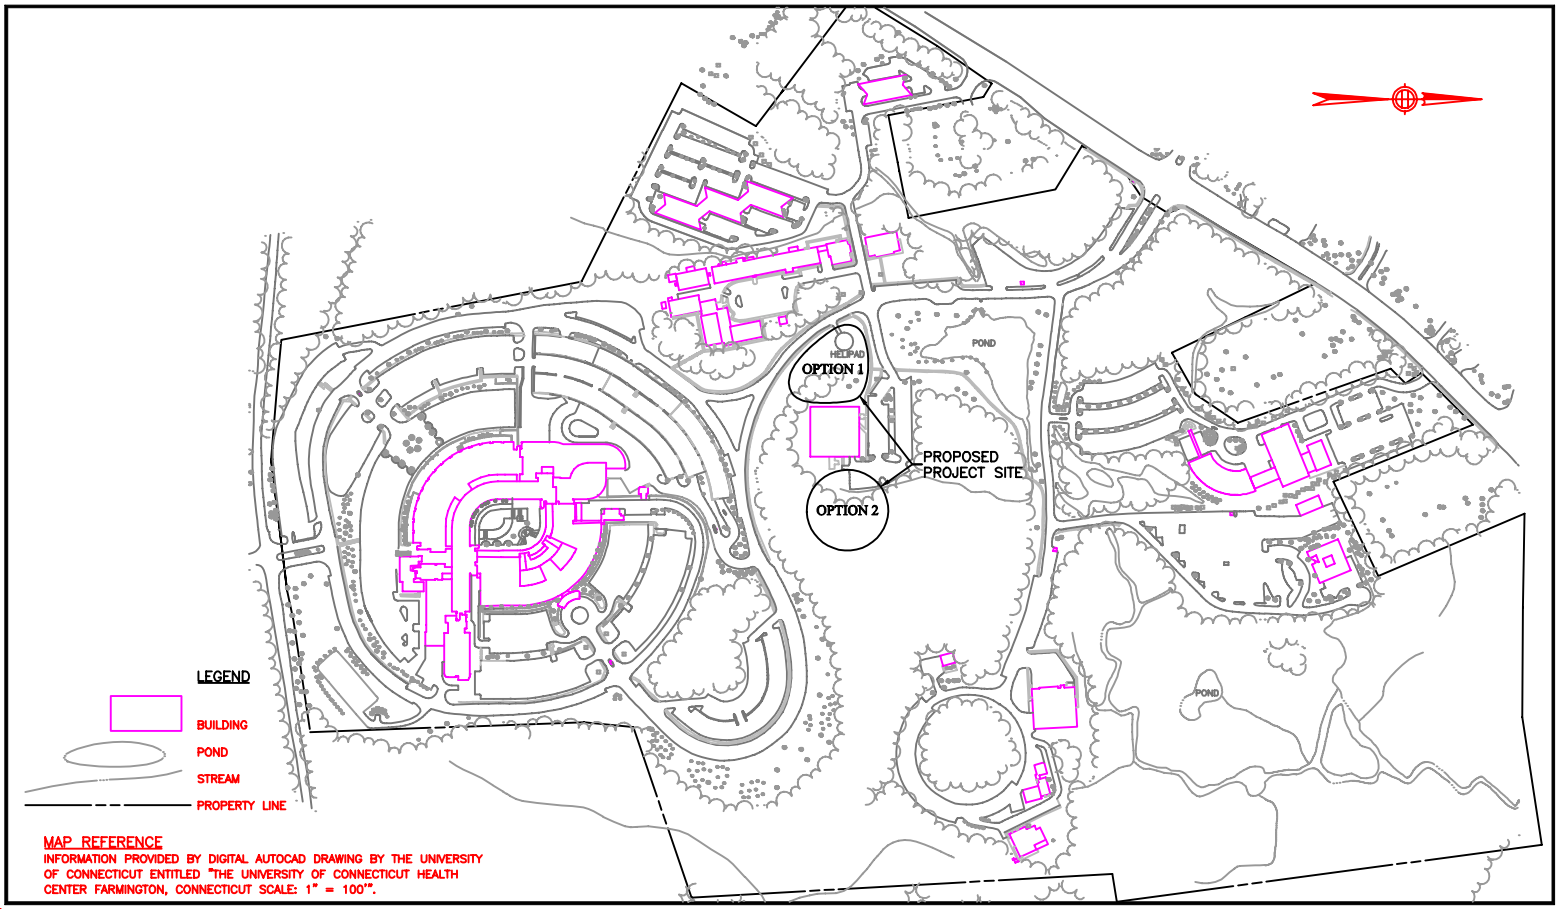

MAP REFERENCE

INFORMATION PROVIDED BY DIGITAL AUTOCAD DRAWING BY THE UNIVERSITY OF CONNECTICUT ENTITLED "THE UNIVERSITY OF CONNECTICUT HEALTH CENTER FARMINGTON, CONNECTICUT SCALE: 1" = 100'".

No.	DATE	DESCRIPTION	BY
1.			

REVISIONS

PROJ. MANAGER:
CHIEF DESIGNER:
REVIEWED BY: DATE

SCALE:
HORZ.: 1" = 300'
VERT.: N/A
DATUM:
HORZ.:
VERT.: N/A
0 100 200
GRAPHIC SCALE

FUSS & O'NEILL INC. Consulting Engineers
10 SOUTHWOOD DRIVE, NEW BRITAIN, CT. 06053
(P) 1.800.882.0443
www.FandO.com

UNIVERSITY OF CONNECTICUT
PROPOSED PROJECT SITE
MEDICAL ARTS AND RESEARCH BUILDING
UNIVERSITY OF CONNECTICUT HEALTH CENTER
FARMINGTON CONNECTICUT

PROJ. No.: 02874.A10
DATE: JAN. 2003

FIG. 2

WRLD
02874A10STP001.DWG