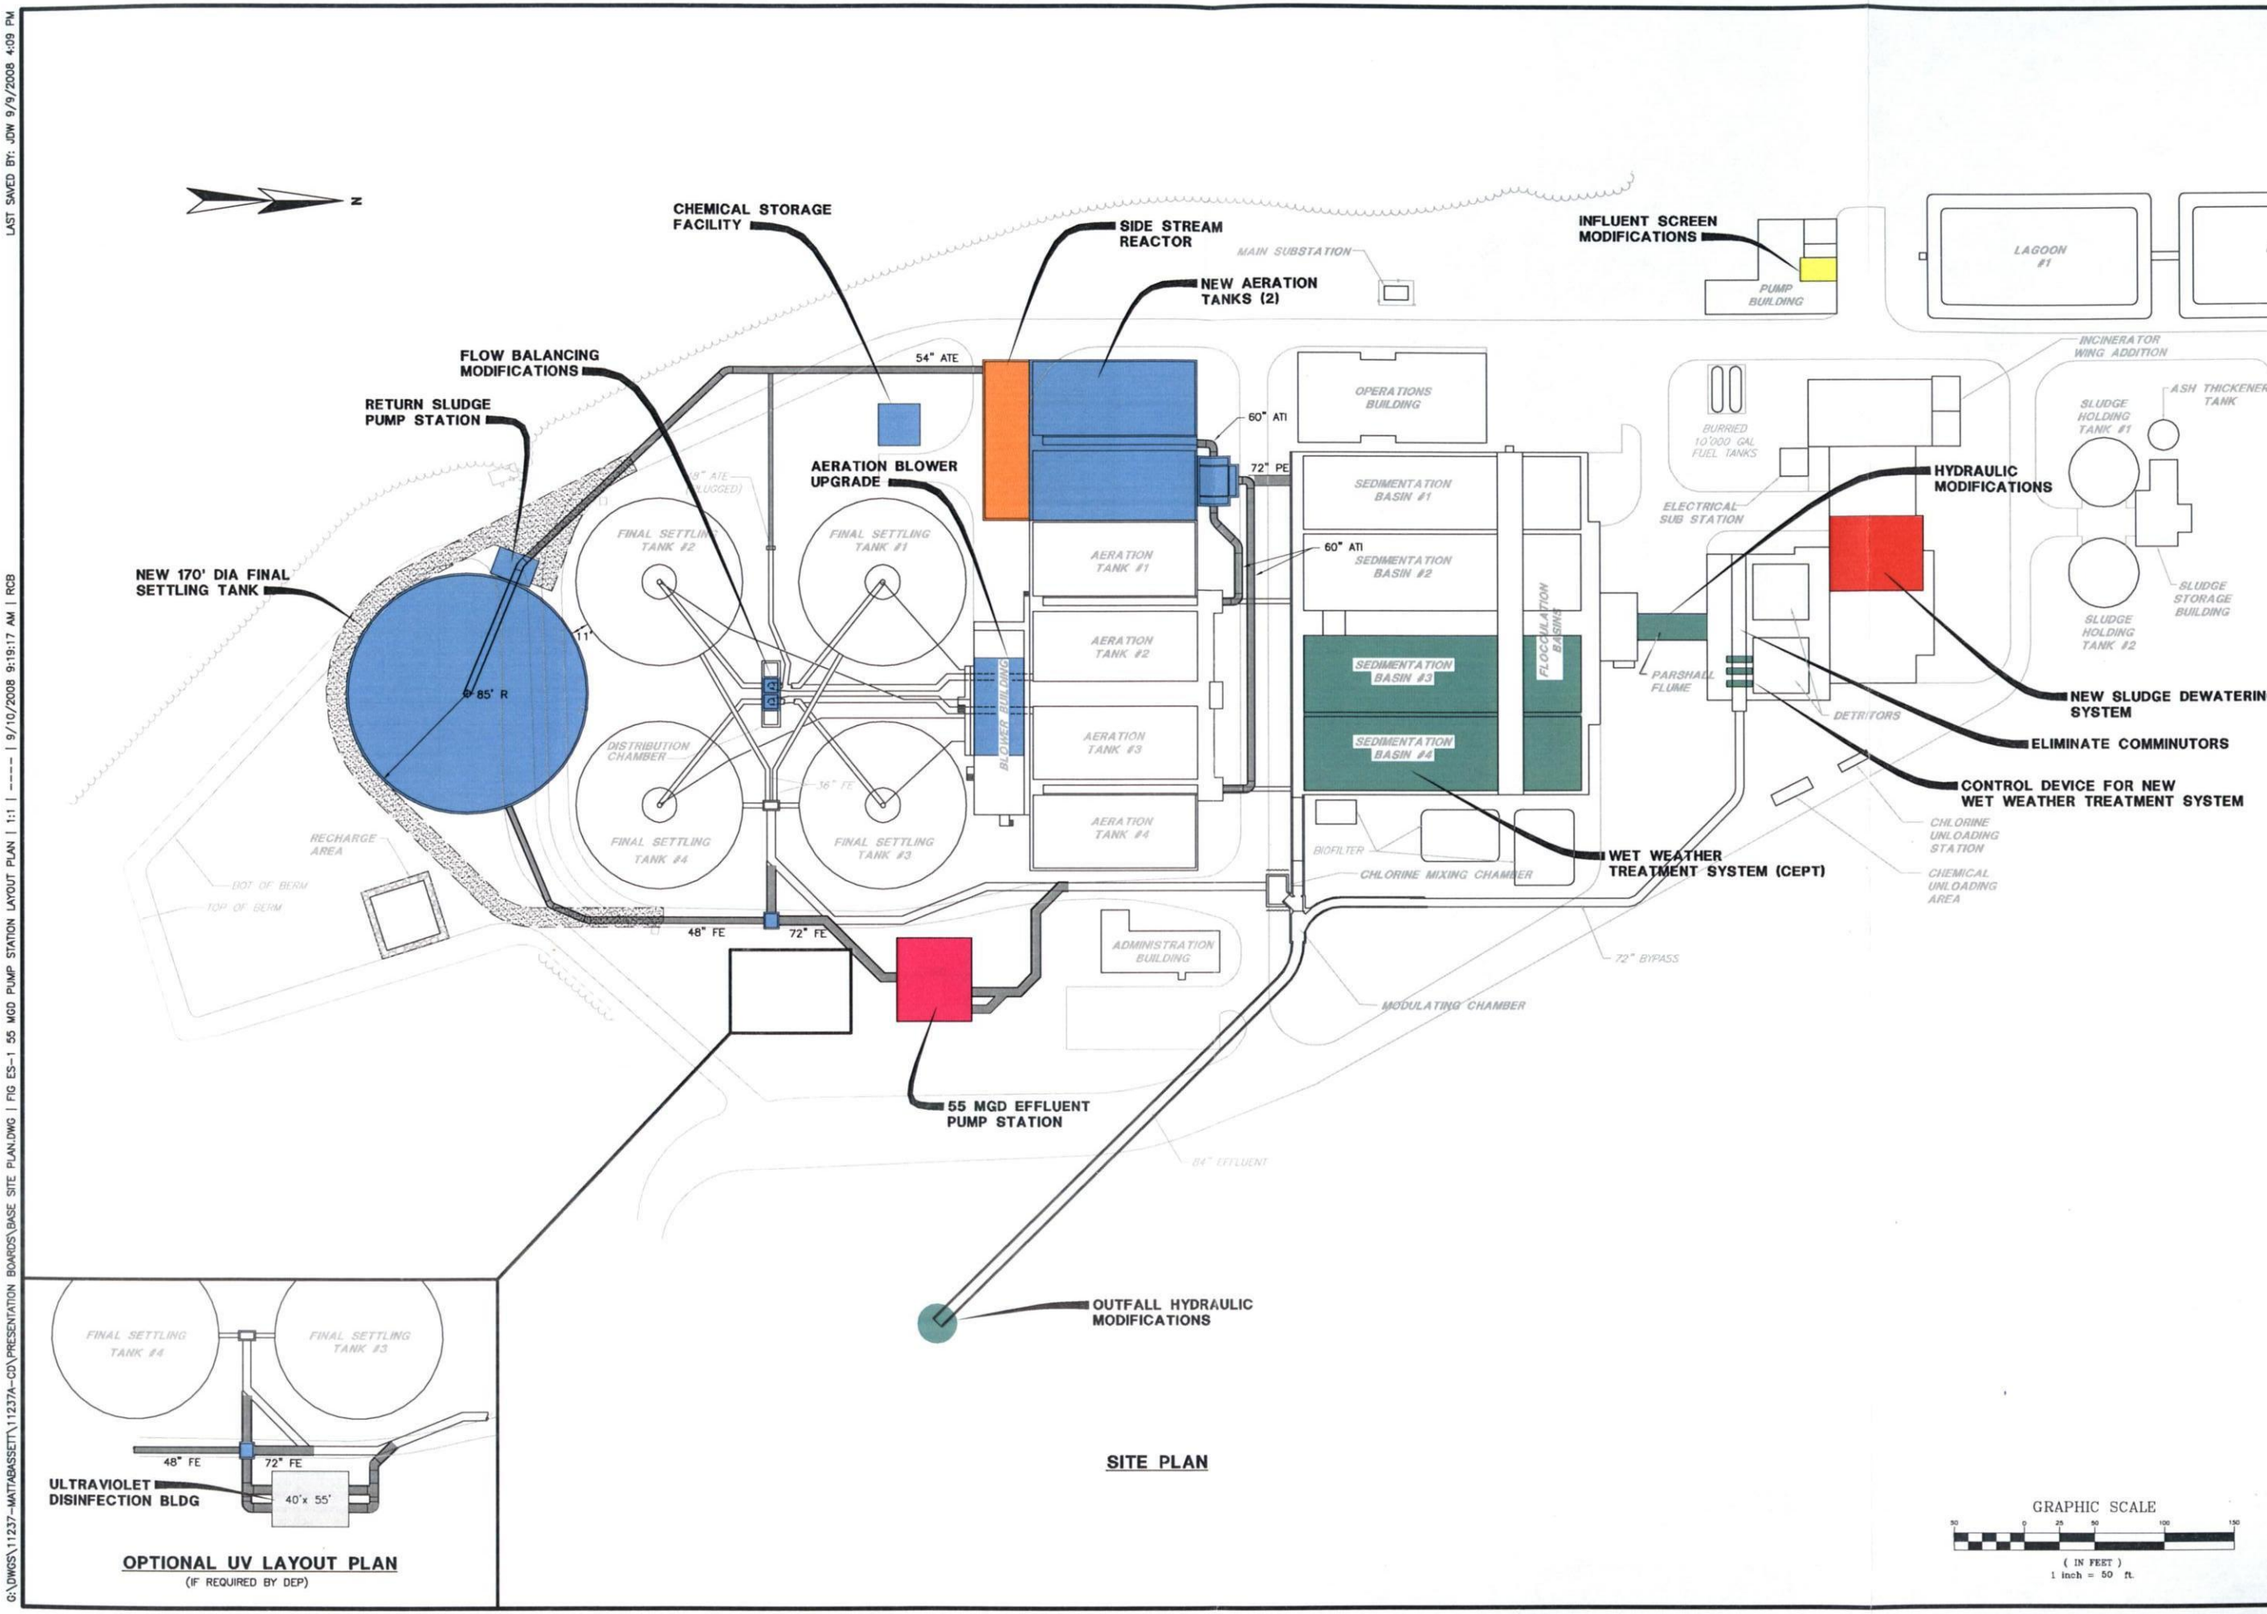

OPTIONAL UV LAYOUT PLAN
(IF REQUIRED BY DEP)

SITE PLAN

GRAPHIC SCALE
50 0 25 50 100 150
(IN FEET)
1 inch = 50 ft.

NO	SUBMISSIONS/REVISIONS	APP'D	DATE
1	####	####	####
2	####	####	####
3	####	####	####
4	####	####	####

DRAWN BY ####
CHECKED BY ####
DATE ####
APPROVED BY ####
DATE ####
BOOK NO.
PROJECT NO. ####
SCALE ####

WRIGHT-PIERCE
Engineering a Better Environment
Offices Throughout New England
888.621.8156 | www.wright-pierce.com

THE MATTABASSETT DISTRICT
NUTRIENT REMOVAL VALUE ENGINEERING
AND HYDRAULIC EVALUATION

RECCOMENDED IMPROVEMENT PLAN
SITE LAYOUT

DRAWING
FIGURE ES-1

LAST SAVED BY: JDW 9/9/2008 4:09 PM
G:\DWGS\11237-MATTABASSETT\11237A-CD\PRESENTATION BOARDS\BASE SITE PLAN.DWG | FIG ES-1 55 MGD PUMP STATION LAYOUT PLAN | 1:1 | ---- | 9/10/2008 9:19:17 AM | RCB