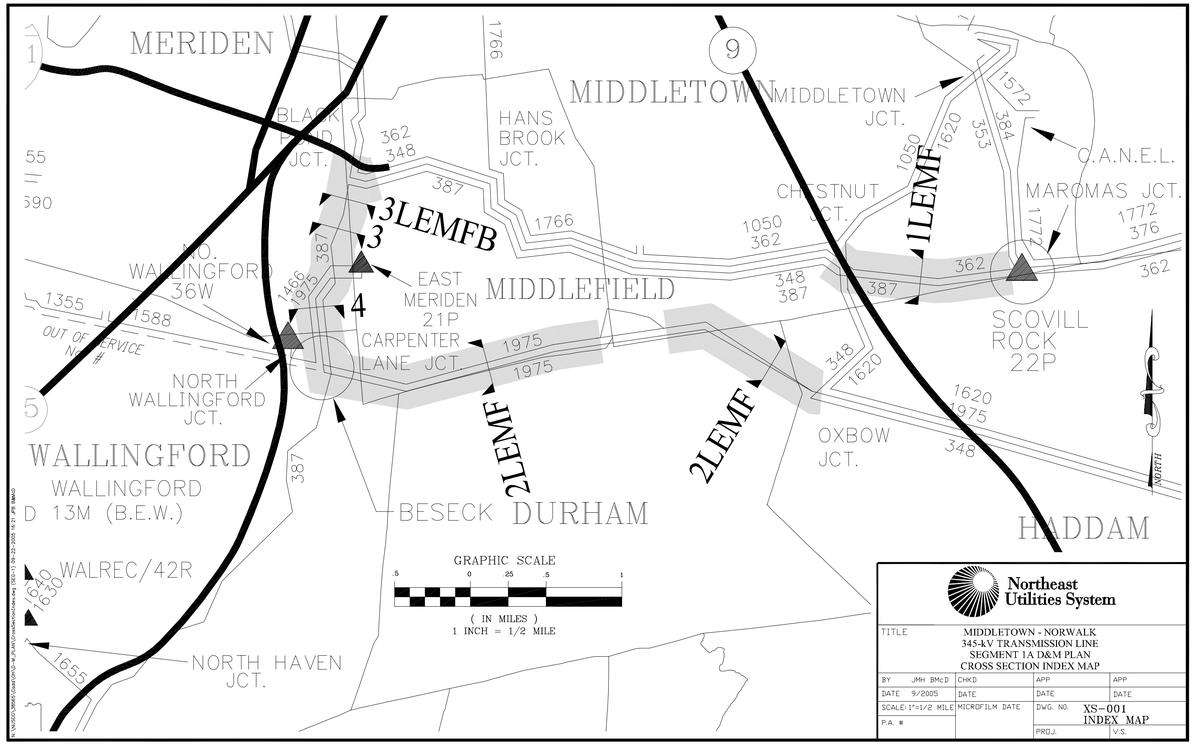

Northeast Utilities System

TITLE	MIDDLETOWN - NORWALK 345-kV TRANSMISSION LINE SEGMENT 1A D&M PLAN CROSS SECTION INDEX MAP		
BY JMH BMcD	CHKD	APP	APP
DATE 9/2005	DATE	DATE	DATE
SCALE 1"=1/2 MILE	MICROFILM DATE	DWG. NO.	XS-001 INDEX MAP
P.A. #		PROJ.	V.S.

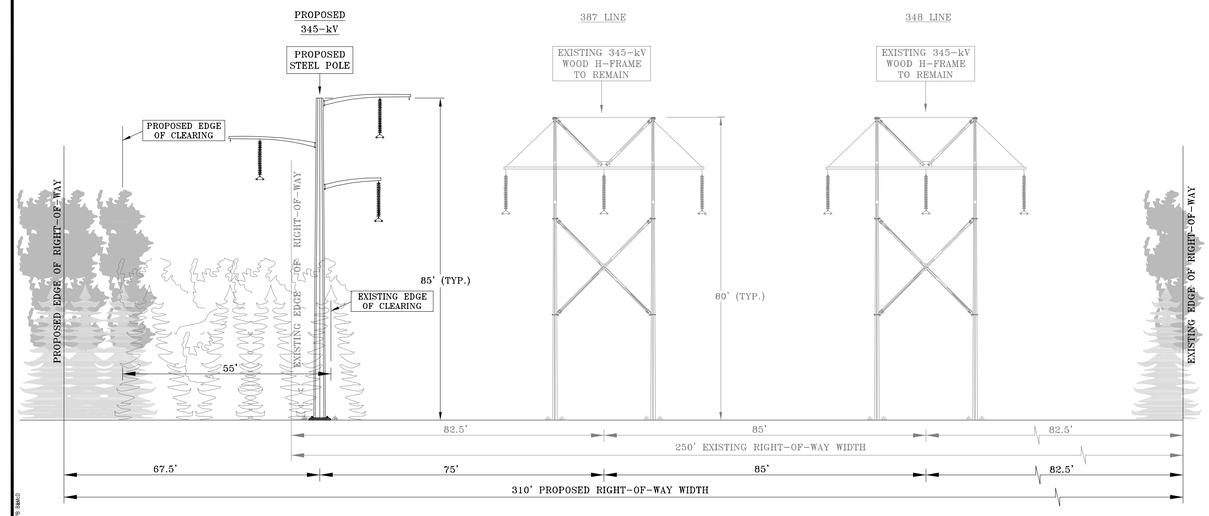

LOOKING WEST
SCOVILL ROCK S/S TO CHESTNUT JCT.
IN THE CITY OF MIDDLETOWN

NOTE: SEE INDEX MAP FOR
LOCATION OF CROSS SECTION

CSC DECISION CONFIGURATION

Northeast Utilities System

TITLE	TYPICAL CROSS SECTION MIDDLETOWN - NORWALK 345-kV TRANSMISSION LINE		
BY JMH - BMcD	CHKD	APP	APP
DATE 04/2005	DATE	DATE	DATE
SCALE N.T.S.	MICROFILM DATE	DWG. NO.	XS-001 FIGURE 1 LEMF
P.A. #			

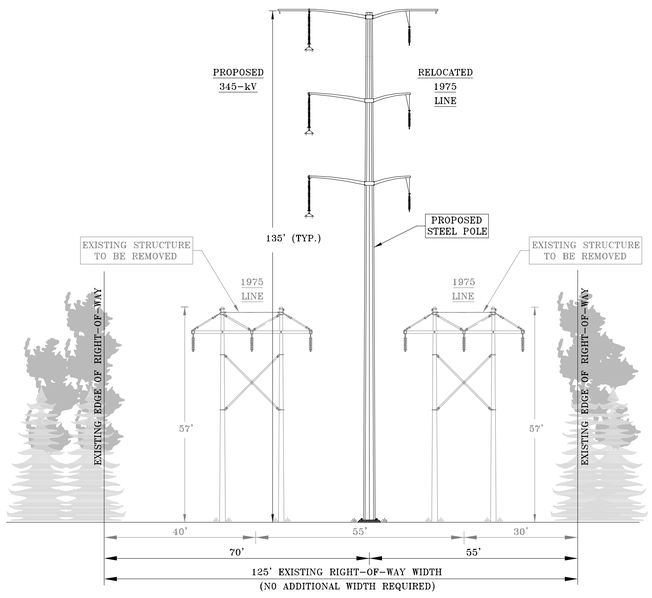

LOOKING WEST
OXBOW JCT. TO EAST OF ROYAL OAK AND MIDDLEFIELD TOWN LINE TO BESECK S/S
IN THE TOWNS OF HADDAM, DURHAM, MIDDLEFIELD & WALLINGFORD
AND THE CITY OF MIDDLETOWN

NOTE: SEE INDEX MAP FOR
LOCATION OF CROSS SECTION

CSC DECISION CONFIGURATION

Northeast Utilities System

TITLE	TYPICAL CROSS SECTION MIDDLETOWN - NORWALK 345-kV TRANSMISSION LINE		
BY JMH - BMcD	CHKD	APP	APP
DATE 04/2005	DATE	DATE	DATE
SCALE N.T.S.	MICROFILM DATE	DWG. NO.	XS-001 FIGURE 2 LEMF
P.A. #			

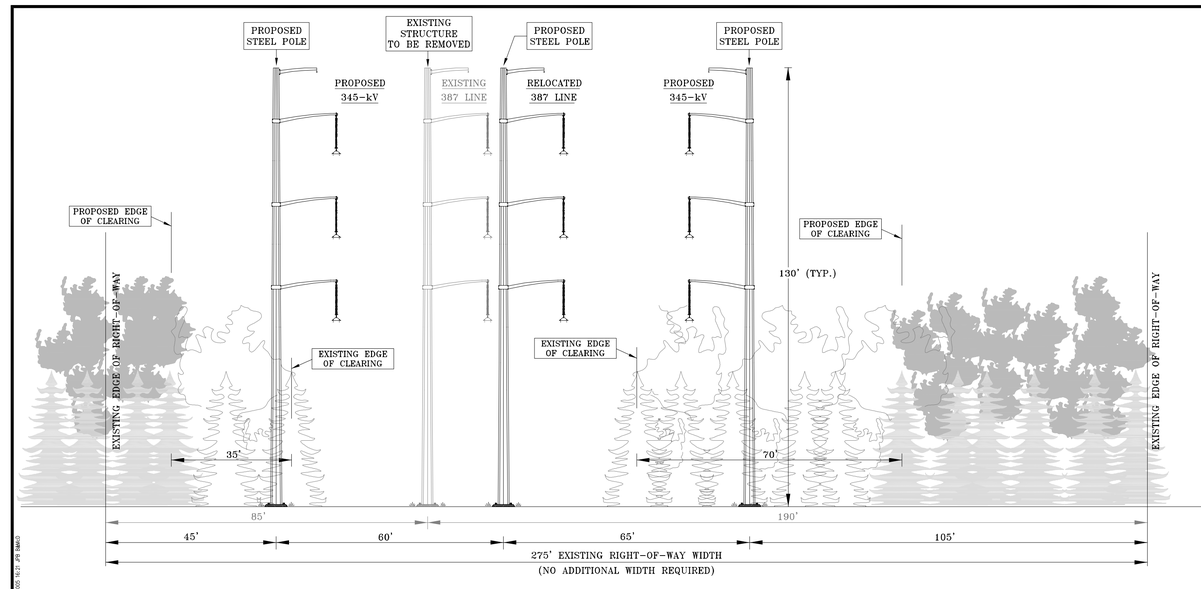

LOOKING SOUTH
BLACK POND JCT. TO MERIDEN P.B.A.
IN THE CITY OF MERIDEN

NOTE: SEE INDEX MAP FOR
LOCATION OF CROSS SECTION

CSC DECISION CONFIGURATION

Northeast Utilities System

TITLE	TYPICAL CROSS SECTION MIDDLETOWN - NORWALK 345-kV TRANSMISSION LINE		
BY JMH - BMcD	CHKD	APP	APP
DATE 04/2005	DATE	DATE	DATE
SCALE N.T.S.	MICROFILM DATE	DWG. NO.	XS-001 FIGURE 3 LEMFB
P.A. #			