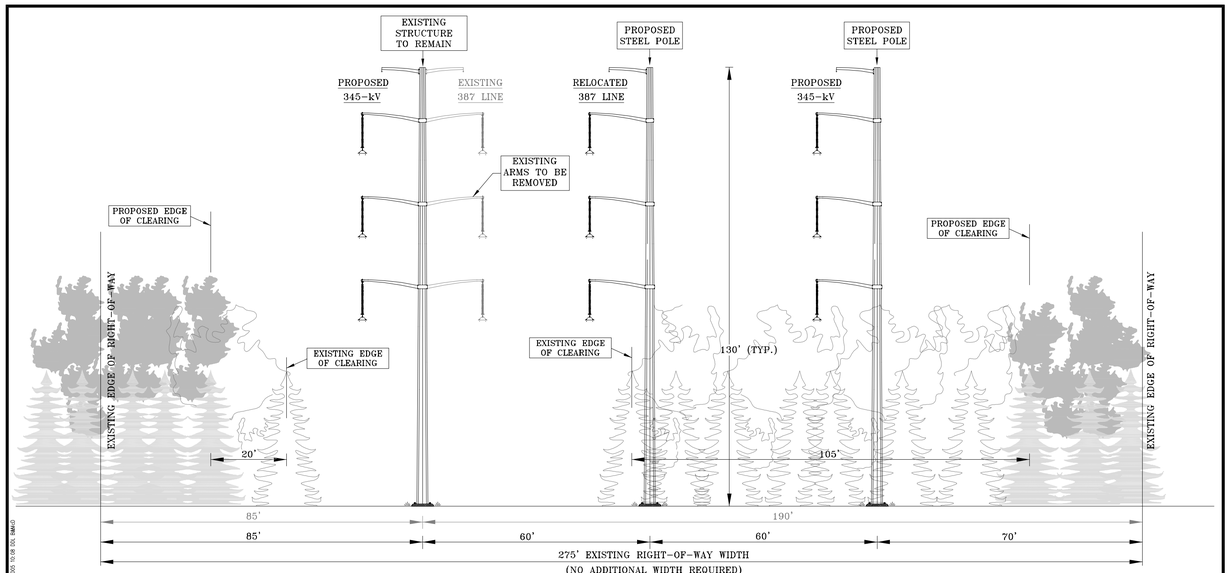

LOOKING SOUTH
MERIDEN P.B.A TO EAST MERIDEN S/S
IN THE CITY OF MERIDEN

NOTE: SEE INDEX MAP FOR
LOCATION OF CROSS SECTION

CSC DECISION CONFIGURATION

Northeast Utilities System

TITLE	TYPICAL CROSS SECTION MIDDLETOWN – NORWALK 345-kV TRANSMISSION LINE		
BY JMH – B&McD	CHKD	APP	APP
DATE 04/2005	DATE	DATE	DATE
SCALE N.T.S.	MICROFILM DATE	DWG. NO. XS-001 FIGURE 3	
P.A. #			

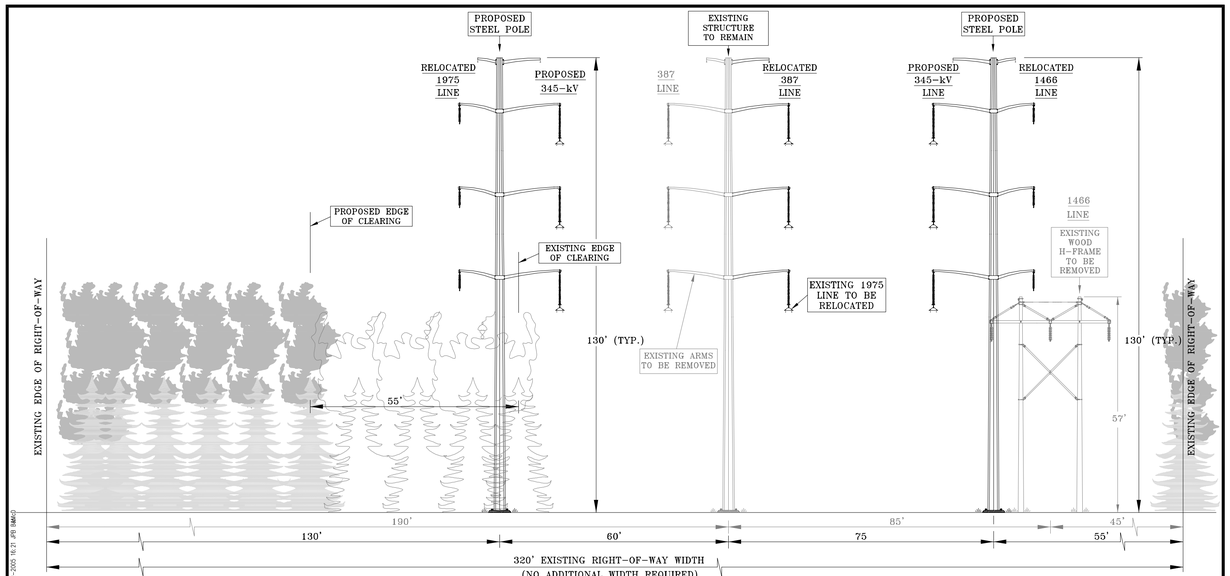

LOOKING SOUTH
EAST MERIDEN S/S TO BESECK S/S
IN THE TOWN OF WALLINGFORD
AND
THE CITY OF MERIDEN

NOTE: SEE INDEX MAP FOR
LOCATION OF CROSS SECTION

CSC DECISION CONFIGURATION

Northeast Utilities System

TITLE	TYPICAL CROSS SECTION MIDDLETOWN – NORWALK 345-kV TRANSMISSION LINE		
BY JMH – B&McD	CHKD	APP	APP
DATE 04/2005	DATE	DATE	DATE
SCALE N.T.S.	MICROFILM DATE	DWG. NO. XS-001 FIGURE 4	
P.A. #			