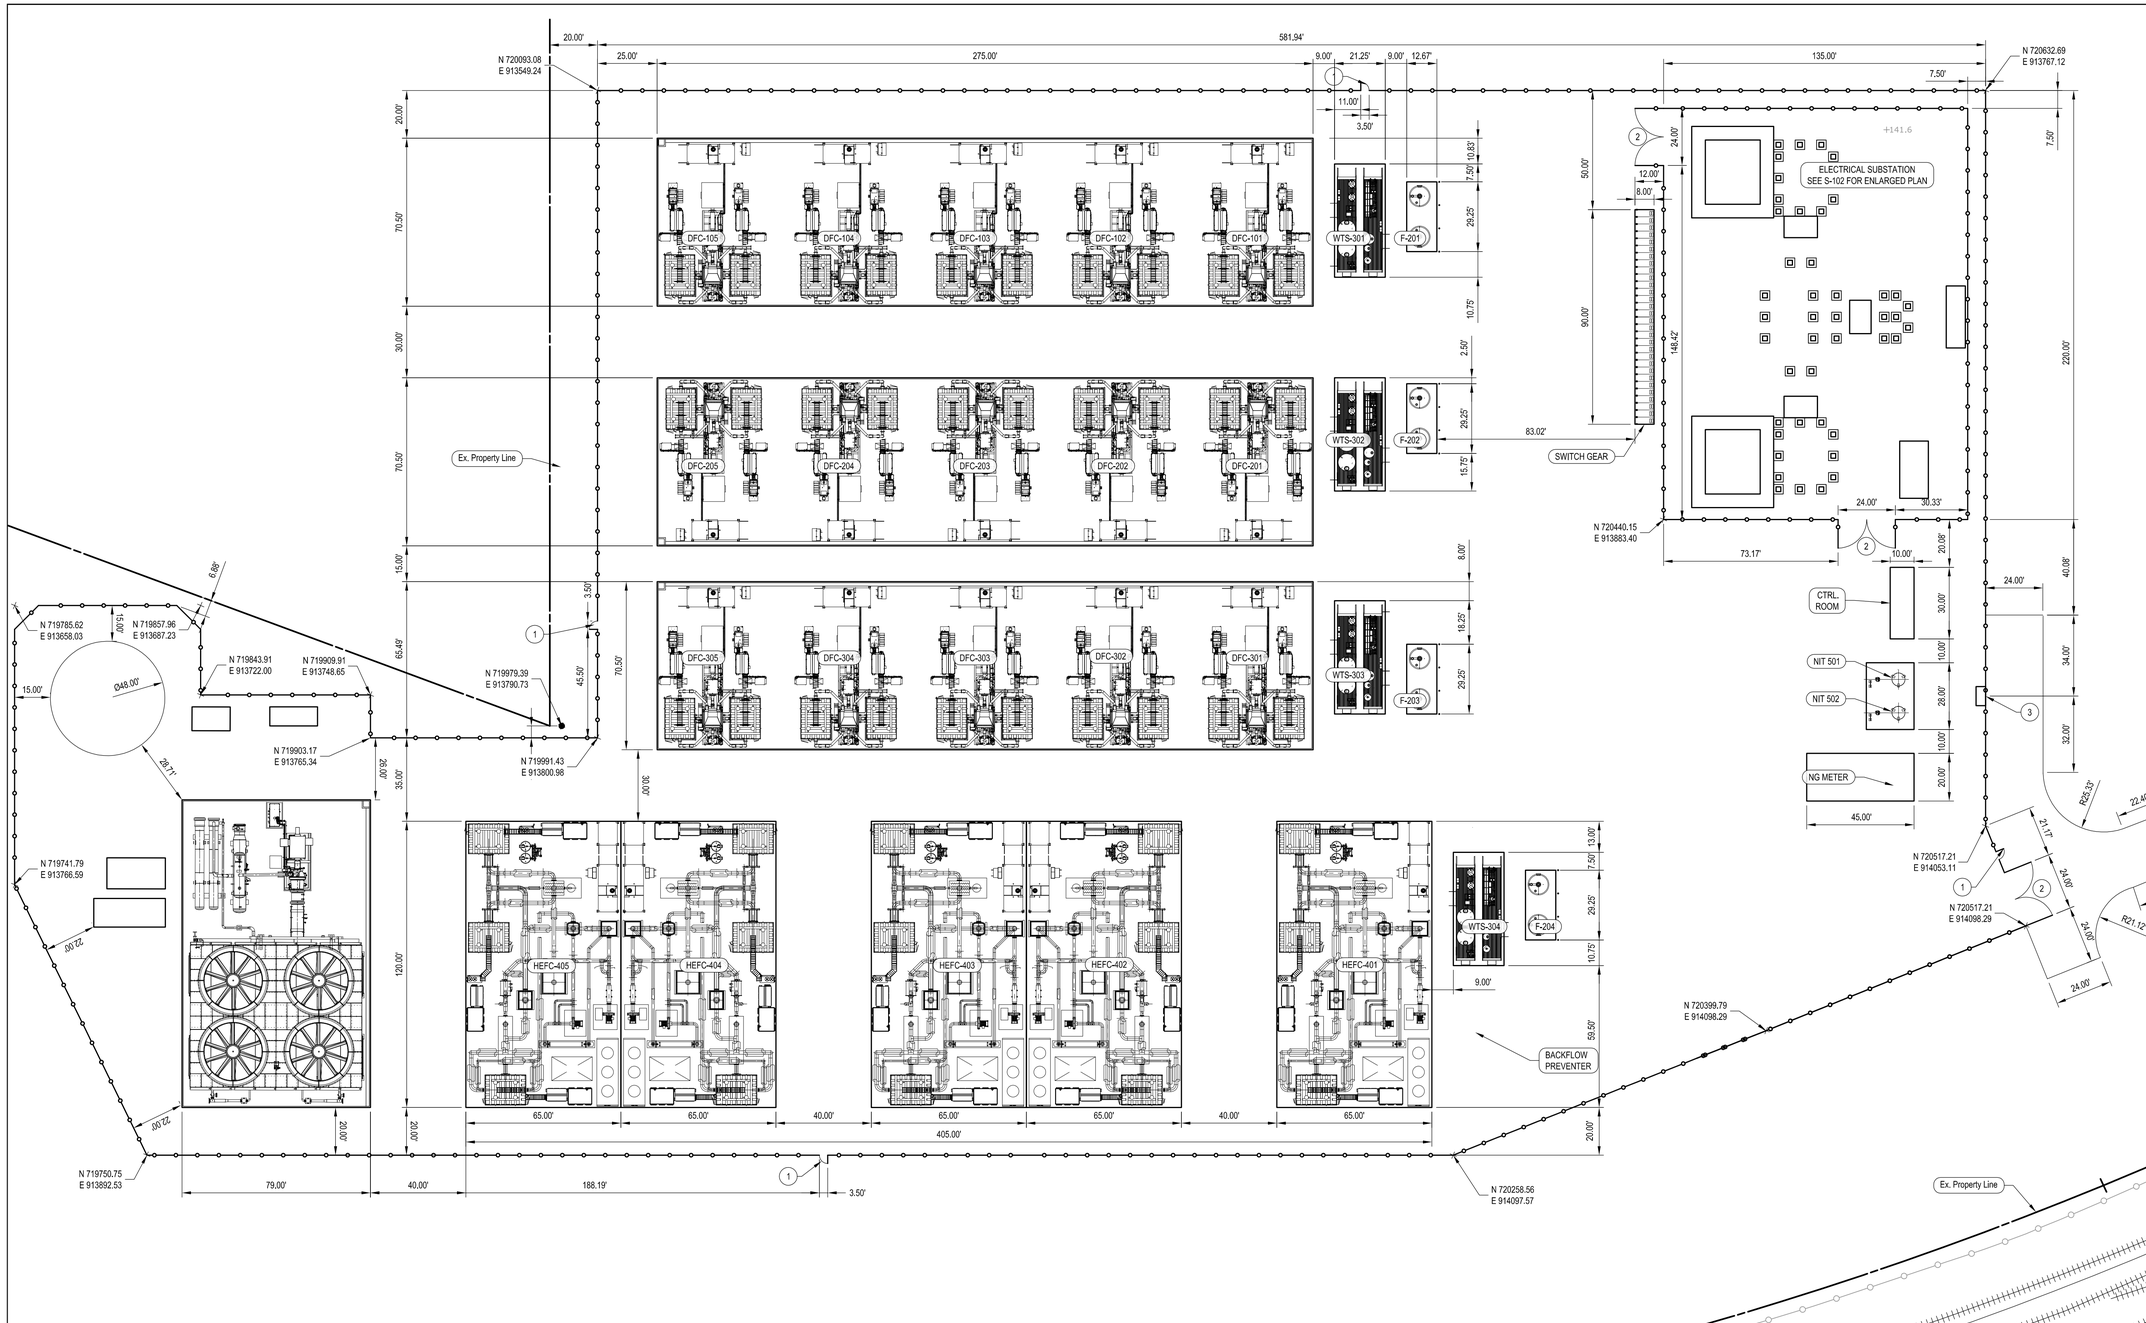

ENLARGED SITE PLAN

SCALE: 1" = 30'-0"

GENERAL NOTES:

1. SEE S-101 FOR CONCRETE SLAB AND FOUNDATIONS DETAILS.
2. SEE S-100 FOR STRUCTURAL NOTES AND SPECIFICATIONS.
3. SEE C-501 FOR FENCING DETAILS.

KEY NOTES:

1. MAN GATE, SEE DETAIL 7 ON SHEET C-501
2. VEHICLE ACCESS GATE, SEE DETAIL 3 ON SHEET C-501
3. NITROGEN REFILL GATE, SEE DETAIL 6 ON SHEET C-501

LEGEND:

- PROPERTY LINE
- EXISTING RAILROAD TRACK
- PROPOSED FENCE

ABBREVIATIONS:

WTS	-	WATER TREATMENT SKID
F	-	NATURAL GAS DESULFURIZATION SKID
NIT	-	NITROGEN STORAGE SKID
NG	-	NATURAL GAS

ISSUE	DATE	DESCRIPTION	APP BY
A	08/16/16	ISSUED FOR OWNER REVIEW	PCIS

MILONE & MACBROOM®
99 Realty Drive
Cheshire, Connecticut 06410
(203) 271-1773 Fax (203) 272-9733
www.miloneandmacbroom.com

PCI | SKANSKA
401 N.W. 1st Street
Evansville, IN 47708
(812) 425 4264

BEACON FALLS ENERGY PARK
O & G INDUSTRIES, INC.
112 WALL STREET
TORRINGTON, CT 06790

The drawings, specifications and other documents, including those in electronic form prepared by PCI Skanska Inc. for this project are Instruments of Service, and may be used solely with respect to this project. The documents may not be reproduced without first obtaining the express written consent of PCI Skanska Inc. Authorized use of electronic media or file does not guarantee that these files contain complete and accurate information. In order to insure the accuracy of the information contained and that no changes or modifications have been made, either intentional or unintentional, these files must be compared to the project's contract documents with stamped and sealed certification and applicable approved modifications. There shall be no unauthorized use or material modification of such drawings, specifications and other documents, including those in electronic form prepared by PCI Skanska Inc. for this project. By and through any use, including any unauthorized use, or any material modification, or in connection with, related to, or arising out of such use or modification, the user agrees that: PCI Skanska will not be liable or responsible for such use or modification; the user will not assert a claim or file any suit, including for contribution or indemnification, against PCI Skanska Inc. for such use or modification; and the user will indemnify and hold PCI Skanska Inc. harmless from any loss, damage, liability or cost including reasonable attorney's fees.

PROJECT NORTH
TRUE NORTH
0 1/2" 1"

CREATED BY:	RNR	DATE:	04/22/15
CHECKED BY:	JWB	PRINTED DATE:	08/16/16
PROJECT NUMBER:	20150106.00.00		

ENLARGED SITE PLAN

C-301
SHEET NUMBER

ISSUE A
7/20/2016

FOR OWNER REVIEW

PCI SKANSKA 24 x 36 Revised (5/25/2012) ELS