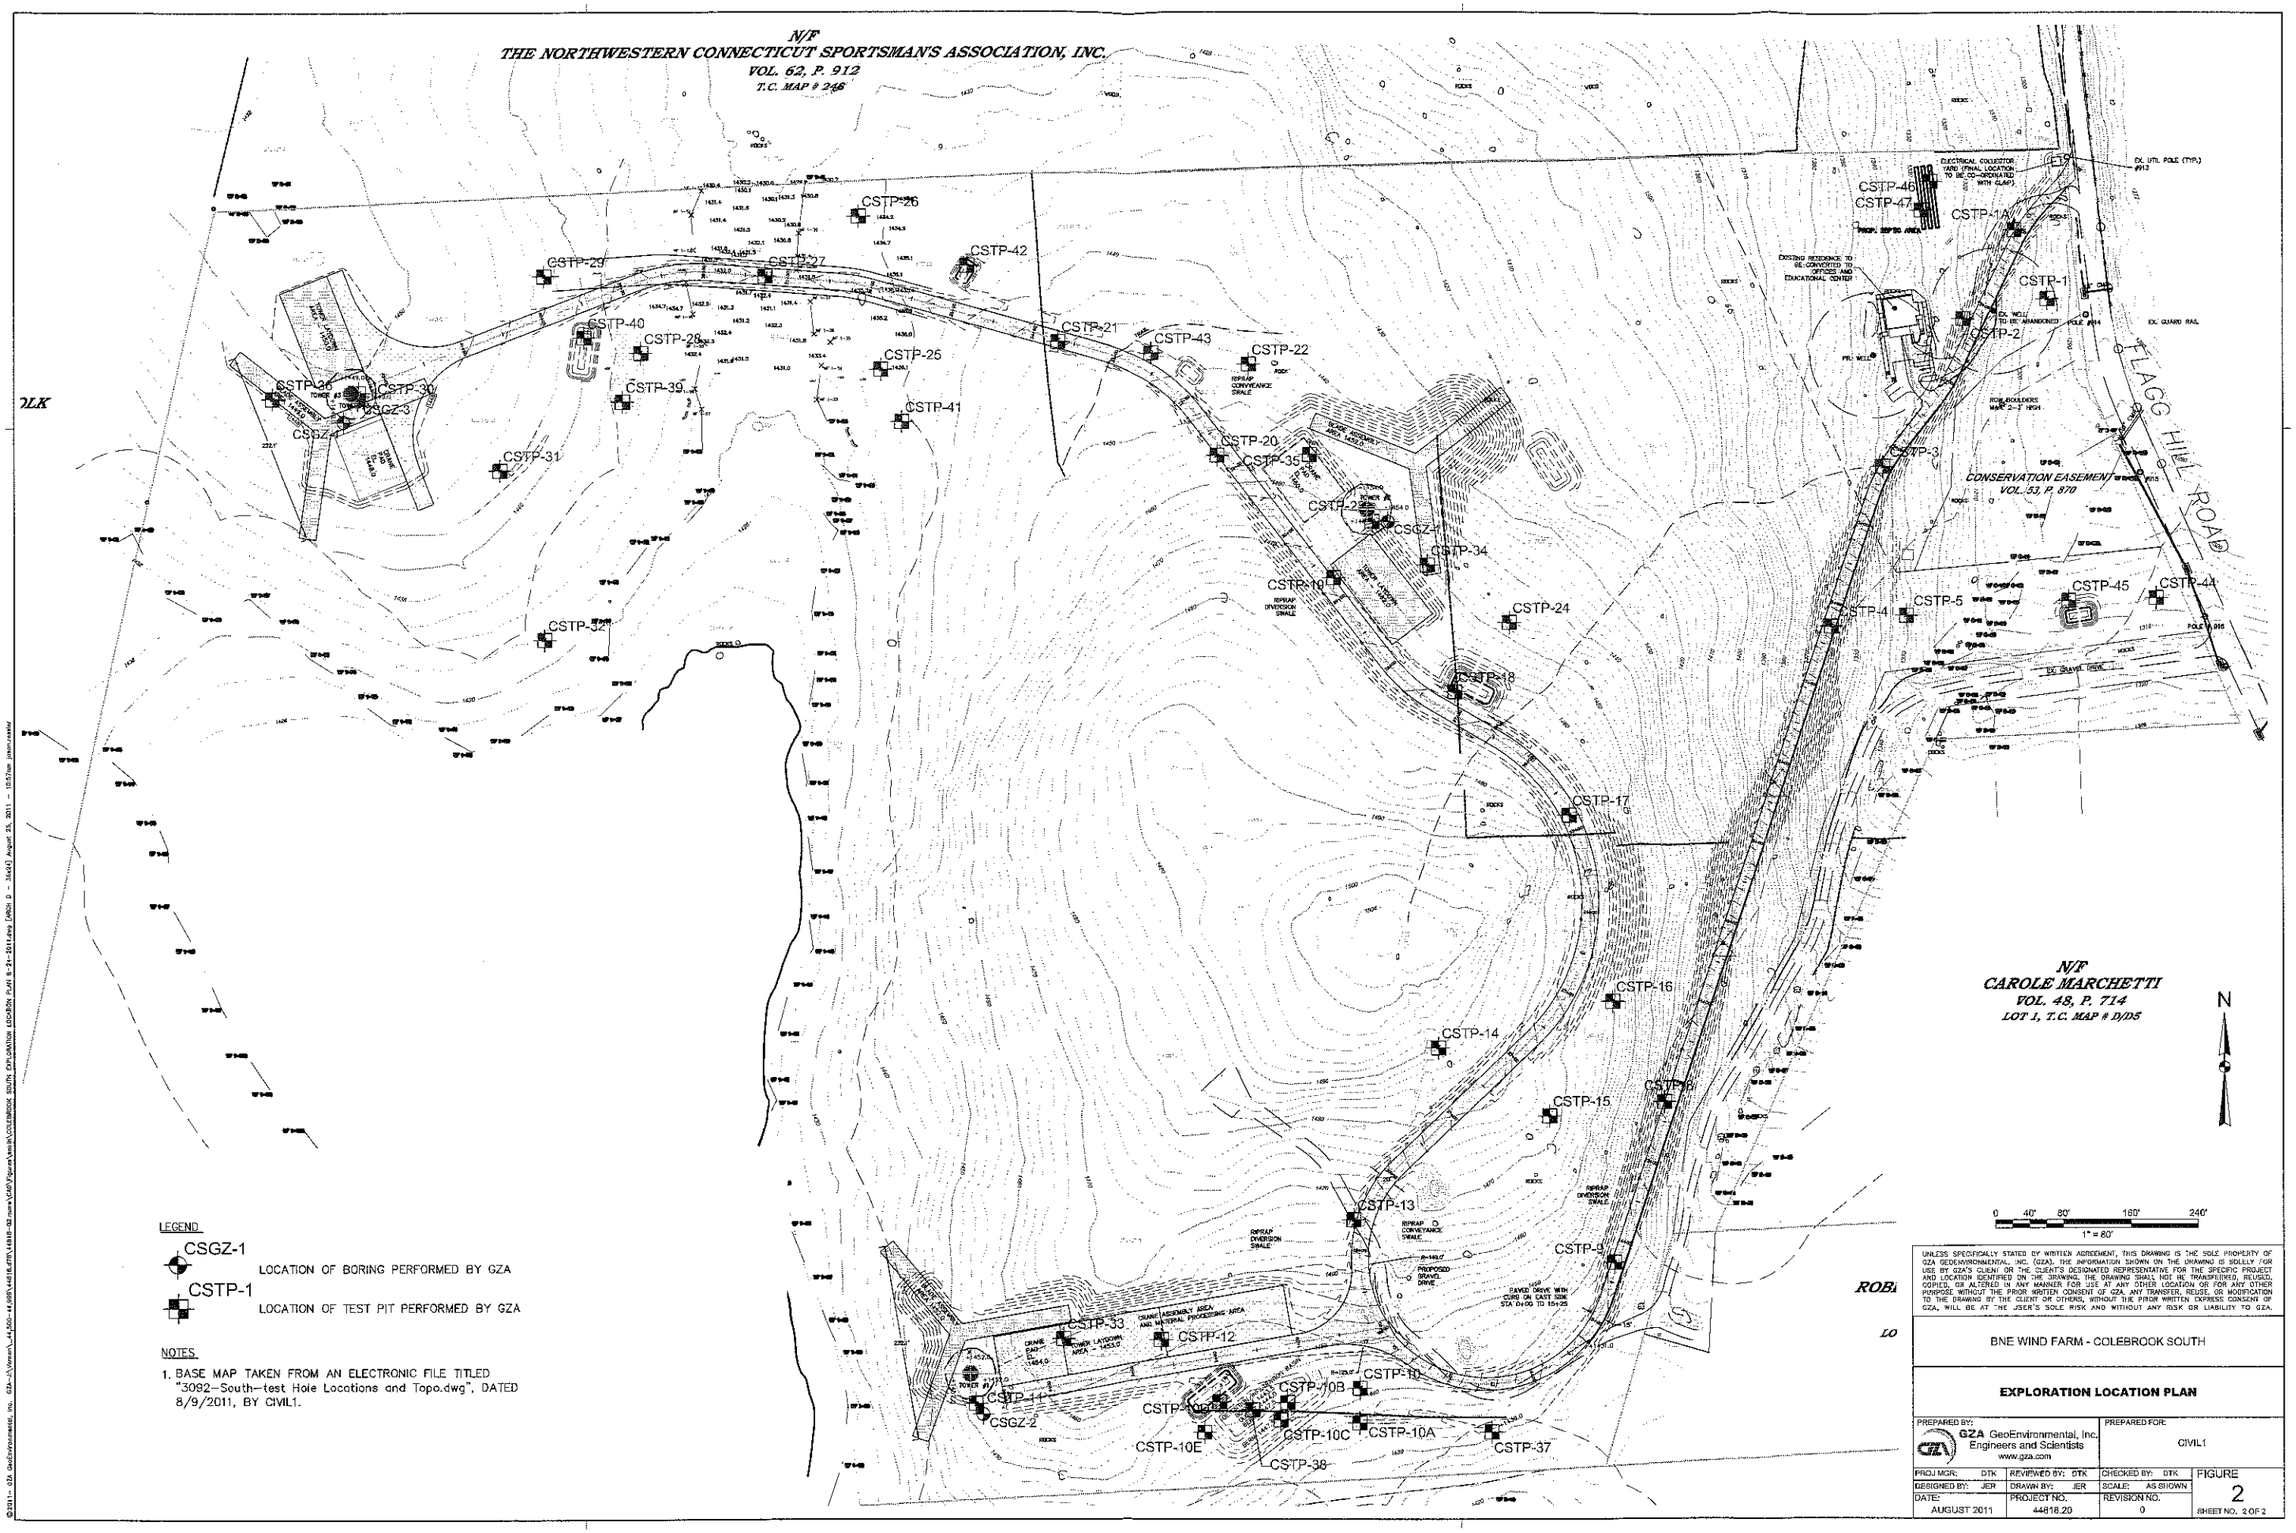

LEGEND

CSGZ-1 — LOCATION OF BORING PERFORMED BY GZA

CSTP-1 — LOCATION OF TEST PIT PERFORMED BY GZA

NOTES

1. BASE MAP TAKEN FROM AN ELECTRONIC FILE TITLED "3092-South-test Hole Locations and Topo.dwg", DATED 8/9/2011, BY CIVIL1.

UNLESS SPECIFICALLY STATED BY WRITTEN AGREEMENT, THIS DRAWING IS THE SOLE PROPERTY OF GZA GEOENVIRONMENTAL, INC. (GZA). THE INFORMATION SHOWN ON THE DRAWING IS SOLELY FOR USE BY GZA'S CLIENT OR THE CLIENT'S DESIGNATED REPRESENTATIVE FOR THE SPECIFIC PROJECT AND LOCATION IDENTIFIED ON THE DRAWING. THE DRAWING SHALL NOT BE TRANSFERRED, REUSED, COPIED, OR ALTERED IN ANY MANNER FOR USE AT ANY OTHER LOCATION OR FOR ANY OTHER PURPOSE WITHOUT THE PRIOR WRITTEN CONSENT OF GZA. ANY TRANSFER, REUSE, OR MODIFICATION TO THE DRAWING BY THE CLIENT OR OTHERS, WITHOUT THE PRIOR WRITTEN EXPRESS CONSENT OF GZA, WILL BE AT THE USER'S SOLE RISK AND WITHOUT ANY RISK OR LIABILITY TO GZA.

BNE WIND FARM - COLEBROOK SOUTH

EXPLORATION LOCATION PLAN

PREPARED BY: GZA GeoEnvironmental, Inc. Engineers and Scientists www.gza.com

PREPARED FOR: CIVIL1

PROJ MGR: DTK	REVIEWED BY: DTK	CHECKED BY: DTK	FIGURE
DESIGNED BY: JER	DRAWN BY: JER	SCALE: AS SHOWN	2
DATE: AUGUST 2011	PROJECT NO. 44818.20	REVISION NO. 0	SHEET NO. 2 OF 2

© 2011 - GZA GeoEnvironmental, Inc. GZA-J:\Drawn_L4\500-44999\44818.00\44818.00-Drawn\CIVIL\Figures\Layout\COLEBROOK SOUTH EXPLORATION LOCATION PLAN 8-24-2011.dwg [2000] 2 - 36x24 August 25, 2011 - 10:37am jeremy.ward