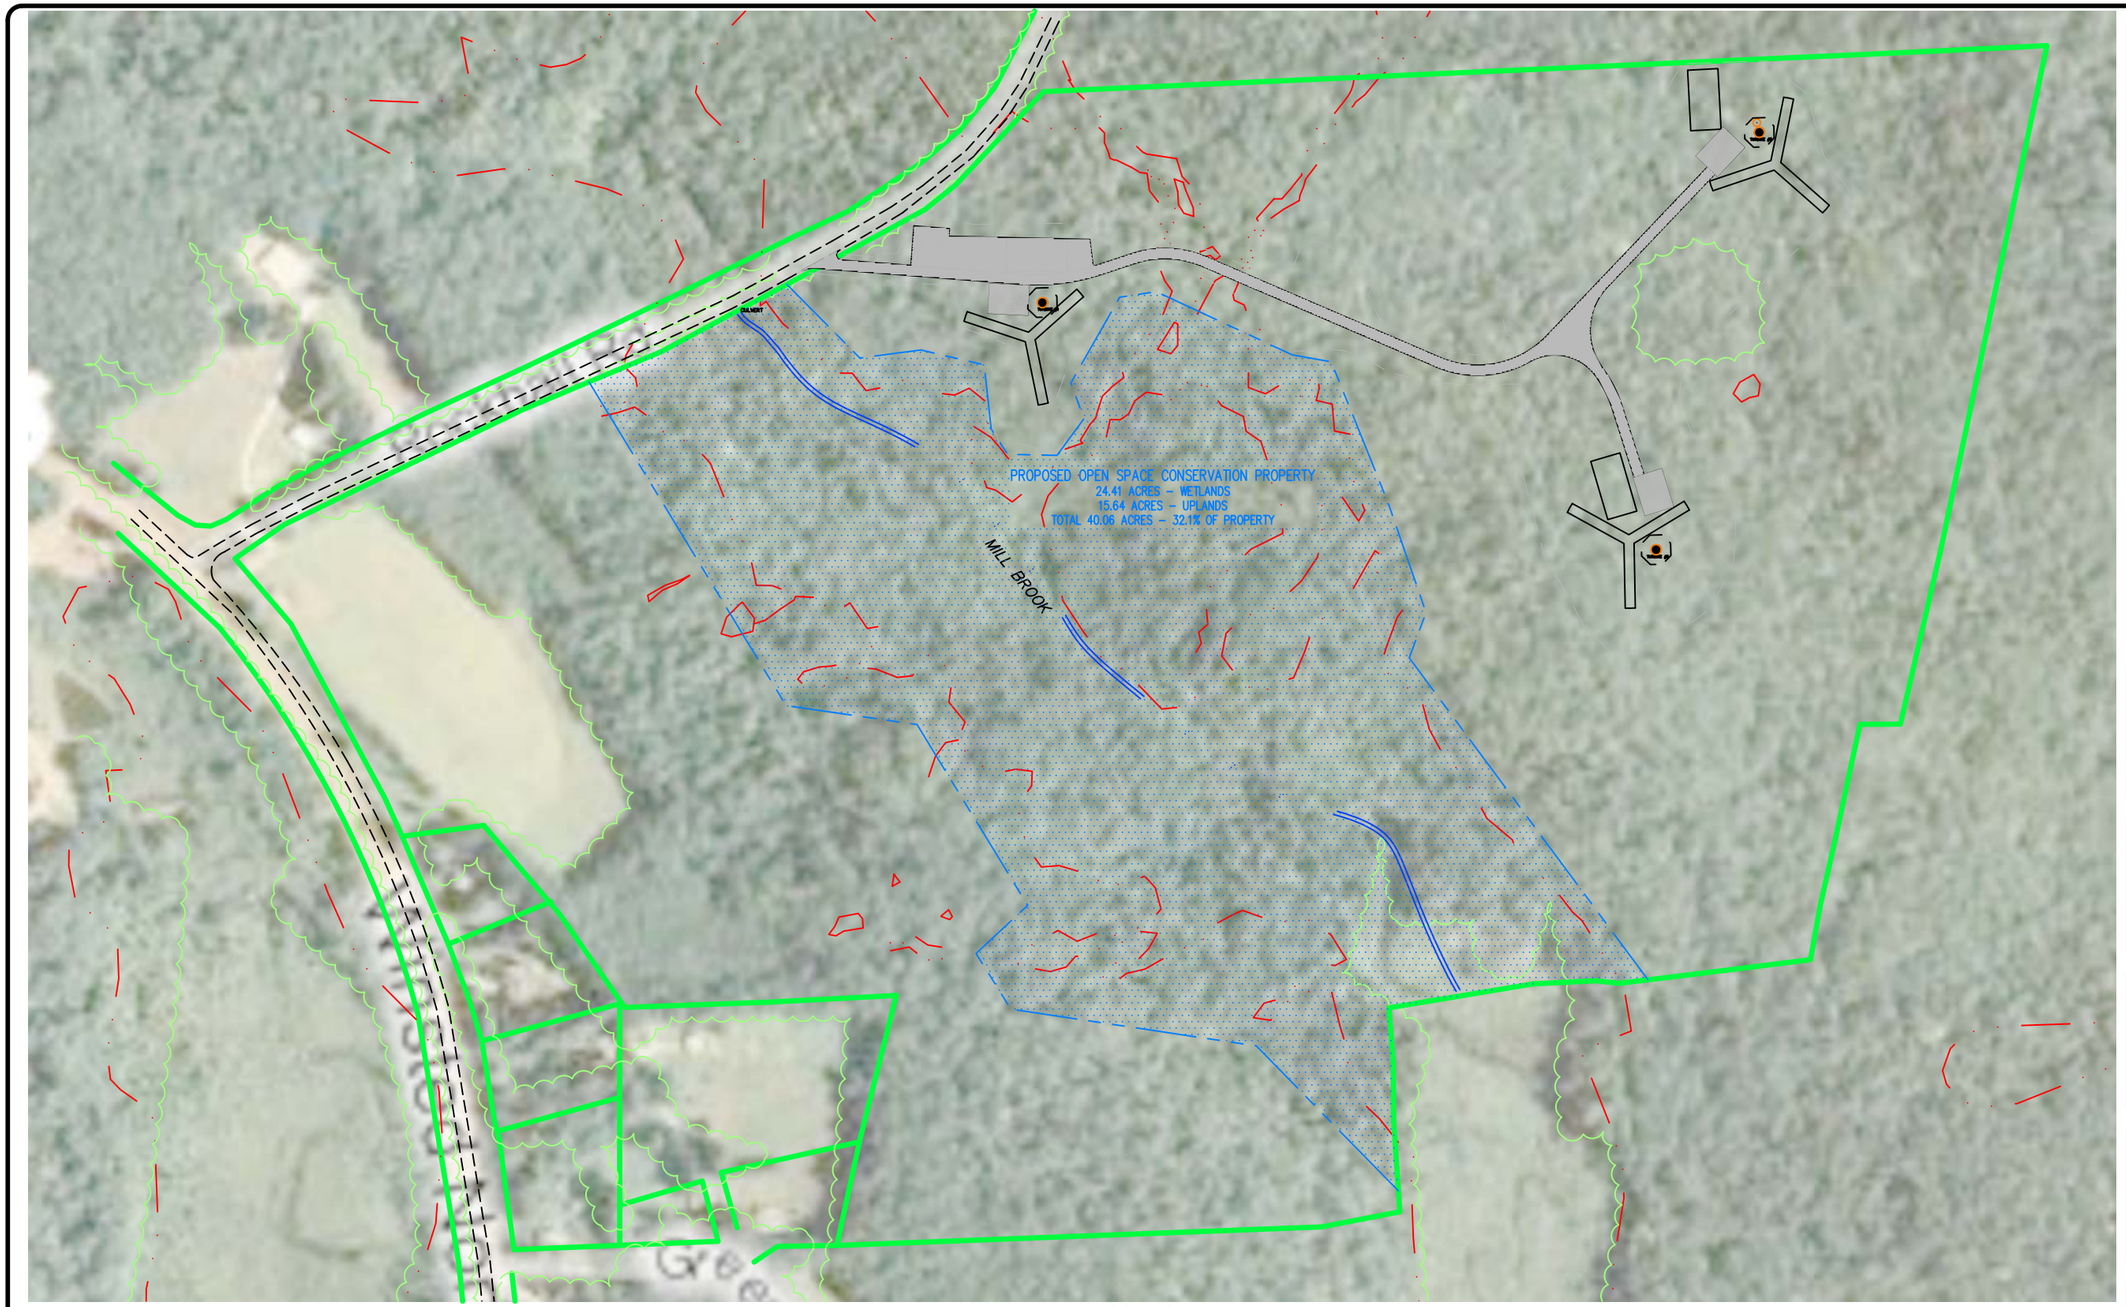

LEGEND

- PROPERTY LINE
- EXISTING TREELINE
- LIMITS OF CLEARING
- PROPOSED CONSERVATION PROPERTY
- WETLANDS/WATERCOURSE BOUNDARY
- EXISTING ROADWAY
- PROPOSED GRAVEL ACCESS DRIVE

NO.	REVISION	DATE

Previous Editions Obsolete

0 150 300

1 inch = 300 ft.

BNE ENERGY, INC.
29 SOUTH MAIN STREET
TOWN CENTER SUITE 200
WEST HARTFORD, CT 06107

SITE PLAN WITH
AERIAL IMAGERY

WIND COLEBROOK
NORTH
ROCK HALL ROAD

COLEBROOK CONNECTICUT

CIVIL C1
CORNERSTONE PROFESSIONAL PARK, SUITE D-101
43 SHERMAN HILL ROAD
WOODBURY (203) 266-0778 CONNECTICUT

DRAWN: BB APPROVED: CJ
SCALE: 1" = 300'
DATE: 18 MAR 11
PROJ. NO.: 3093
CADD FILE NAME: 3093
DRAWING NO.:
C-002