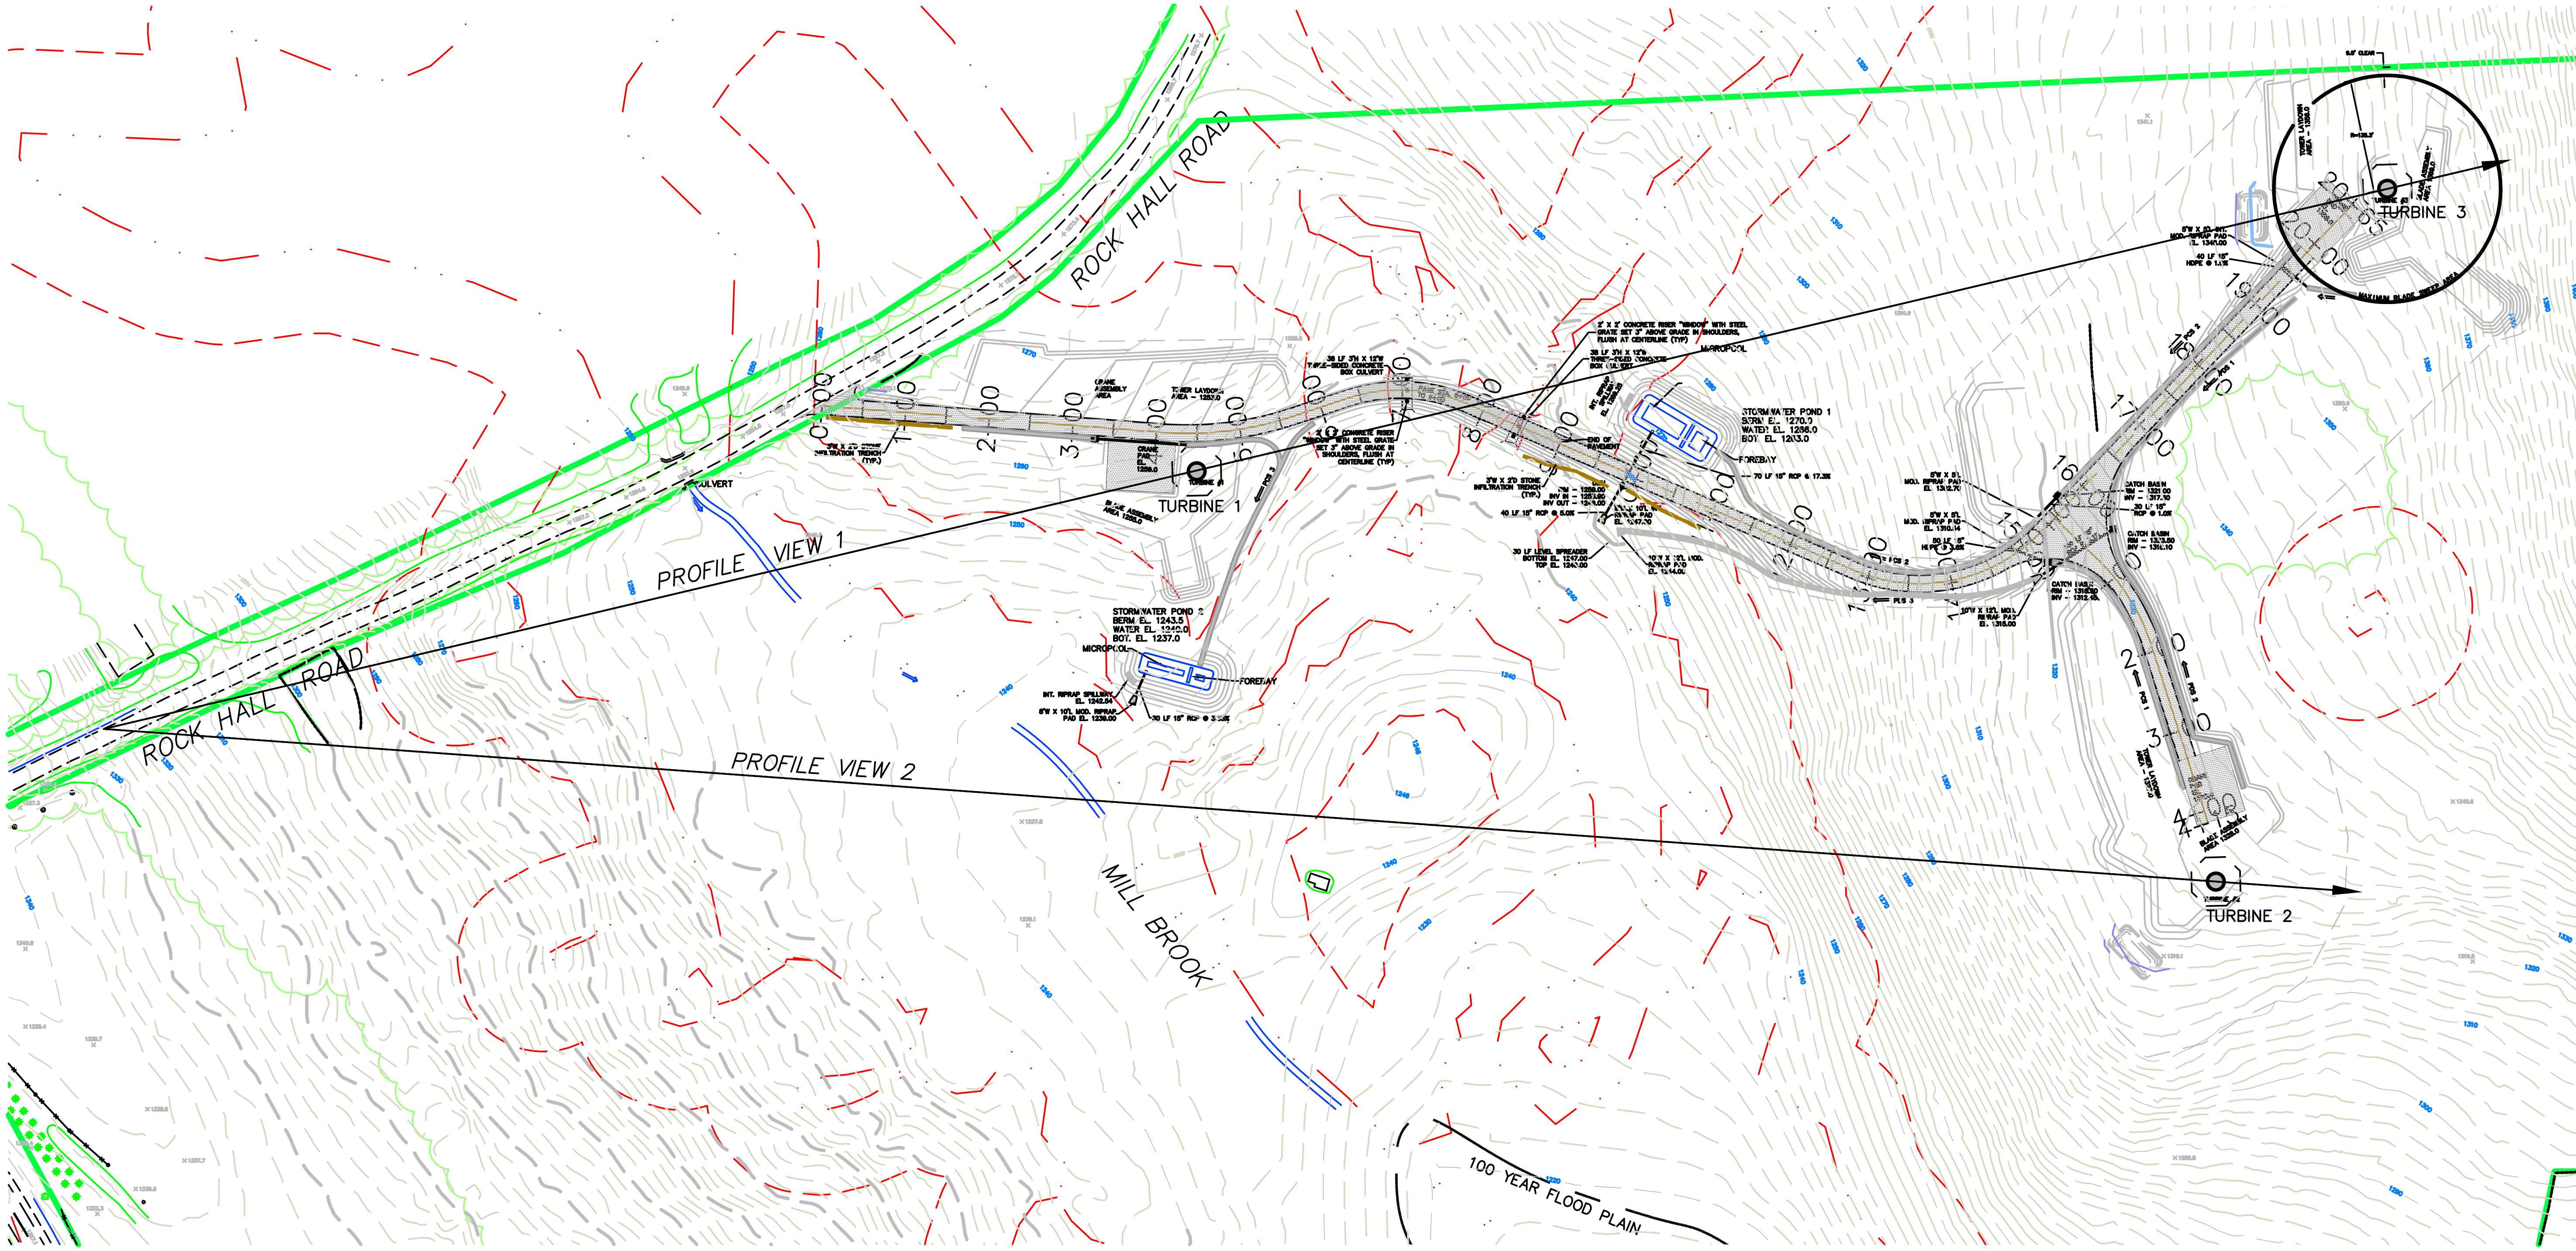

LEGEND

PROPERTY LINE	100' WETLANDS REVIEW AREA
EXISTING CONTOUR	EXISTING ROADWAY
CONTOUR FROM CONSTRUCTION GRADING TO REMAIN	PROPOSED GRAVEL ACCESS DRIVE
CONTOUR FROM CONSTRUCTION GRADING TO BE MODIFIED	PERM. RIPRAP DIVERSION/CONVEYANCE SWALE
PROPOSED CONTOUR	
PROPOSED STORM DRAINAGE	
EDGE OF WATER	
PROPOSED CONSERVATION PROPERTY	
WETLANDS/WATERCOURSE BOUNDARY	

NO.	REVISION	DATE

Previous Editions Obsolete

BNE ENERGY, INC.
29 SOUTH MAIN STREET
TOWN CENTER SUITE 200
WEST HARTFORD, CT 06107

TURBINE PLAN VIEW

WIND COLEBROOK NORTH
ROCK HALL ROAD
COLEBROOK CONNECTICUT

CIVIL 1
CORNERSTONE PROFESSIONAL PARK, SUITE D-101
43 SHERMAN HILL ROAD
WOODBURY (203) 266-0778 CONNECTICUT

BB CJ
1" = 200'
9 NOV 11
3093
3093

P-001