Drawing: P:\1266-27\DESIGN\CAD\CURRENT\ECSU-2012.DWG Layout Tab:Fig3-1
Plotted by: BECKYM On this date: Tue, 2012 June 26 - 11:15am

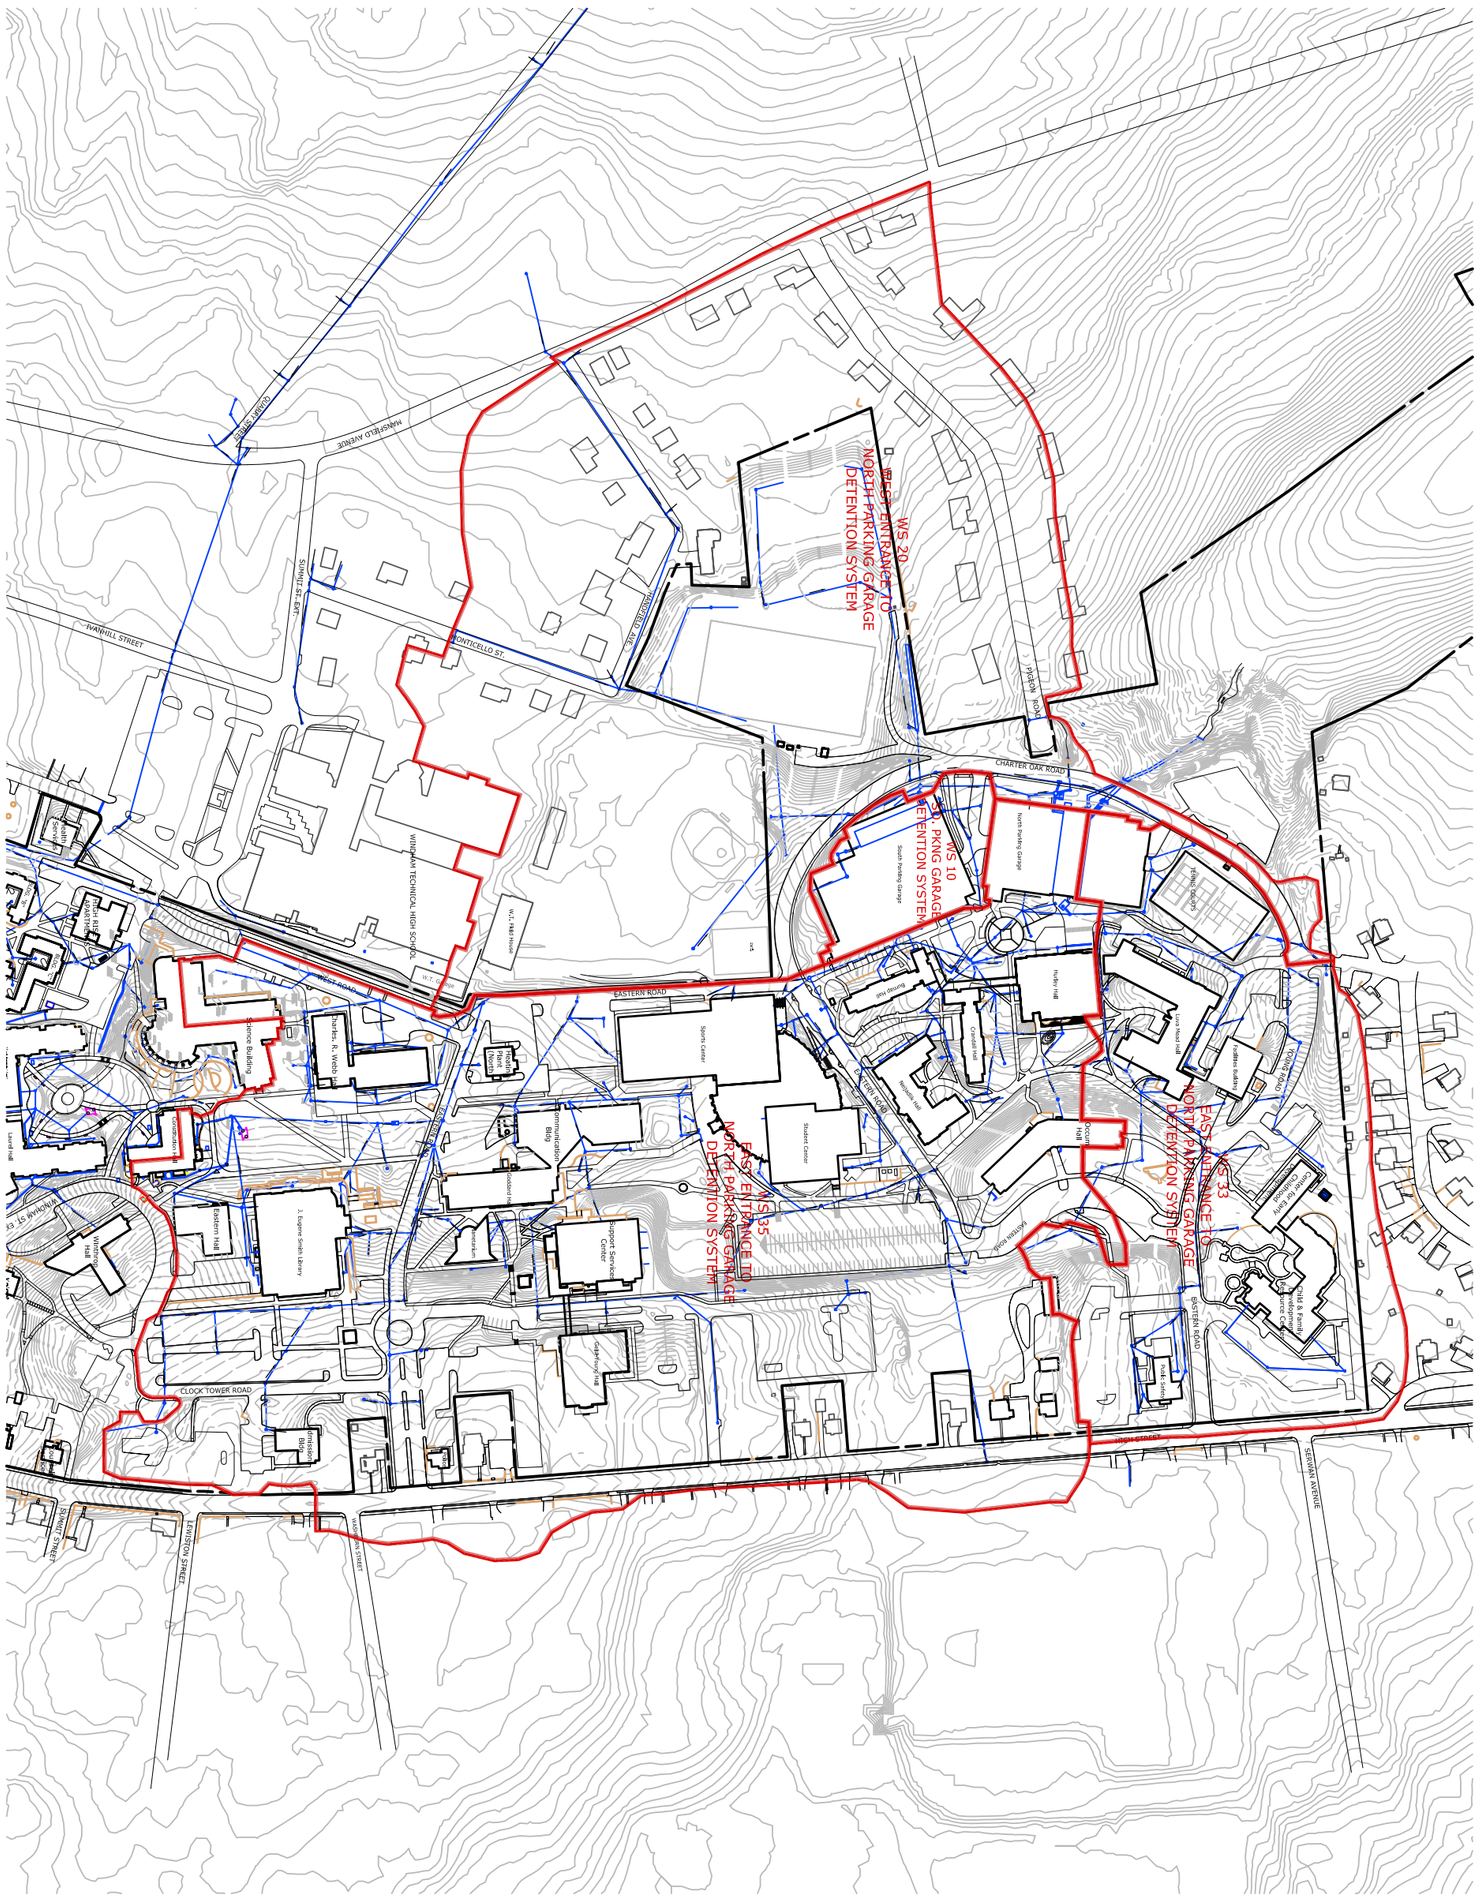

Fig. 3-1

SHEET NO.

PROJECT NO. 1266-27

DATE 6/30/2012

SCALE 1"=300'

DESIGNED I

DRAWN BAM

CHECKED NEB

SITE PLAN - ARBORETUM BROOK SUBWATERSHEDS (2012)

EASTERN CONNECTICUT STATE UNIVERSITY
FLOOD MANAGEMENT CERTIFICATE

WILLIMANTIC, CONNECTICUT

REVISIONS

Engineering, Landscape Architecture and Environmental Science
MILONE & MACBROOM®
99 Realty Drive
Cheshire, Connecticut 06410
(203) 271-1773 Fax (203) 272-9733
www.miloneandmacbroom.com

W N E S

WS 50
PROSPECT STREET CULVERT
(INLET)
WS 1
WS 2
WS 60
PROSPECT STREET CULVERT
(MID-STRUCTURE)
WINDHAM TECHNICAL HIGH SCHOOL
South Parking Garage
Student Center
Sports Center
Support Services Center
Communication Bldg
Heating Plant (North)
Gilbert Young Hall
Planetarium
Crandall Hall
Nemaha Hall
Webb Hall
Charles. R. Webb Hall
J. Eugene Smith Library
Admissions Bldg
Science Building
Eastern Hall
Constitution Hall
Winthrop Hall
Health Services
HIGH RISE APARTMENTS
LOW RISE APARTMENTS
Nutmeg Hall
Laurel Hall
Knight House
Whitney Cottage
W.T. Nidd House
Goddard Hall
Planetarium
Alumni Hall
Jillson Hall
Shafer Hall
Buckley Hall
Fenton Hall
Hall
Hall