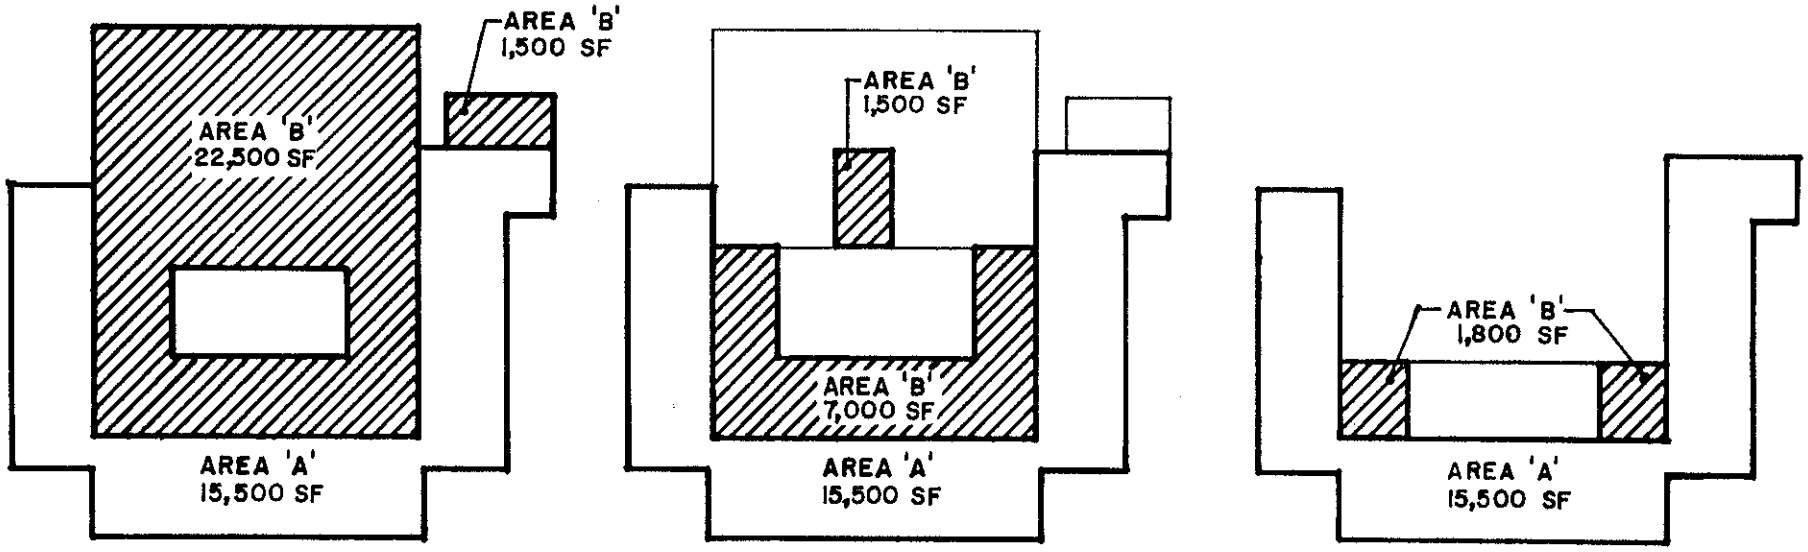

FIRST FLOOR
EXISTING (AREA 'A') = 15,500 SF
ADDITION (AREA 'B') = 24,000 SF

SECOND FLOOR
EXISTING (AREA 'A') = 15,500 SF
ADDITION (AREA 'B') = 8,500 SF

THIRD FLOOR
EXISTING (AREA 'A') = 15,500 SF
ADDITION (AREA 'B') = 1,800 SF

BUILDING AREAS