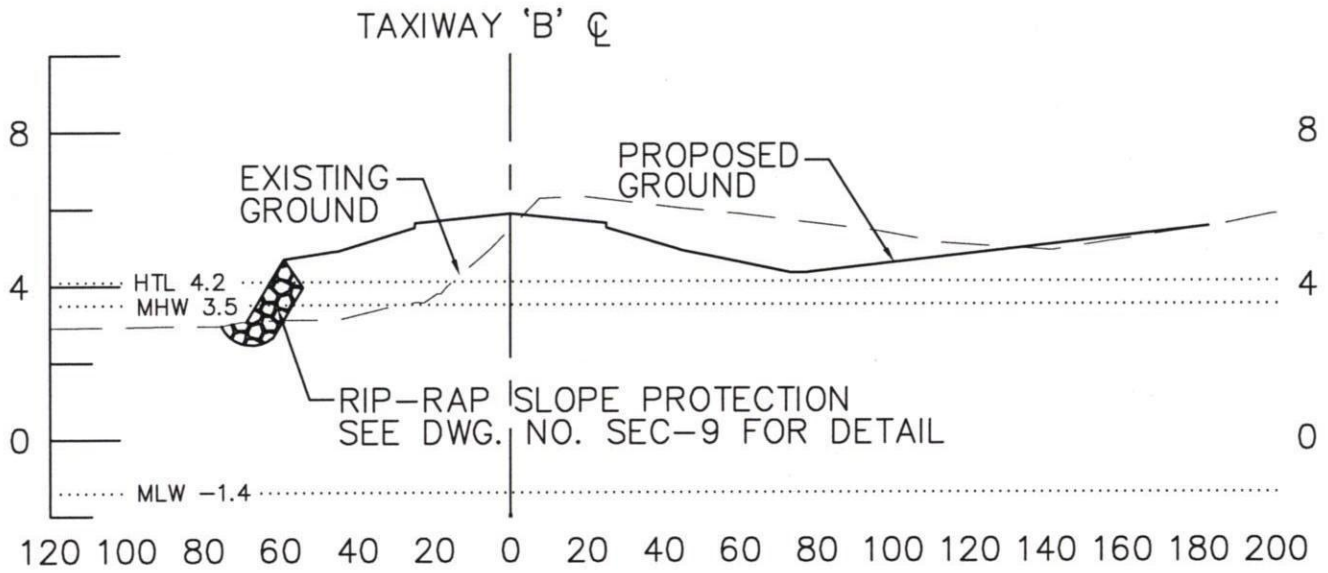

TAXIWAY 'B' STA. 523+00

SCALE: 1"=50' HORIZ.
1"=5' VERT.

HTL=HIGH TIDE LINE
MHW=MEAN HIGH WATER
MLW= MEAN LOW WATER
DATUM=NGVD

Application by: TWEED−NEW HAVEN AIRPORT AUTHORITY	TAXIWAY 'B' CROSS SECTION STA: 523+00	RUNWAY SAFETY AREA AND TAXIWAY IMPROVEMENTS PROGRAM TWEED−NEW HAVEN AIRPORT
Waterbody: TUTTLE BROOK, MORRIS CREEK City: NEW HAVEN, CT. County: NEW HAVEN Date: January, 2006		HTA Consulting Engineers (603) 669−5555
		DRAWING NO. TWB−18

H:\063212\dwg\Permitting\Contracts\CT_DEP\VOL-1A-Olisp\2-taxi-b-xsec 5+00.dwg

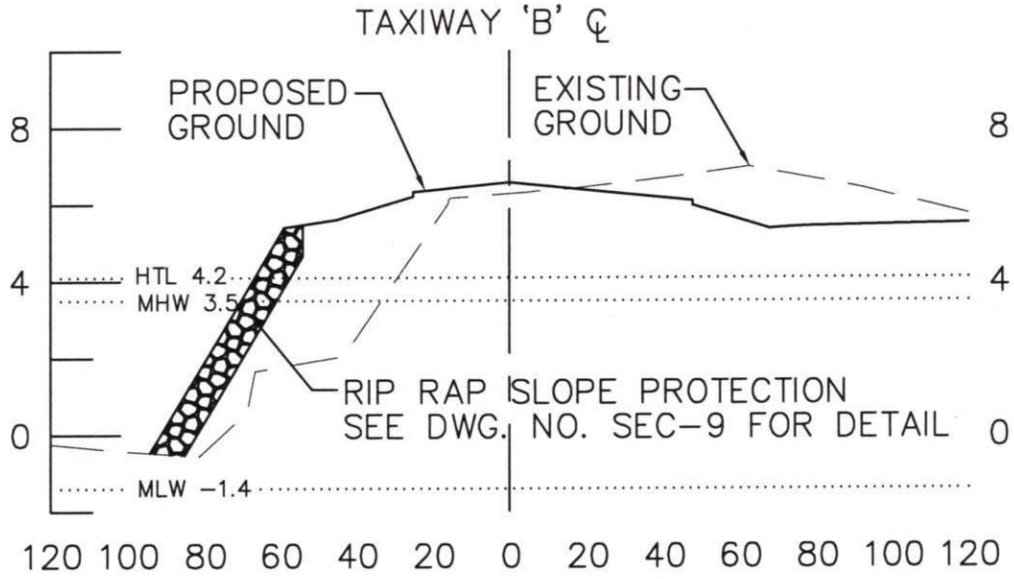

TAXIWAY 'B' STA. 528+00

SCALE: 1"=50' HORIZ.
1"=5' VERT.

HTL=HIGH TIDE LINE
MHW=MEAN HIGH WATER
MLW= MEAN LOW WATER
DATUM=NGVD

Application by: TWEED−NEW HAVEN AIRPORT AUTHORITY	TAXIWAY 'B' CROSS SECTION STA: 528+00	RUNWAY SAFETY AREA AND TAXIWAY IMPROVEMENTS PROGRAM TWEED−NEW HAVEN AIRPORT
Waterbody: TUTTLE BROOK MORRIS CREEK City: NEW HAVEN, CT. County: NEW HAVEN Date: January, 2006		HTA Consulting Engineers (603) 669−5555 / DRAWING NO. TWB−19

H:\063212\dwg\Permitting\Contracts\CT_DEP\VOL-1A-Olisp\2-taxi-b-xsec 0+00.dwg

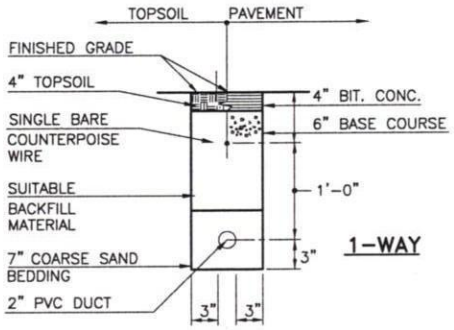

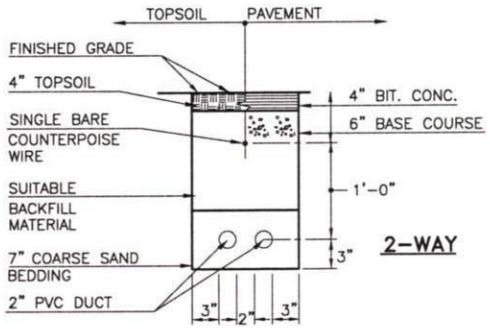

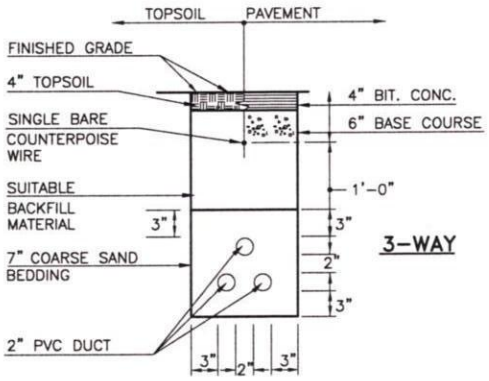

CABLE TRENCH DETAILS

NOT TO SCALE

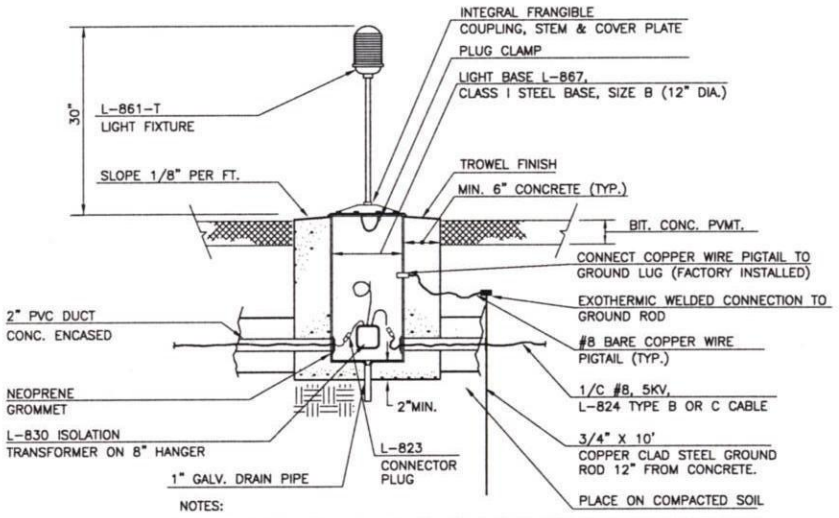

NOTES:

1. SUFFICIENT CABLE SLACK SHALL BE LEFT IN EACH BASE TO ALLOW TRANSFORMER(S) TO BE TAKEN OUT OF BASE.
2. FOR IDENTIFICATION OF CABLES AT EACH BASE, PLASTIC IDENTIFICATION TAGS OR BANDS ITEM CODE TAG-84 AS SUPPLIED BY READY MADE SIGN CO. OR APPROVED EQUAL, SHALL BE ATTACHED TO EACH LEAD, SHOWING THE LIGHT NUMBER TO WHICH IT EXTENDS.

NEW BASE MOUNTED TAXIWAY EDGE LIGHT INSTALLATION DETAIL

NOT TO SCALE

Application by:
TWEED-NEW HAVEN AIRPORT AUTHORITY

T/W 'B' ELECTRICAL DETAILS

RUNWAY SAFETY AREA AND TAXIWAY IMPROVEMENTS PROGRAM
TWEED-NEW HAVEN AIRPORT

Waterbody:	TUTTLE BROOK MORRIS CREEK
City:	NEW HAVEN, CT.
County:	NEW HAVEN
Date:	January, 2006

HTA
Consulting Engineers
(603) 669-5555

DRAWING NO.
TWB-20

H:\06321\2\dwg ermitting\Contracts\CT _DEP\VOL-1A-Olisp\EL-1.dwg

Wetlands Mitigation Tide Gates

TWEED
NEW HAVEN
AIRPORT

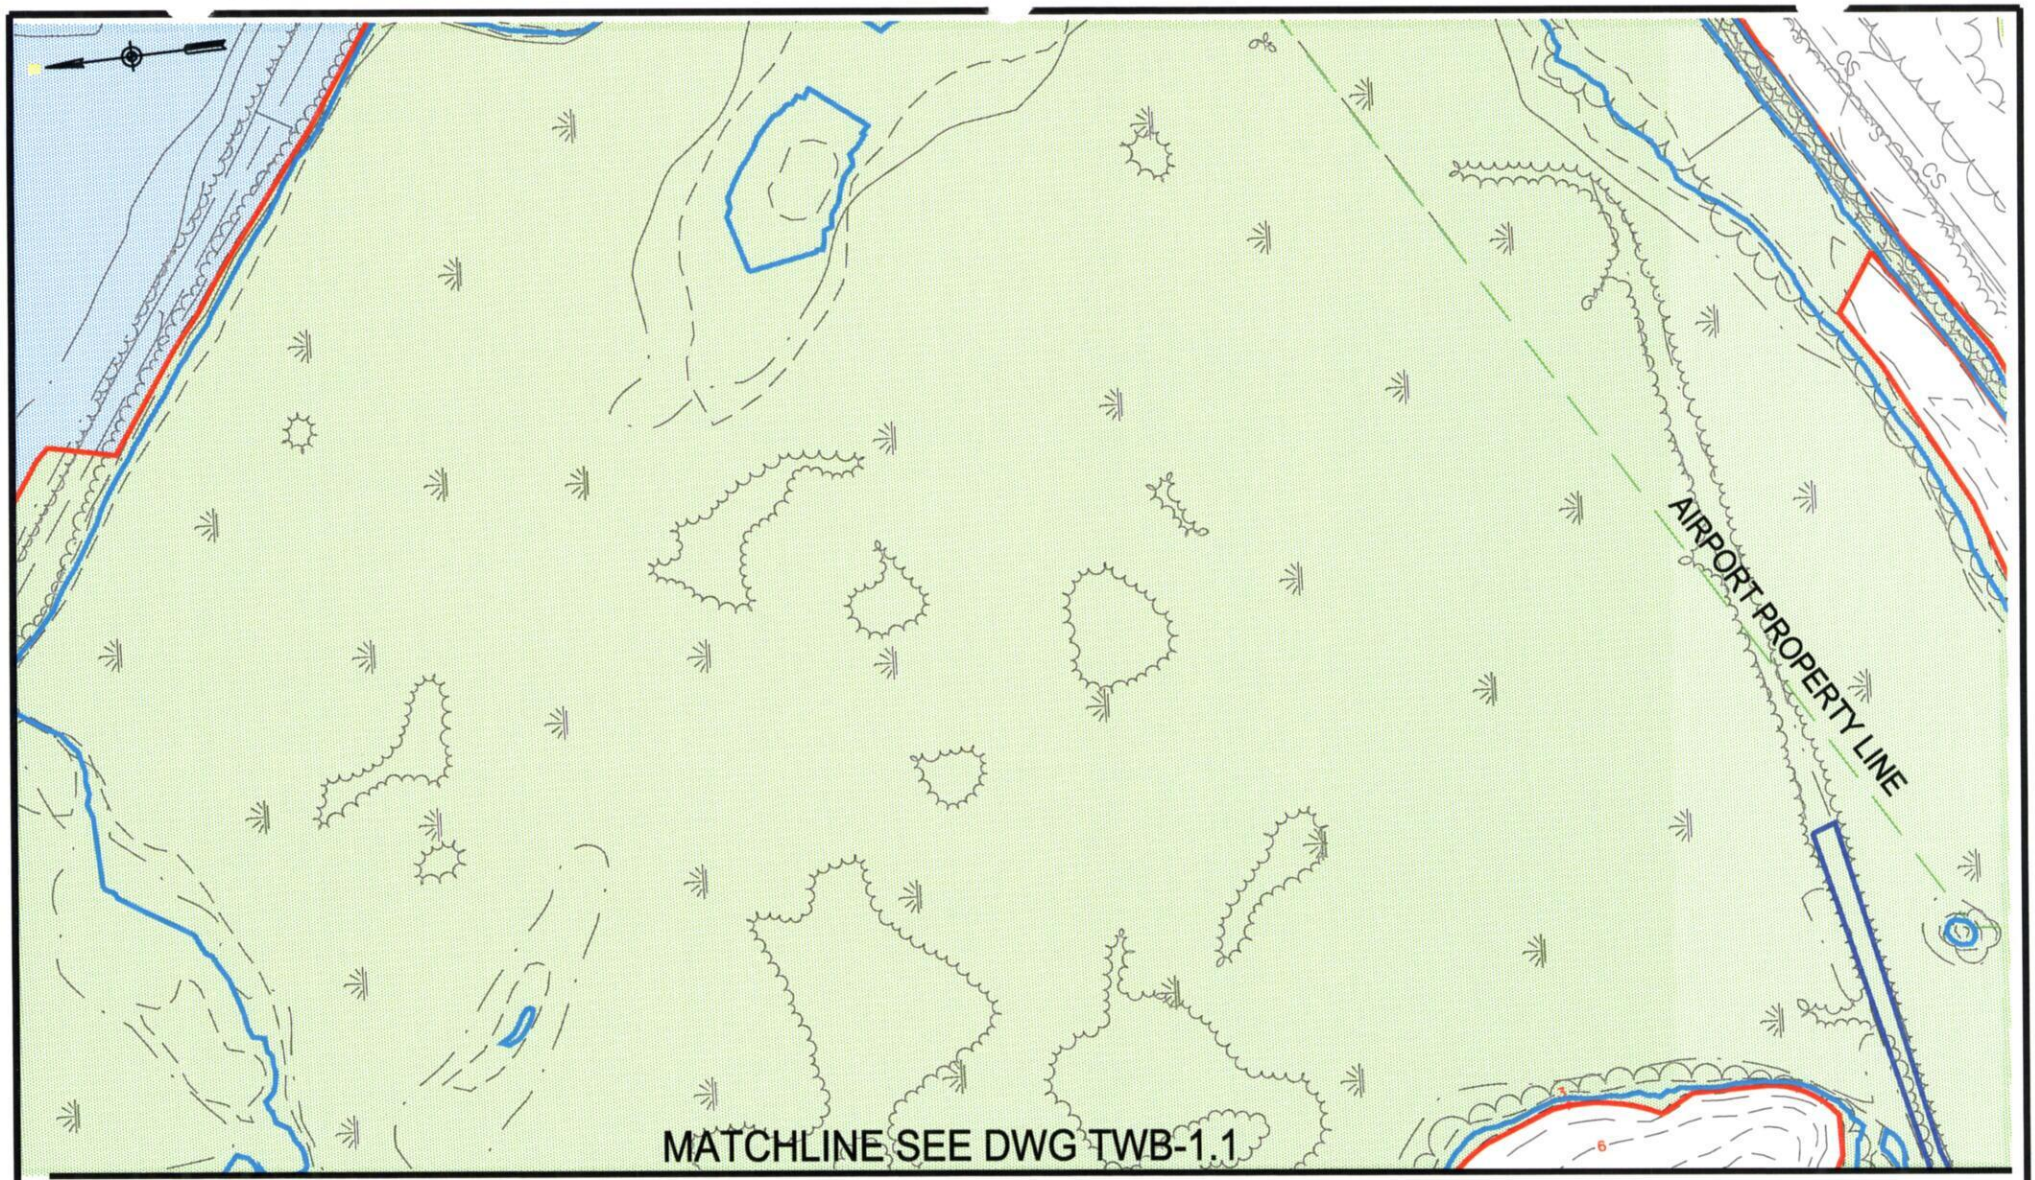

Application by:
TWEED–NEW HAVEN AIRPORT AUTHORITY

EXISTING TAXIWAY B MITIGATION AREA

RUNWAY SAFETY AREA AND TAXIWAY IMPROVEMENTS PROGRAM
TWEED–NEW HAVEN AIRPORT

Waterbody:	TUTTLE BROOK MORRIS CREEK
City:	NEW HAVEN, CT.
County:	NEW HAVEN
Date:	November, 2005

100 0 100
1"=100'

HTA
Consulting Engineers
(603) 669–5555

DRAWING NO.
WM–1.1

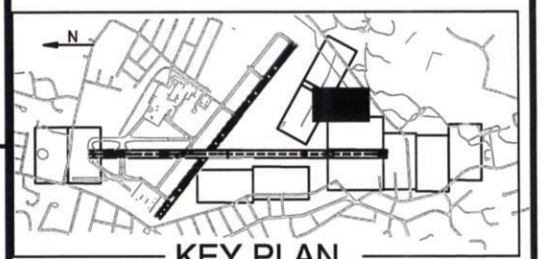

KEY PLAN

H: \063212 g\Permitting\Contracts\CT _DEP\VOL-1A-Olisp\Ir ct-Plates\IMplate-11.dwg

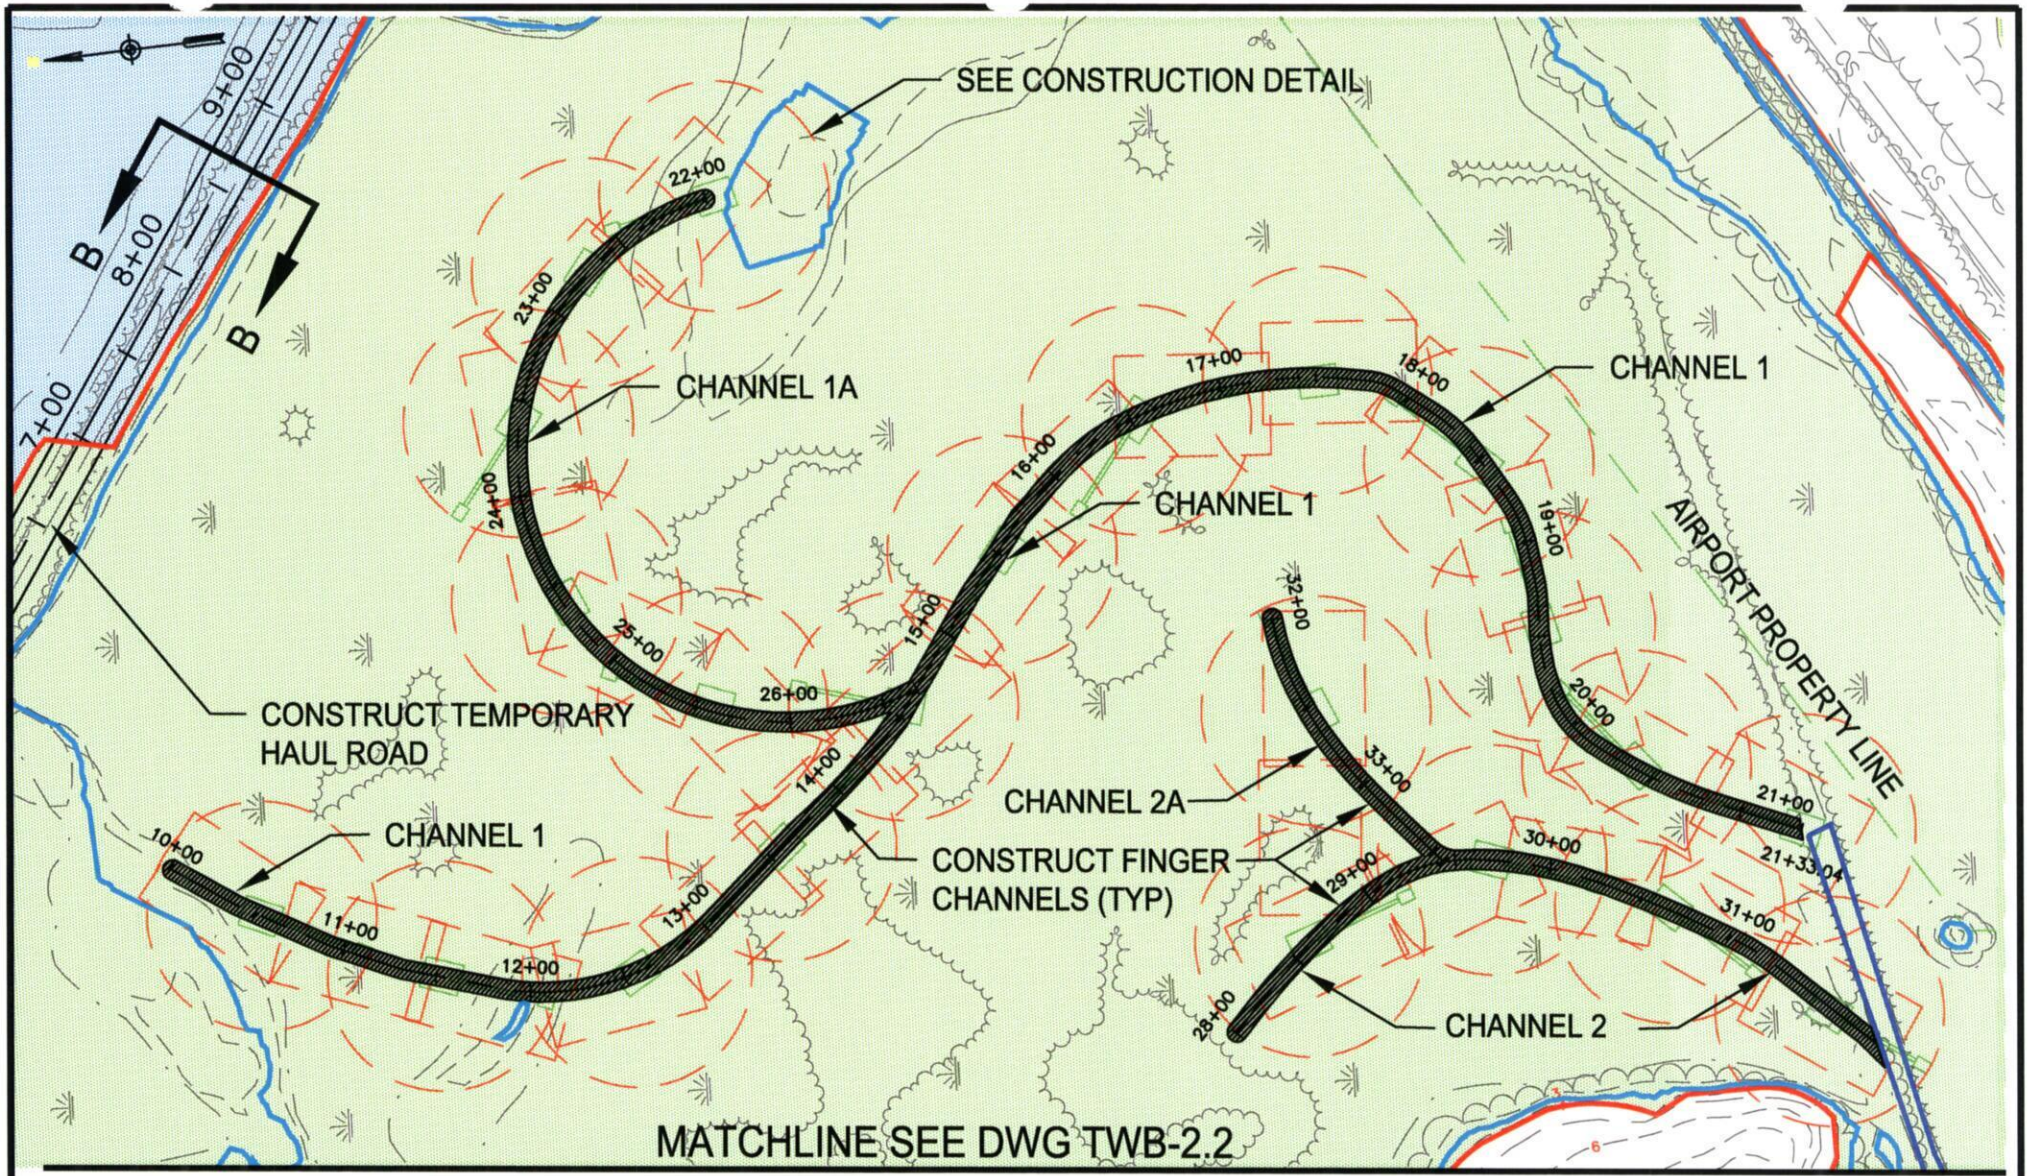

Application by: TWEED-NEW HAVEN AIRPORT AUTHORITY	IMPACTS TAXIWAY B MITIGATION AREA	RUNWAY SAFETY AREA AND TAXIWAY IMPROVEMENTS PROGRAM TWEED-NEW HAVEN AIRPORT
Waterbody: TUTTLE BROOK MORRIS CREEK City: NEW HAVEN, CT. County: NEW HAVEN Date: November, 2005	100 0 100 1"=100'	HTA Consulting Engineers (603) 669-5555 DRAWING NO. WM-2.2

H: \063212\ g\Permitting\Contracts\CT _DEP\VOL-1A-Olisp\Pr sed-Plates\PRplate-11.dwg

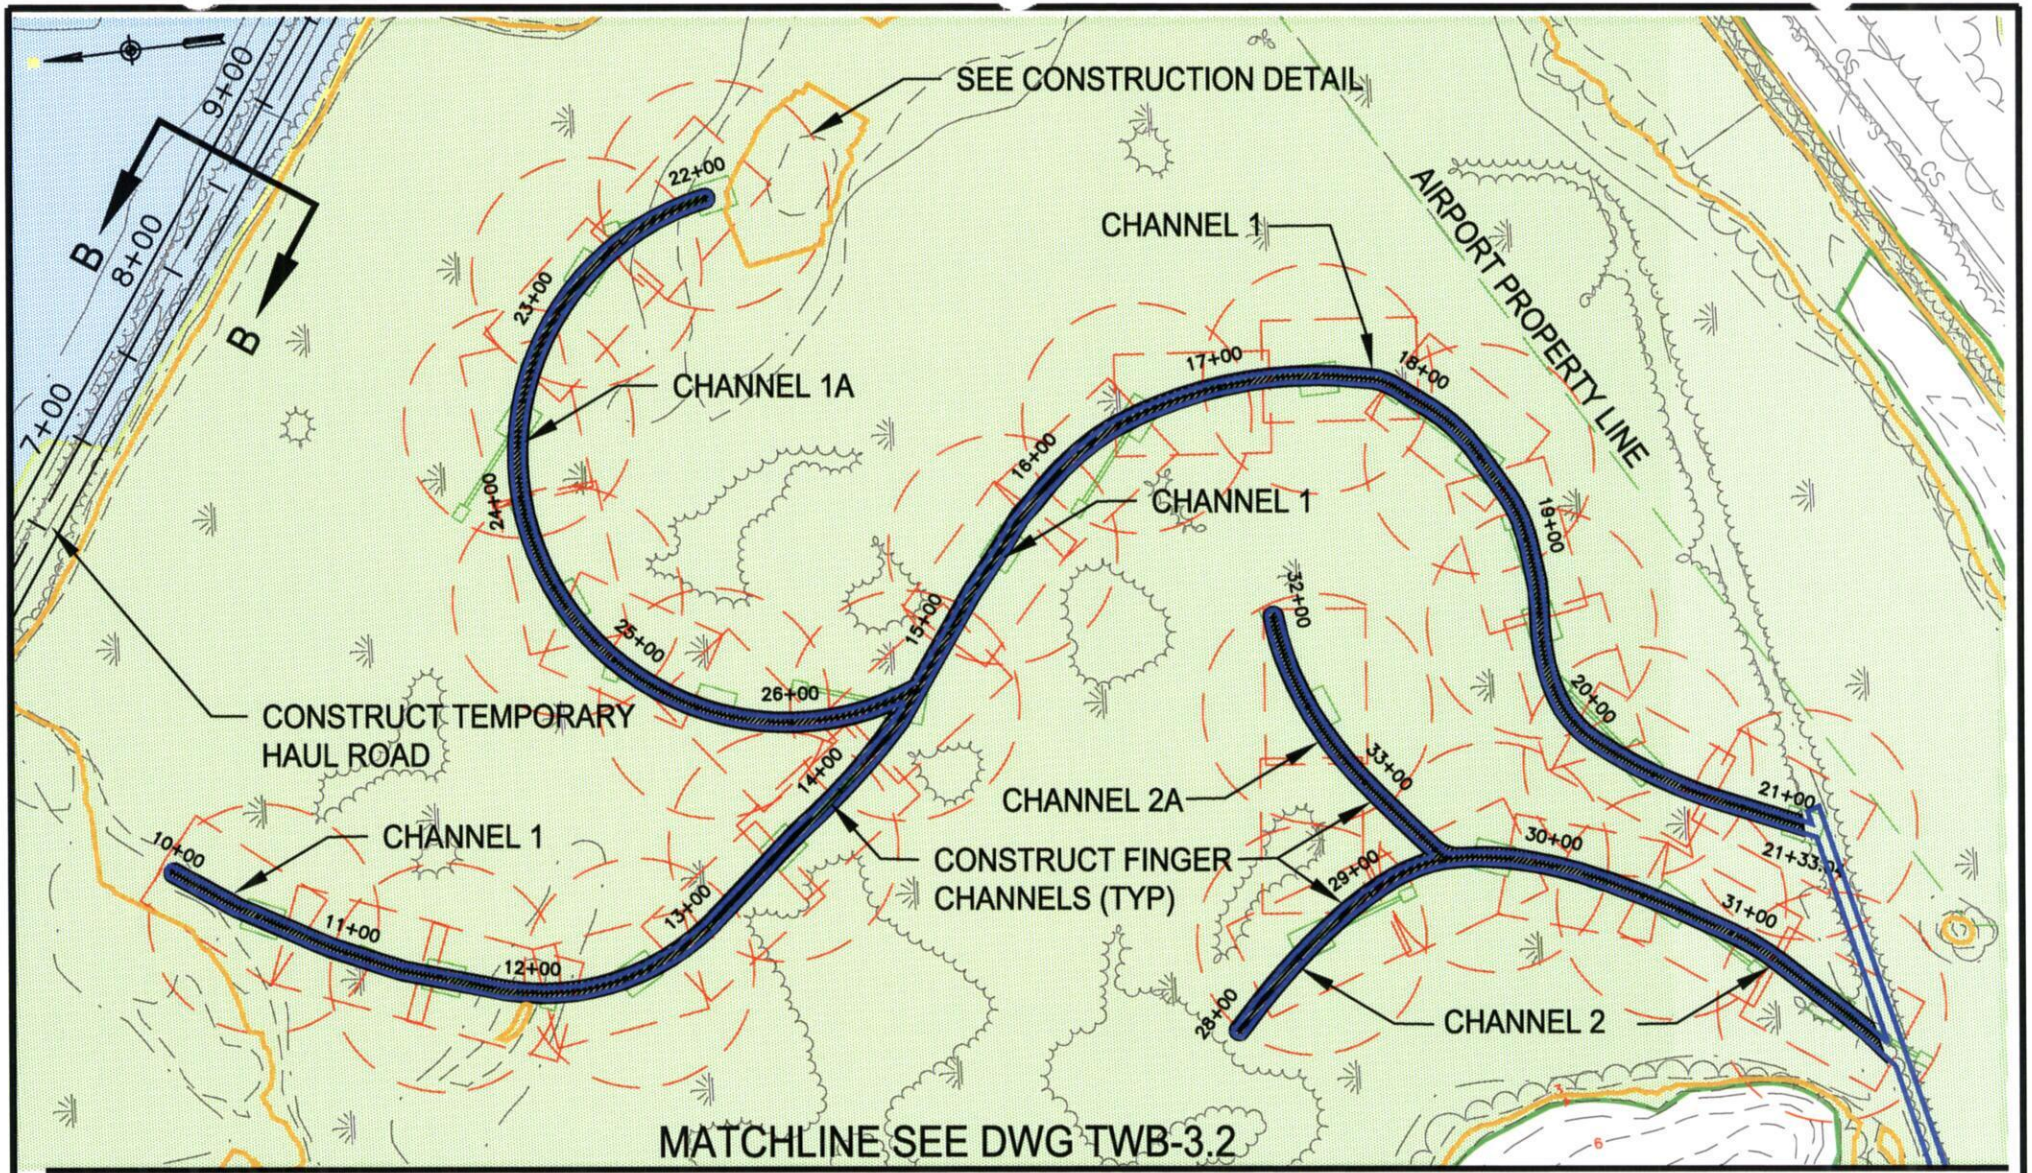

Application by: TWEED-NEW HAVEN AIRPORT AUTHORITY	PROPOSED TAXIWAY B MITIGATION AREA	RUNWAY SAFETY AREA AND TAXIWAY IMPROVEMENTS PROGRAM TWEED-NEW HAVEN AIRPORT	KEY PLAN
Waterbody: TUTTLE BROOK MORRIS CREEK City: NEW HAVEN, CT. County: NEW HAVEN Date: November, 2005	100 0 100 1"=100'	HTA Consulting Engineers (603) 669-5555	DRAWING NO. WM-3.2

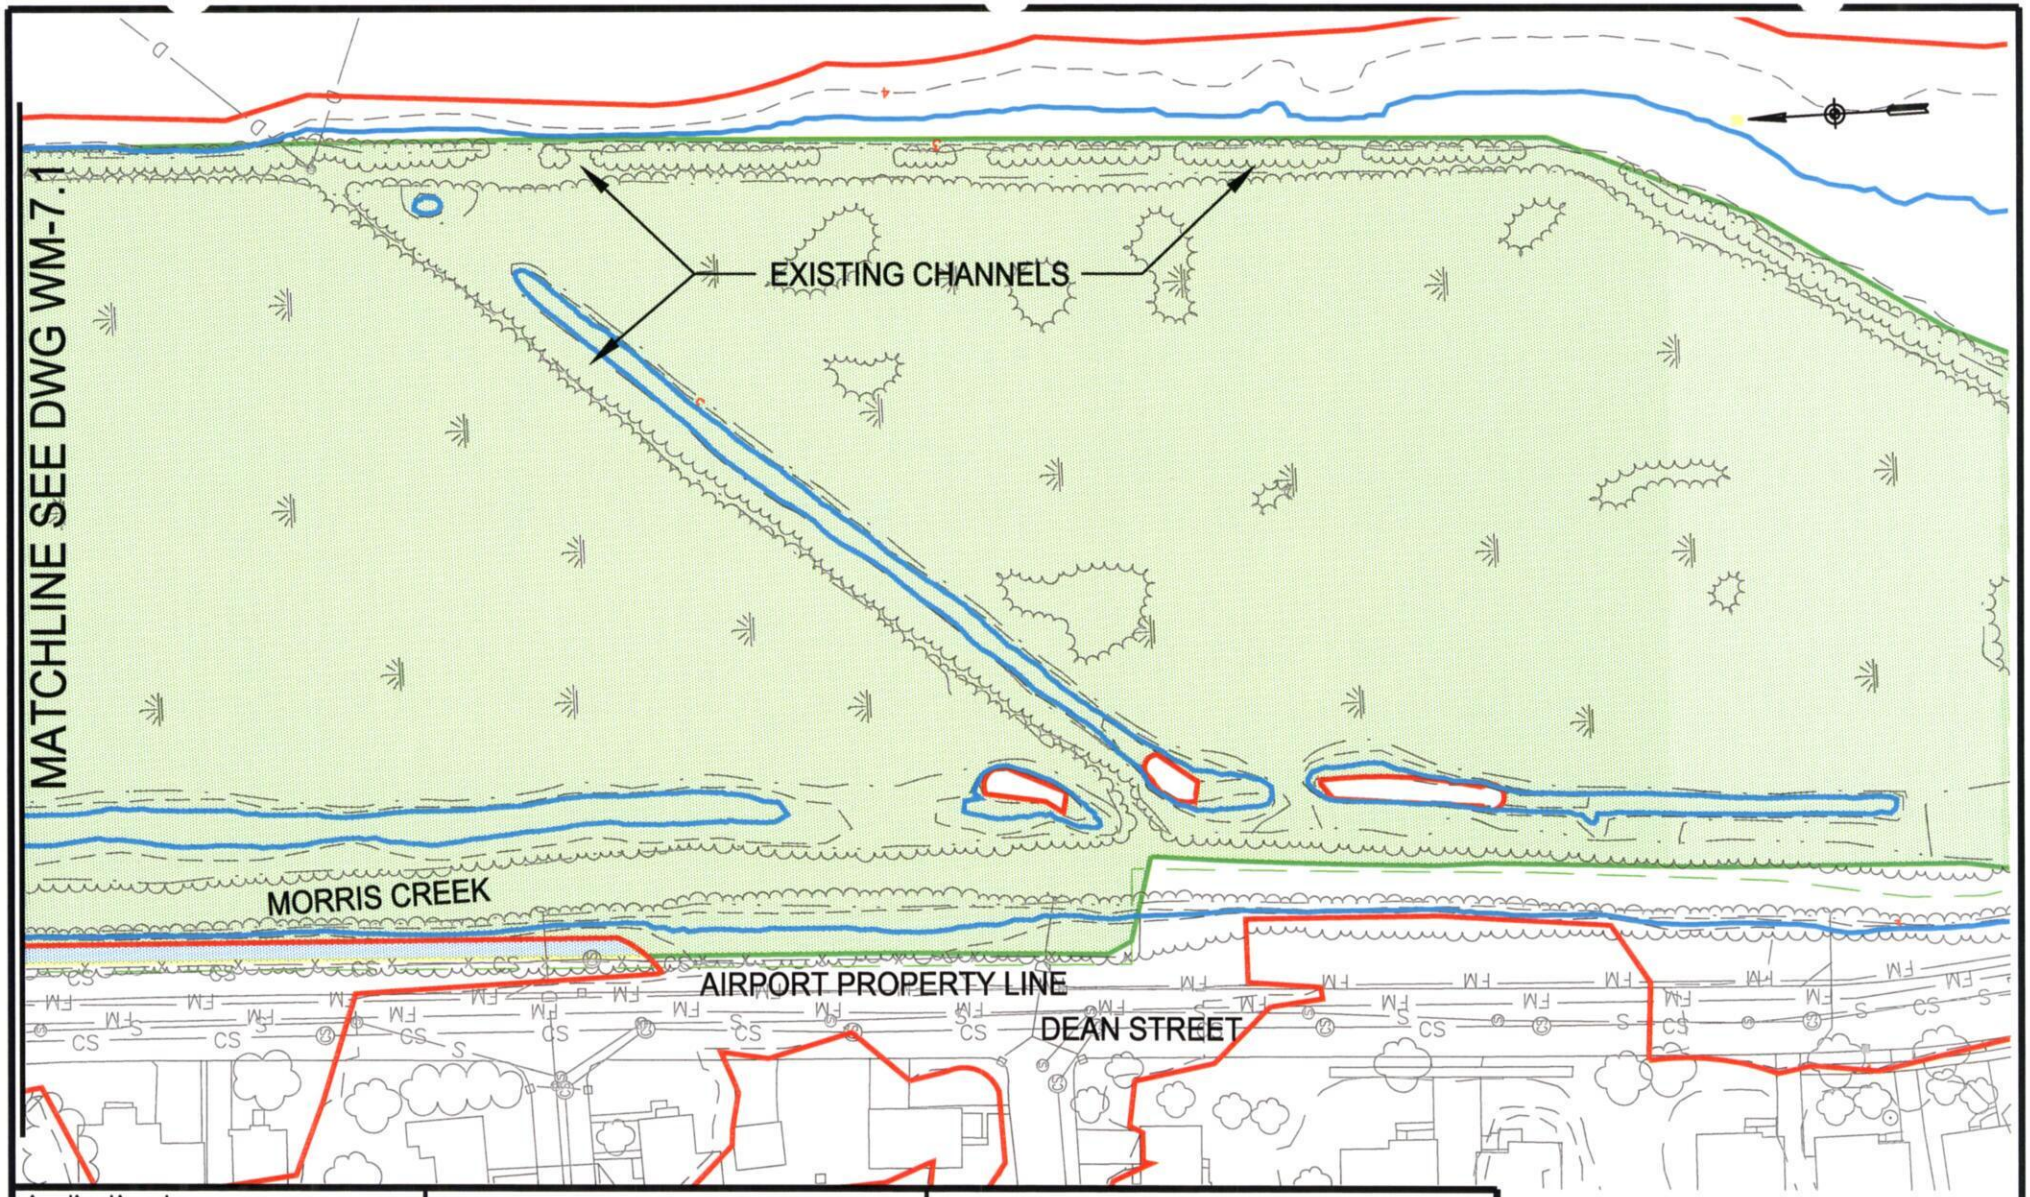

Application by:
TWEED–NEW HAVEN AIRPORT AUTHORITY

EXISTING DEAN STREET MITIGATION AREA

RUNWAY SAFETY AREA AND TAXIWAY IMPROVEMENTS PROGRAM
TWEED–NEW HAVEN AIRPORT

Waterbody:	TUTTLE BROOK MORRIS CREEK
City:	NEW HAVEN, CT.
County:	NEW HAVEN
Date:	November, 2005

100 0 100
1"=100'

HTA
Consulting Engineers
(603) 669–5555

DRAWING NO.
WM–4.1

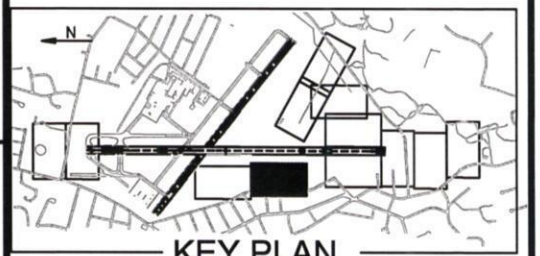

KEY PLAN

H: \063212' 'g\Permitting\Contracts\CT _DEP\VOL-1A-Olisp\In ct-Plates\IMplate-14.dwg

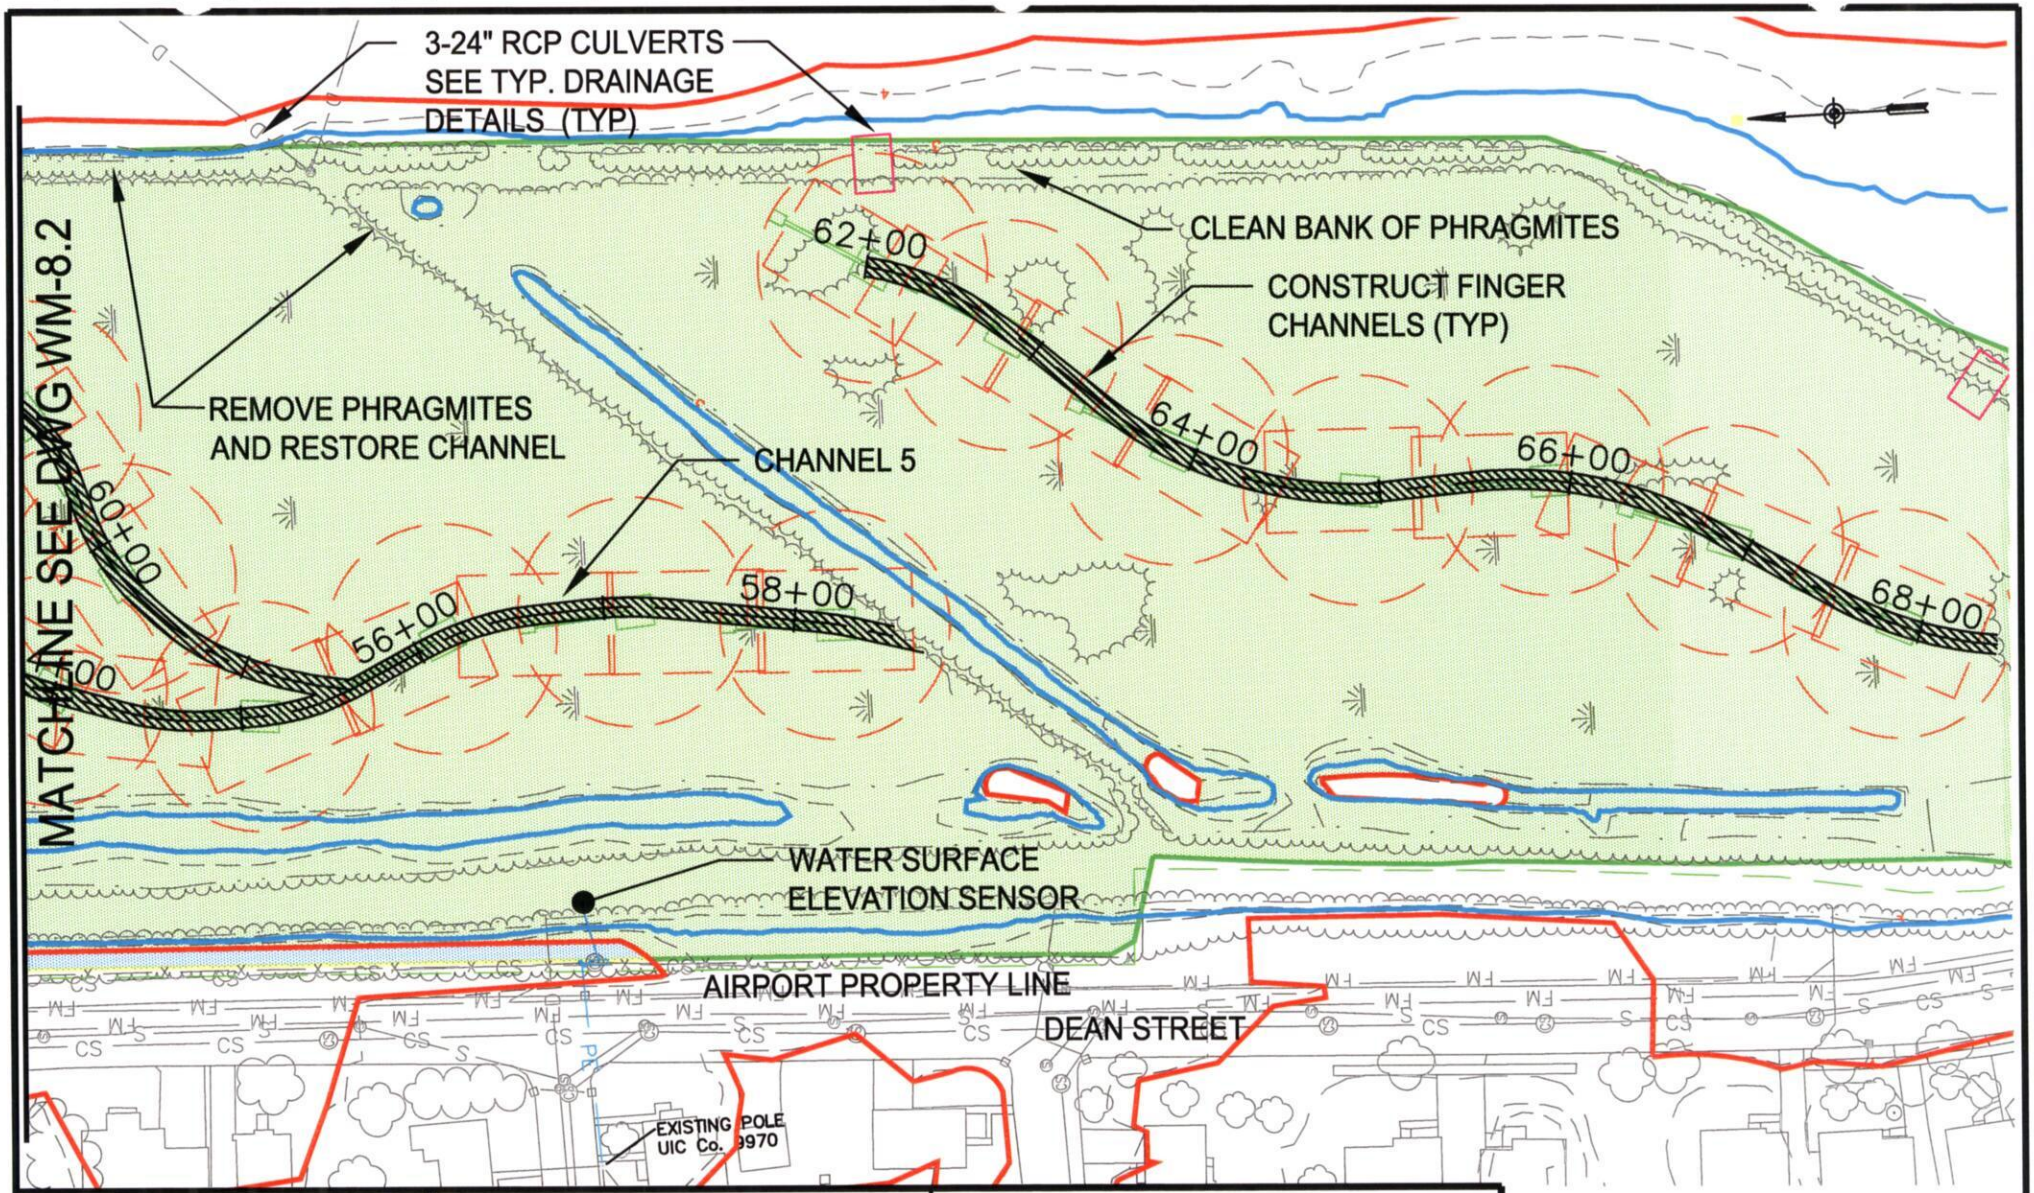

Application by:
TWEED-NEW HAVEN AIRPORT AUTHORITY

IMPACTS DEAN STREET MITIGATION AREA

RUNWAY SAFETY AREA AND
TAXIWAY IMPROVEMENTS PROGRAM
TWEED-NEW HAVEN AIRPORT

Waterbody:	TUTTLE BROOK MORRIS CREEK
City:	NEW HAVEN, CT.
County:	NEW HAVEN
Date:	November, 2005

100 0 100
1"=100'

HTA
Consulting Engineers
(603) 669-5555

DRAWING NO.
WM-5.2