H:\063212\ g\Permitting\Contracts\CT _DEP\VOL-1A-Olisp\Pr osed-Plates\PRplate-14.dwg

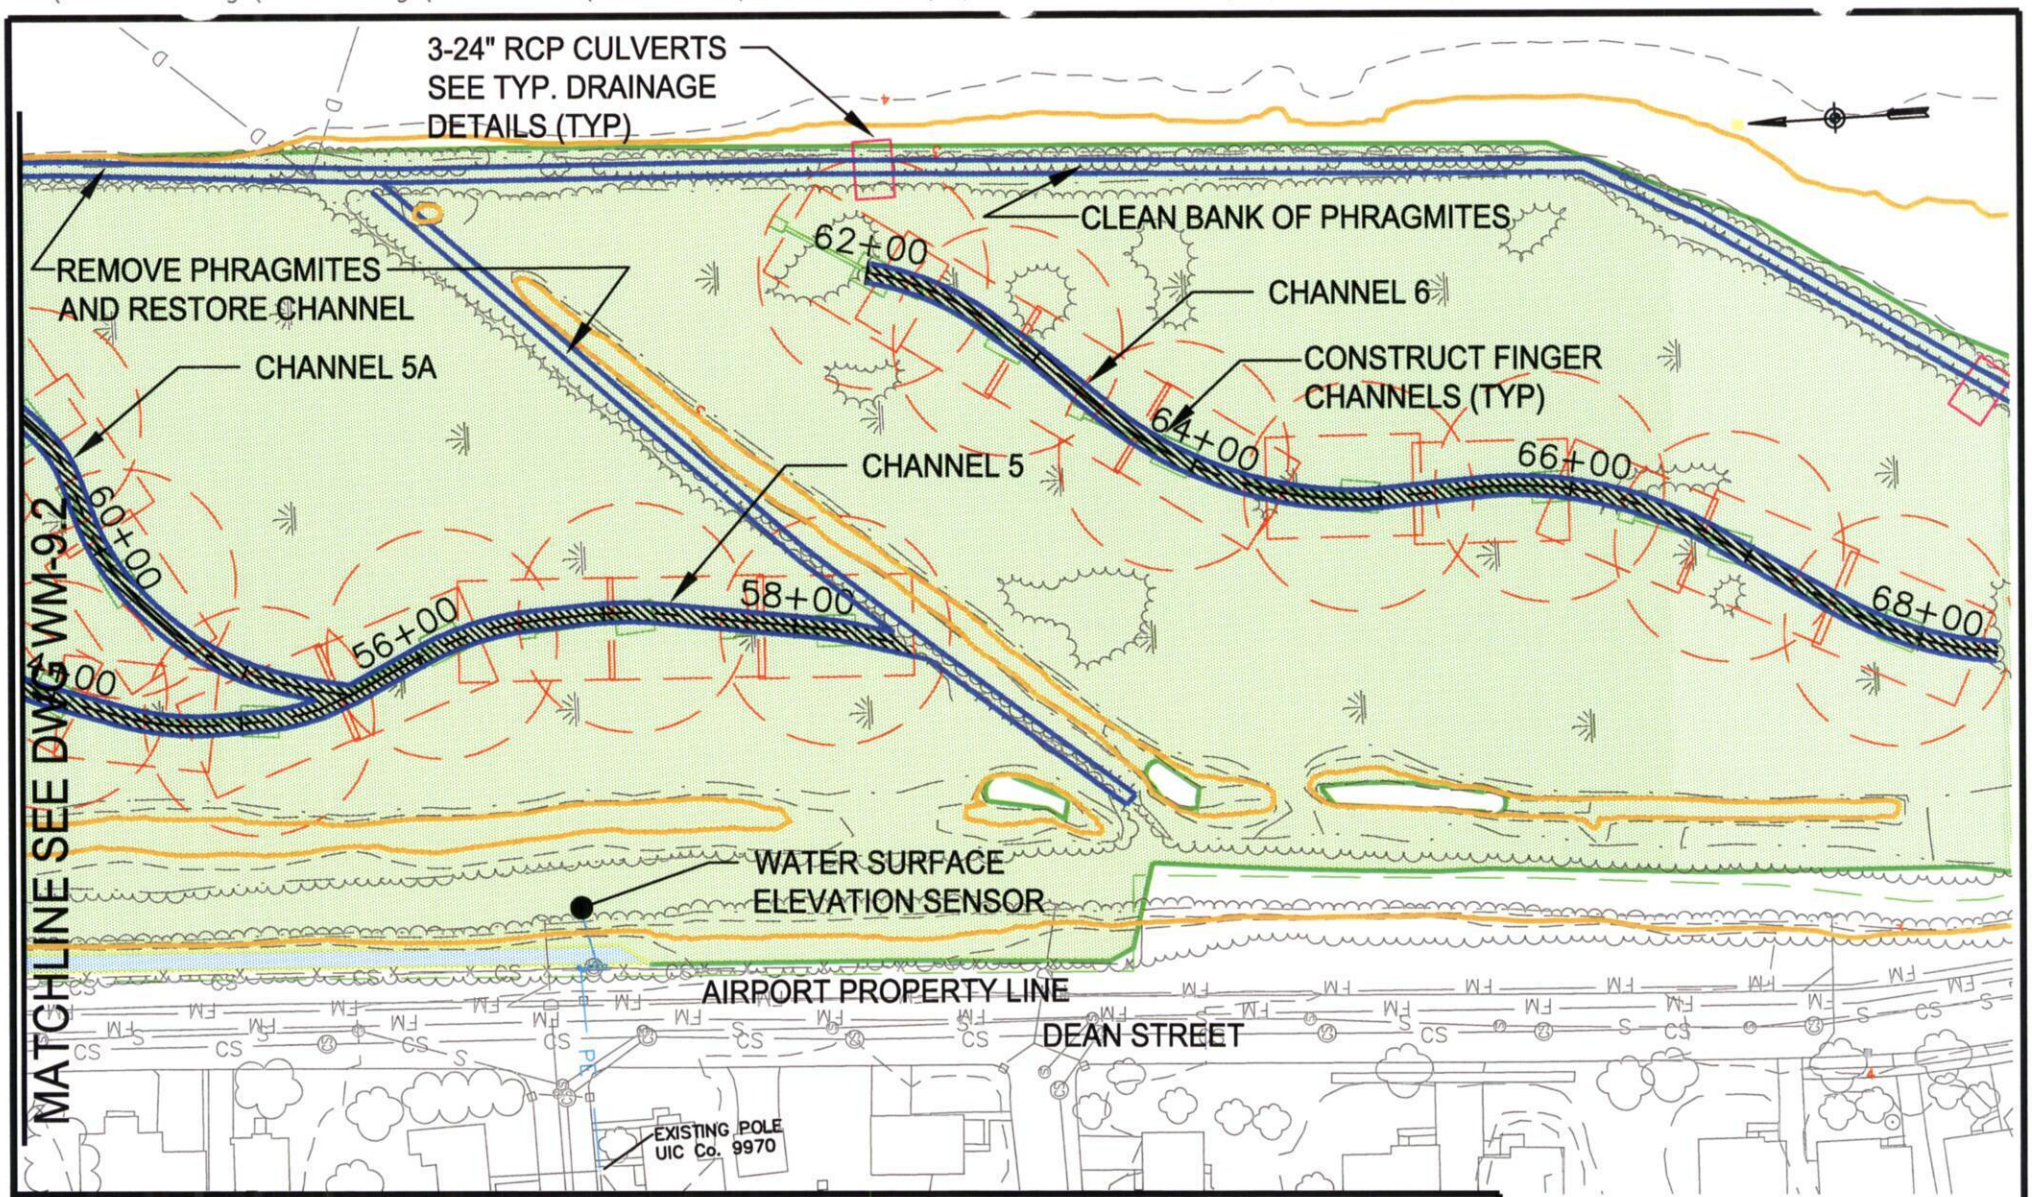

Application by:
TWEED-NEW HAVEN AIRPORT AUTHORITY

PROPOSED DEAN STREET MITIGATION AREA

RUNWAY SAFETY AREA AND
TAXIWAY IMPROVEMENTS PROGRAM
TWEED-NEW HAVEN AIRPORT

Waterbody:	TUTTLE BROOK MORRIS CREEK
City:	NEW HAVEN, CT.
County:	NEW HAVEN
Date:	November, 2005

100 0 100

1"=100'

HTA
Consulting Engineers
(603) 669-5555

DRAWING NO.
WM-6.2

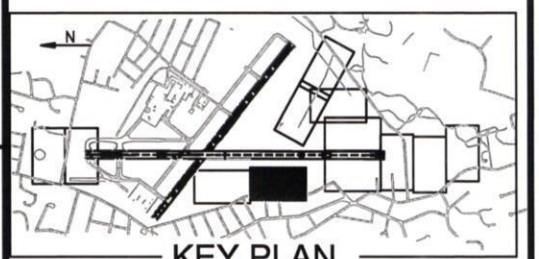

KEY PLAN

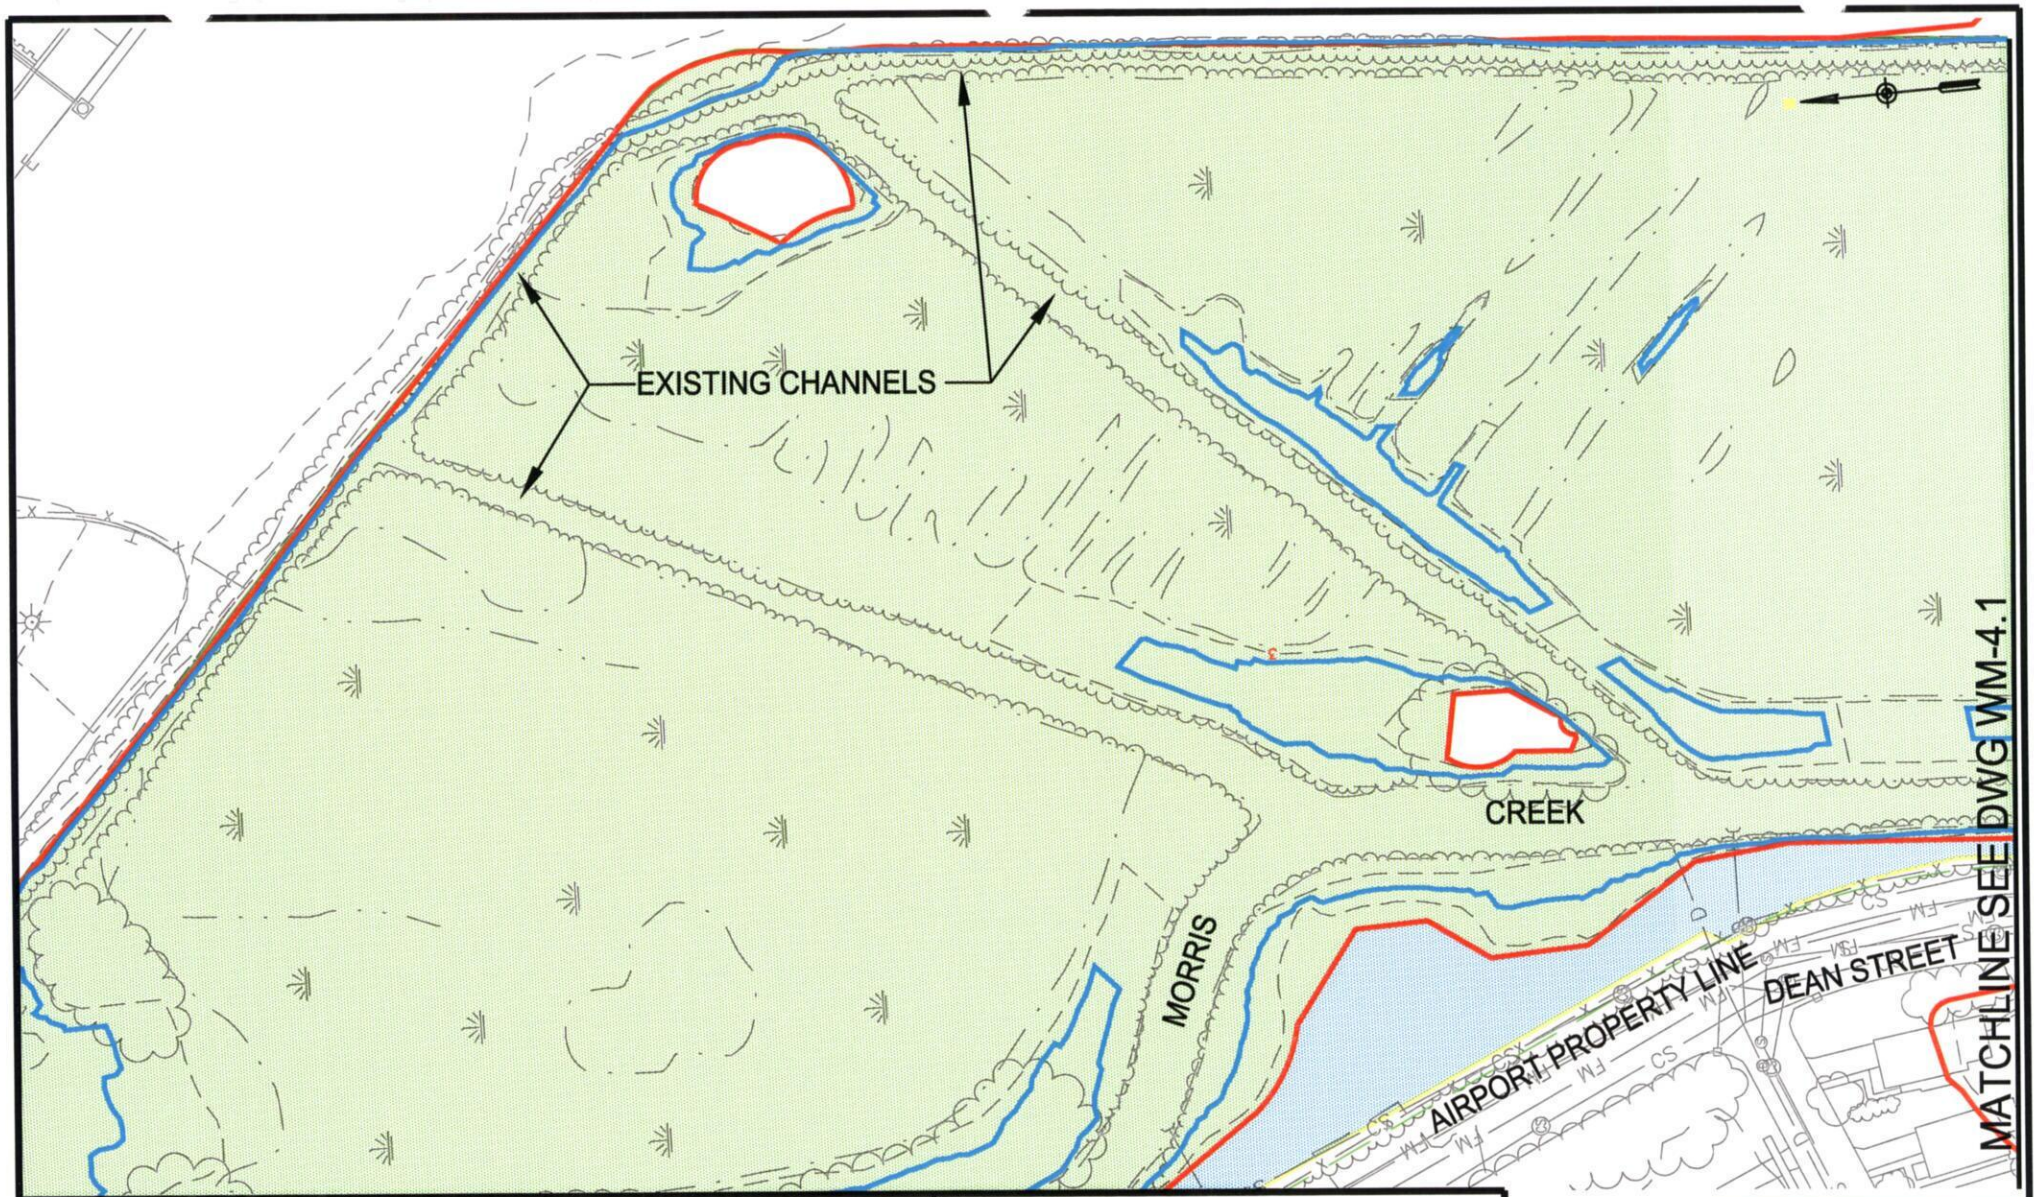

Application by:
TWEED–NEW HAVEN AIRPORT AUTHORITY

EXISTING DEAN STREET MITIGATION DETAILS

RUNWAY SAFETY AREA AND TAXIWAY IMPROVEMENTS PROGRAM
TWEED–NEW HAVEN AIRPORT

Waterbody:	TUTTLE BROOK MORRIS CREEK
City:	NEW HAVEN, CT.
County:	NEW HAVEN
Date:	November, 2005

100 0 100
1"=100'

HTA
Consulting Engineers
(603) 669–5555

DRAWING NO.
WM–7.1

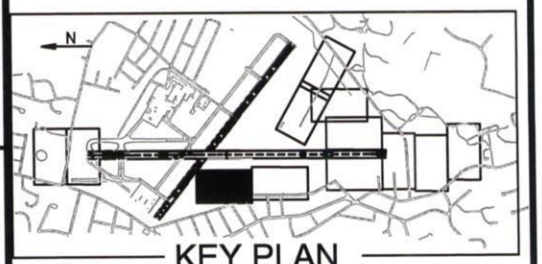

H:\063212` g\Permitting\Contracts\CT _DEP\VOL-1A-Olisp\In ct-Plates\IMplate-15.dwg

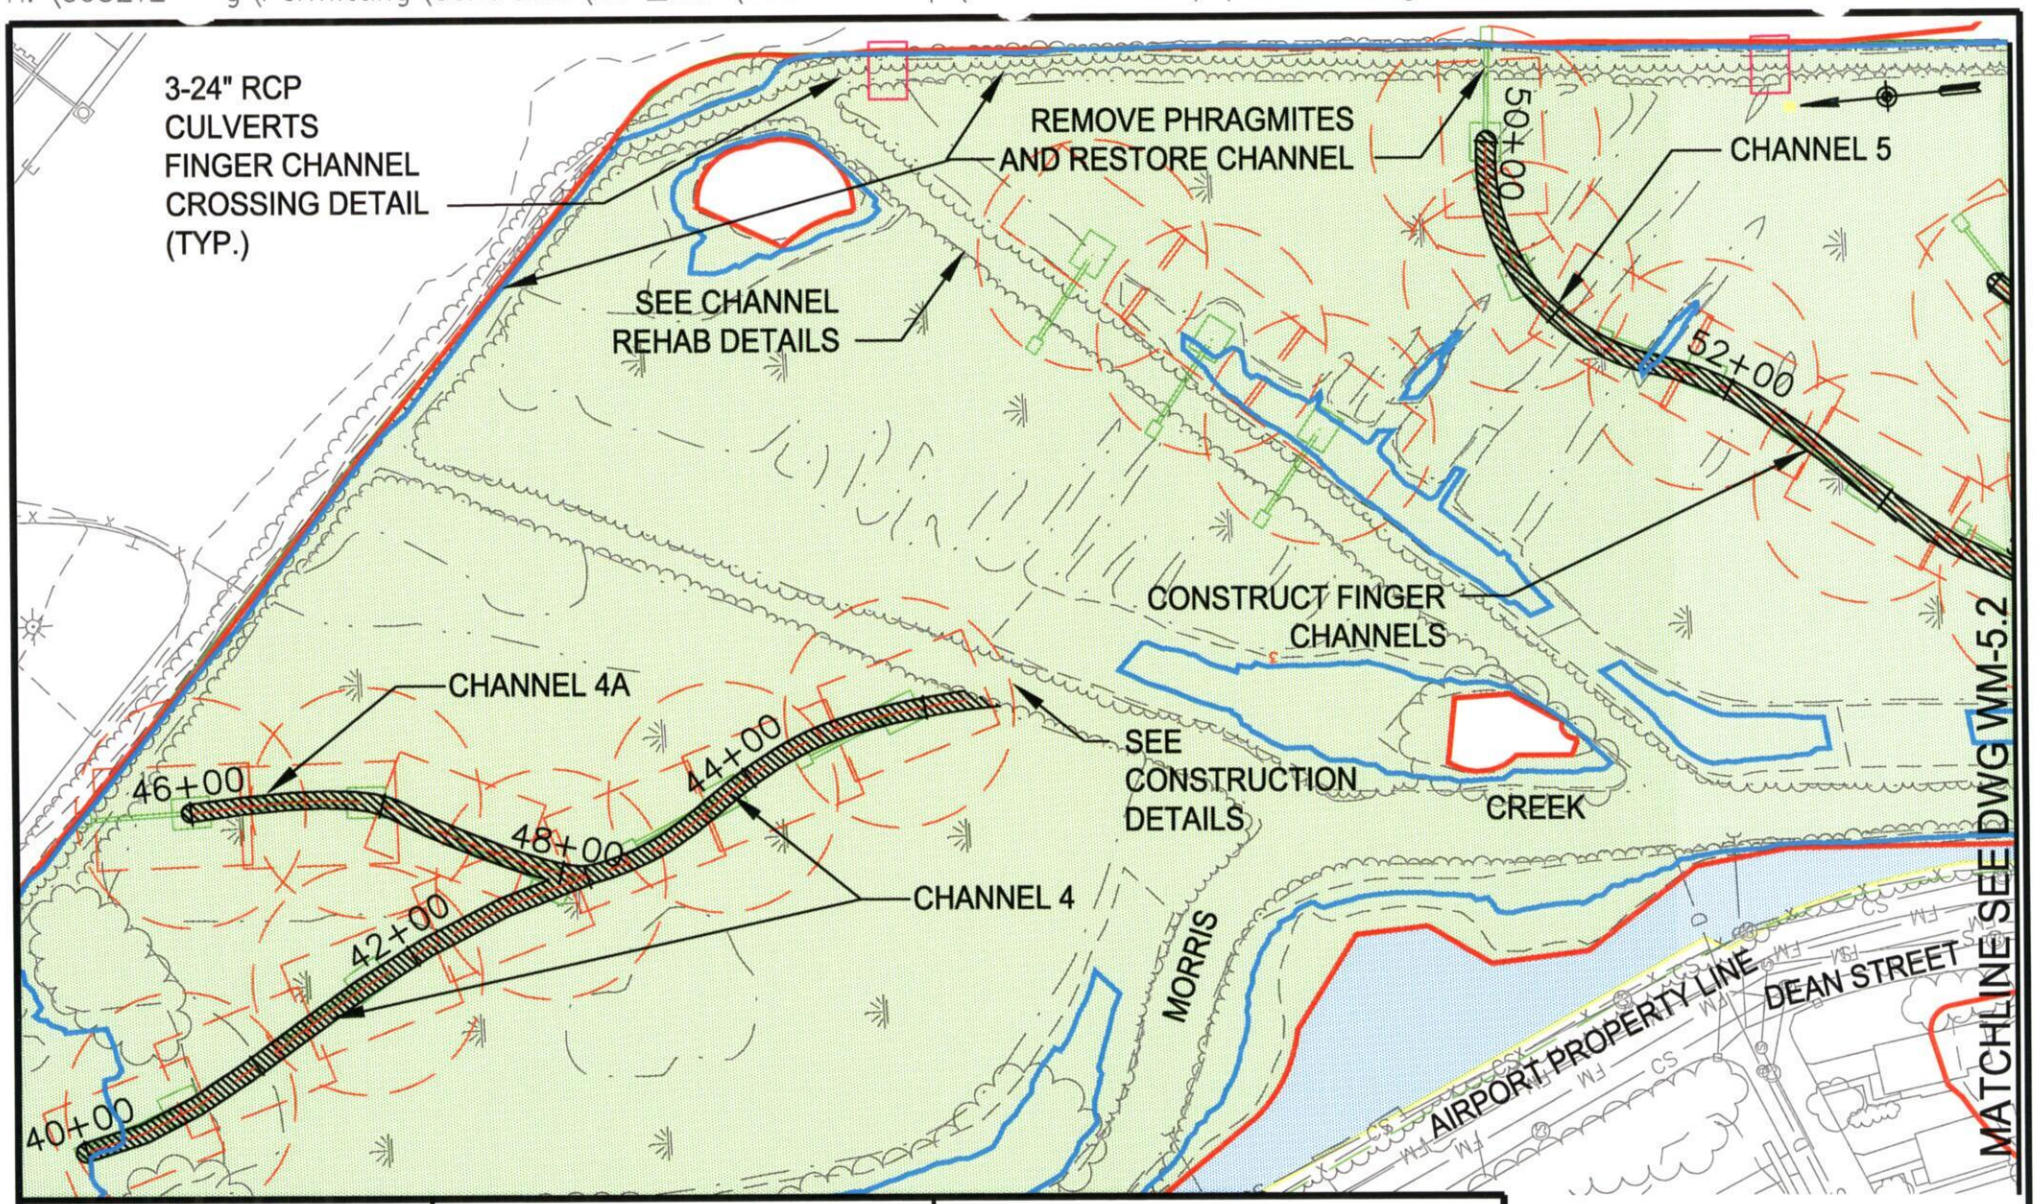

Application by:
TWEED-NEW HAVEN AIRPORT AUTHORITY

IMPACTS DEAN STREET MITIGATION DETAILS

RUNWAY SAFETY AREA AND
TAXIWAY IMPROVEMENTS PROGRAM
TWEED-NEW HAVEN AIRPORT

Waterbody:	TUTTLE BROOK MORRIS CREEK
City:	NEW HAVEN, CT.
County:	NEW HAVEN
Date:	November, 2005

100 0 100
1"=100'

HTA
Consulting Engineers
(603) 669-5555

DRAWING NO.
WM-8.2

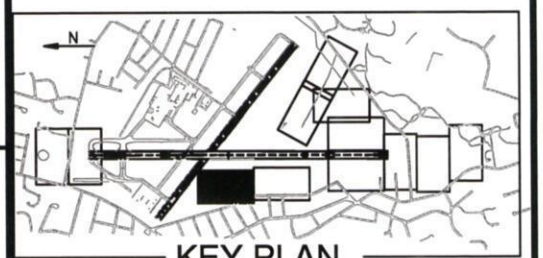

H: \063212\ g\Permitting\Contracts\CT _DEP\VOL-1A-Olisp\Pr osed-Plates\PRplate-15.dwg

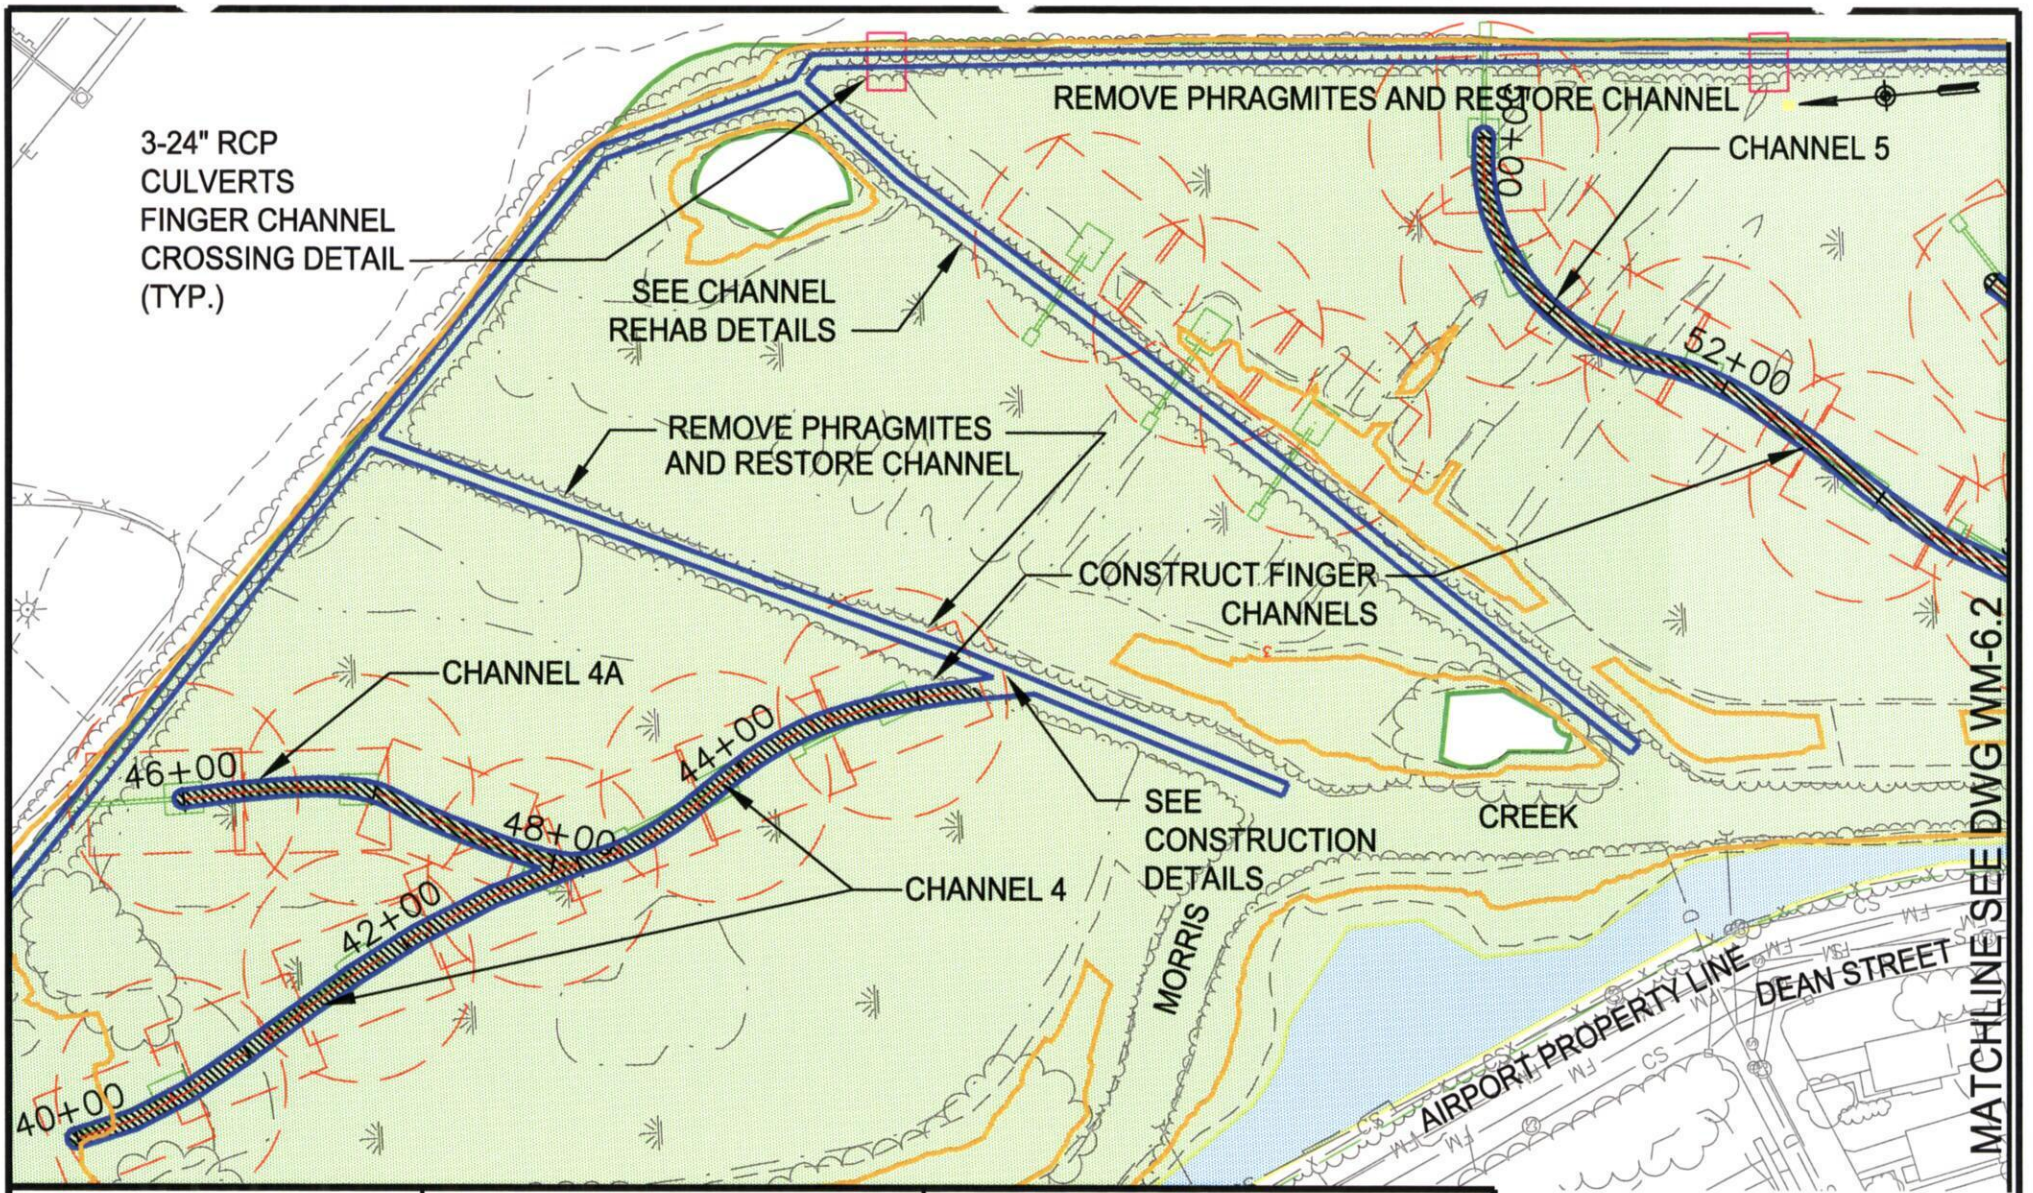

Application by:
TWEED-NEW HAVEN AIRPORT AUTHORITY

Waterbody:	TUTTLE BROOK MORRIS CREEK
City:	NEW HAVEN, CT.
County:	NEW HAVEN
Date:	November, 2005

PROPOSED DEAN STREET MITIGATION DETAILS

100 0 100

1"=100'

RUNWAY SAFETY AREA AND
TAXIWAY IMPROVEMENTS PROGRAM
TWEED-NEW HAVEN AIRPORT

HTA
Consulting Engineers
(603) 669-5555

DRAWING NO.
WM-9.2

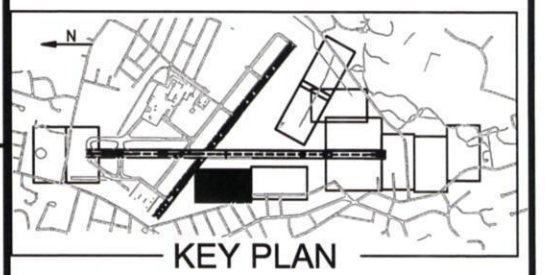

H:\063212[illegible]g\Permitting\Contracts\CT _DEP\VOL-1A-Olisp\E[illegible]ing-Plates\EXplate-18.dwg

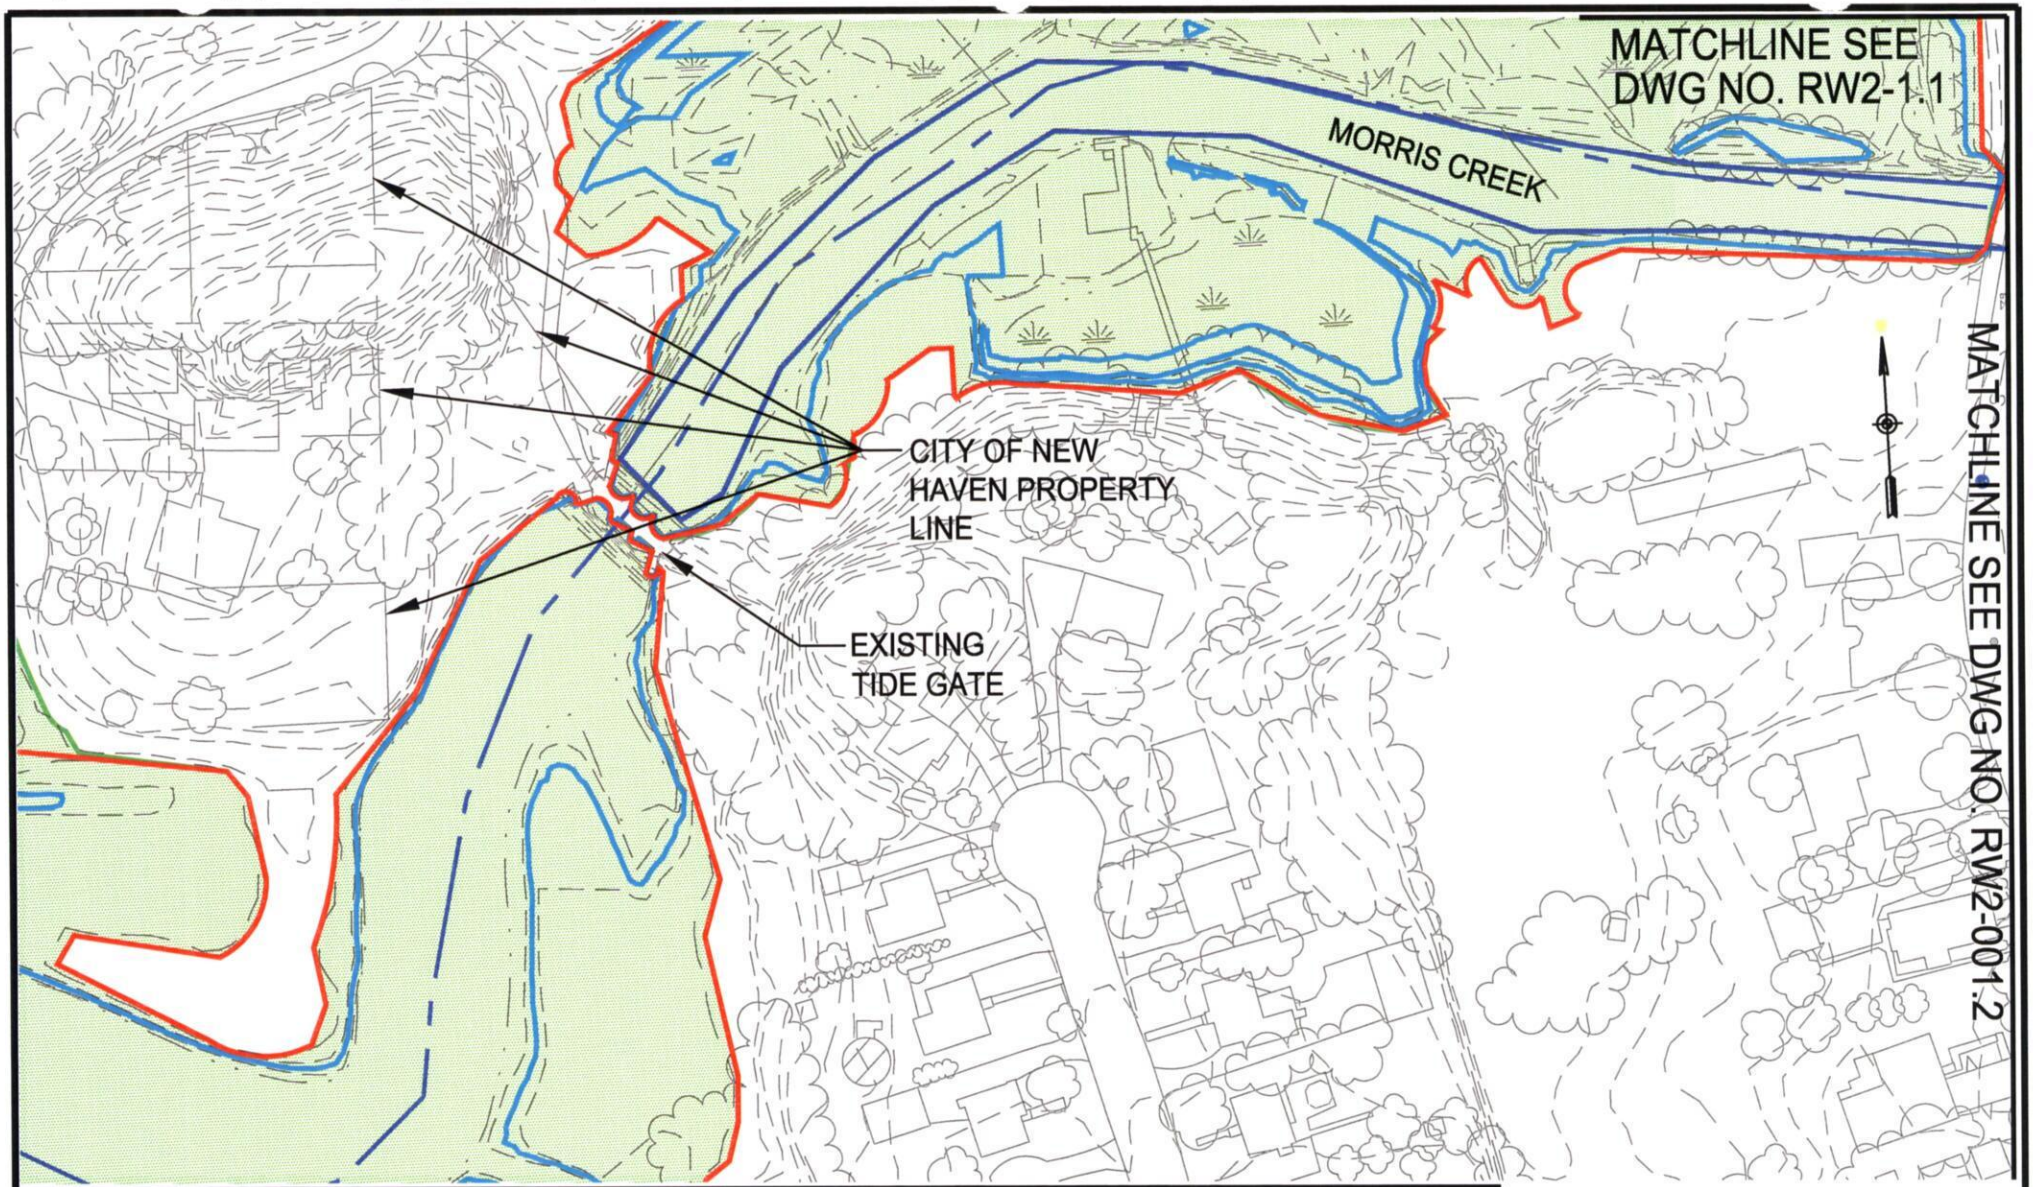

Application by:
TWEED-NEW HAVEN AIRPORT AUTHORITY

EXISTING TIDE GATE IMPROVEMENTS

RUNWAY SAFETY AREA AND
TAXIWAY IMPROVEMENTS PROGRAM
TWEED-NEW HAVEN AIRPORT

Waterbody:	TUTTLE BROOK MORRIS CREEK
City:	NEW HAVEN, CT.
County:	NEW HAVEN
Date:	January, 2006

100 0 100
1"=100'

HTA
Consulting Engineers
(603) 669-5555

DRAWING NO.
WM-TG-1.3

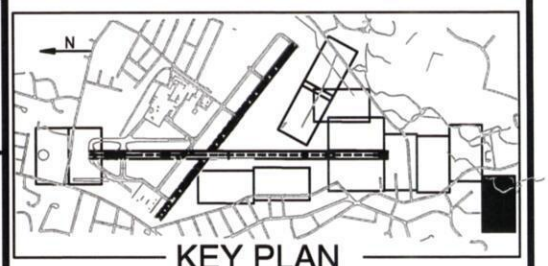

KEY PLAN

H:\063212` g\Permitting\Contracts\CT _DEP\VOL-1A-Olisp\Im ct-Plates\IMplate-18.dwg

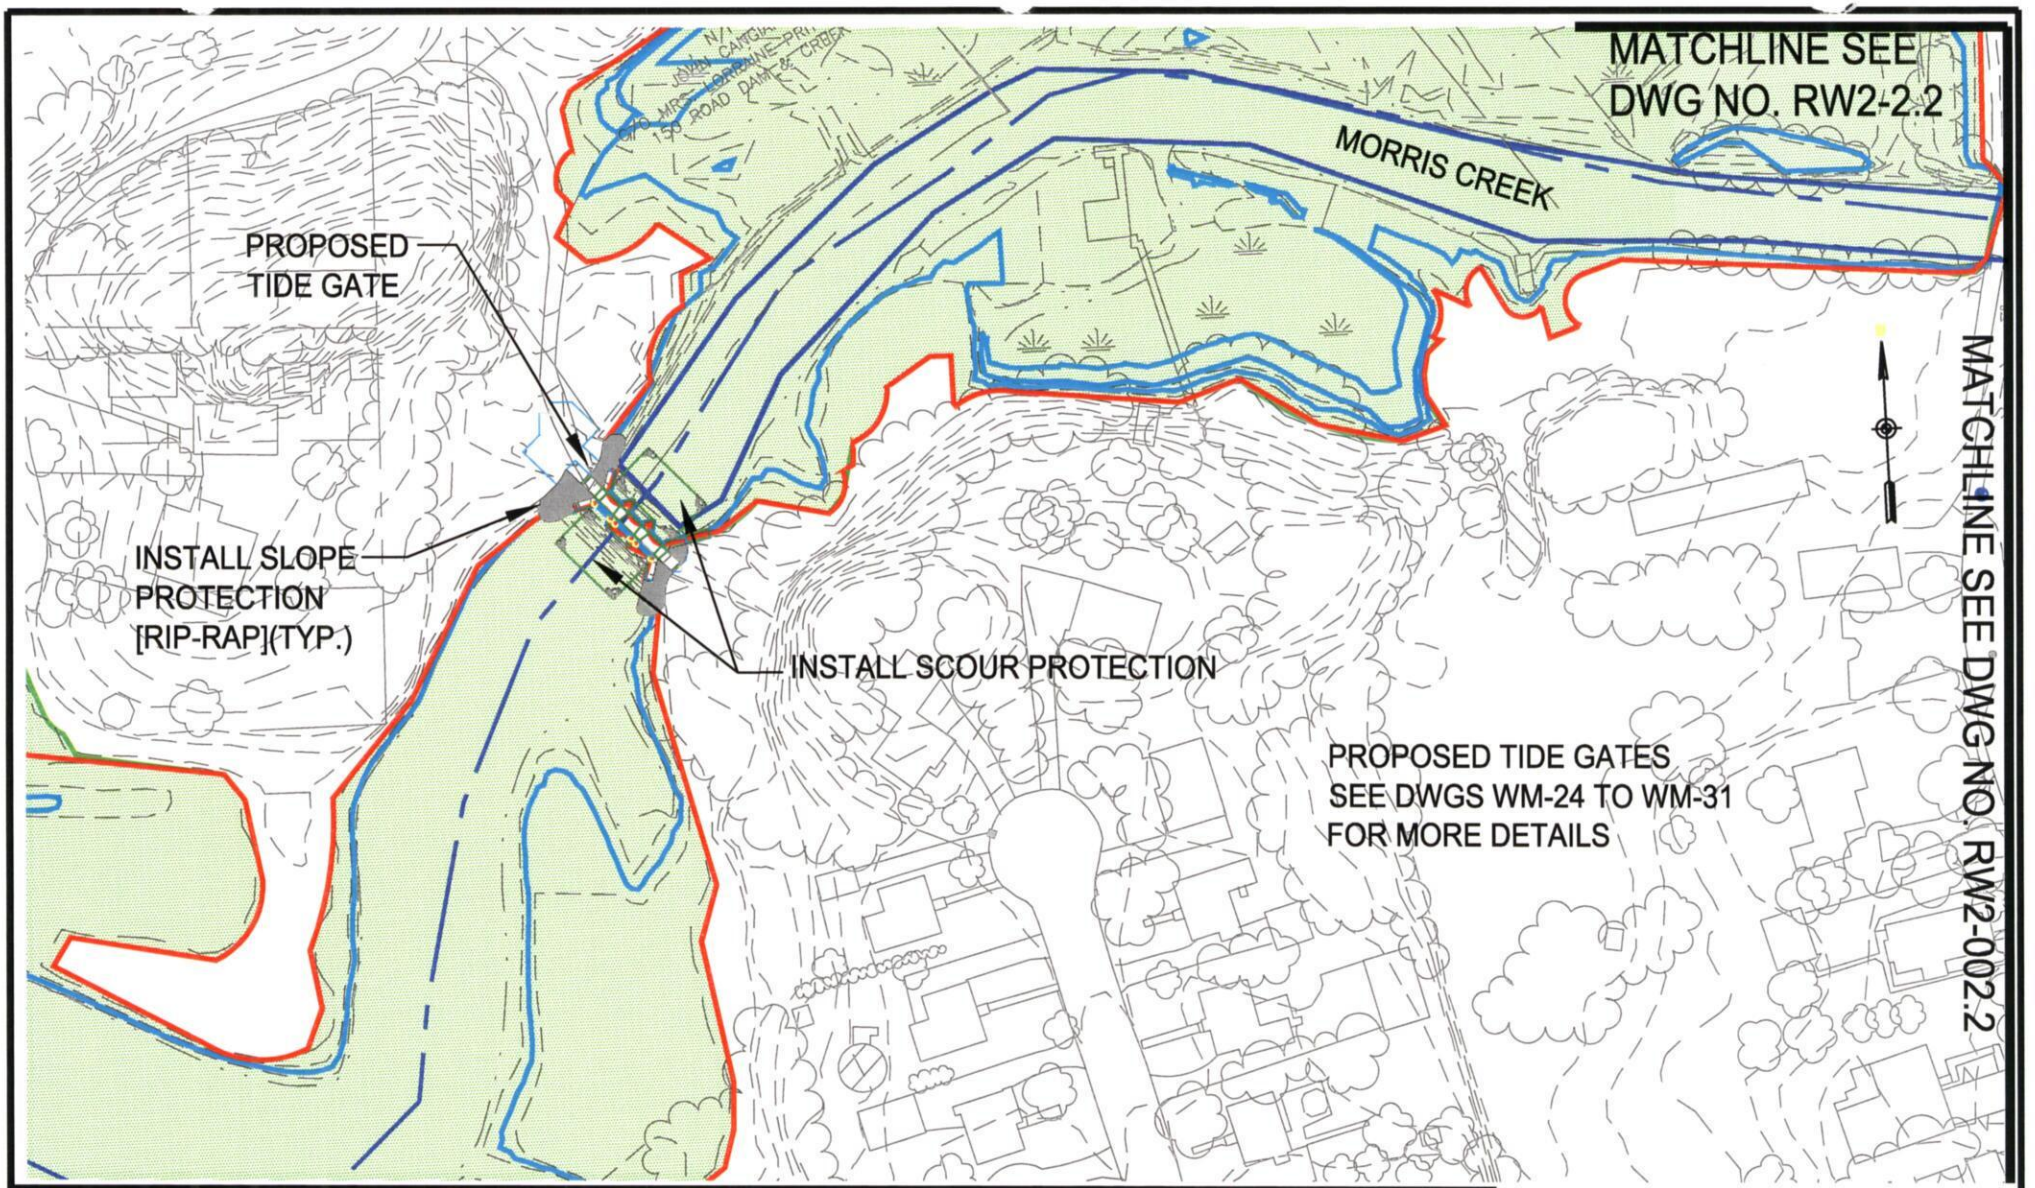

Application by:
TWEED-NEW HAVEN AIRPORT AUTHORITY

Waterbody:	TUTTLE BROOK MORRIS CREEK
City:	NEW HAVEN, CT.
County:	NEW HAVEN
Date:	January, 2006

IMPACT TIDE GATE IMPROVEMENTS

100 0 100

1"=100'

RUNWAY SAFETY AREA AND
TAXIWAY IMPROVEMENTS PROGRAM
TWEED-NEW HAVEN AIRPORT

HTA
Consulting Engineers
(603) 669-5555

DRAWING NO.
WM-TG-2.3

H:\063212\ g\Permitting\Contracts\CT _DEP\VOL-1A-Olisp\Pr sed-Plates\PRplate-18.dwg

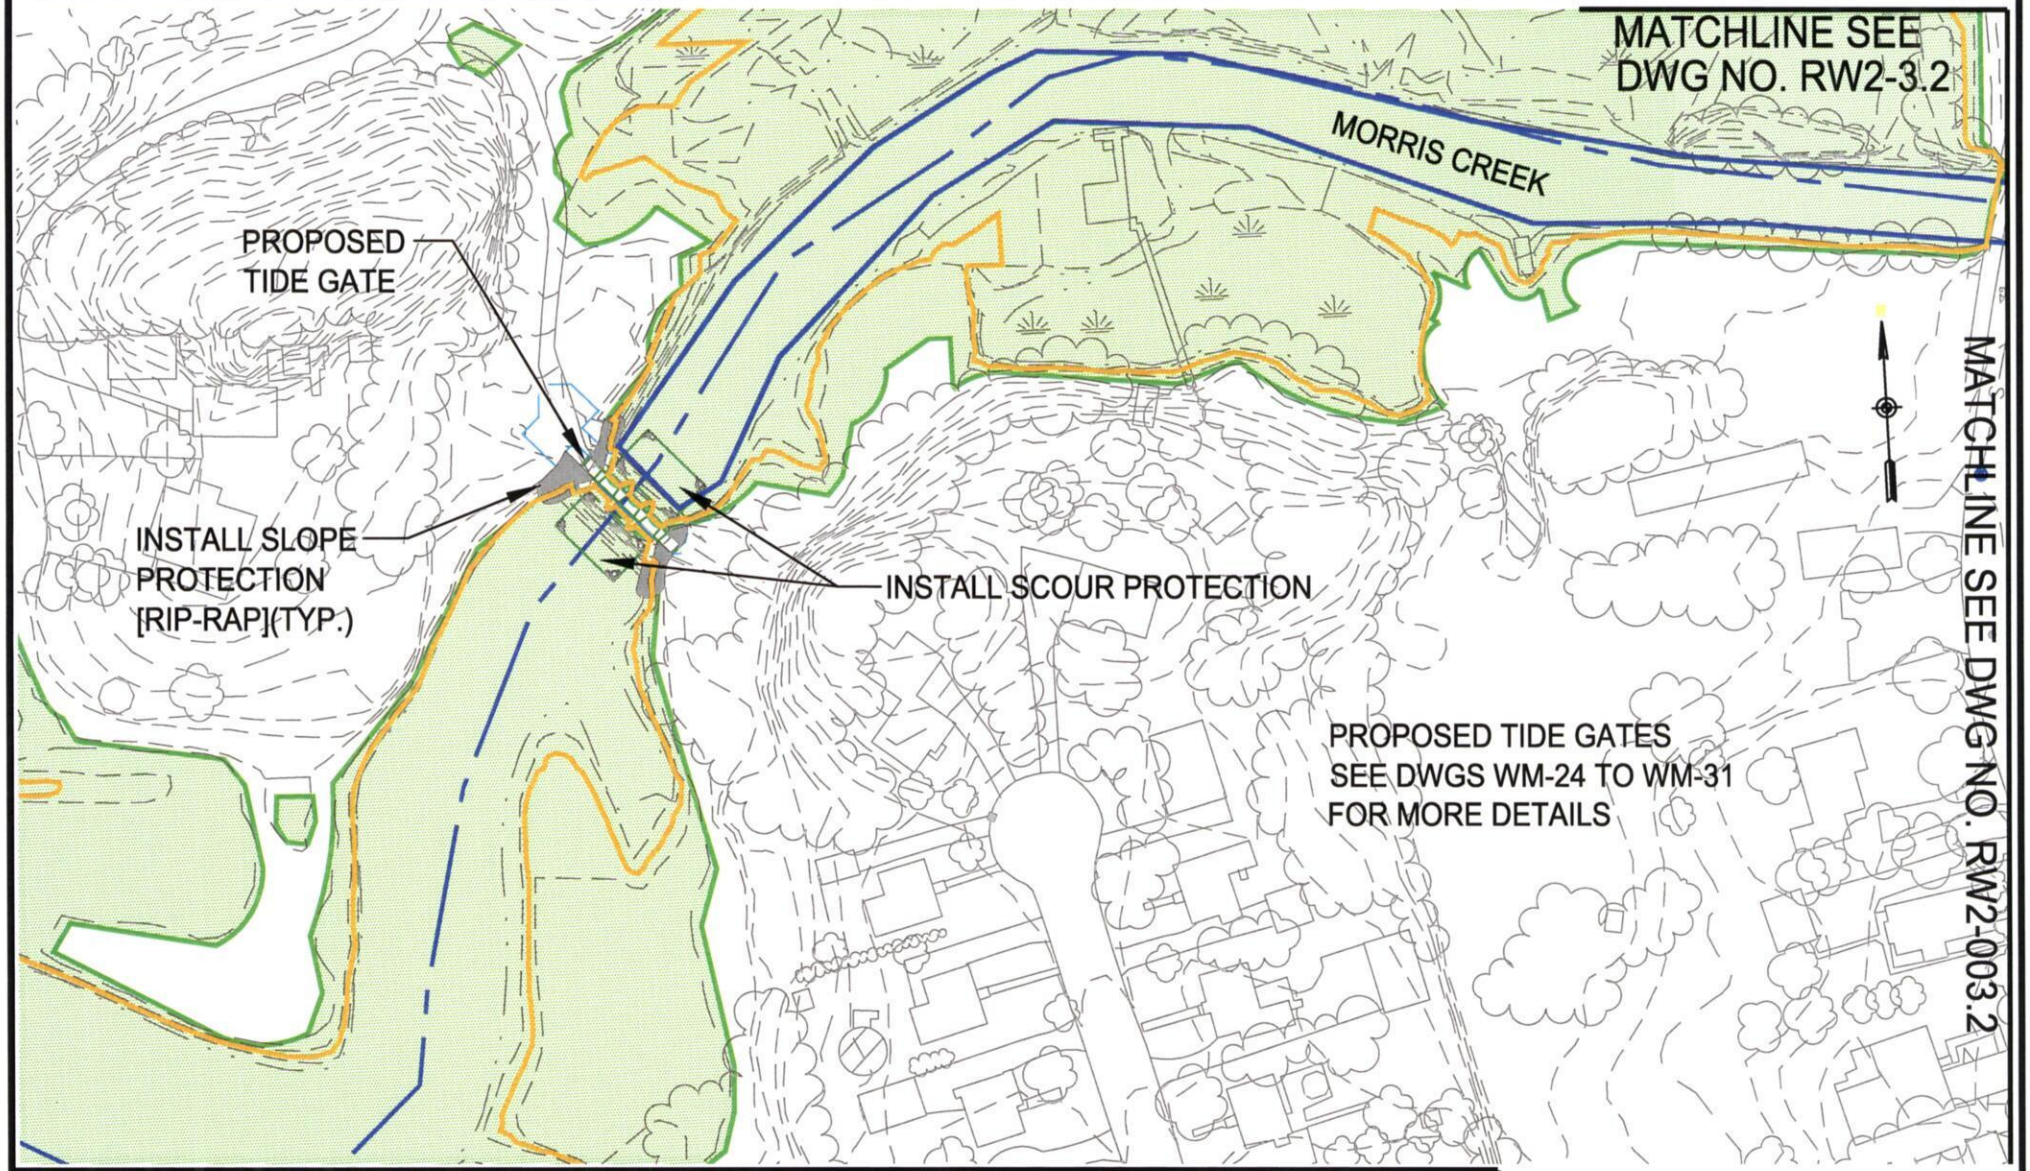

Application by:
TWEED-NEW HAVEN AIRPORT AUTHORITY

Waterbody:	TUTTLE BROOK MORRIS CREEK
City:	NEW HAVEN, CT.
County:	NEW HAVEN
Date:	January, 2006

PROPOSED TIDE GATE IMPROVEMENTS

100 0 100

1"=100'

RUNWAY SAFETY AREA AND
TAXIWAY IMPROVEMENTS PROGRAM
TWEED-NEW HAVEN AIRPORT

HTA
Consulting Engineers
(603) 669-5555

DRAWING NO.
WM-TG-3.3

H: \063212' g\Permitting\Contracts\CT _DEP\VOL-1A-Olisp\F(.dwg

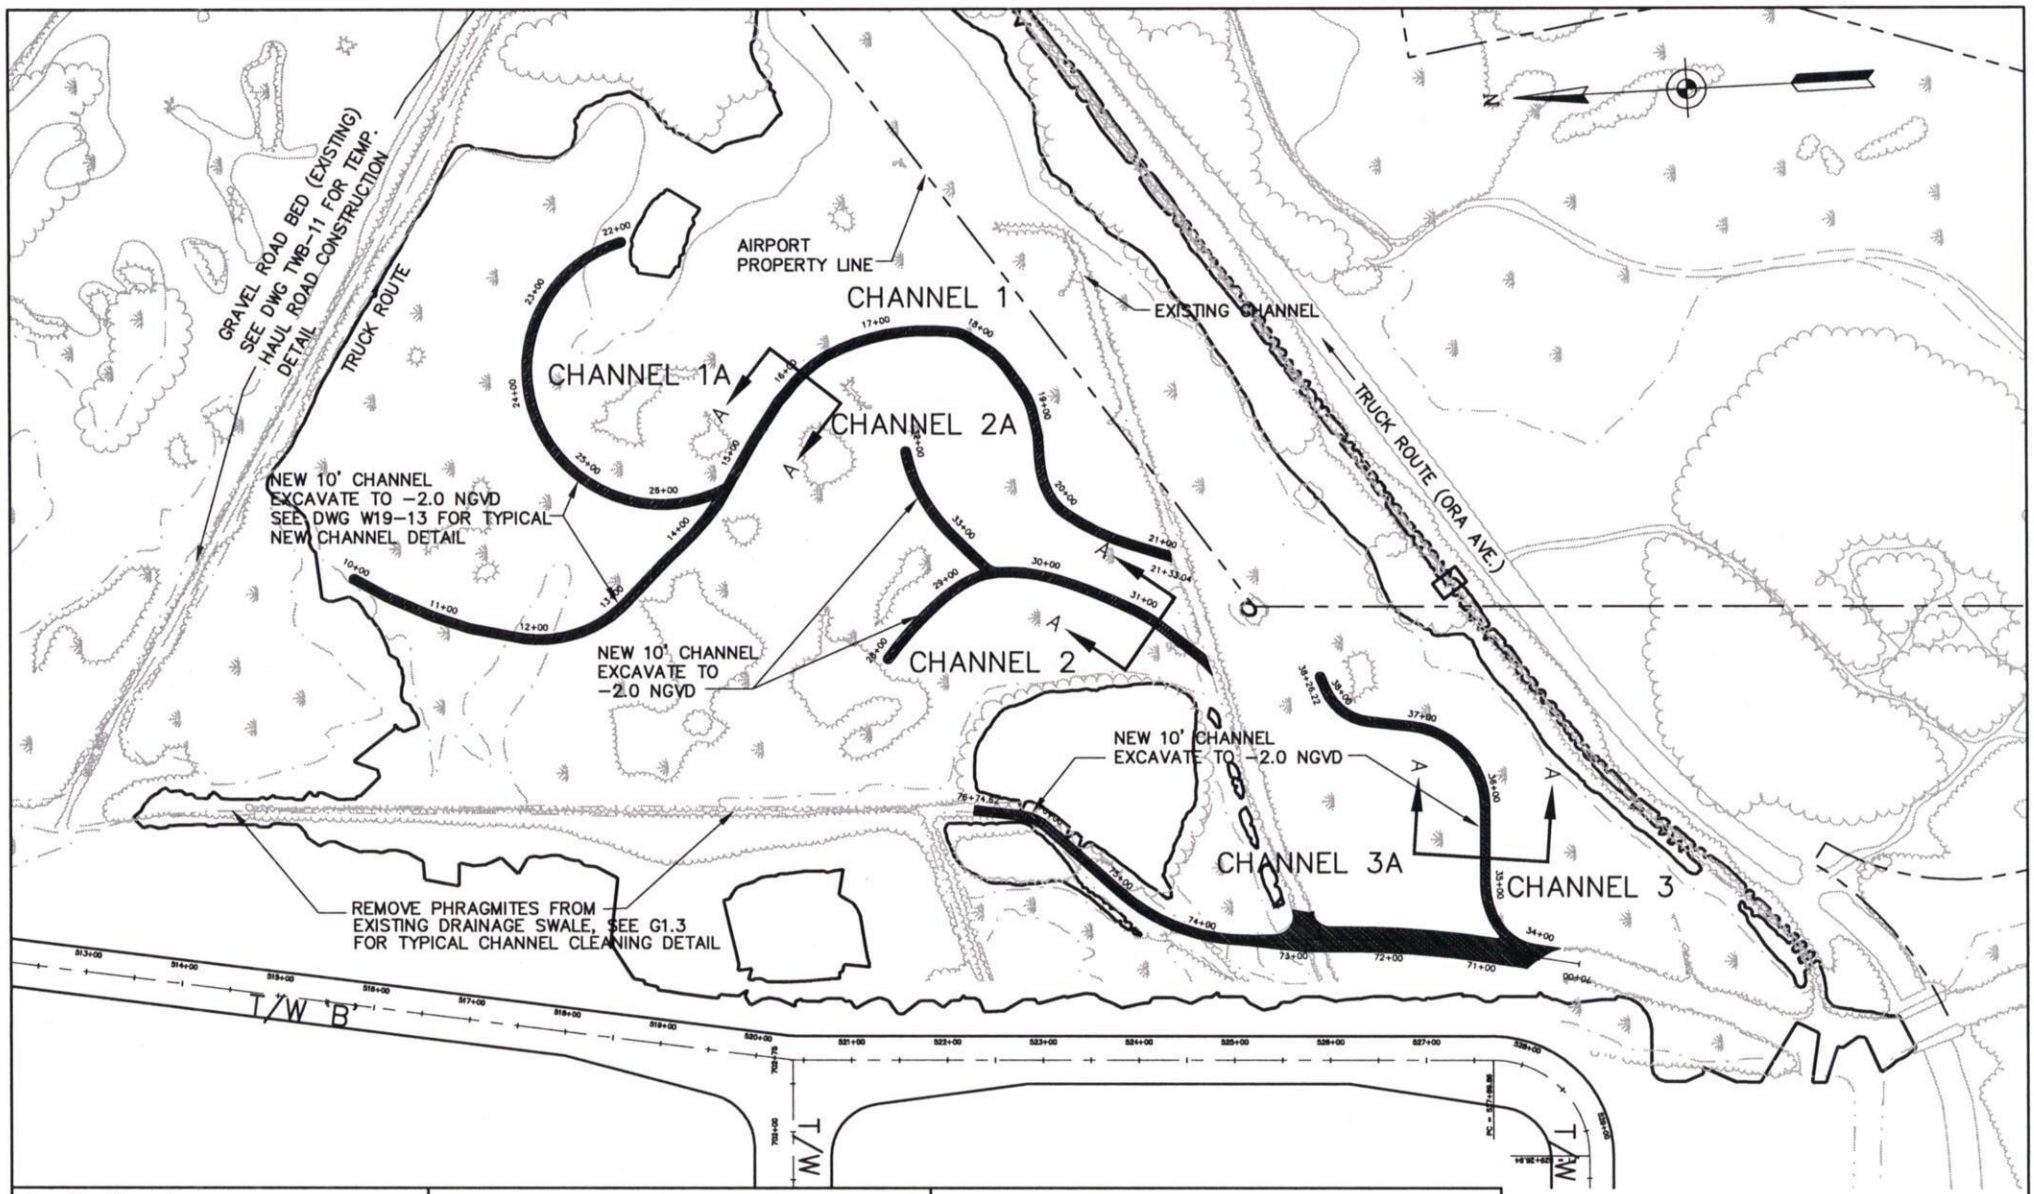

Application by:
TWEED-NEW HAVEN AIRPORT AUTHORITY

NEW TIDAL CHANNELS T/W 'B' MITIGATION AREA GEOMETRY PLAN

RUNWAY SAFETY AREA AND
TAXIWAY IMPROVEMENTS PROGRAM
TWEED-NEW HAVEN AIRPORT

Waterbody:	TUTTLE BROOK MORRIS CREEK
City:	NEW HAVEN, CT.
County:	NEW HAVEN
Date:	January, 2006

200 0 200

1"=200'

HTA
Consulting Engineers
(603) 669-5555

DRAWING NO.
WM-10

H:\063212' g\Permitting\Contracts\CT _DEP\VOL-1A-Olisp\F .dwg

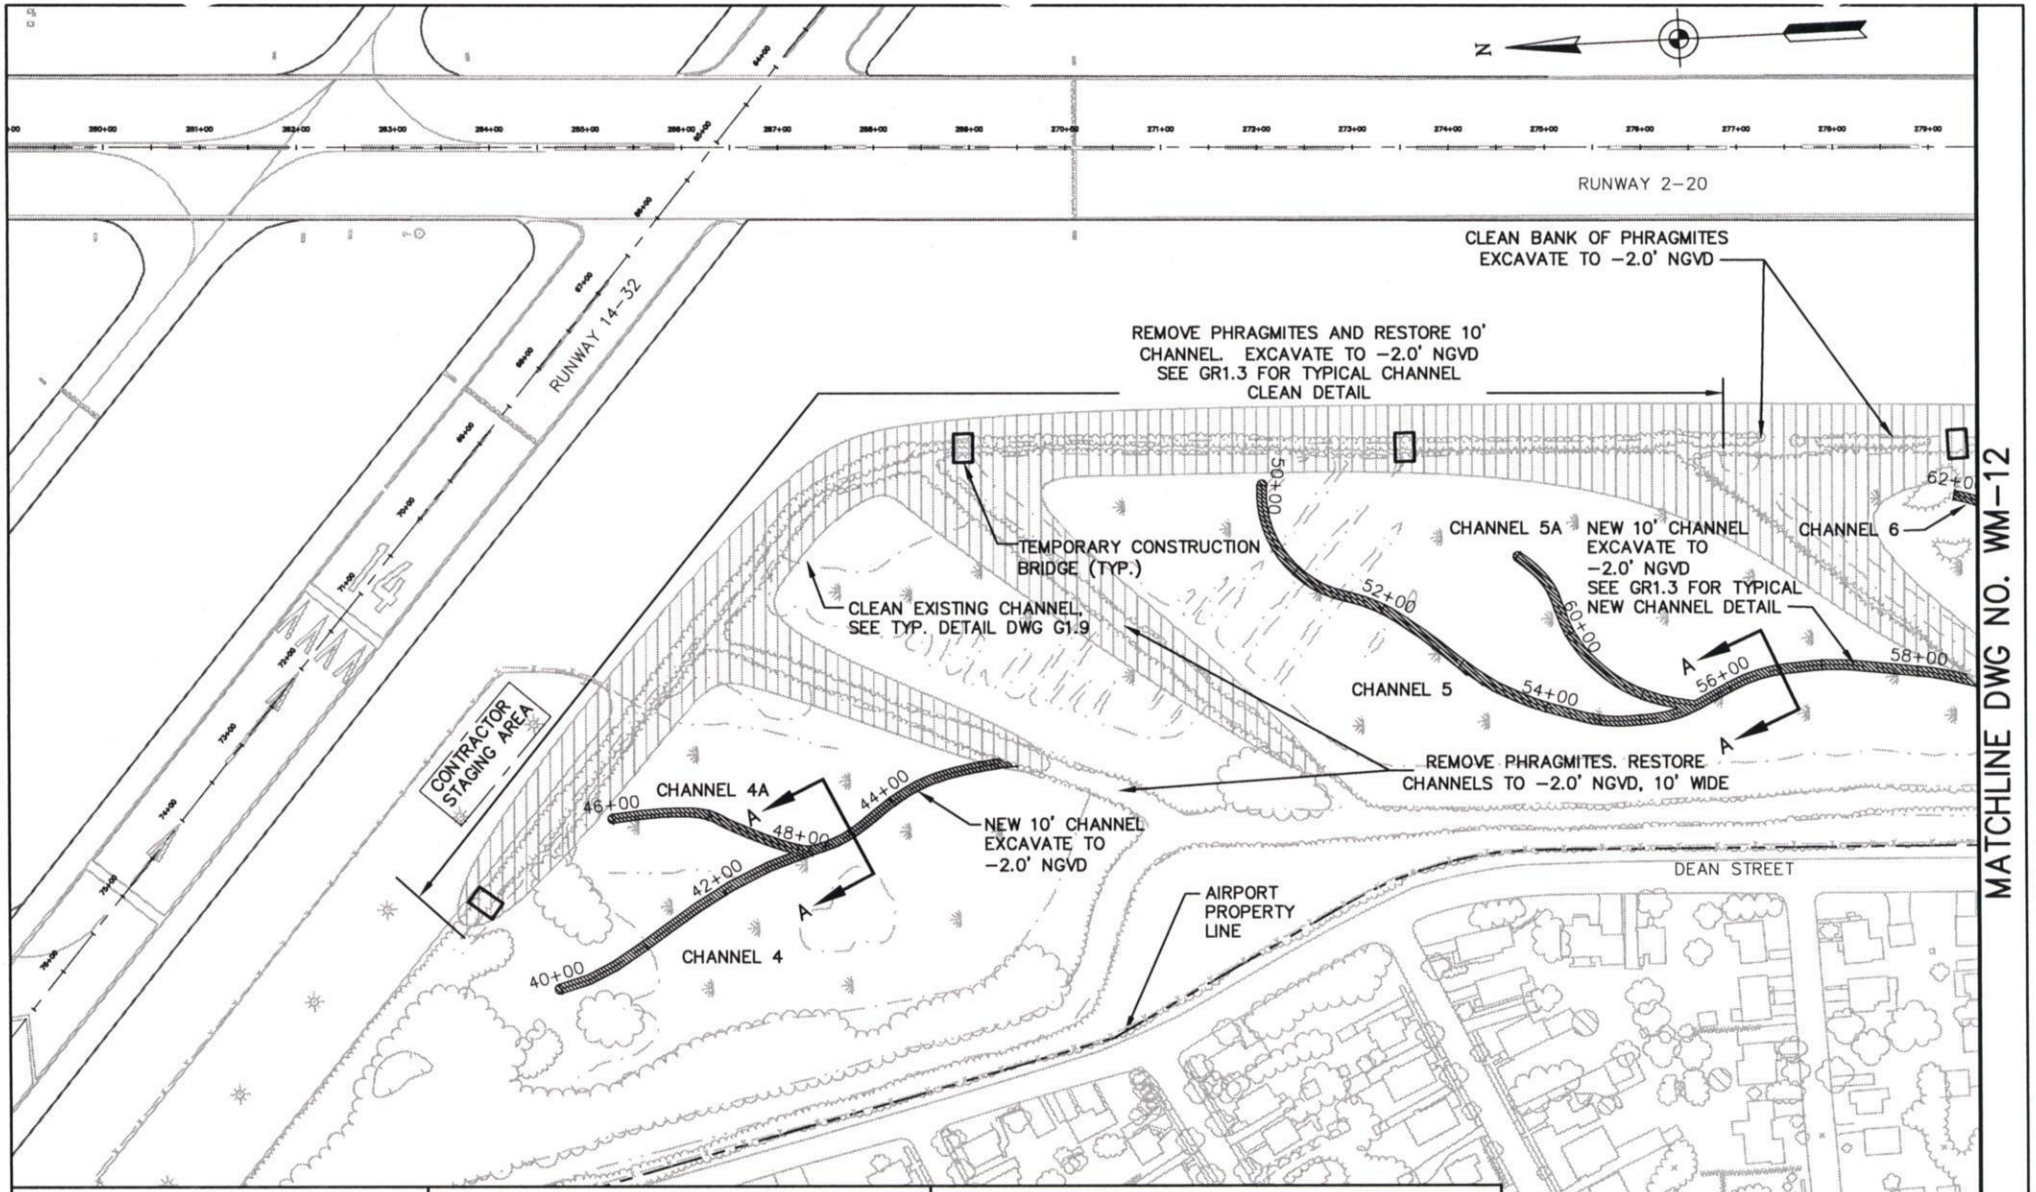

Application by:
TWEED-NEW HAVEN AIRPORT AUTHORITY

NEW TIDAL CHANNELS DEAN ST. MITIGATION AREA GEOMETRY PLAN

RUNWAY SAFETY AREA AND TAXIWAY IMPROVEMENTS PROGRAM TWEED-NEW HAVEN AIRPORT

Waterbody:	TUTTLE BROOK MORRIS CREEK
City:	NEW HAVEN, CT.
County:	NEW HAVEN
Date:	January, 2006

200 0 200

1"=200'

HTA
Consulting Engineers
(603) 669-5555

DRAWING NO.
WM-11