CONNECTICUT
DEPARTMENT OF TRANSPORTATION
PLAN

FOR

NEW BRITAIN - HARTFORD BUSWAY

CONSTRUCTION OF

AMTRAK ACCESS ROAD
CONTRACT NO. 093-H052

RECEIVED
AUG 12 2010
INLAND WATER RESOURCES DIVISION

VOLUME 3-CROSS SECTIONS

PERMIT SUBMISSION PLANS - NOT FOR CONSTRUCTION
JULY 30, 2010

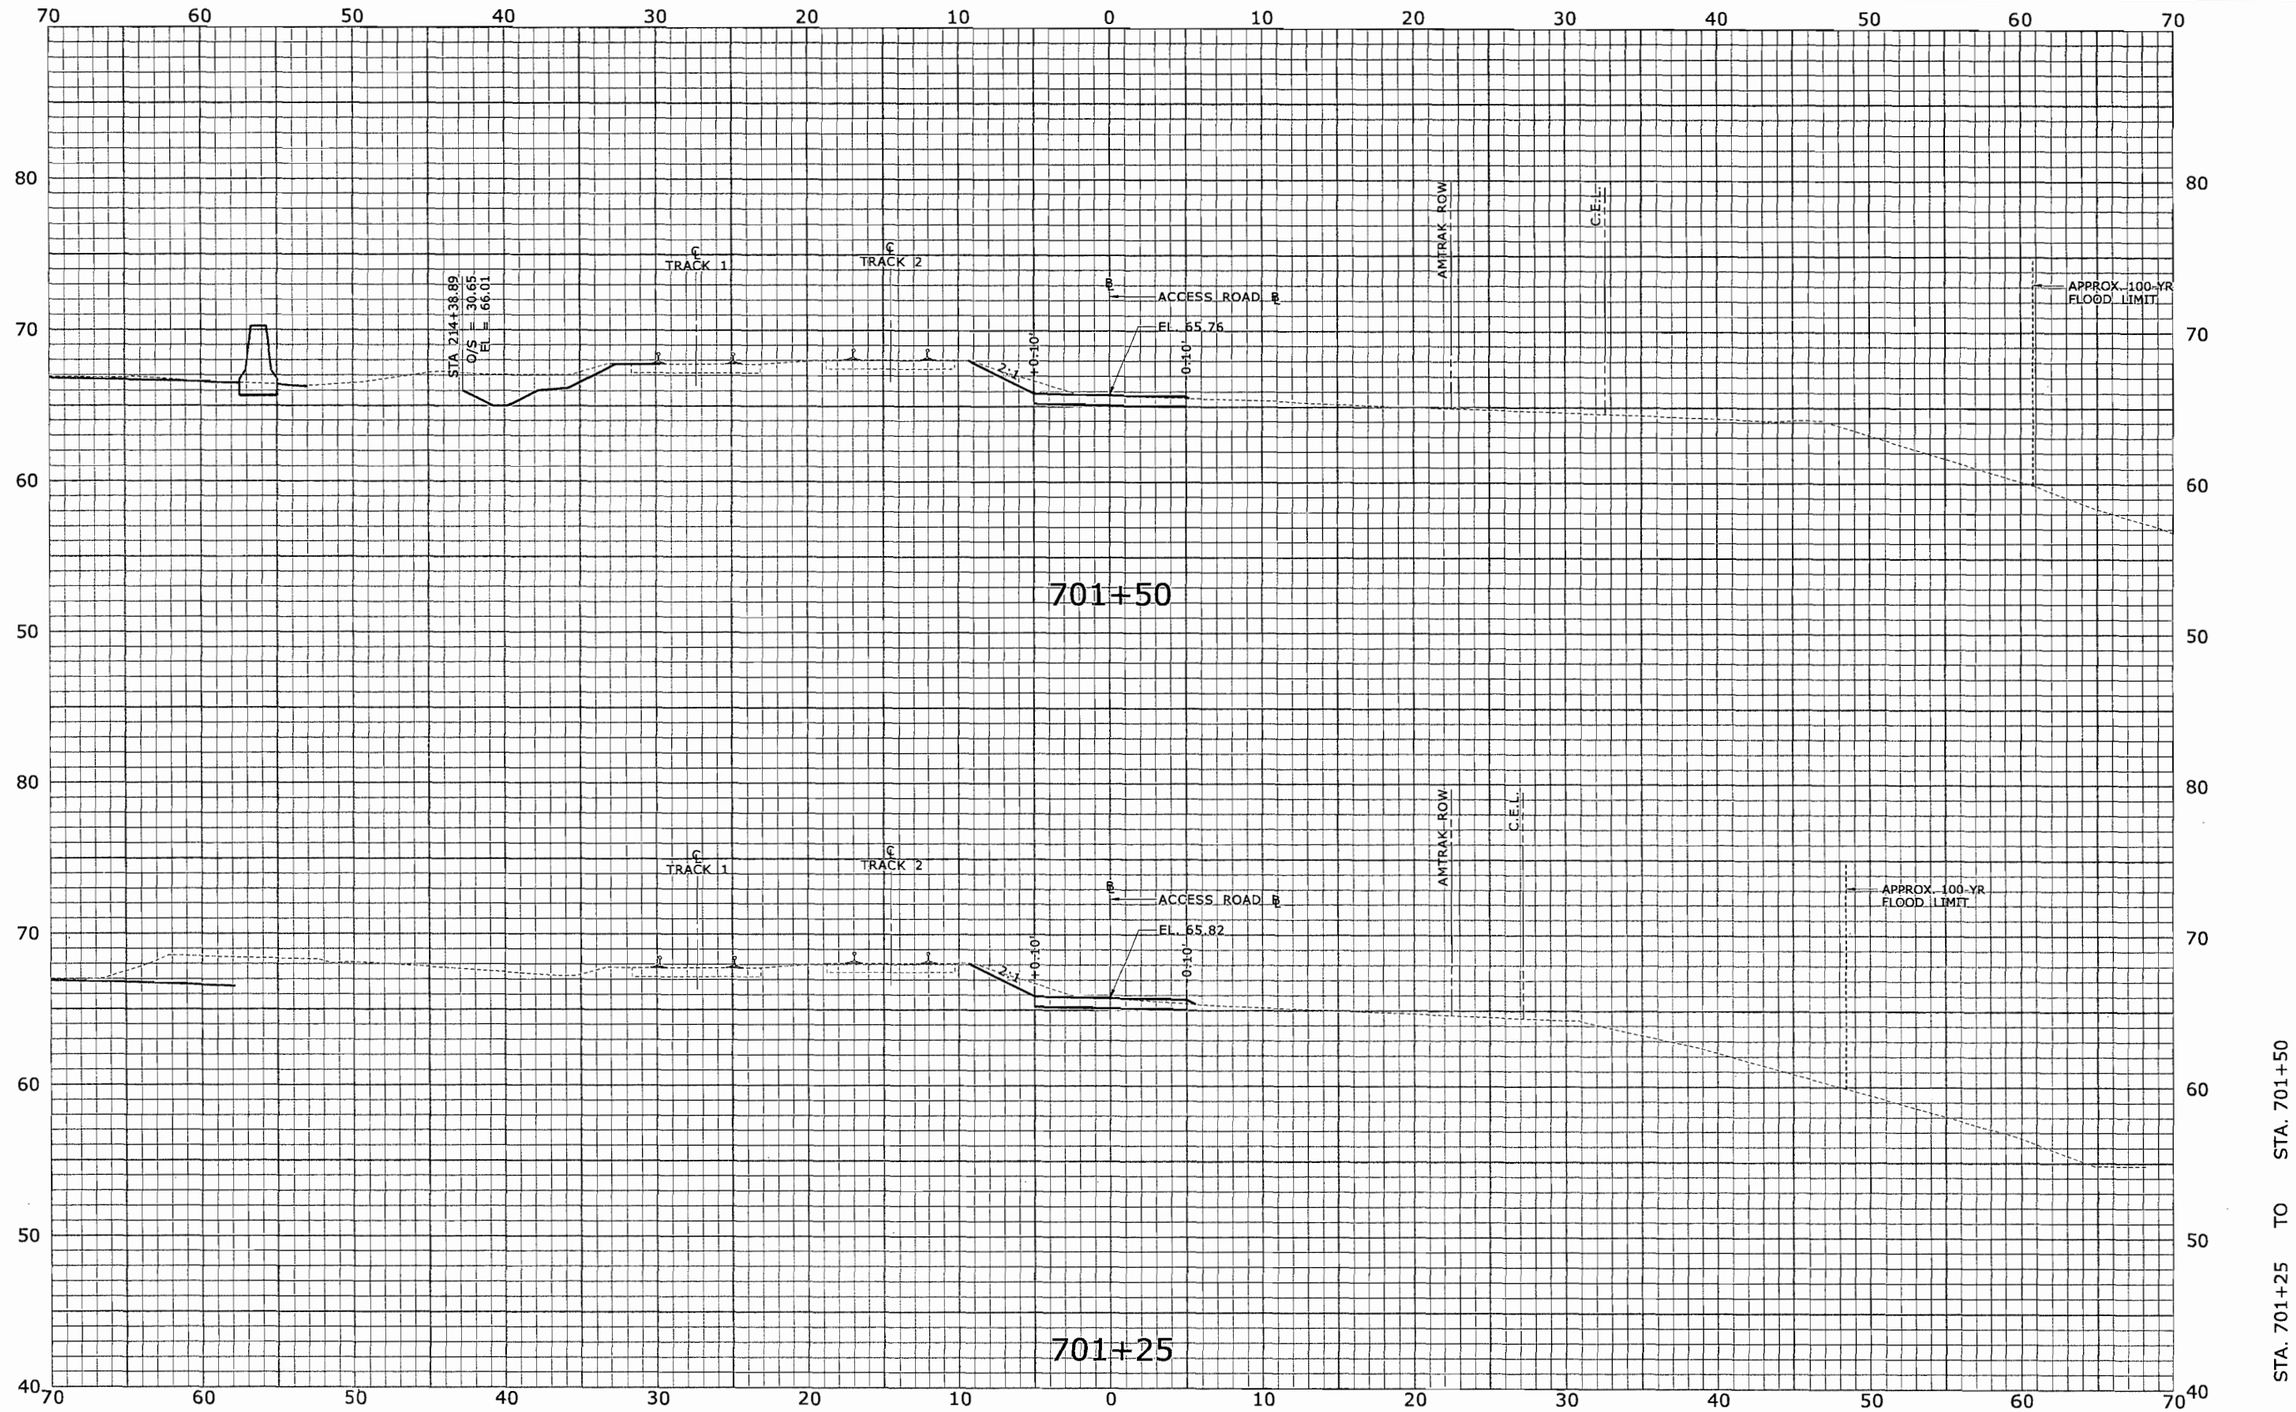

FINAL PLANS FOR REVIEW

REV.	DATE	REVISION DESCRIPTION	SHEET NO.
-	-	-	-
-	-	-	-
-	-	-	-
-	-	-	-
-	-	-	-
-	-	-	-

THE INFORMATION, INCLUDING ESTIMATED QUANTITIES OF WORK, SHOWN ON THESE SHEETS IS BASED ON LIMITED INVESTIGATIONS BY THE STATE AND IS IN NO WAY WARRANTED TO INDICATE THE CONDITIONS OF ACTUAL QUANTITIES OF WORK WHICH WILL BE REQUIRED.

Plotted: 7/17/2010

DESIGNER/DRAFTER: CJF
CHECKED BY: ALM
SCALE IN FEET 0 5 10
SCALE 1" = 5'

STATE OF CONNECTICUT
DEPARTMENT OF TRANSPORTATION

Filename: ...\HW_MST_093_H052_XSC-001.dgn

MICHAEL BAKER ENGINEERING, INC.
APPROVED BY: -
DATE: -

PROJECT TITLE: NEW BRITAIN - HARTFORD BUSWAY AMTRAK ACCESS ROAD

TOWN: NEWINGTON, WEST HARTFORD & HARTFORD

DRAWING TITLE: ROADWAY SECTIONS

PROJECT NO. 093-H052
DRAWING NO. XSC-001
SHEET NO. XSC-001

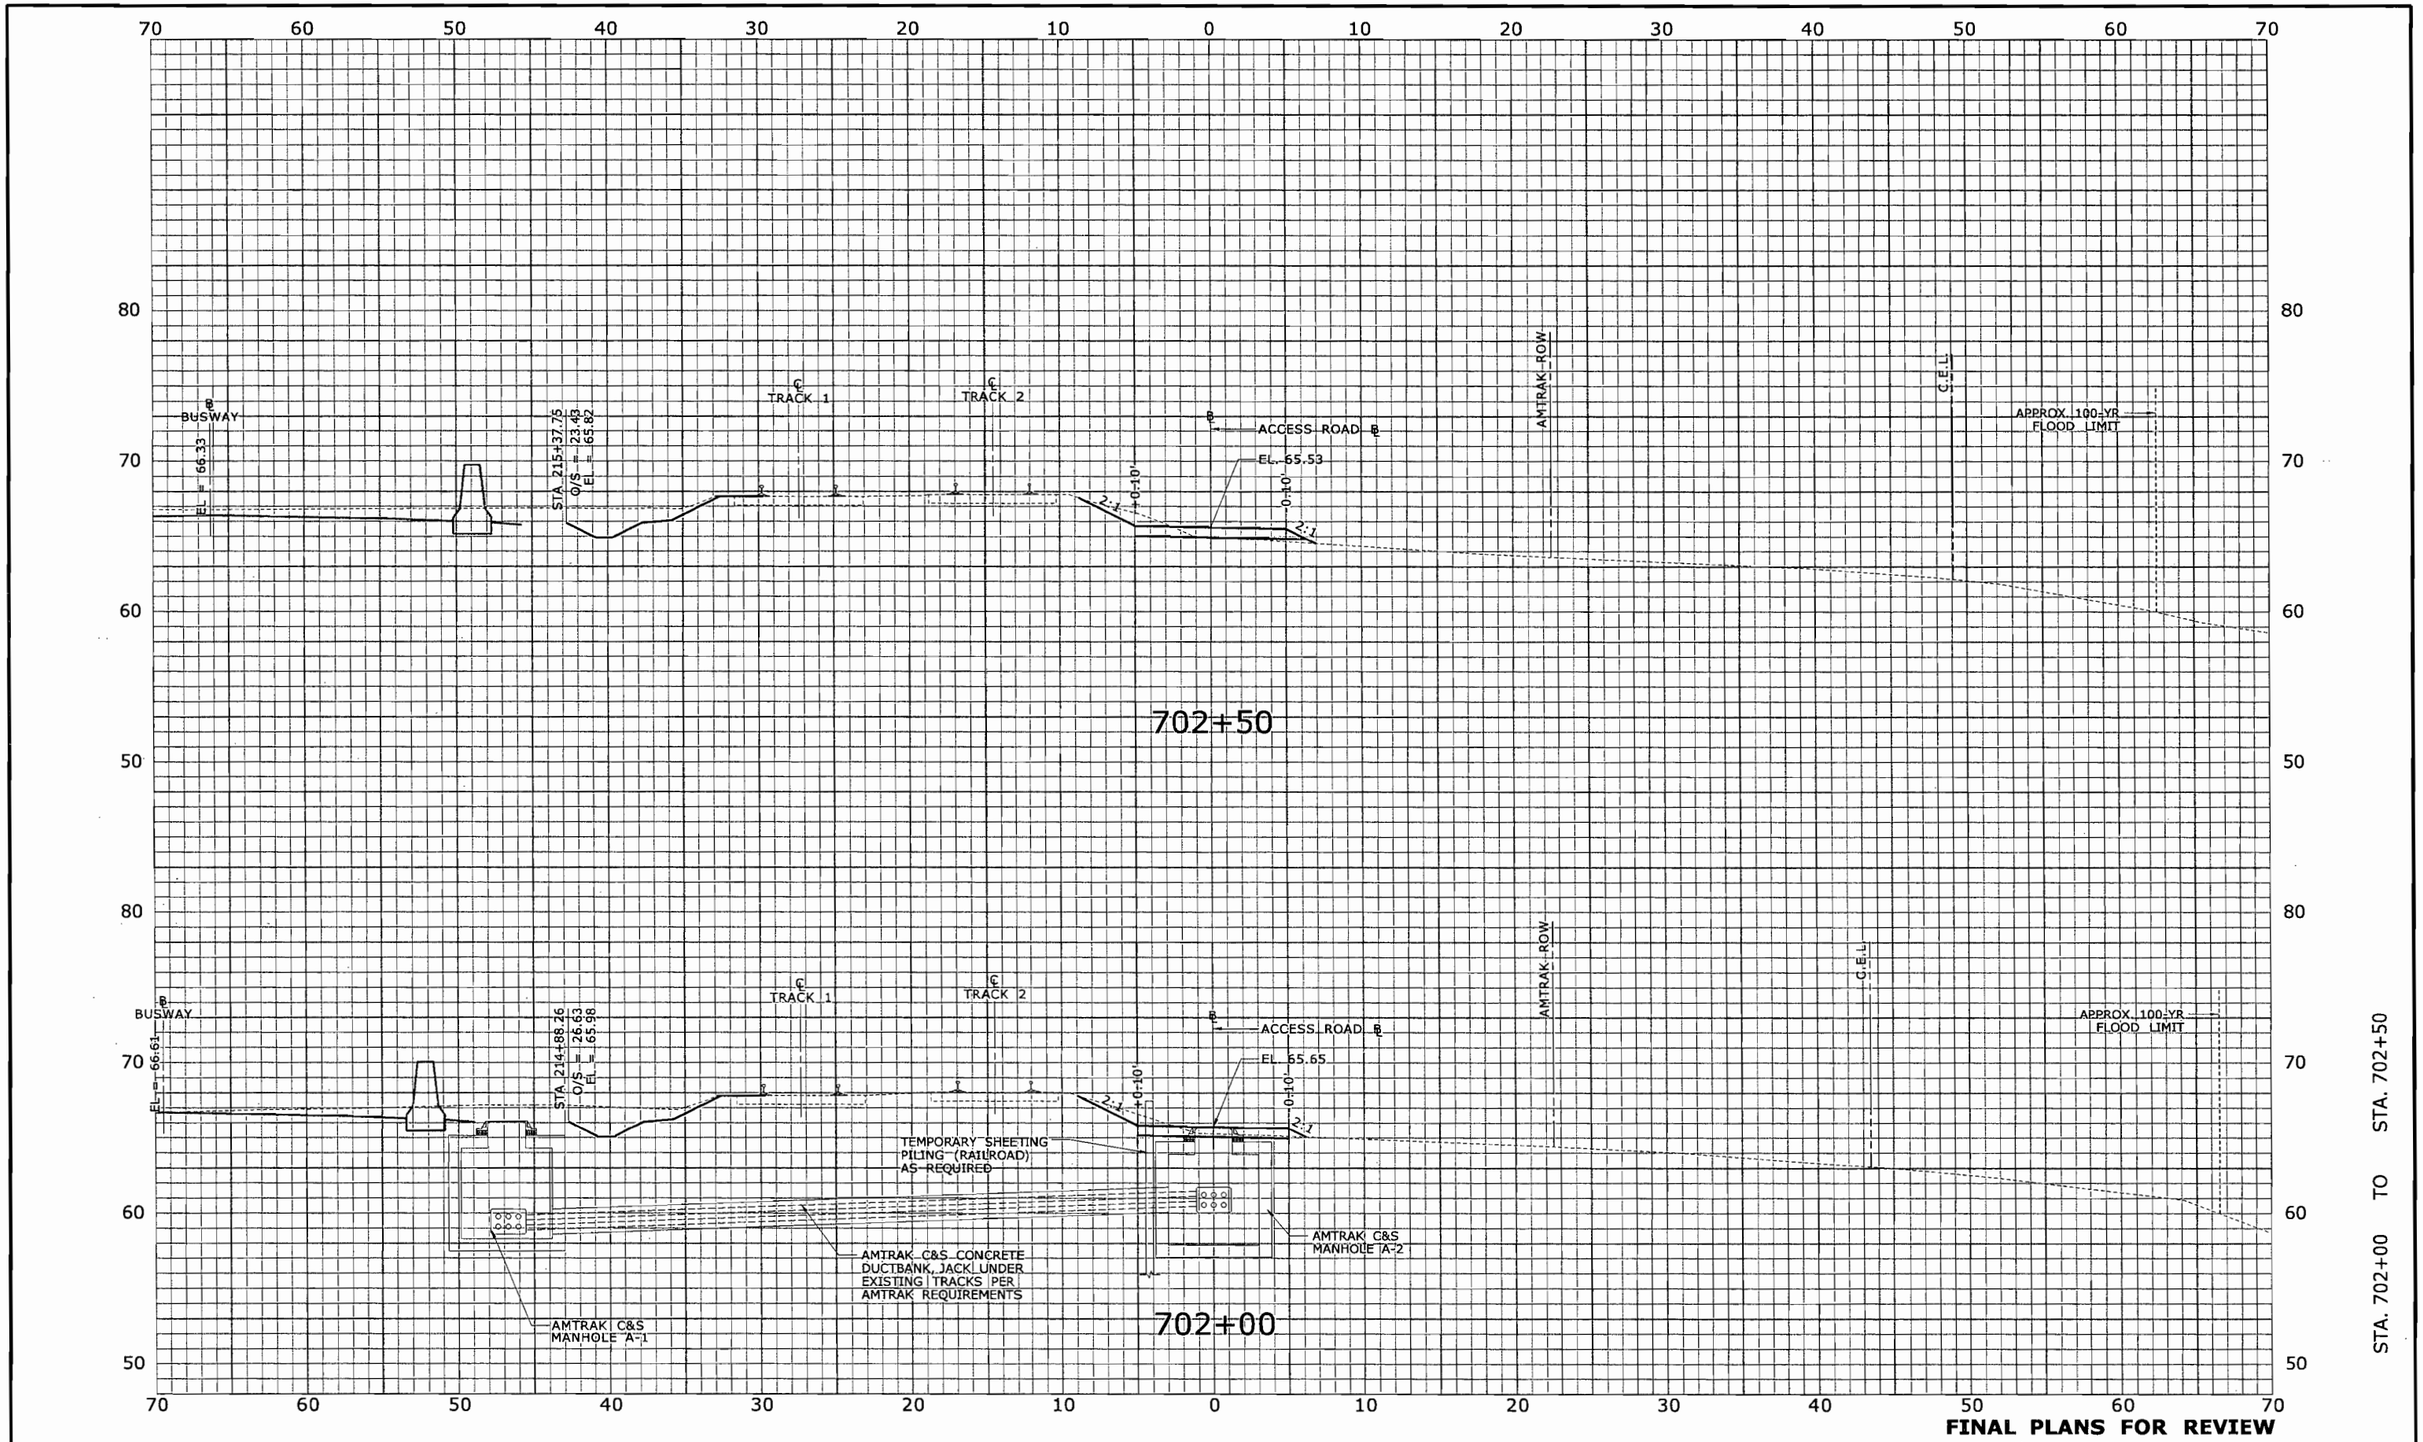

REV.	DATE	REVISION DESCRIPTION	SHEET NO.
-	-	-	-
-	-	-	-
-	-	-	-
-	-	-	-
-	-	-	-
-	-	-	-
-	-	-	-

THE INFORMATION, INCLUDING ESTIMATED QUANTITIES OF WORK, SHOWN ON THESE SHEETS IS BASED ON LIMITED INVESTIGATIONS BY THE STATE AND IS IN NO WAY WARRANTED TO INDICATE THE CONDITIONS OF ACTUAL QUANTITIES OF WORK WHICH WILL BE REQUIRED.

Plotted: 7/17/2010

DESIGNER/DRAFTER: CJF

CHECKED BY: ALM

SCALE IN FEET 0 5 10

SCALE 1" = 5'

STATE OF CONNECTICUT
DEPARTMENT OF TRANSPORTATION

Filename: ...\HW_MST_093_H052_XSC-002.dgn

MICHAEL BAKER ENGINEERING, INC.

APPROVED BY: -

DATE: -

PROJECT TITLE: NEW BRITAIN - HARTFORD BUSWAY AMTRAK ACCESS ROAD

TOWN: NEWINGTON, WEST HARTFORD & HARTFORD

DRAWING TITLE: ROADWAY SECTIONS

PROJECT NO. 093-H052

DRAWING NO. XSC-002

SHEET NO. XSC-002

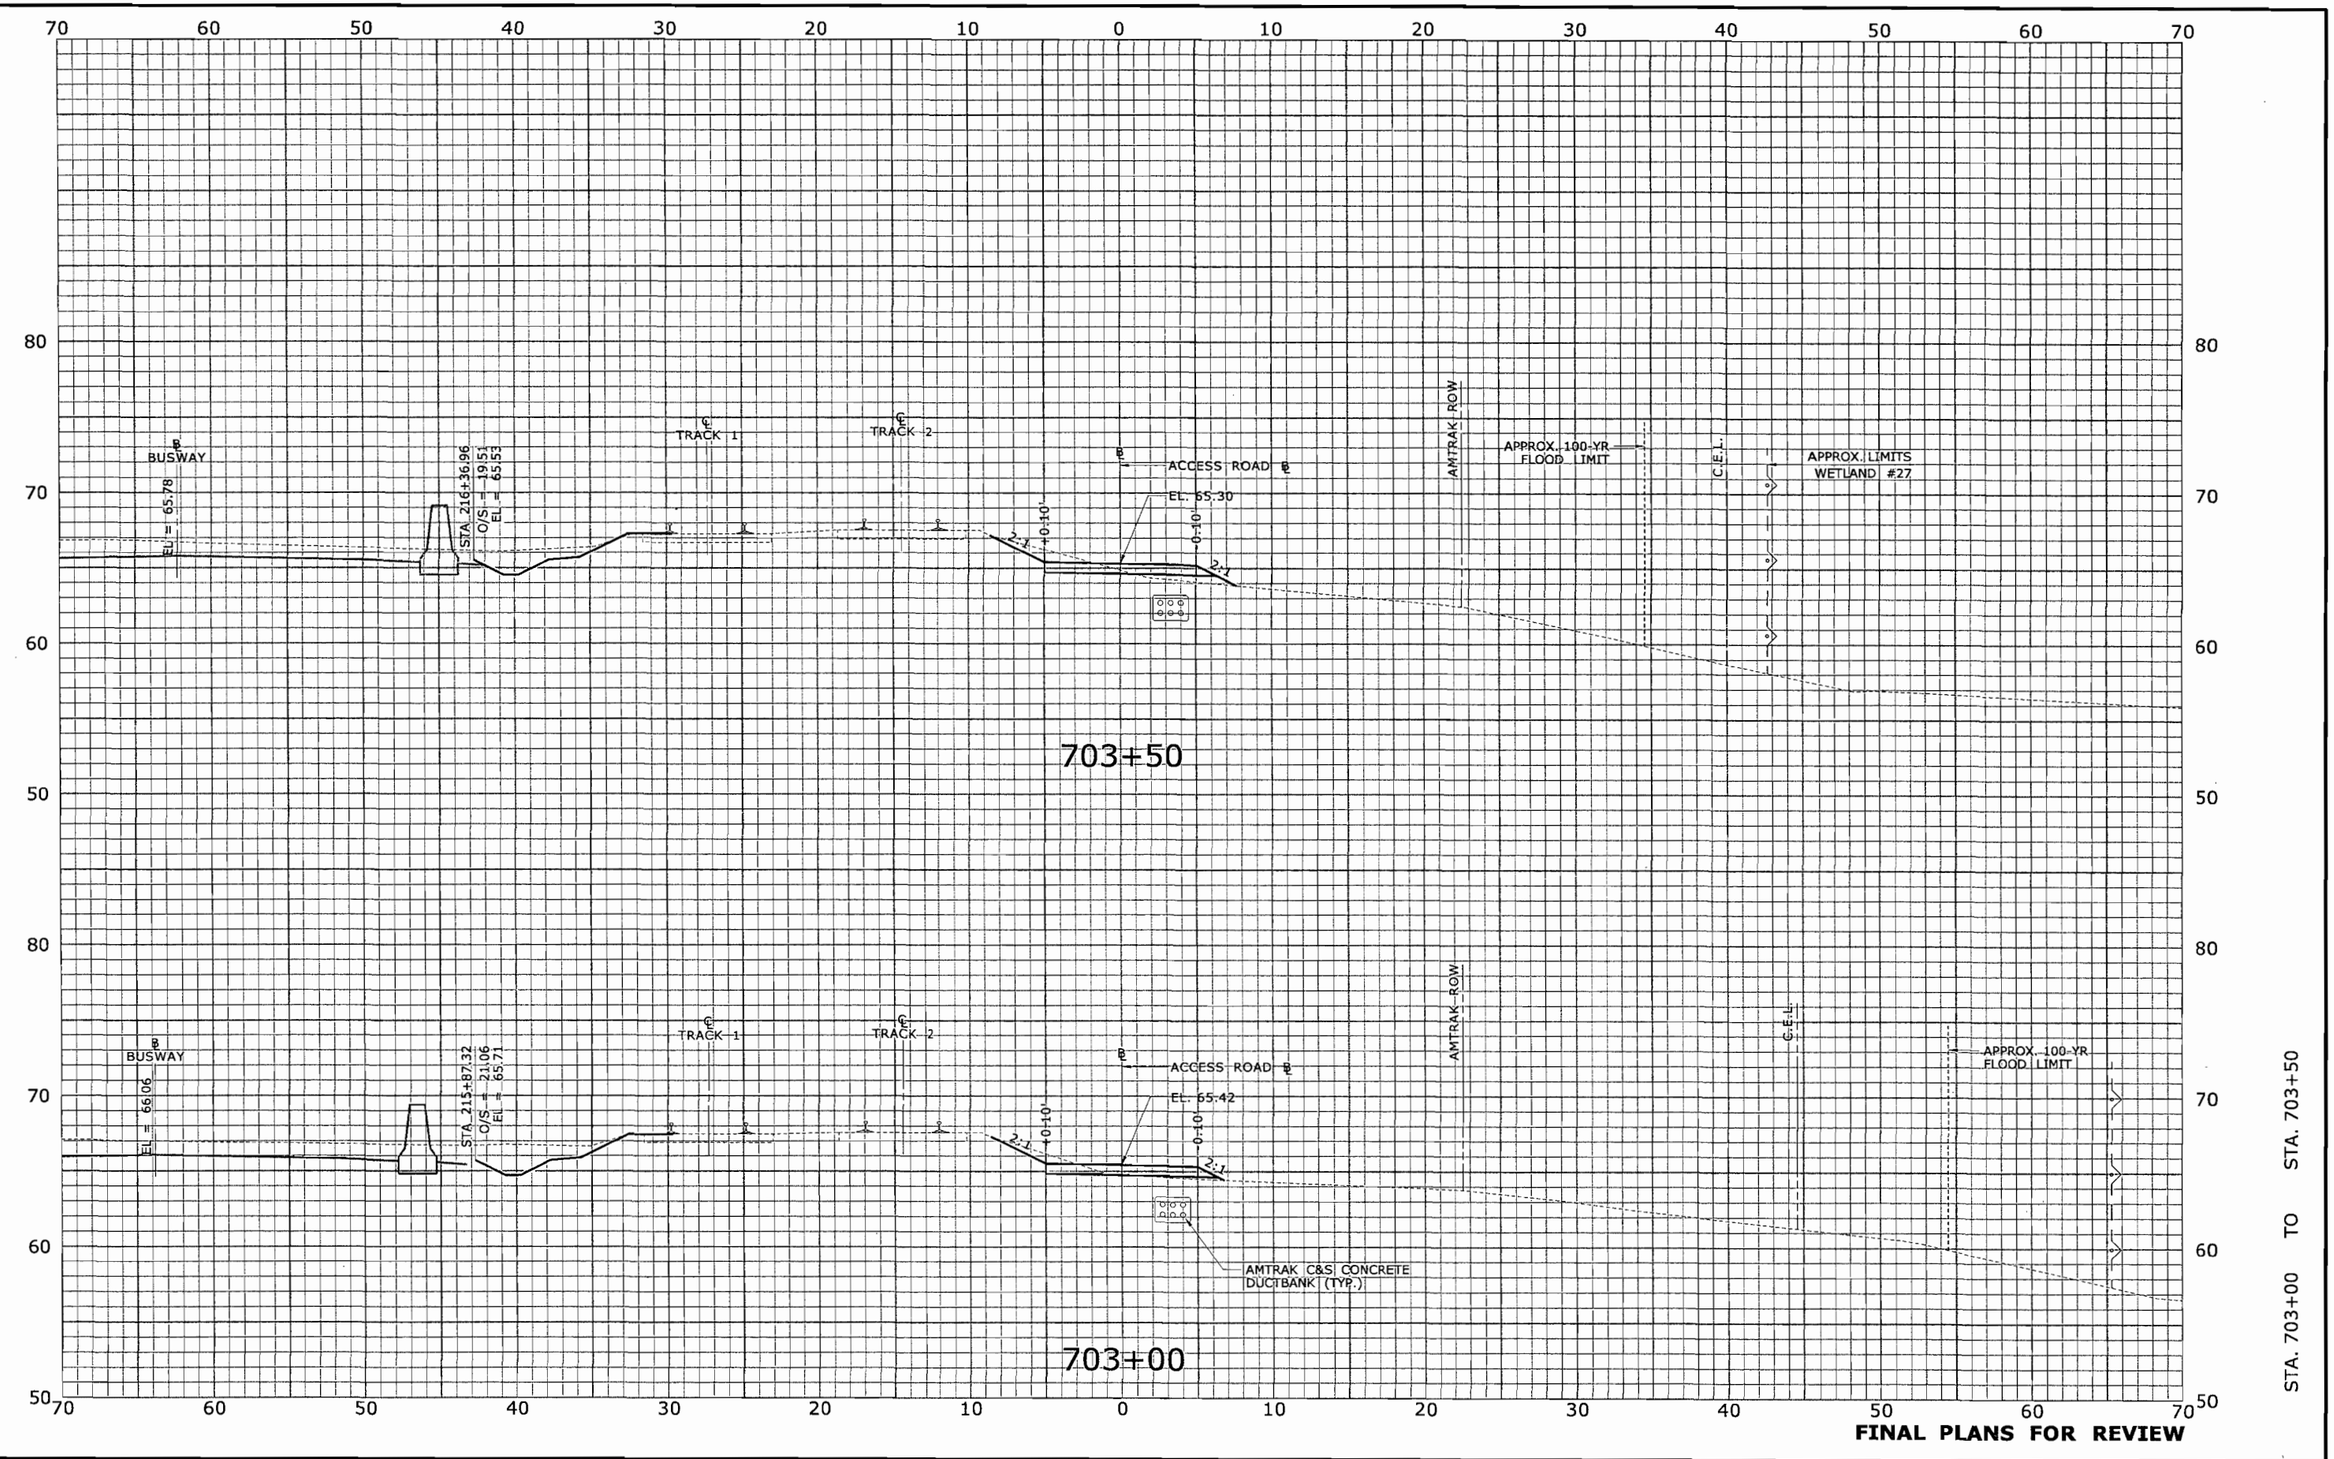

FINAL PLANS FOR REVIEW

REV.	DATE	REVISION DESCRIPTION	SHEET NO.
-	-	-	-
-	-	-	-
-	-	-	-
-	-	-	-
-	-	-	-
-	-	-	-

THE INFORMATION, INCLUDING ESTIMATED QUANTITIES OF WORK, SHOWN ON THESE SHEETS IS BASED ON LIMITED INVESTIGATIONS BY THE STATE AND IS IN NO WAY WARRANTED TO INDICATE THE CONDITIONS OF ACTUAL QUANTITIES OF WORK WHICH WILL BE REQUIRED.

Plotted: 7/17/2010

DESIGNER/DRAFTER: CJF
CHECKED BY: ALM
SCALE IN FEET 0 5 10
SCALE 1" = 5'

STATE OF CONNECTICUT
DEPARTMENT OF TRANSPORTATION

Filename: ...\HW_MST_093_H052_XSC-003.dgn

MICHAEL BAKER ENGINEERING, INC.
APPROVED BY: -
DATE: -

PROJECT TITLE: NEW BRITAIN - HARTFORD BUSWAY AMTRAK ACCESS ROAD

TOWN: NEWINGTON, WEST HARTFORD & HARTFORD

DRAWING TITLE: ROADWAY SECTIONS

PROJECT NO. 093-H052
DRAWING NO. XSC-003
SHEET NO. XSC-003

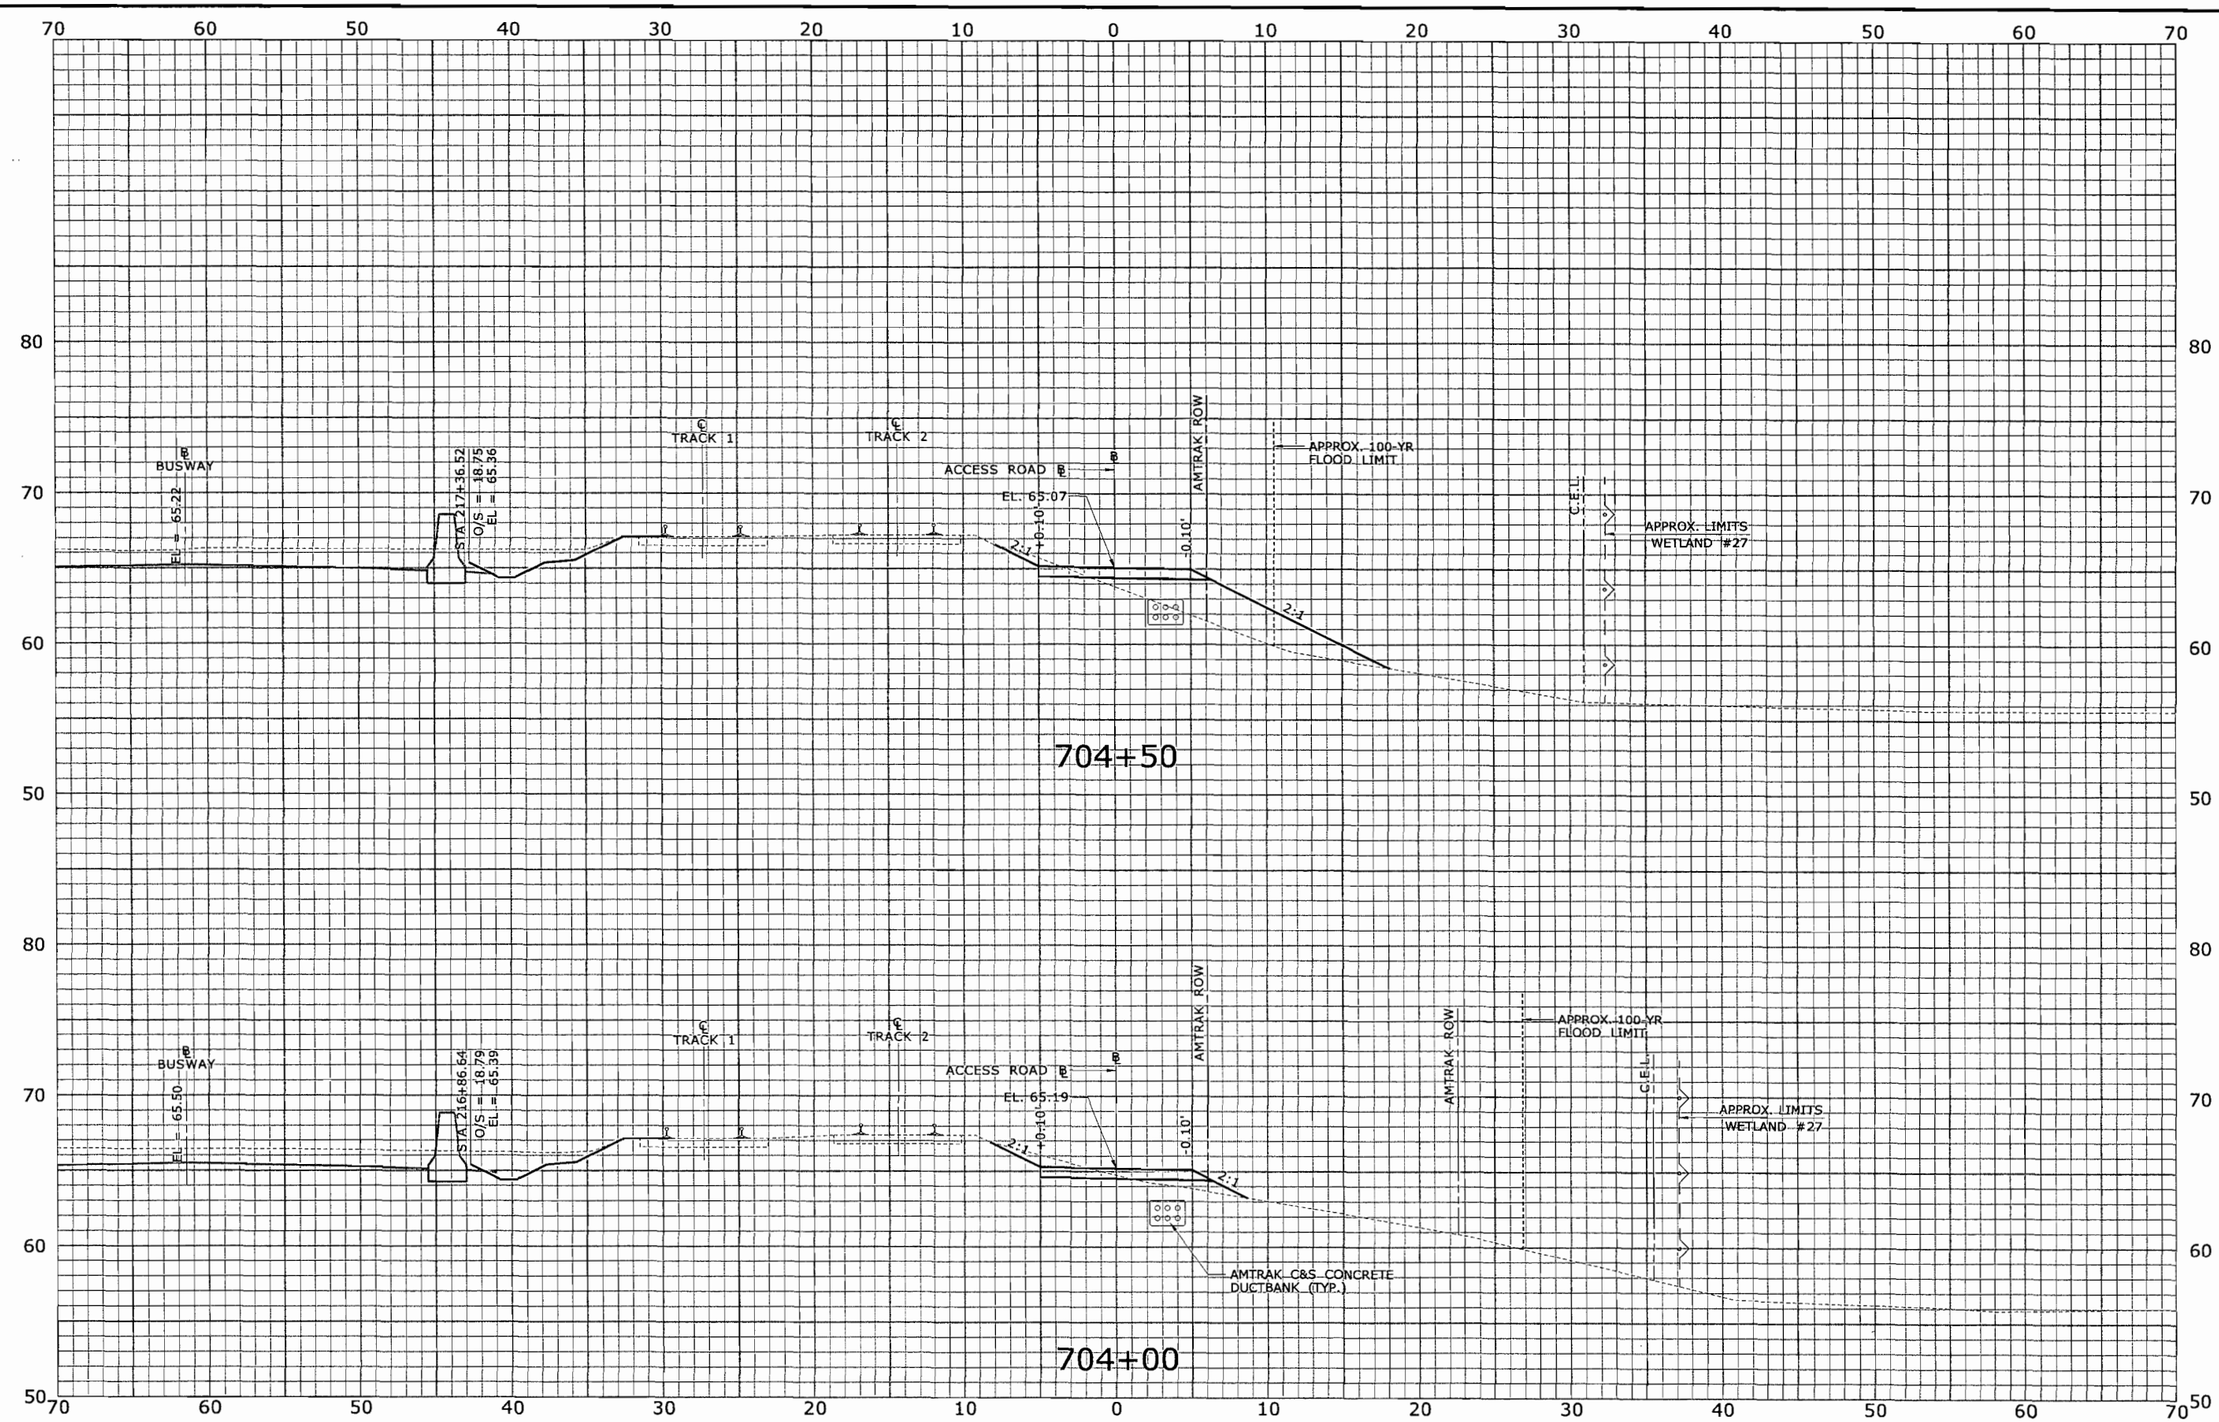

FINAL PLANS FOR REVIEW

REV.	DATE	REVISION DESCRIPTION	SHEET NO.
-	-	-	-
-	-	-	-
-	-	-	-
-	-	-	-
-	-	-	-
-	-	-	-

THE INFORMATION, INCLUDING ESTIMATED QUANTITIES OF WORK, SHOWN ON THESE SHEETS IS BASED ON LIMITED INVESTIGATIONS BY THE STATE AND IS IN NO WAY WARRANTED TO INDICATE THE CONDITIONS OF ACTUAL QUANTITIES OF WORK WHICH WILL BE REQUIRED.

Plotted: 7/17/2010

DESIGNER/DRAFTER: CJF
CHECKED BY: ALM
SCALE IN FEET 0 5 10
SCALE 1" = 5'

STATE OF CONNECTICUT
DEPARTMENT OF TRANSPORTATION

Filename: ...\HW_MST_093_H052_XSC-004.dgn

MICHAEL BAKER ENGINEERING, INC.
APPROVED BY: -
DATE: -

PROJECT TITLE:
NEW BRITAIN - HARTFORD BUSWAY
AMTRAK ACCESS ROAD

TOWN:
NEWINGTON, WEST HARTFORD & HARTFORD

DRAWING TITLE:
ROADWAY SECTIONS

PROJECT NO. 093-H052
DRAWING NO. XSC-004
SHEET NO. XSC-004

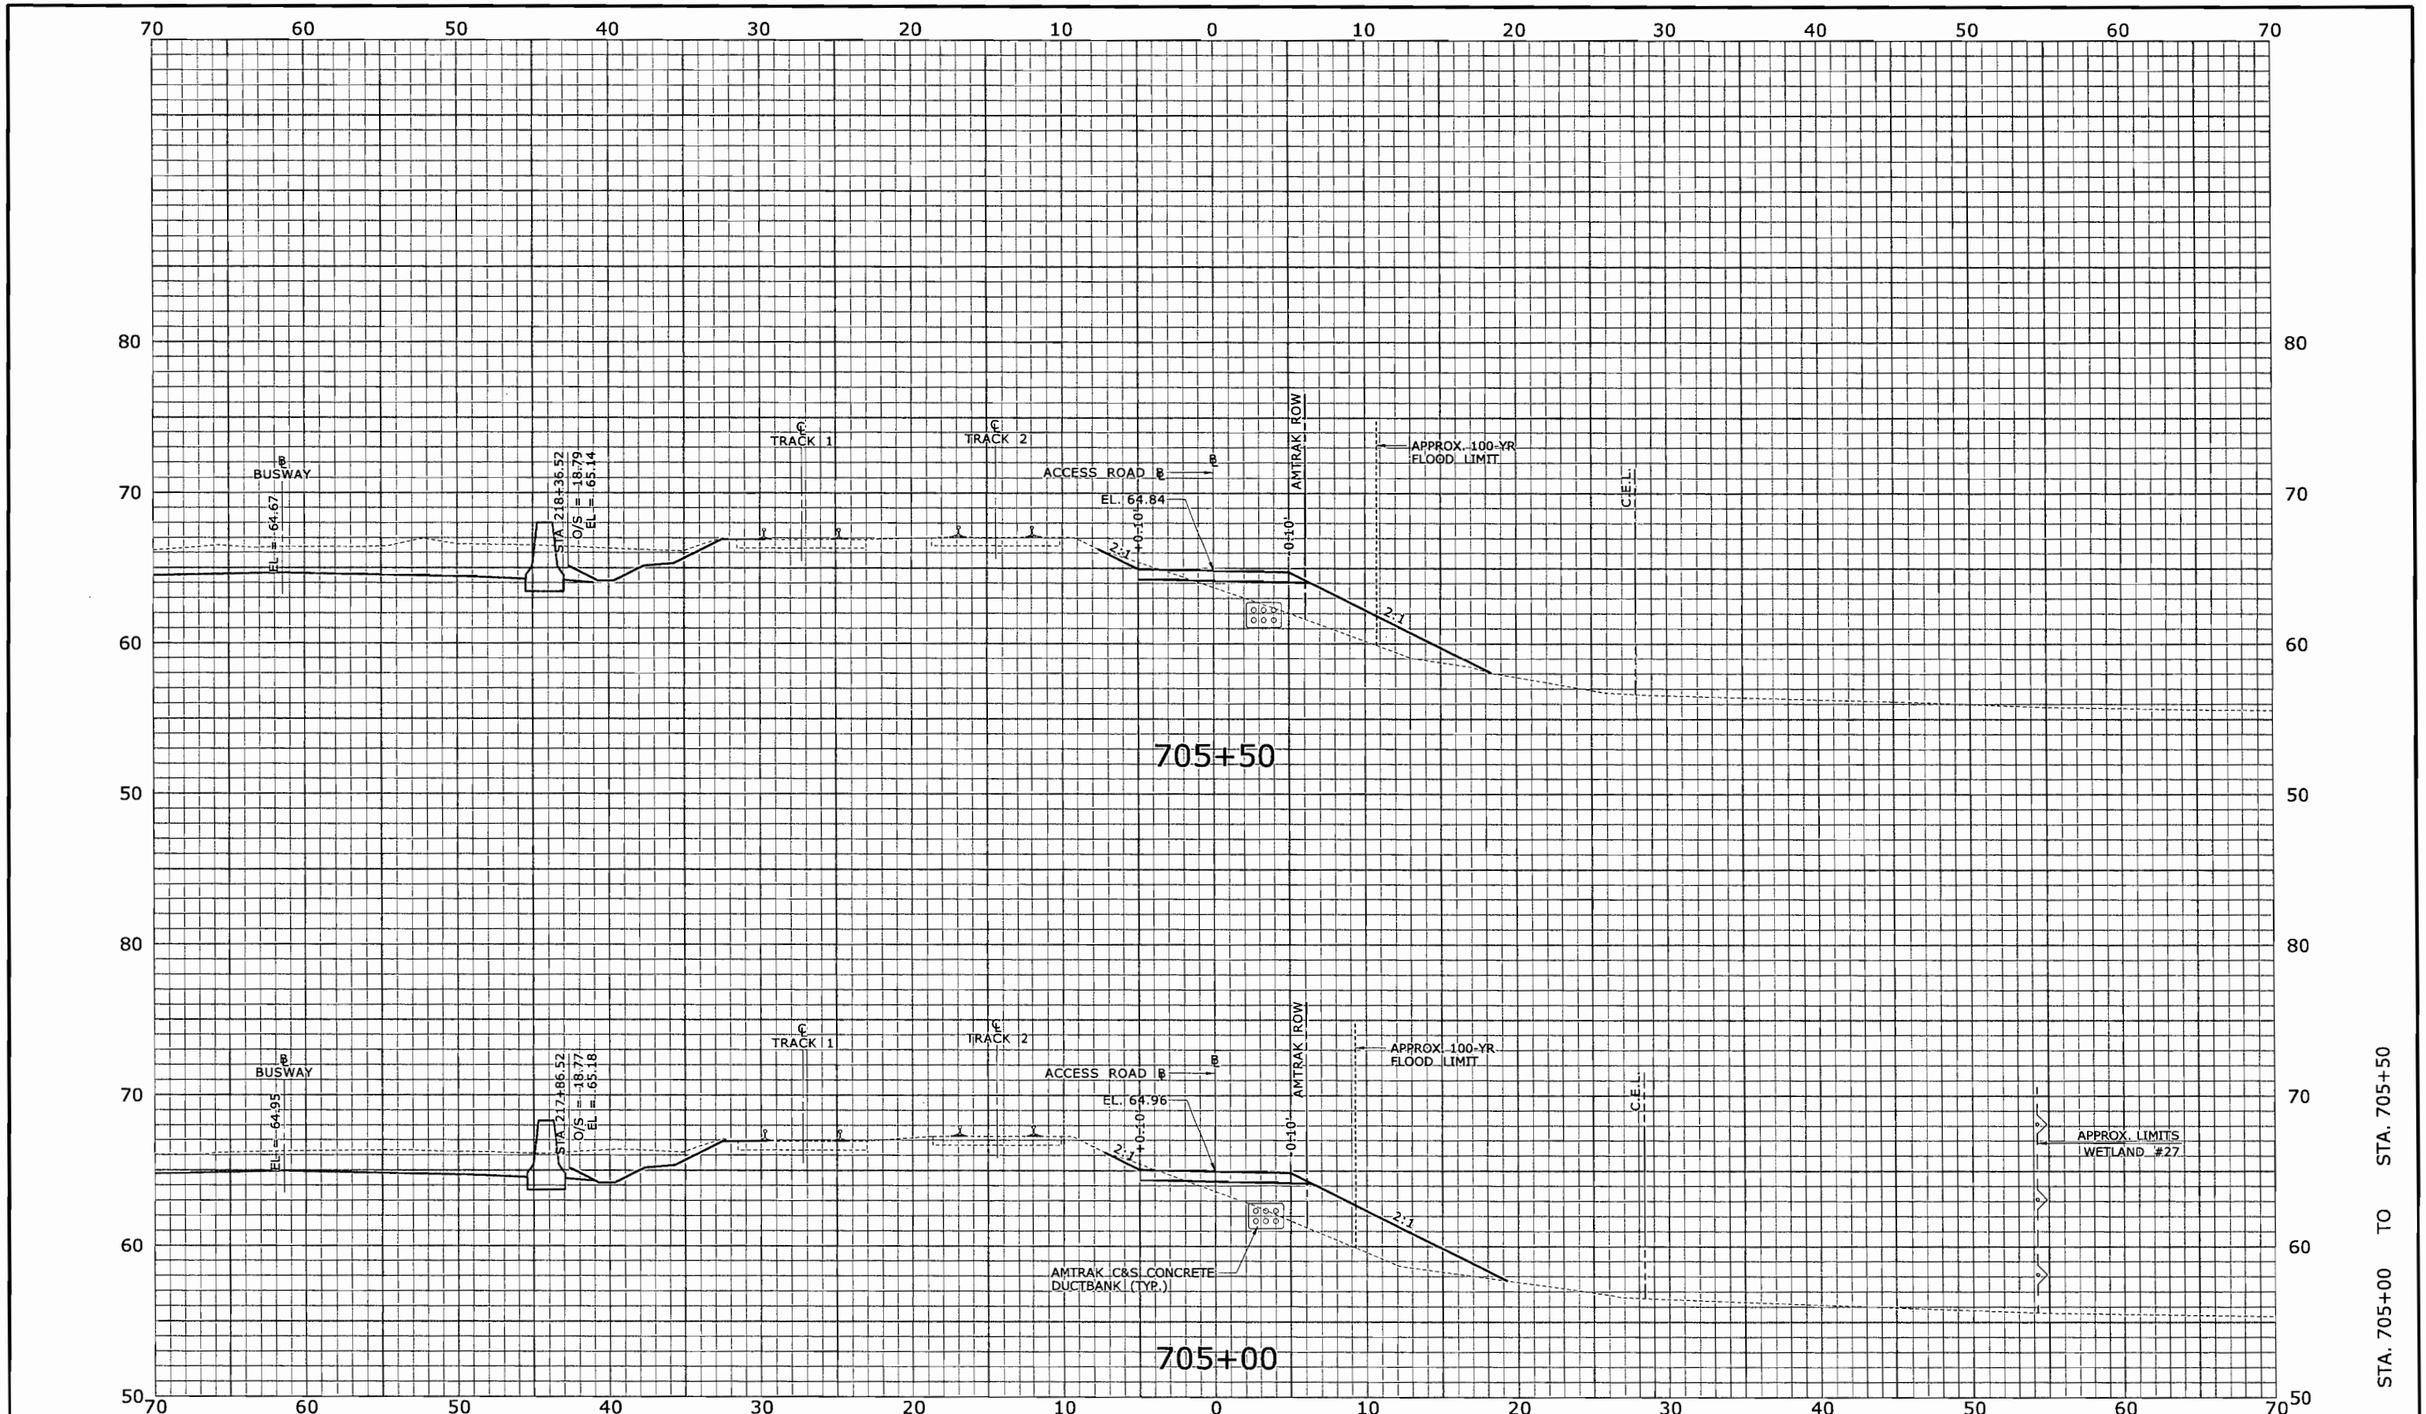

FINAL PLANS FOR REVIEW

REV.	DATE	REVISION DESCRIPTION	SHEET NO.
-	-	-	-
-	-	-	-
-	-	-	-
-	-	-	-
-	-	-	-
-	-	-	-

THE INFORMATION, INCLUDING ESTIMATED QUANTITIES OF WORK, SHOWN ON THESE SHEETS IS BASED ON LIMITED INVESTIGATIONS BY THE STATE AND IS IN NO WAY WARRANTED TO INDICATE THE CONDITIONS OF ACTUAL QUANTITIES OF WORK WHICH WILL BE REQUIRED.

Plotted: 7/17/2010

DESIGNER/DRAFTER: CJF
CHECKED BY: ALM
SCALE IN FEET 0 5 10
SCALE 1" = 5'

STATE OF CONNECTICUT
DEPARTMENT OF TRANSPORTATION

Filename: ...\HW_MST_093_H052_XSC-005.dgn

MICHAEL BAKER ENGINEERING, INC.
APPROVED BY: -
DATE: -

PROJECT TITLE: NEW BRITAIN - HARTFORD BUSWAY AMTRAK ACCESS ROAD

TOWN: NEWINGTON, WEST HARTFORD & HARTFORD

DRAWING TITLE: ROADWAY SECTIONS

PROJECT NO. 093-H052
DRAWING NO. XSC-005
SHEET NO. XSC-005

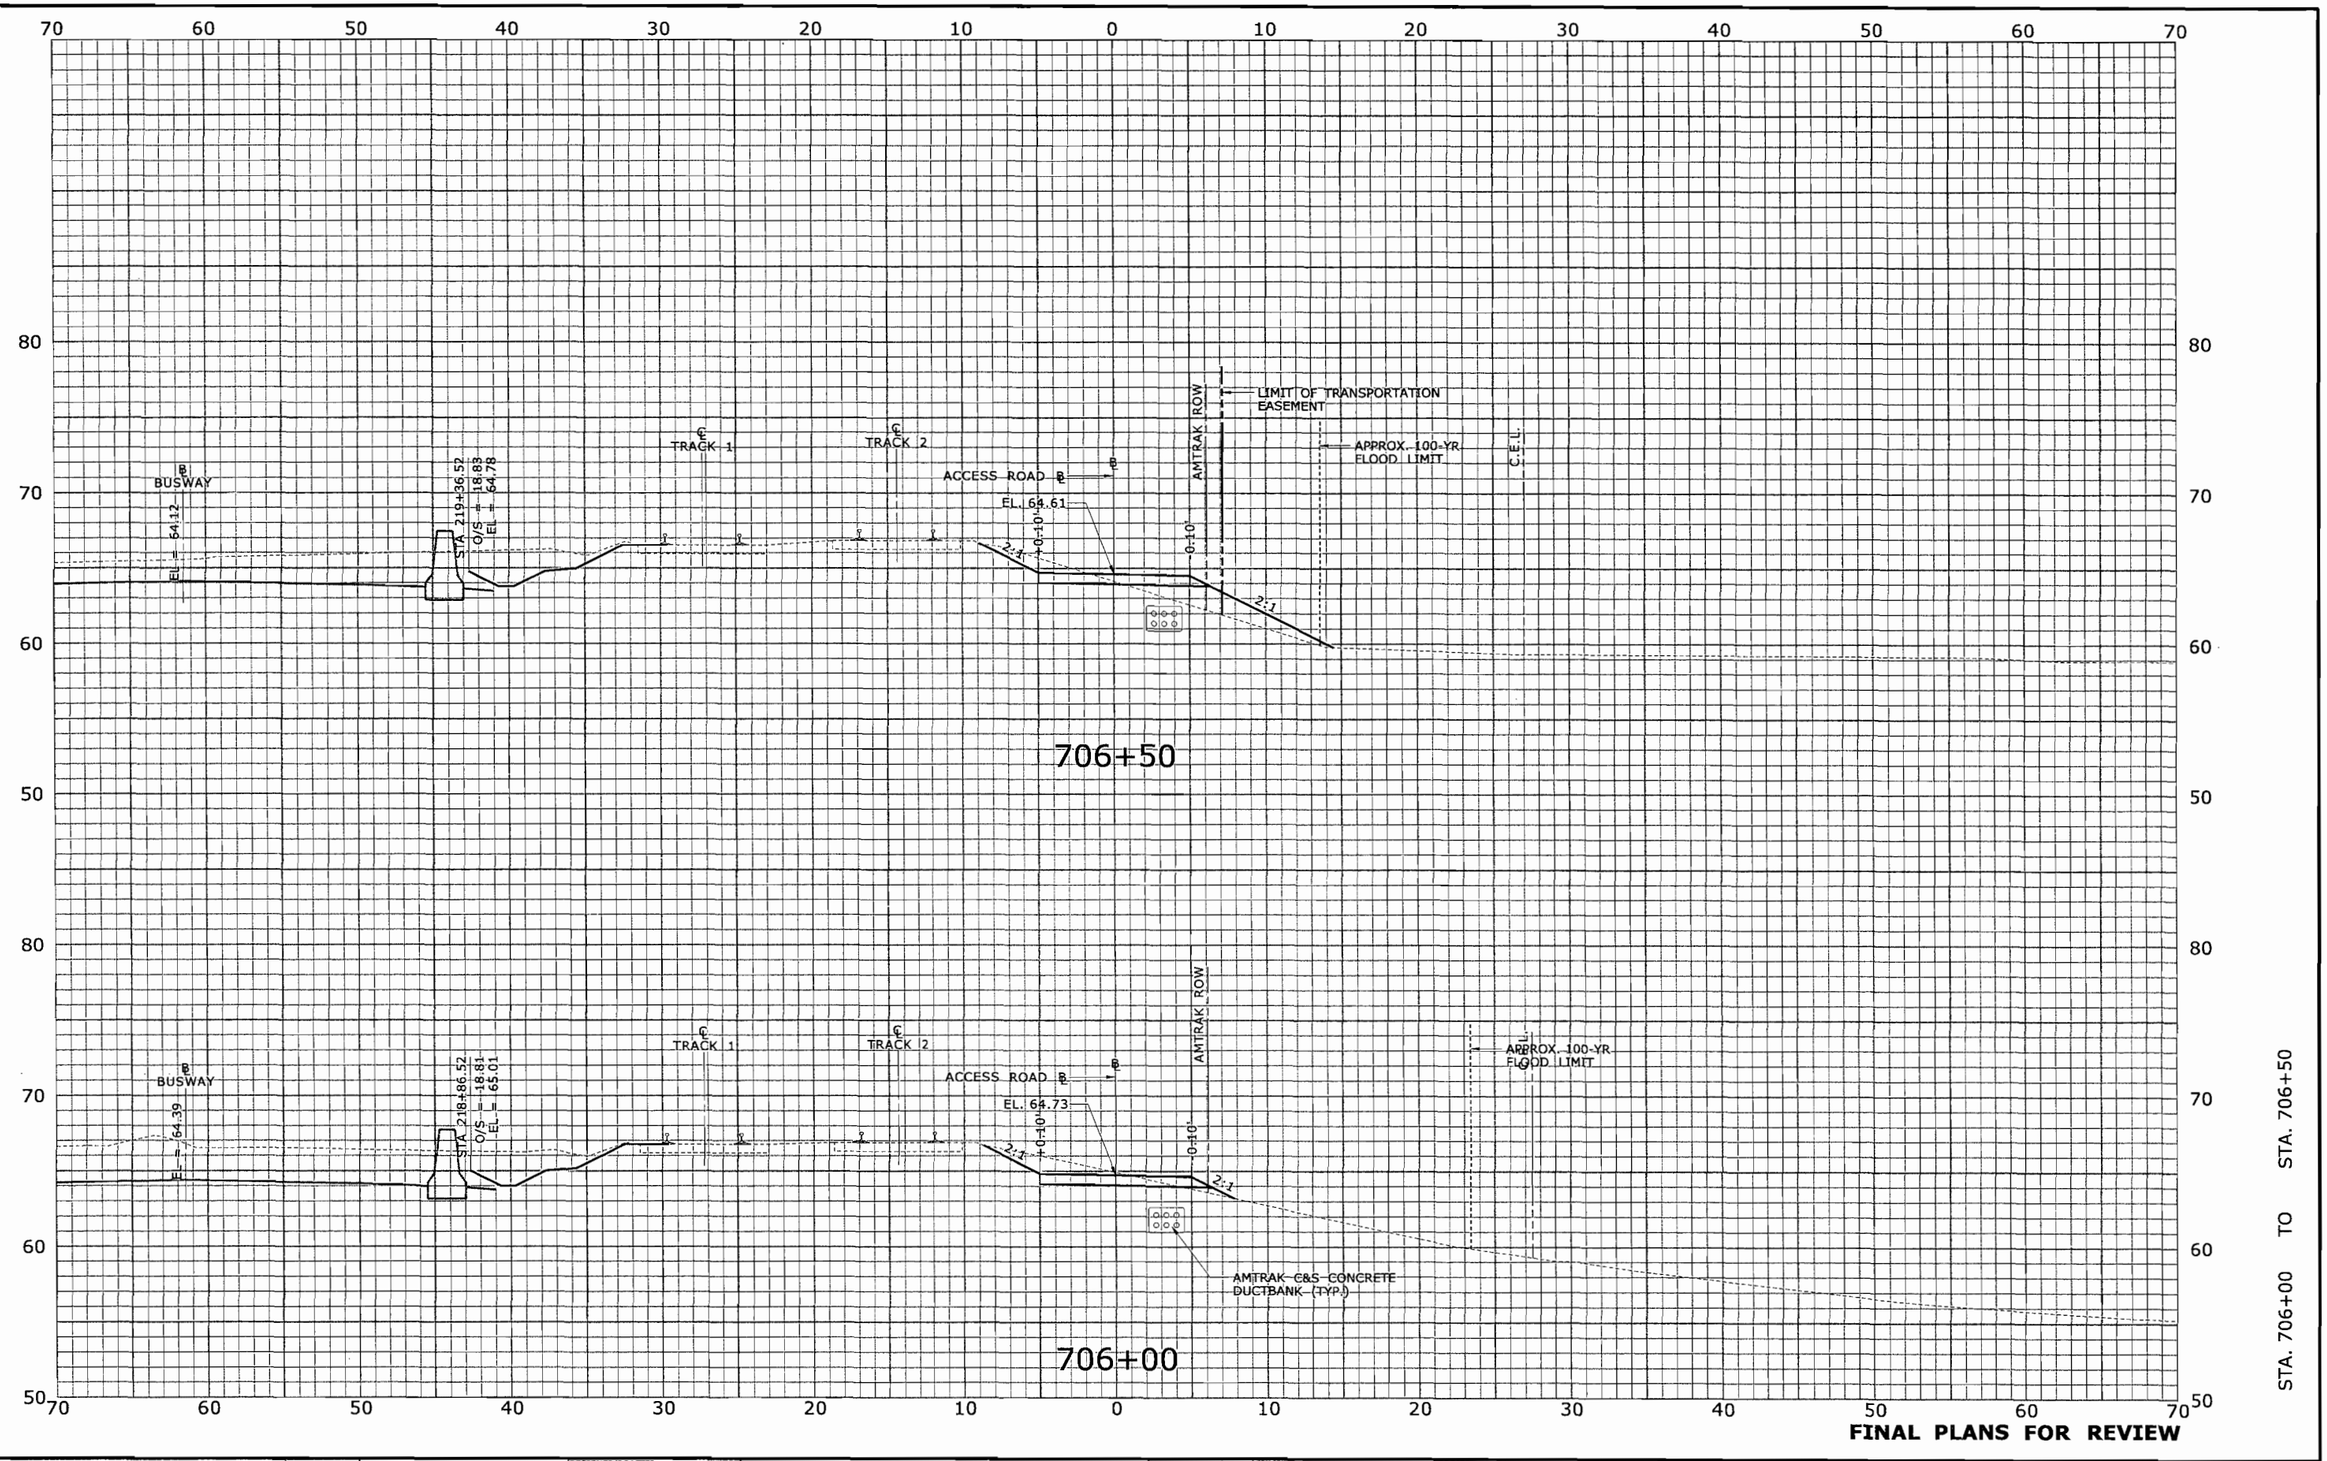

REV.	DATE	REVISION DESCRIPTION	SHEET NO.
-	-	-	-
-	-	-	-
-	-	-	-
-	-	-	-
-	-	-	-
-	-	-	-
-	-	-	-

THE INFORMATION, INCLUDING ESTIMATED QUANTITIES OF WORK, SHOWN ON THESE SHEETS IS BASED ON LIMITED INVESTIGATIONS BY THE STATE AND IS IN NO WAY WARRANTED TO INDICATE THE CONDITIONS OF ACTUAL QUANTITIES OF WORK WHICH WILL BE REQUIRED.

Plotted: 7/17/2010

DESIGNER/DRAFTER: CJF

CHECKED BY: ALM

SCALE IN FEET 0 5 10

SCALE 1" = 5'

STATE OF CONNECTICUT
DEPARTMENT OF TRANSPORTATION

Filename: ...\HW_MST_093_H052_XSC-006.dgn

MICHAEL BAKER ENGINEERING, INC.

APPROVED BY: -

DATE: -

PROJECT TITLE:
NEW BRITAIN - HARTFORD BUSWAY
AMTRAK ACCESS ROAD

TOWN:
NEWINGTON, WEST HARTFORD & HARTFORD

DRAWING TITLE:
ROADWAY SECTIONS

PROJECT NO. 093-H052

DRAWING NO. XSC-006

SHEET NO. XSC-006

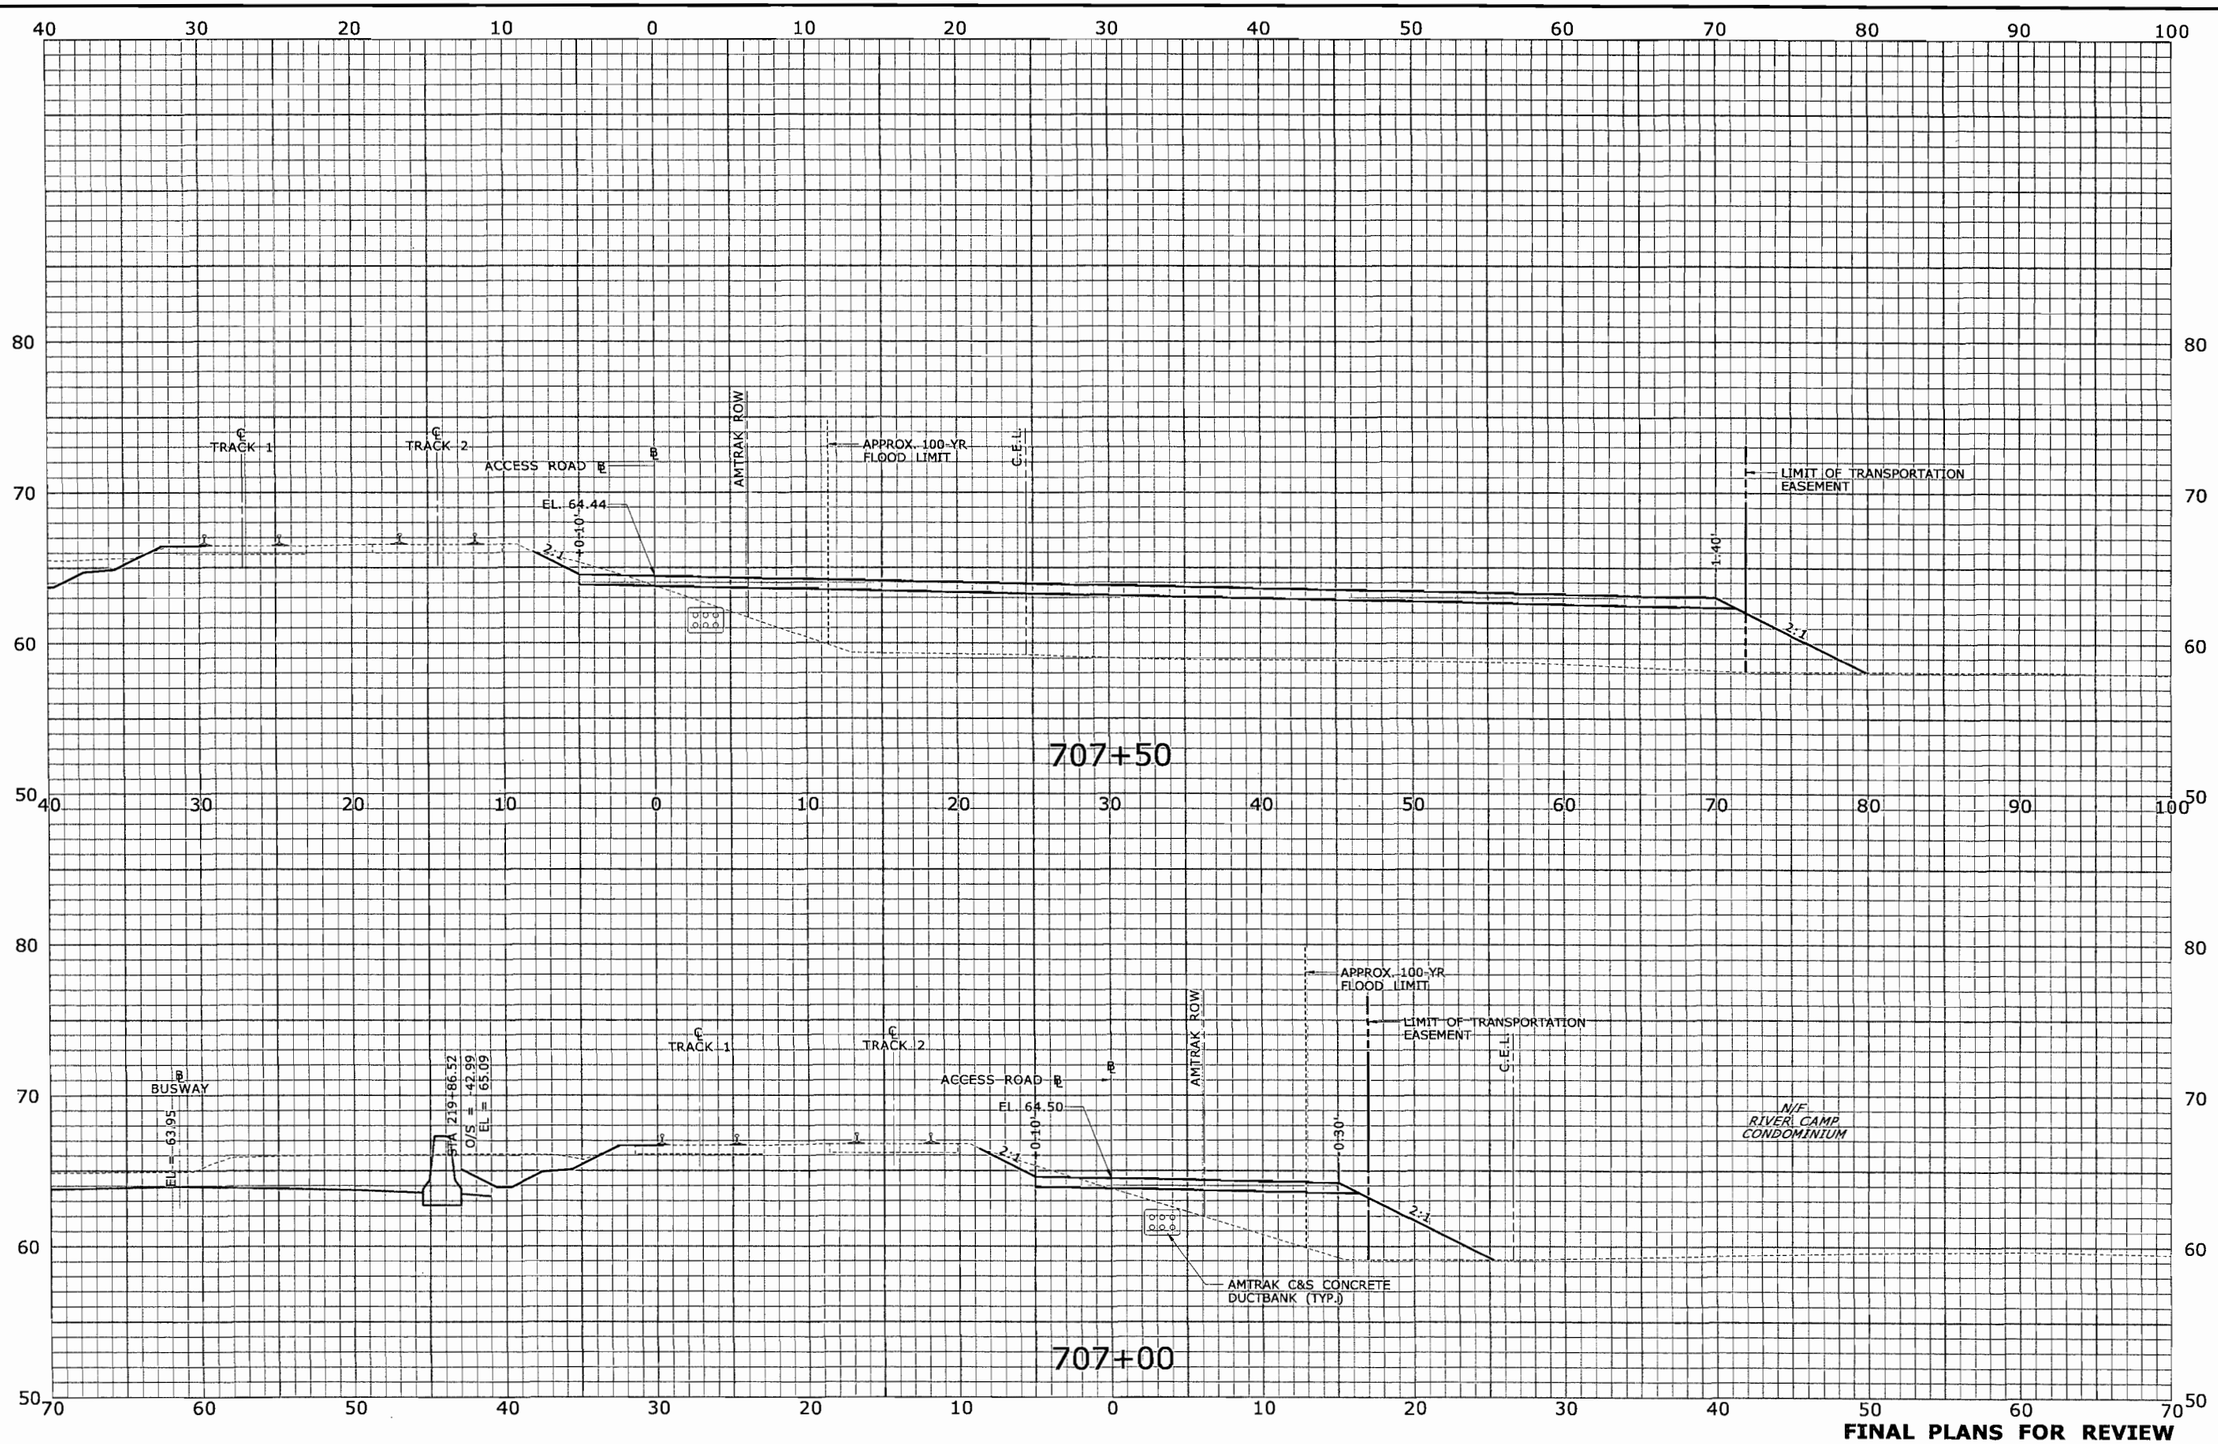

FINAL PLANS FOR REVIEW

REV.	DATE	REVISION DESCRIPTION	SHEET NO.
-	-	-	-
-	-	-	-
-	-	-	-
-	-	-	-
-	-	-	-
-	-	-	-
-	-	-	-

THE INFORMATION, INCLUDING ESTIMATED QUANTITIES OF WORK, SHOWN ON THESE SHEETS IS BASED ON LIMITED INVESTIGATIONS BY THE STATE AND IS IN NO WAY WARRANTED TO INDICATE THE CONDITIONS OF ACTUAL QUANTITIES OF WORK WHICH WILL BE REQUIRED.

Plotted: 7/17/2010

DESIGNER/DRAFTER: CJF
CHECKED BY: ALM
SCALE IN FEET 0 5 10
SCALE 1" = 5'

STATE OF CONNECTICUT
DEPARTMENT OF TRANSPORTATION

Filename: ...\HW_MST_093_H052_XSC-007.dgn

MICHAEL BAKER ENGINEERING, INC.
APPROVED BY: - DATE: -

PROJECT TITLE: NEW BRITAIN - HARTFORD BUSWAY AMTRAK ACCESS ROAD

TOWN: NEWINGTON, WEST HARTFORD & HARTFORD

DRAWING TITLE: ROADWAY SECTIONS

PROJECT NO. 093-H052
DRAWING NO. XSC-007
SHEET NO. XSC-007

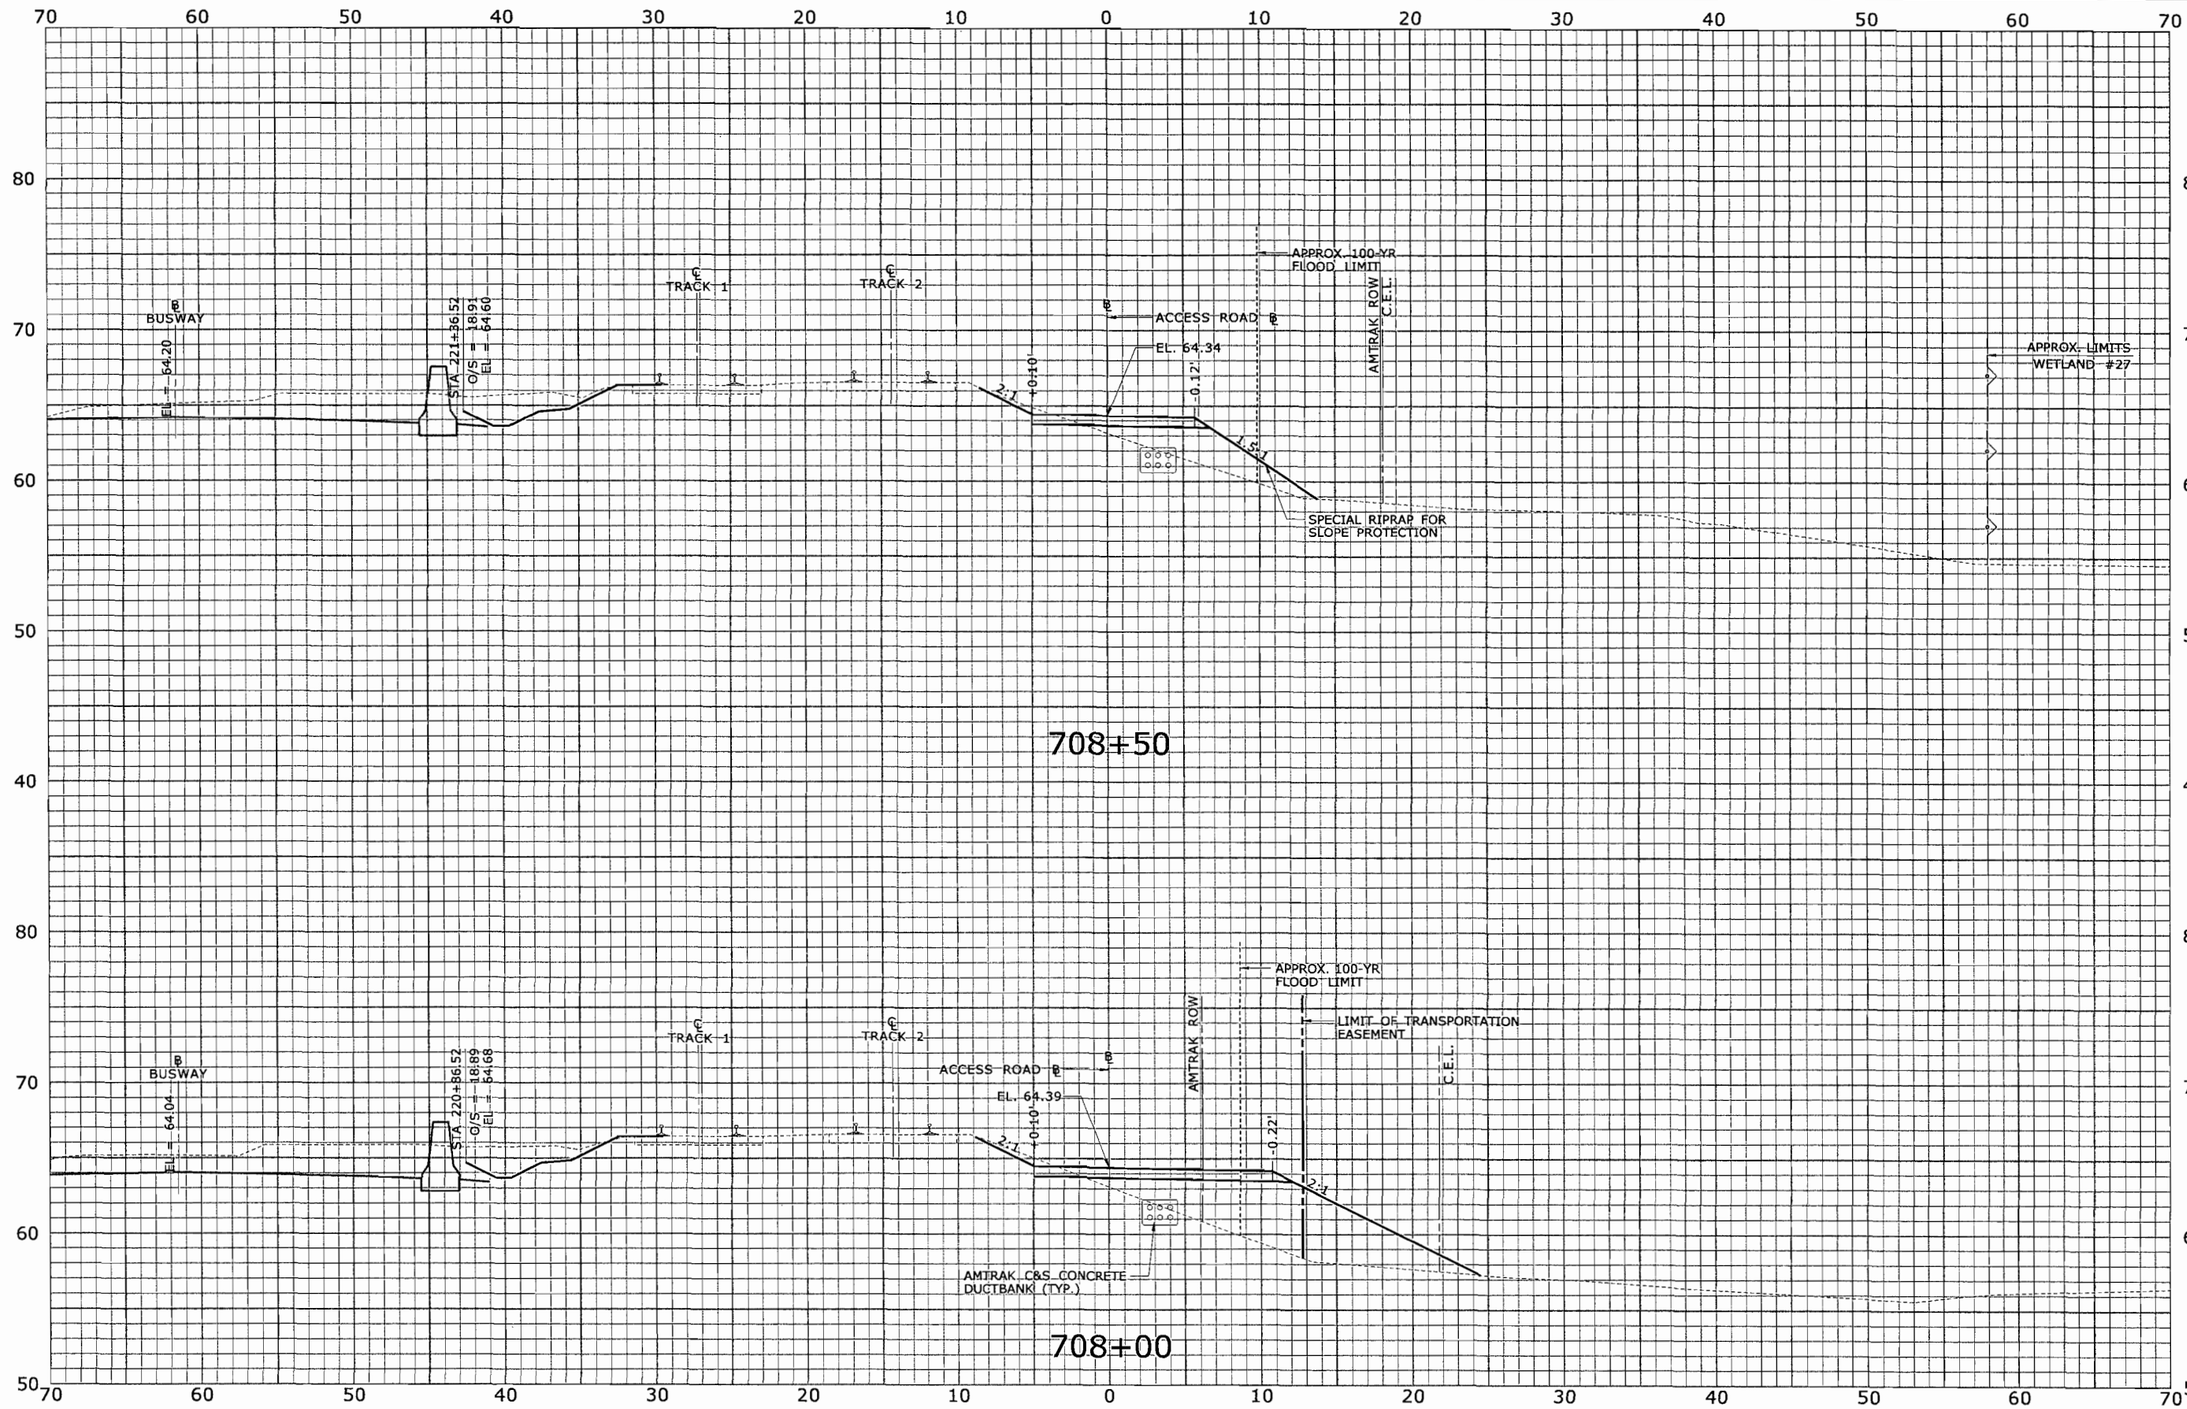

STA. 708+00 TO STA. 708+50

FINAL PLANS FOR REVIEW

REV.	DATE	REVISION DESCRIPTION	SHEET NO.
-	-	-	-
-	-	-	-
-	-	-	-
-	-	-	-
-	-	-	-
-	-	-	-
-	-	-	-

THE INFORMATION, INCLUDING ESTIMATED QUANTITIES OF WORK, SHOWN ON THESE SHEETS IS BASED ON LIMITED INVESTIGATIONS BY THE STATE AND IS IN NO WAY WARRANTED TO INDICATE THE CONDITIONS OF ACTUAL QUANTITIES OF WORK WHICH WILL BE REQUIRED.

Plotted: 7/17/2010

DESIGNER/DRAFTER: CJF

CHECKED BY: ALM

SCALE IN FEET 0 5 10

SCALE 1" = 5'

STATE OF CONNECTICUT
DEPARTMENT OF TRANSPORTATION

Filename: ...\HW_MST_093_H052_XSC-008.dgn

MICHAEL BAKER ENGINEERING, INC.

APPROVED BY: -

DATE: -

PROJECT TITLE: NEW BRITAIN - HARTFORD BUSWAY AMTRAK ACCESS ROAD

TOWN: NEWINGTON, WEST HARTFORD & HARTFORD

DRAWING TITLE: ROADWAY SECTIONS

PROJECT NO. 093-H052

DRAWING NO. XSC-008

SHEET NO. XSC-008

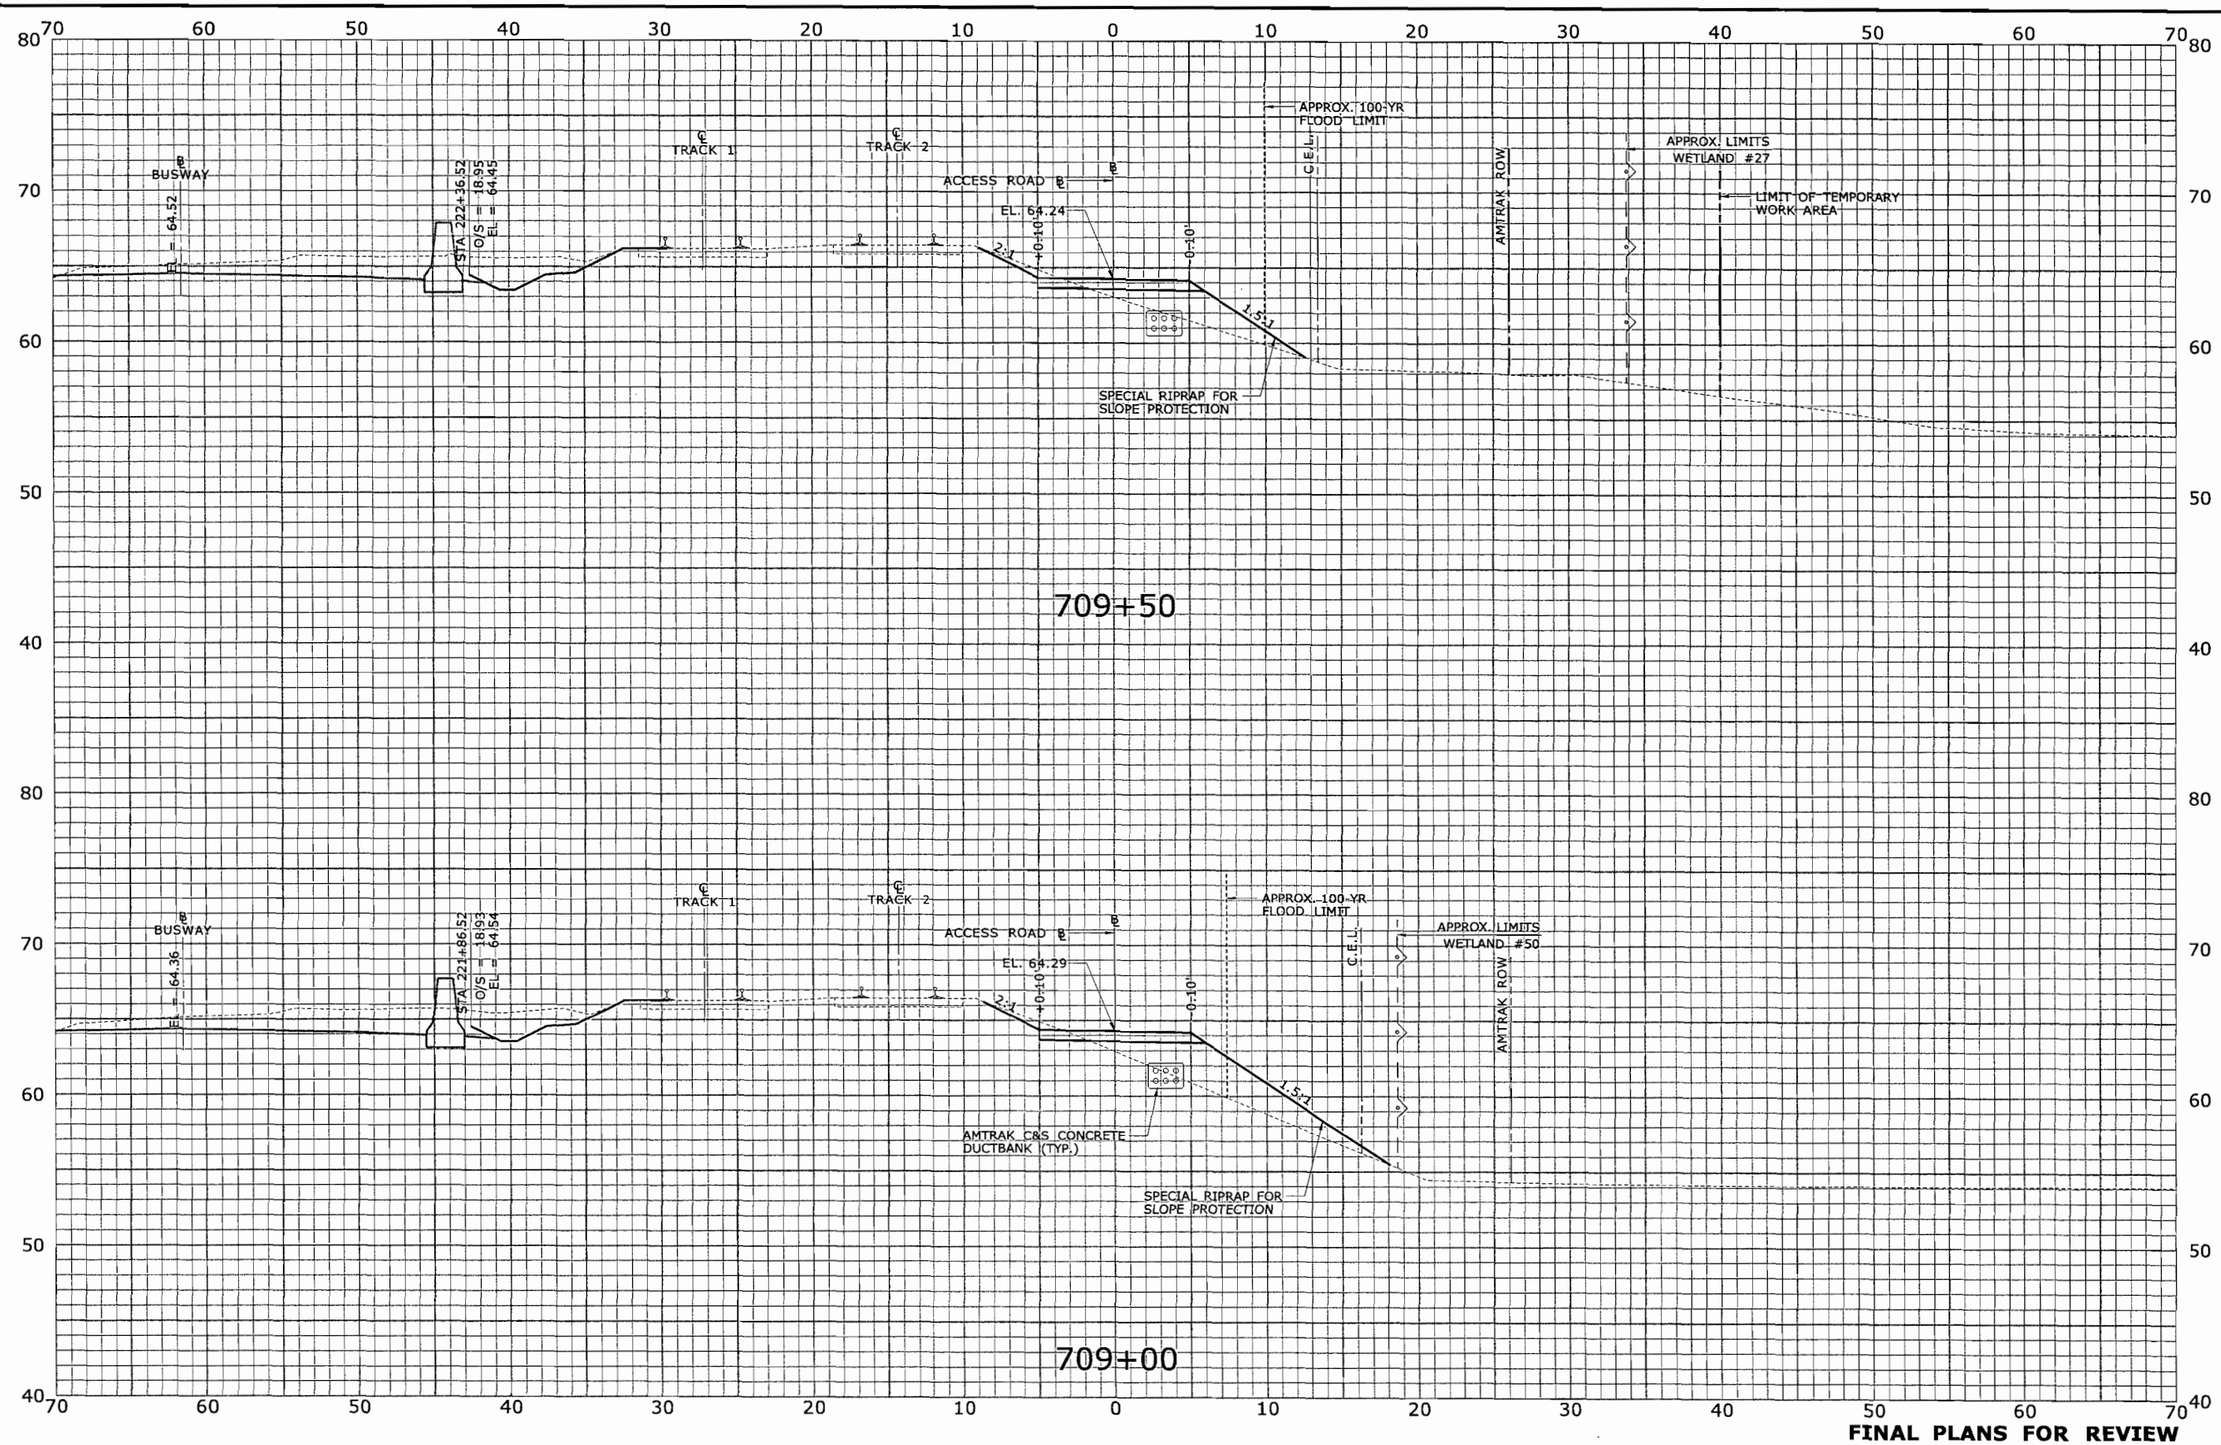

FINAL PLANS FOR REVIEW

REV.	DATE	REVISION DESCRIPTION	SHEET NO.
-	-	-	-
-	-	-	-
-	-	-	-
-	-	-	-
-	-	-	-
-	-	-	-
-	-	-	-

THE INFORMATION, INCLUDING ESTIMATED QUANTITIES OF WORK, SHOWN ON THESE SHEETS IS BASED ON LIMITED INVESTIGATIONS BY THE STATE AND IS IN NO WAY WARRANTED TO INDICATE THE CONDITIONS OF ACTUAL QUANTITIES OF WORK WHICH WILL BE REQUIRED.

Plotted: 7/17/2010

DESIGNER/DRAFTER: CJF
CHECKED BY: ALM
SCALE IN FEET 0 5 10
SCALE 1" = 5'

STATE OF CONNECTICUT
DEPARTMENT OF TRANSPORTATION

Filename: ...\HW_MST_093_H052_XSC-009.dgn

MICHAEL BAKER ENGINEERING, INC.
APPROVED BY: -
DATE: -

PROJECT TITLE: NEW BRITAIN - HARTFORD BUSWAY AMTRAK ACCESS ROAD

TOWN: NEWINGTON, WEST HARTFORD & HARTFORD

DRAWING TITLE: ROADWAY SECTIONS

PROJECT NO. 093-H052
DRAWING NO. XSC-009
SHEET NO. XSC-009

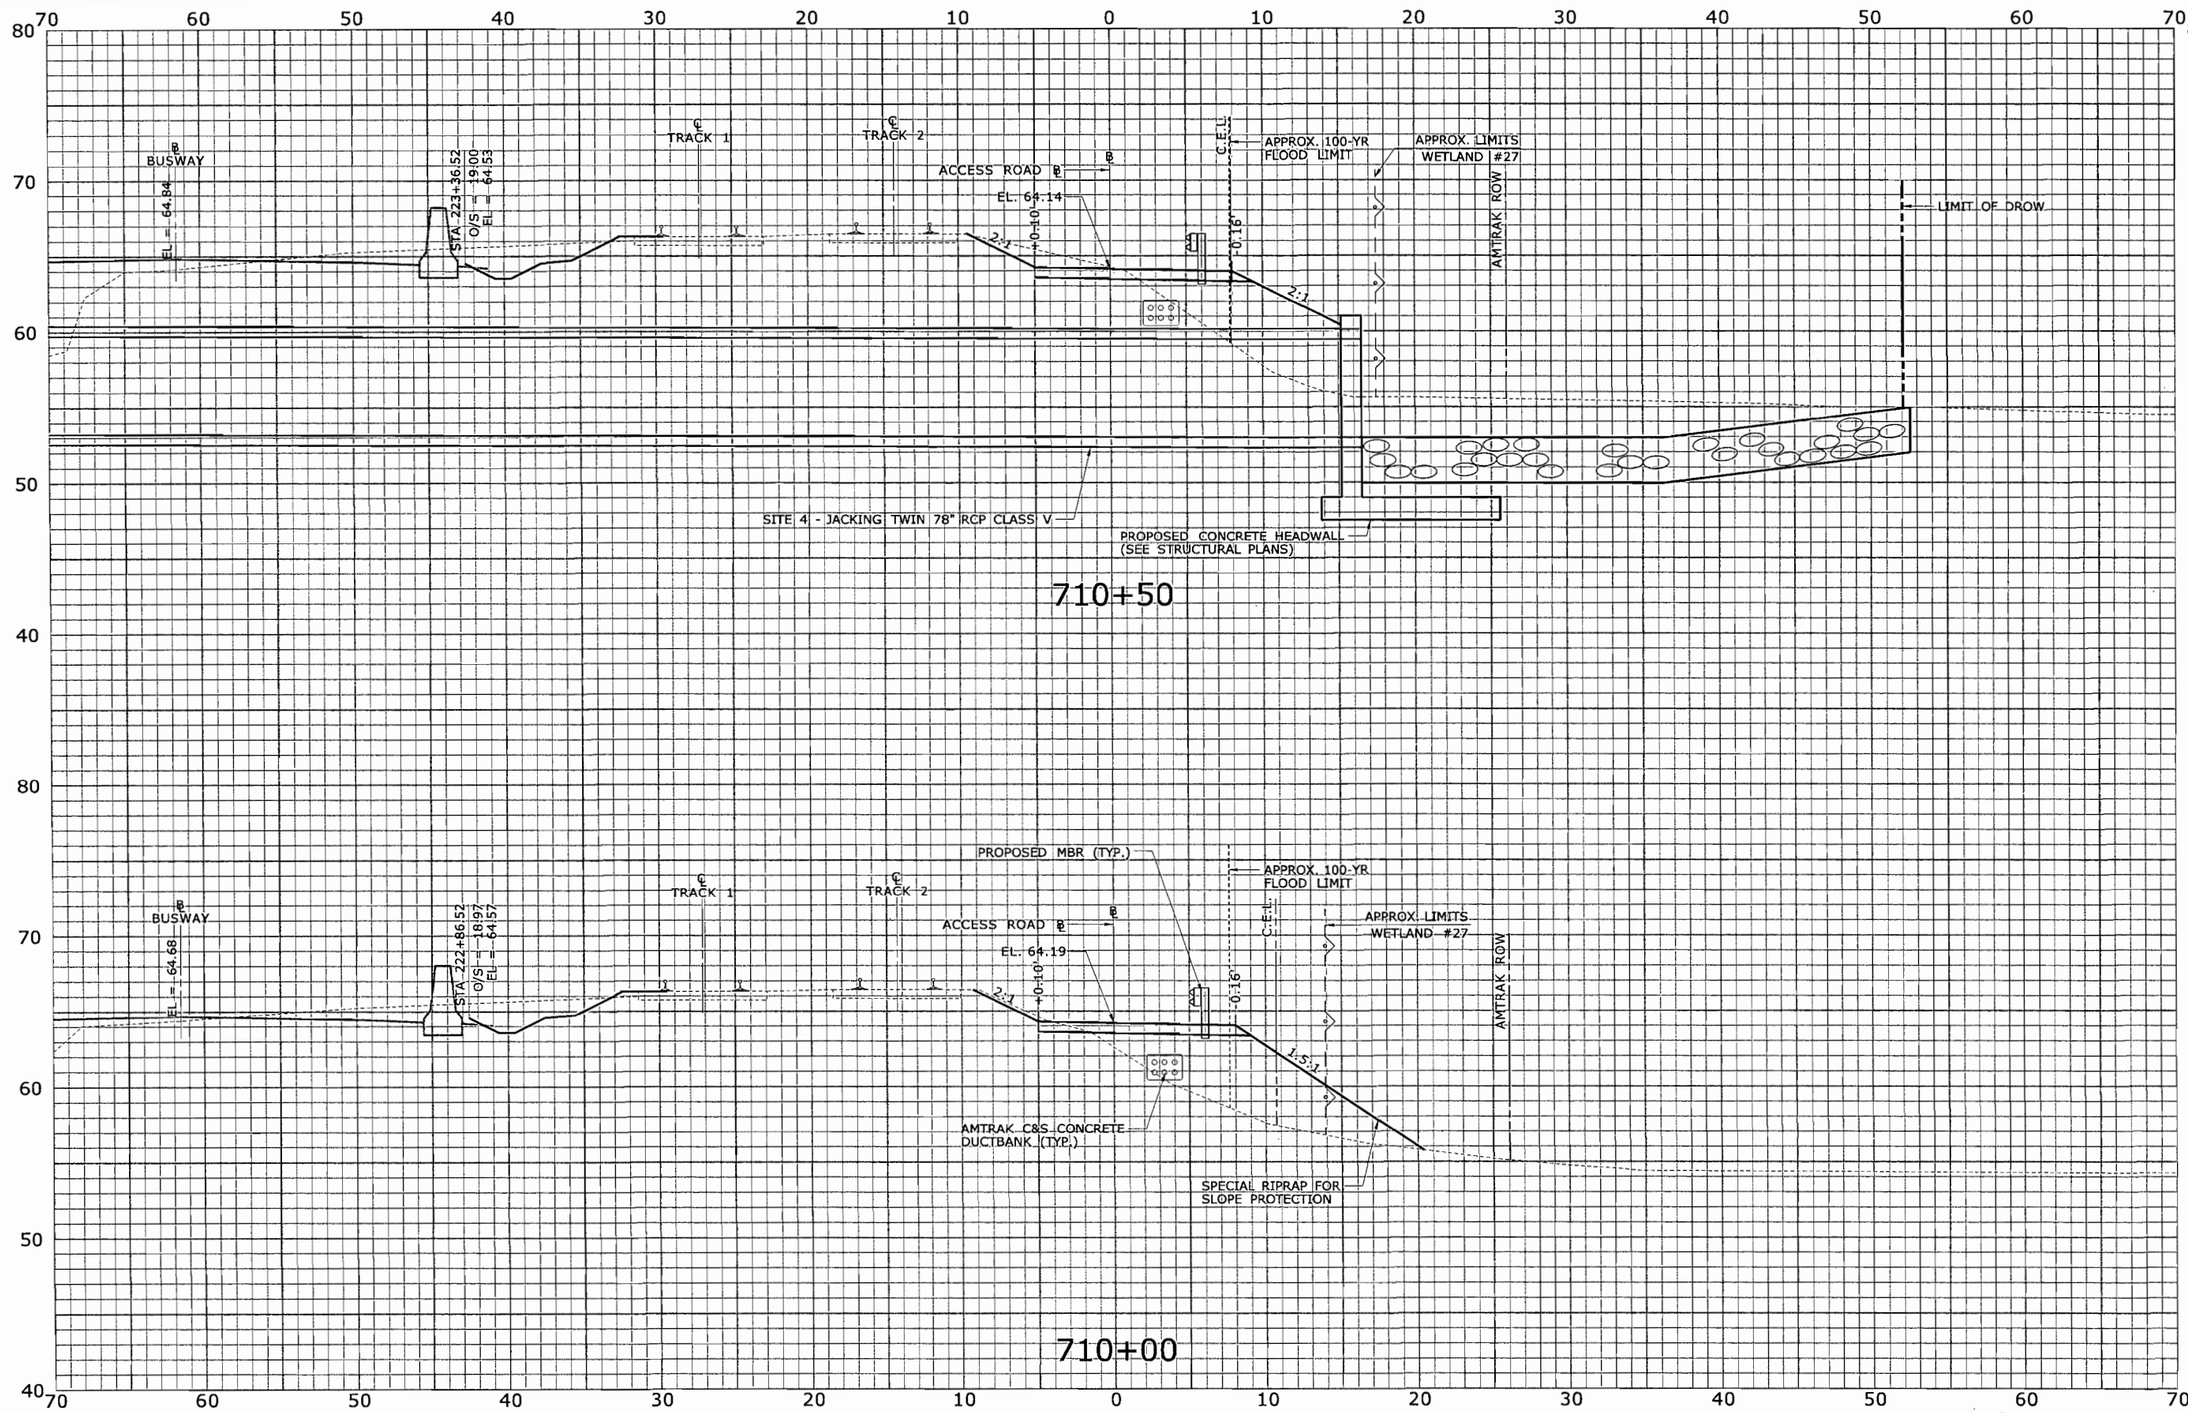

FINAL PLANS FOR REVIEW

REV.	DATE	REVISION DESCRIPTION	SHEET NO.
-	-	-	-
-	-	-	-
-	-	-	-
-	-	-	-
-	-	-	-
-	-	-	-

THE INFORMATION, INCLUDING ESTIMATED QUANTITIES OF WORK, SHOWN ON THESE SHEETS IS BASED ON LIMITED INVESTIGATIONS BY THE STATE AND IS IN NO WAY WARRANTED TO INDICATE THE CONDITIONS OF ACTUAL QUANTITIES OF WORK WHICH WILL BE REQUIRED.

Plotted: 7/17/2010

DESIGNER/DRAFTER: CJF
CHECKED BY: ALM
SCALE IN FEET 0 5 10
SCALE 1" = 5'

STATE OF CONNECTICUT
DEPARTMENT OF TRANSPORTATION

Filename: ...\HW_MST_093_H052_XSC-010.dgn

MICHAEL BAKER ENGINEERING, INC.
APPROVED BY: -
DATE: -

PROJECT TITLE: NEW BRITAIN - HARTFORD BUSWAY AMTRAK ACCESS ROAD

TOWN: NEWINGTON, WEST HARTFORD & HARTFORD

DRAWING TITLE: ROADWAY SECTIONS

PROJECT NO. 093-H052
DRAWING NO. XSC-010
SHEET NO. XSC-010

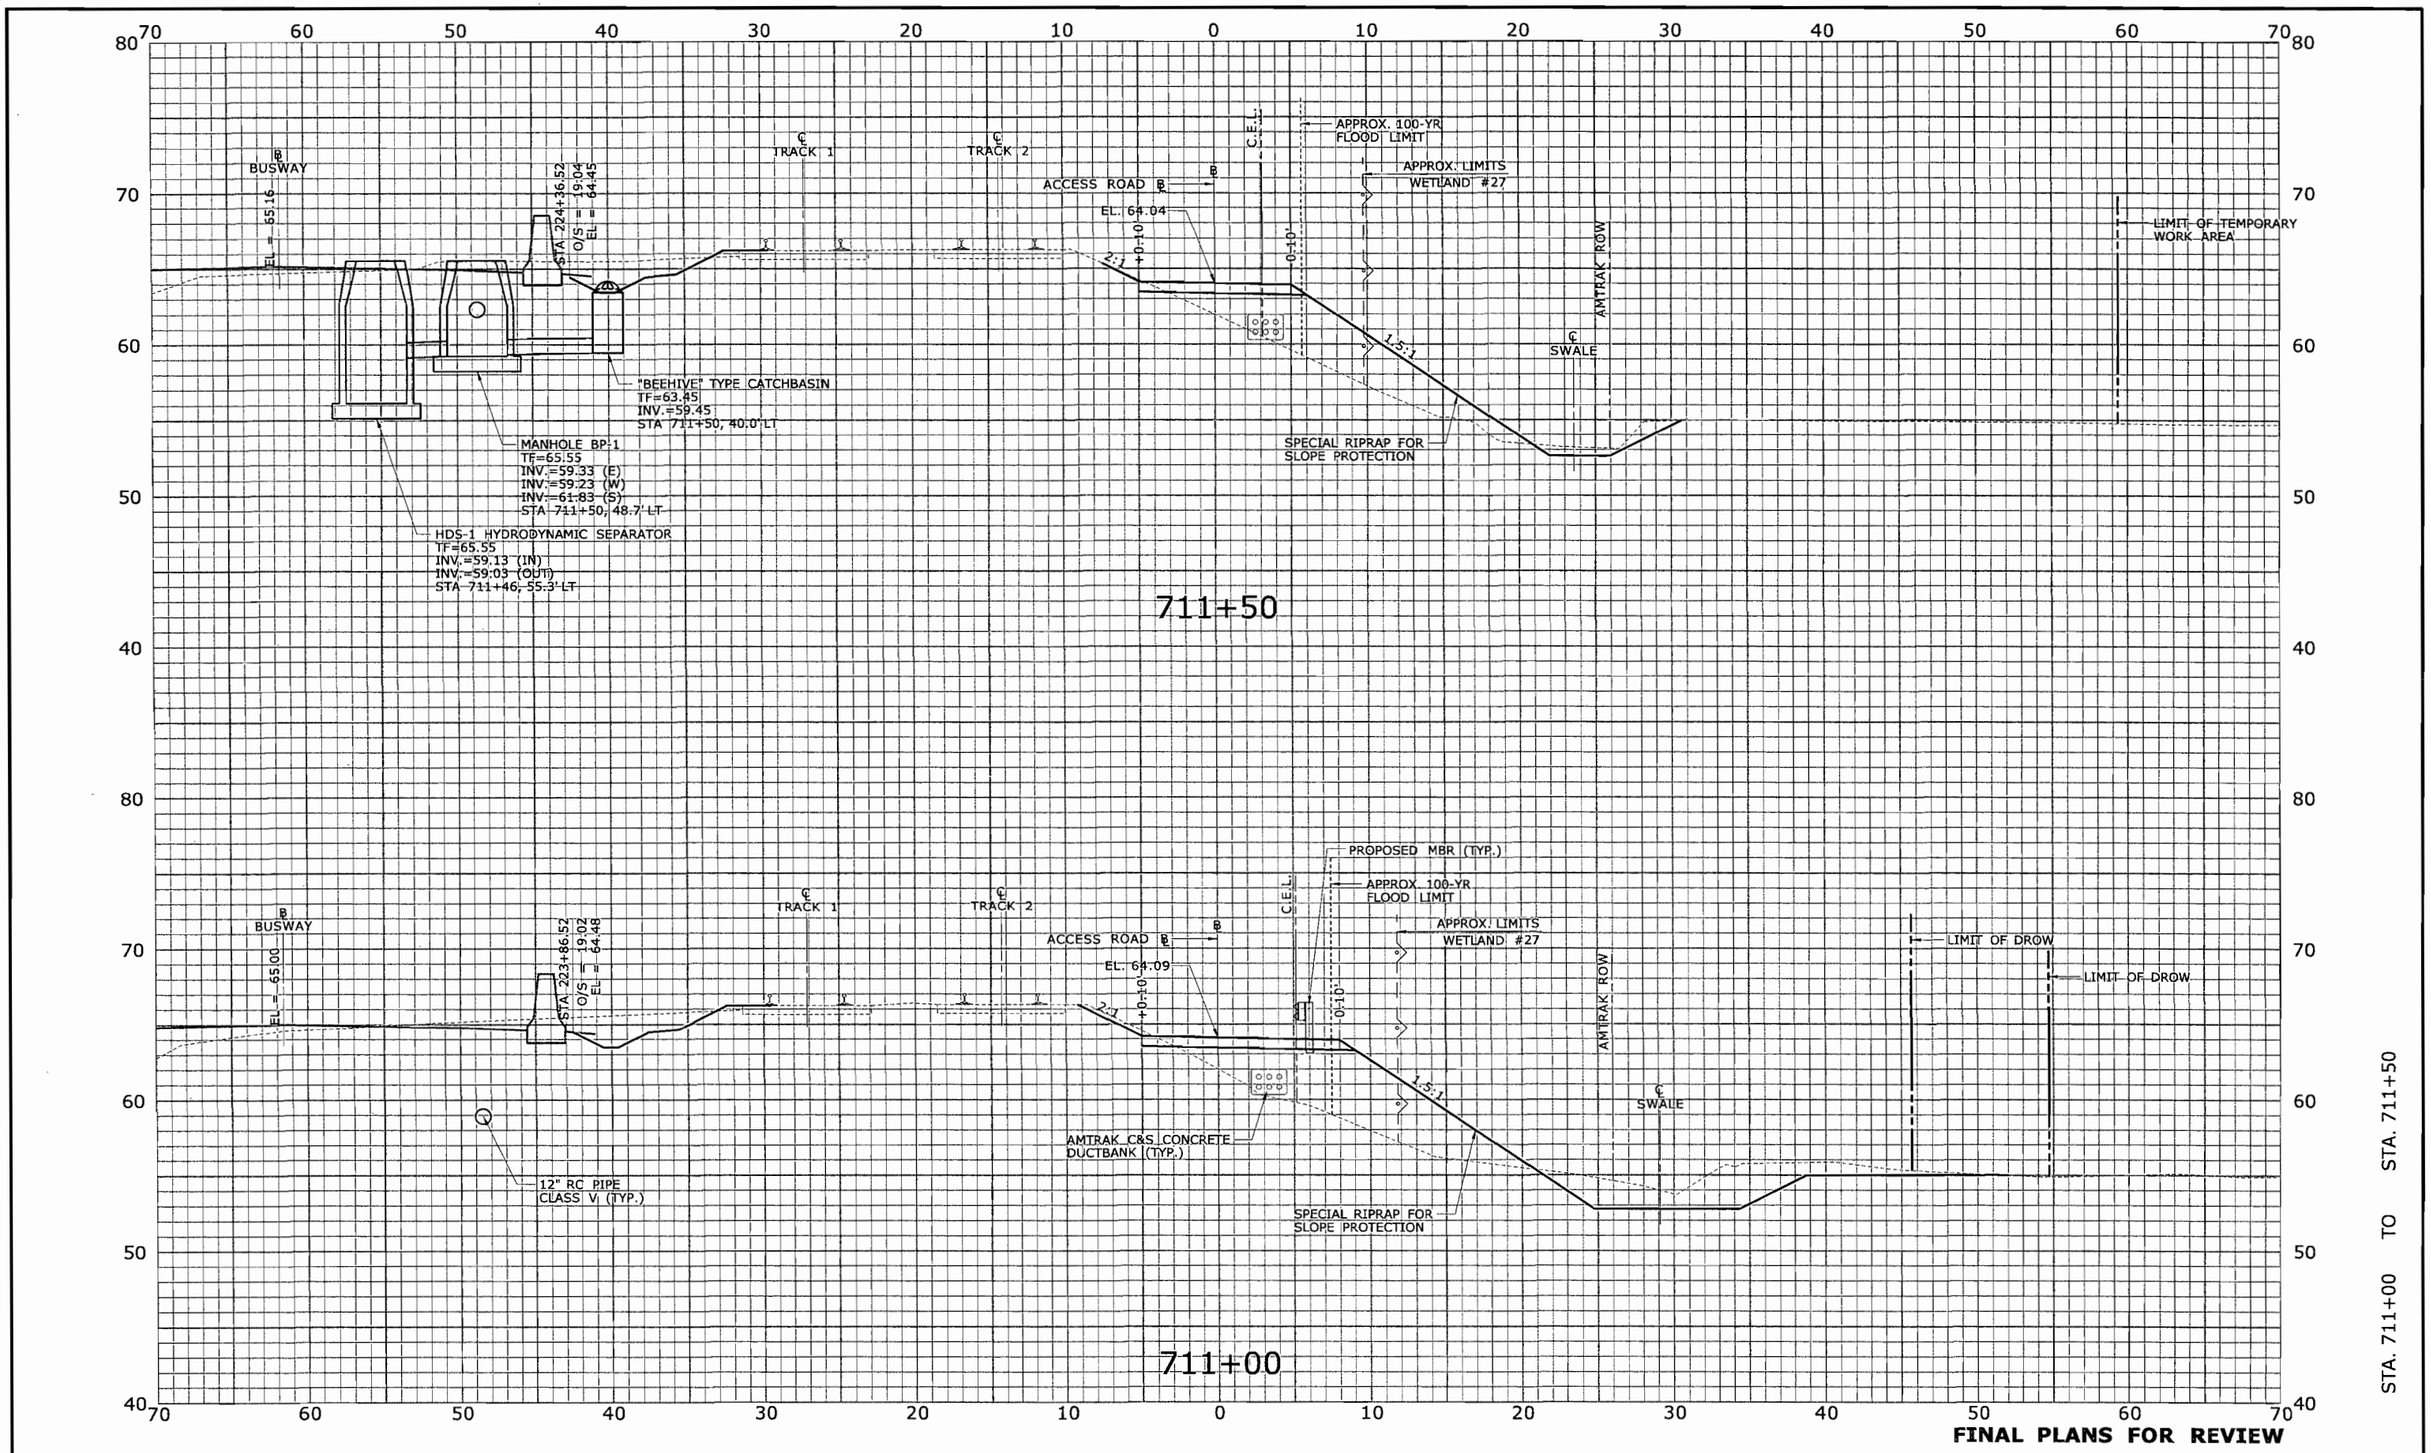

FINAL PLANS FOR REVIEW

REV.	DATE	REVISION DESCRIPTION	SHEET NO.
-	-	-	-
-	-	-	-
-	-	-	-
-	-	-	-
-	-	-	-
-	-	-	-

THE INFORMATION, INCLUDING ESTIMATED QUANTITIES OF WORK, SHOWN ON THESE SHEETS IS BASED ON LIMITED INVESTIGATIONS BY THE STATE AND IS IN NO WAY WARRANTED TO INDICATE THE CONDITIONS OF ACTUAL QUANTITIES OF WORK WHICH WILL BE REQUIRED.

Plotted: 7/17/2010

DESIGNER/DRAFTER: CJF
CHECKED BY: ALM
SCALE IN FEET 0 5 10
SCALE 1" = 5'

STATE OF CONNECTICUT
DEPARTMENT OF TRANSPORTATION

Filename: ...\HW_MST_093_H052_XSC-011.dgn

MICHAEL BAKER ENGINEERING, INC.
APPROVED BY: -
DATE: -

PROJECT TITLE:
NEW BRITAIN - HARTFORD BUSWAY
AMTRAK ACCESS ROAD

TOWN: NEWINGTON, WEST HARTFORD & HARTFORD

DRAWING TITLE: ROADWAY SECTIONS

PROJECT NO. 093-H052
DRAWING NO. XSC-011
SHEET NO. XSC-011

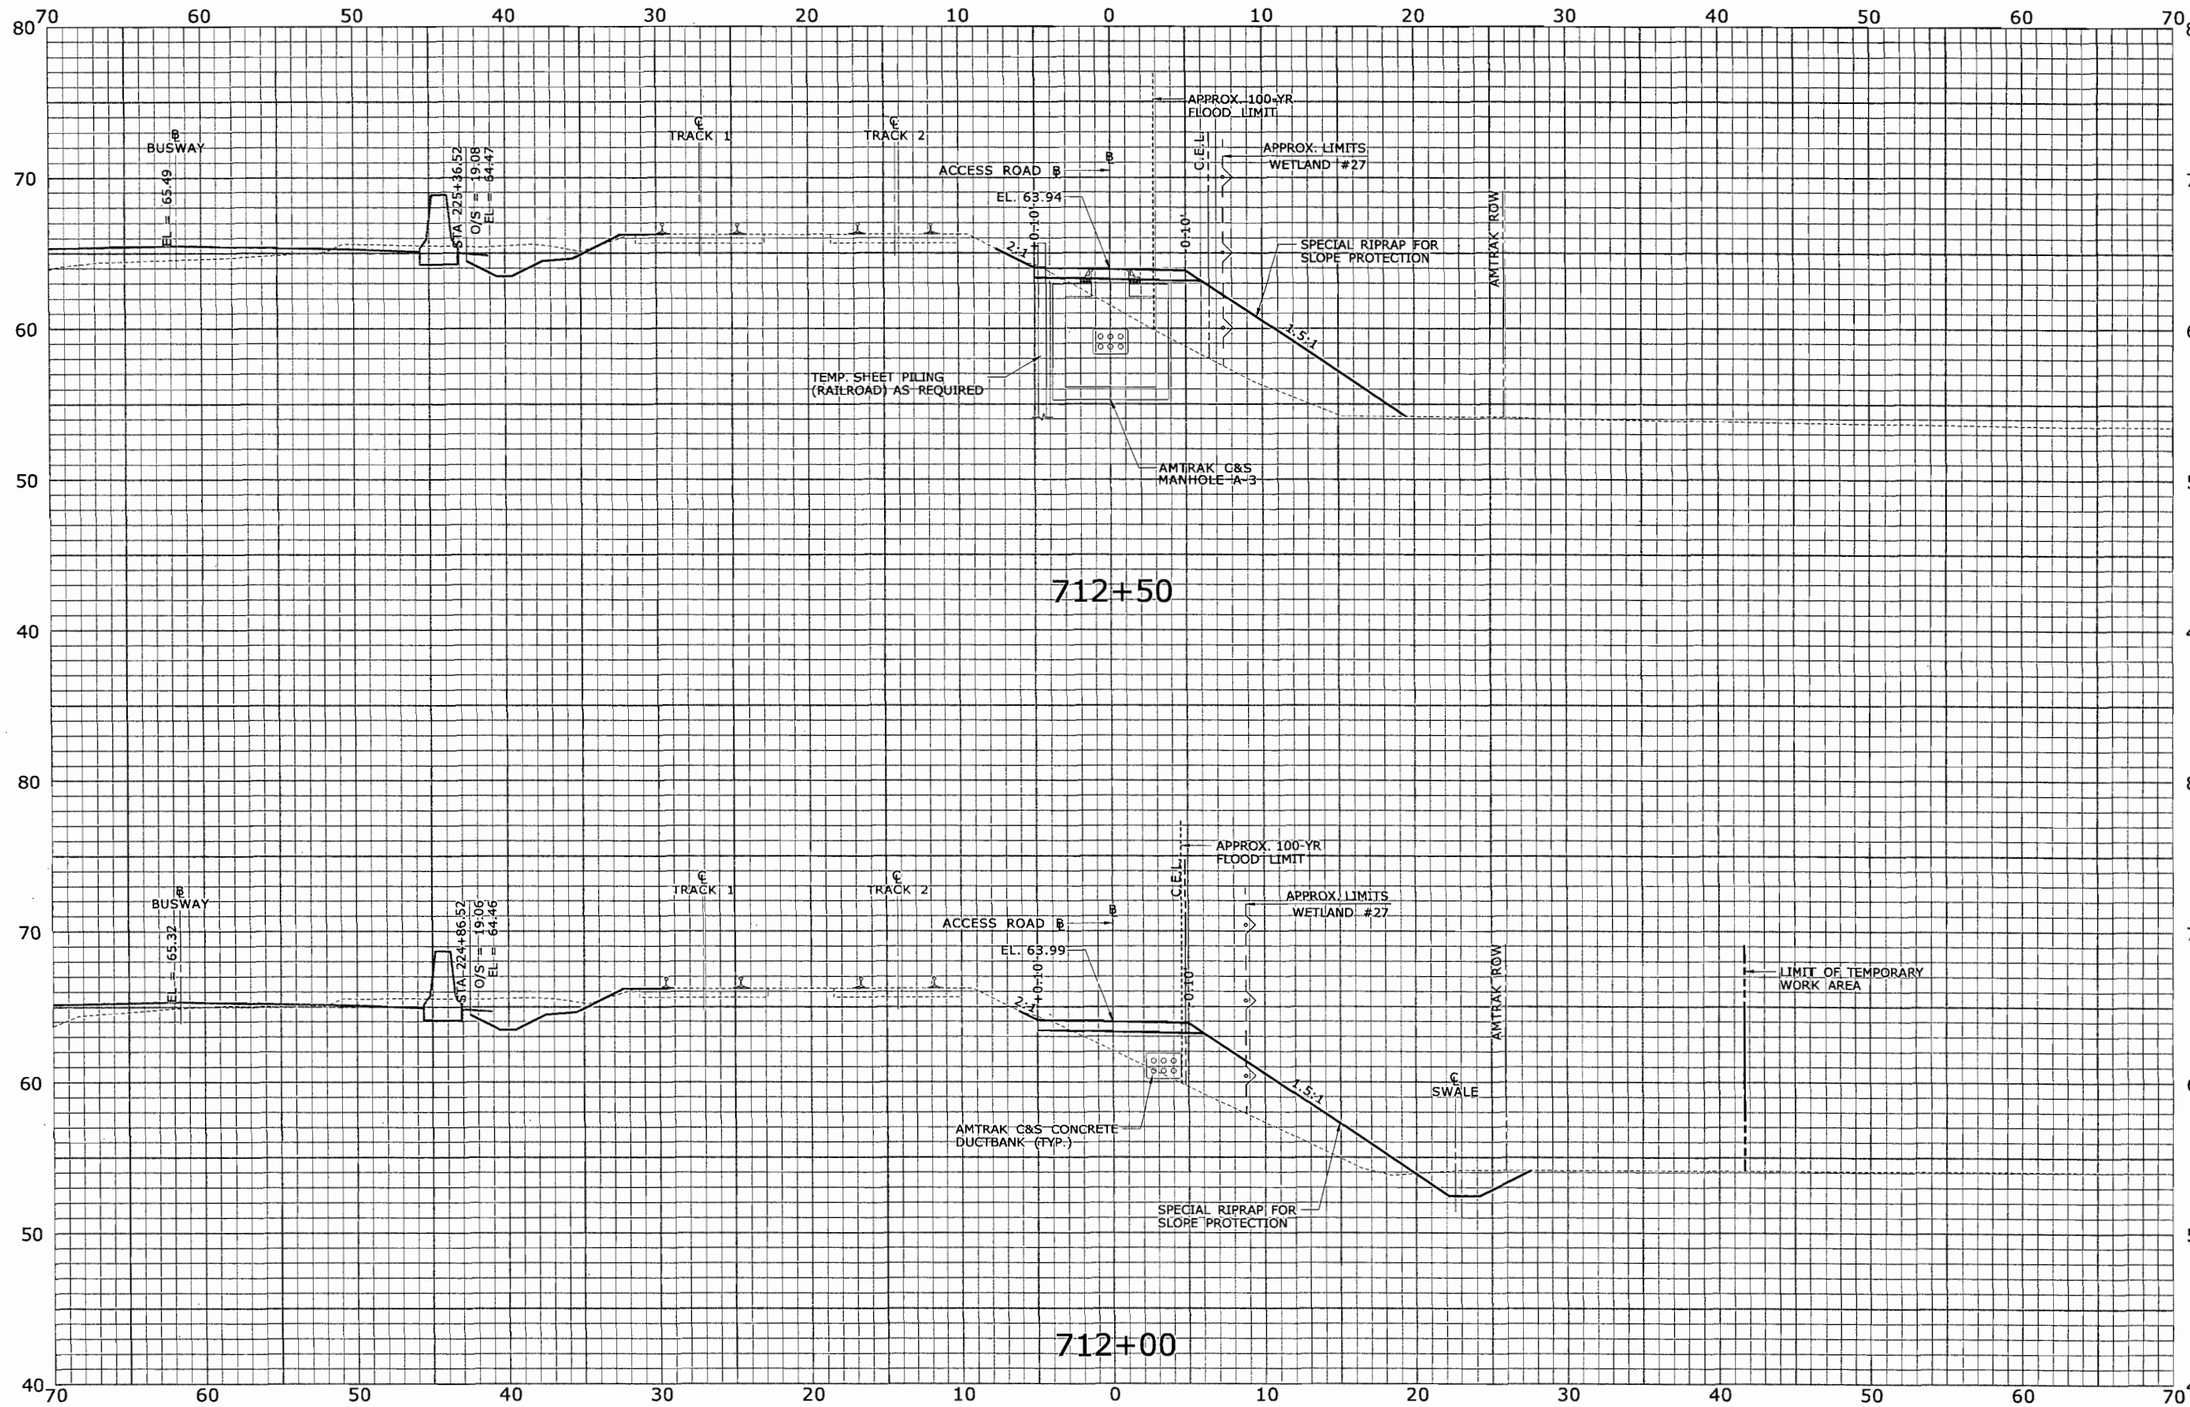

STA. 712+00 TO STA. 712+50

FINAL PLANS FOR REVIEW

REV.	DATE	REVISION DESCRIPTION	SHEET NO.
-	-	-	-
-	-	-	-
-	-	-	-
-	-	-	-
-	-	-	-
-	-	-	-

THE INFORMATION, INCLUDING ESTIMATED QUANTITIES OF WORK, SHOWN ON THESE SHEETS IS BASED ON LIMITED INVESTIGATIONS BY THE STATE AND IS IN NO WAY WARRANTED TO INDICATE THE CONDITIONS OF ACTUAL QUANTITIES OF WORK WHICH WILL BE REQUIRED.

Plotted: 7/17/2010

DESIGNER/DRAFTER: CJF
CHECKED BY: ALM
SCALE IN FEET 0 5 10
SCALE 1" = 5'

STATE OF CONNECTICUT
DEPARTMENT OF TRANSPORTATION

Filename: ...\HW_MST_093_H052_XSC-012.dgn

MICHAEL BAKER ENGINEERING, INC.
APPROVED BY: - DATE: -

PROJECT TITLE: NEW BRITAIN - HARTFORD BUSWAY AMTRAK ACCESS ROAD

TOWN: NEWINGTON, WEST HARTFORD & HARTFORD

DRAWING TITLE: ROADWAY SECTIONS

PROJECT NO. 093-H052
DRAWING NO. XSC-012
SHEET NO. XSC-012

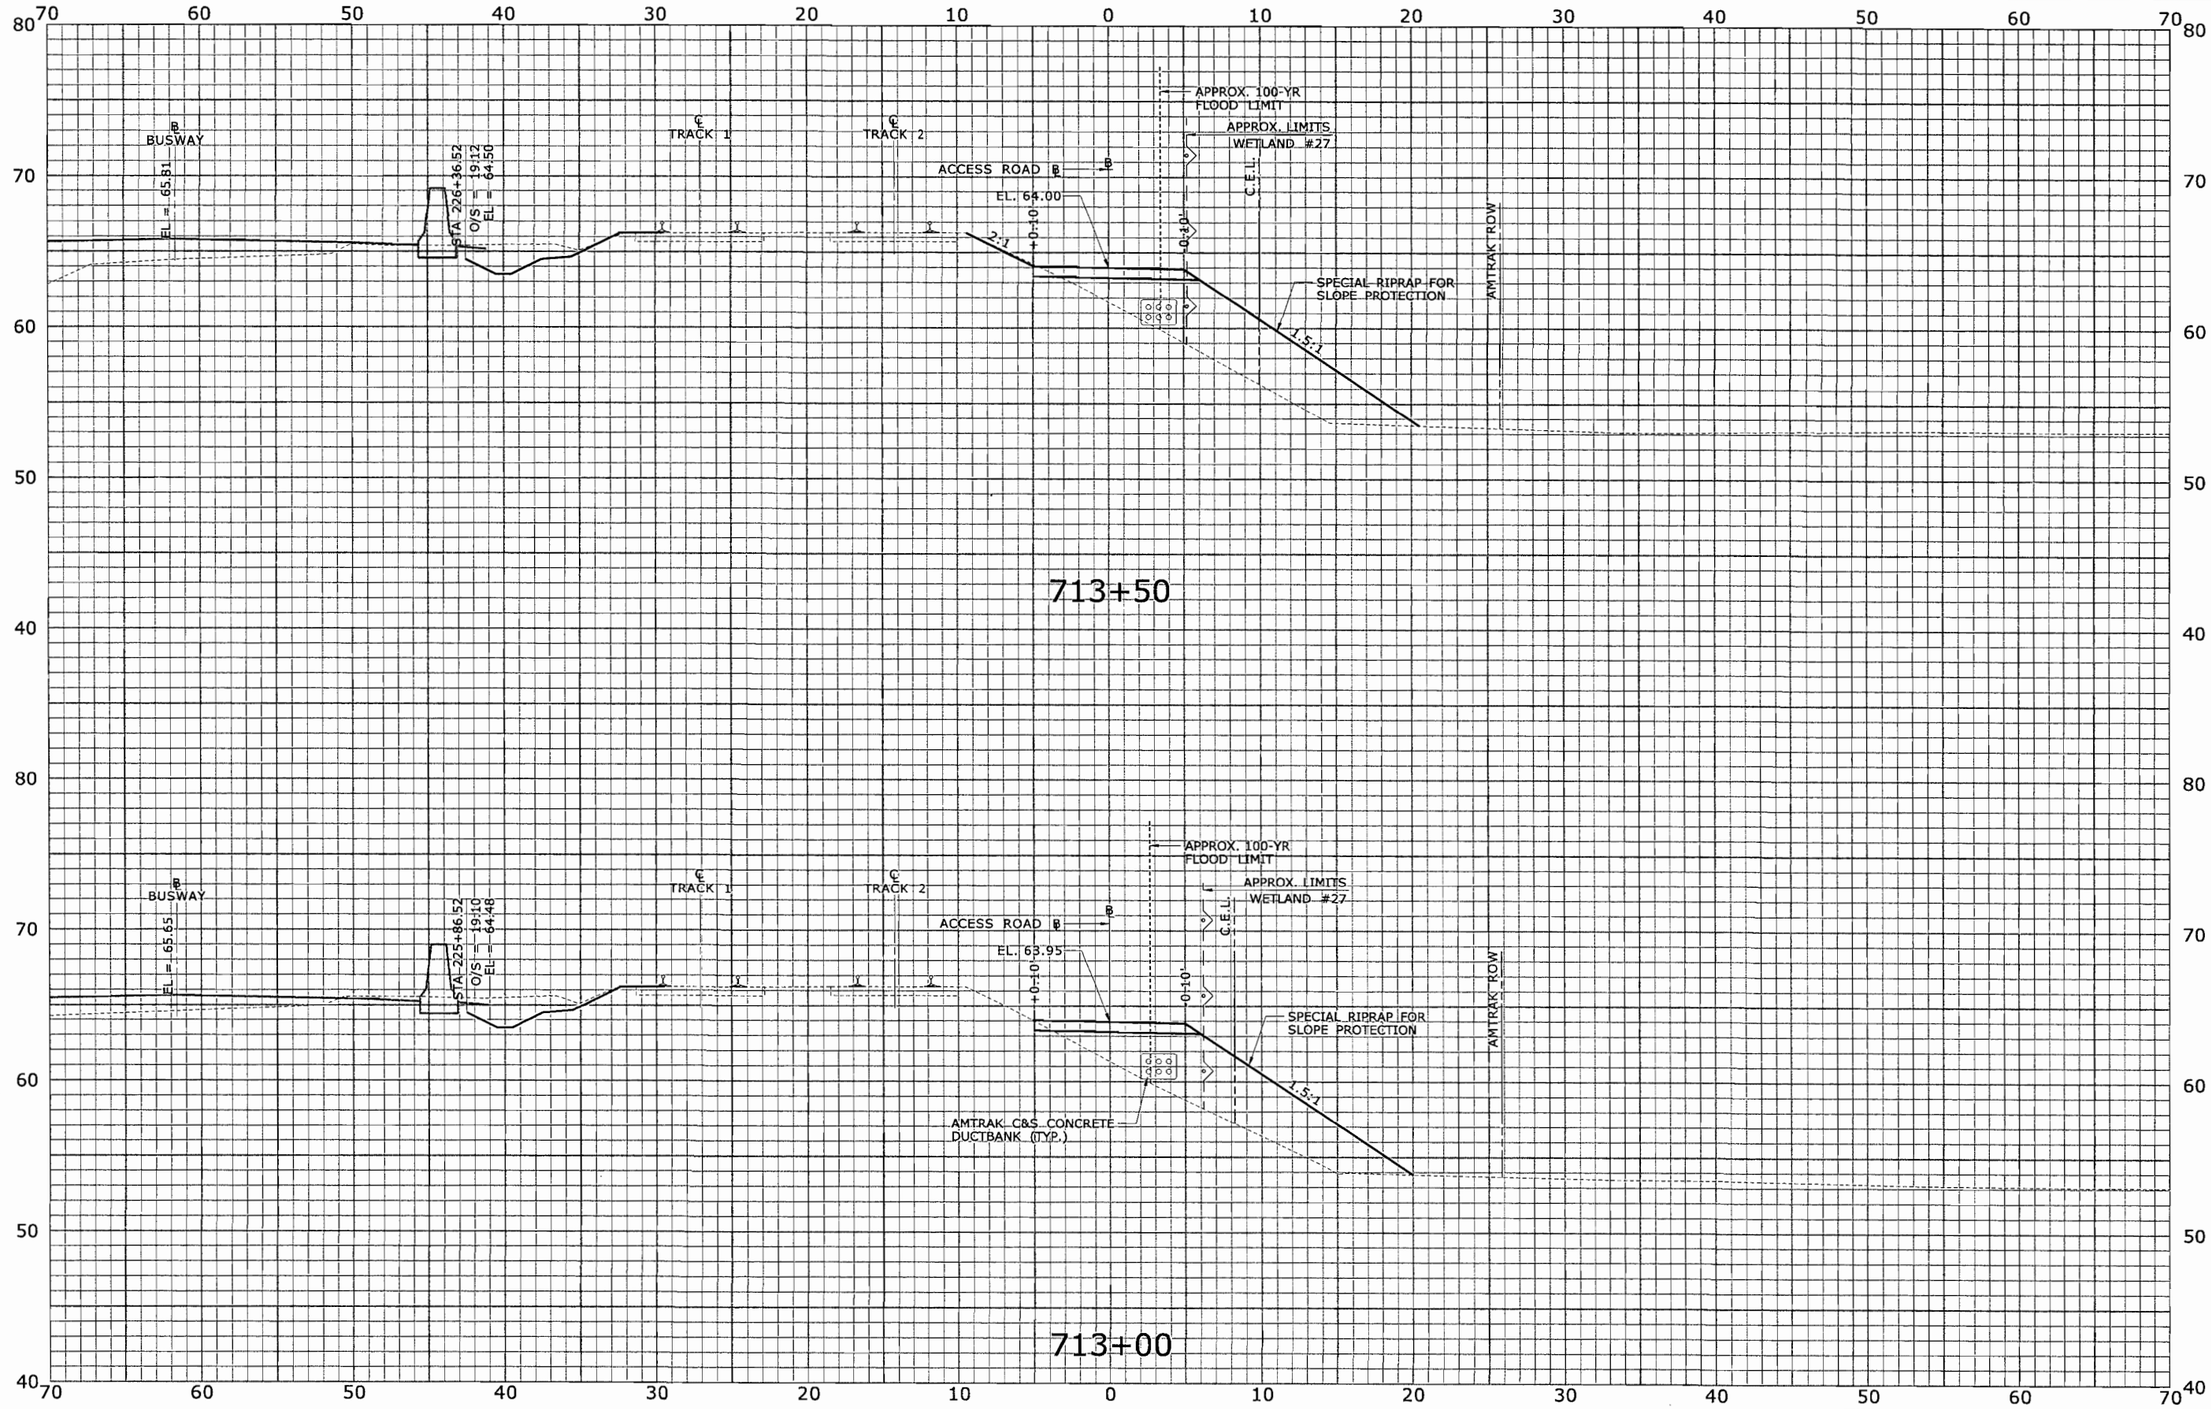

STA. 713+00 TO STA. 713+50

FINAL PLANS FOR REVIEW

REV.	DATE	REVISION DESCRIPTION	SHEET NO.
-	-	-	-
-	-	-	-
-	-	-	-
-	-	-	-
-	-	-	-
-	-	-	-

THE INFORMATION, INCLUDING ESTIMATED QUANTITIES OF WORK, SHOWN ON THESE SHEETS IS BASED ON LIMITED INVESTIGATIONS BY THE STATE AND IS IN NO WAY WARRANTED TO INDICATE THE CONDITIONS OF ACTUAL QUANTITIES OF WORK WHICH WILL BE REQUIRED.

Plotted: 7/17/2010

DESIGNER/DRAFTER: CJF
CHECKED BY: ALM
SCALE IN FEET 0 5 10
SCALE 1" = 5'

STATE OF CONNECTICUT
DEPARTMENT OF TRANSPORTATION

Filename: ...\HW_MST_093_H052_XSC-013.dgn

MICHAEL BAKER ENGINEERING, INC.
APPROVED BY: -
DATE: -

PROJECT TITLE: NEW BRITAIN - HARTFORD BUSWAY AMTRAK ACCESS ROAD

TOWN: NEWINGTON, WEST HARTFORD & HARTFORD

DRAWING TITLE: ROADWAY SECTIONS

PROJECT NO. 093-H052
DRAWING NO. XSC-013
SHEET NO. XSC-013

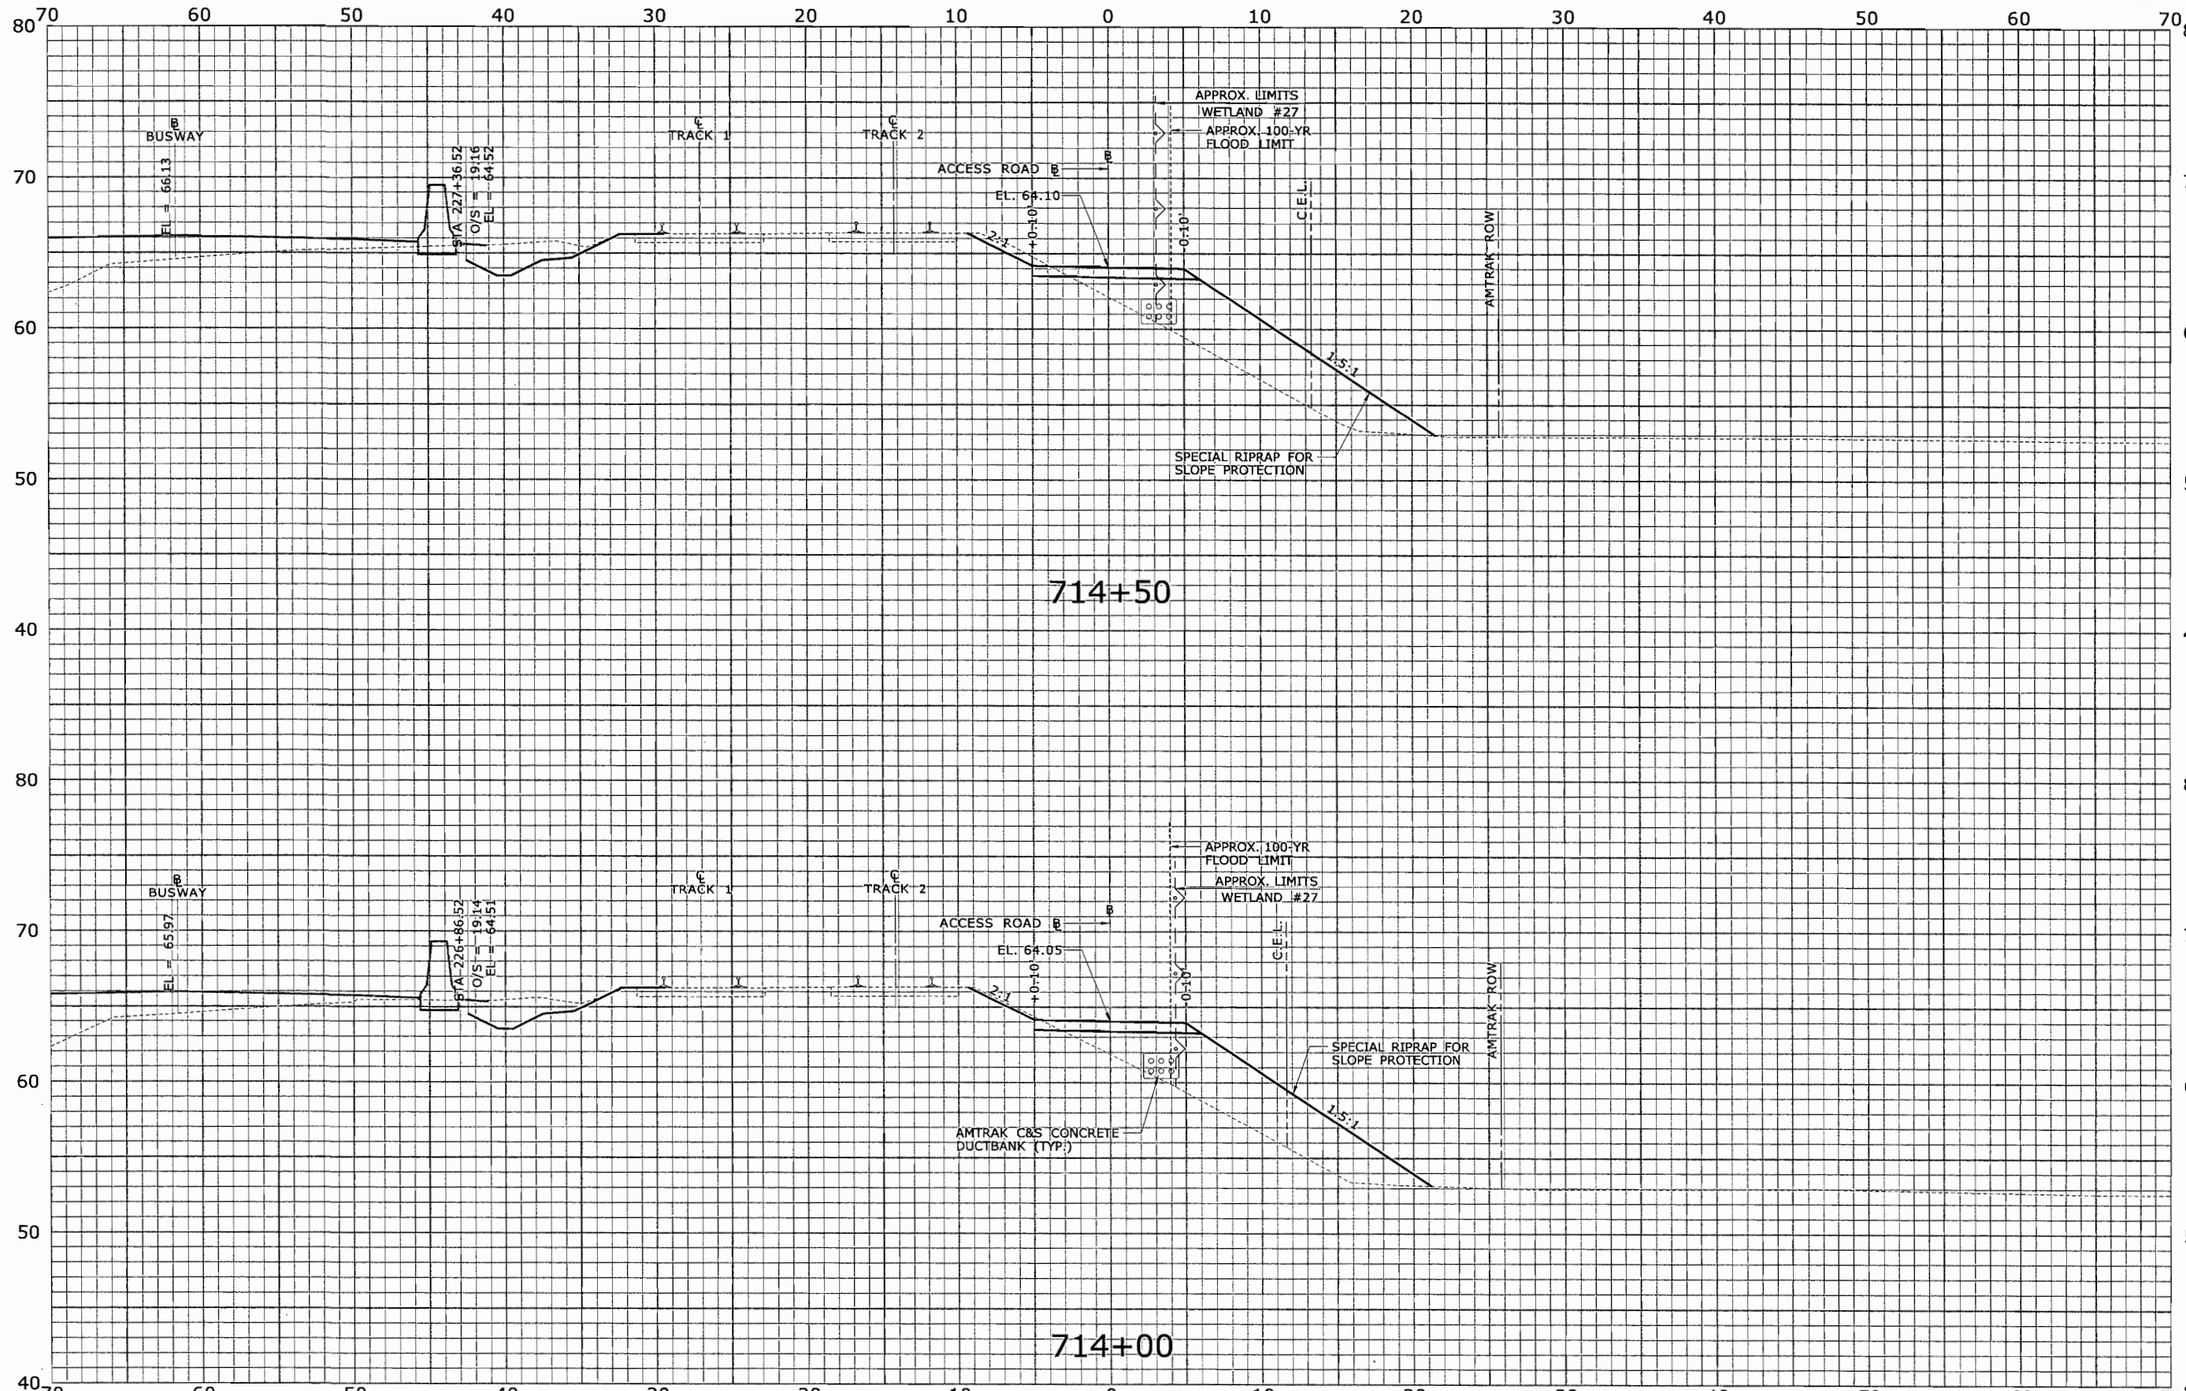

STA. 714+00 TO STA. 714+50

FINAL PLANS FOR REVIEW

REV.	DATE	REVISION DESCRIPTION	SHEET NO.
-	-	-	-
-	-	-	-
-	-	-	-
-	-	-	-
-	-	-	-
-	-	-	-

THE INFORMATION, INCLUDING ESTIMATED QUANTITIES OF WORK, SHOWN ON THESE SHEETS IS BASED ON LIMITED INVESTIGATIONS BY THE STATE AND IS IN NO WAY WARRANTED TO INDICATE THE CONDITIONS OF ACTUAL QUANTITIES OF WORK WHICH WILL BE REQUIRED.

Plotted: 7/17/2010

DESIGNER/DRAFTER: CJF
CHECKED BY: ALM
SCALE IN FEET 0 5 10
SCALE 1" = 5'

STATE OF CONNECTICUT
DEPARTMENT OF TRANSPORTATION

Filename: ...\HW_MST_093_H052_XSC-014.dgn

MICHAEL BAKER ENGINEERING, INC.
APPROVED BY: -
DATE: -

PROJECT TITLE:
NEW BRITAIN - HARTFORD BUSWAY
AMTRAK ACCESS ROAD

TOWN: NEWINGTON, WEST HARTFORD & HARTFORD

DRAWING TITLE: ROADWAY SECTIONS

PROJECT NO. 093-H052
DRAWING NO. XSC-014
SHEET NO. XSC-014

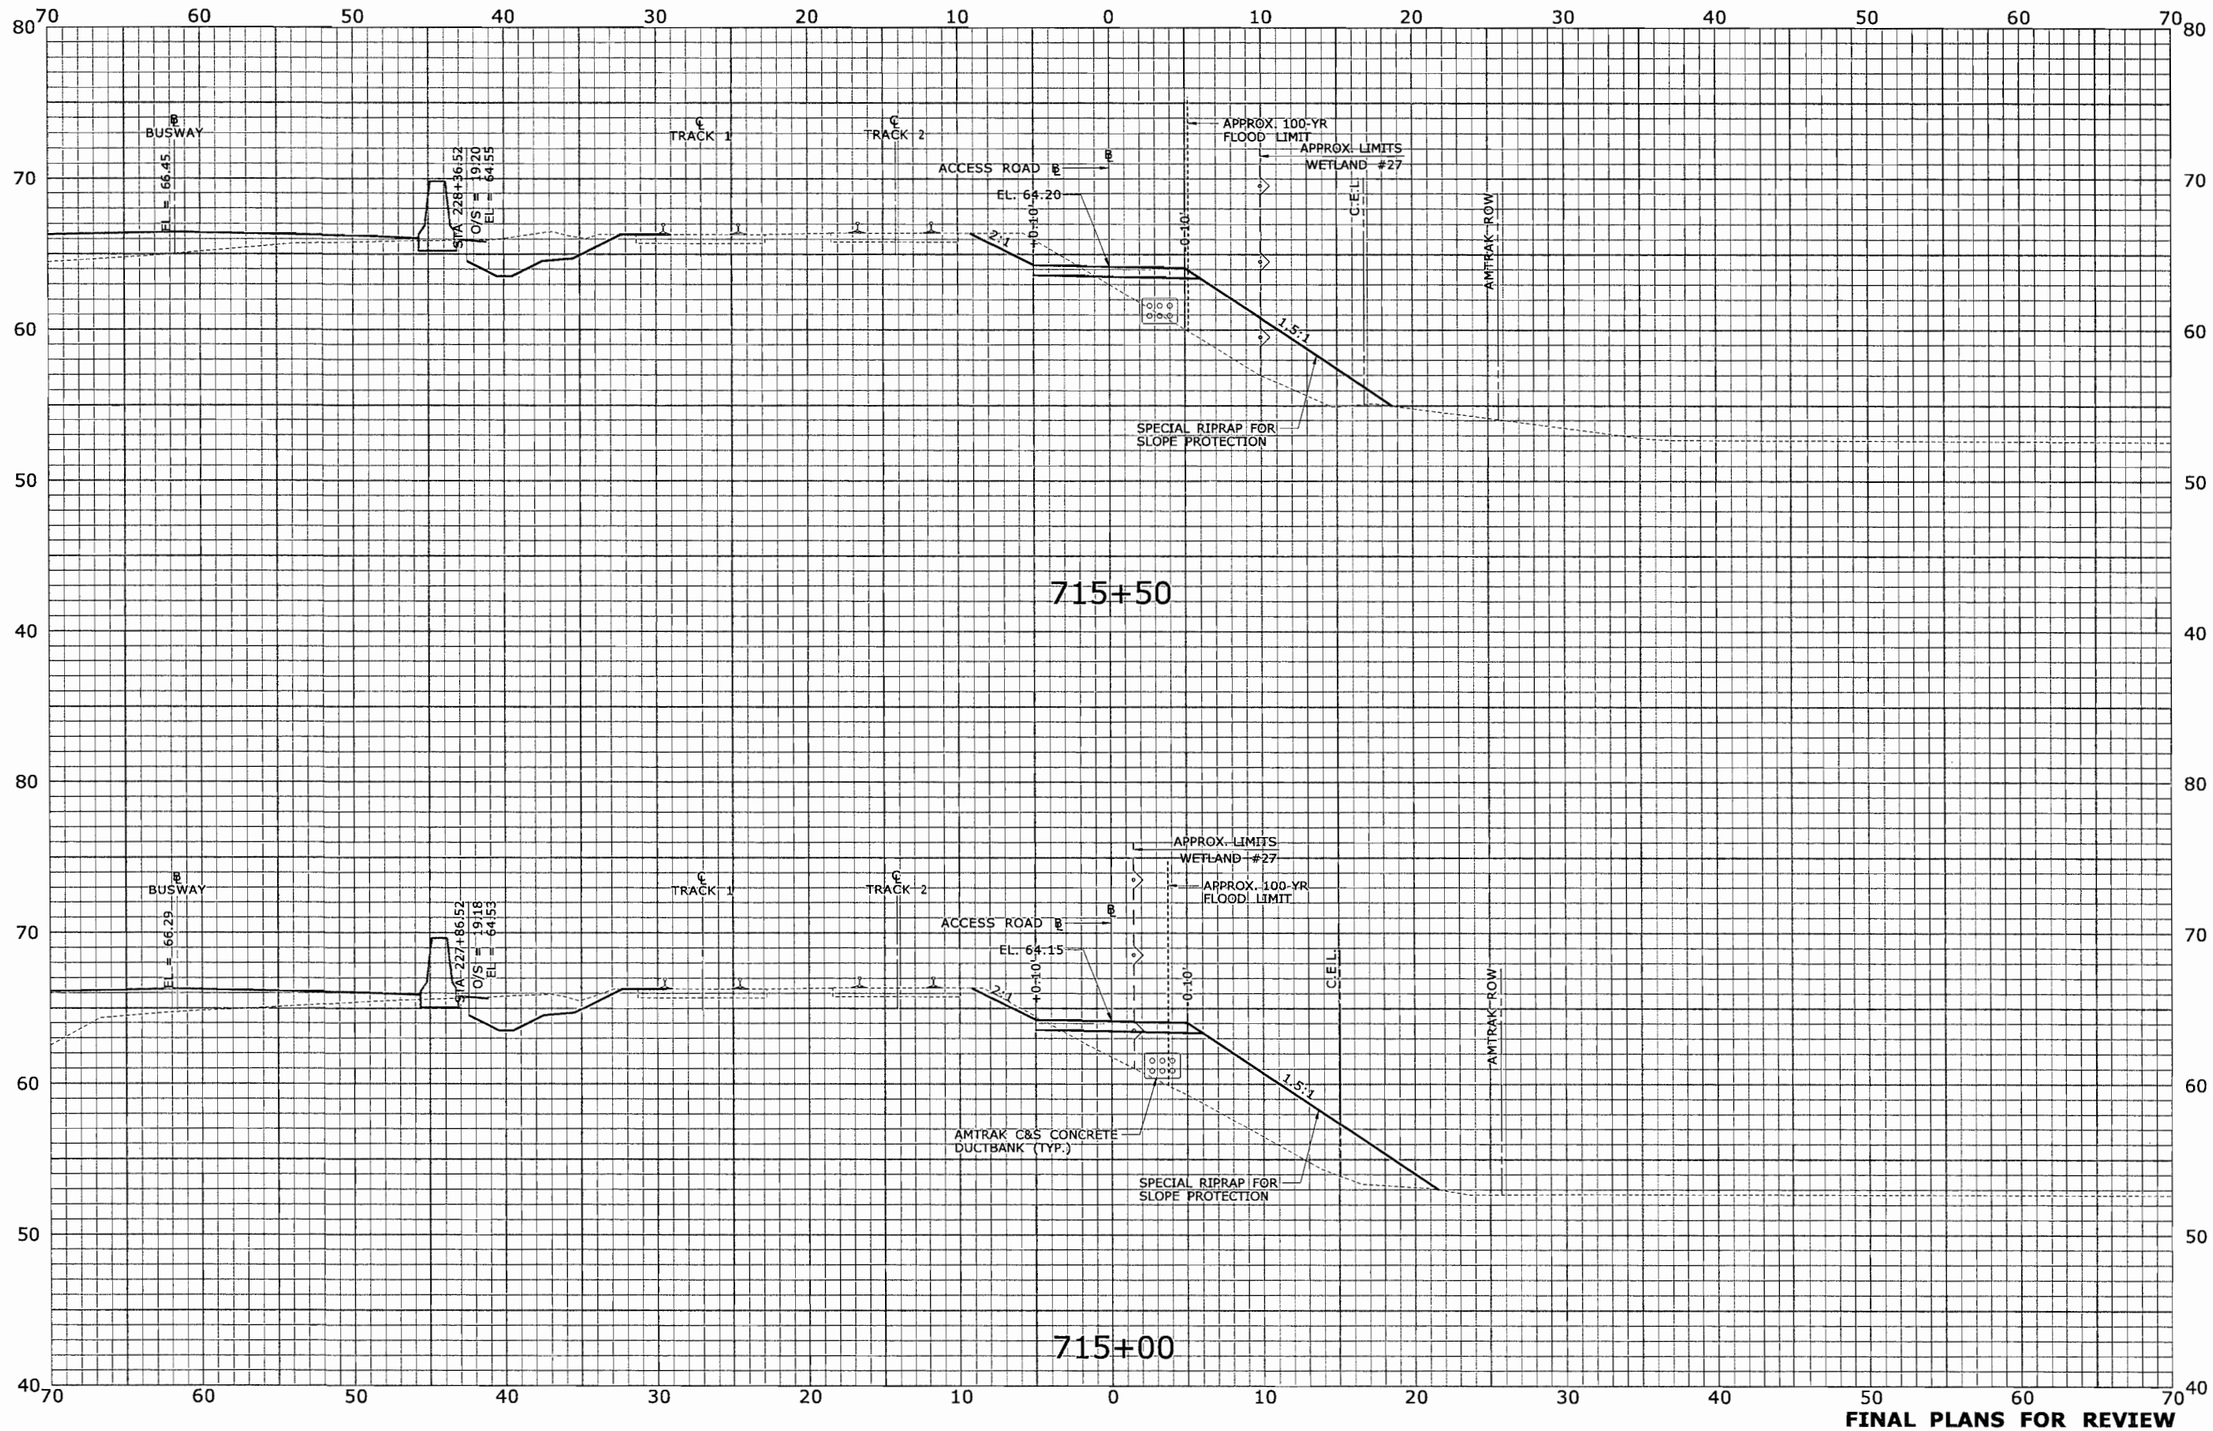

STA. 715+00 TO STA. 715+50

FINAL PLANS FOR REVIEW

REV.	DATE	REVISION DESCRIPTION	SHEET NO.
-	-	-	-
-	-	-	-
-	-	-	-
-	-	-	-
-	-	-	-
-	-	-	-

THE INFORMATION, INCLUDING ESTIMATED QUANTITIES OF WORK, SHOWN ON THESE SHEETS IS BASED ON LIMITED INVESTIGATIONS BY THE STATE AND IS IN NO WAY WARRANTED TO INDICATE THE CONDITIONS OF ACTUAL QUANTITIES OF WORK WHICH WILL BE REQUIRED.

Plotted: 7/17/2010

DESIGNER/DRAFTER: CJF
CHECKED BY: ALM
SCALE IN FEET 0 5 10
SCALE 1" = 5'

STATE OF CONNECTICUT
DEPARTMENT OF TRANSPORTATION

Filename: ...\HW_MST_093_H052_XSC-015.dgn

MICHAEL BAKER ENGINEERING, INC.
APPROVED BY: -
DATE: -

PROJECT TITLE: NEW BRITAIN - HARTFORD BUSWAY AMTRAK ACCESS ROAD

TOWN: NEWINGTON, WEST HARTFORD & HARTFORD

DRAWING TITLE: ROADWAY SECTIONS

PROJECT NO. 093-H052
DRAWING NO. XSC-015
SHEET NO. XSC-015

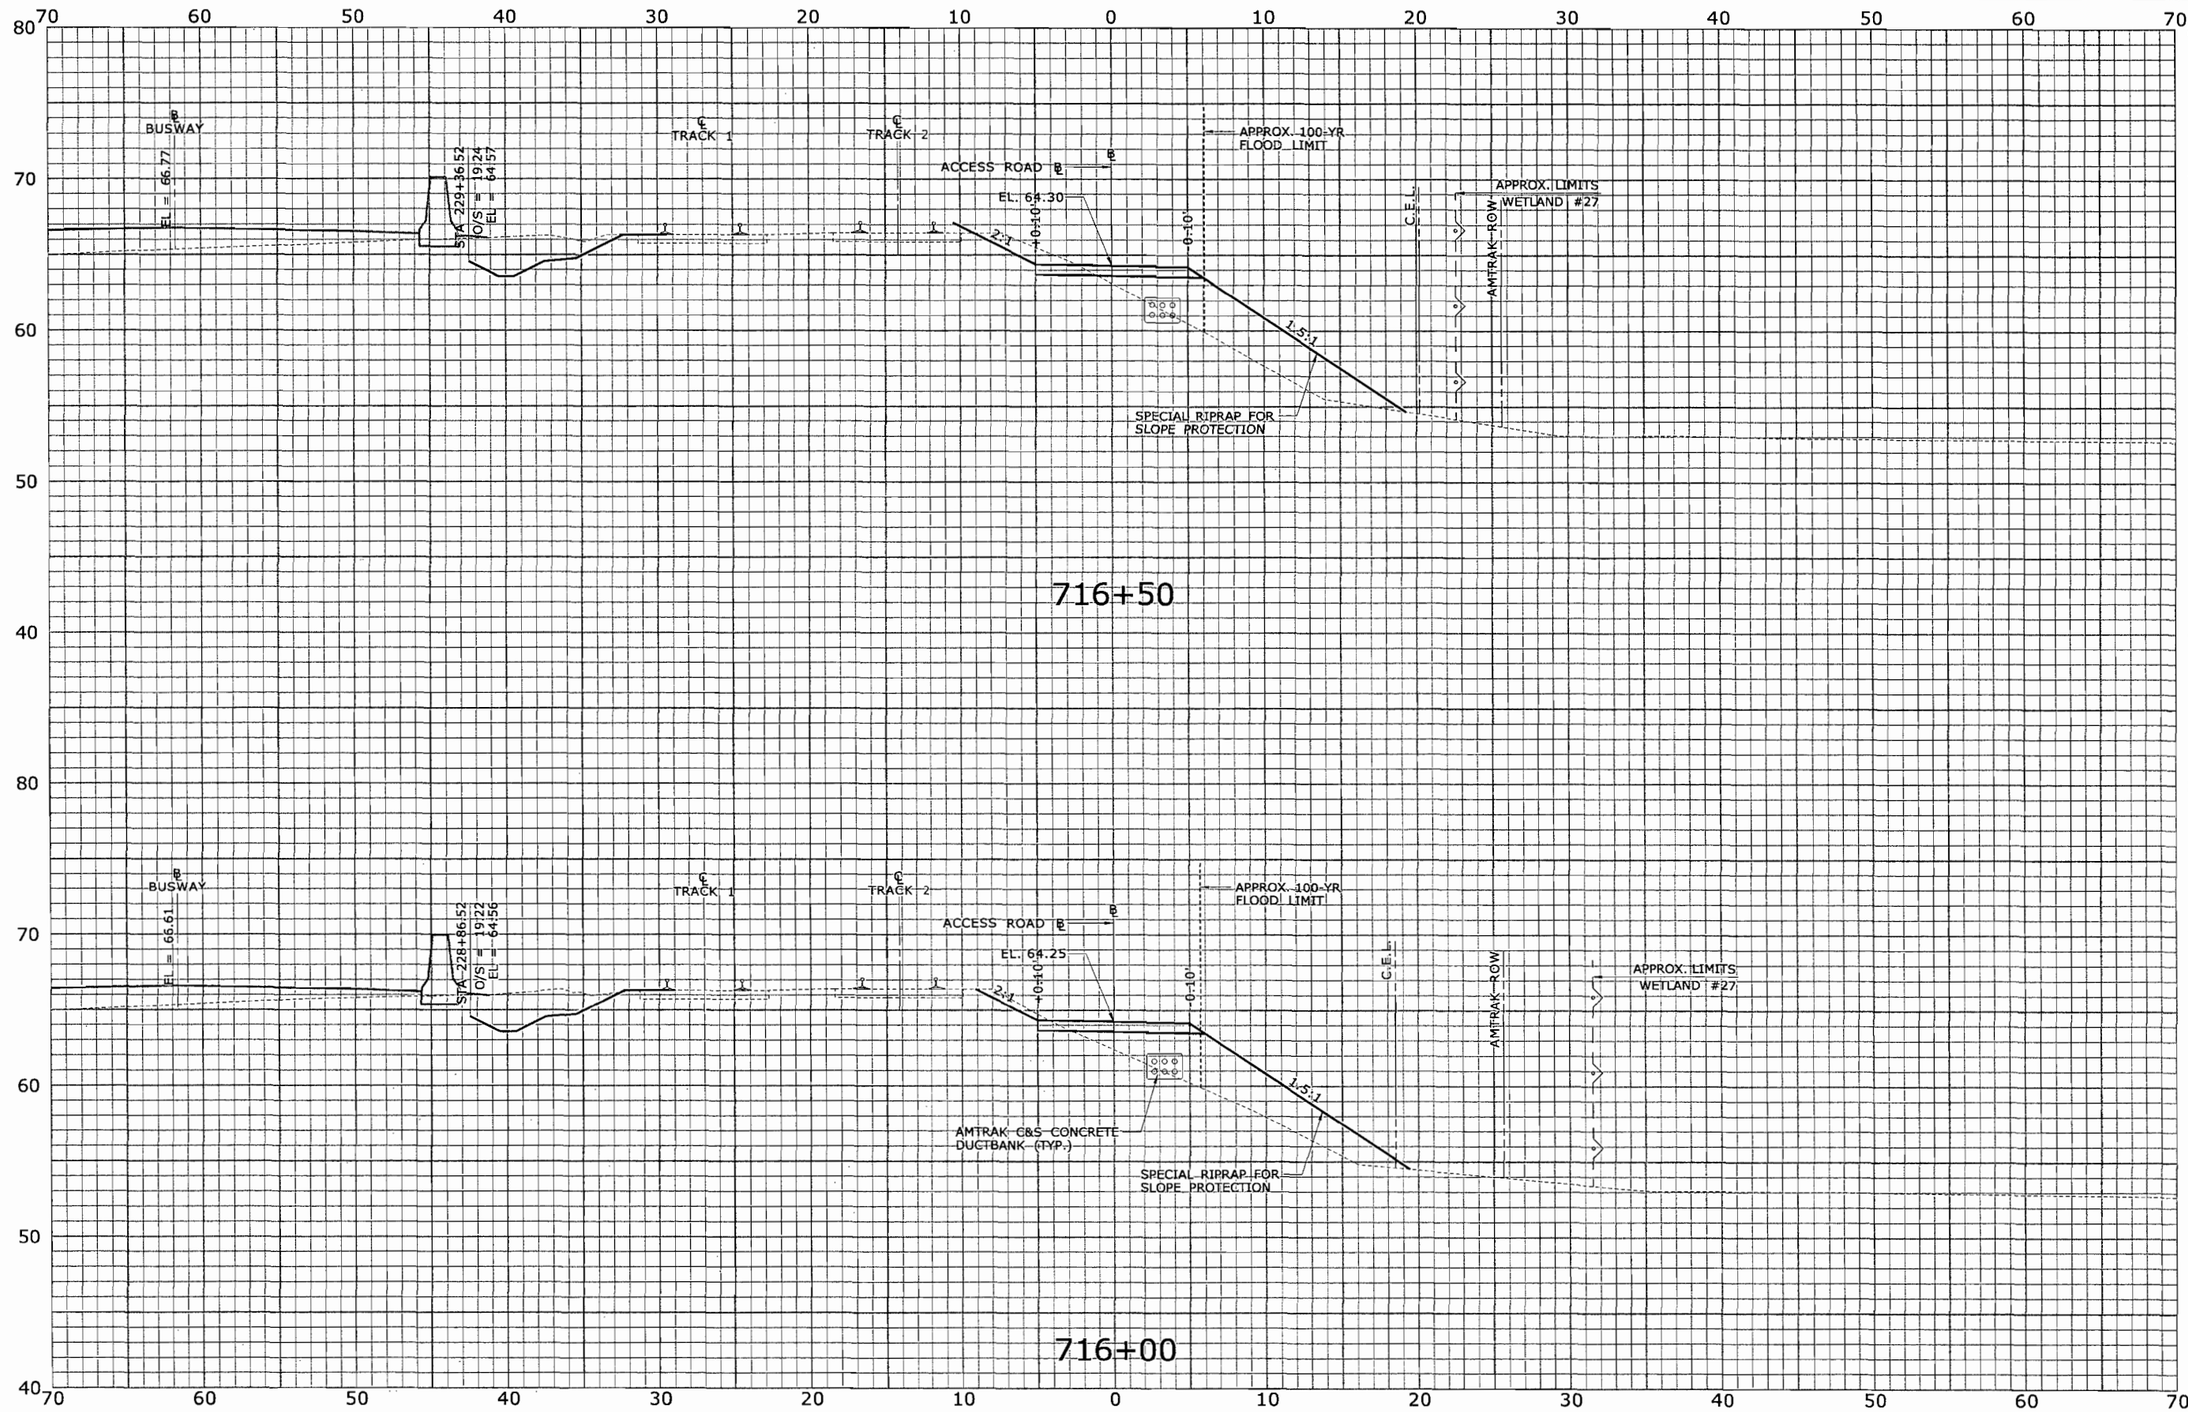

FINAL PLANS FOR REVIEW

REV.	DATE	REVISION DESCRIPTION	SHEET NO.
-	-	-	-
-	-	-	-
-	-	-	-
-	-	-	-
-	-	-	-
-	-	-	-
-	-	-	-

THE INFORMATION, INCLUDING ESTIMATED QUANTITIES OF WORK, SHOWN ON THESE SHEETS IS BASED ON LIMITED INVESTIGATIONS BY THE STATE AND IS IN NO WAY WARRANTED TO INDICATE THE CONDITIONS OF ACTUAL QUANTITIES OF WORK WHICH WILL BE REQUIRED.

Plotted: 7/17/2010

DESIGNER/DRAFTER: CJF
CHECKED BY: ALM
SCALE IN FEET 0 5 10
SCALE 1" = 5'

STATE OF CONNECTICUT
DEPARTMENT OF TRANSPORTATION

Filename: ...\HW_MST_093_H052_XSC-016.dgn

MICHAEL BAKER ENGINEERING, INC.
APPROVED BY: -
DATE: -

PROJECT TITLE: NEW BRITAIN - HARTFORD BUSWAY AMTRAK ACCESS ROAD

TOWN: NEWINGTON, WEST HARTFORD & HARTFORD

DRAWING TITLE: ROADWAY SECTIONS

PROJECT NO. 093-H052
DRAWING NO. XSC-016
SHEET NO. XSC-016

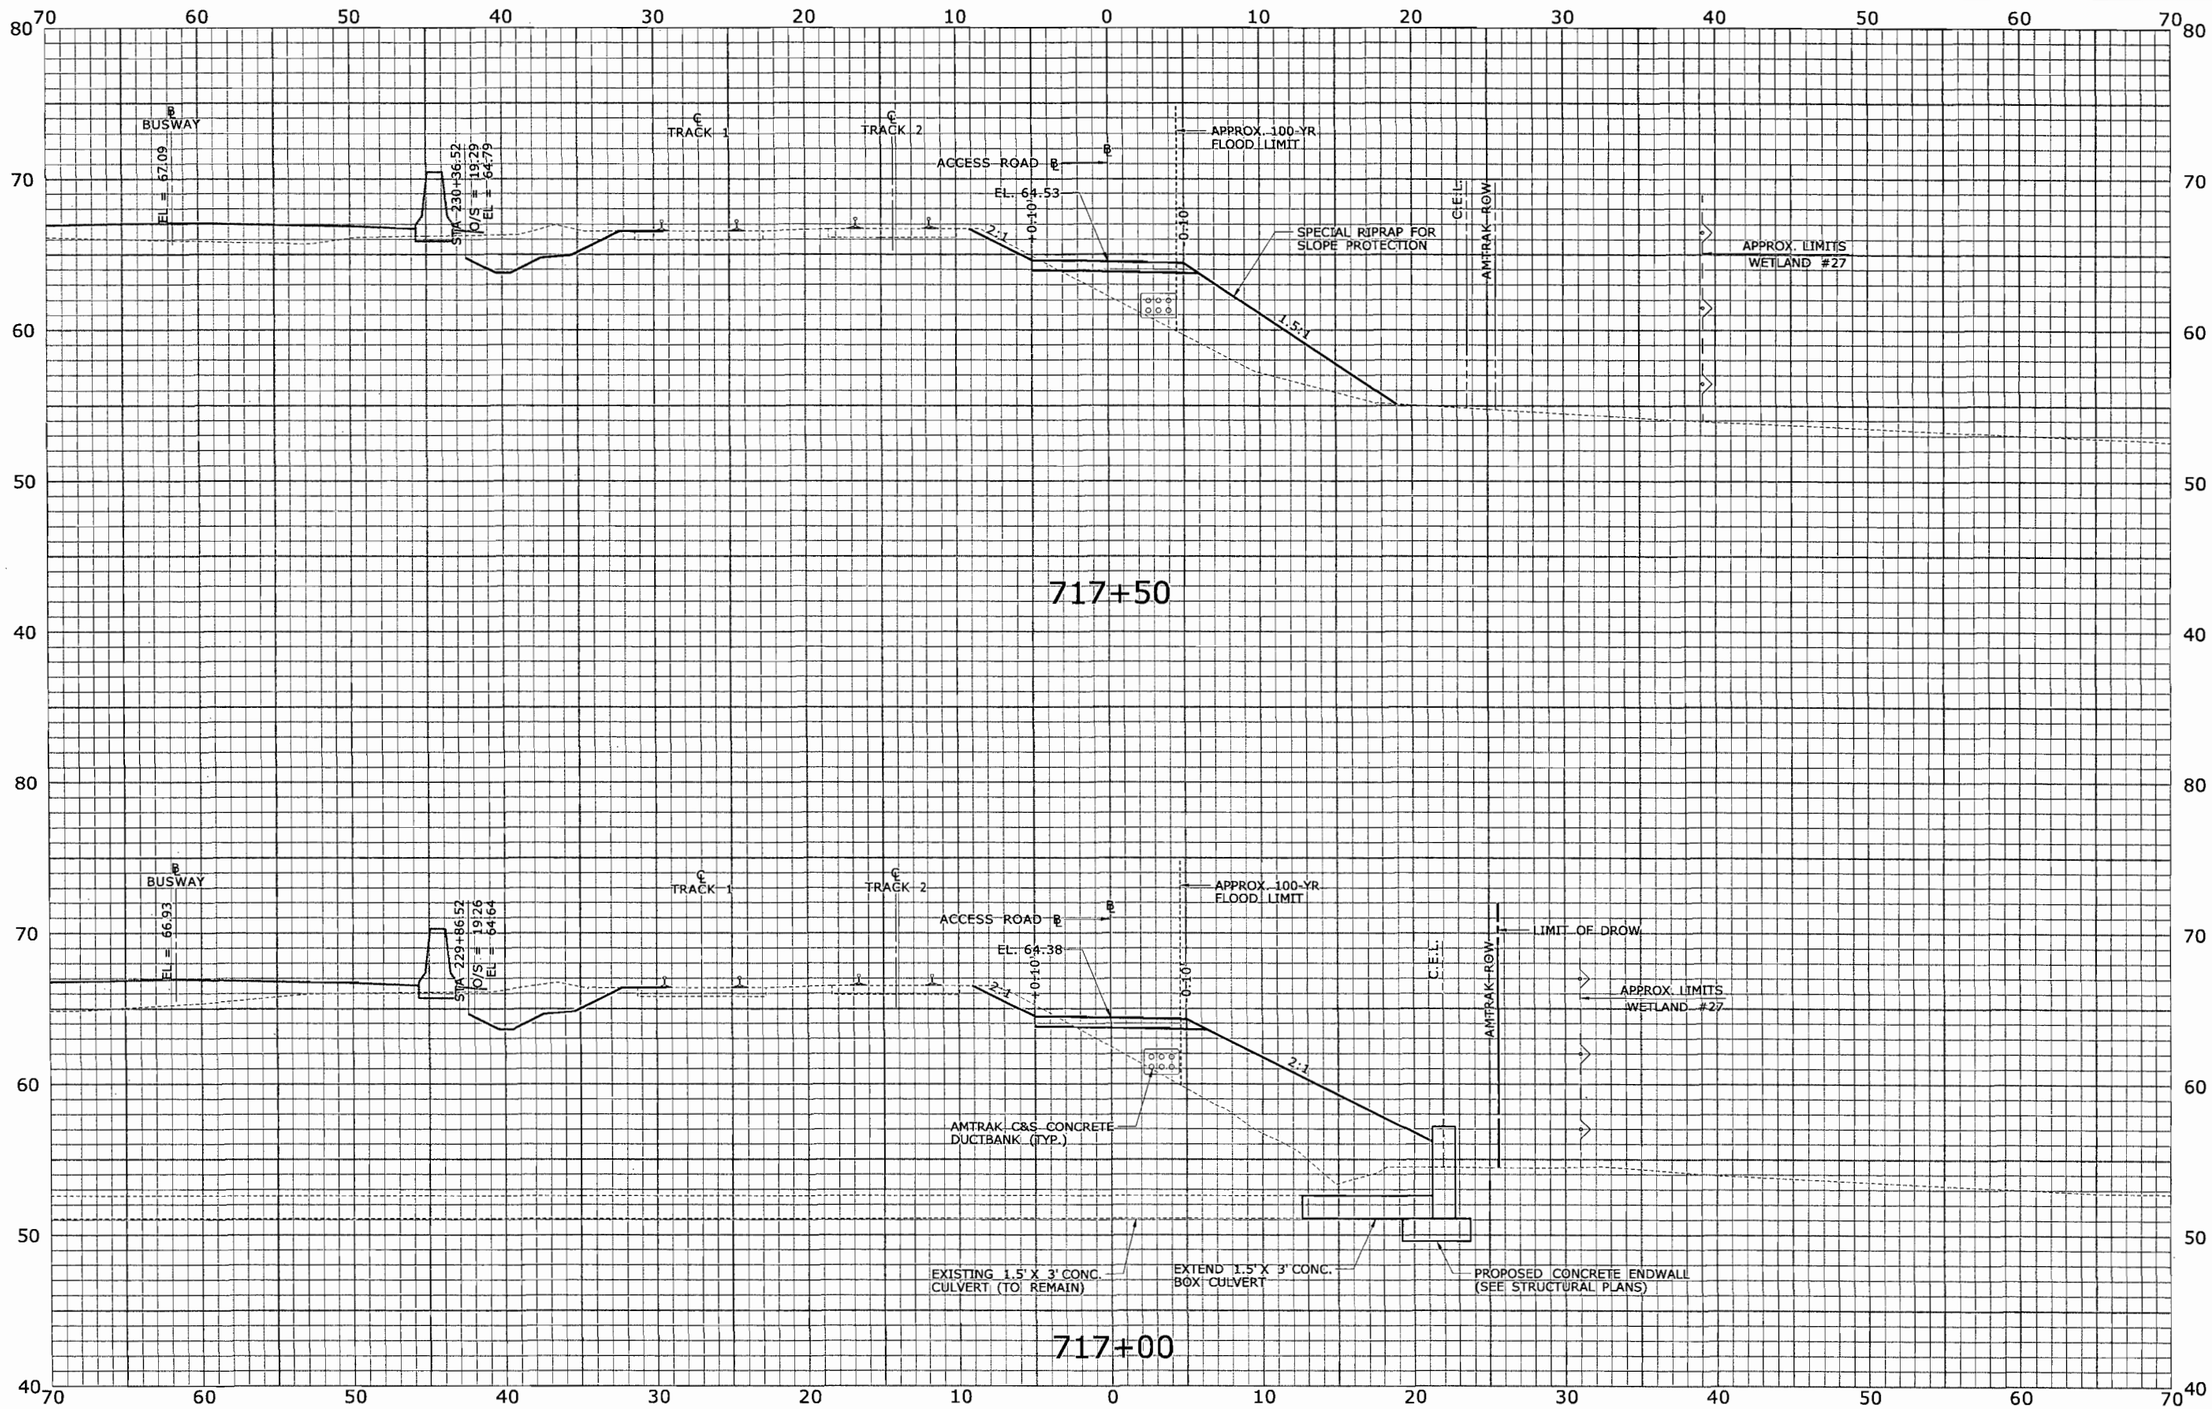

STA. 717+00 TO STA. 717+50

FINAL PLANS FOR REVIEW

REV.	DATE	REVISION DESCRIPTION	SHEET NO.
-	-	-	-
-	-	-	-
-	-	-	-
-	-	-	-
-	-	-	-
-	-	-	-

THE INFORMATION, INCLUDING ESTIMATED QUANTITIES OF WORK, SHOWN ON THESE SHEETS IS BASED ON LIMITED INVESTIGATIONS BY THE STATE AND IS IN NO WAY WARRANTED TO INDICATE THE CONDITIONS OF ACTUAL QUANTITIES OF WORK WHICH WILL BE REQUIRED.

Plotted: 7/17/2010

DESIGNER/DRAFTER: CJF
CHECKED BY: ALM
SCALE IN FEET
0 5 10
SCALE 1" = 5'

STATE OF CONNECTICUT
DEPARTMENT OF TRANSPORTATION

Filename: ...\HW_MST_093_H052_XSC-017.dgn

MICHAEL BAKER ENGINEERING, INC.
APPROVED BY: -
DATE: -

PROJECT TITLE:
NEW BRITAIN - HARTFORD BUSWAY
AMTRAK ACCESS ROAD

TOWN:
NEWINGTON, WEST HARTFORD & HARTFORD

DRAWING TITLE:
ROADWAY SECTIONS

PROJECT NO. 093-H052
DRAWING NO. XSC-017
SHEET NO. XSC-017

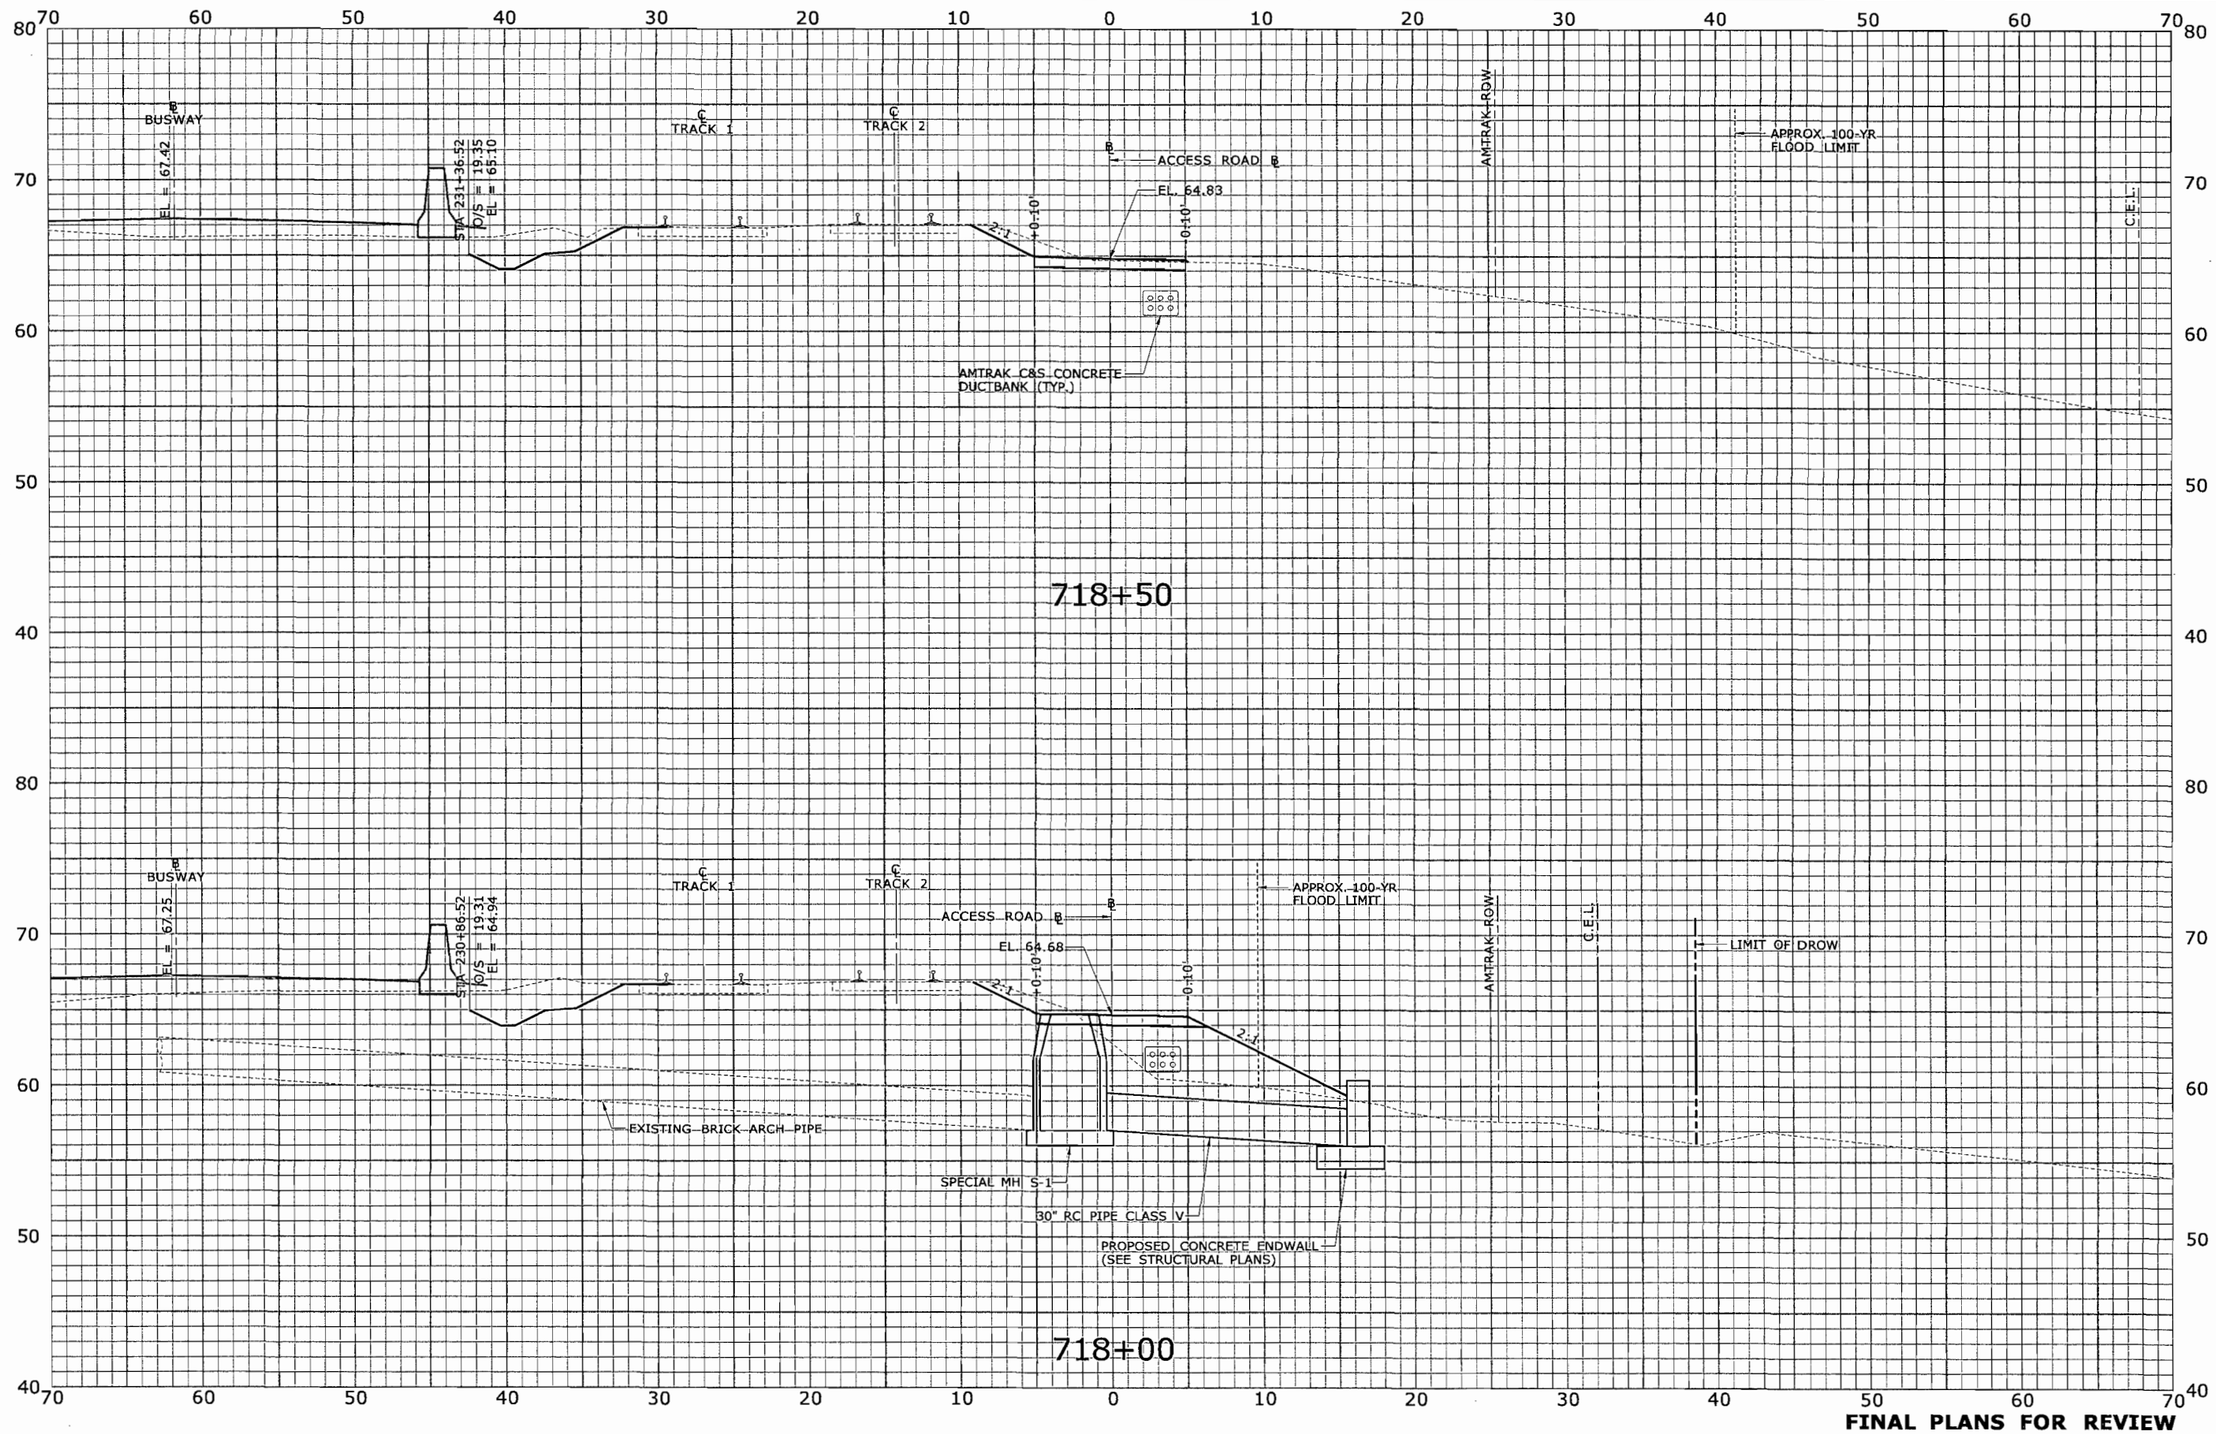

FINAL PLANS FOR REVIEW

REV.	DATE	REVISION DESCRIPTION	SHEET NO.
-	-	-	-
-	-	-	-
-	-	-	-
-	-	-	-
-	-	-	-
-	-	-	-

THE INFORMATION, INCLUDING ESTIMATED QUANTITIES OF WORK, SHOWN ON THESE SHEETS IS BASED ON LIMITED INVESTIGATIONS BY THE STATE AND IS IN NO WAY WARRANTED TO INDICATE THE CONDITIONS OF ACTUAL QUANTITIES OF WORK WHICH WILL BE REQUIRED.

Plotted: 7/17/2010

DESIGNER/DRAFTER: CJF
CHECKED BY: ALM
SCALE IN FEET 0 5 10
SCALE 1" = 5'

STATE OF CONNECTICUT
DEPARTMENT OF TRANSPORTATION

Filename: ...\HW_MST_093_H052_XSC-018.dgn

MICHAEL BAKER ENGINEERING, INC.
APPROVED BY: -
DATE: -

PROJECT TITLE: NEW BRITAIN - HARTFORD BUSWAY AMTRAK ACCESS ROAD

TOWN: NEWINGTON, WEST HARTFORD & HARTFORD

DRAWING TITLE: ROADWAY SECTIONS

PROJECT NO. 093-H052
DRAWING NO. XSC-018
SHEET NO. XSC-018

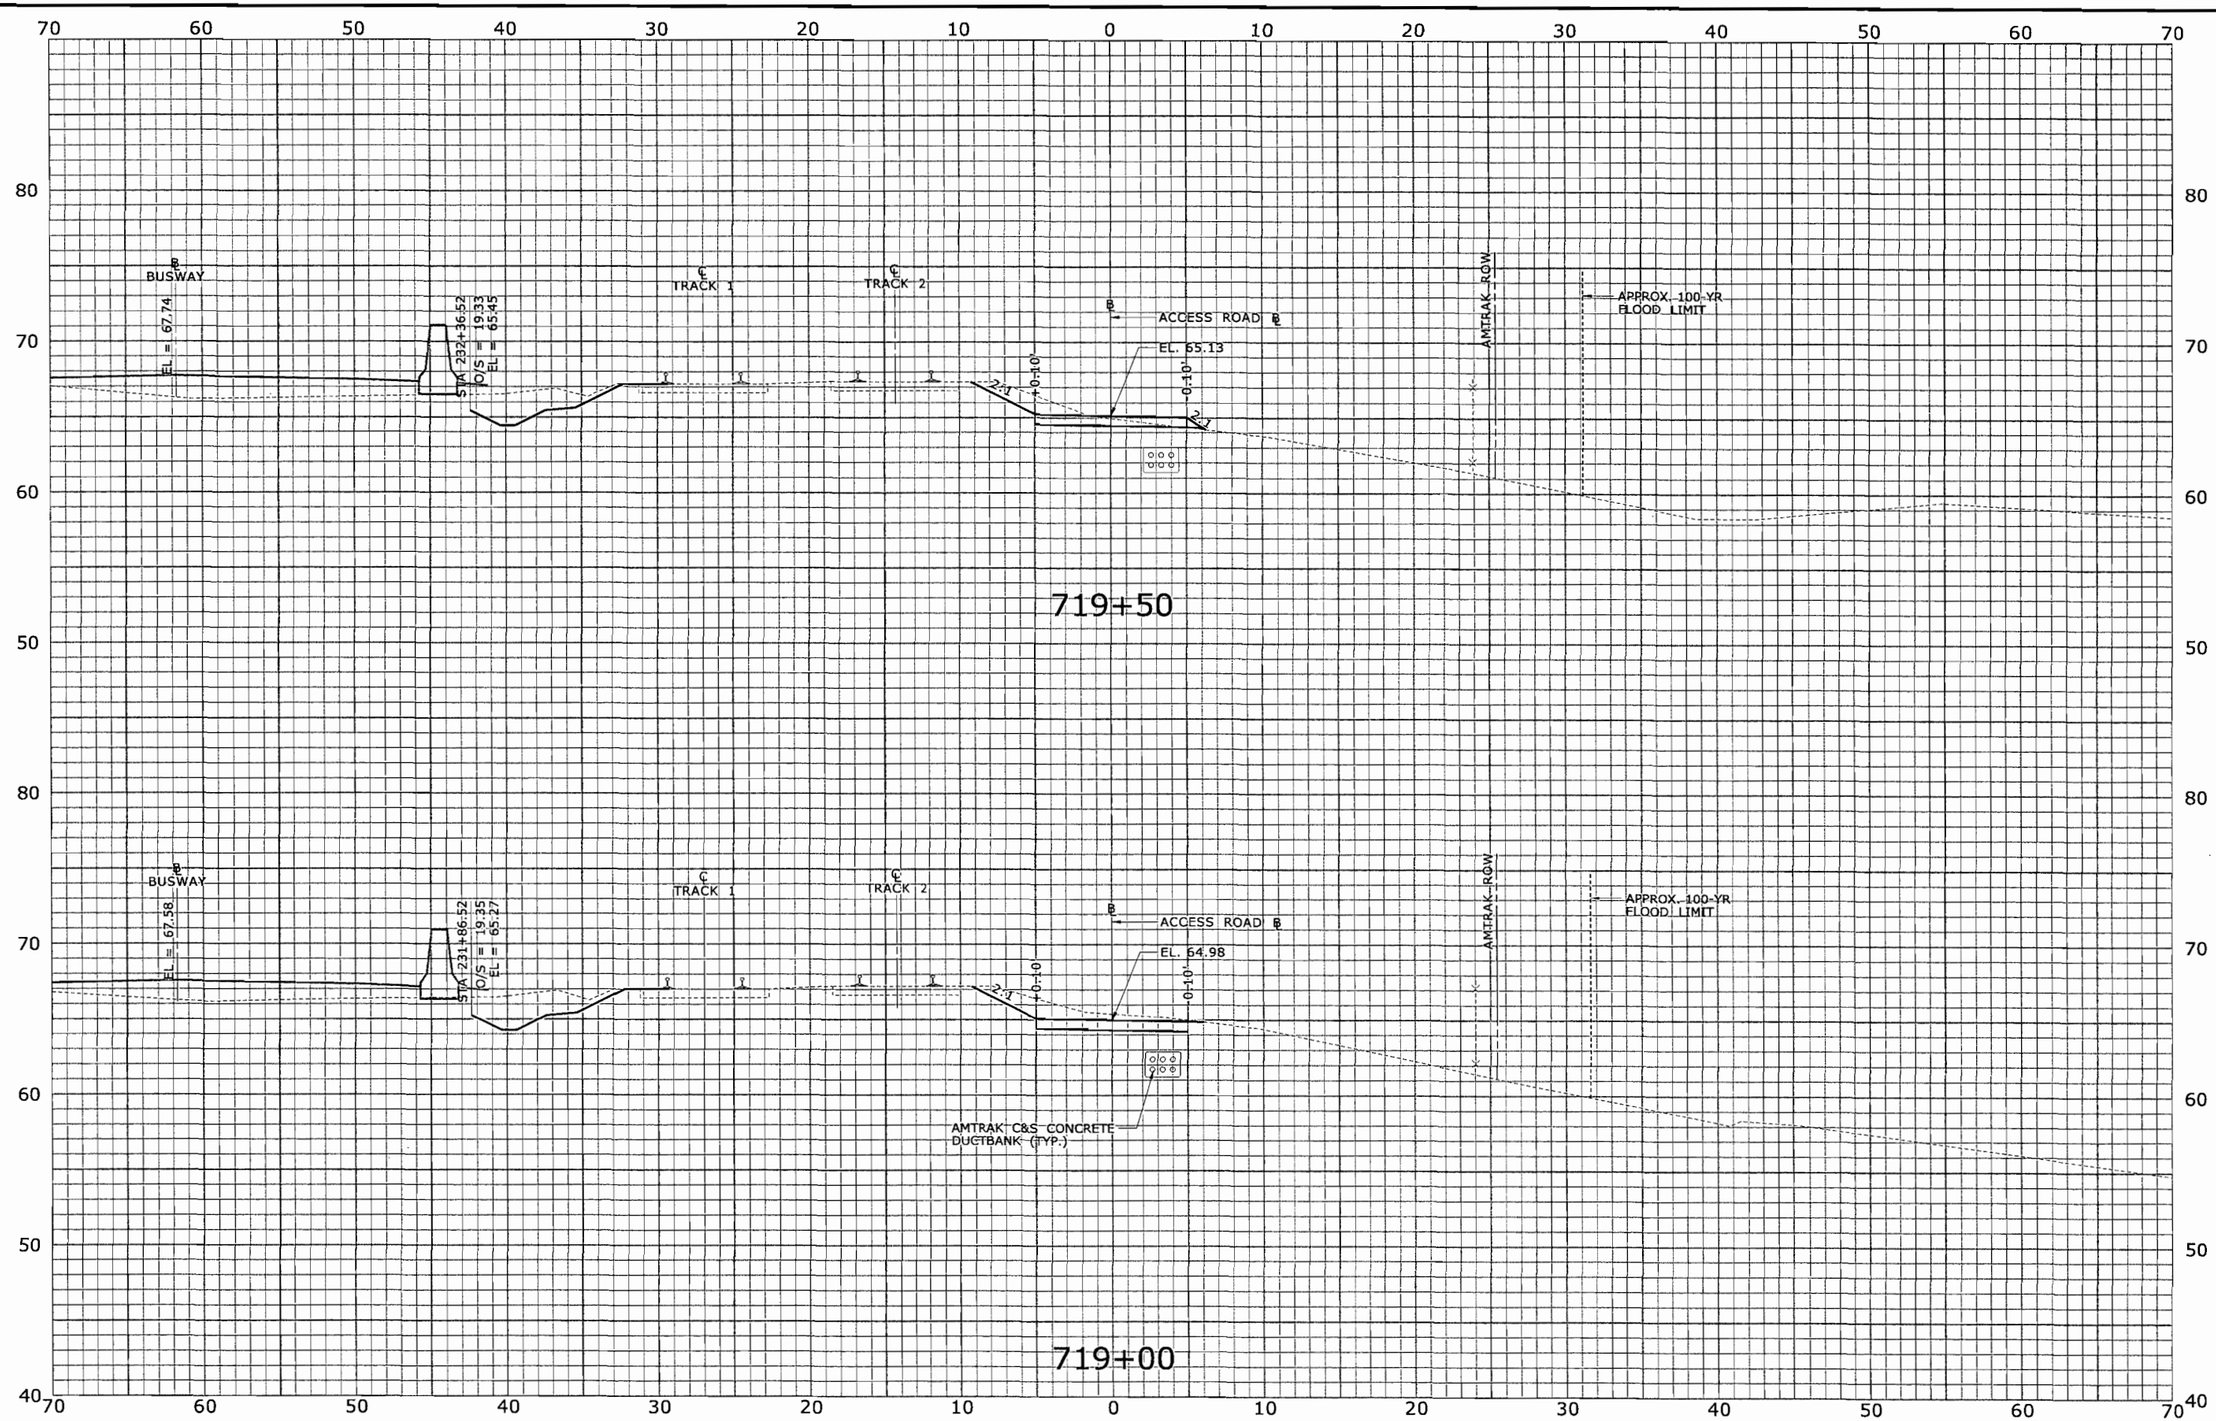

STA. 719+00 TO STA. 719+50

FINAL PLANS FOR REVIEW

REV.	DATE	REVISION DESCRIPTION	SHEET NO.
-	-	-	-
-	-	-	-
-	-	-	-
-	-	-	-
-	-	-	-
-	-	-	-

THE INFORMATION, INCLUDING ESTIMATED QUANTITIES OF WORK, SHOWN ON THESE SHEETS IS BASED ON LIMITED INVESTIGATIONS BY THE STATE AND IS IN NO WAY WARRANTED TO INDICATE THE CONDITIONS OF ACTUAL QUANTITIES OF WORK WHICH WILL BE REQUIRED.

Plotted: 7/17/2010

DESIGNER/DRAFTER: CJF
CHECKED BY: ALM
SCALE IN FEET 0 5 10
SCALE 1" = 5'

STATE OF CONNECTICUT
DEPARTMENT OF TRANSPORTATION

Filename: ...\HW_MST_093_H052_XSC-019.dgn

MICHAEL BAKER ENGINEERING, INC.
APPROVED BY: -
DATE: -

PROJECT TITLE: NEW BRITAIN - HARTFORD BUSWAY AMTRAK ACCESS ROAD

TOWN: NEWINGTON, WEST HARTFORD & HARTFORD

DRAWING TITLE: ROADWAY SECTIONS

PROJECT NO. 093-H052
DRAWING NO. XSC-019
SHEET NO. XSC-019

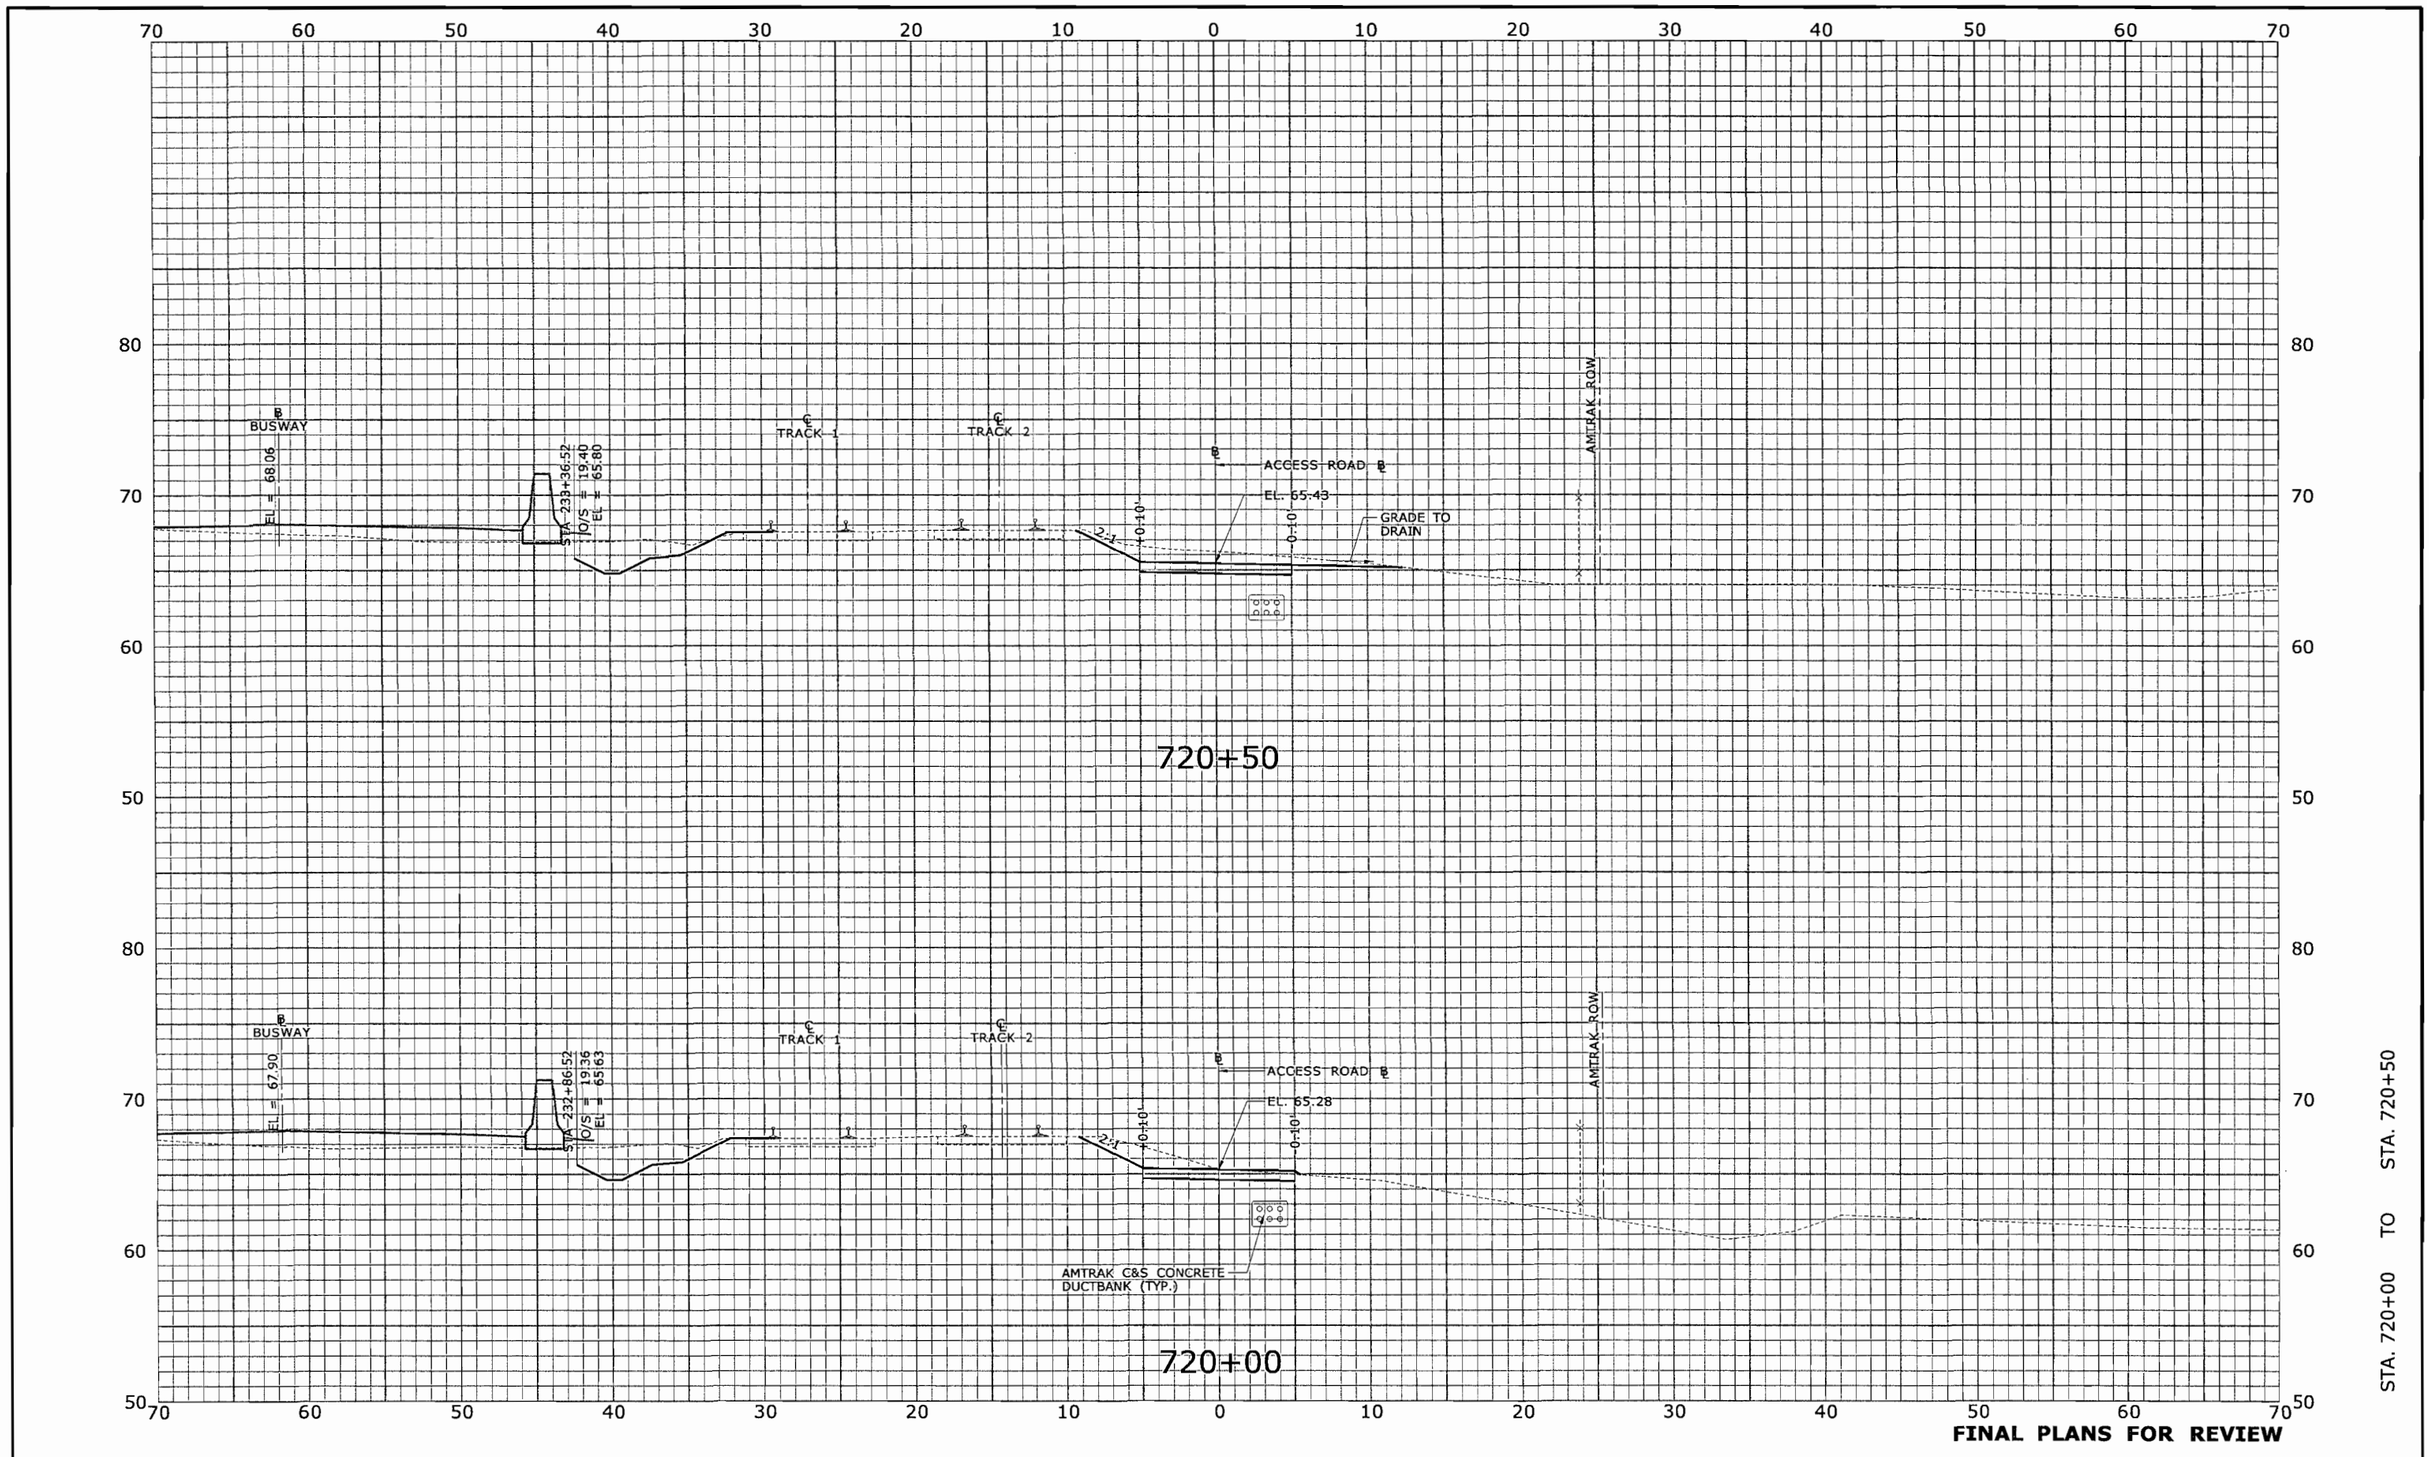

FINAL PLANS FOR REVIEW

REV.	DATE	REVISION DESCRIPTION	SHEET NO.
-	-	-	-
-	-	-	-
-	-	-	-
-	-	-	-
-	-	-	-
-	-	-	-

THE INFORMATION, INCLUDING ESTIMATED QUANTITIES OF WORK, SHOWN ON THESE SHEETS IS BASED ON LIMITED INVESTIGATIONS BY THE STATE AND IS IN NO WAY WARRANTED TO INDICATE THE CONDITIONS OF ACTUAL QUANTITIES OF WORK WHICH WILL BE REQUIRED.

Plotted: 7/17/2010

DESIGNER/DRAFTER: CJF
CHECKED BY: ALM
SCALE IN FEET 0 5 10
SCALE 1" = 5'

STATE OF CONNECTICUT
DEPARTMENT OF TRANSPORTATION

Filename: ...\HW_MST_093_H052_XSC-020.dgn

MICHAEL BAKER ENGINEERING, INC.

APPROVED BY: - DATE: -

PROJECT TITLE: NEW BRITAIN - HARTFORD BUSWAY AMTRAK ACCESS ROAD

TOWN: NEWINGTON, WEST HARTFORD & HARTFORD

DRAWING TITLE: ROADWAY SECTIONS

PROJECT NO. 093-H052
DRAWING NO. XSC-020
SHEET NO. XSC-020

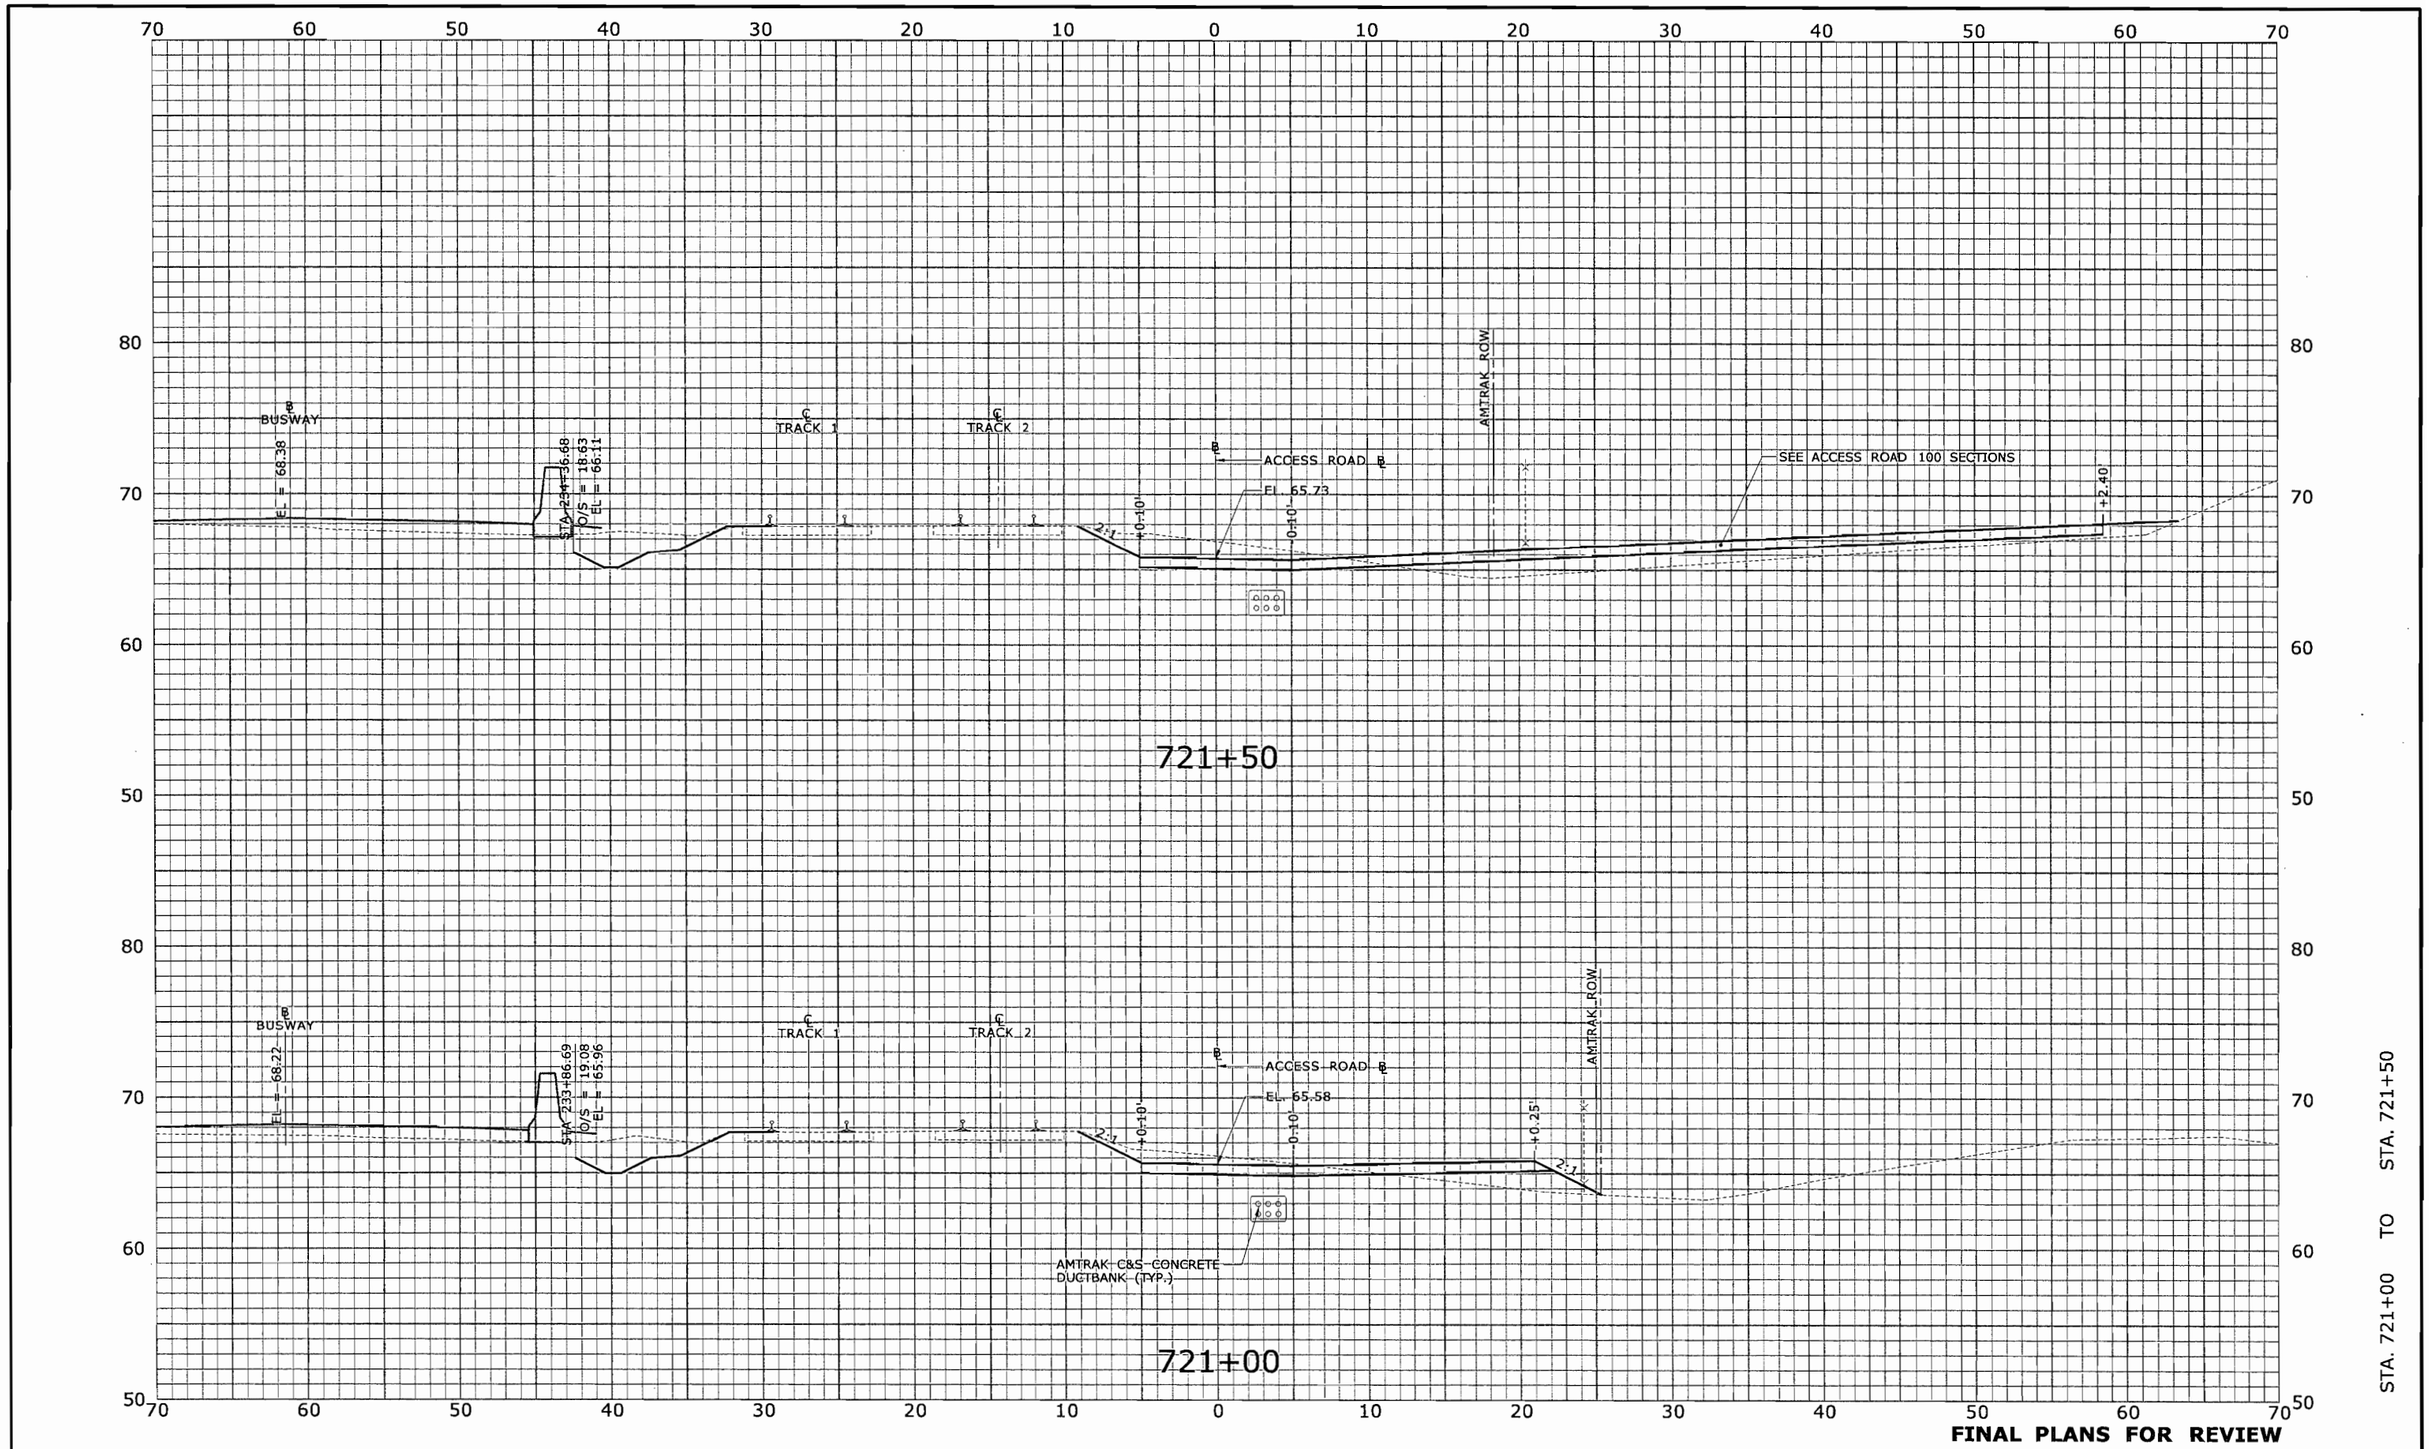

REV.	DATE	REVISION DESCRIPTION	SHEET NO.
-	-	-	-
-	-	-	-
-	-	-	-
-	-	-	-
-	-	-	-
-	-	-	-

THE INFORMATION, INCLUDING ESTIMATED QUANTITIES OF WORK, SHOWN ON THESE SHEETS IS BASED ON LIMITED INVESTIGATIONS BY THE STATE AND IS IN NO WAY WARRANTED TO INDICATE THE CONDITIONS OF ACTUAL QUANTITIES OF WORK WHICH WILL BE REQUIRED.

Plotted: 7/17/2010

DESIGNER/DRAFTER: CJF

CHECKED BY: ALM

SCALE IN FEET 0 5 10

SCALE 1" = 5'

STATE OF CONNECTICUT
DEPARTMENT OF TRANSPORTATION

Filename: ...\HW_MST_093_H052_XSC-021.dgn

MICHAEL BAKER ENGINEERING, INC.

APPROVED BY: - DATE: -

PROJECT TITLE: NEW BRITAIN - HARTFORD BUSWAY AMTRAK ACCESS ROAD

TOWN: NEWINGTON, WEST HARTFORD & HARTFORD

DRAWING TITLE: ROADWAY SECTIONS

PROJECT NO. 093-H052

DRAWING NO. XSC-021

SHEET NO. XSC-021

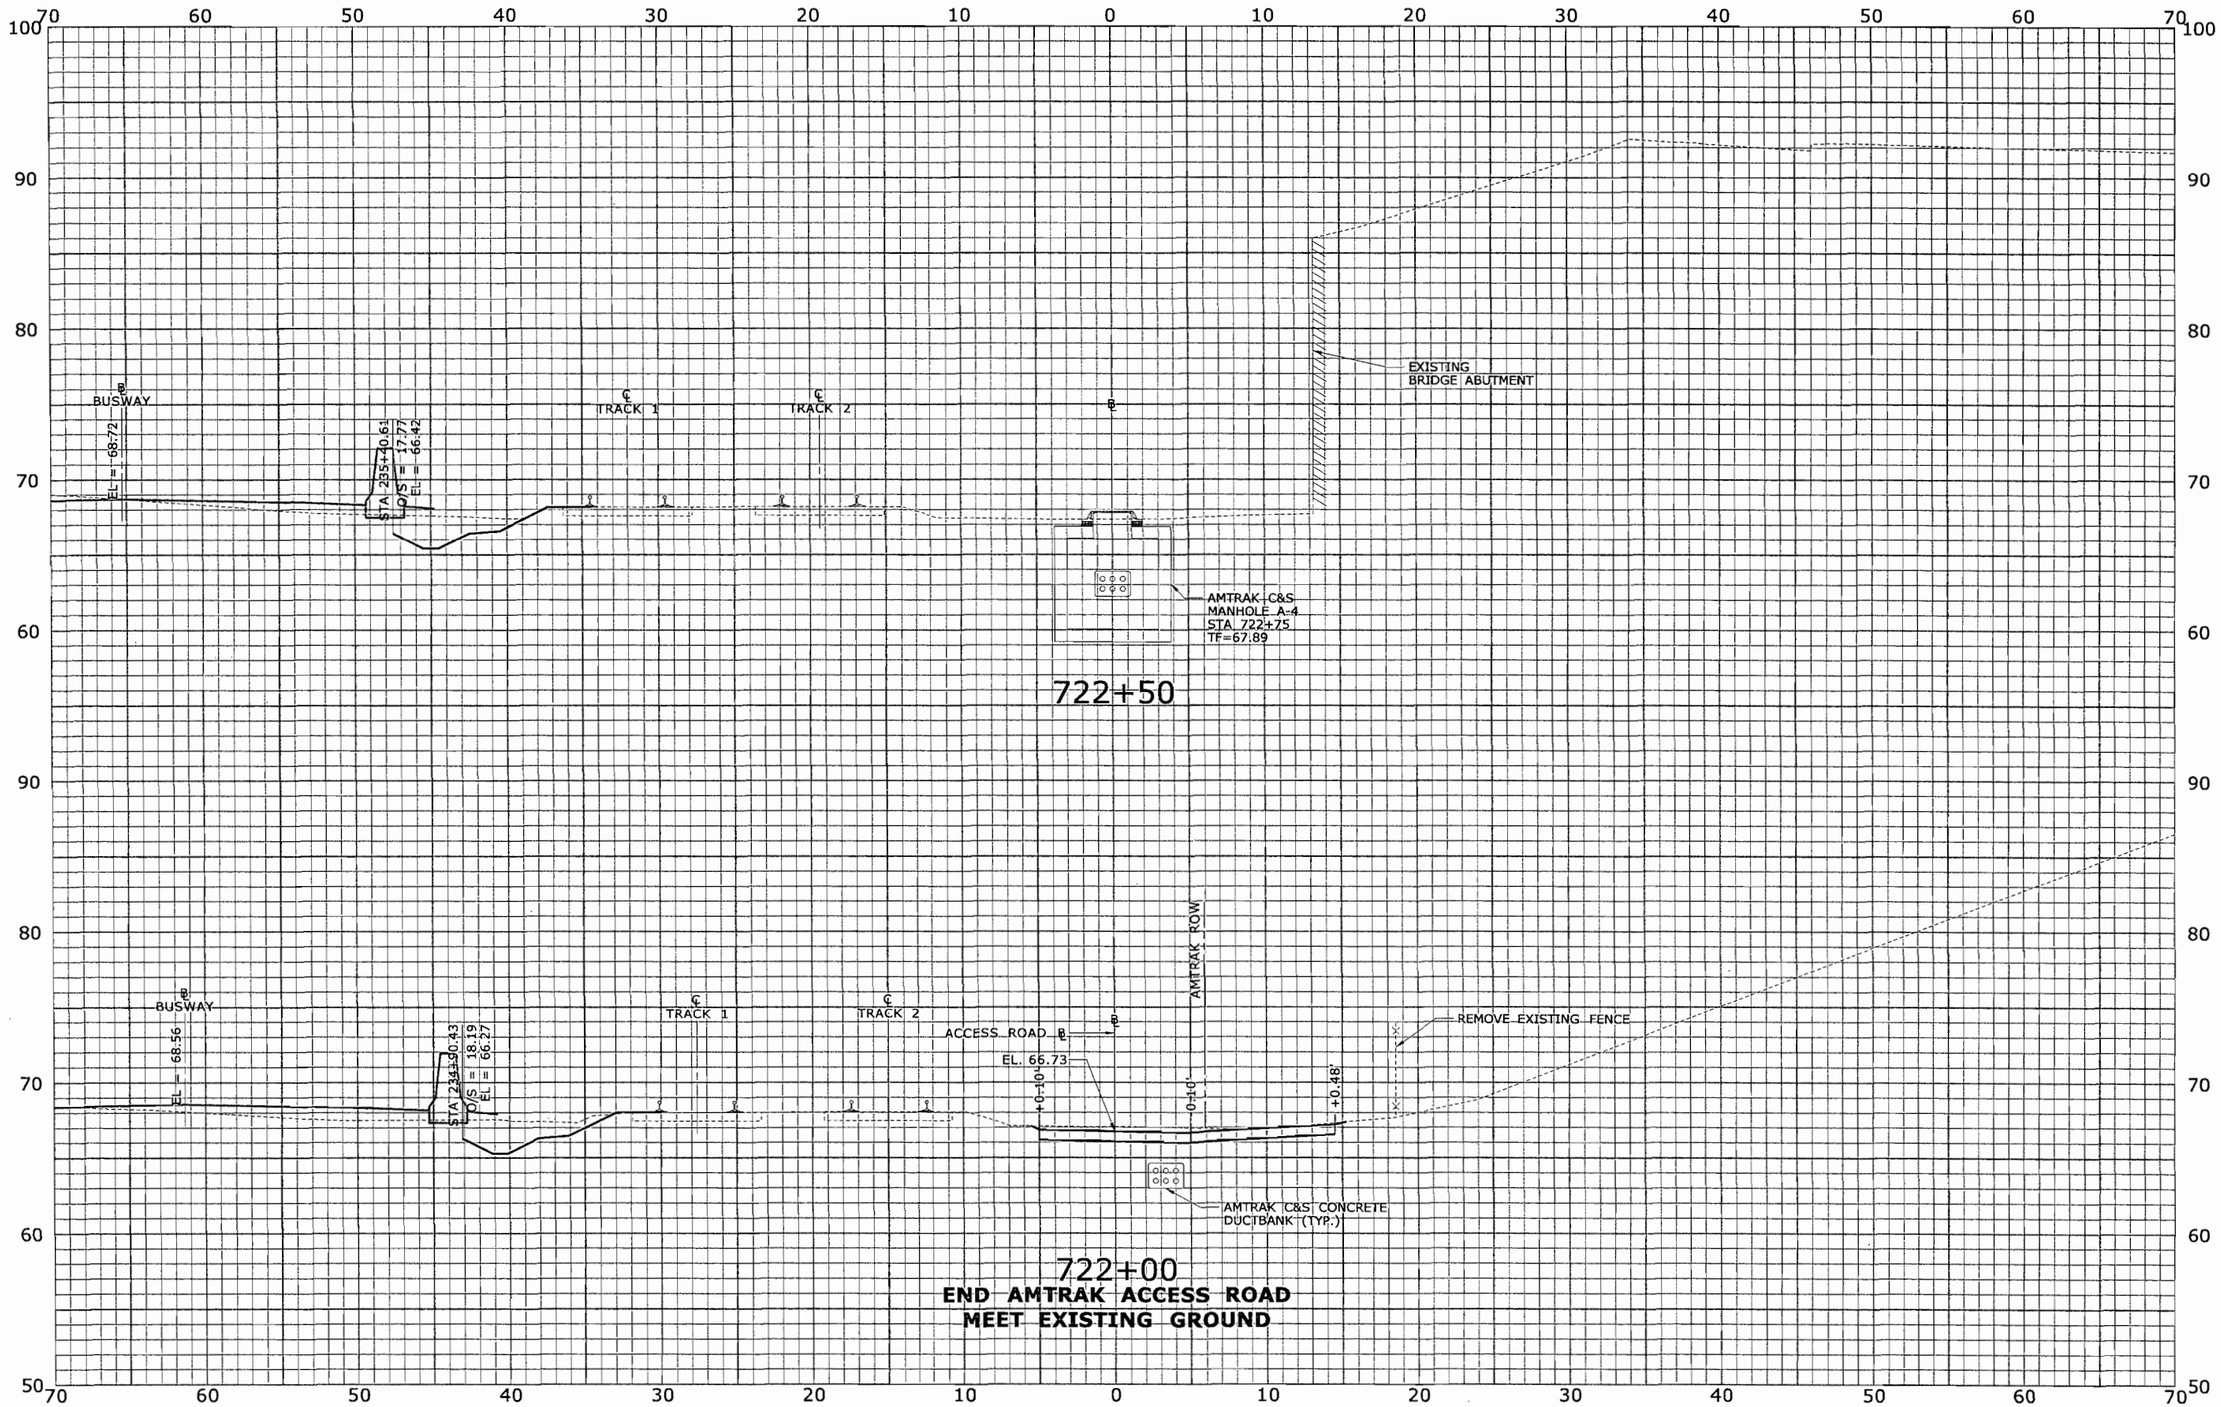

FINAL PLANS FOR REVIEW

REV.	DATE	REVISION DESCRIPTION	SHEET NO.
-	-	-	-
-	-	-	-
-	-	-	-
-	-	-	-
-	-	-	-
-	-	-	-
-	-	-	-

THE INFORMATION, INCLUDING ESTIMATED QUANTITIES OF WORK, SHOWN ON THESE SHEETS IS BASED ON LIMITED INVESTIGATIONS BY THE STATE AND IS IN NO WAY WARRANTED TO INDICATE THE CONDITIONS OF ACTUAL QUANTITIES OF WORK WHICH WILL BE REQUIRED.

Plotted: 7/17/2010

DESIGNER/DRAFTER: CJF
CHECKED BY: ALM
SCALE IN FEET 0 5 10
SCALE 1" = 5'

STATE OF CONNECTICUT
DEPARTMENT OF TRANSPORTATION

Filename: ...\HW_MST_093_H052_XSC-022.dgn

MICHAEL BAKER ENGINEERING, INC.
APPROVED BY: -
DATE: -

PROJECT TITLE: NEW BRITAIN - HARTFORD BUSWAY AMTRAK ACCESS ROAD

TOWN: NEWINGTON, WEST HARTFORD & HARTFORD

DRAWING TITLE: ROADWAY SECTIONS

PROJECT NO. 093-H052
DRAWING NO. XSC-022
SHEET NO. XSC-022

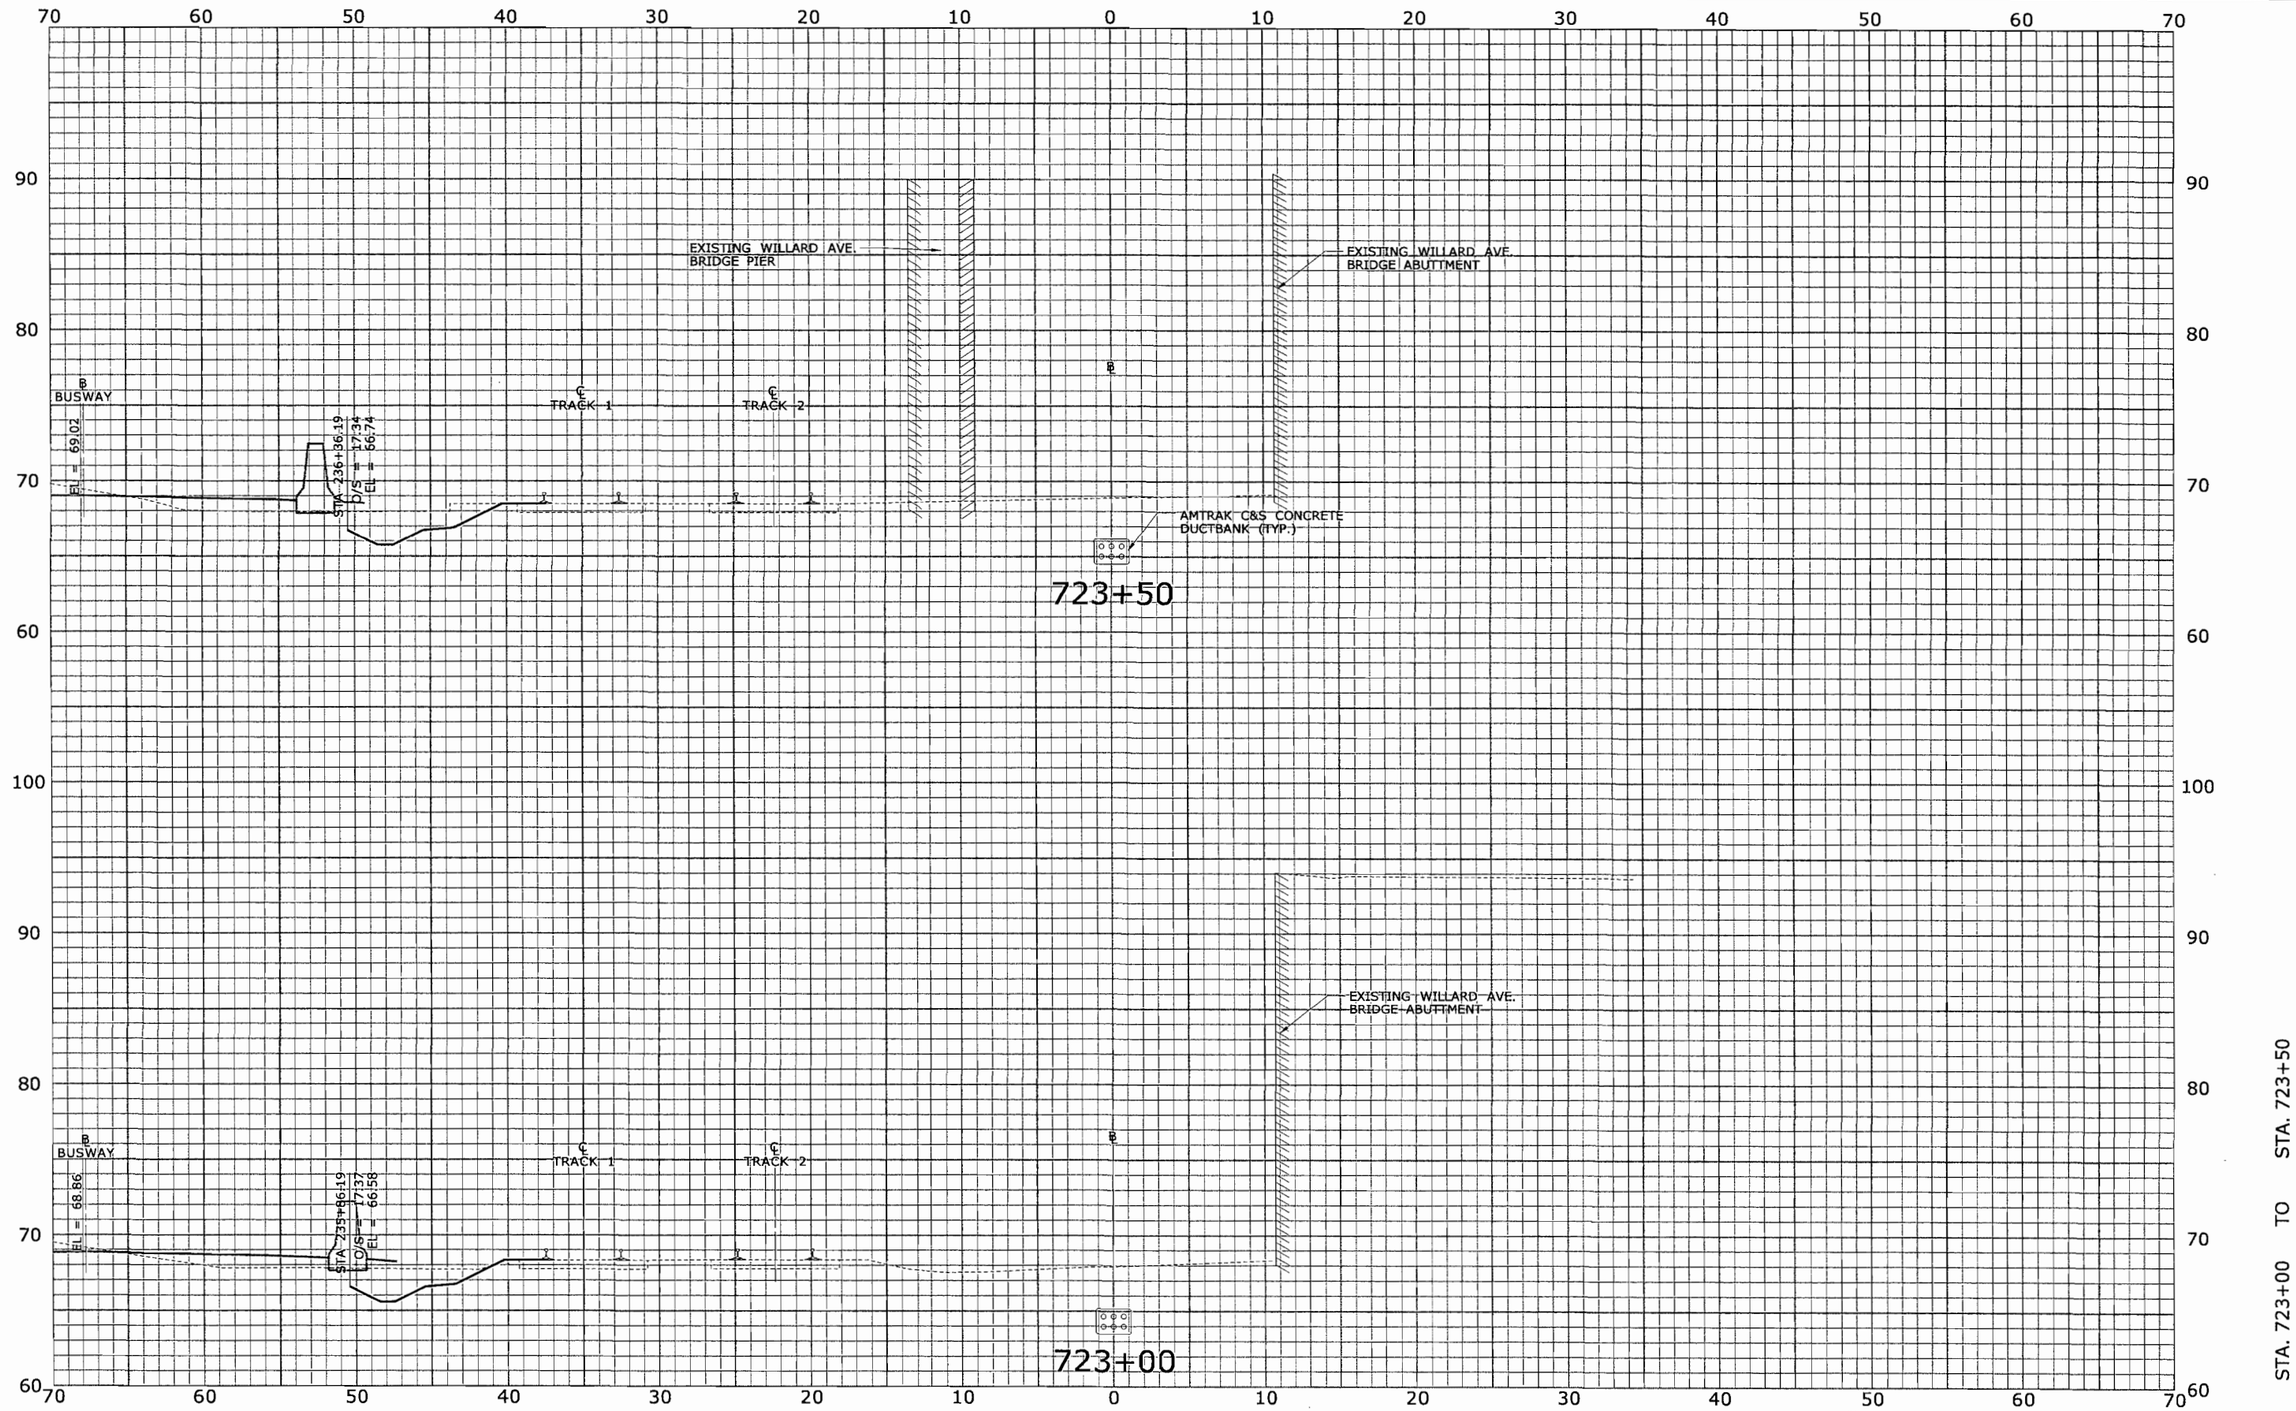

FINAL PLANS FOR REVIEW

REV.	DATE	REVISION DESCRIPTION	SHEET NO.
-	-	-	-
-	-	-	-
-	-	-	-
-	-	-	-
-	-	-	-
-	-	-	-

THE INFORMATION, INCLUDING ESTIMATED QUANTITIES OF WORK, SHOWN ON THESE SHEETS IS BASED ON LIMITED INVESTIGATIONS BY THE STATE AND IS IN NO WAY WARRANTED TO INDICATE THE CONDITIONS OF ACTUAL QUANTITIES OF WORK WHICH WILL BE REQUIRED.

Plotted: 7/17/2010

DESIGNER/DRAFTER: CJF
CHECKED BY: ALM
SCALE IN FEET 0 5 10
SCALE 1" = 5'

STATE OF CONNECTICUT
DEPARTMENT OF TRANSPORTATION

Filename: ...\HW_MST_093_H052_XSC-023.dgn

MICHAEL BAKER ENGINEERING, INC.
APPROVED BY: -
DATE: -

PROJECT TITLE: NEW BRITAIN - HARTFORD BUSWAY AMTRAK ACCESS ROAD

TOWN: NEWINGTON, WEST HARTFORD & HARTFORD

DRAWING TITLE: ROADWAY SECTIONS

PROJECT NO. 093-H052
DRAWING NO. XSC-023
SHEET NO. XSC-023

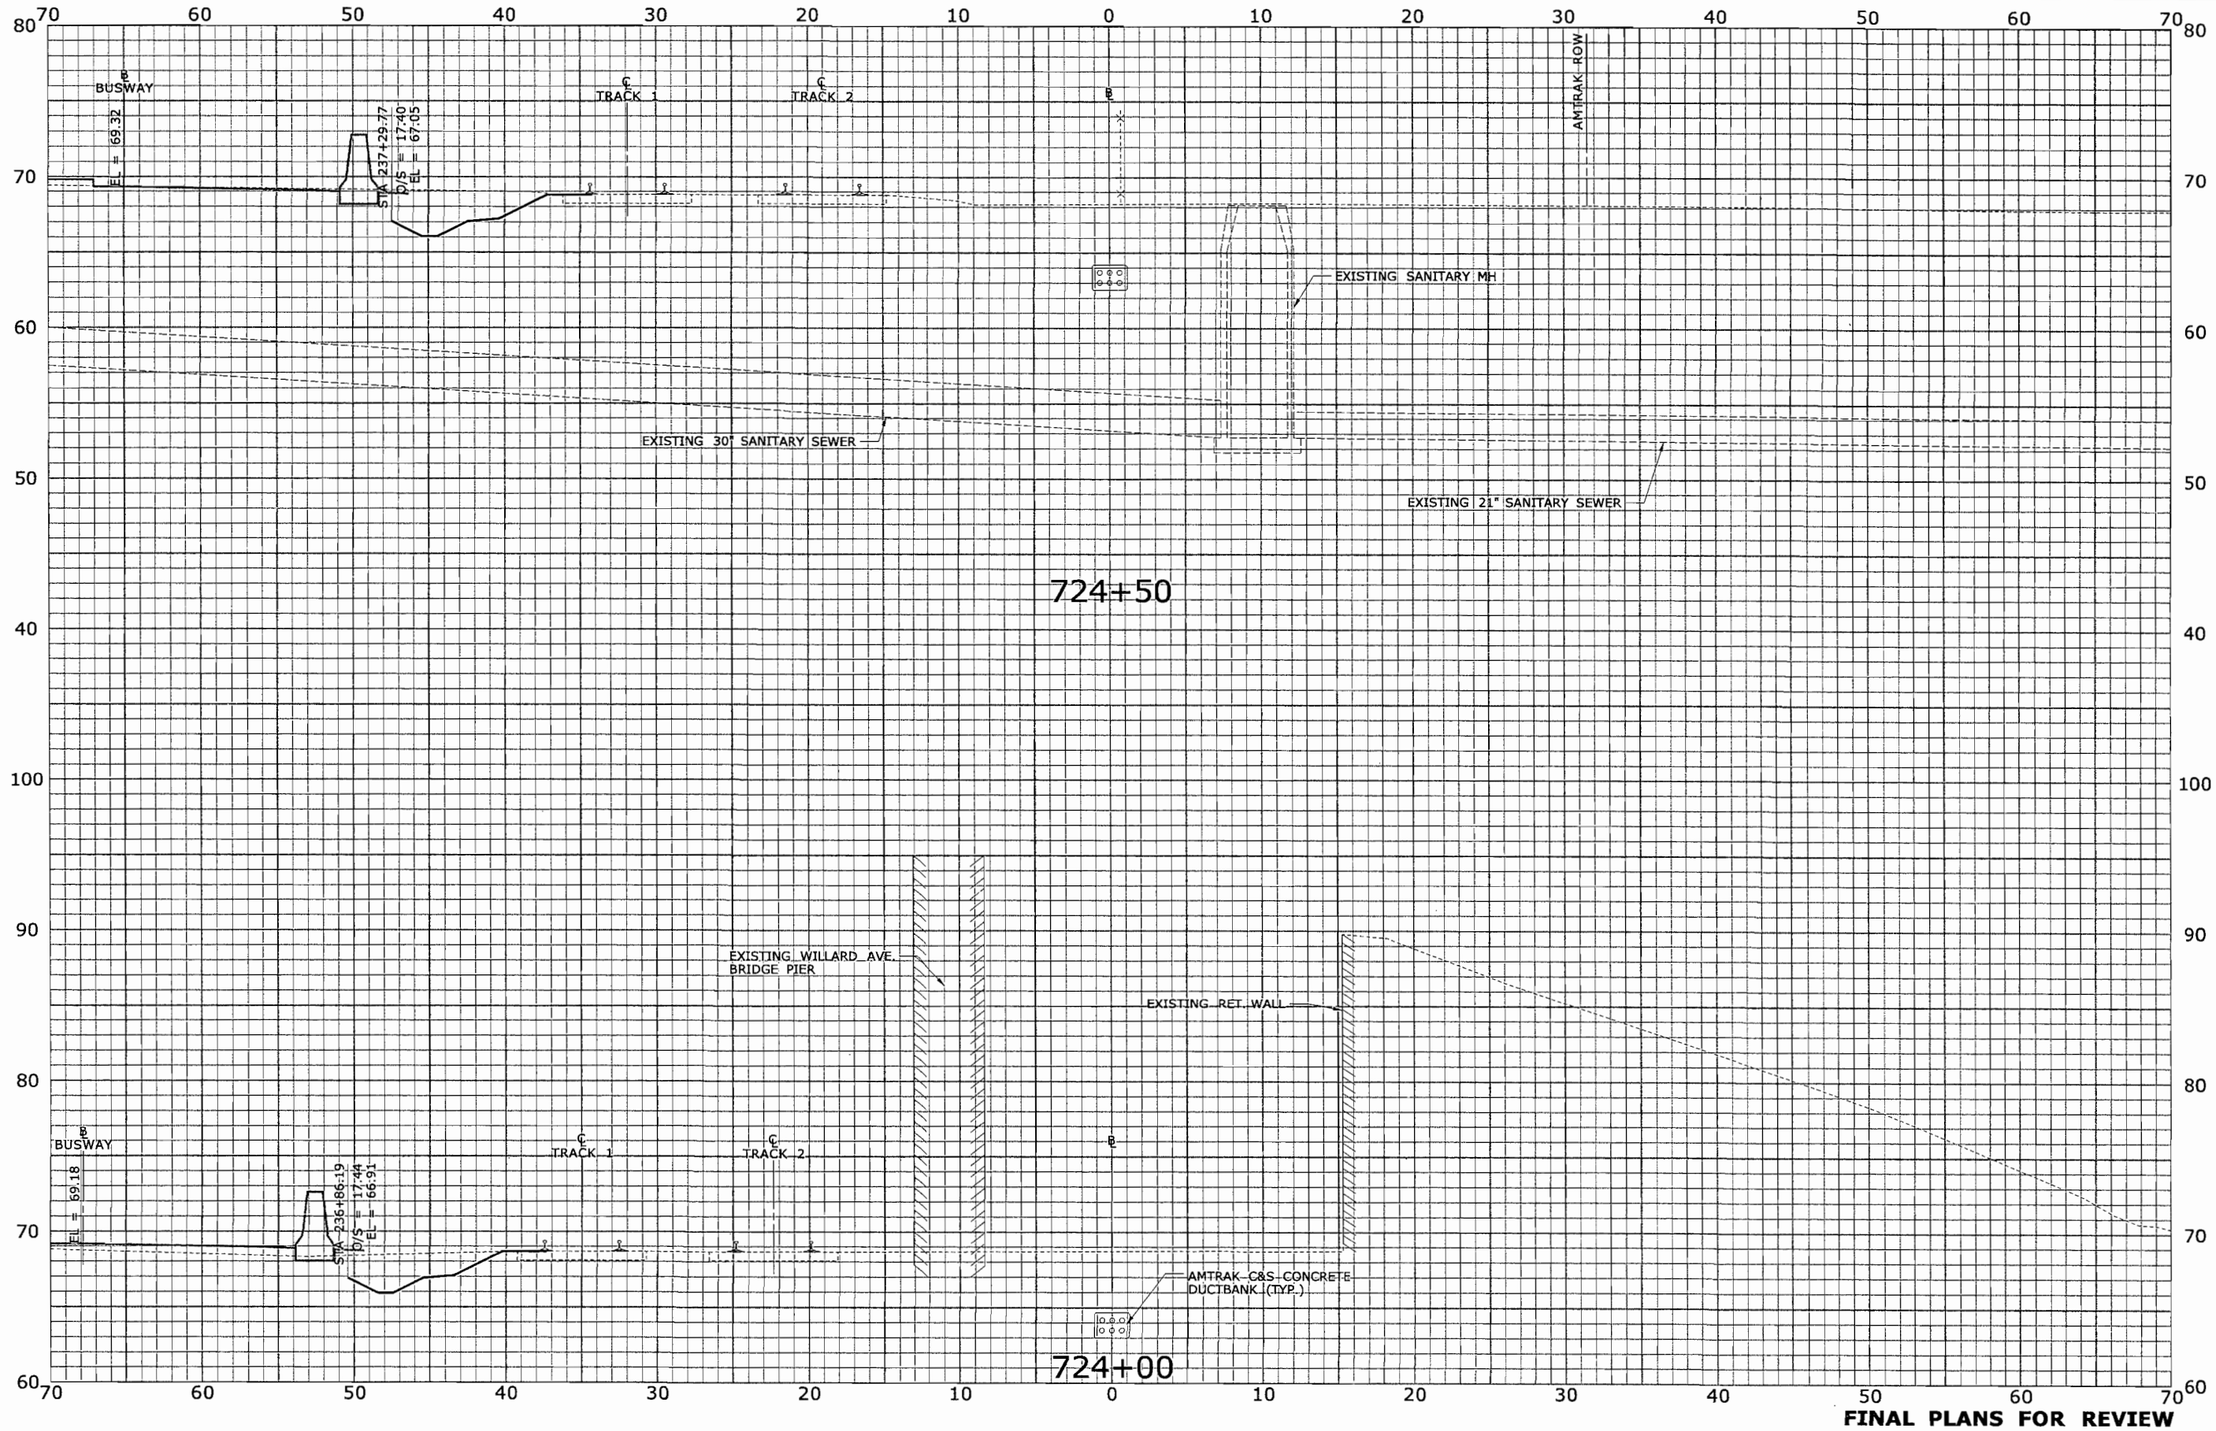

STA. 724+00 TO STA. 724+50

FINAL PLANS FOR REVIEW

REV.	DATE	REVISION DESCRIPTION	SHEET NO.
-	-	-	-
-	-	-	-
-	-	-	-
-	-	-	-
-	-	-	-
-	-	-	-

THE INFORMATION, INCLUDING ESTIMATED QUANTITIES OF WORK, SHOWN ON THESE SHEETS IS BASED ON LIMITED INVESTIGATIONS BY THE STATE AND IS IN NO WAY WARRANTED TO INDICATE THE CONDITIONS OF ACTUAL QUANTITIES OF WORK WHICH WILL BE REQUIRED.

Plotted: 7/17/2010

DESIGNER/DRAFTER: CJF
CHECKED BY: ALM
SCALE IN FEET 0 5 10
SCALE 1" = 5'

STATE OF CONNECTICUT
DEPARTMENT OF TRANSPORTATION

Filename: ...\HW.MST.093.H052.XSC-024.dgn

MICHAEL BAKER ENGINEERING, INC.
APPROVED BY: -
DATE: -

PROJECT TITLE: NEW BRITAIN - HARTFORD BUSWAY AMTRAK ACCESS ROAD

TOWN: NEWINGTON, WEST HARTFORD & HARTFORD

DRAWING TITLE: ROADWAY SECTIONS

PROJECT NO. 093-H052
DRAWING NO. XSC-024
SHEET NO. XSC-024

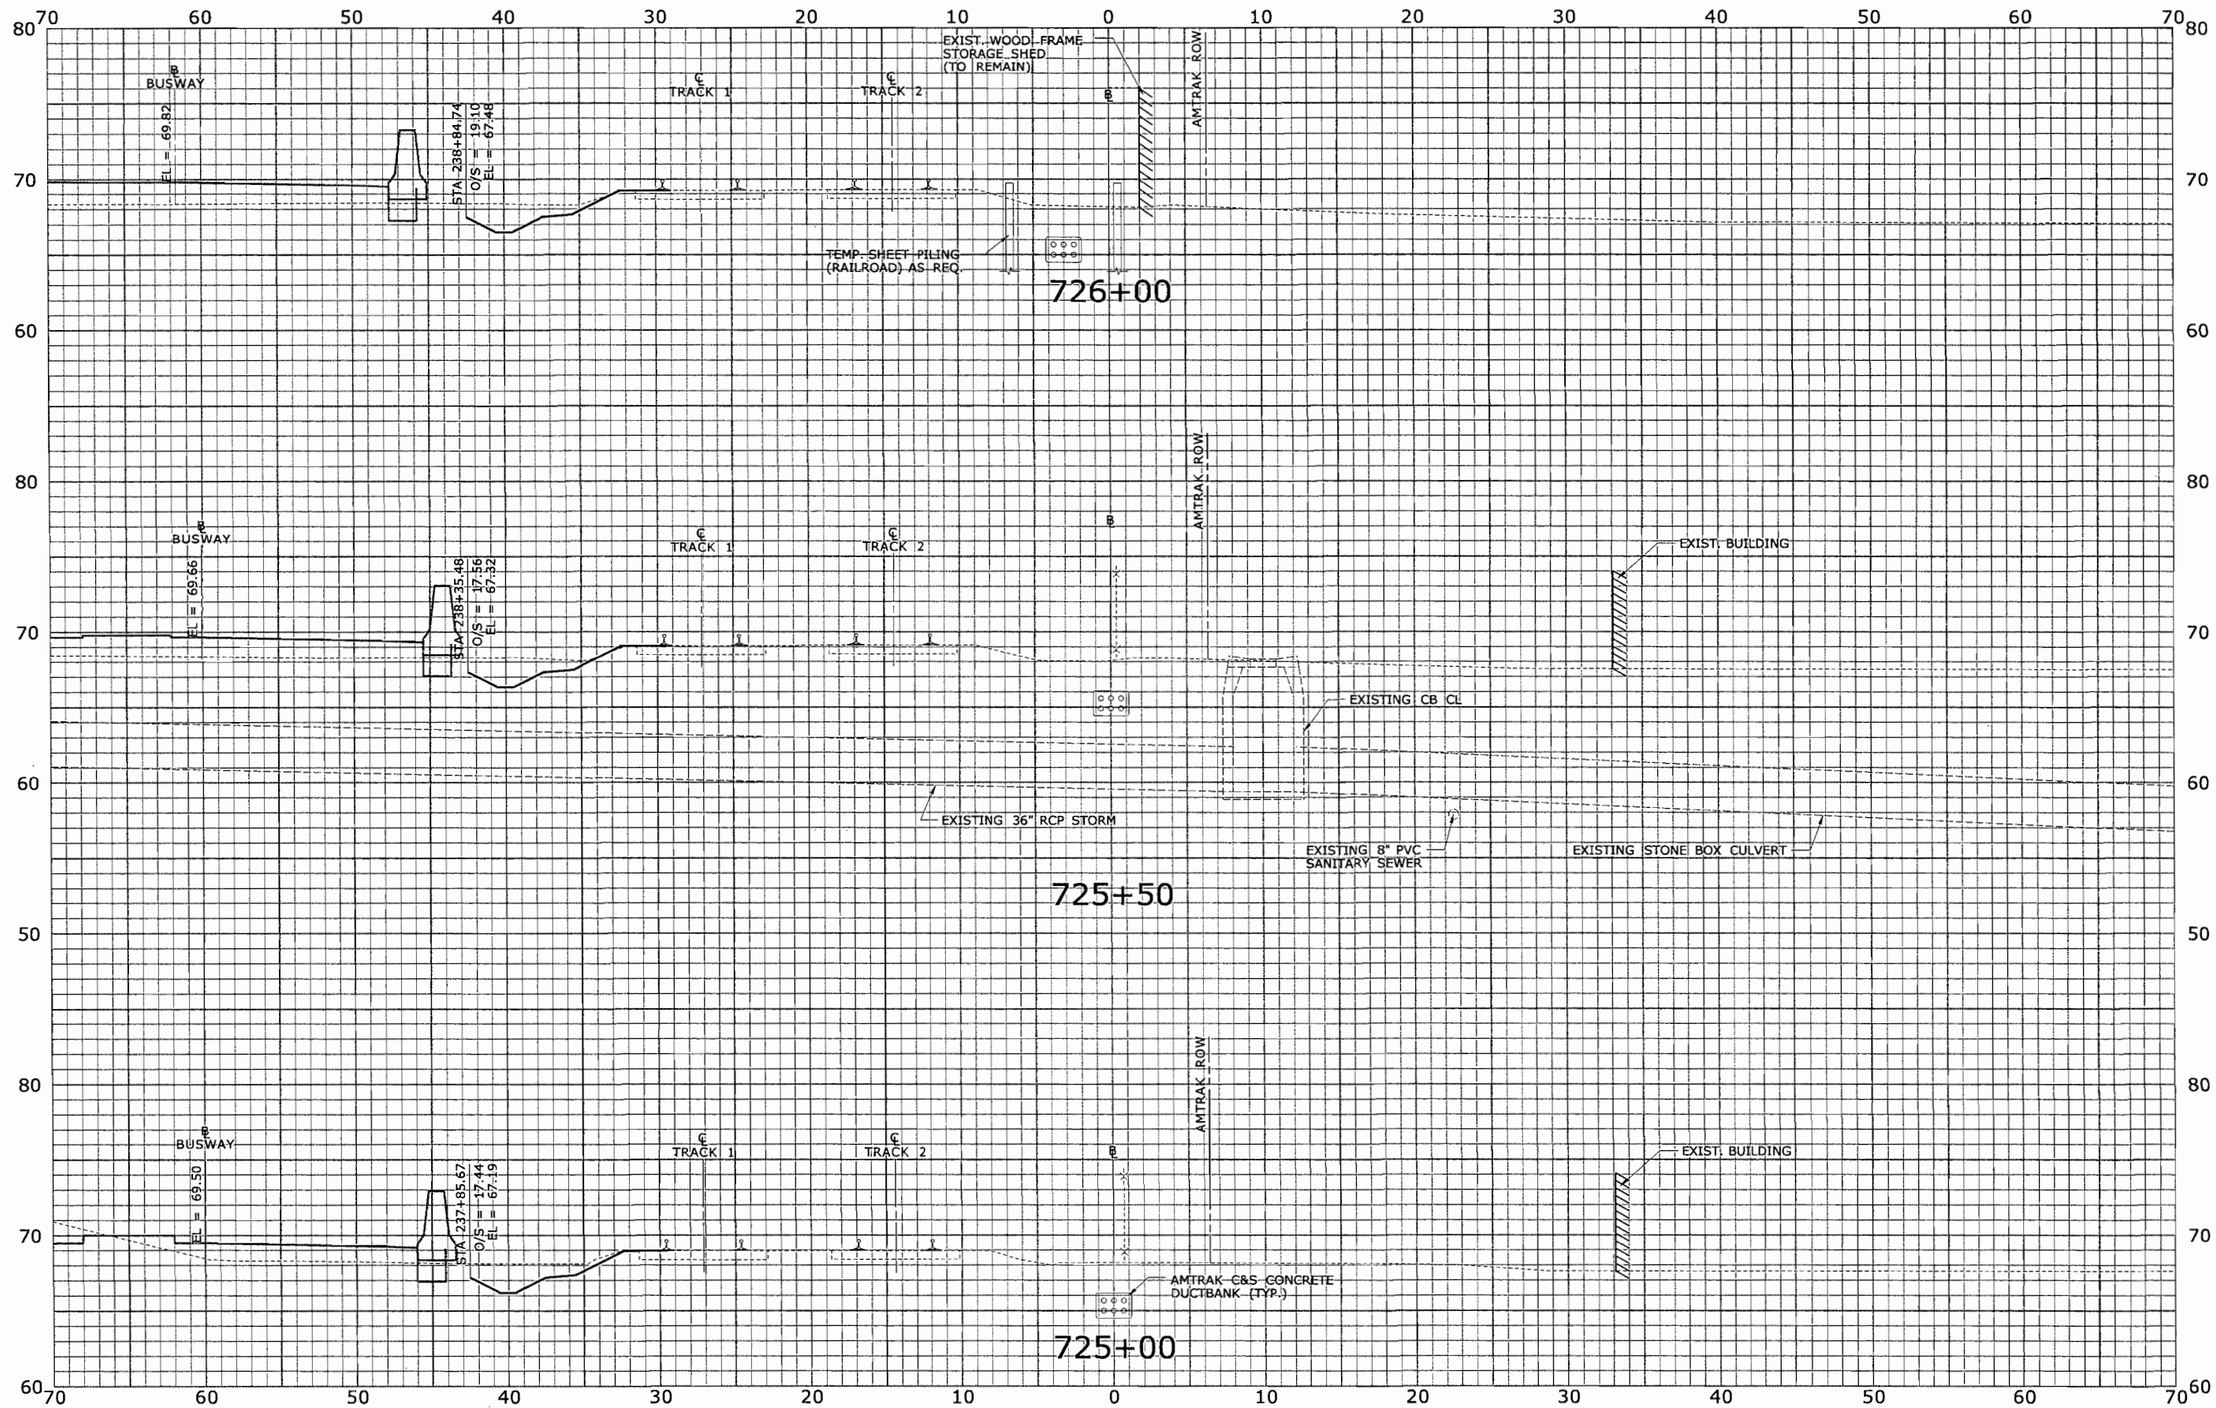

FINAL PLANS FOR REVIEW

REV.	DATE	REVISION DESCRIPTION	SHEET NO.
-	-	-	-
-	-	-	-
-	-	-	-
-	-	-	-
-	-	-	-
-	-	-	-

THE INFORMATION, INCLUDING ESTIMATED QUANTITIES OF WORK, SHOWN ON THESE SHEETS IS BASED ON LIMITED INVESTIGATIONS BY THE STATE AND IS IN NO WAY WARRANTED TO INDICATE THE CONDITIONS OF ACTUAL QUANTITIES OF WORK WHICH WILL BE REQUIRED.

Plotted: 7/17/2010

DESIGNER/DRAFTER: CJF
CHECKED BY: ALM
SCALE IN FEET 0 5 10
SCALE 1" = 5'

STATE OF CONNECTICUT
DEPARTMENT OF TRANSPORTATION

Filename: ...\HW_MST_093_H052_XSC-025.dgn

MICHAEL BAKER ENGINEERING, INC.
APPROVED BY: -
DATE: -

PROJECT TITLE: NEW BRITAIN - HARTFORD BUSWAY AMTRAK ACCESS ROAD

TOWN: NEWINGTON, WEST HARTFORD & HARTFORD

DRAWING TITLE: ROADWAY SECTIONS

PROJECT NO. 093-H052
DRAWING NO. XSC-025
SHEET NO. XSC-025

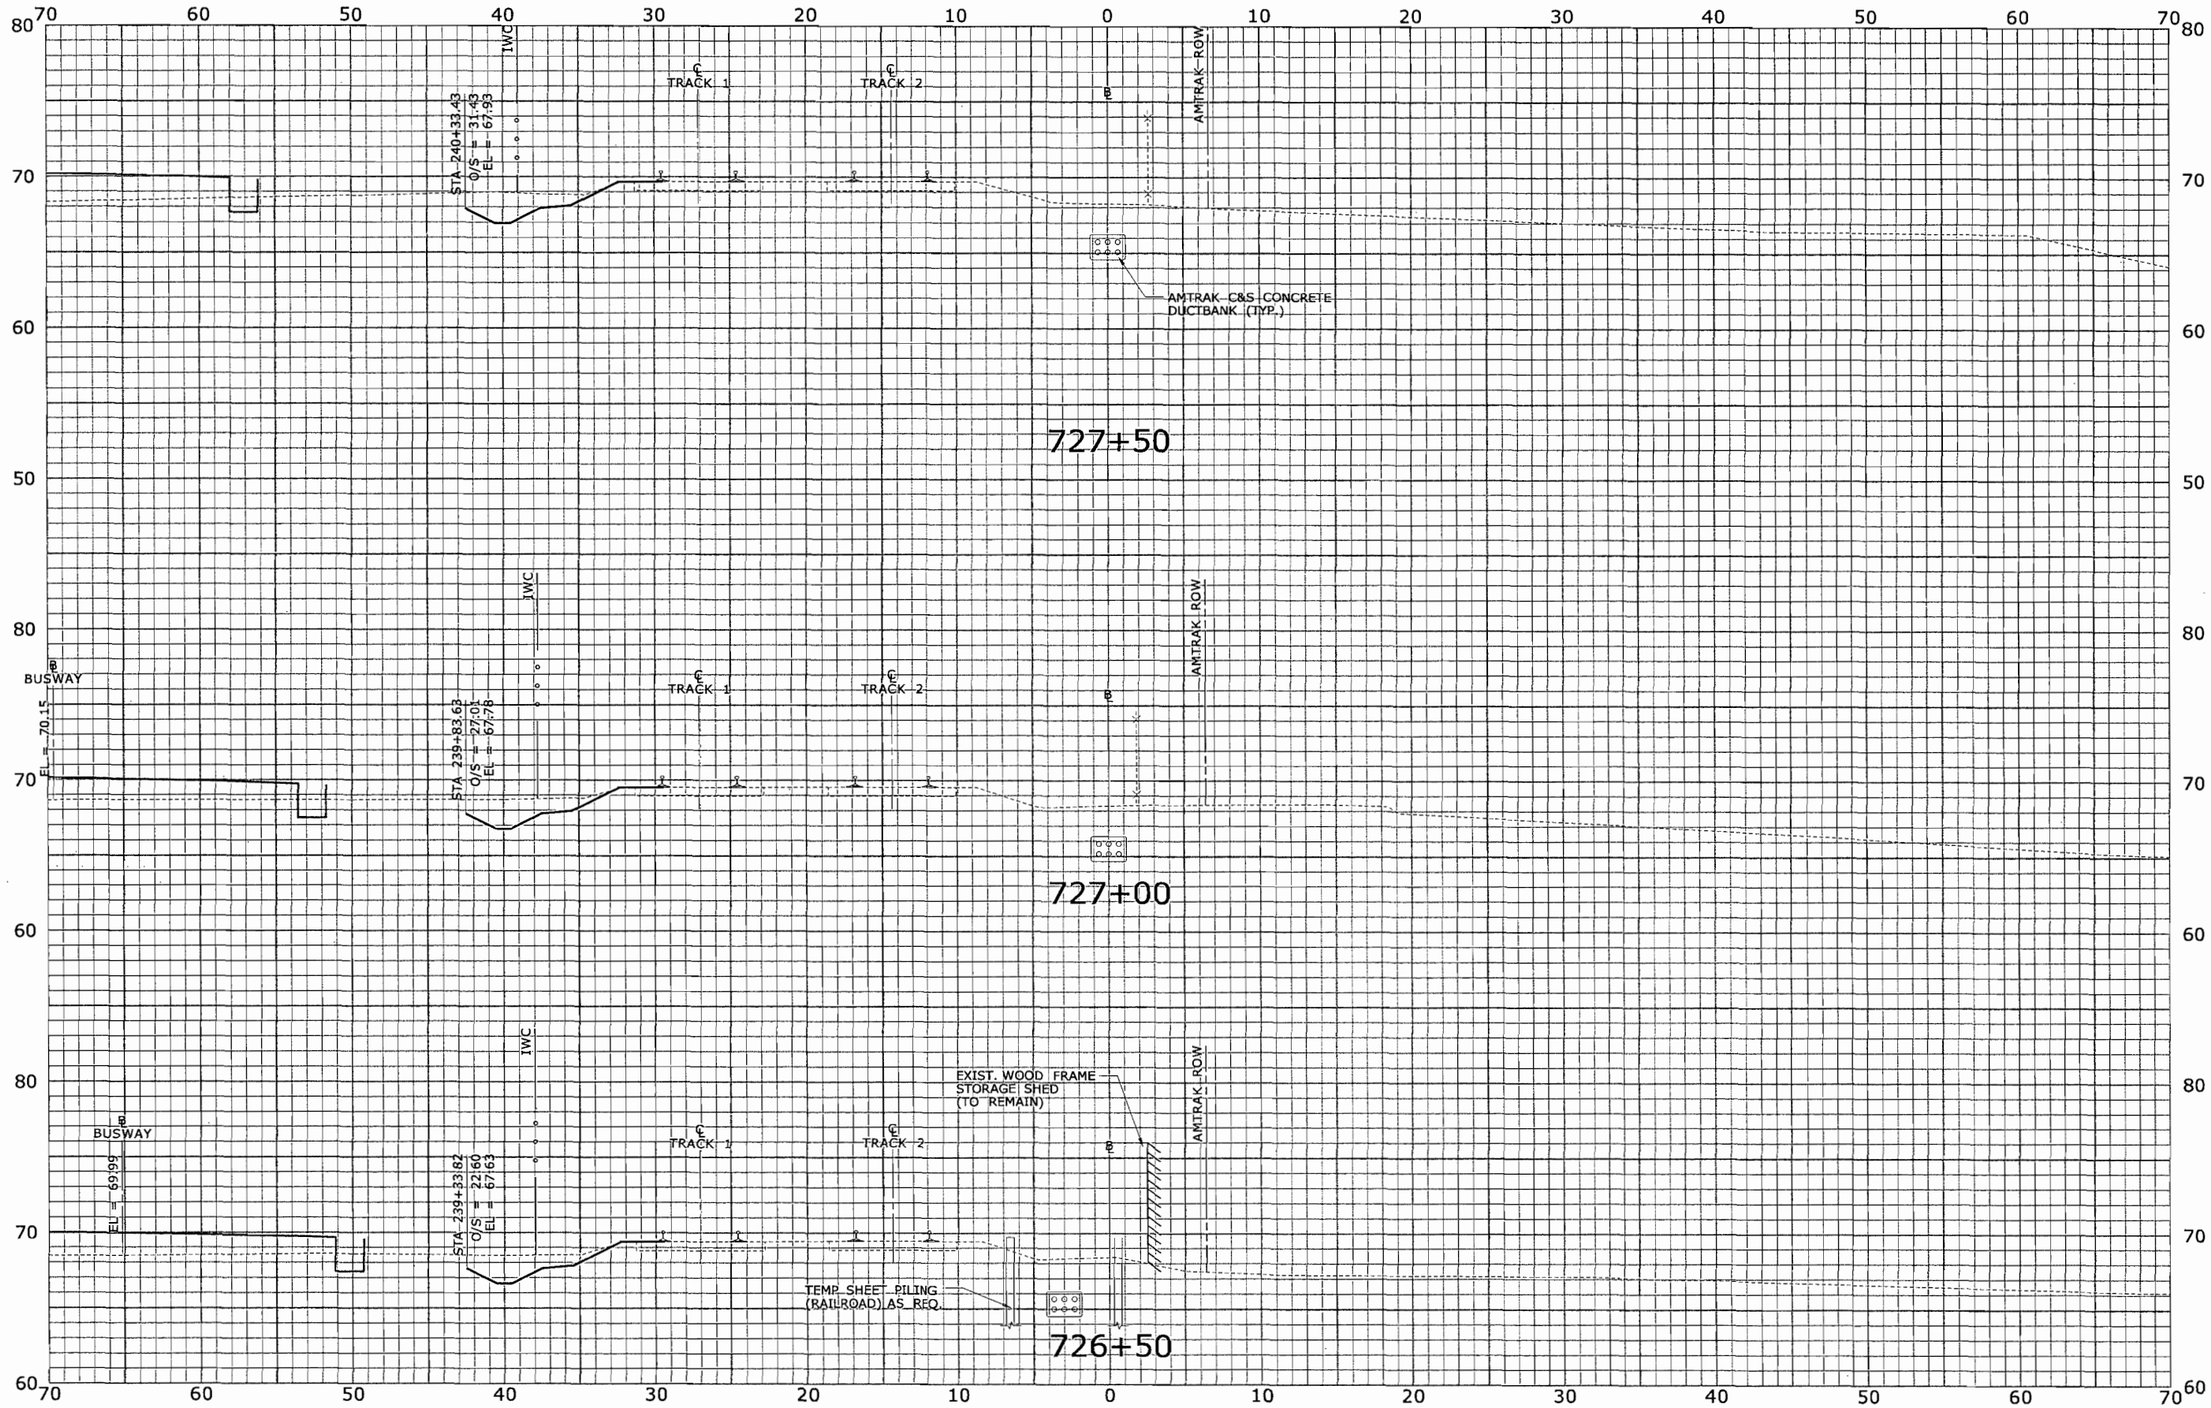

FINAL PLANS FOR REVIEW

REV.	DATE	REVISION DESCRIPTION	SHEET NO.
-	-	-	-
-	-	-	-
-	-	-	-
-	-	-	-
-	-	-	-
-	-	-	-

THE INFORMATION, INCLUDING ESTIMATED QUANTITIES OF WORK, SHOWN ON THESE SHEETS IS BASED ON LIMITED INVESTIGATIONS BY THE STATE AND IS IN NO WAY WARRANTED TO INDICATE THE CONDITIONS OF ACTUAL QUANTITIES OF WORK WHICH WILL BE REQUIRED.

Plotted: 7/17/2010

DESIGNER/DRAFTER: CJF
CHECKED BY: ALM
SCALE IN FEET 0 5 10
SCALE 1" = 5'

STATE OF CONNECTICUT
DEPARTMENT OF TRANSPORTATION

Filename: ...\HW_MST_093_H052_XSC-026.dgn

MICHAEL BAKER ENGINEERING, INC.
APPROVED BY: -
DATE: -

PROJECT TITLE: NEW BRITAIN - HARTFORD BUSWAY AMTRAK ACCESS ROAD

TOWN: NEWINGTON, WEST HARTFORD & HARTFORD

DRAWING TITLE: ROADWAY SECTIONS

PROJECT NO. 093-H052
DRAWING NO. XSC-026
SHEET NO. XSC-026

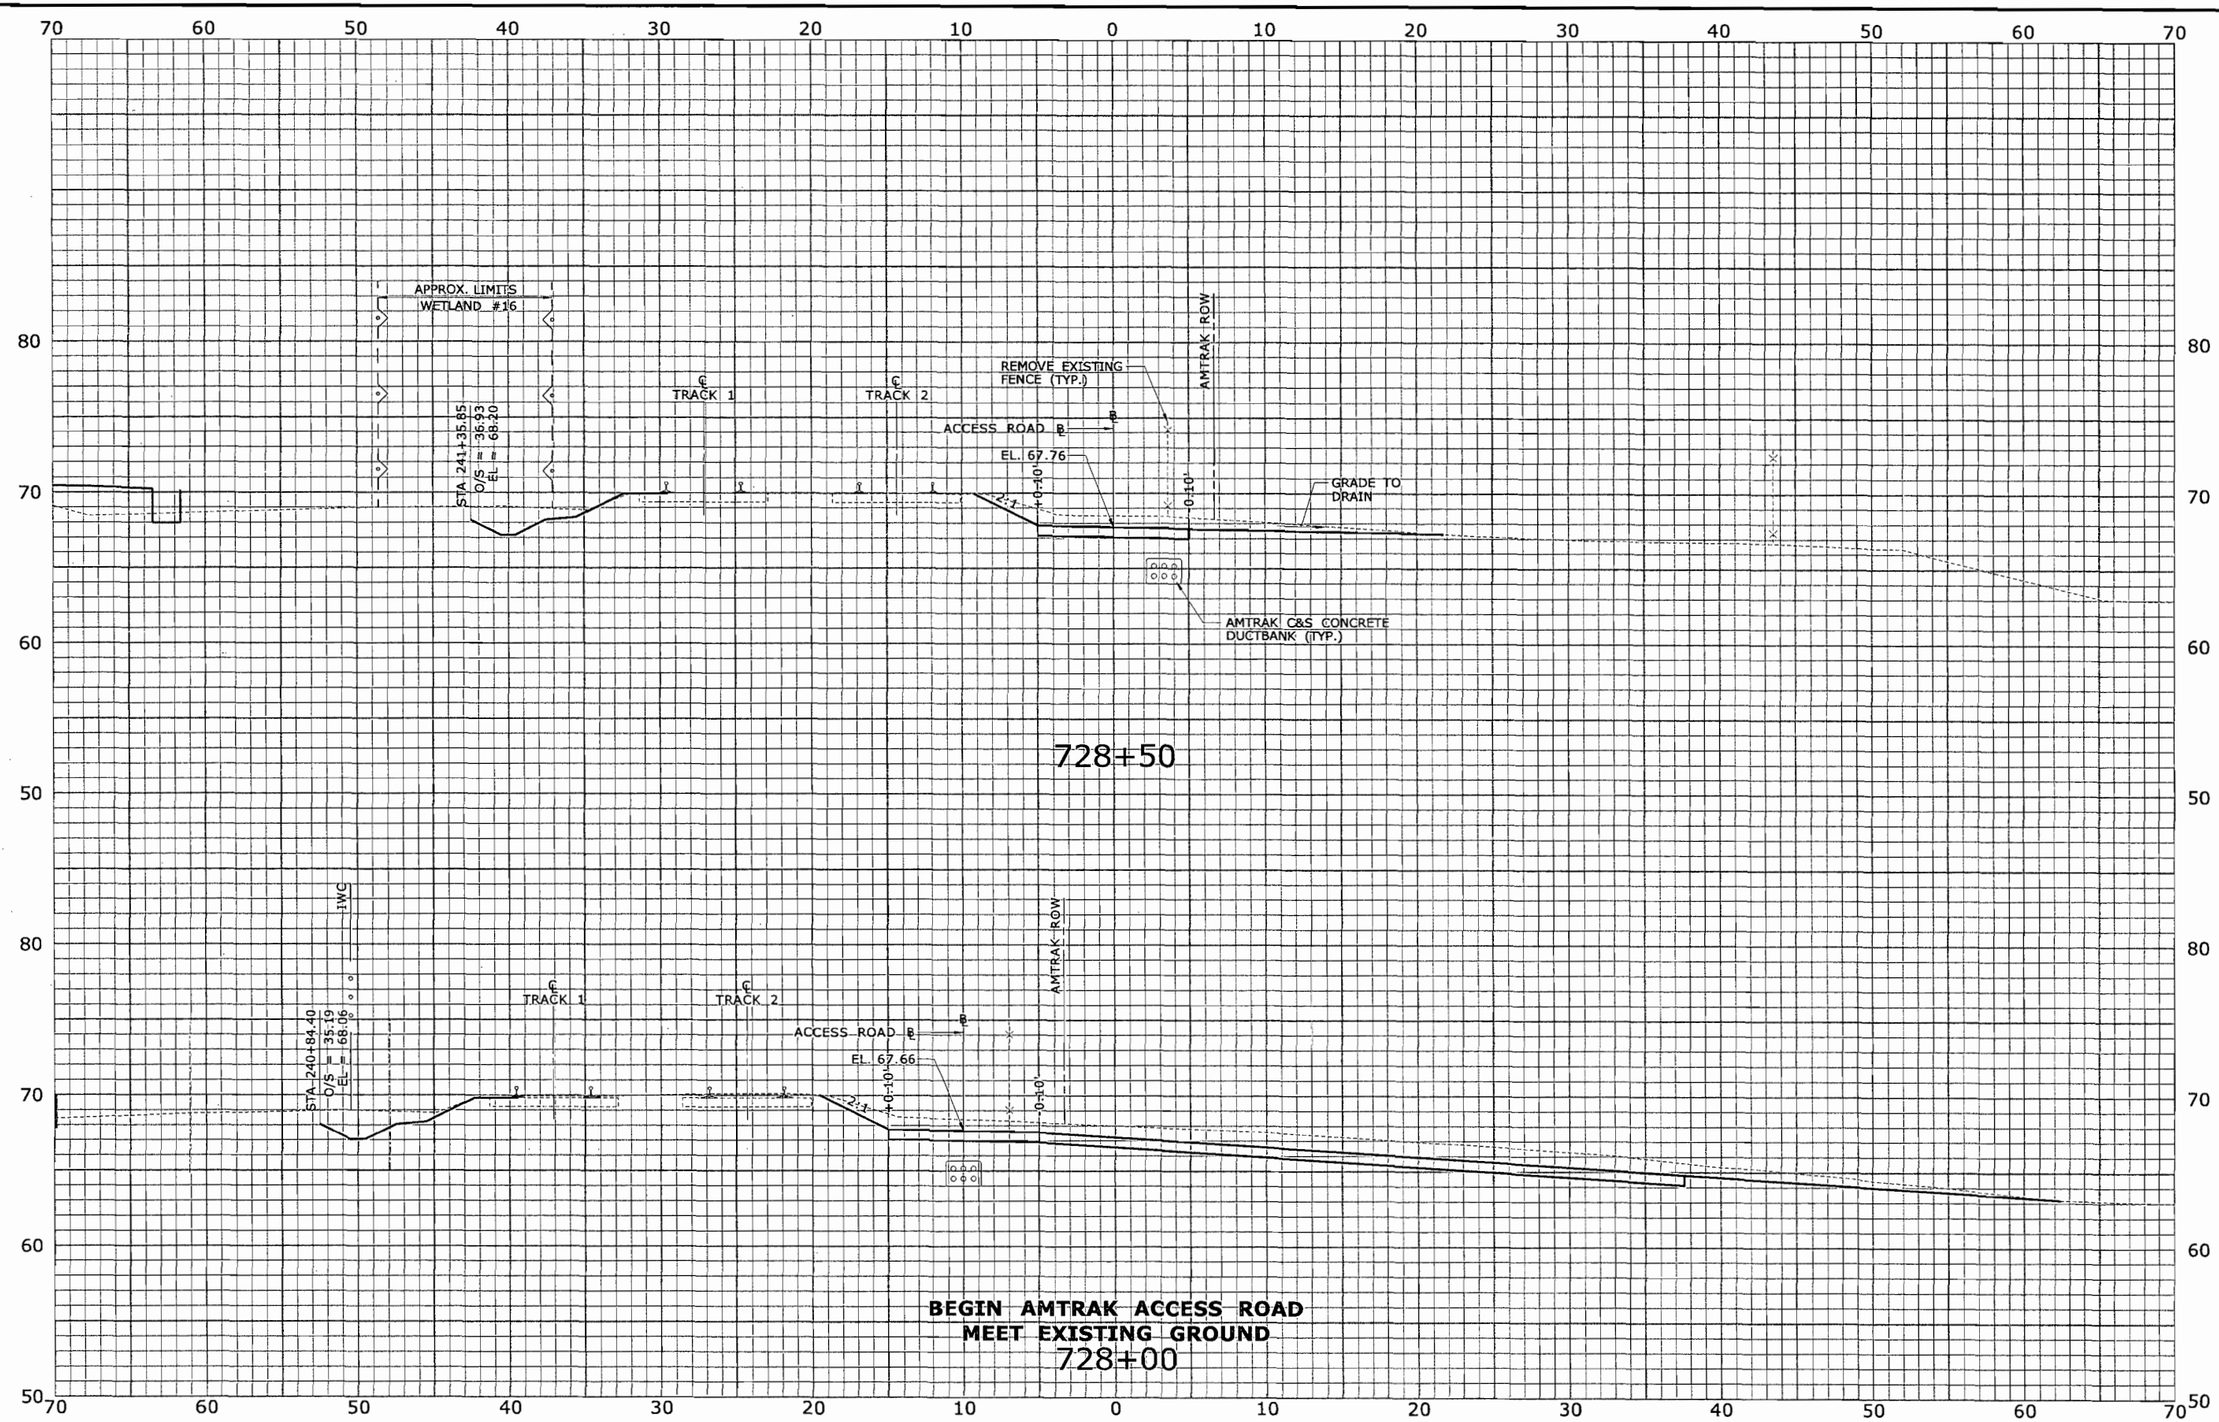

STA. 728+00 TO STA. 728+50

FINAL PLANS FOR REVIEW

REV.	DATE	REVISION DESCRIPTION	SHEET NO.
-	-	-	-
-	-	-	-
-	-	-	-
-	-	-	-
-	-	-	-
-	-	-	-

THE INFORMATION, INCLUDING ESTIMATED QUANTITIES OF WORK, SHOWN ON THESE SHEETS IS BASED ON LIMITED INVESTIGATIONS BY THE STATE AND IS IN NO WAY WARRANTED TO INDICATE THE CONDITIONS OF ACTUAL QUANTITIES OF WORK WHICH WILL BE REQUIRED.

Plotted: 7/17/2010

DESIGNER/DRAFTER: CJF
CHECKED BY: ALM
SCALE IN FEET 0 5 10
SCALE 1" = 5'

STATE OF CONNECTICUT
DEPARTMENT OF TRANSPORTATION

Filename: ...\HW_MST_093_H052_XSC-027.dgn

MICHAEL BAKER ENGINEERING, INC.
APPROVED BY: -
DATE: -

PROJECT TITLE: NEW BRITAIN - HARTFORD BUSWAY AMTRAK ACCESS ROAD

TOWN: NEWINGTON, WEST HARTFORD & HARTFORD

DRAWING TITLE: ROADWAY SECTIONS

PROJECT NO. 093-H052
DRAWING NO. XSC-027
SHEET NO. XSC-027

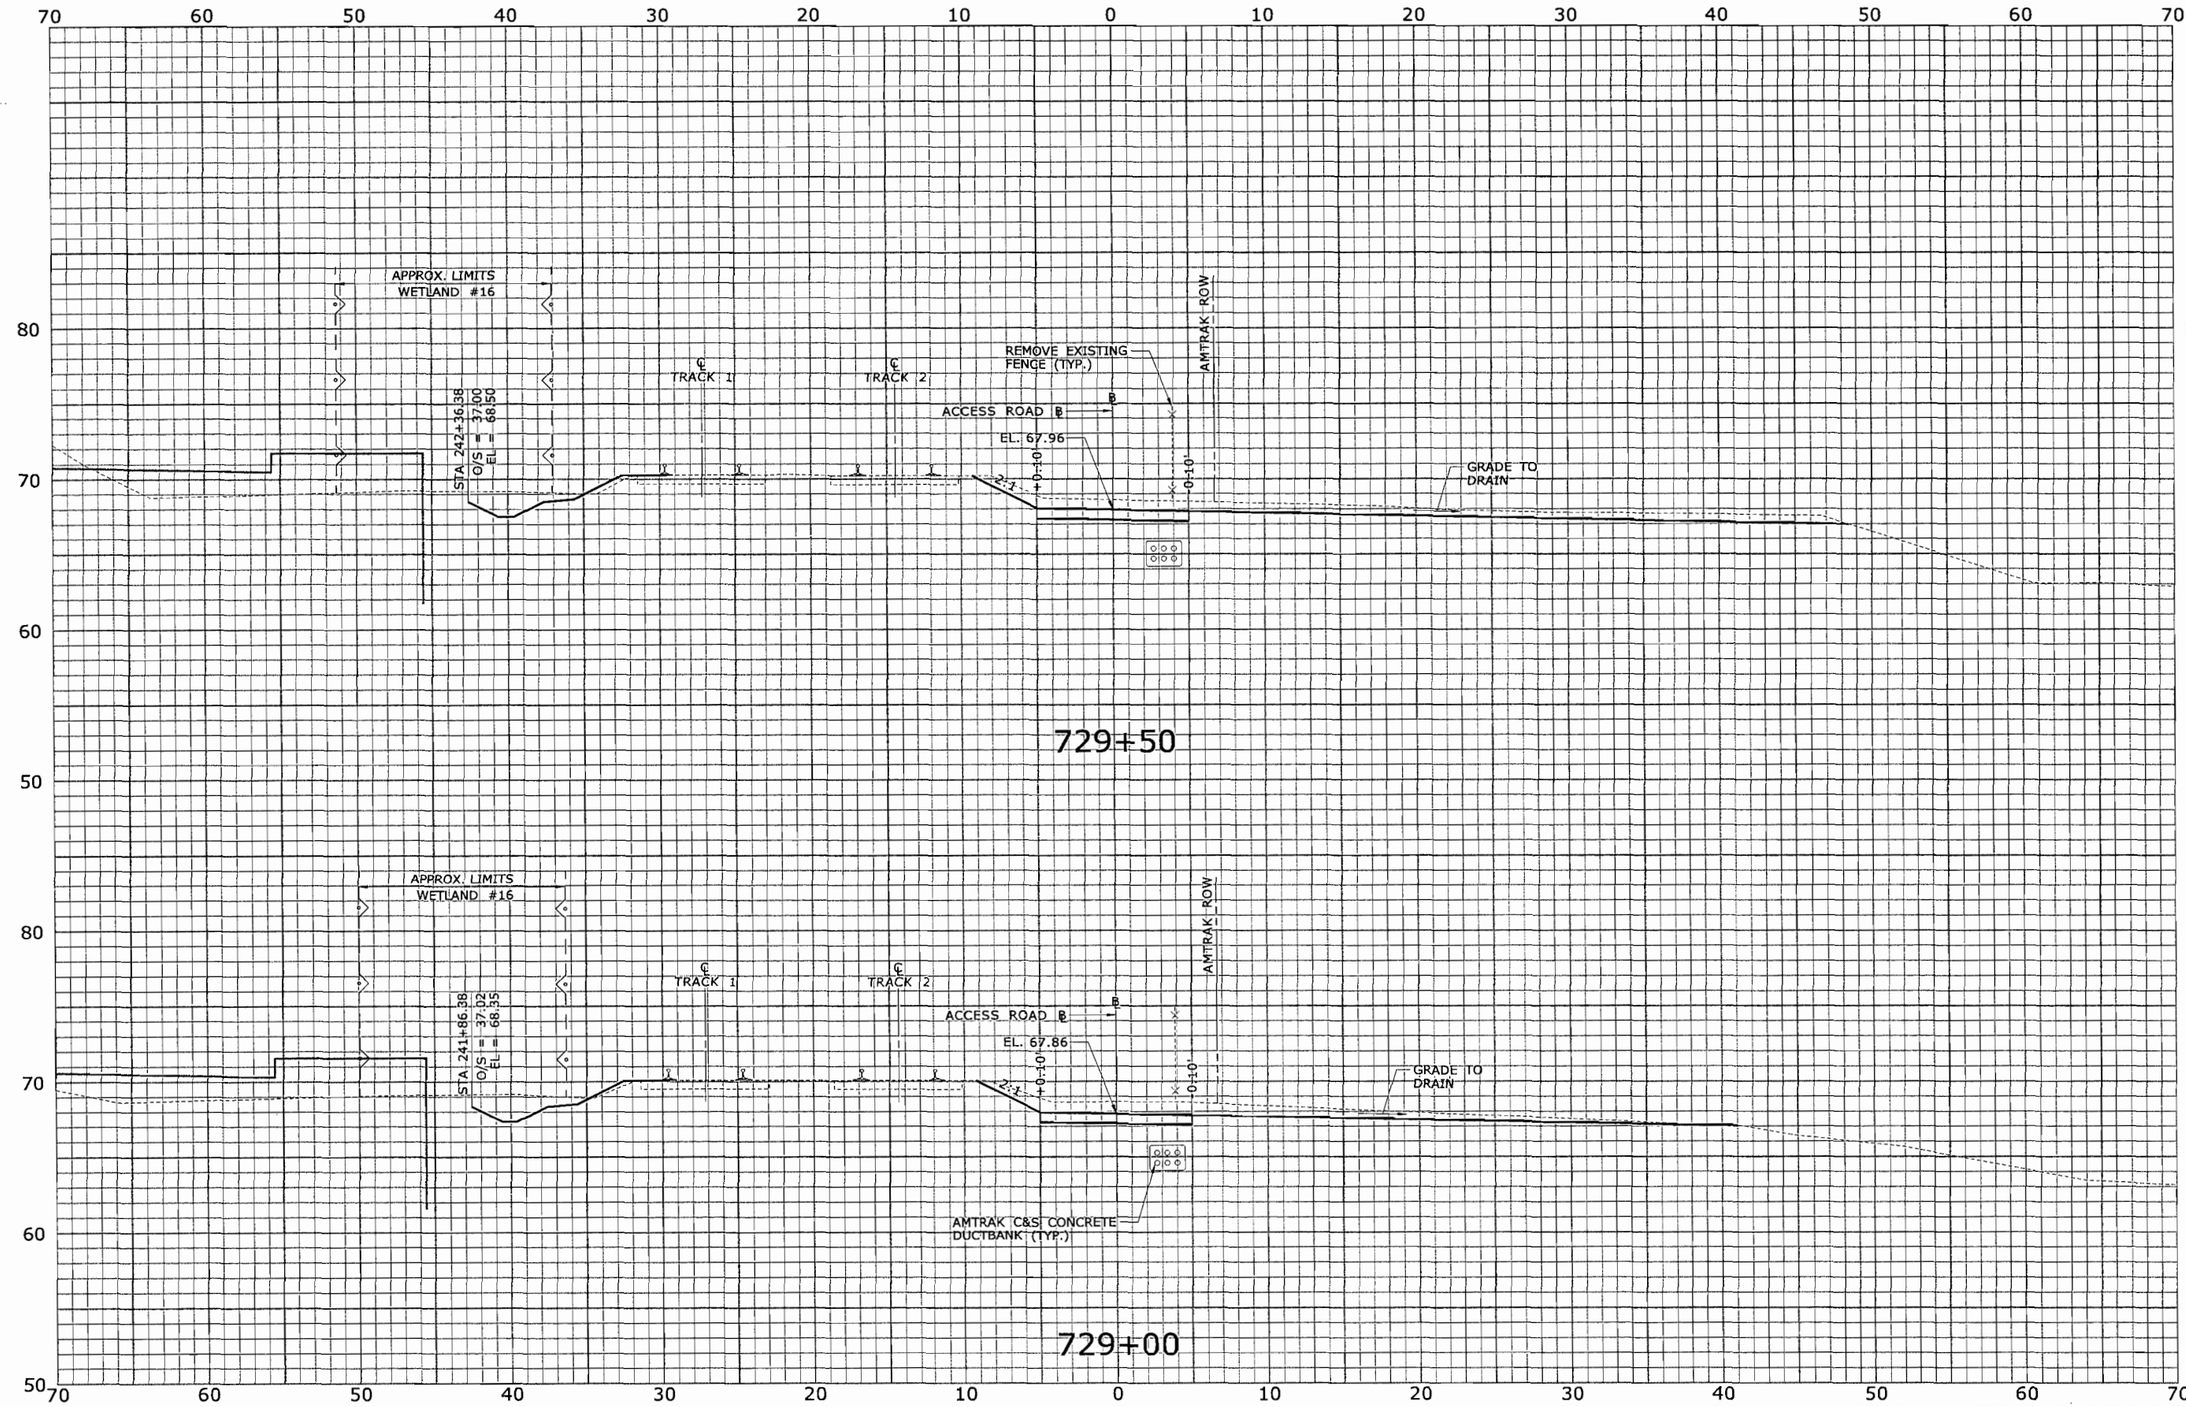

FINAL PLANS FOR REVIEW

REV.	DATE	REVISION DESCRIPTION	SHEET NO.
-	-	-	-
-	-	-	-
-	-	-	-
-	-	-	-
-	-	-	-
-	-	-	-

THE INFORMATION, INCLUDING ESTIMATED QUANTITIES OF WORK, SHOWN ON THESE SHEETS IS BASED ON LIMITED INVESTIGATIONS BY THE STATE AND IS IN NO WAY WARRANTED TO INDICATE THE CONDITIONS OF ACTUAL QUANTITIES OF WORK WHICH WILL BE REQUIRED.

Plotted: 7/17/2010

DESIGNER/DRAFTER: CJF
CHECKED BY: ALM
SCALE IN FEET
0 5 10
SCALE 1" = 5'

STATE OF CONNECTICUT
DEPARTMENT OF TRANSPORTATION

Filename: ...\HW_MST_093_H052_XSC-028.dgn

MICHAEL BAKER ENGINEERING, INC.
APPROVED BY: -
DATE: -

PROJECT TITLE:
NEW BRITAIN - HARTFORD BUSWAY
AMTRAK ACCESS ROAD

TOWN:
NEWINGTON, WEST HARTFORD & HARTFORD

DRAWING TITLE:
ROADWAY SECTIONS

PROJECT NO. 093-H052
DRAWING NO. XSC-028
SHEET NO. XSC-028

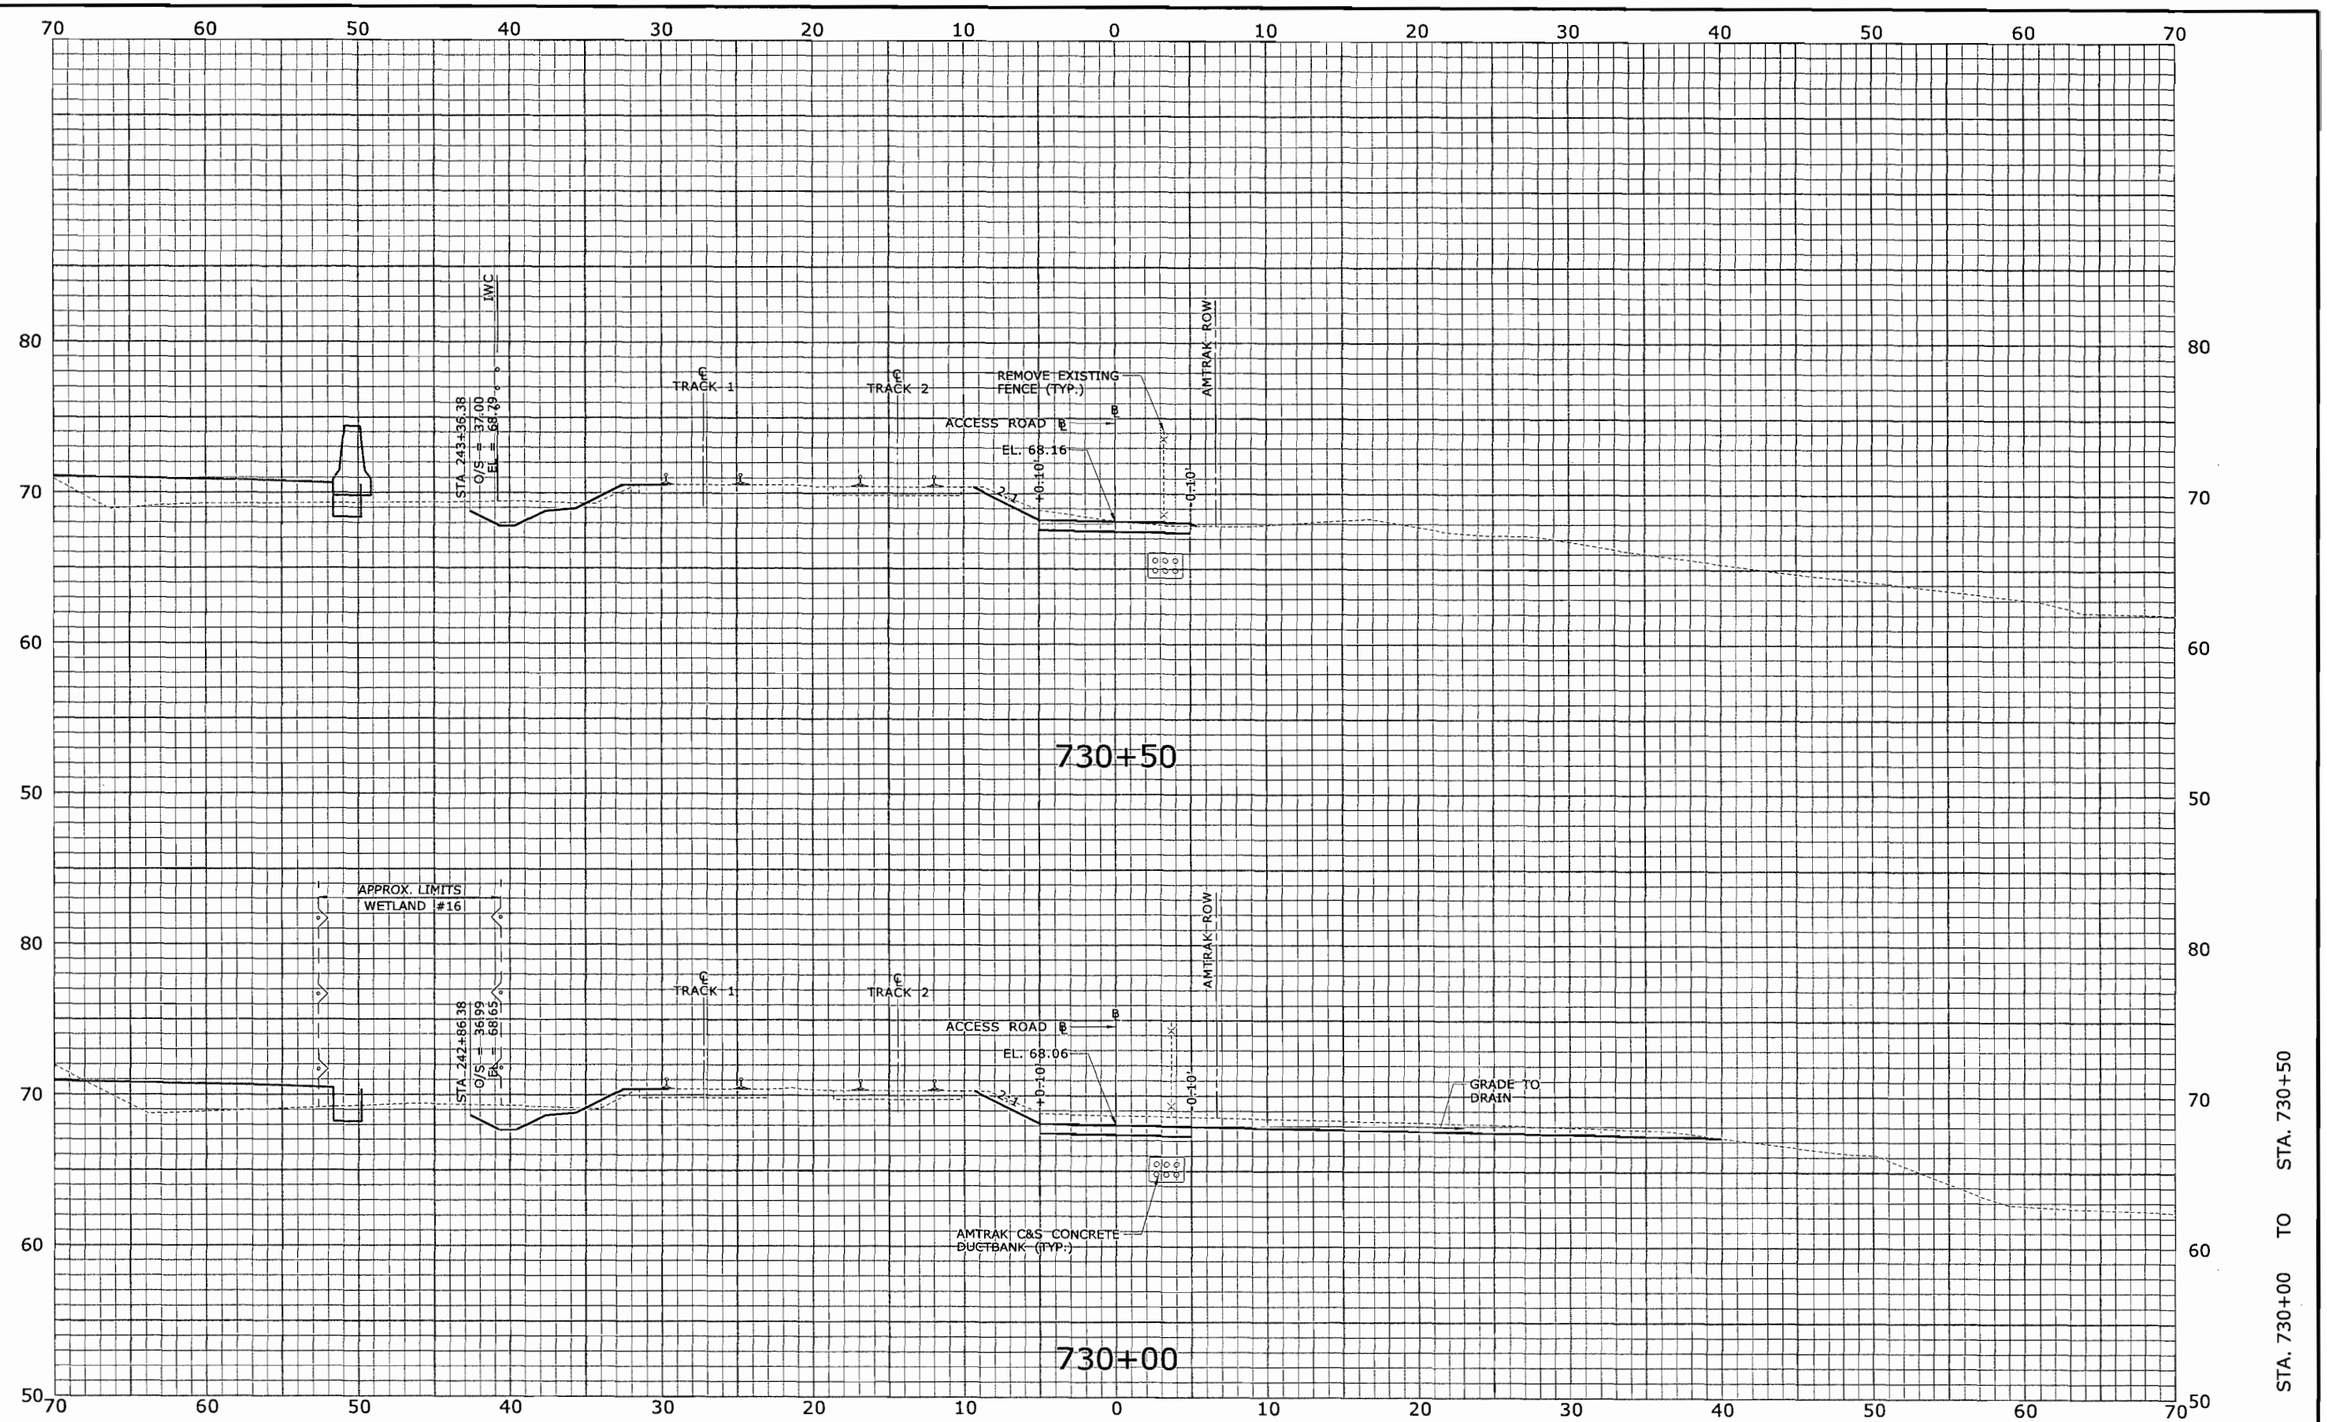

FINAL PLANS FOR REVIEW

REV.	DATE	REVISION DESCRIPTION	SHEET NO.
-	-	-	-
-	-	-	-
-	-	-	-
-	-	-	-
-	-	-	-
-	-	-	-

THE INFORMATION, INCLUDING ESTIMATED QUANTITIES OF WORK, SHOWN ON THESE SHEETS IS BASED ON LIMITED INVESTIGATIONS BY THE STATE AND IS IN NO WAY WARRANTED TO INDICATE THE CONDITIONS OF ACTUAL QUANTITIES OF WORK WHICH WILL BE REQUIRED.

Plotted: 7/17/2010

DESIGNER/DRAFTER: CJF
CHECKED BY: ALM
SCALE IN FEET 0 5 10
SCALE 1" = 5'

STATE OF CONNECTICUT
DEPARTMENT OF TRANSPORTATION

Filename: ...\HW_MST_093_H052_XSC-029.dgn

MICHAEL BAKER ENGINEERING, INC.
APPROVED BY: -
DATE: -

PROJECT TITLE: NEW BRITAIN - HARTFORD BUSWAY AMTRAK ACCESS ROAD

TOWN: NEWINGTON, WEST HARTFORD & HARTFORD

DRAWING TITLE: ROADWAY SECTIONS

PROJECT NO. 093-H052
DRAWING NO. XSC-029
SHEET NO. XSC-029

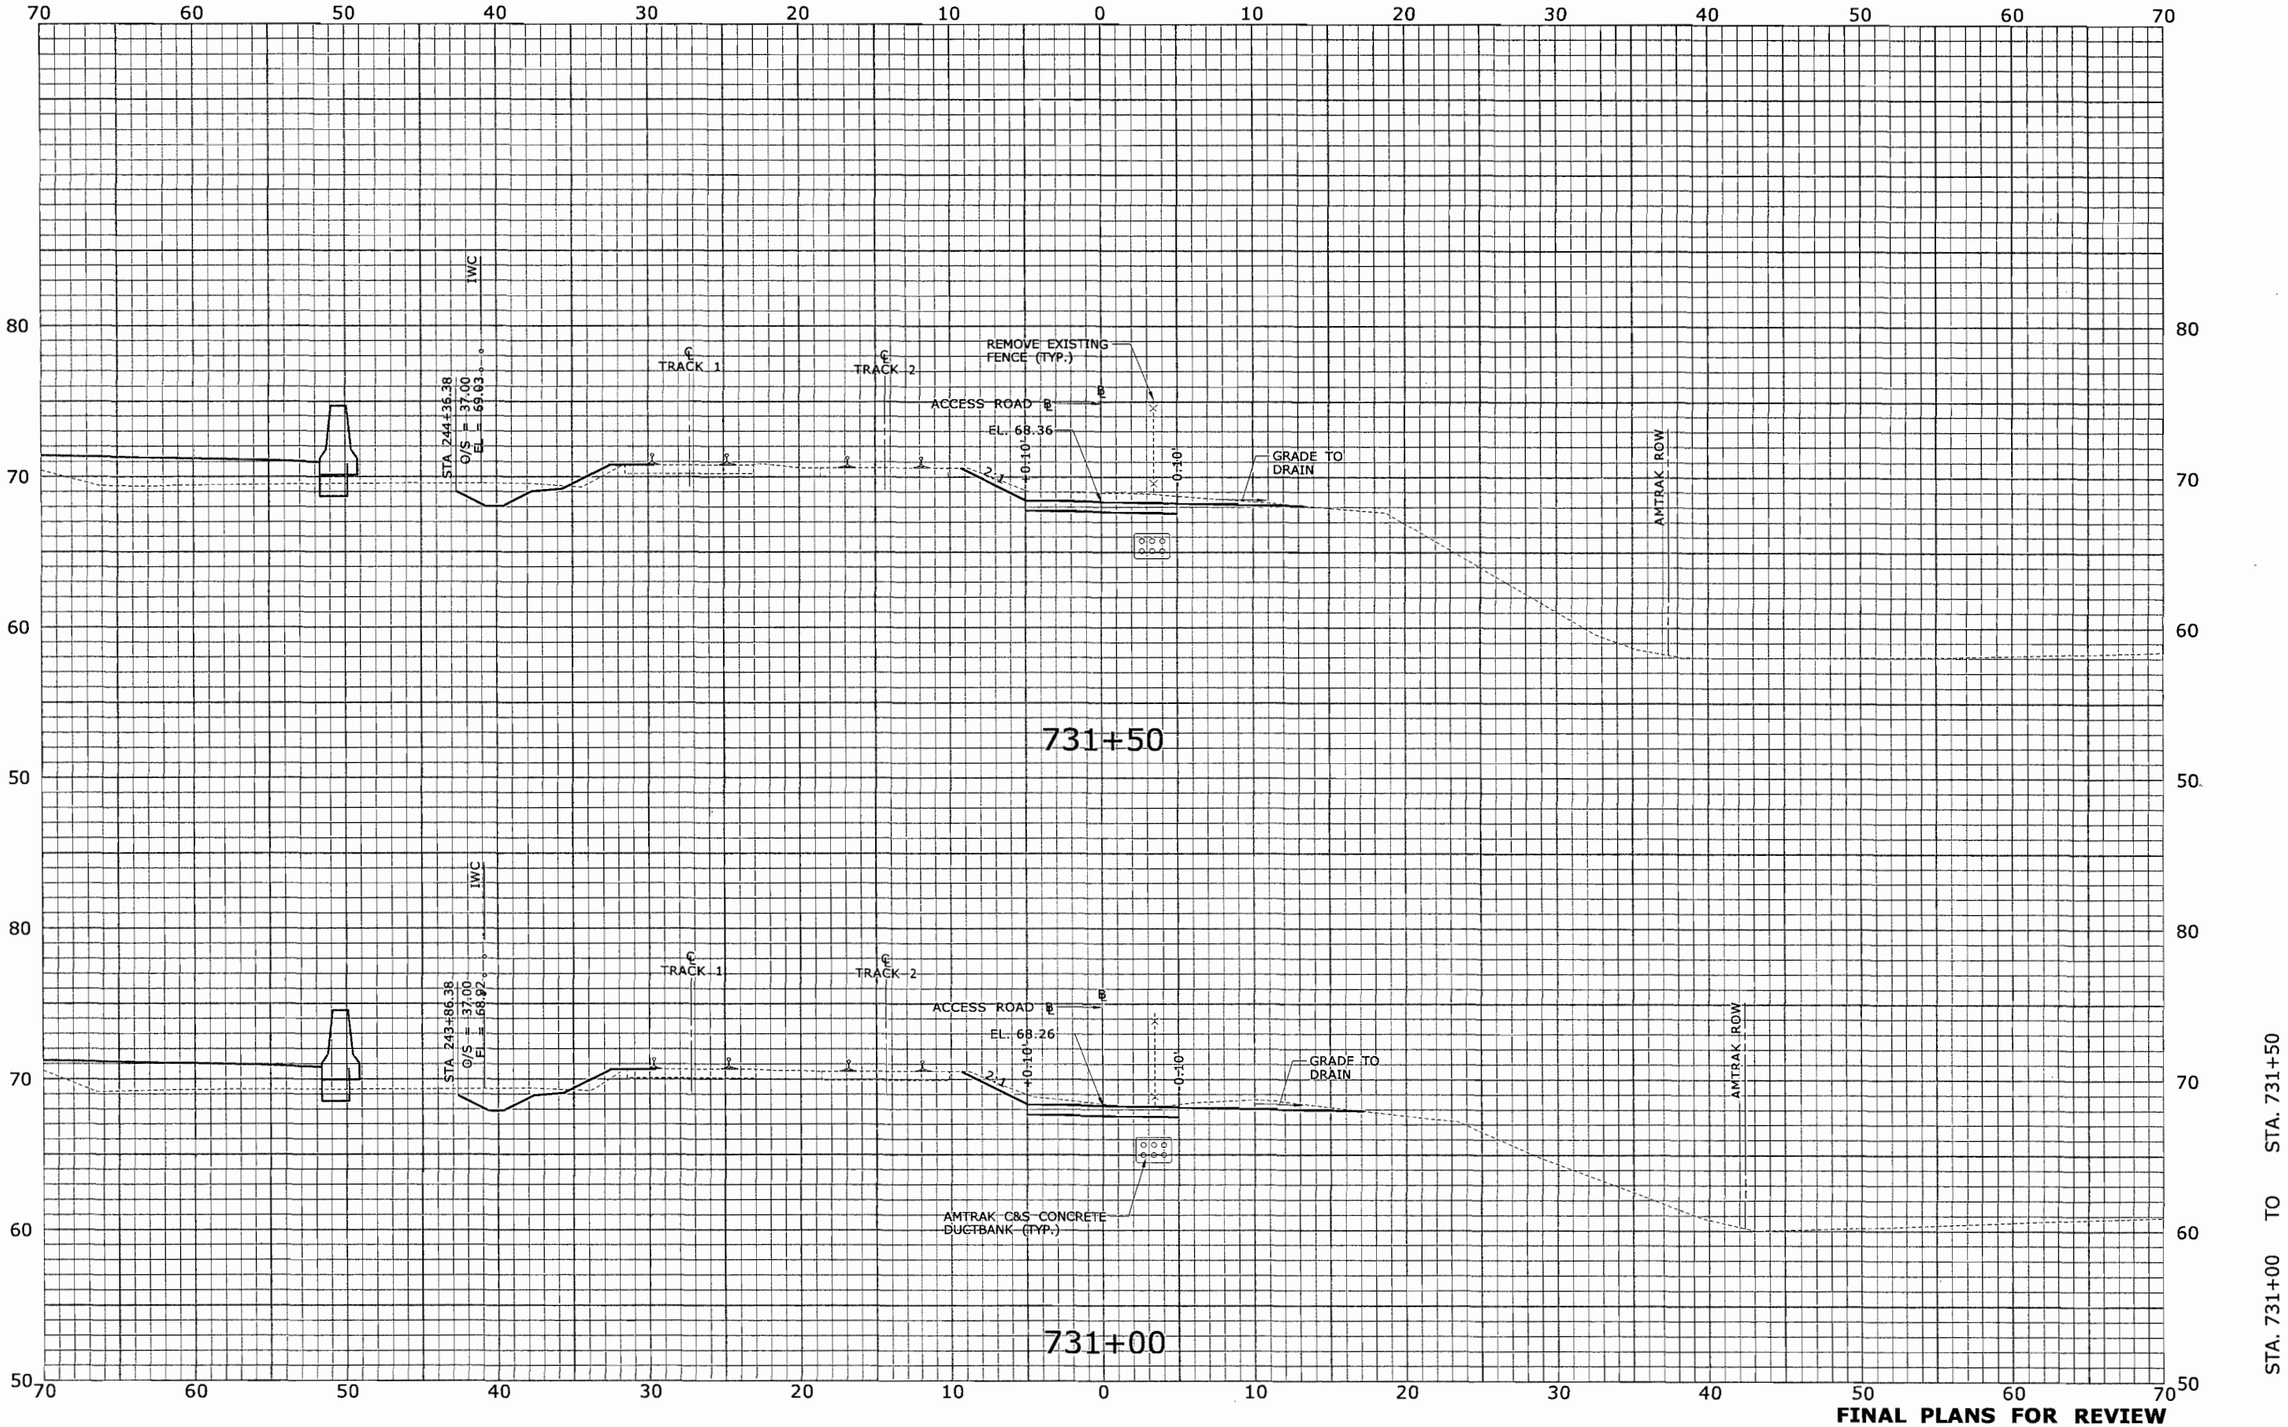

FINAL PLANS FOR REVIEW

REV.	DATE	REVISION DESCRIPTION	SHEET NO.
-	-	-	-
-	-	-	-
-	-	-	-
-	-	-	-
-	-	-	-
-	-	-	-
-	-	-	-

THE INFORMATION, INCLUDING ESTIMATED QUANTITIES OF WORK, SHOWN ON THESE SHEETS IS BASED ON LIMITED INVESTIGATIONS BY THE STATE AND IS IN NO WAY WARRANTED TO INDICATE THE CONDITIONS OF ACTUAL QUANTITIES OF WORK WHICH WILL BE REQUIRED.

Plotted: 7/17/2010

DESIGNER/DRAFTER: CJF
CHECKED BY: ALM
SCALE IN FEET 0 5 10
SCALE 1" = 5'

STATE OF CONNECTICUT
DEPARTMENT OF TRANSPORTATION

Filename: ...\HW_MST_093_H052_XSC-030.dgn

MICHAEL BAKER ENGINEERING, INC.
APPROVED BY: -
DATE: -

PROJECT TITLE: NEW BRITAIN - HARTFORD BUSWAY AMTRAK ACCESS ROAD

TOWN: NEWINGTON, WEST HARTFORD & HARTFORD

DRAWING TITLE: ROADWAY SECTIONS

PROJECT NO. 093-H052
DRAWING NO. XSC-030
SHEET NO. XSC-030

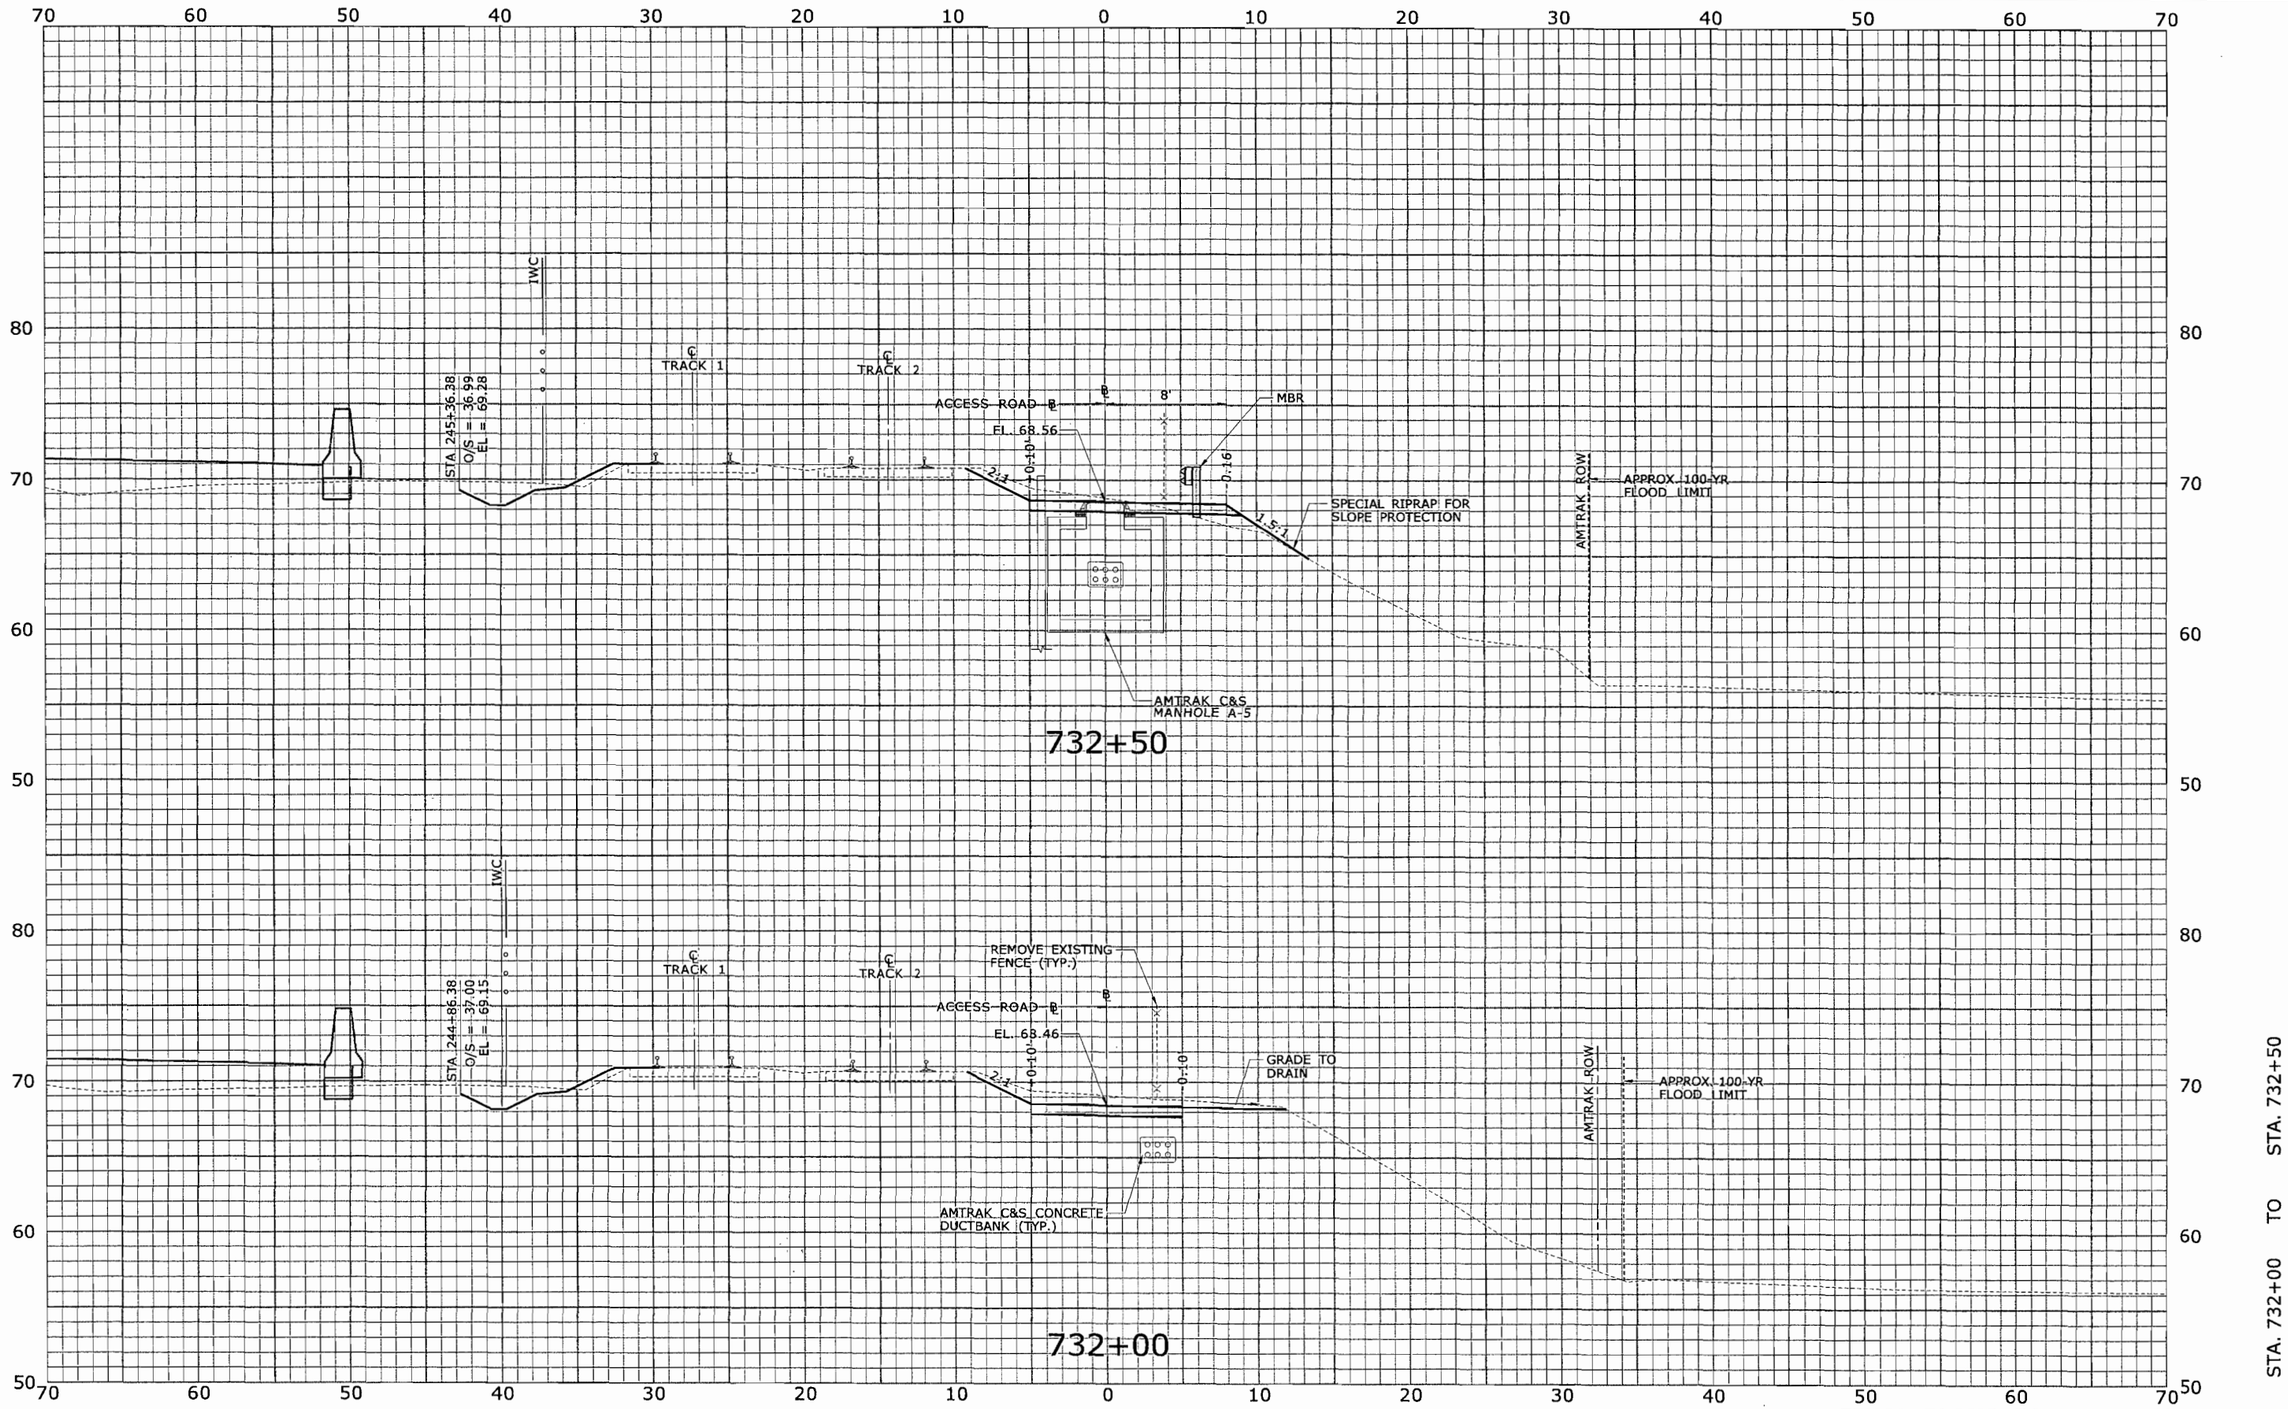

REV.	DATE	REVISION DESCRIPTION	SHEET NO.
-	-	-	-
-	-	-	-
-	-	-	-
-	-	-	-
-	-	-	-
-	-	-	-

THE INFORMATION, INCLUDING ESTIMATED QUANTITIES OF WORK, SHOWN ON THESE SHEETS IS BASED ON LIMITED INVESTIGATIONS BY THE STATE AND IS IN NO WAY WARRANTED TO INDICATE THE CONDITIONS OF ACTUAL QUANTITIES OF WORK WHICH WILL BE REQUIRED.

Plotted: 7/17/2010

DESIGNER/DRAFTER: CJF
CHECKED BY: ALM
SCALE IN FEET 0 5 10
SCALE 1" = 5'

STATE OF CONNECTICUT
DEPARTMENT OF TRANSPORTATION

Filename: ...\HW_MST_093_H052_XSC-031.dgn

MICHAEL BAKER ENGINEERING, INC.
APPROVED BY: -
DATE: -

PROJECT TITLE:
NEW BRITAIN - HARTFORD BUSWAY
AMTRAK ACCESS ROAD

TOWN: NEWINGTON, WEST HARTFORD & HARTFORD

DRAWING TITLE: ROADWAY SECTIONS

PROJECT NO. 093-H052
DRAWING NO. XSC-031
SHEET NO. XSC-031

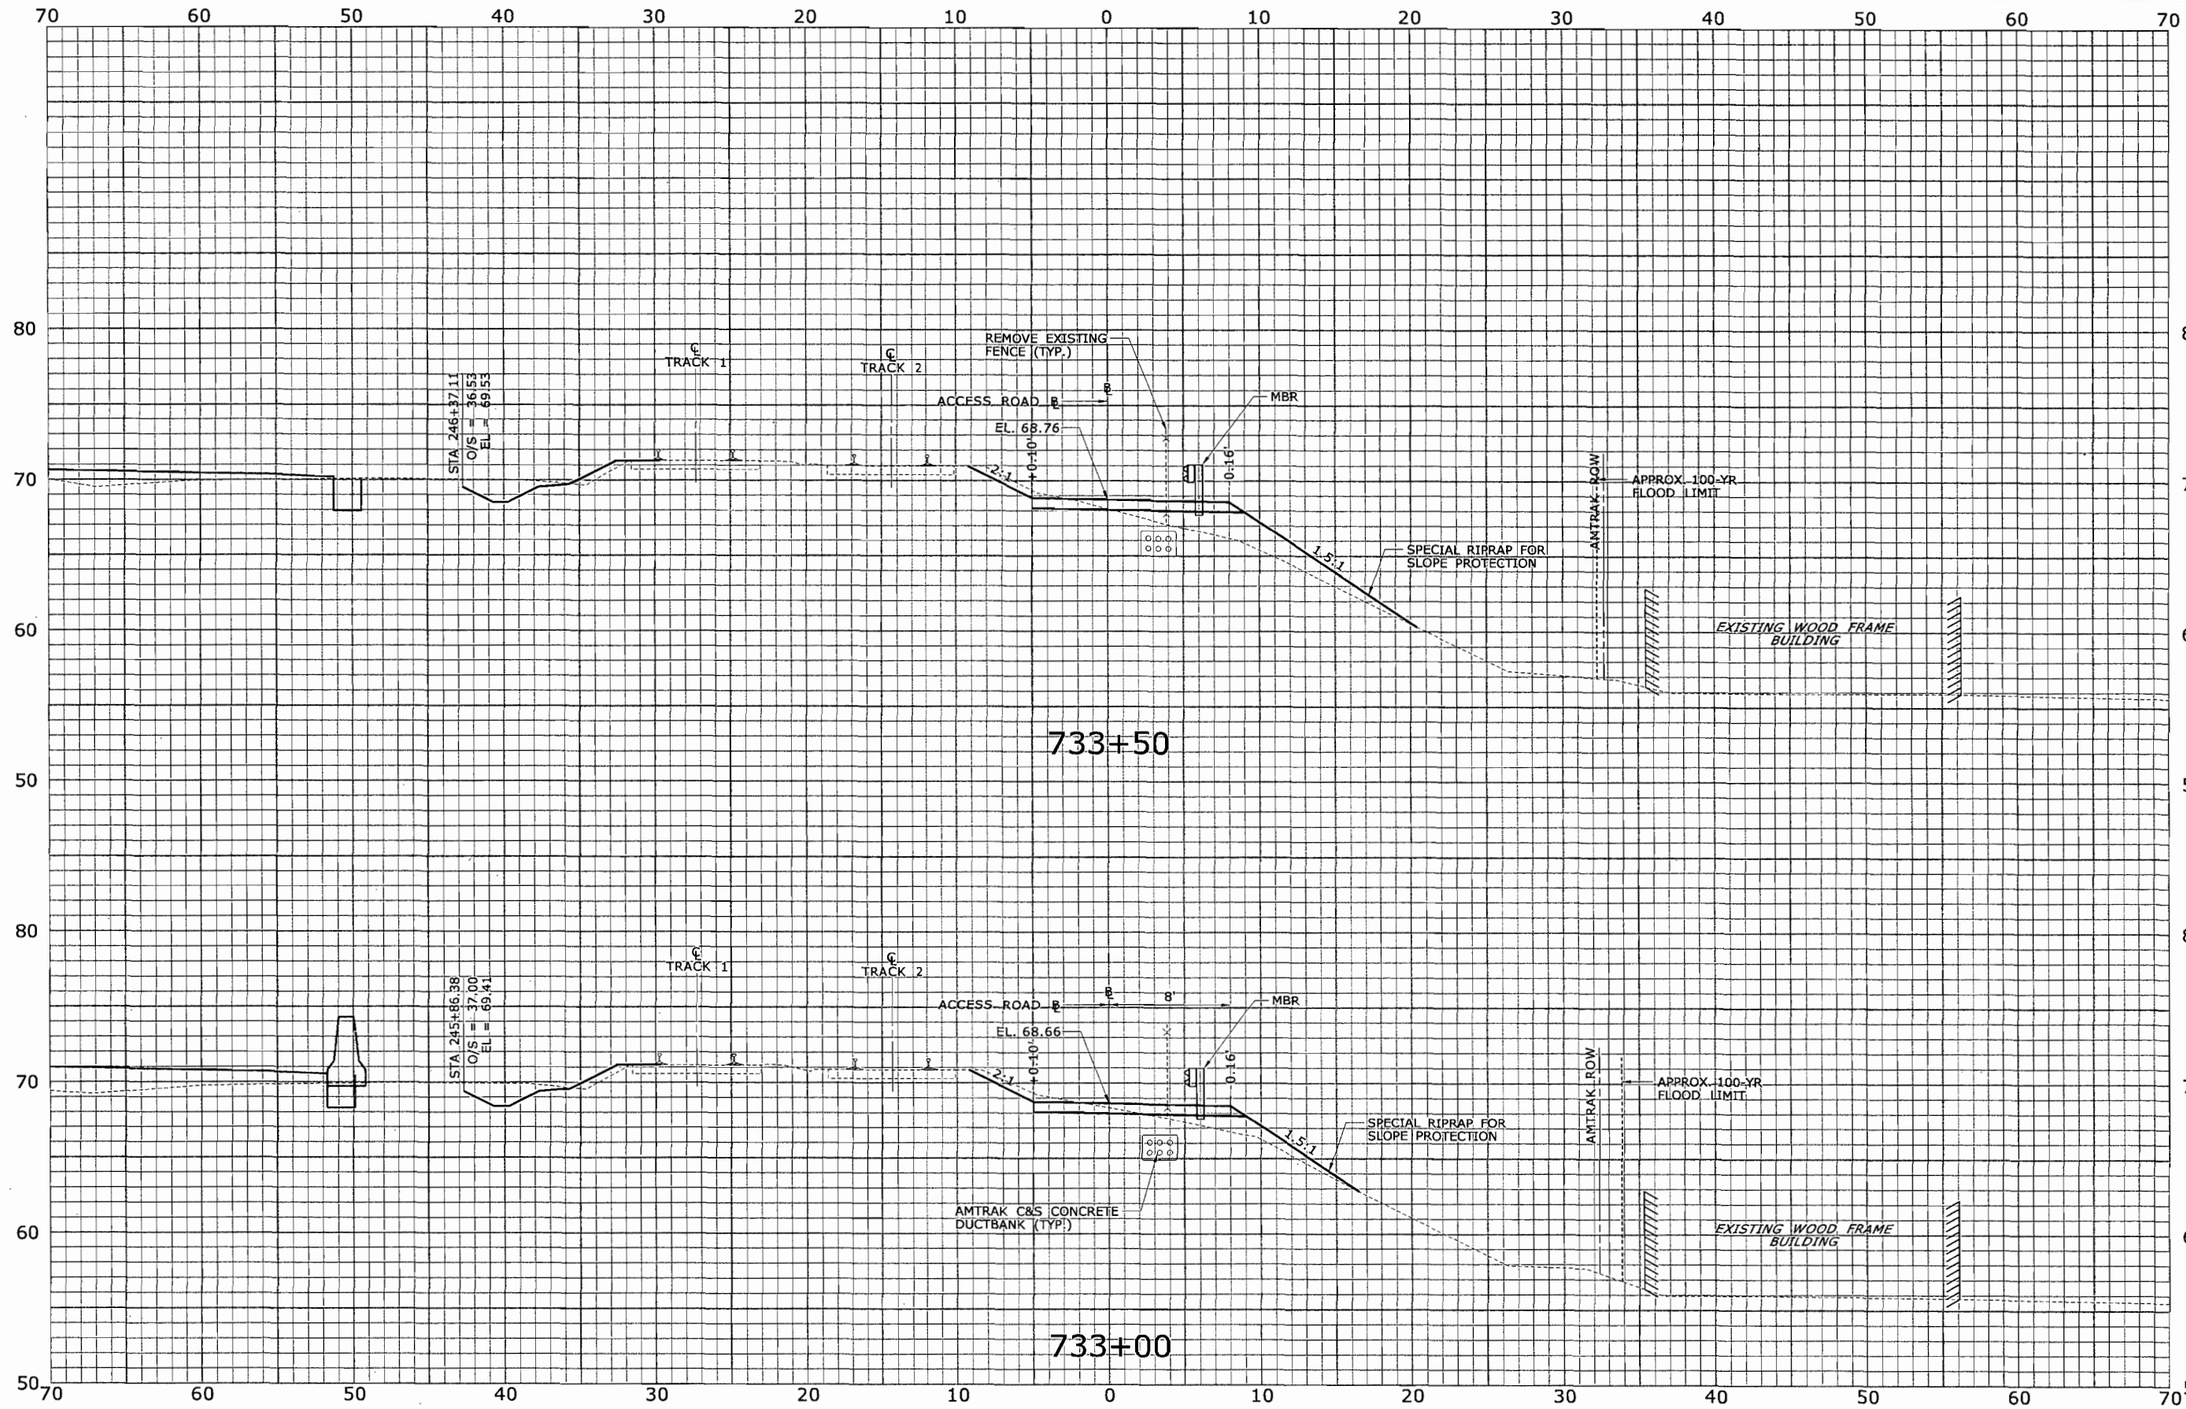

FINAL PLANS FOR REVIEW

REV.	DATE	REVISION DESCRIPTION	SHEET NO.
-	-	-	-
-	-	-	-
-	-	-	-
-	-	-	-
-	-	-	-
-	-	-	-

THE INFORMATION, INCLUDING ESTIMATED QUANTITIES OF WORK, SHOWN ON THESE SHEETS IS BASED ON LIMITED INVESTIGATIONS BY THE STATE AND IS IN NO WAY WARRANTED TO INDICATE THE CONDITIONS OF ACTUAL QUANTITIES OF WORK WHICH WILL BE REQUIRED.

Plotted: 7/17/2010

DESIGNER/DRAFTER: CJF
CHECKED BY: ALM
SCALE IN FEET
0 5 10
SCALE 1" = 5'

STATE OF CONNECTICUT
DEPARTMENT OF TRANSPORTATION

Filename: ...\HW_MST_093_H052_XSC-032.dgn

MICHAEL BAKER ENGINEERING, INC.
APPROVED BY: -
DATE: -

PROJECT TITLE:
NEW BRITAIN - HARTFORD BUSWAY
AMTRAK ACCESS ROAD

TOWN:
NEWINGTON, WEST HARTFORD & HARTFORD

DRAWING TITLE:
ROADWAY SECTIONS

PROJECT NO. 093-H052
DRAWING NO. XSC-032
SHEET NO. XSC-032

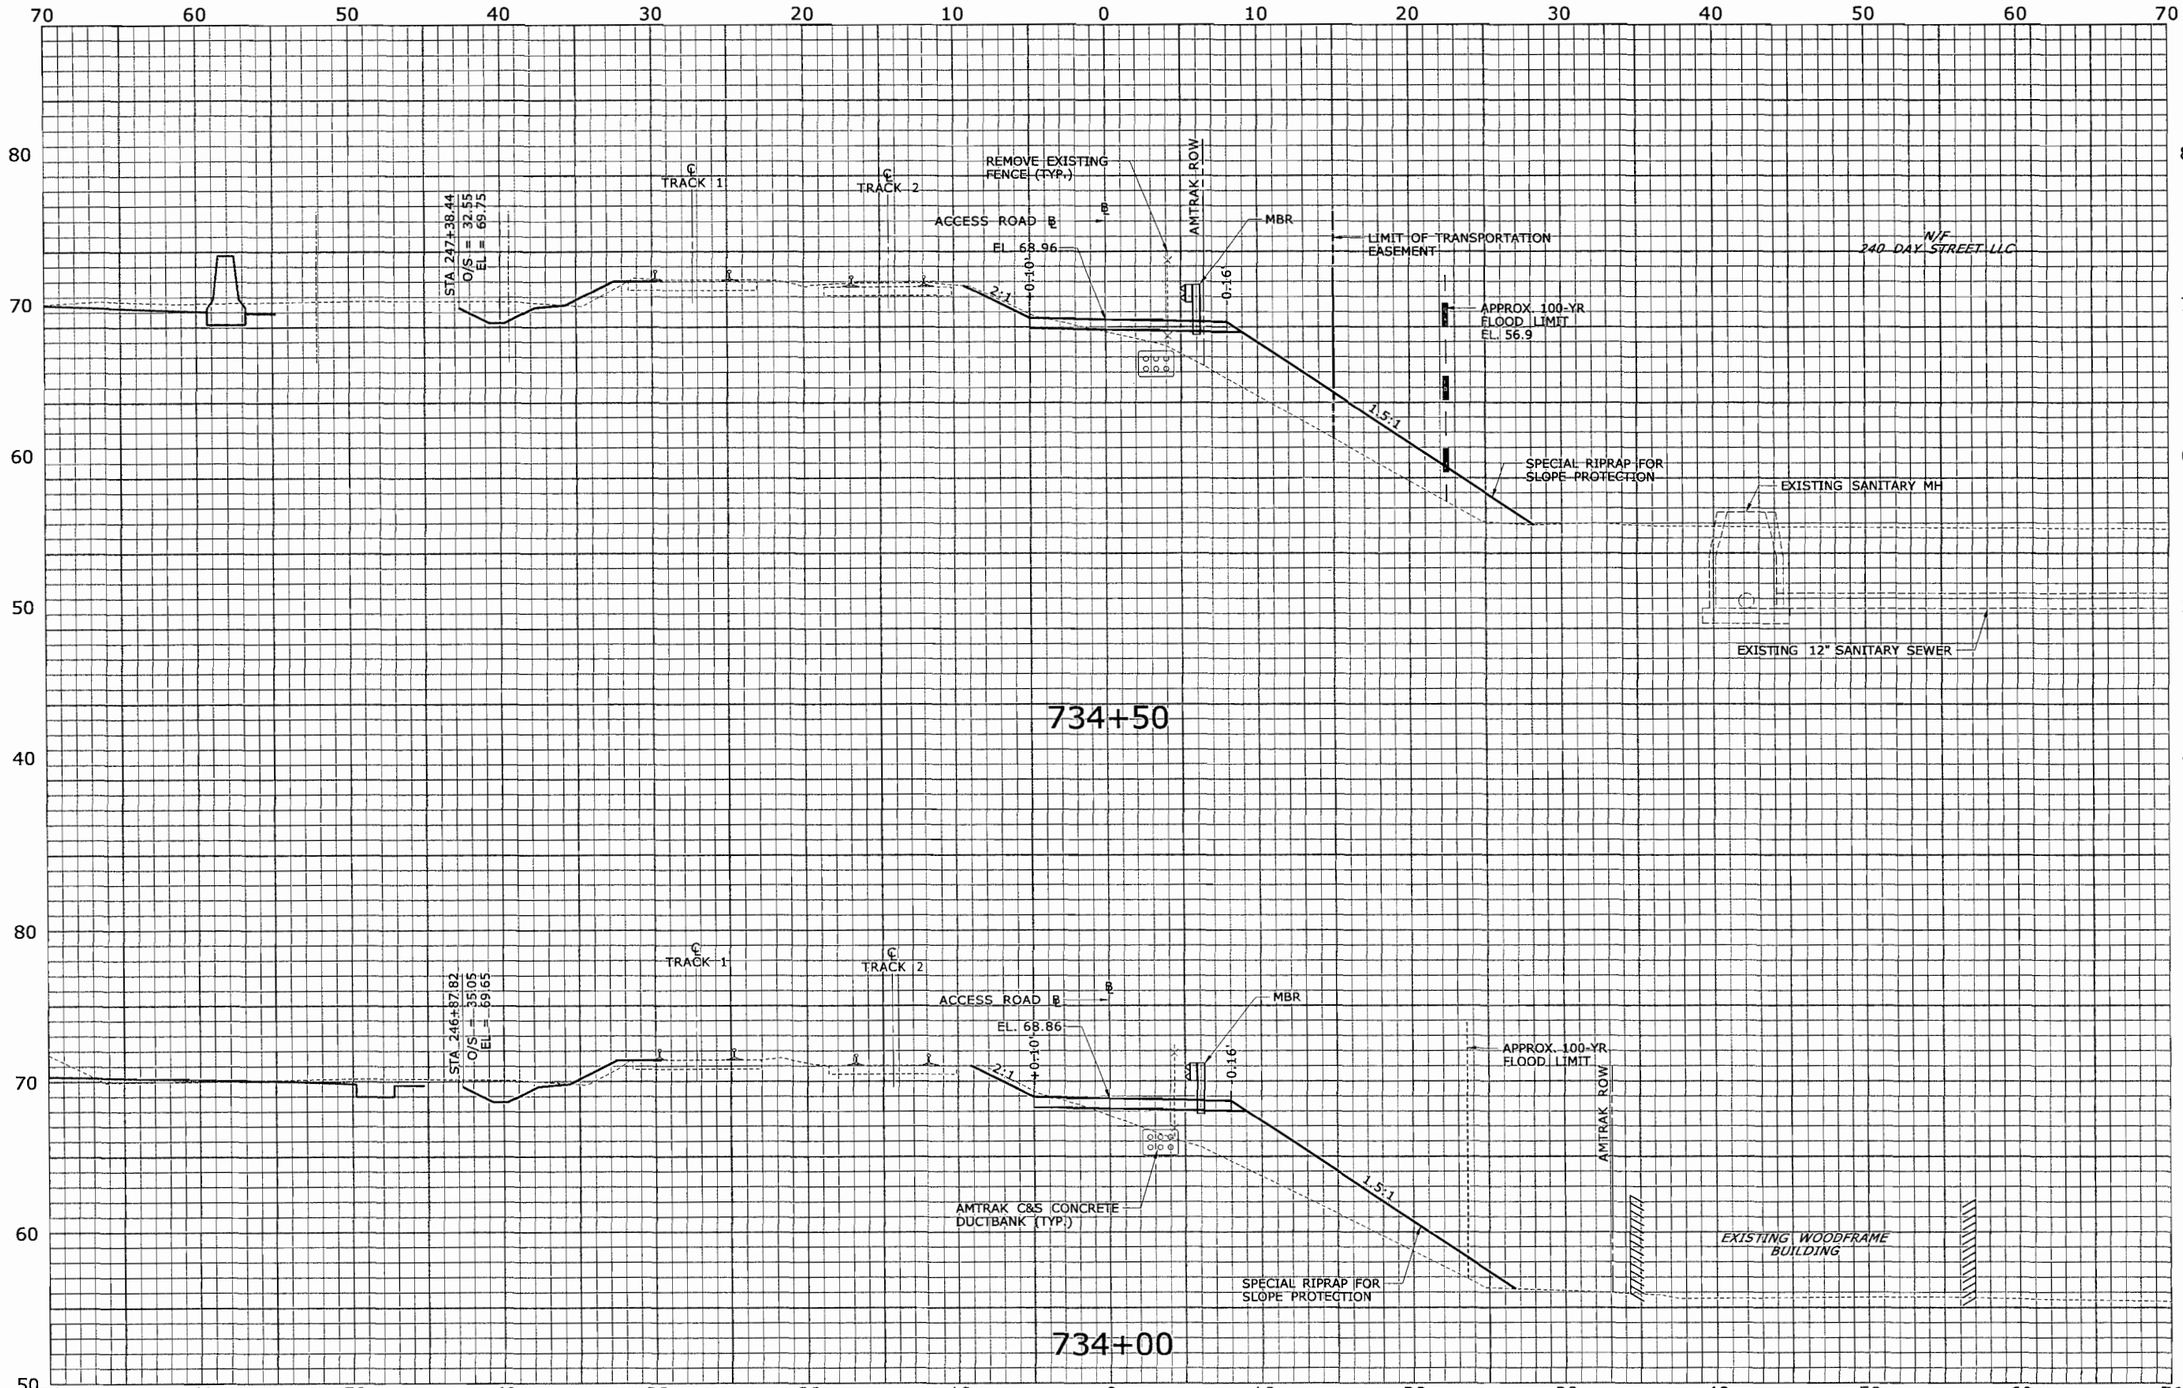

STA. 734+00 TO STA. 734+50

FINAL PLANS FOR REVIEW

REV.	DATE	REVISION DESCRIPTION	SHEET NO.
-	-	-	-
-	-	-	-
-	-	-	-
-	-	-	-
-	-	-	-
-	-	-	-

THE INFORMATION, INCLUDING ESTIMATED QUANTITIES OF WORK, SHOWN ON THESE SHEETS IS BASED ON LIMITED INVESTIGATIONS BY THE STATE AND IS IN NO WAY WARRANTED TO INDICATE THE CONDITIONS OF ACTUAL QUANTITIES OF WORK WHICH WILL BE REQUIRED.

Plotted: 7/17/2010

DESIGNER/DRAFTER: CJF
CHECKED BY: ALM
SCALE IN FEET 0 5 10
SCALE 1" = 5'

STATE OF CONNECTICUT
DEPARTMENT OF TRANSPORTATION

Filename: ...\HW_MST_093_H052_XSC-033.dgn

MICHAEL BAKER ENGINEERING, INC.

APPROVED BY: - DATE: -

PROJECT TITLE: NEW BRITAIN - HARTFORD BUSWAY AMTRAK ACCESS ROAD

TOWN: NEWINGTON, WEST HARTFORD & HARTFORD

DRAWING TITLE: ROADWAY SECTIONS

PROJECT NO. 093-H052
DRAWING NO. XSC-033
SHEET NO. XSC-033

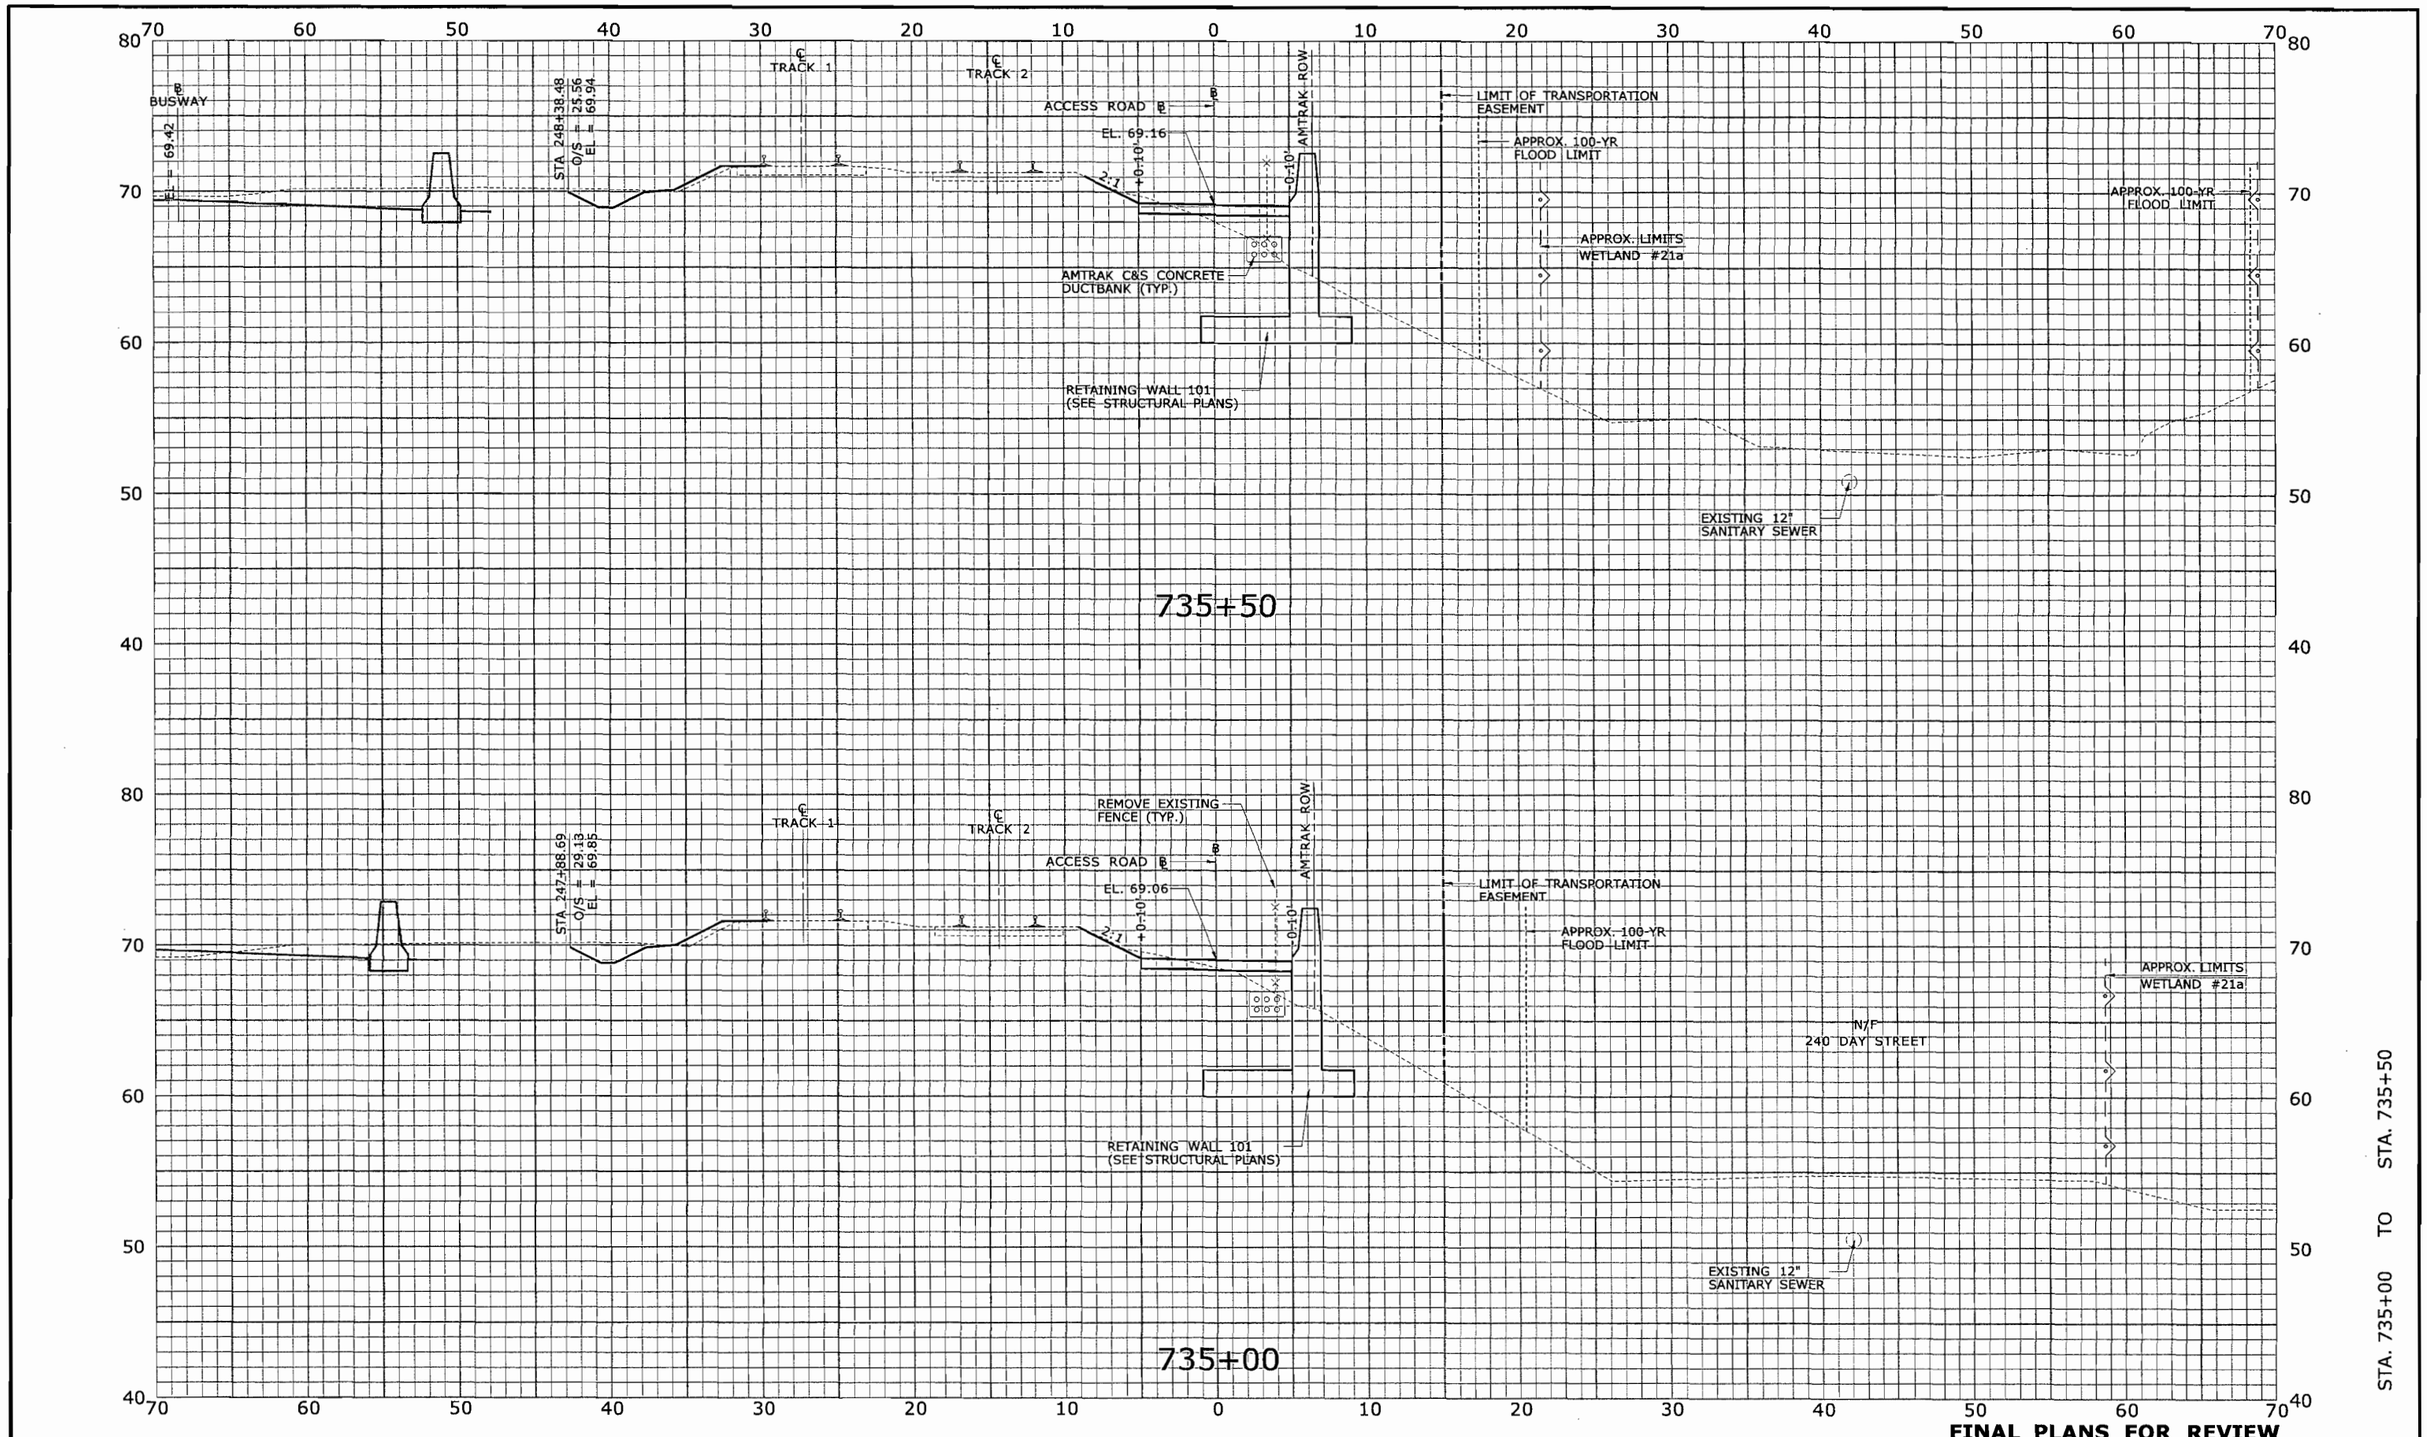

FINAL PLANS FOR REVIEW

REV.	DATE	REVISION DESCRIPTION	SHEET NO.
-	-	-	-
-	-	-	-
-	-	-	-
-	-	-	-
-	-	-	-
-	-	-	-
-	-	-	-

THE INFORMATION, INCLUDING ESTIMATED QUANTITIES OF WORK, SHOWN ON THESE SHEETS IS BASED ON LIMITED INVESTIGATIONS BY THE STATE AND IS IN NO WAY WARRANTED TO INDICATE THE CONDITIONS OF ACTUAL QUANTITIES OF WORK WHICH WILL BE REQUIRED.

Plotted: 7/17/2010

DESIGNER/DRAFTER: CJF
CHECKED BY: ALM
SCALE IN FEET 0 5 10
SCALE 1" = 5'

STATE OF CONNECTICUT
DEPARTMENT OF TRANSPORTATION

Filename: ...\HW_MST_093_H052_XSC-034.dgn

MICHAEL BAKER ENGINEERING, INC.
APPROVED BY: -
DATE: -

PROJECT TITLE: NEW BRITAIN - HARTFORD BUSWAY AMTRAK ACCESS ROAD

TOWN: NEWINGTON, WEST HARTFORD & HARTFORD

DRAWING TITLE: ROADWAY SECTIONS

PROJECT NO. 093-H052
DRAWING NO. XSC-034
SHEET NO. XSC-034

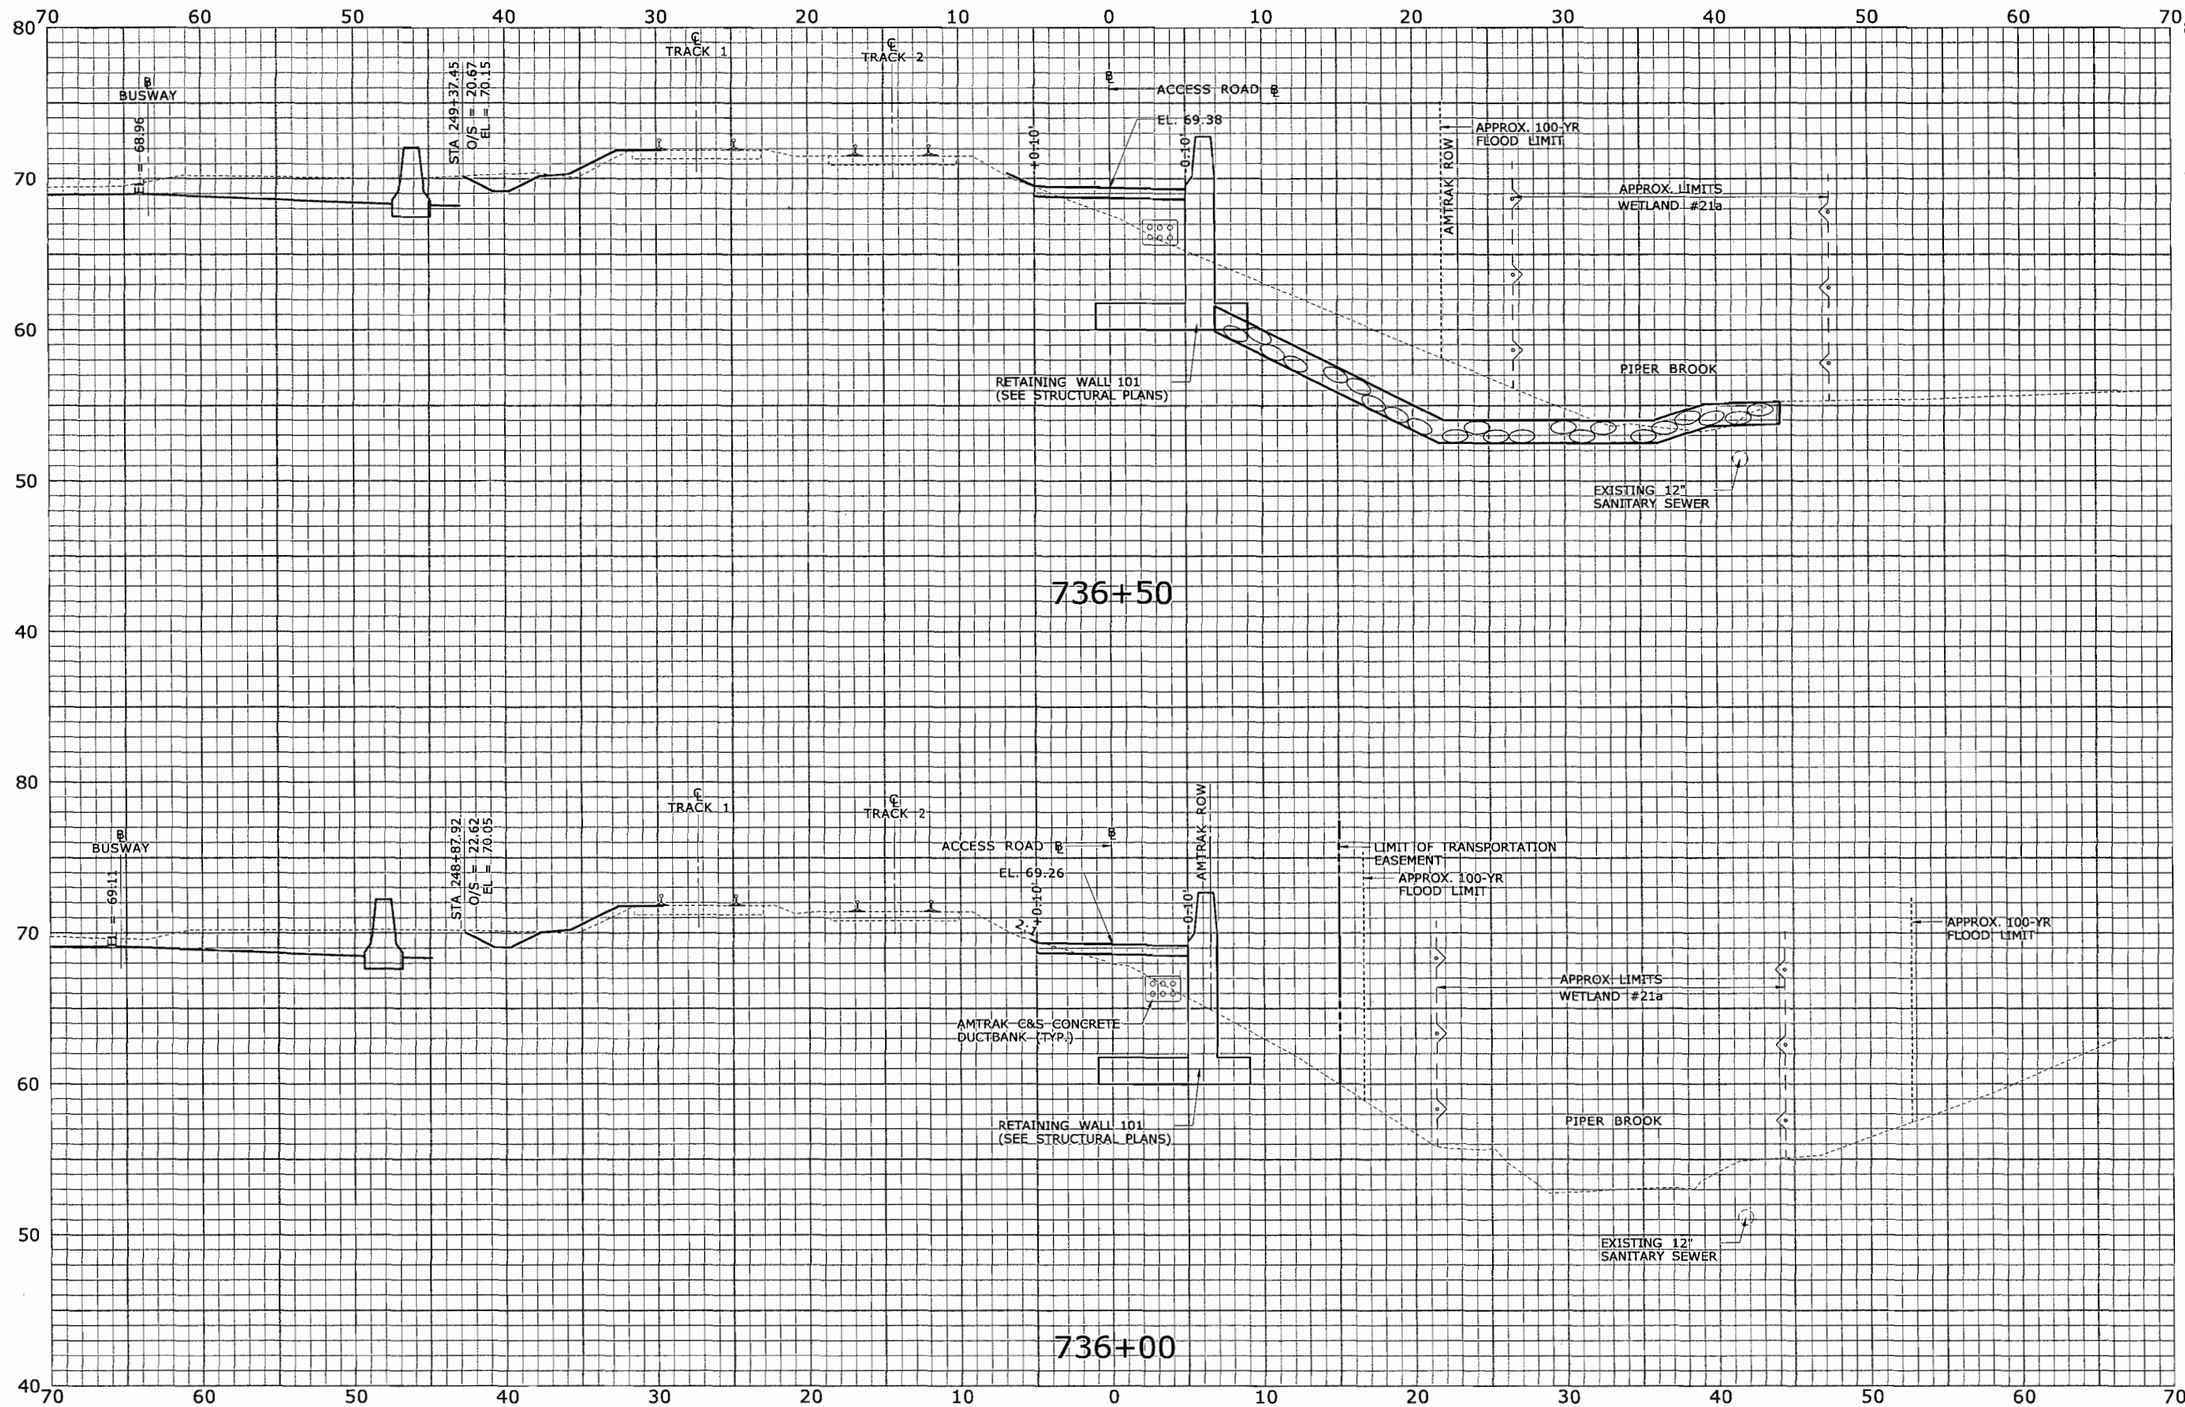

FINAL PLANS FOR REVIEW

REV.	DATE	REVISION DESCRIPTION	SHEET NO.
-	-	-	-
-	-	-	-
-	-	-	-
-	-	-	-
-	-	-	-
-	-	-	-

THE INFORMATION, INCLUDING ESTIMATED QUANTITIES OF WORK, SHOWN ON THESE SHEETS IS BASED ON LIMITED INVESTIGATIONS BY THE STATE AND IS IN NO WAY WARRANTED TO INDICATE THE CONDITIONS OF ACTUAL QUANTITIES OF WORK WHICH WILL BE REQUIRED.

Plotted: 7/17/2010

DESIGNER/DRAFTER: CJF
CHECKED BY: ALM
SCALE IN FEET
0 5 10
SCALE 1" = 5'

STATE OF CONNECTICUT
DEPARTMENT OF TRANSPORTATION

Filename: ...\HW_MST_093_H052_XSC-035.dgn

MICHAEL BAKER ENGINEERING, INC.
APPROVED BY: -
DATE: -

PROJECT TITLE:
NEW BRITAIN - HARTFORD BUSWAY
AMTRAK ACCESS ROAD

TOWN: NEWINGTON, WEST HARTFORD & HARTFORD

DRAWING TITLE: ROADWAY SECTIONS

PROJECT NO. 093-H052
DRAWING NO. XSC-035
SHEET NO. XSC-035

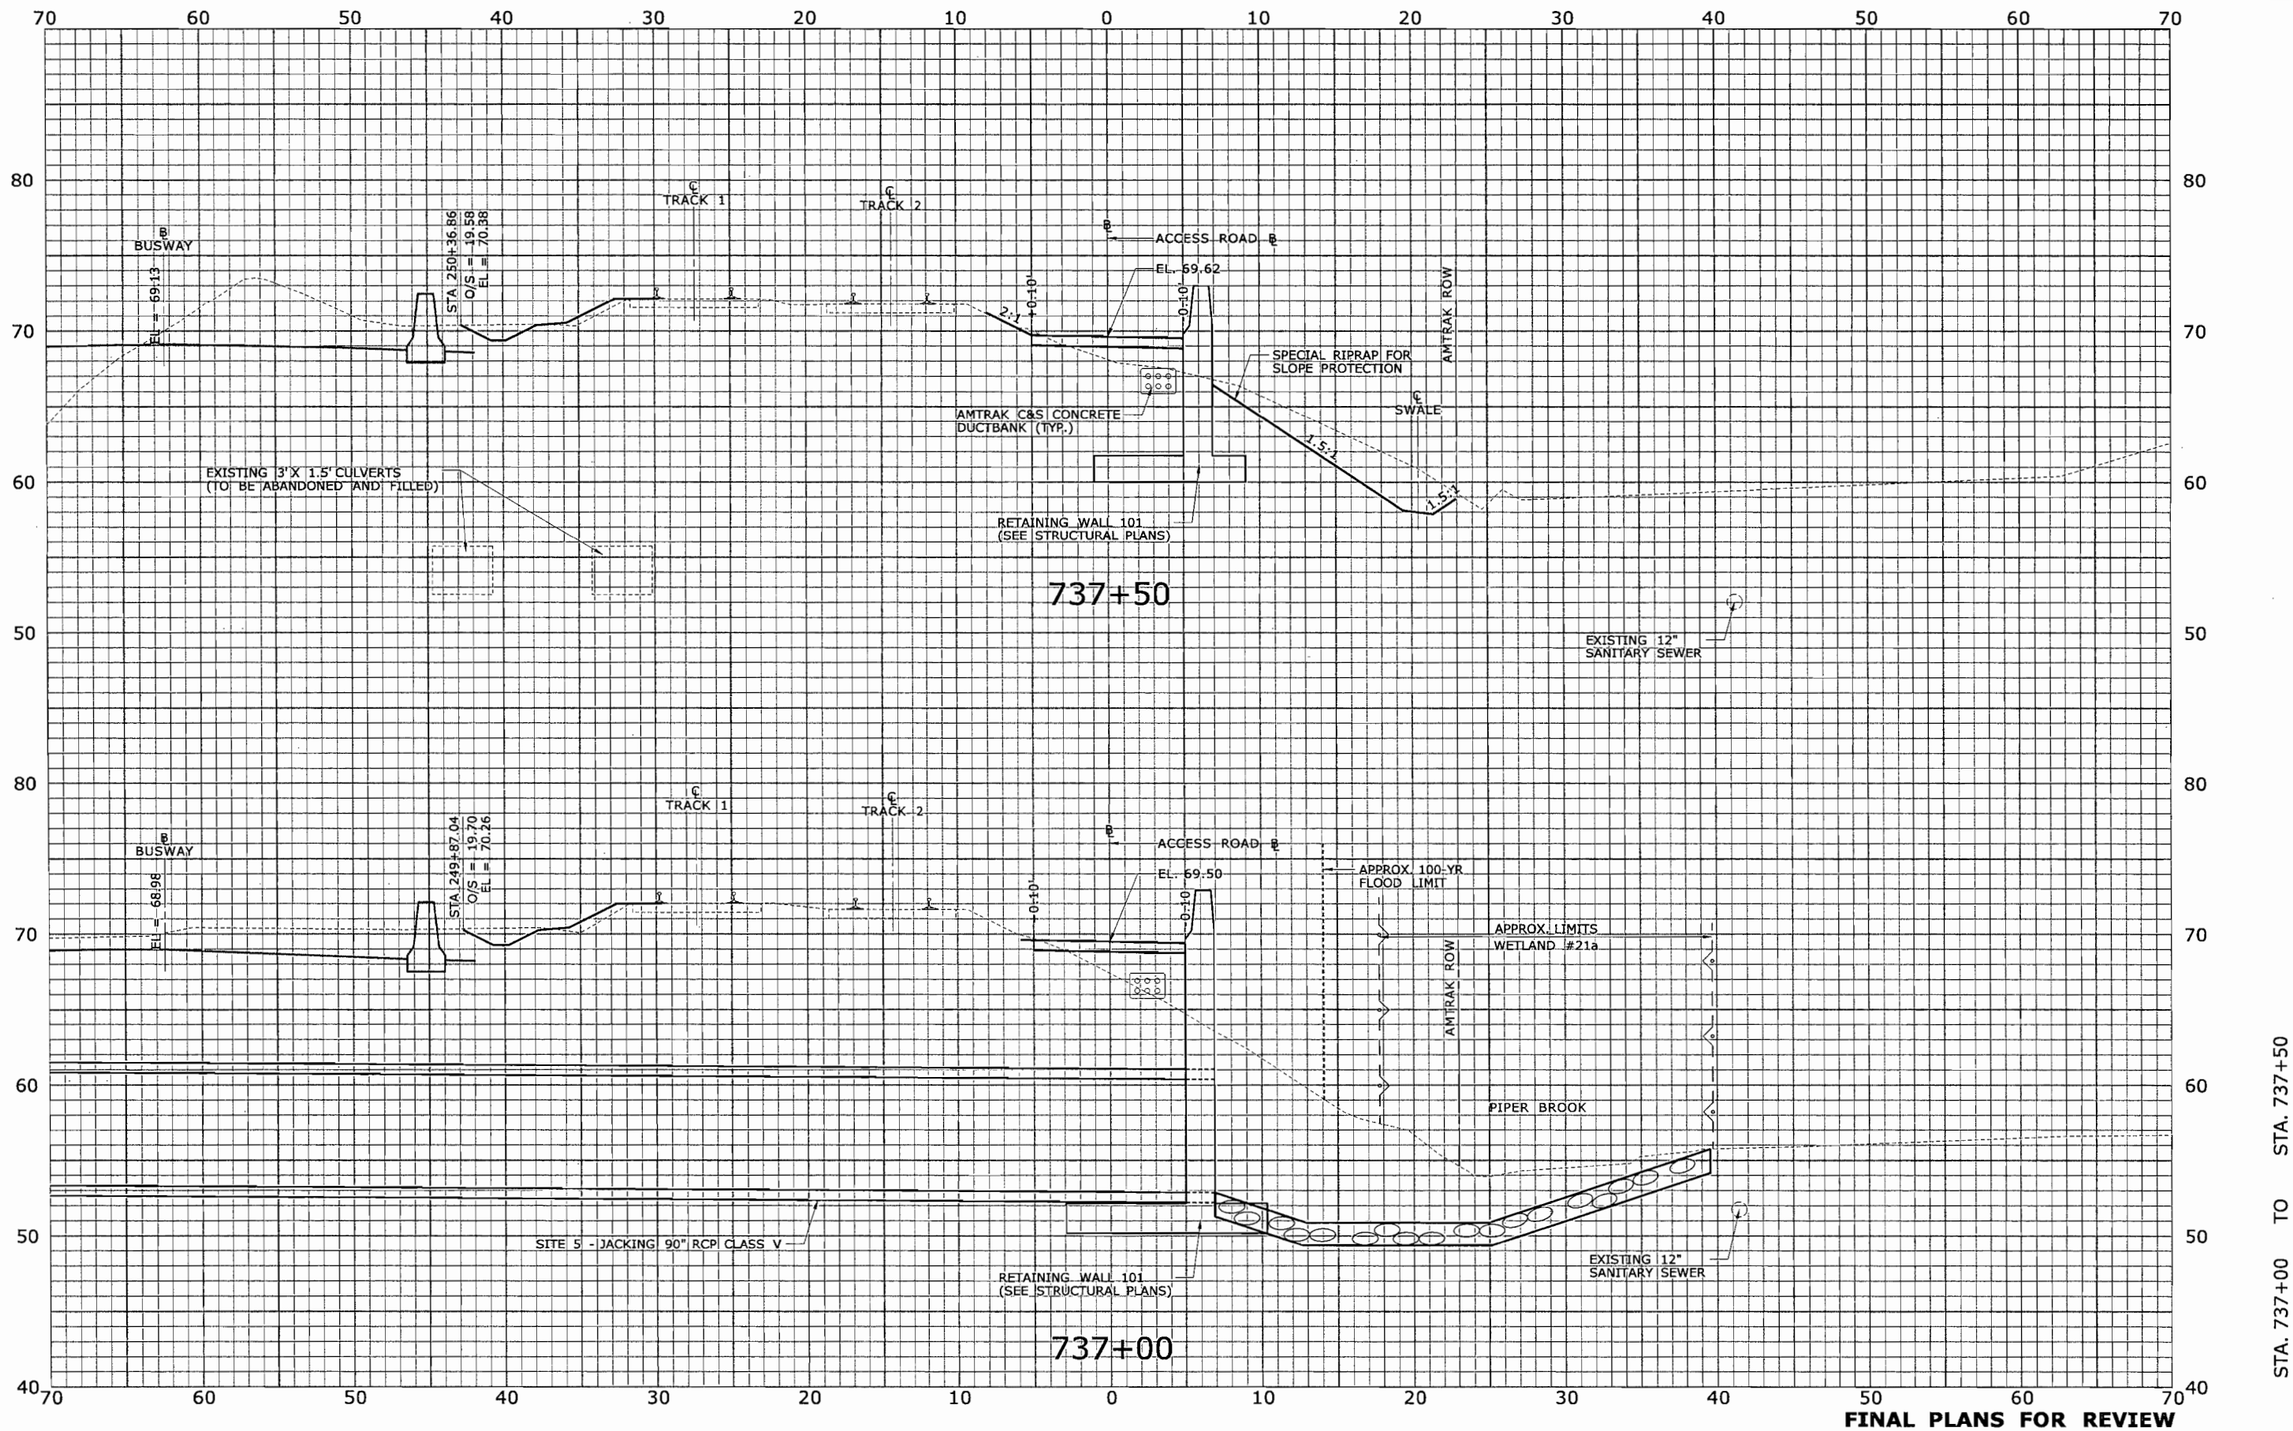

FINAL PLANS FOR REVIEW

REV.	DATE	REVISION DESCRIPTION	SHEET NO.
-	-	-	-
-	-	-	-
-	-	-	-
-	-	-	-
-	-	-	-
-	-	-	-

THE INFORMATION, INCLUDING ESTIMATED QUANTITIES OF WORK, SHOWN ON THESE SHEETS IS BASED ON LIMITED INVESTIGATIONS BY THE STATE AND IS IN NO WAY WARRANTED TO INDICATE THE CONDITIONS OF ACTUAL QUANTITIES OF WORK WHICH WILL BE REQUIRED.

Plotted: 7/17/2010

DESIGNER/DRAFTER: CJF
CHECKED BY: ALM
SCALE IN FEET 0 5 10
SCALE 1" = 5'

STATE OF CONNECTICUT
DEPARTMENT OF TRANSPORTATION

Filename: ...\HW_MST_093_H052_XSC-036.dgn

MICHAEL BAKER ENGINEERING, INC.
APPROVED BY: - DATE: -

PROJECT TITLE: NEW BRITAIN - HARTFORD BUSWAY AMTRAK ACCESS ROAD

TOWN: NEWINGTON, WEST HARTFORD & HARTFORD

DRAWING TITLE: ROADWAY SECTIONS

PROJECT NO. 093-H052
DRAWING NO. XSC-036
SHEET NO. XSC-036

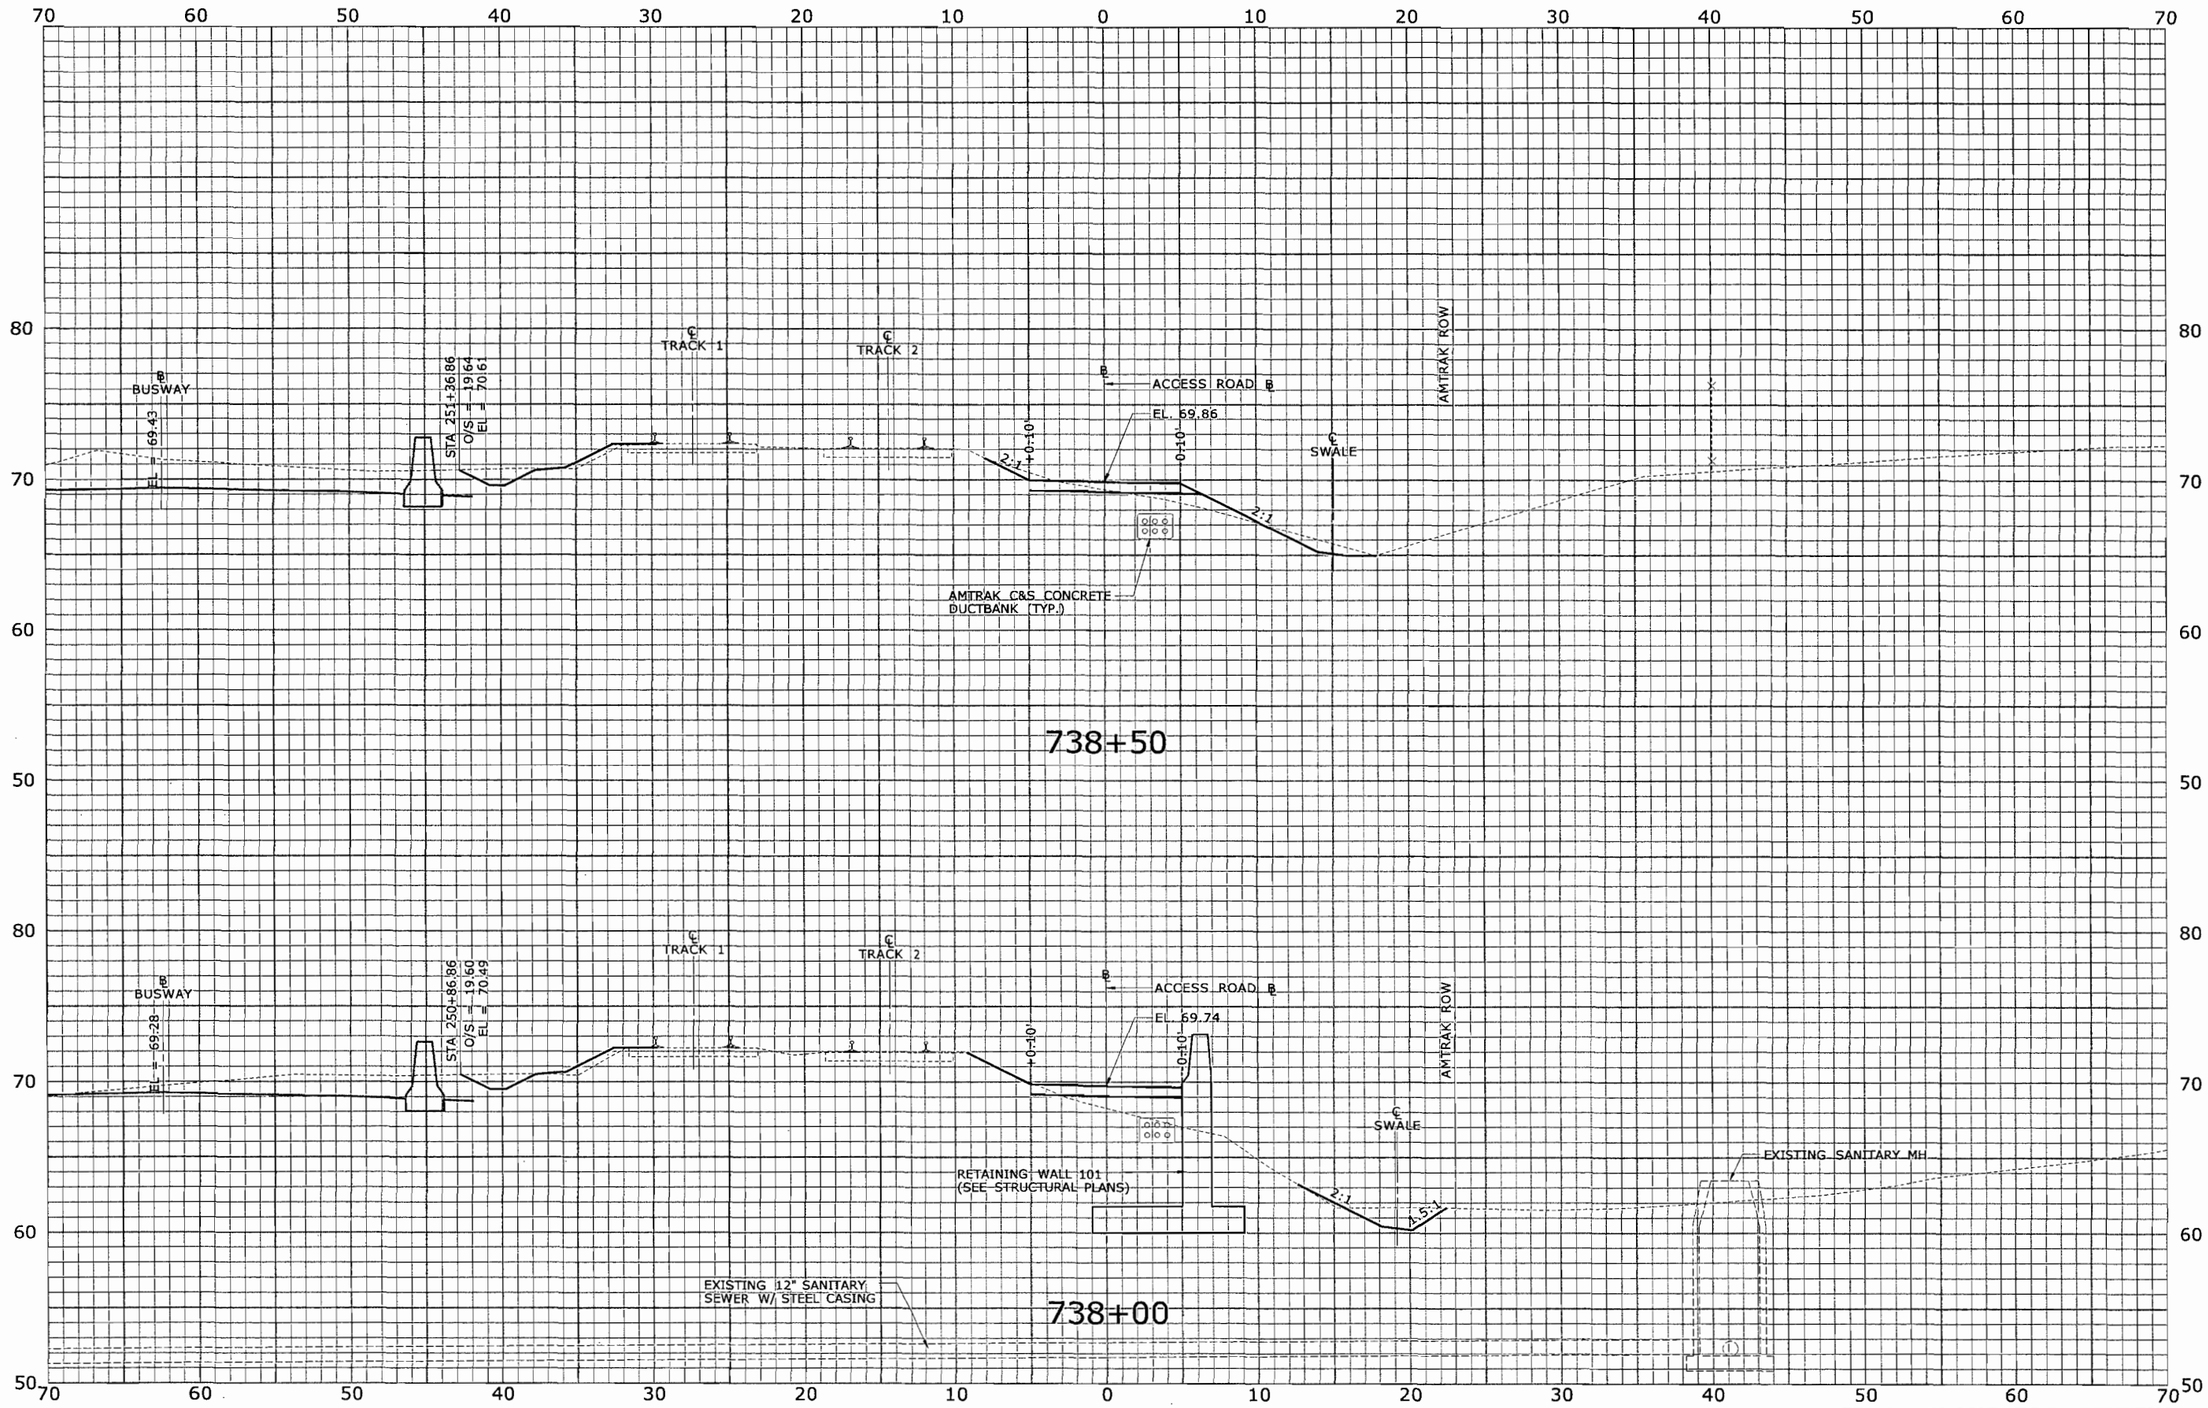

FINAL PLANS FOR REVIEW

REV.	DATE	REVISION DESCRIPTION	SHEET NO.
-	-	-	-
-	-	-	-
-	-	-	-
-	-	-	-
-	-	-	-
-	-	-	-

THE INFORMATION, INCLUDING ESTIMATED QUANTITIES OF WORK, SHOWN ON THESE SHEETS IS BASED ON LIMITED INVESTIGATIONS BY THE STATE AND IS IN NO WAY WARRANTED TO INDICATE THE CONDITIONS OF ACTUAL QUANTITIES OF WORK WHICH WILL BE REQUIRED.

Plotted: 7/17/2010

DESIGNER/DRAFTER: CJF
CHECKED BY: ALM
SCALE IN FEET 0 5 10
SCALE 1" = 5'

STATE OF CONNECTICUT
DEPARTMENT OF TRANSPORTATION

Filename: ...\HW_MST_093_H052_XSC-037.dgn

MICHAEL BAKER ENGINEERING, INC.
APPROVED BY: -
DATE: -

PROJECT TITLE:
NEW BRITAIN - HARTFORD BUSWAY
AMTRAK ACCESS ROAD

TOWN: NEWINGTON, WEST HARTFORD & HARTFORD

DRAWING TITLE: ROADWAY SECTIONS

PROJECT NO. 093-H052
DRAWING NO. XSC-037
SHEET NO. XSC-037

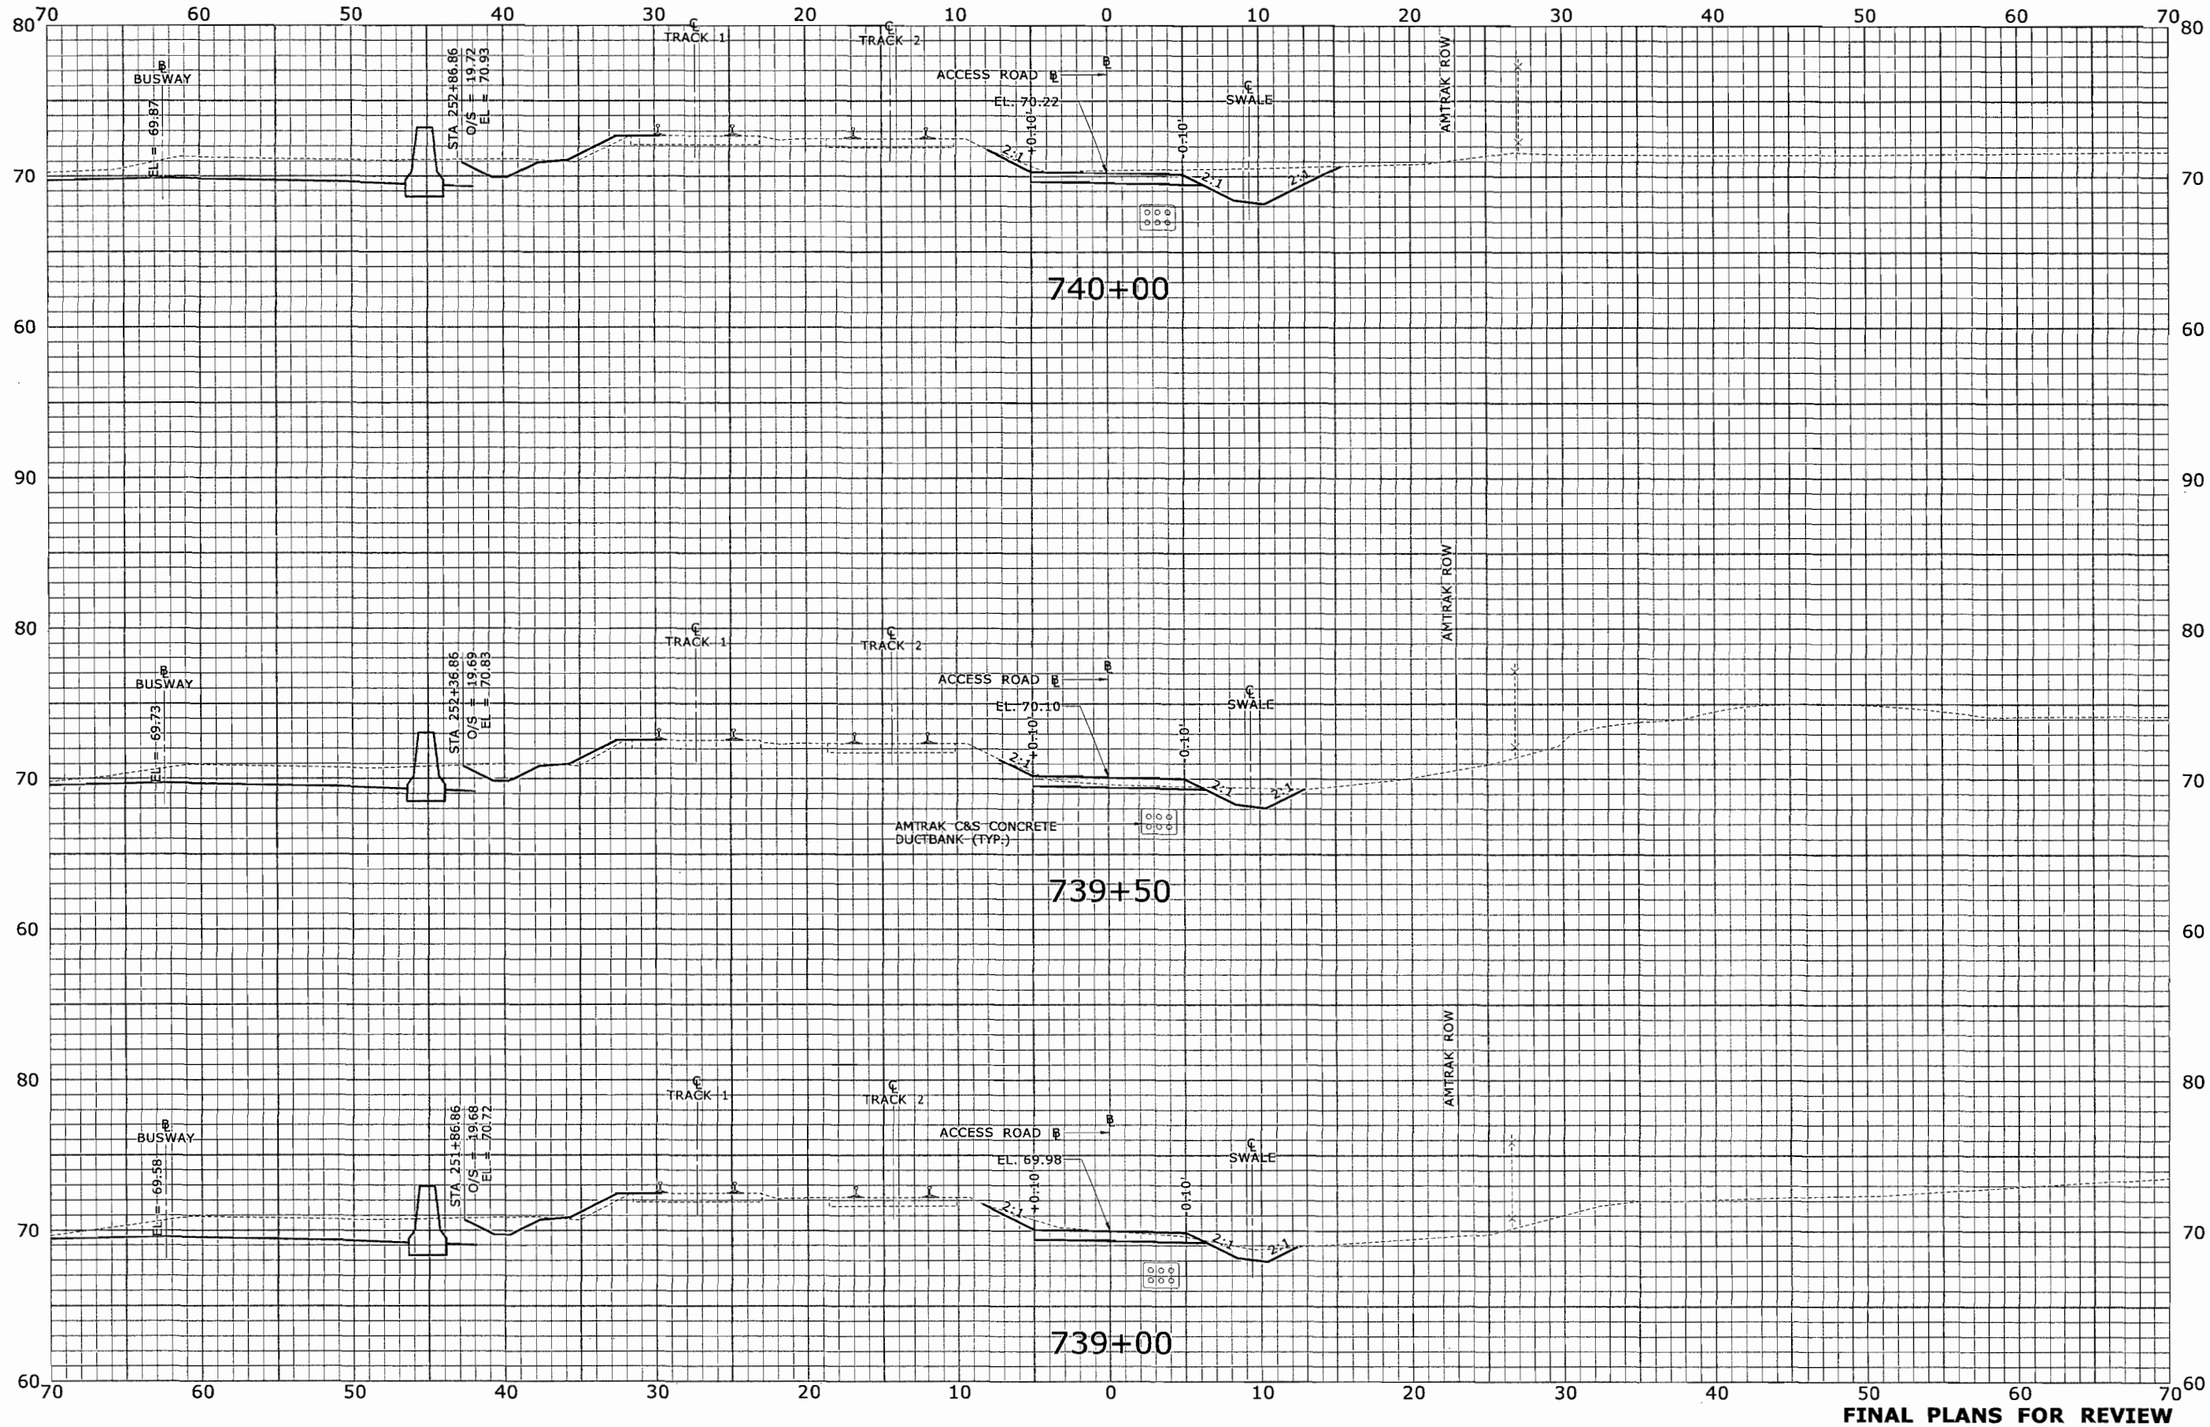

FINAL PLANS FOR REVIEW

REV.	DATE	REVISION DESCRIPTION	SHEET NO.
-	-	-	-
-	-	-	-
-	-	-	-
-	-	-	-
-	-	-	-
-	-	-	-
-	-	-	-

THE INFORMATION, INCLUDING ESTIMATED QUANTITIES OF WORK, SHOWN ON THESE SHEETS IS BASED ON LIMITED INVESTIGATIONS BY THE STATE AND IS IN NO WAY WARRANTED TO INDICATE THE CONDITIONS OF ACTUAL QUANTITIES OF WORK WHICH WILL BE REQUIRED.

Plotted: 7/17/2010

DESIGNER/DRAFTER: CJF
CHECKED BY: ALM
SCALE IN FEET 0 5 10
SCALE 1" = 5'

STATE OF CONNECTICUT
DEPARTMENT OF TRANSPORTATION

Filename: ...\HW_MST_093_H052_XSC-038.dgn

MICHAEL BAKER ENGINEERING, INC.
APPROVED BY: -
DATE: -

PROJECT TITLE:
NEW BRITAIN - HARTFORD BUSWAY
AMTRAK ACCESS ROAD

TOWN:
NEWINGTON, WEST HARTFORD & HARTFORD

DRAWING TITLE:
ROADWAY SECTIONS

PROJECT NO. 093-H052
DRAWING NO. XSC-038
SHEET NO. XSC-038

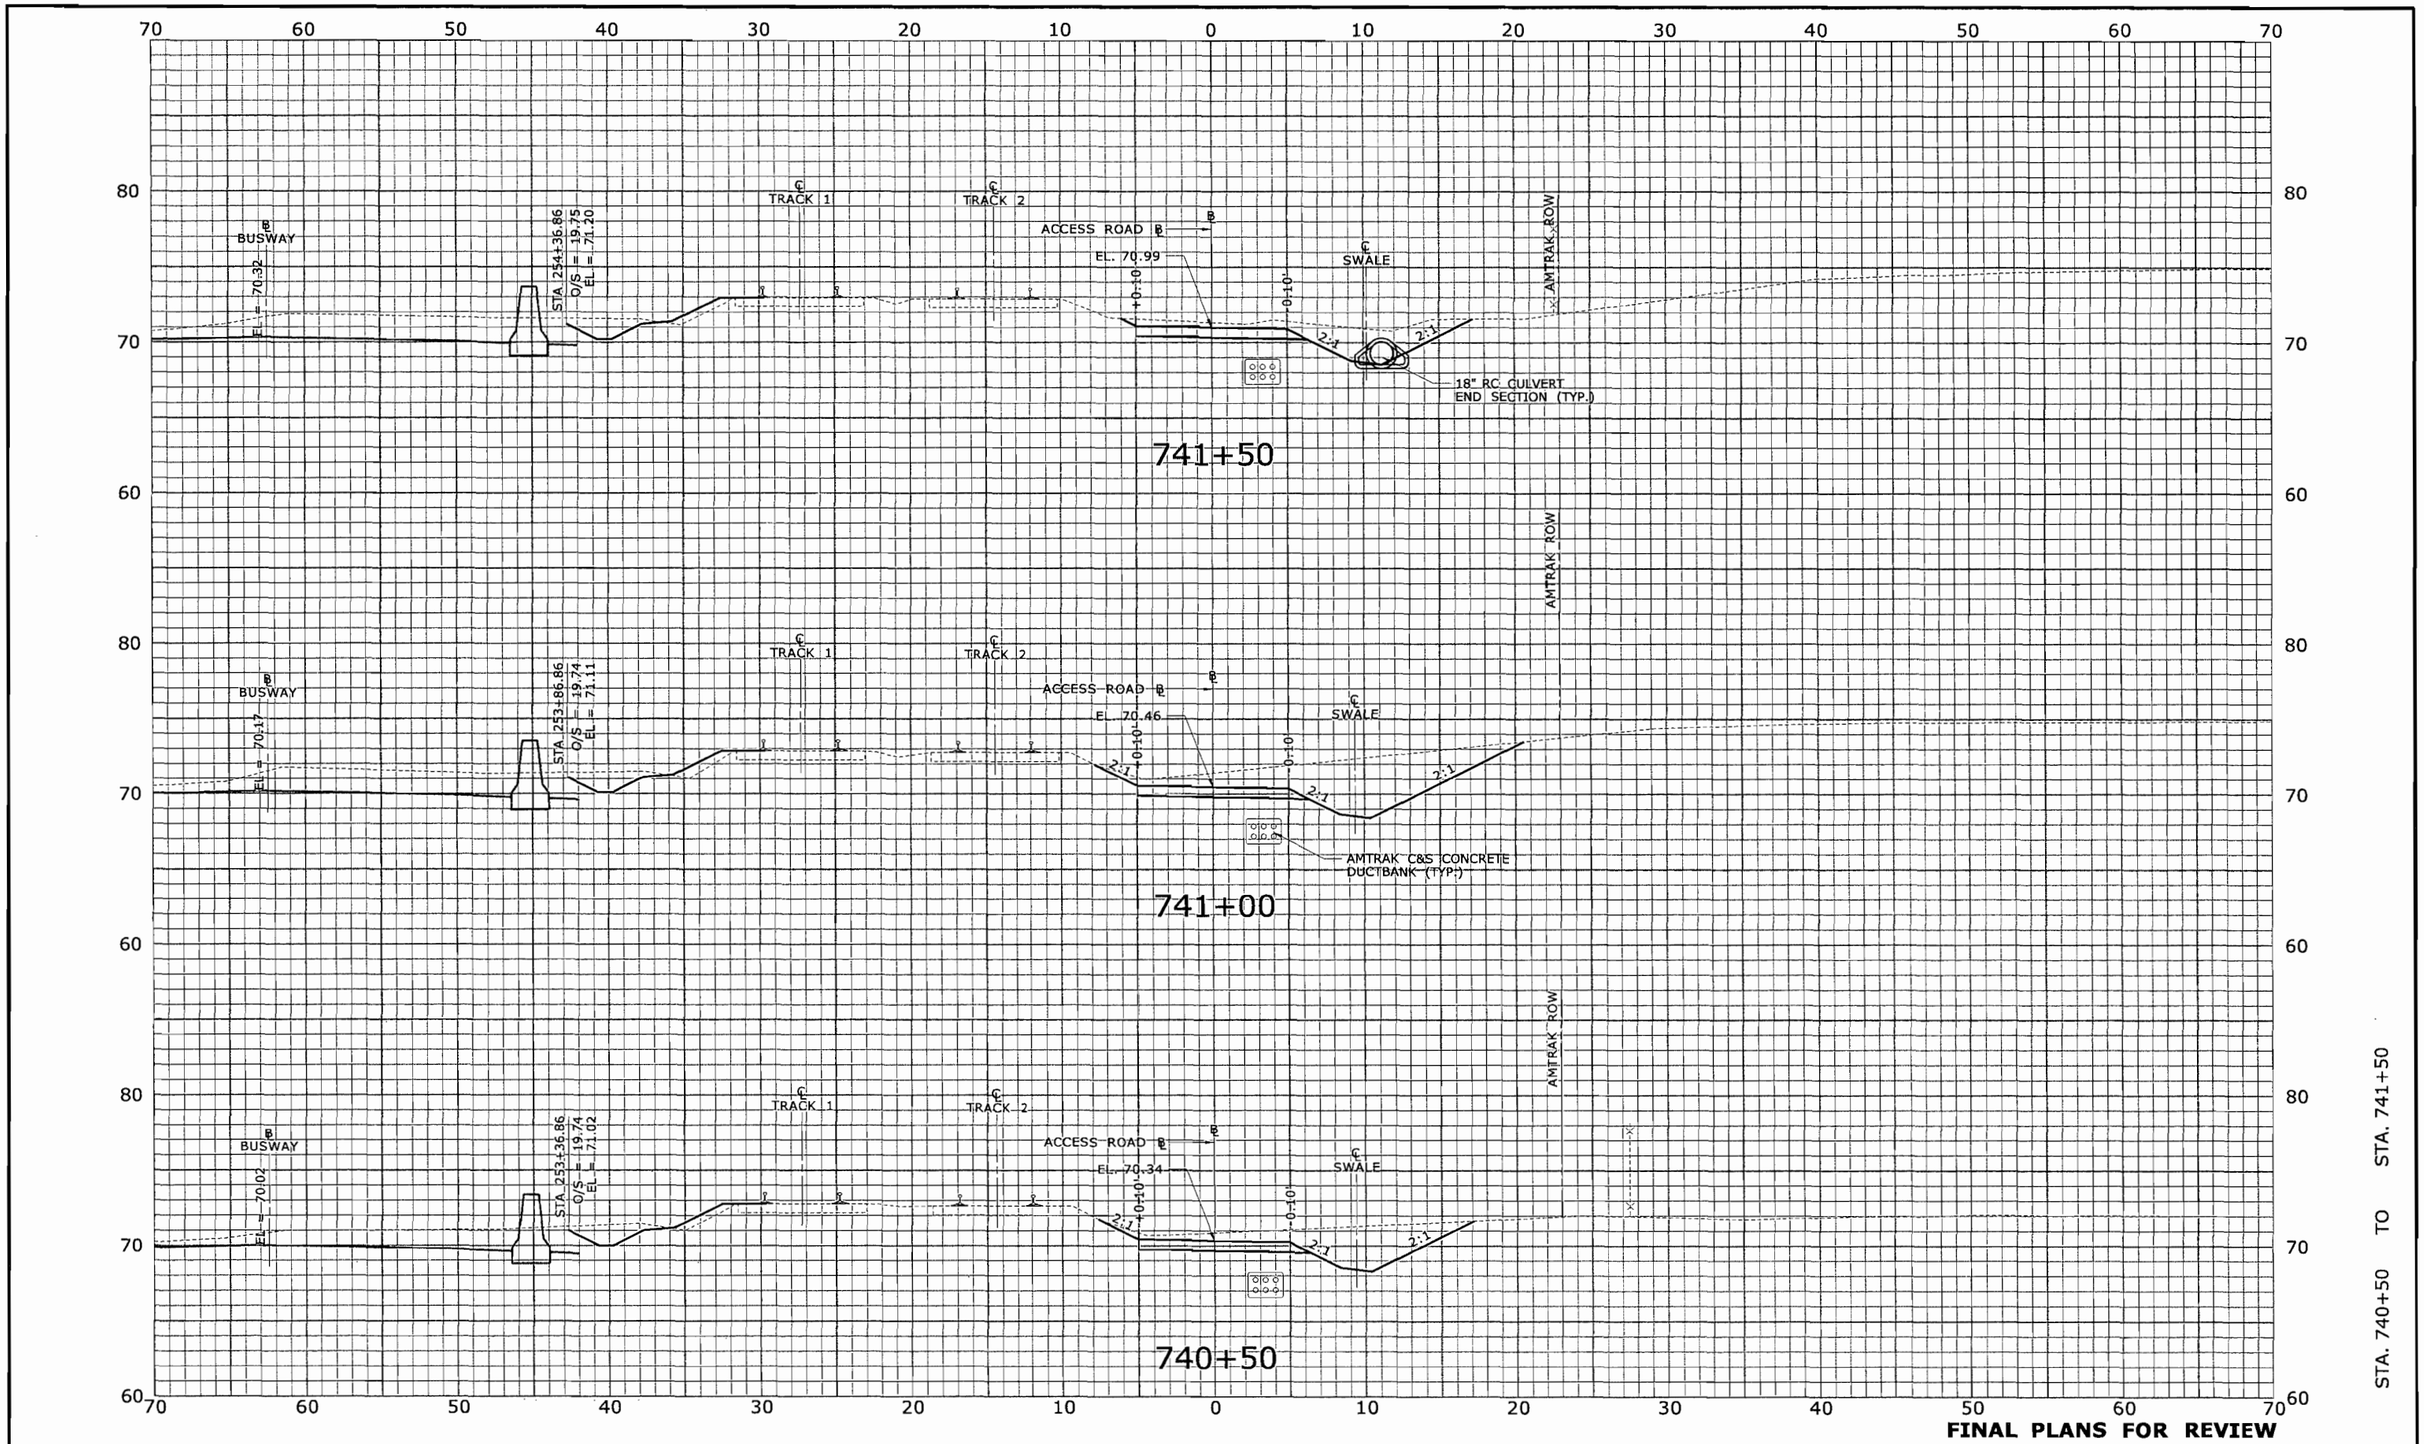

REV.	DATE	REVISION DESCRIPTION	SHEET NO.
-	-	-	-
-	-	-	-
-	-	-	-
-	-	-	-
-	-	-	-
-	-	-	-

THE INFORMATION, INCLUDING ESTIMATED QUANTITIES OF WORK, SHOWN ON THESE SHEETS IS BASED ON LIMITED INVESTIGATIONS BY THE STATE AND IS IN NO WAY WARRANTED TO INDICATE THE CONDITIONS OF ACTUAL QUANTITIES OF WORK WHICH WILL BE REQUIRED.

Plotted: 7/17/2010

DESIGNER/DRAFTER: CJF
CHECKED BY: ALM
SCALE IN FEET 0 5 10
SCALE 1" = 5'

STATE OF CONNECTICUT
DEPARTMENT OF TRANSPORTATION

Filename: ...\HW_MST_093_H052_XSC-039.dgn

MICHAEL BAKER ENGINEERING, INC.
APPROVED BY: -
DATE: -

PROJECT TITLE: NEW BRITAIN - HARTFORD BUSWAY AMTRAK ACCESS ROAD

TOWN: NEWINGTON, WEST HARTFORD & HARTFORD

DRAWING TITLE: ROADWAY SECTIONS

PROJECT NO. 093-H052
DRAWING NO. XSC-039
SHEET NO. XSC-039

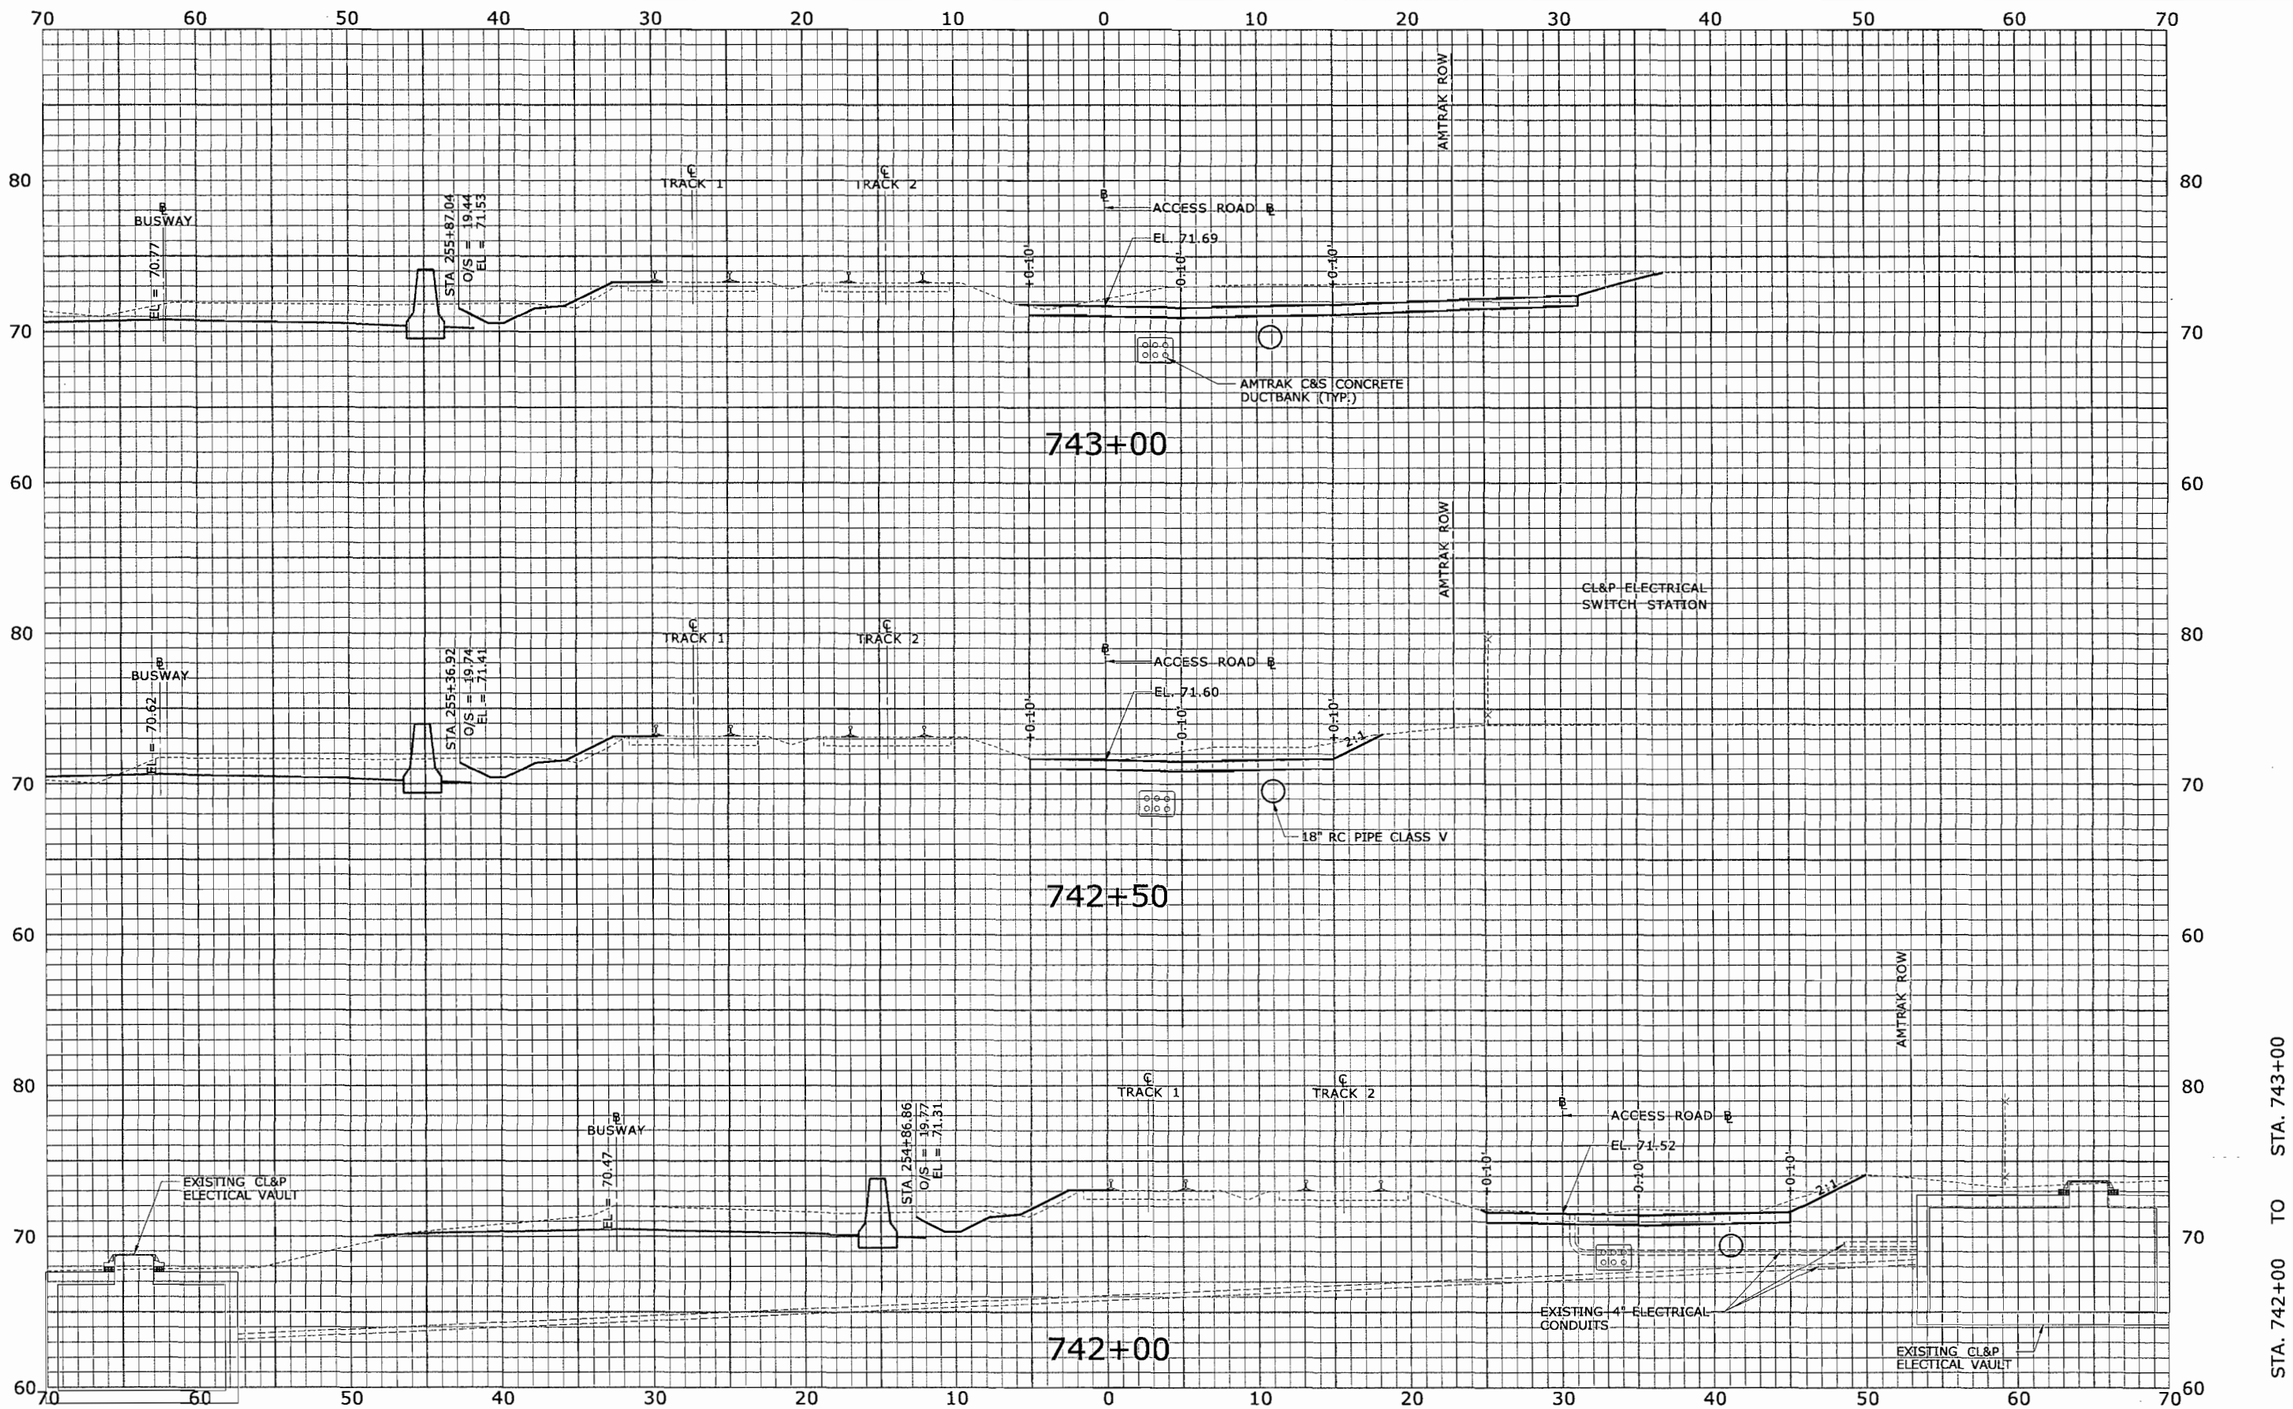

FINAL PLANS FOR REVIEW

REV.	DATE	REVISION DESCRIPTION	SHEET NO.
-	-	-	-
-	-	-	-
-	-	-	-
-	-	-	-
-	-	-	-
-	-	-	-

THE INFORMATION, INCLUDING ESTIMATED QUANTITIES OF WORK, SHOWN ON THESE SHEETS IS BASED ON LIMITED INVESTIGATIONS BY THE STATE AND IS IN NO WAY WARRANTED TO INDICATE THE CONDITIONS OF ACTUAL QUANTITIES OF WORK WHICH WILL BE REQUIRED.

Plotted: 7/17/2010

DESIGNER/DRAFTER: CJF
CHECKED BY: ALM
SCALE IN FEET 0 5 10
SCALE 1" = 5'

STATE OF CONNECTICUT
DEPARTMENT OF TRANSPORTATION

Filename: ...\HW_MST_093_H052_XSC-040.dgn

MICHAEL BAKER ENGINEERING, INC.
APPROVED BY: -
DATE: -

PROJECT TITLE: NEW BRITAIN - HARTFORD BUSWAY AMTRAK ACCESS ROAD

TOWN: NEWINGTON, WEST HARTFORD & HARTFORD

DRAWING TITLE: ROADWAY SECTIONS

PROJECT NO. 093-H052
DRAWING NO. XSC-040
SHEET NO. XSC-040

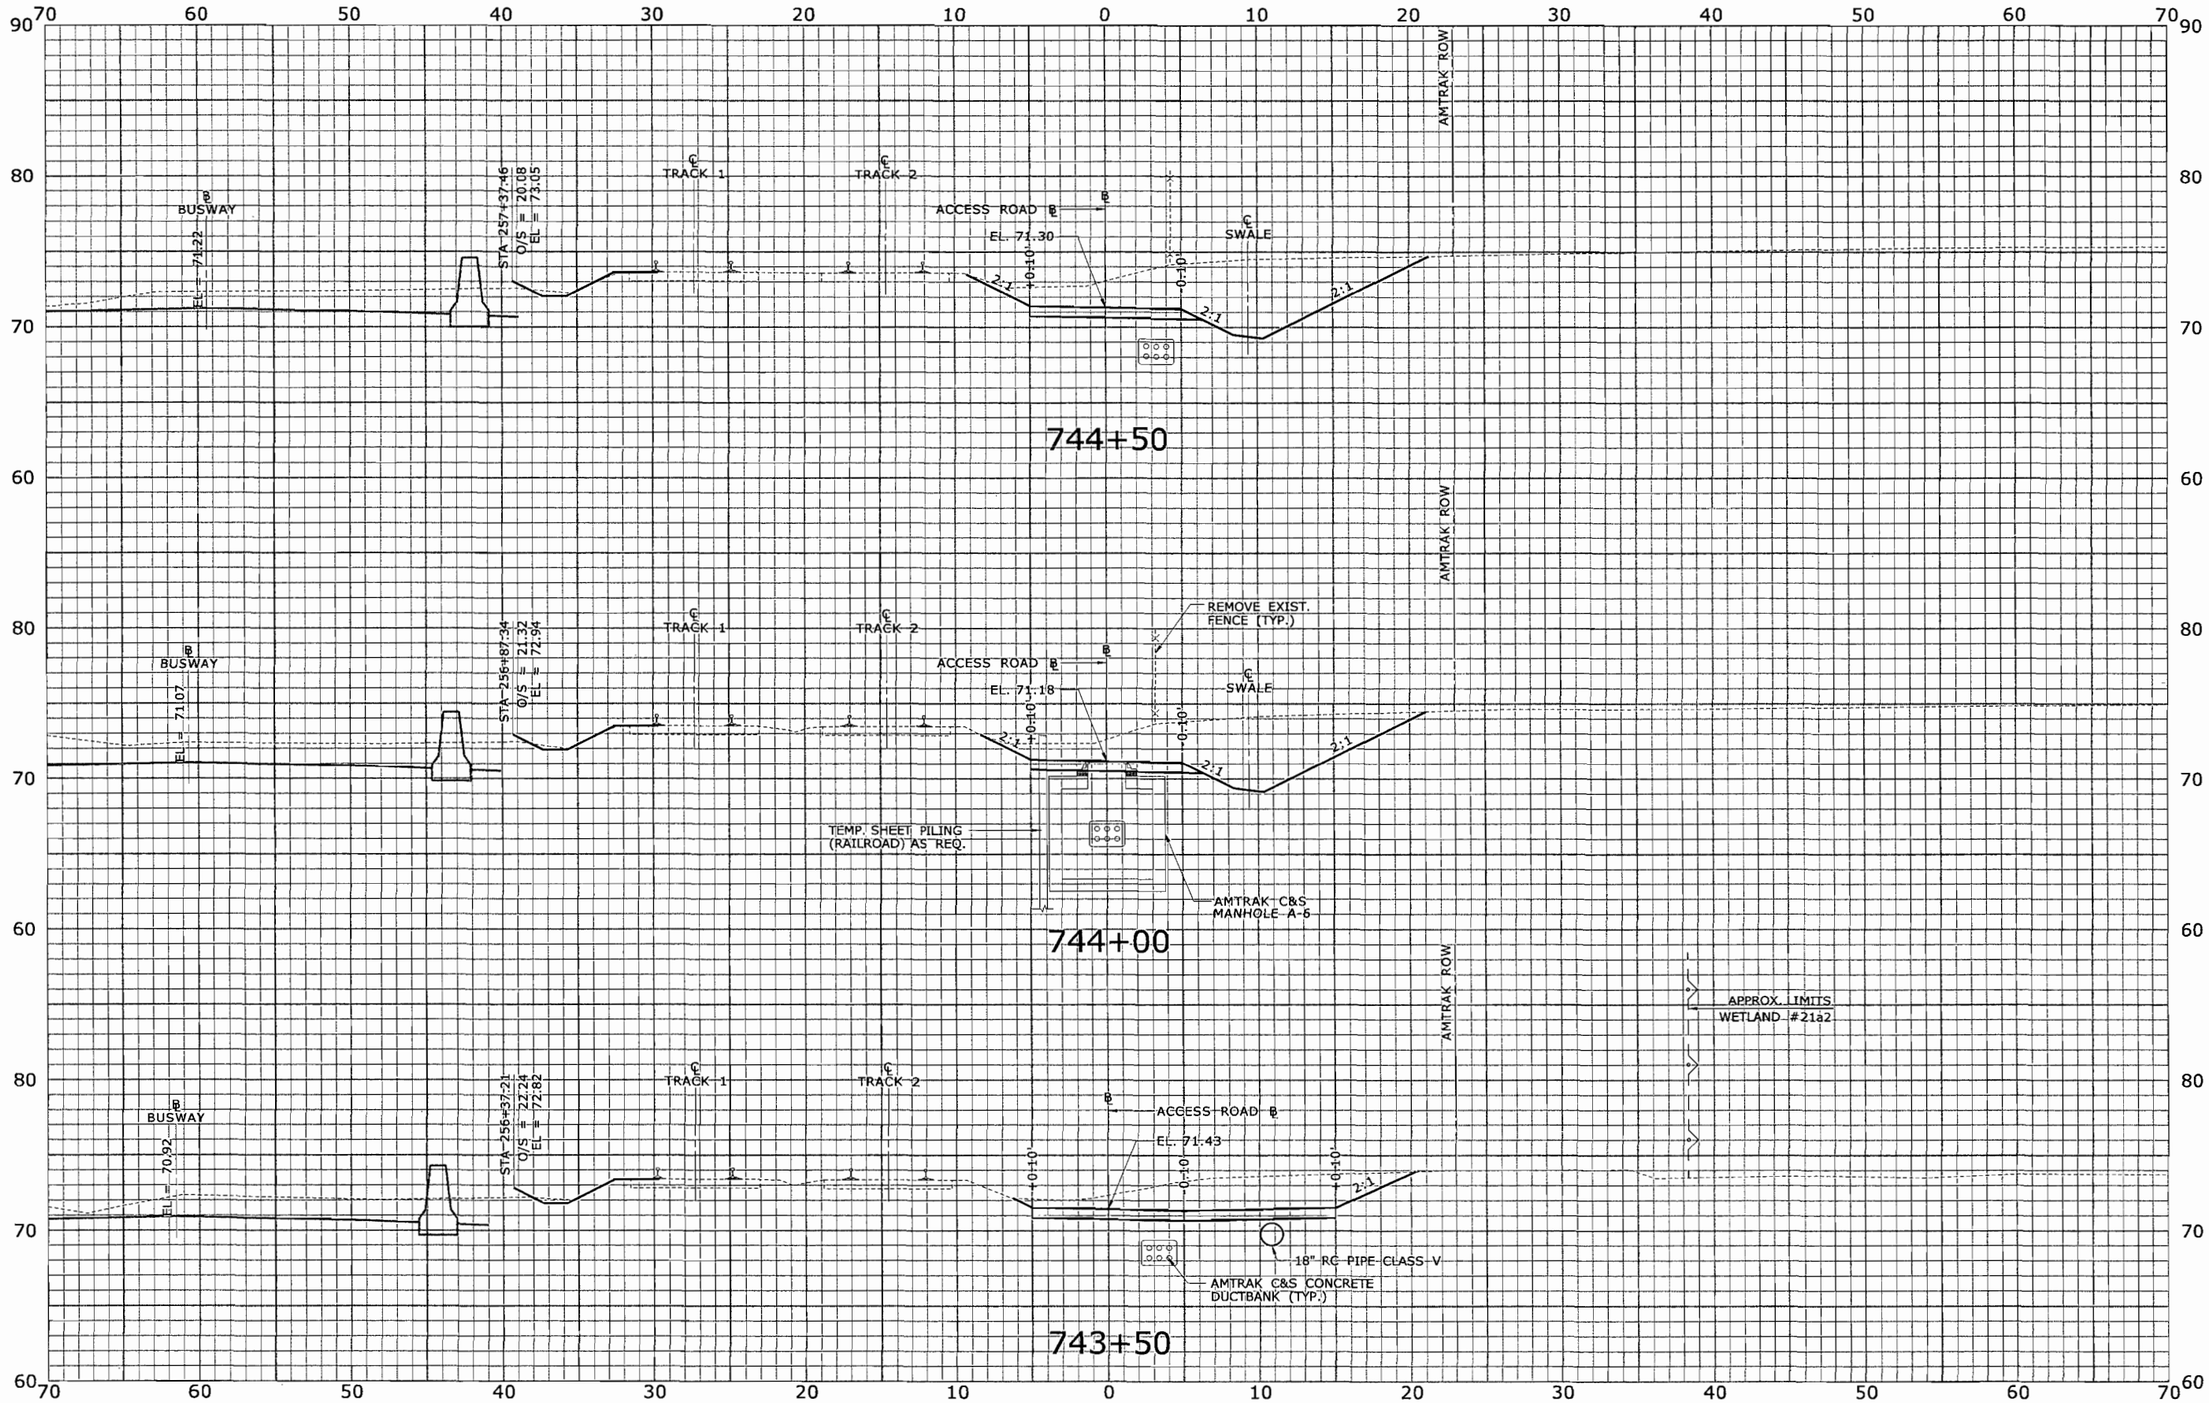

FINAL PLANS FOR REVIEW

REV.	DATE	REVISION DESCRIPTION	SHEET NO.
-	-	-	-
-	-	-	-
-	-	-	-
-	-	-	-
-	-	-	-
-	-	-	-

THE INFORMATION, INCLUDING ESTIMATED QUANTITIES OF WORK, SHOWN ON THESE SHEETS IS BASED ON LIMITED INVESTIGATIONS BY THE STATE AND IS IN NO WAY WARRANTED TO INDICATE THE CONDITIONS OF ACTUAL QUANTITIES OF WORK WHICH WILL BE REQUIRED.

Plotted: 7/17/2010

DESIGNER/DRAFTER: CJF
CHECKED BY: ALM
SCALE IN FEET 0 5 10
SCALE 1" = 5'

STATE OF CONNECTICUT
DEPARTMENT OF TRANSPORTATION

Filename: ...\HW_MST_093_H052_XSC-041.dgn

MICHAEL BAKER ENGINEERING, INC.
APPROVED BY: -
DATE: -

PROJECT TITLE: NEW BRITAIN - HARTFORD BUSWAY AMTRAK ACCESS ROAD

TOWN: NEWINGTON, WEST HARTFORD & HARTFORD

DRAWING TITLE: ROADWAY SECTIONS

PROJECT NO. 093-H052
DRAWING NO. XSC-041
SHEET NO. XSC-041

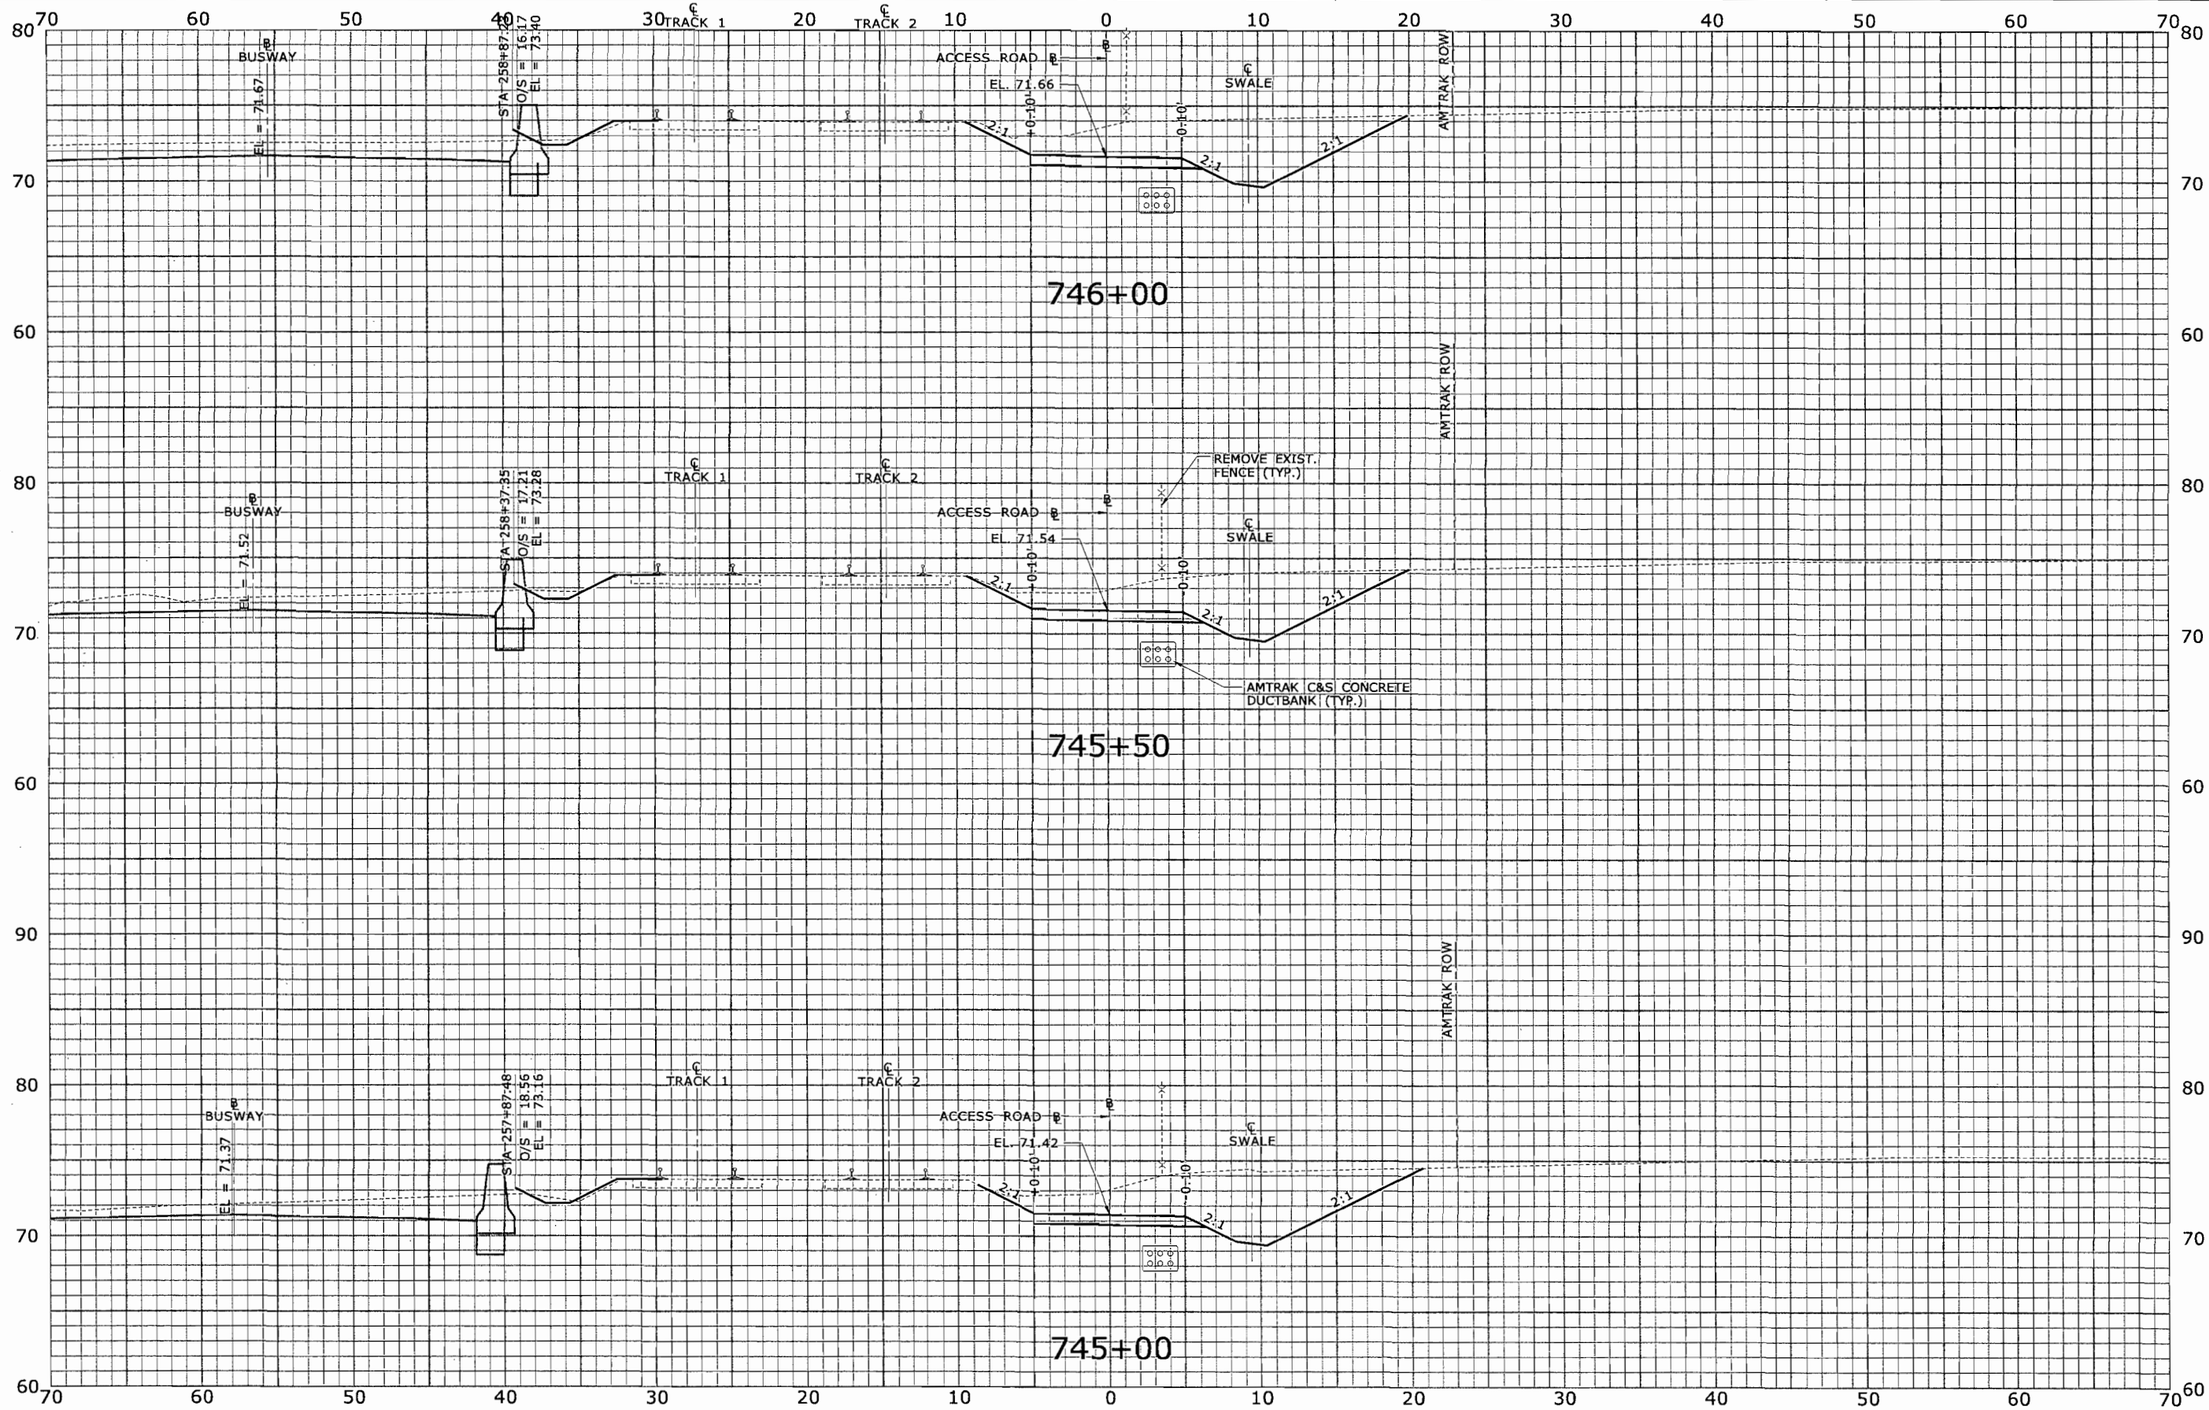

STA. 745+00 TO STA. 746+00

FINAL PLANS FOR REVIEW

REV.	DATE	REVISION DESCRIPTION	SHEET NO.
-	-	-	-
-	-	-	-
-	-	-	-
-	-	-	-
-	-	-	-
-	-	-	-

THE INFORMATION, INCLUDING ESTIMATED QUANTITIES OF WORK, SHOWN ON THESE SHEETS IS BASED ON LIMITED INVESTIGATIONS BY THE STATE AND IS IN NO WAY WARRANTED TO INDICATE THE CONDITIONS OF ACTUAL QUANTITIES OF WORK WHICH WILL BE REQUIRED.

Plotted: 7/17/2010

DESIGNER/DRAFTER: CJF
CHECKED BY: ALM
SCALE IN FEET 0 5 10
SCALE 1" = 5'

STATE OF CONNECTICUT
DEPARTMENT OF TRANSPORTATION

Filename: ...\HW_MST_093_H052_XSC-042.dgn

MICHAEL BAKER ENGINEERING, INC.
APPROVED BY: -
DATE: -

PROJECT TITLE: NEW BRITAIN - HARTFORD BUSWAY AMTRAK ACCESS ROAD

TOWN: NEWINGTON, WEST HARTFORD & HARTFORD

DRAWING TITLE: ROADWAY SECTIONS

PROJECT NO. 093-H052
DRAWING NO. XSC-042
SHEET NO. XSC-042

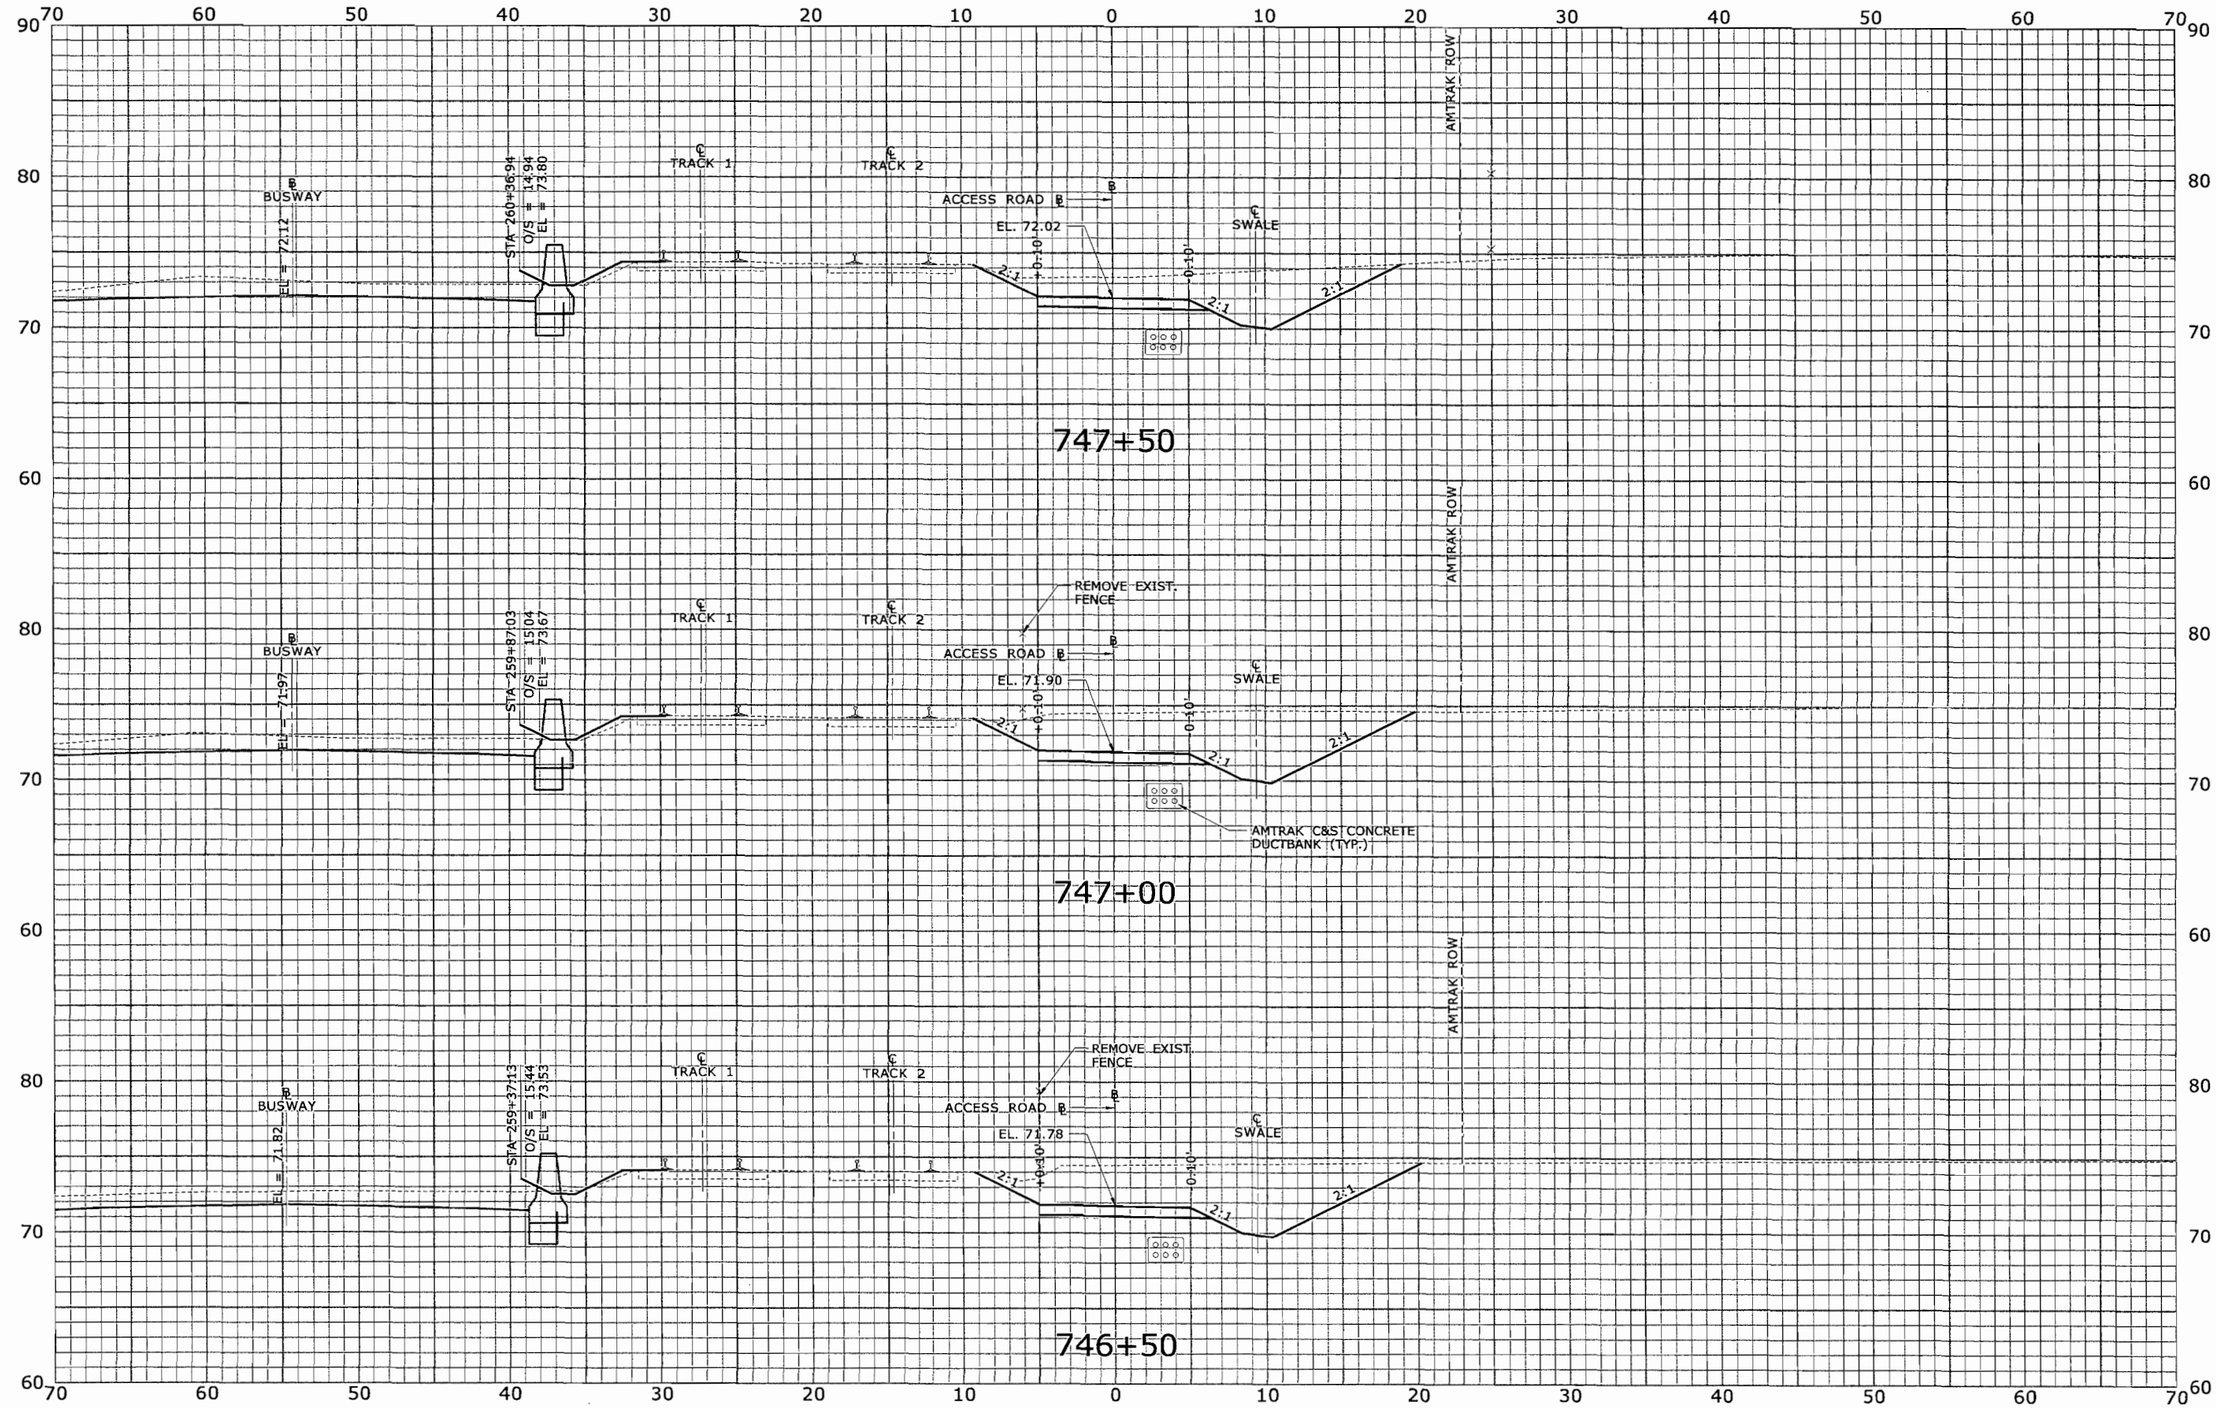

STA. 746+50 TO STA. 747+50

FINAL PLANS FOR REVIEW

REV.	DATE	REVISION DESCRIPTION	SHEET NO.
-	-	-	-
-	-	-	-
-	-	-	-
-	-	-	-
-	-	-	-
-	-	-	-

THE INFORMATION, INCLUDING ESTIMATED QUANTITIES OF WORK, SHOWN ON THESE SHEETS IS BASED ON LIMITED INVESTIGATIONS BY THE STATE AND IS IN NO WAY WARRANTED TO INDICATE THE CONDITIONS OF ACTUAL QUANTITIES OF WORK WHICH WILL BE REQUIRED.

Plotted: 7/17/2010

DESIGNER/DRAFTER: CJF

CHECKED BY: ALM

SCALE IN FEET 0 5 10

SCALE 1" = 5'

STATE OF CONNECTICUT
DEPARTMENT OF TRANSPORTATION

Filename: ...\HW_MST_093_H052_XSC-043.dgn

MICHAEL BAKER ENGINEERING, INC.

APPROVED BY: -

DATE: -

PROJECT TITLE:
NEW BRITAIN - HARTFORD BUSWAY
AMTRAK ACCESS ROAD

TOWN:
NEWINGTON, WEST HARTFORD & HARTFORD

DRAWING TITLE:
ROADWAY SECTIONS

PROJECT NO. 093-H052

DRAWING NO. XSC-043

SHEET NO. XSC-043

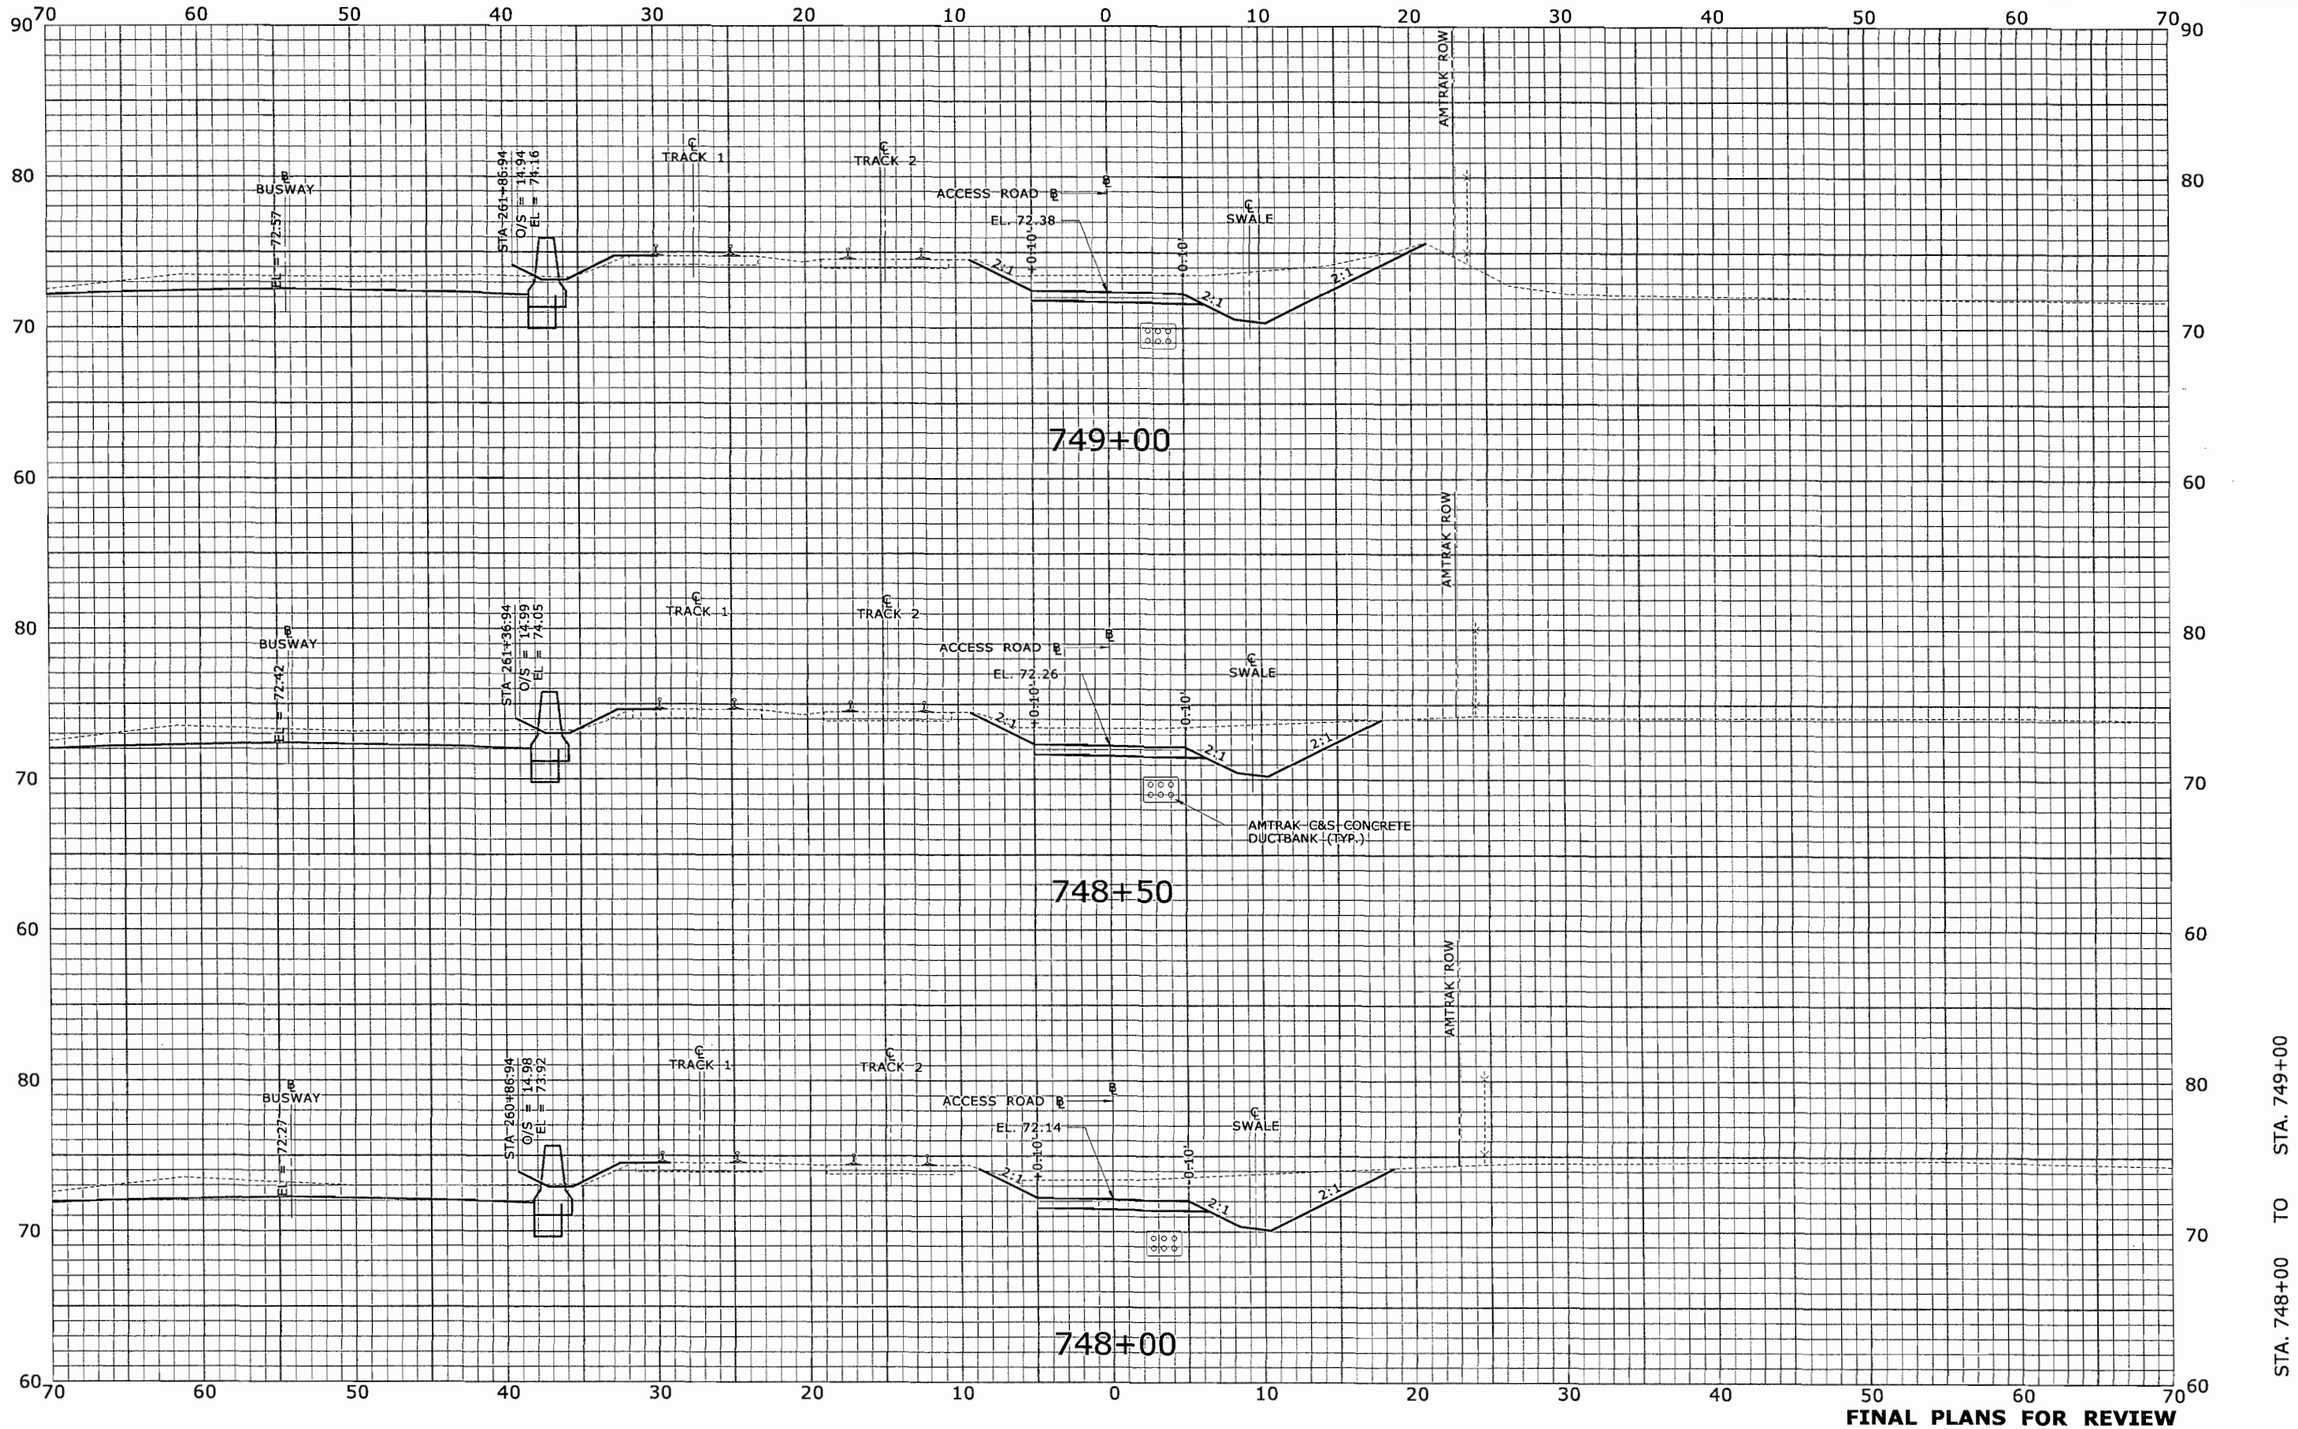

FINAL PLANS FOR REVIEW

REV.	DATE	REVISION DESCRIPTION	SHEET NO.
-	-	-	-
-	-	-	-
-	-	-	-
-	-	-	-
-	-	-	-
-	-	-	-

THE INFORMATION, INCLUDING ESTIMATED QUANTITIES OF WORK, SHOWN ON THESE SHEETS IS BASED ON LIMITED INVESTIGATIONS BY THE STATE AND IS IN NO WAY WARRANTED TO INDICATE THE CONDITIONS OF ACTUAL QUANTITIES OF WORK WHICH WILL BE REQUIRED.

Plotted: 7/17/2010

DESIGNER/DRAFTER: CJF
CHECKED BY: ALM
SCALE IN FEET 0 5 10
SCALE 1" = 5'

STATE OF CONNECTICUT
DEPARTMENT OF TRANSPORTATION

Filename: ...\HW_MST_093_H052_XSC-044.dgn

MICHAEL BAKER ENGINEERING, INC.
APPROVED BY: - DATE: -

PROJECT TITLE: NEW BRITAIN - HARTFORD BUSWAY AMTRAK ACCESS ROAD

TOWN: NEWINGTON, WEST HARTFORD & HARTFORD

DRAWING TITLE: ROADWAY SECTIONS

PROJECT NO. 093-H052
DRAWING NO. XSC-044
SHEET NO. XSC-044

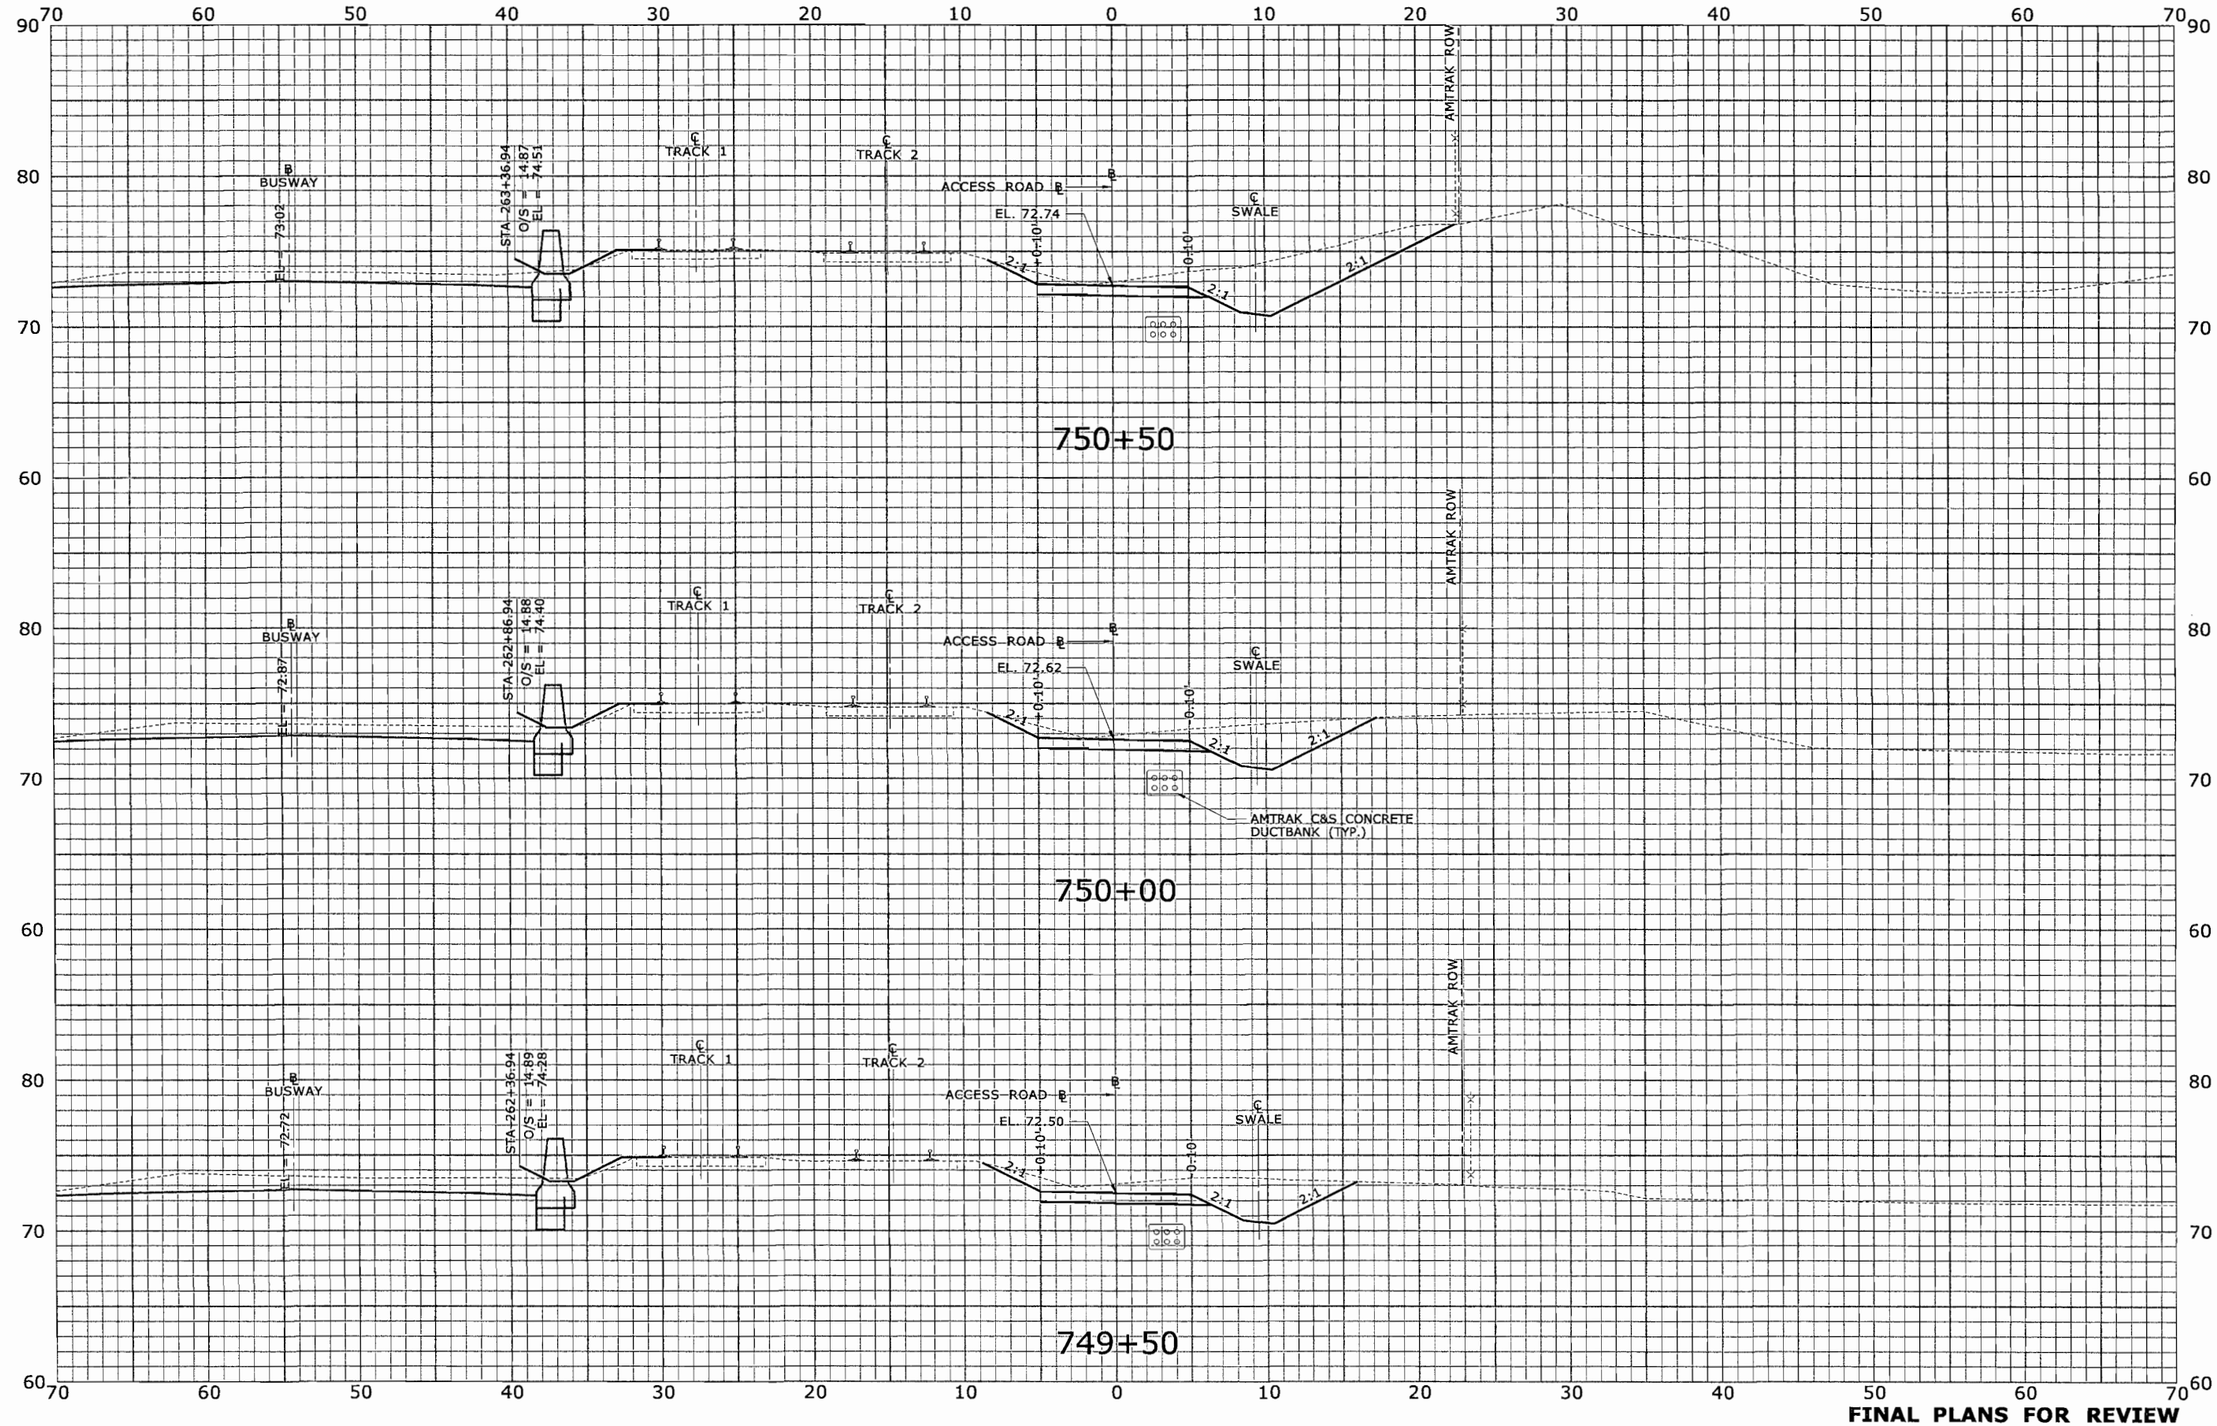

FINAL PLANS FOR REVIEW

REV.	DATE	REVISION DESCRIPTION	SHEET NO.
-	-	-	-
-	-	-	-
-	-	-	-
-	-	-	-
-	-	-	-
-	-	-	-

THE INFORMATION, INCLUDING ESTIMATED QUANTITIES OF WORK, SHOWN ON THESE SHEETS IS BASED ON LIMITED INVESTIGATIONS BY THE STATE AND IS IN NO WAY WARRANTED TO INDICATE THE CONDITIONS OF ACTUAL QUANTITIES OF WORK WHICH WILL BE REQUIRED.

Plotted: 7/17/2010

DESIGNER/DRAFTER: CJF

CHECKED BY: ALM

SCALE IN FEET 0 5 10

SCALE 1" = 5'

STATE OF CONNECTICUT
DEPARTMENT OF TRANSPORTATION

Filename: ...\HW_MST_093_H052_XSC-045.dgn

MICHAEL BAKER ENGINEERING, INC.

APPROVED BY: -

DATE: -

PROJECT TITLE:
NEW BRITAIN - HARTFORD BUSWAY
AMTRAK ACCESS ROAD

TOWN:
NEWINGTON, WEST HARTFORD & HARTFORD

DRAWING TITLE:
ROADWAY SECTIONS

PROJECT NO. 093-H052

DRAWING NO. XSC-045

SHEET NO. XSC-045

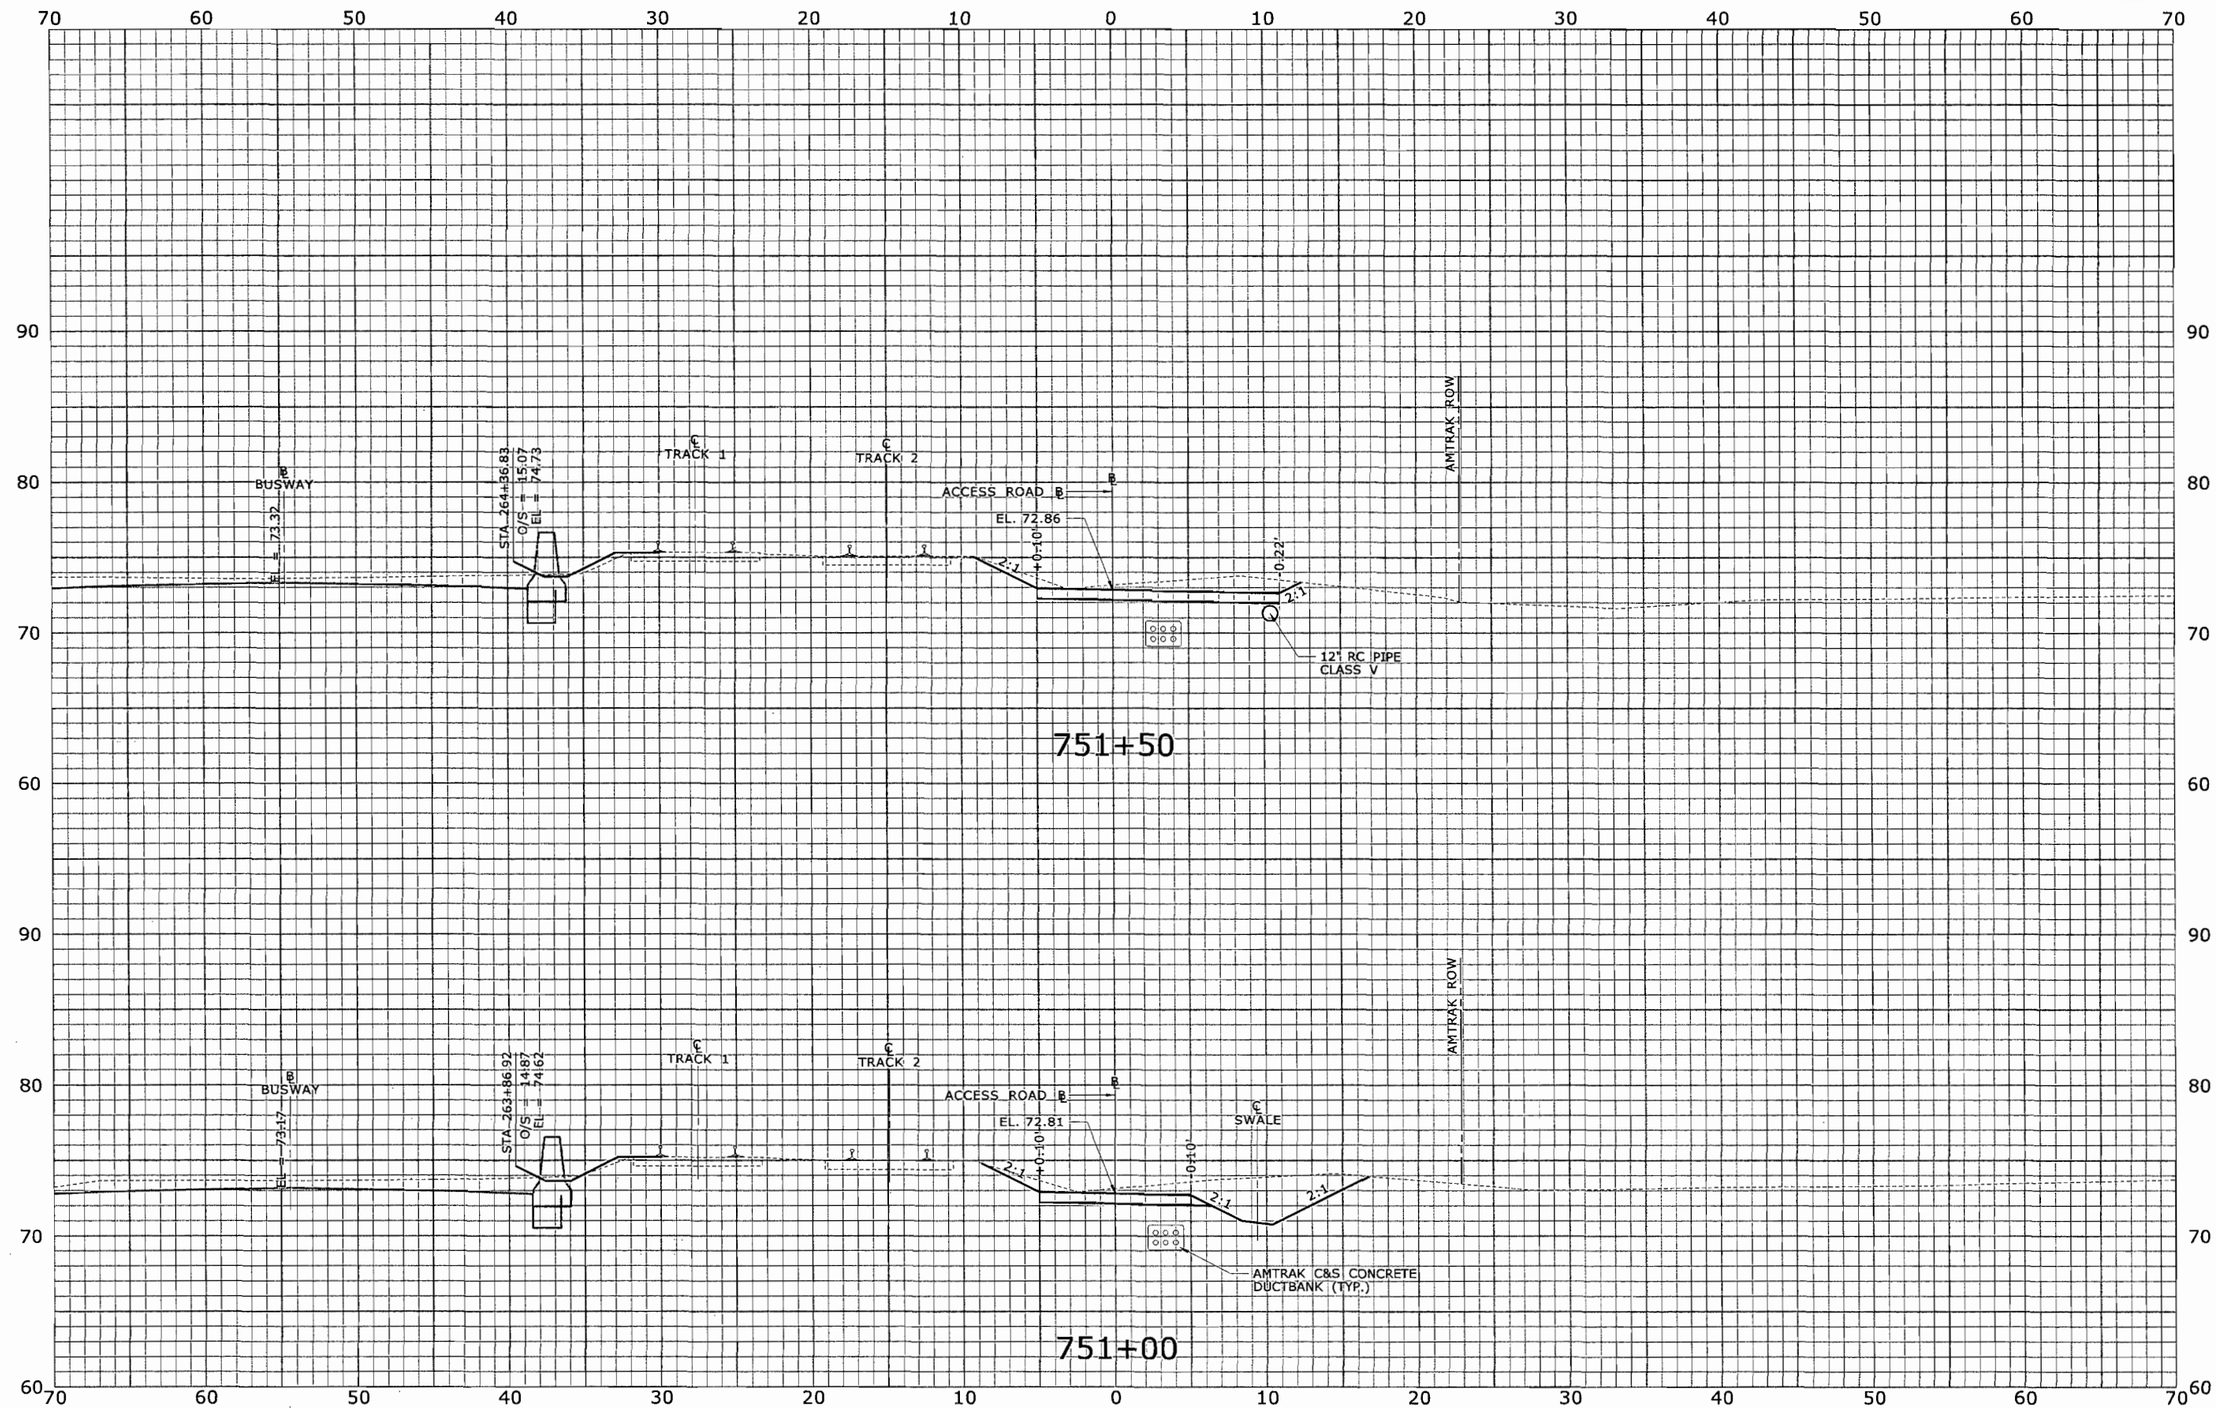

FINAL PLANS FOR REVIEW

REV.	DATE	REVISION DESCRIPTION	SHEET NO.
-	-	-	-
-	-	-	-
-	-	-	-
-	-	-	-
-	-	-	-
-	-	-	-

THE INFORMATION, INCLUDING ESTIMATED QUANTITIES OF WORK, SHOWN ON THESE SHEETS IS BASED ON LIMITED INVESTIGATIONS BY THE STATE AND IS IN NO WAY WARRANTED TO INDICATE THE CONDITIONS OF ACTUAL QUANTITIES OF WORK WHICH WILL BE REQUIRED.

Plotted: 7/17/2010

DESIGNER/DRAFTER: CJF
CHECKED BY: ALM
SCALE IN FEET
0 5 10
SCALE 1" = 5'

STATE OF CONNECTICUT
DEPARTMENT OF TRANSPORTATION

Filename: ...\HW_MST_093_H052_XSC-046.dgn

MICHAEL BAKER ENGINEERING, INC.
APPROVED BY: -
DATE: -

PROJECT TITLE:
NEW BRITAIN - HARTFORD BUSWAY
AMTRAK ACCESS ROAD

TOWN:
NEWINGTON, WEST HARTFORD & HARTFORD

DRAWING TITLE:
ROADWAY SECTIONS

PROJECT NO. 093-H052
DRAWING NO. XSC-046
SHEET NO. XSC-046

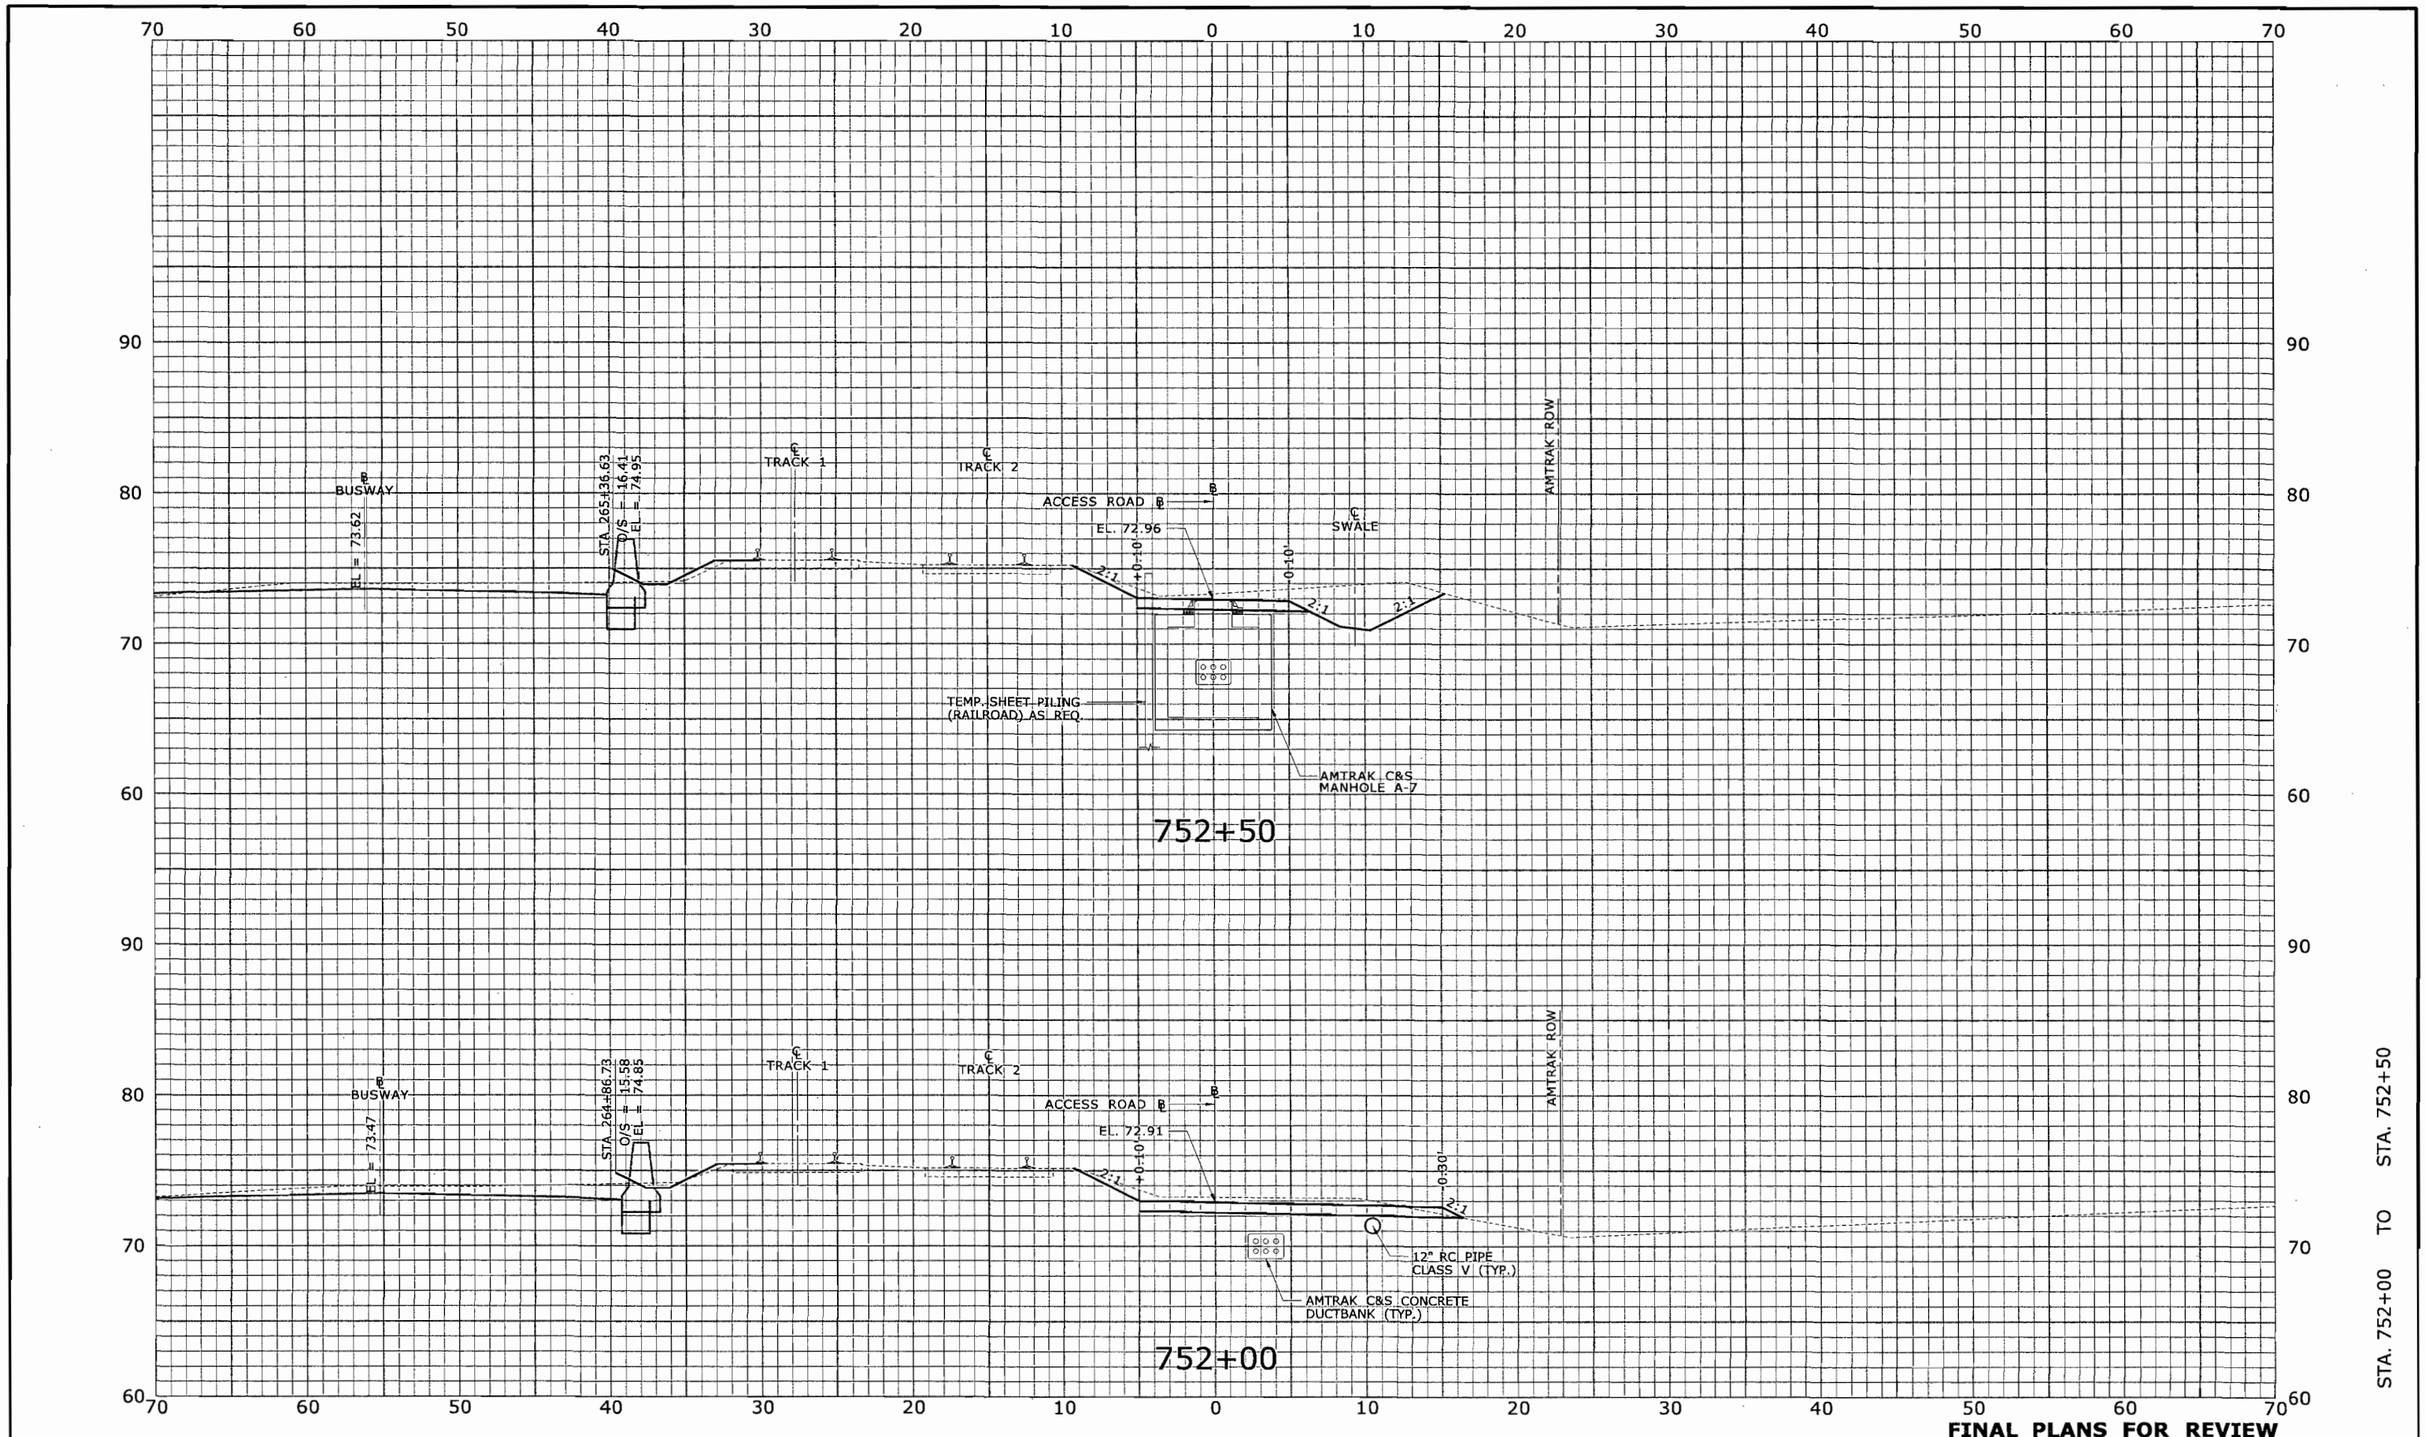

FINAL PLANS FOR REVIEW

REV.	DATE	REVISION DESCRIPTION	SHEET NO.
-	-	-	-
-	-	-	-
-	-	-	-
-	-	-	-
-	-	-	-
-	-	-	-

THE INFORMATION, INCLUDING ESTIMATED QUANTITIES OF WORK, SHOWN ON THESE SHEETS IS BASED ON LIMITED INVESTIGATIONS BY THE STATE AND IS IN NO WAY WARRANTED TO INDICATE THE CONDITIONS OF ACTUAL QUANTITIES OF WORK WHICH WILL BE REQUIRED.

Plotted: 7/17/2010

DESIGNER/DRAFTER: CJF
CHECKED BY: ALM
SCALE IN FEET 0 5 10
SCALE 1" = 5'

STATE OF CONNECTICUT
DEPARTMENT OF TRANSPORTATION

Filename: ...\HW_MST_093_H052_XSC-047.dgn

MICHAEL BAKER ENGINEERING, INC.

APPROVED BY: -
DATE: -

PROJECT TITLE:
NEW BRITAIN - HARTFORD BUSWAY
AMTRAK ACCESS ROAD

TOWN:
NEWINGTON, WEST HARTFORD & HARTFORD

DRAWING TITLE:
ROADWAY SECTIONS

PROJECT NO. 093-H052
DRAWING NO. XSC-047
SHEET NO. XSC-047

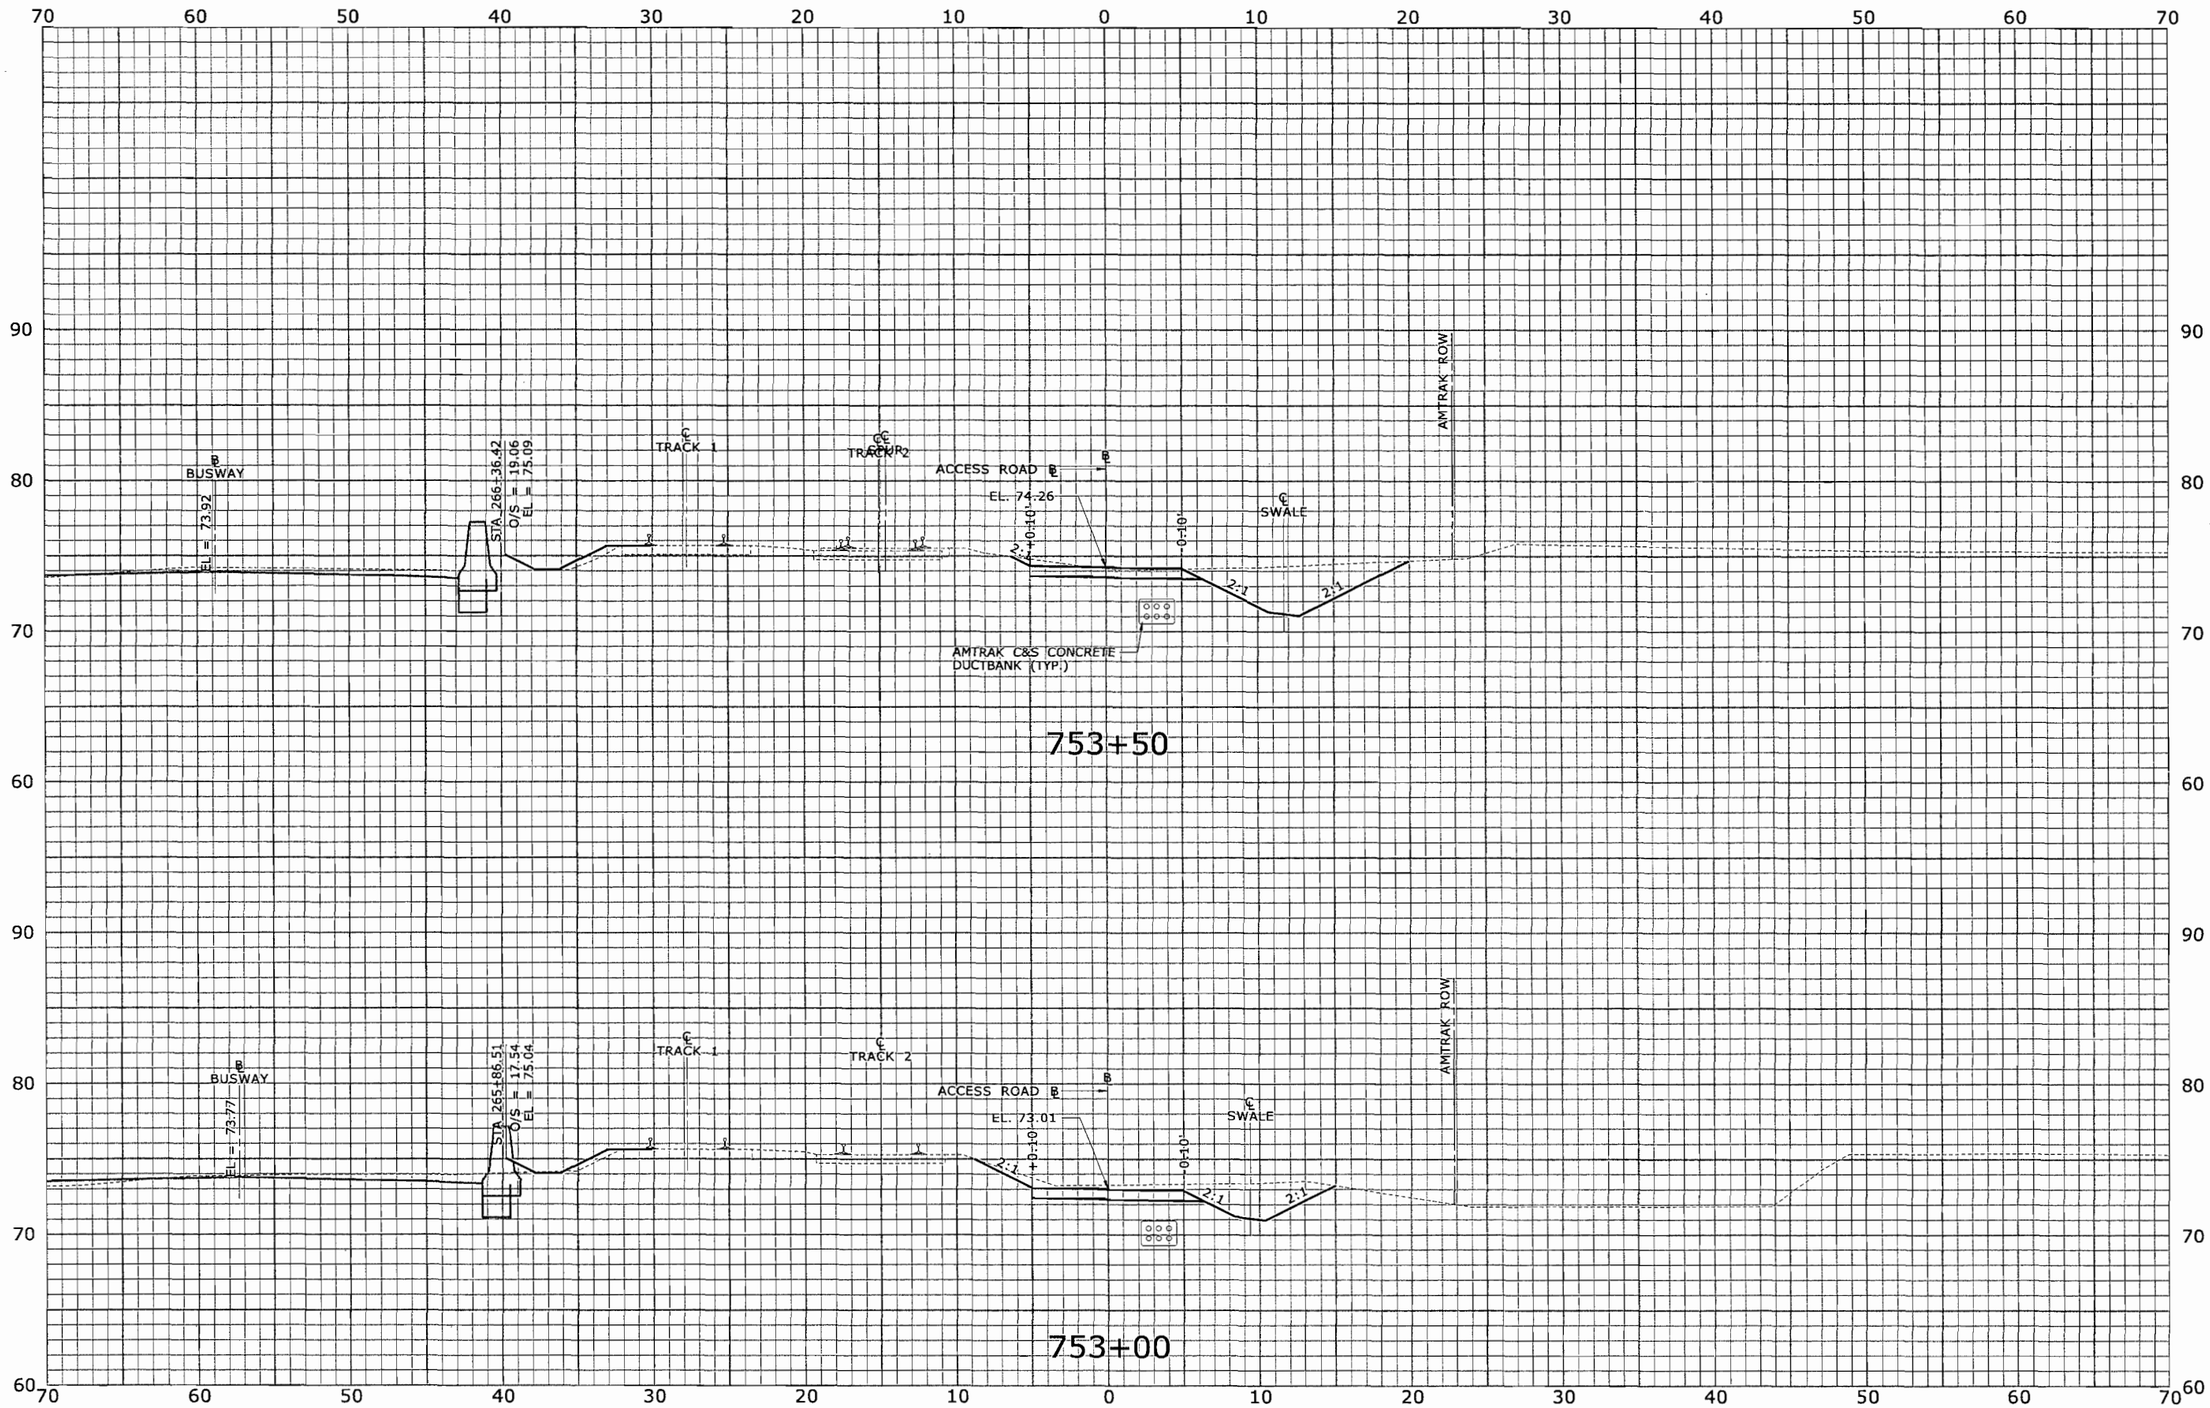

STA. 753+00 TO STA. 753+50

FINAL PLANS FOR REVIEW

REV.	DATE	REVISION DESCRIPTION	SHEET NO.
-	-	-	-
-	-	-	-
-	-	-	-
-	-	-	-
-	-	-	-
-	-	-	-

THE INFORMATION, INCLUDING ESTIMATED QUANTITIES OF WORK, SHOWN ON THESE SHEETS IS BASED ON LIMITED INVESTIGATIONS BY THE STATE AND IS IN NO WAY WARRANTED TO INDICATE THE CONDITIONS OF ACTUAL QUANTITIES OF WORK WHICH WILL BE REQUIRED.

Plotted: 7/17/2010

DESIGNER/DRAFTER: CJF

CHECKED BY: ALM

SCALE IN FEET 0 5 10

SCALE 1" = 5'

STATE OF CONNECTICUT
DEPARTMENT OF TRANSPORTATION

Filename: ...\HW_MST_093_H052_XSC-048.dgn

MICHAEL BAKER ENGINEERING, INC.

APPROVED BY: -

DATE: -

PROJECT TITLE:
NEW BRITAIN - HARTFORD BUSWAY
AMTRAK ACCESS ROAD

TOWN:
NEWINGTON, WEST HARTFORD & HARTFORD

DRAWING TITLE:
ROADWAY SECTIONS

PROJECT NO. 093-H052

DRAWING NO. XSC-048

SHEET NO. XSC-048

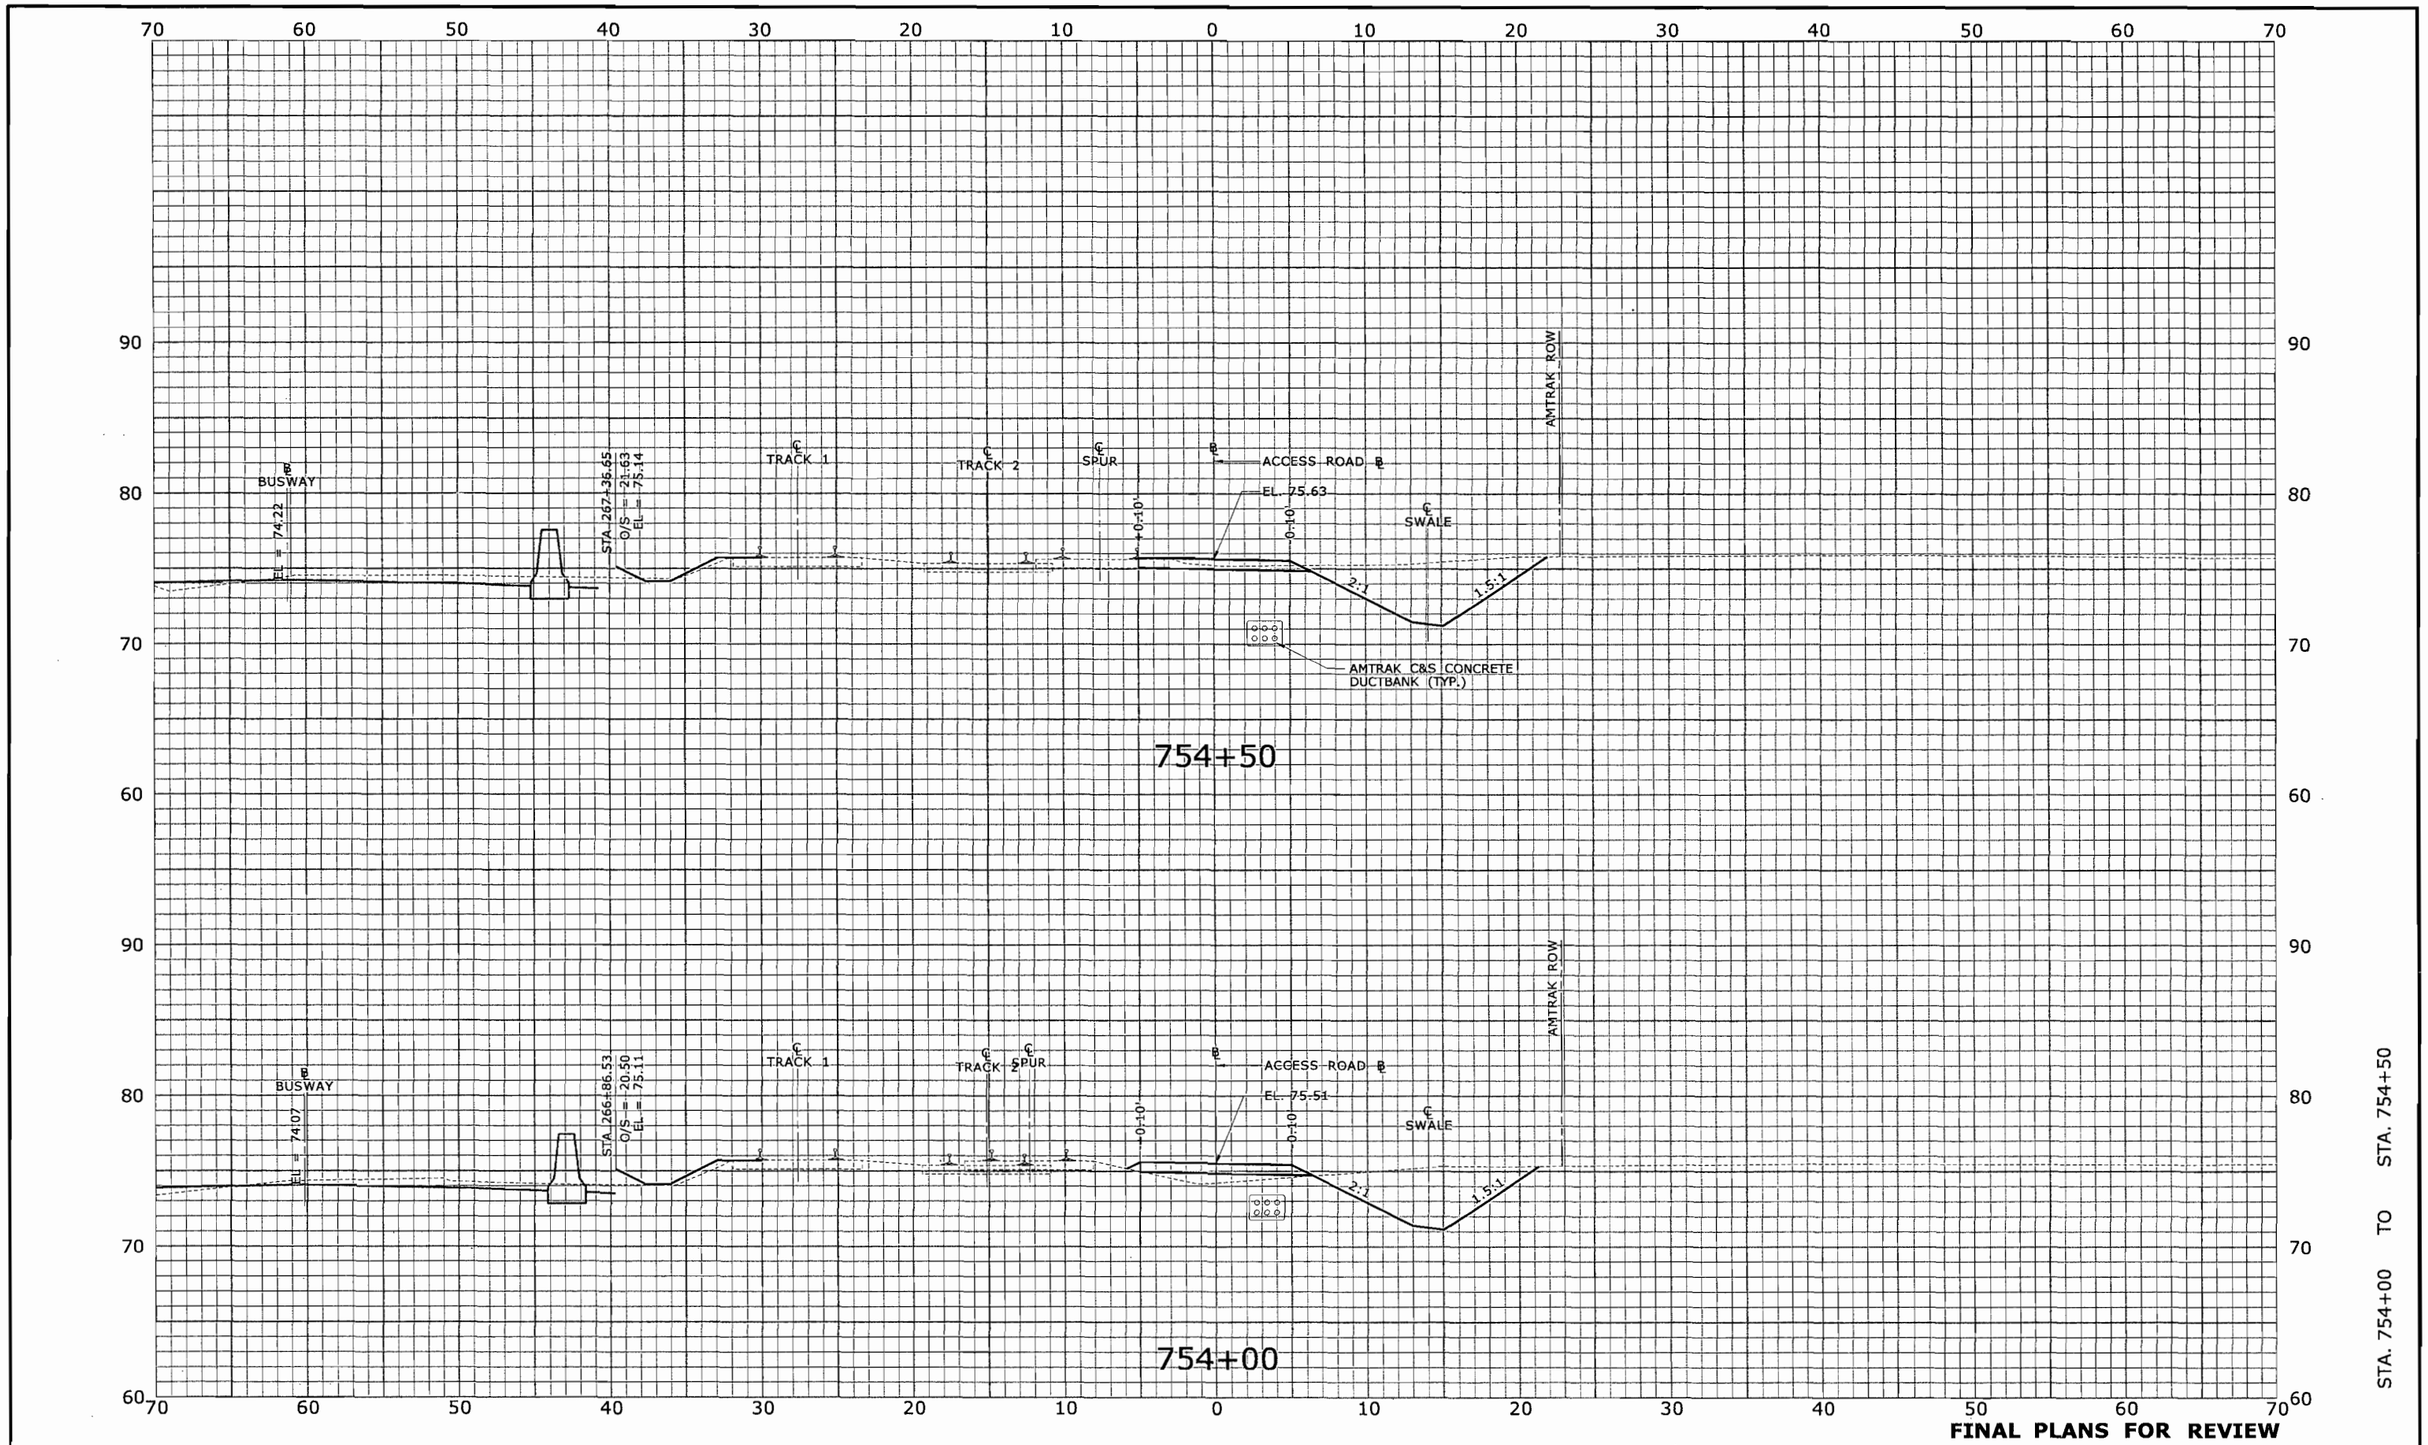

REV.	DATE	REVISION DESCRIPTION	SHEET NO.
-	-	-	-
-	-	-	-
-	-	-	-
-	-	-	-
-	-	-	-
-	-	-	-

THE INFORMATION, INCLUDING ESTIMATED QUANTITIES OF WORK, SHOWN ON THESE SHEETS IS BASED ON LIMITED INVESTIGATIONS BY THE STATE AND IS IN NO WAY WARRANTED TO INDICATE THE CONDITIONS OF ACTUAL QUANTITIES OF WORK WHICH WILL BE REQUIRED.

Plotted: 7/17/2010

DESIGNER/DRAFTER: CJF

CHECKED BY: ALM

SCALE IN FEET 0 5 10

SCALE 1" = 5'

STATE OF CONNECTICUT
DEPARTMENT OF TRANSPORTATION

Filename: ...\HW_MST_093_H052_XSC-049.dgn

MICHAEL BAKER ENGINEERING, INC.

APPROVED BY: -

DATE: -

PROJECT TITLE: NEW BRITAIN - HARTFORD BUSWAY AMTRAK ACCESS ROAD

TOWN: NEWINGTON, WEST HARTFORD & HARTFORD

DRAWING TITLE: ROADWAY SECTIONS

PROJECT NO. 093-H052

DRAWING NO. XSC-049

SHEET NO. XSC-049

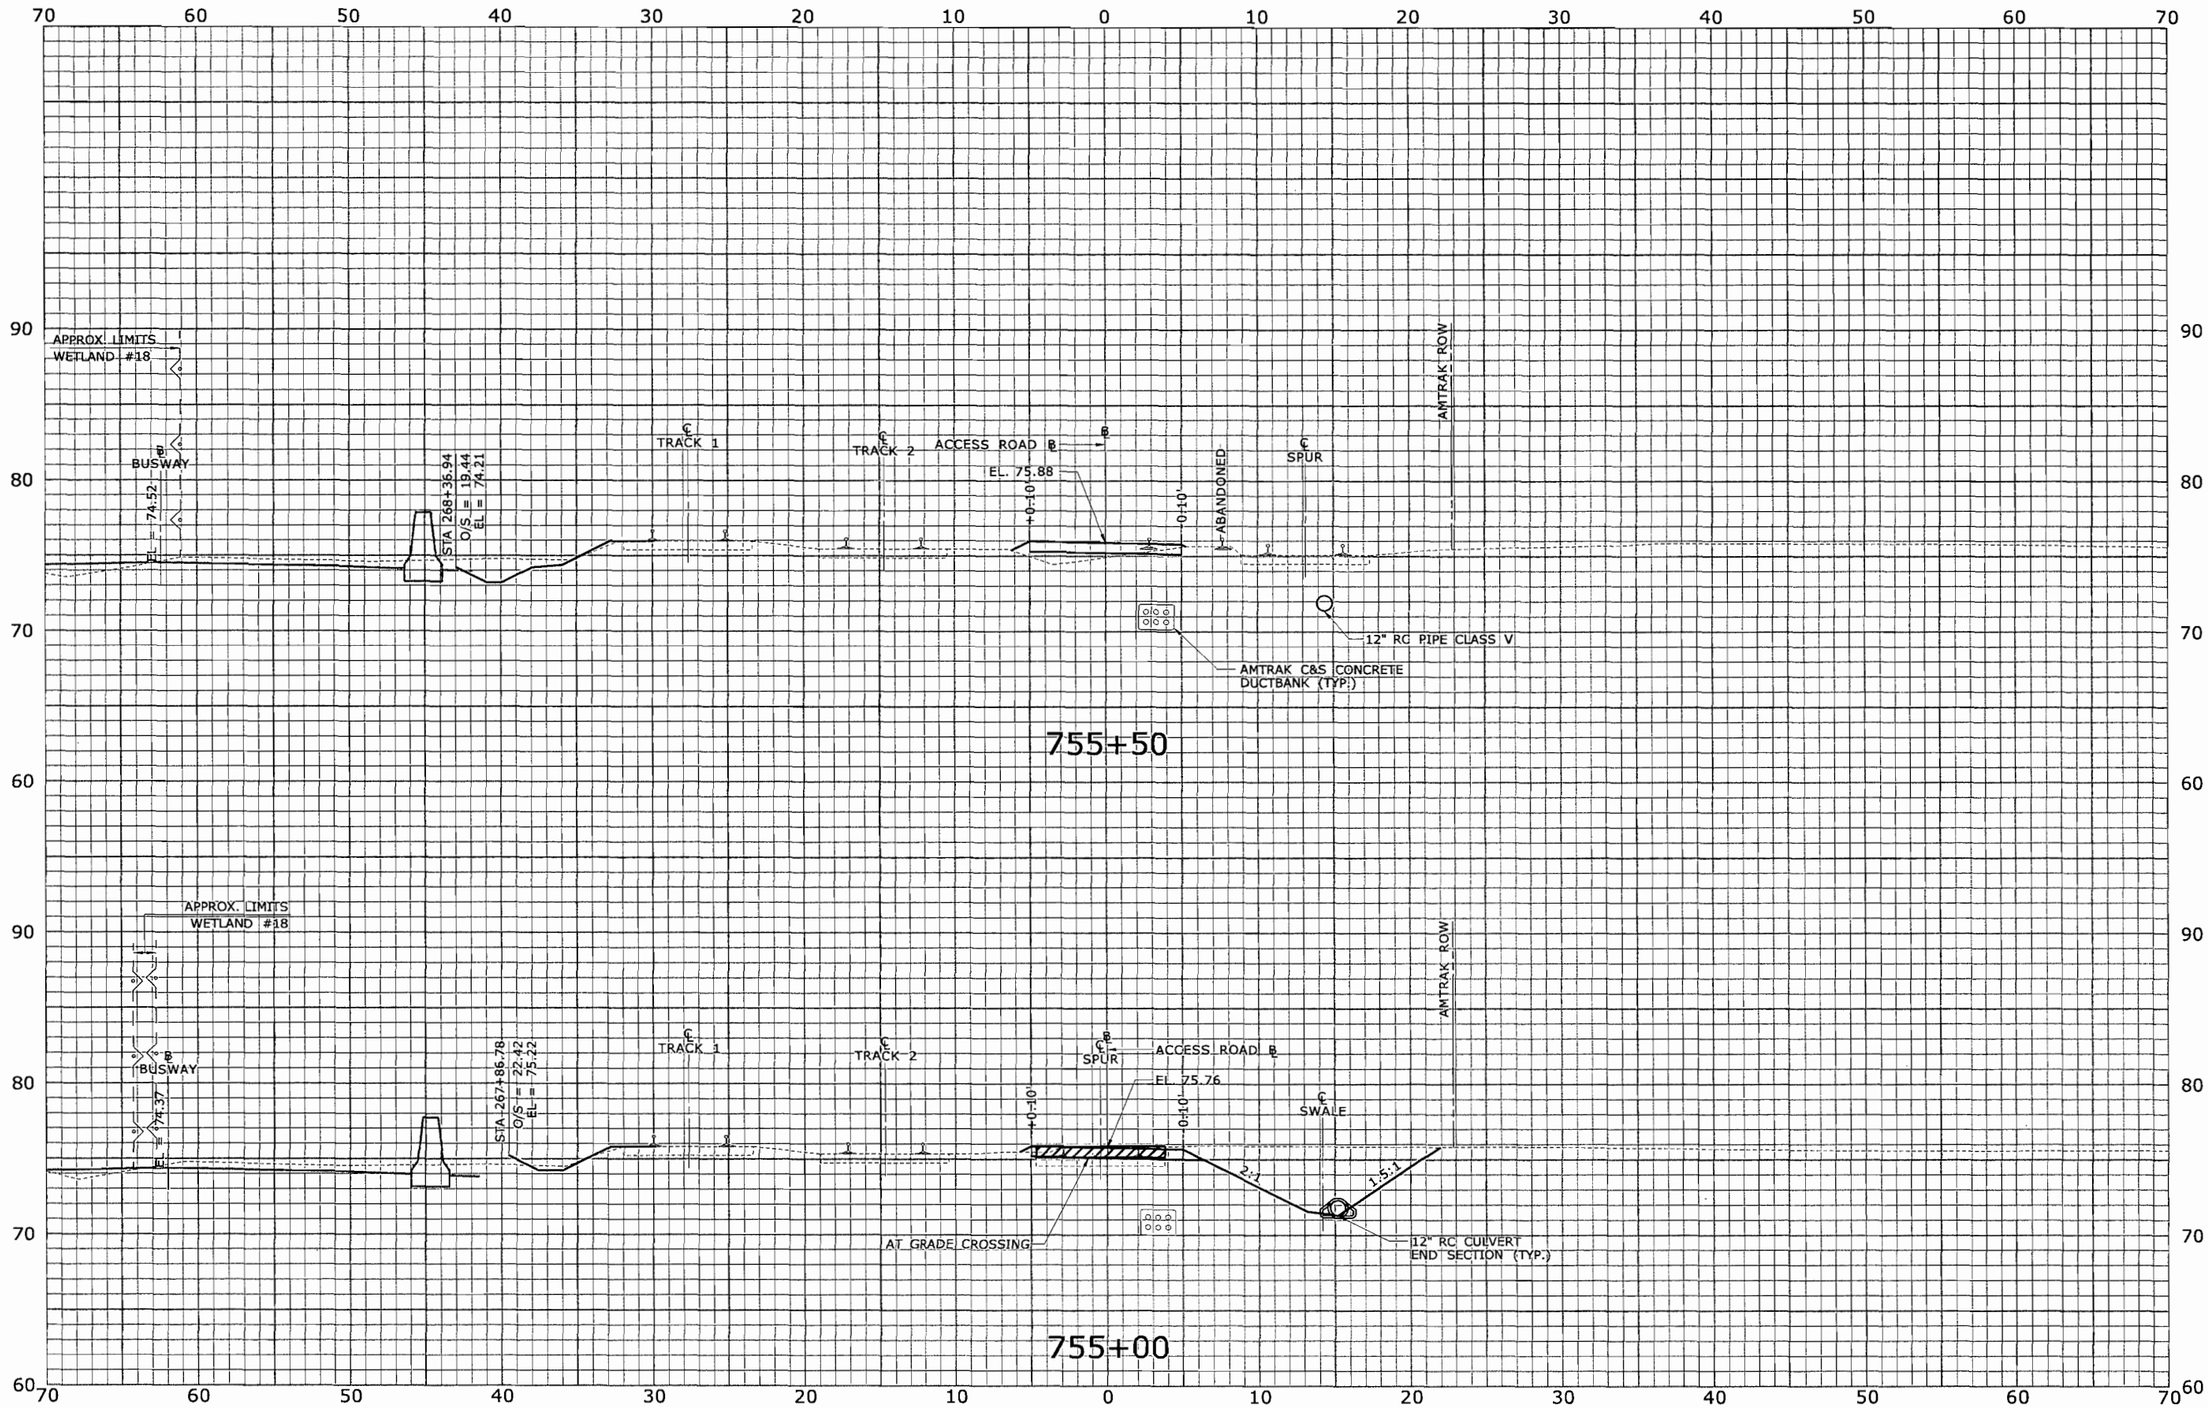

FINAL PLANS FOR REVIEW

REV.	DATE	REVISION DESCRIPTION	SHEET NO.
-	-	-	-
-	-	-	-
-	-	-	-
-	-	-	-
-	-	-	-
-	-	-	-

THE INFORMATION, INCLUDING ESTIMATED QUANTITIES OF WORK, SHOWN ON THESE SHEETS IS BASED ON LIMITED INVESTIGATIONS BY THE STATE AND IS IN NO WAY WARRANTED TO INDICATE THE CONDITIONS OF ACTUAL QUANTITIES OF WORK WHICH WILL BE REQUIRED.

Plotted: 7/17/2010

DESIGNER/DRAFTER: CJF
CHECKED BY: ALM
SCALE IN FEET 0 5 10
SCALE 1" = 5'

STATE OF CONNECTICUT
DEPARTMENT OF TRANSPORTATION

Filename: ...\HW_MST_093_H052_XSC-050.dgn

MICHAEL BAKER ENGINEERING, INC.
APPROVED BY: -
DATE: -

PROJECT TITLE: NEW BRITAIN - HARTFORD BUSWAY AMTRAK ACCESS ROAD

TOWN: NEWINGTON, WEST HARTFORD & HARTFORD

DRAWING TITLE: ROADWAY SECTIONS

PROJECT NO. 093-H052
DRAWING NO. XSC-050
SHEET NO. XSC-050

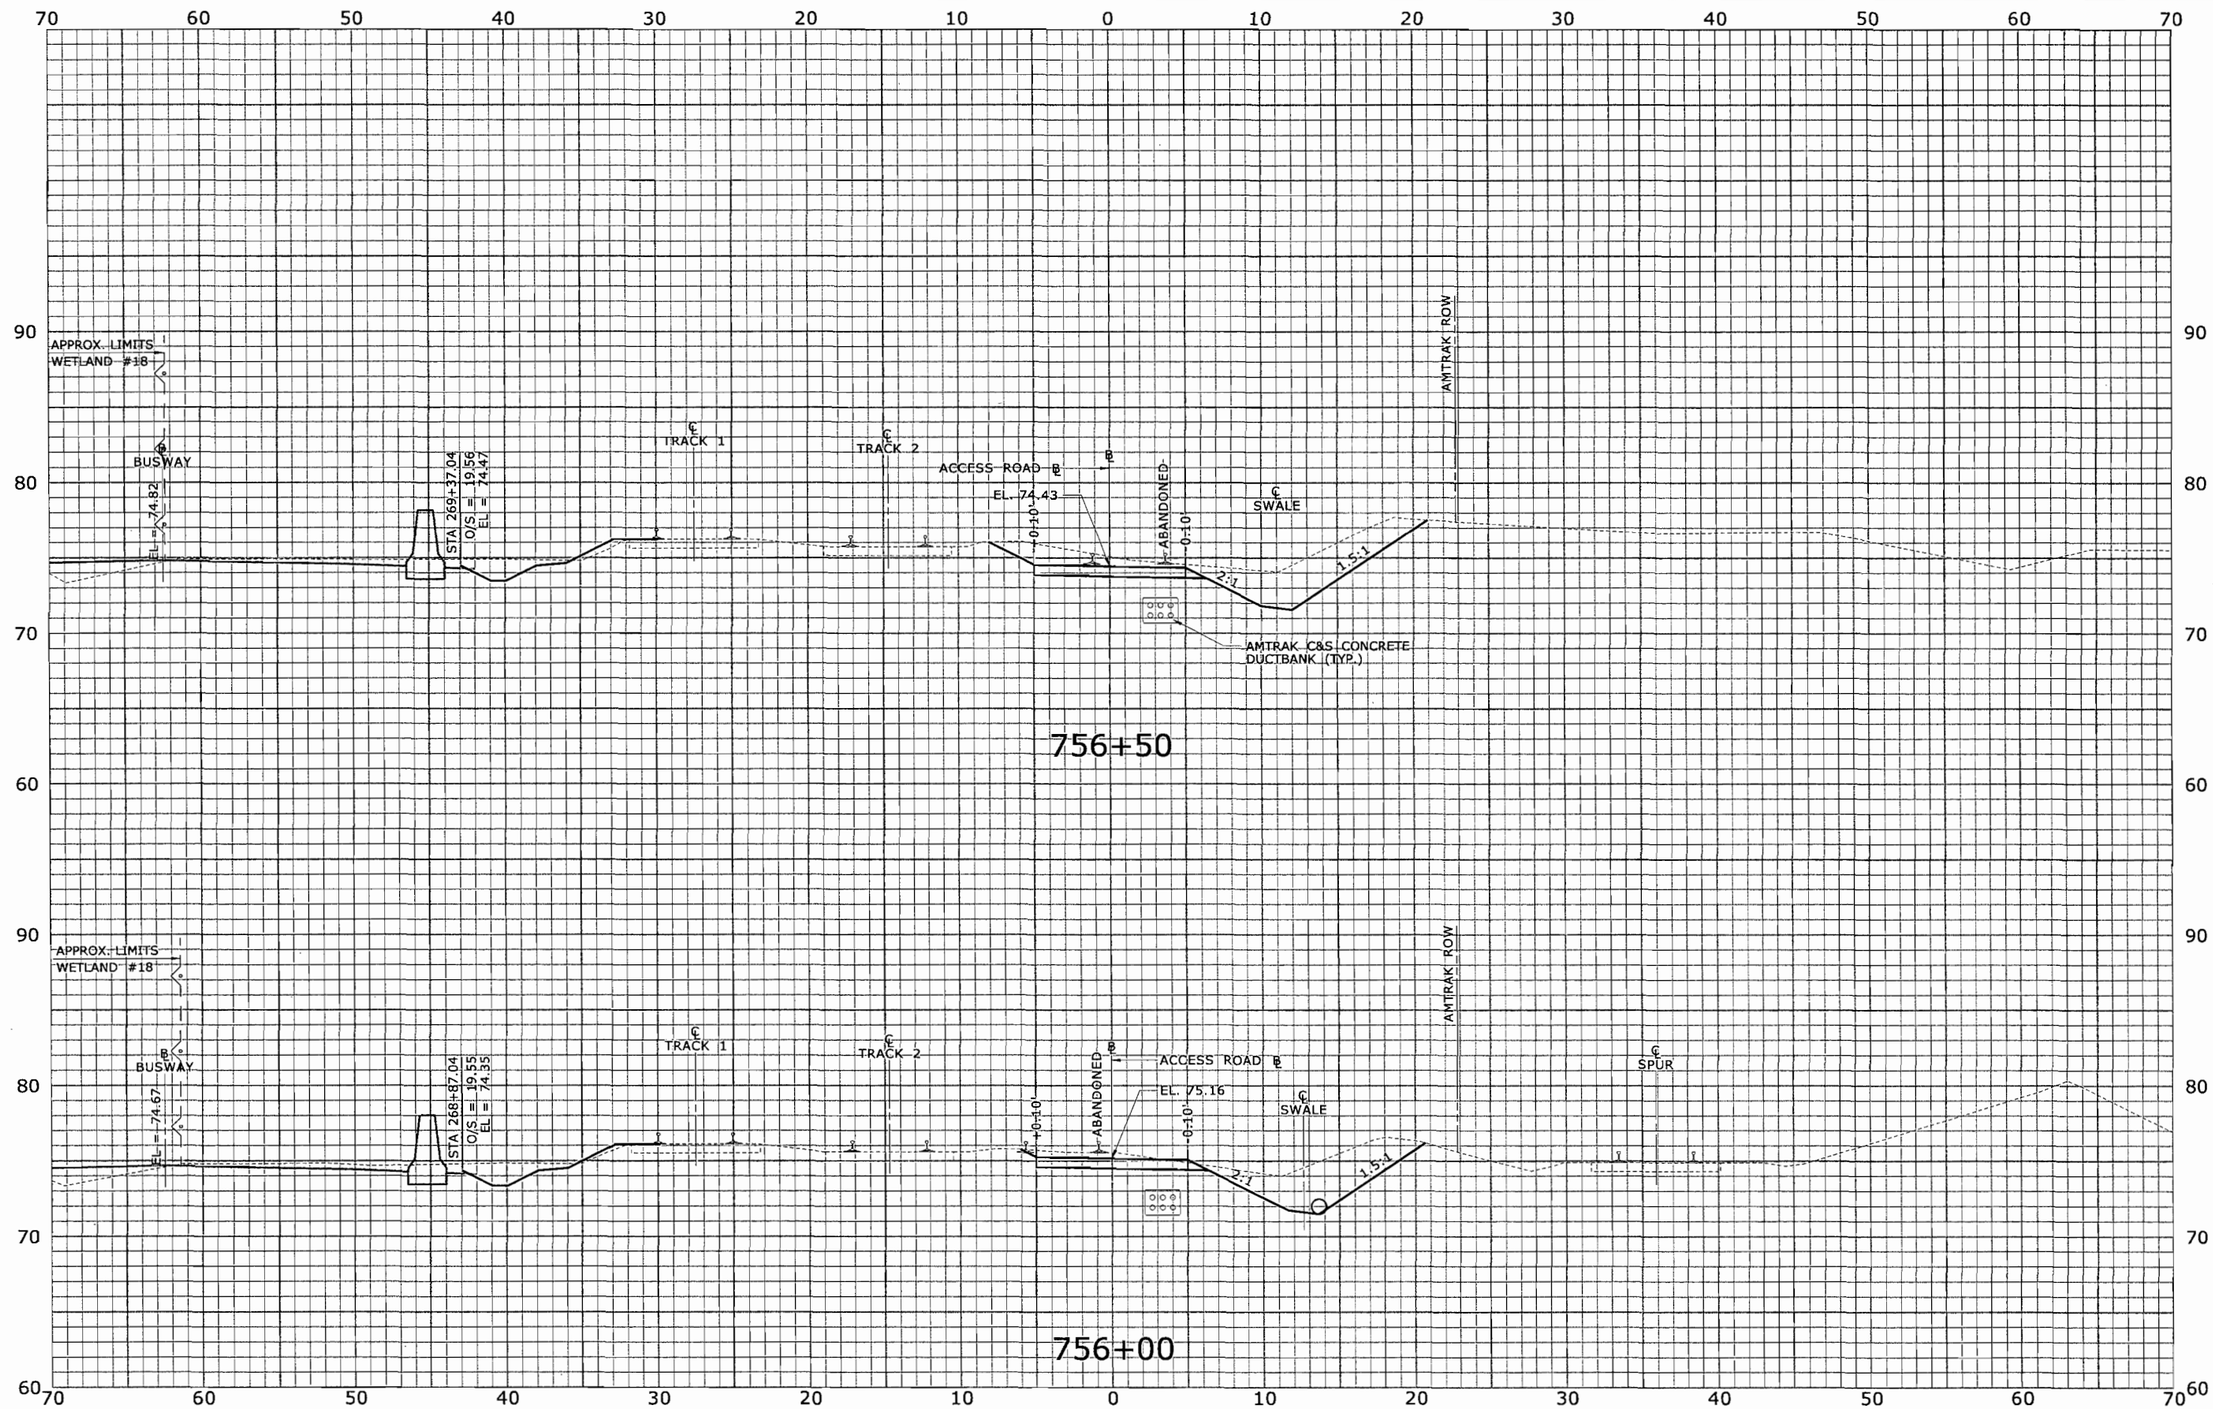

FINAL PLANS FOR REVIEW

REV.	DATE	REVISION DESCRIPTION	SHEET NO.
-	-	-	-
-	-	-	-
-	-	-	-
-	-	-	-
-	-	-	-
-	-	-	-

THE INFORMATION, INCLUDING ESTIMATED QUANTITIES OF WORK, SHOWN ON THESE SHEETS IS BASED ON LIMITED INVESTIGATIONS BY THE STATE AND IS IN NO WAY WARRANTED TO INDICATE THE CONDITIONS OF ACTUAL QUANTITIES OF WORK WHICH WILL BE REQUIRED.

Plotted: 7/17/2010

DESIGNER/DRAFTER: CJF
CHECKED BY: ALM
SCALE IN FEET 0 5 10
SCALE 1" = 5'

STATE OF CONNECTICUT
DEPARTMENT OF TRANSPORTATION

Filename: ...\HW_MST_093_H052_XSC-051.dgn

MICHAEL BAKER ENGINEERING, INC.
APPROVED BY: -
DATE: -

PROJECT TITLE: NEW BRITAIN - HARTFORD BUSWAY AMTRAK ACCESS ROAD

TOWN: NEWINGTON, WEST HARTFORD & HARTFORD

DRAWING TITLE: ROADWAY SECTIONS

PROJECT NO. 093-H052
DRAWING NO. XSC-051
SHEET NO. XSC-051

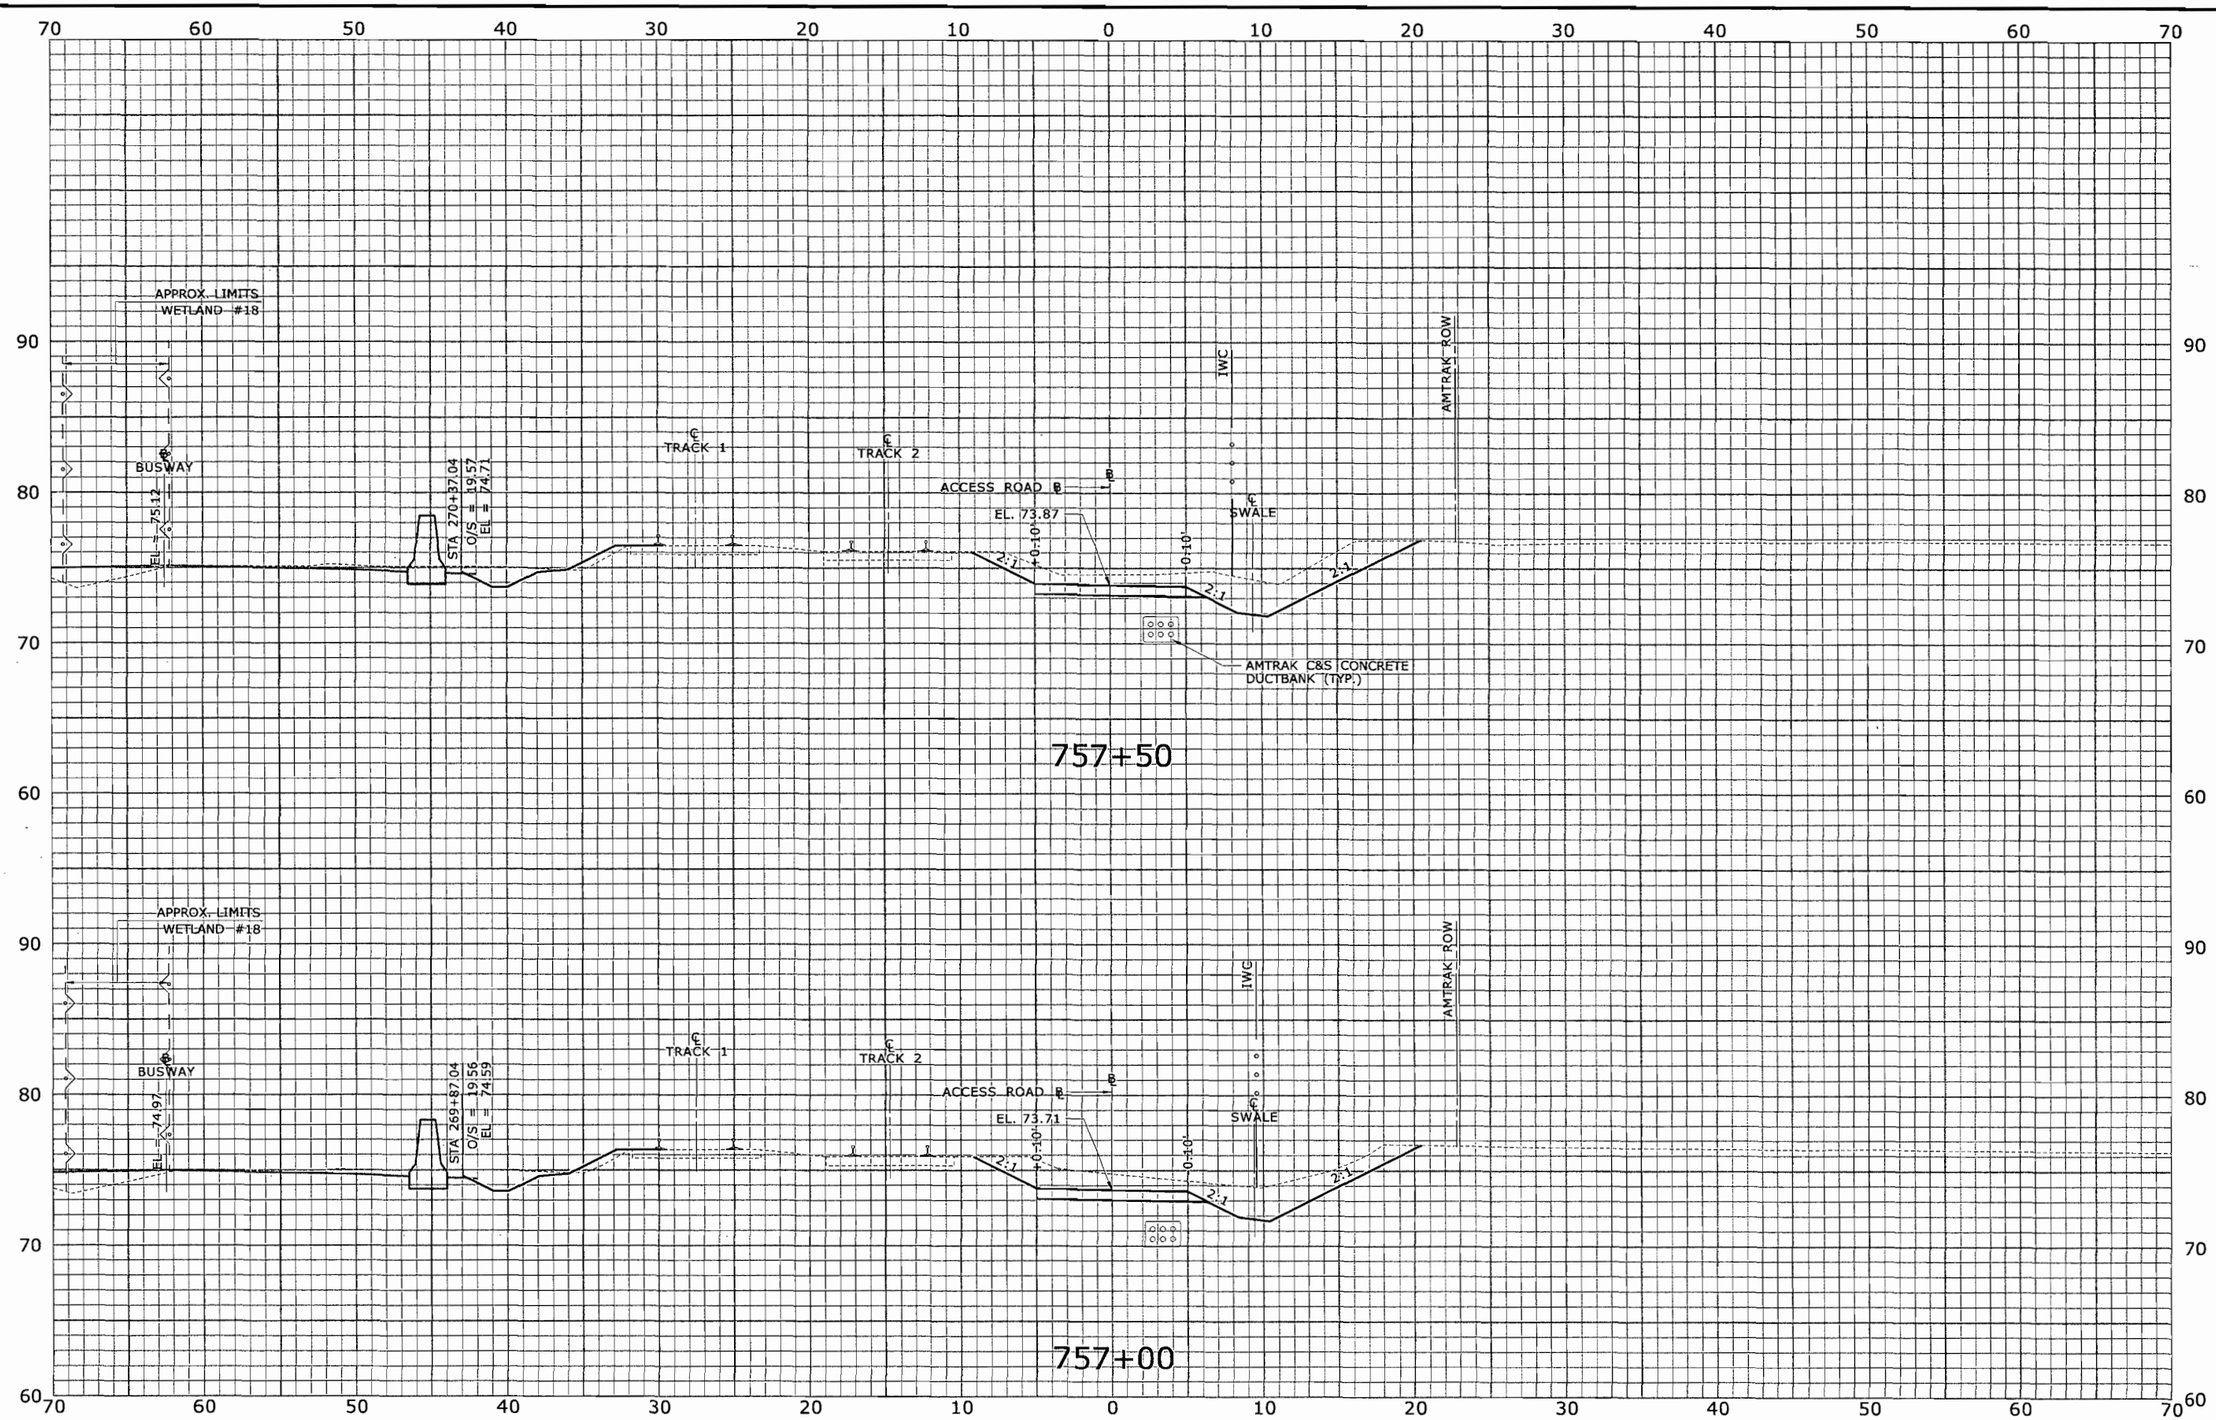

REV.	DATE	REVISION DESCRIPTION	SHEET NO.
-	-	-	-
-	-	-	-
-	-	-	-
-	-	-	-
-	-	-	-
-	-	-	-

THE INFORMATION, INCLUDING ESTIMATED QUANTITIES OF WORK, SHOWN ON THESE SHEETS IS BASED ON LIMITED INVESTIGATIONS BY THE STATE AND IS IN NO WAY WARRANTED TO INDICATE THE CONDITIONS OF ACTUAL QUANTITIES OF WORK WHICH WILL BE REQUIRED.

Plotted: 7/17/2010

DESIGNER/DRAFTER: CJF
CHECKED BY: ALM
SCALE IN FEET
0 5 10
SCALE 1" = 5'

STATE OF CONNECTICUT
DEPARTMENT OF TRANSPORTATION

Filename: ...\HW_MST_093_H052_XSC-052.dgn

MICHAEL BAKER ENGINEERING, INC.
APPROVED BY: -
DATE: -

PROJECT TITLE:
NEW BRITAIN - HARTFORD
BUSWAY
AMTRAK ACCESS ROAD

TOWN:
NEWINGTON, WEST HARTFORD & HARTFORD

DRAWING TITLE:
ROADWAY SECTIONS

PROJECT NO. 093-H052
DRAWING NO. XSC-052
SHEET NO. XSC-052

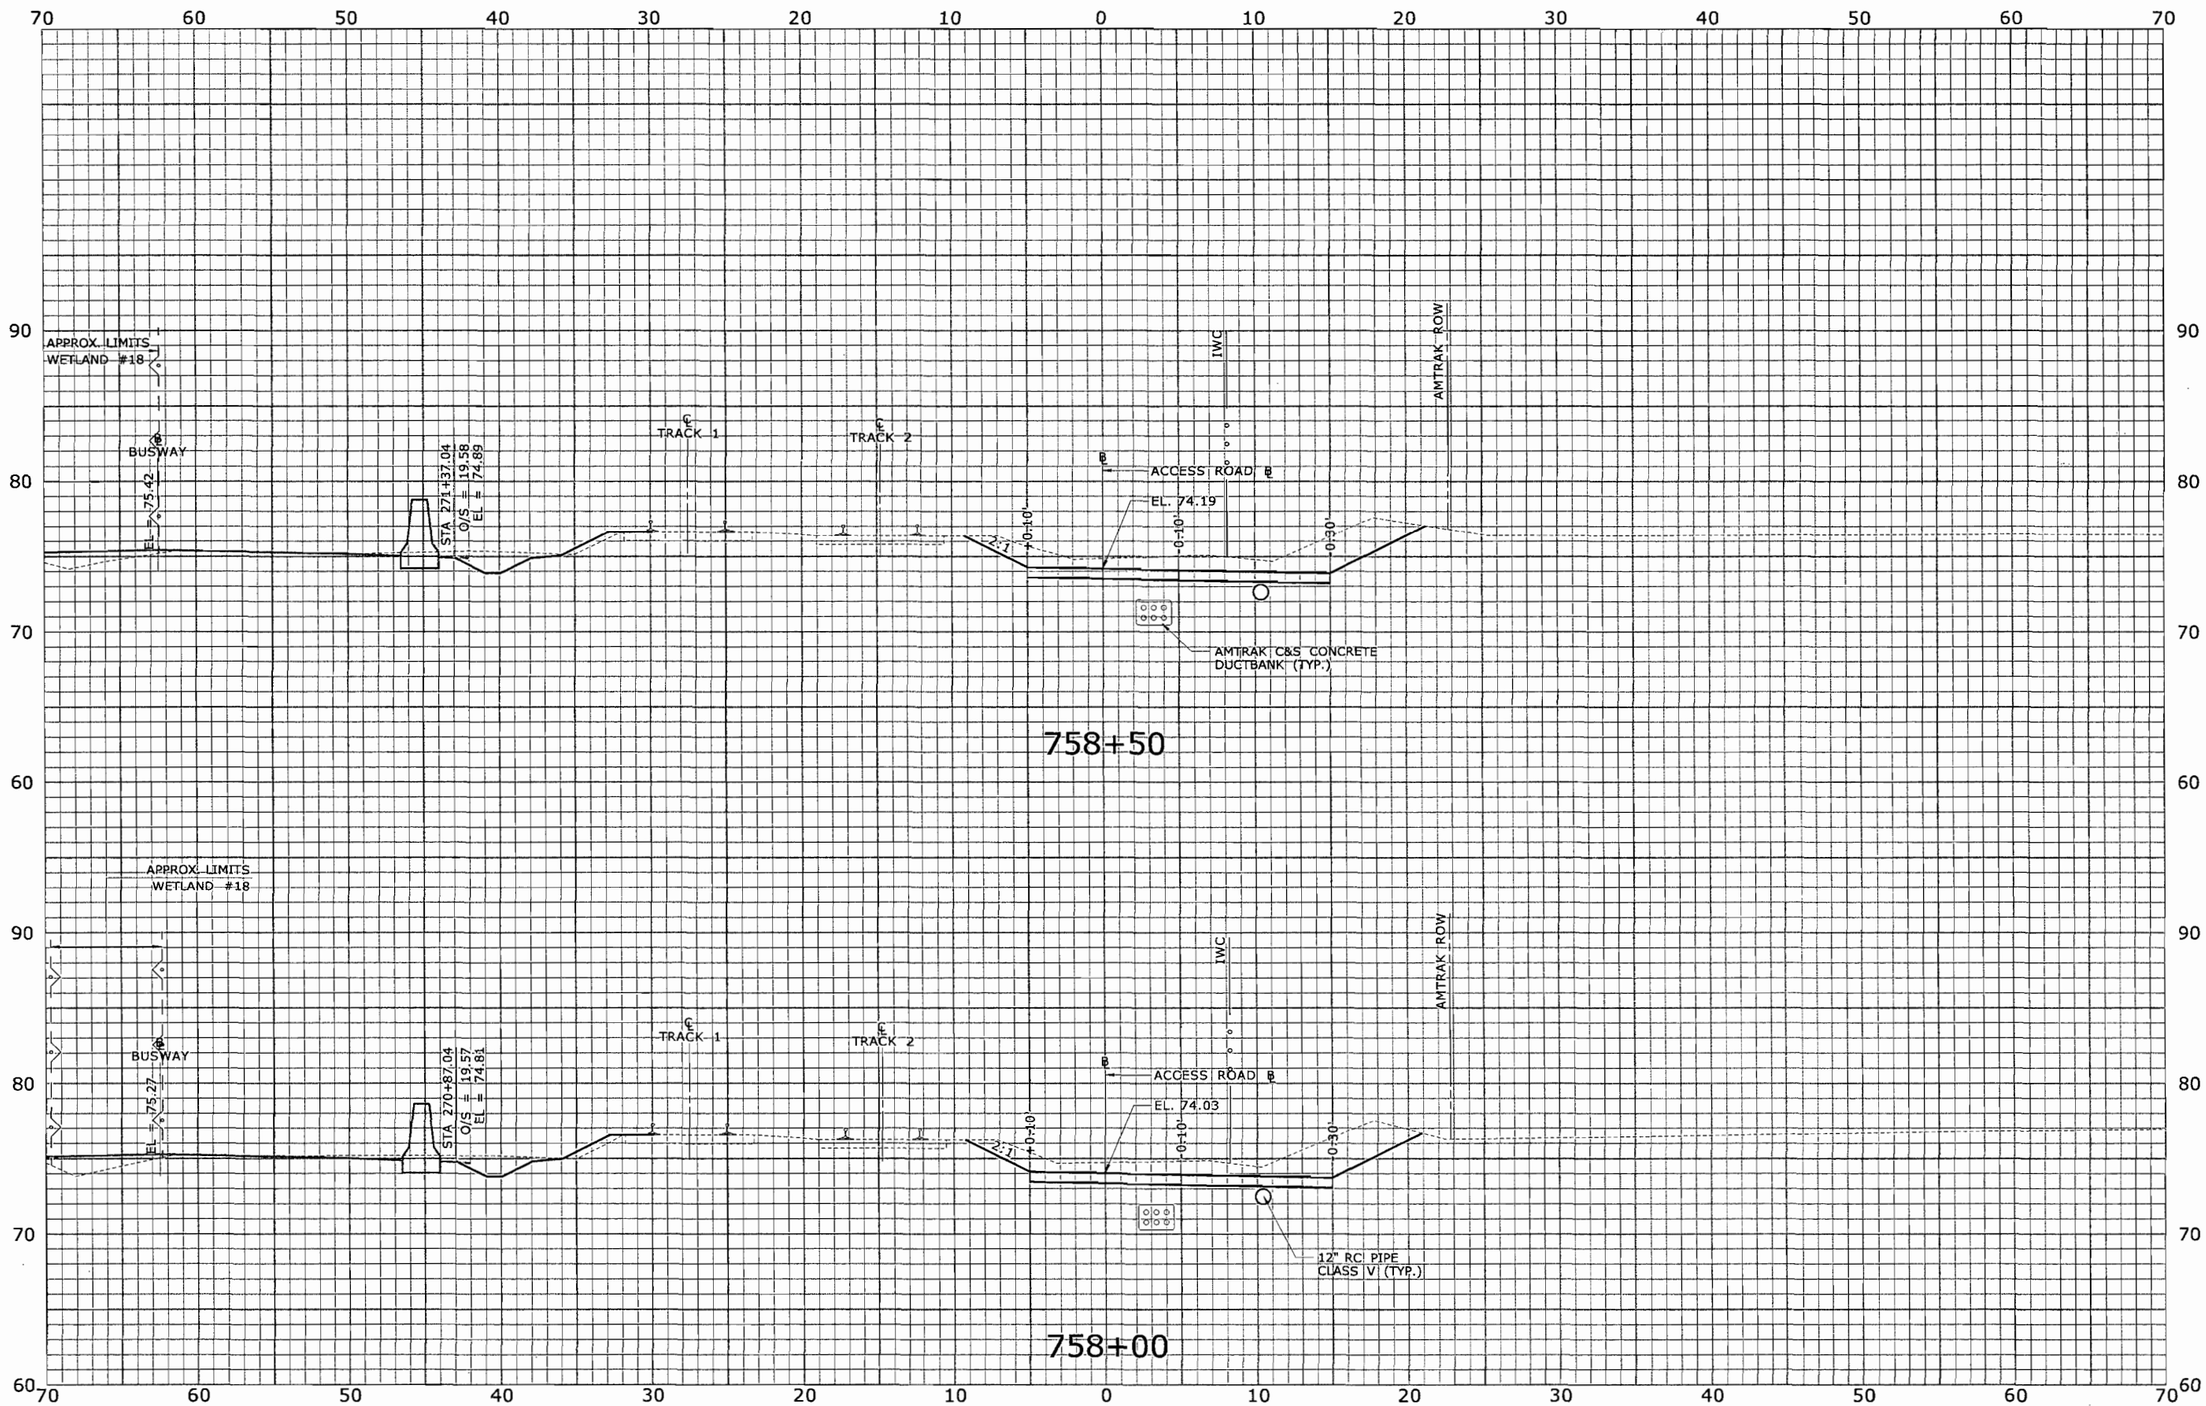

FINAL PLANS FOR REVIEW

REV.	DATE	REVISION DESCRIPTION	SHEET NO.
-	-	-	-
-	-	-	-
-	-	-	-
-	-	-	-
-	-	-	-
-	-	-	-

THE INFORMATION, INCLUDING ESTIMATED QUANTITIES OF WORK, SHOWN ON THESE SHEETS IS BASED ON LIMITED INVESTIGATIONS BY THE STATE AND IS IN NO WAY WARRANTED TO INDICATE THE CONDITIONS OF ACTUAL QUANTITIES OF WORK WHICH WILL BE REQUIRED.

Plotted: 7/17/2010

DESIGNER/DRAFTER: CJF
CHECKED BY: ALM
SCALE IN FEET 0 5 10
SCALE 1" = 5'

STATE OF CONNECTICUT
DEPARTMENT OF TRANSPORTATION

Filename: ...\HW_MST_093_H052_XSC-053.dgn

MICHAEL BAKER ENGINEERING, INC.
APPROVED BY: -
DATE: -

PROJECT TITLE:
NEW BRITAIN - HARTFORD BUSWAY
AMTRAK ACCESS ROAD

TOWN:
NEWINGTON, WEST HARTFORD & HARTFORD

DRAWING TITLE:
ROADWAY SECTIONS

PROJECT NO. 093-H052
DRAWING NO. XSC-053
SHEET NO. XSC-053

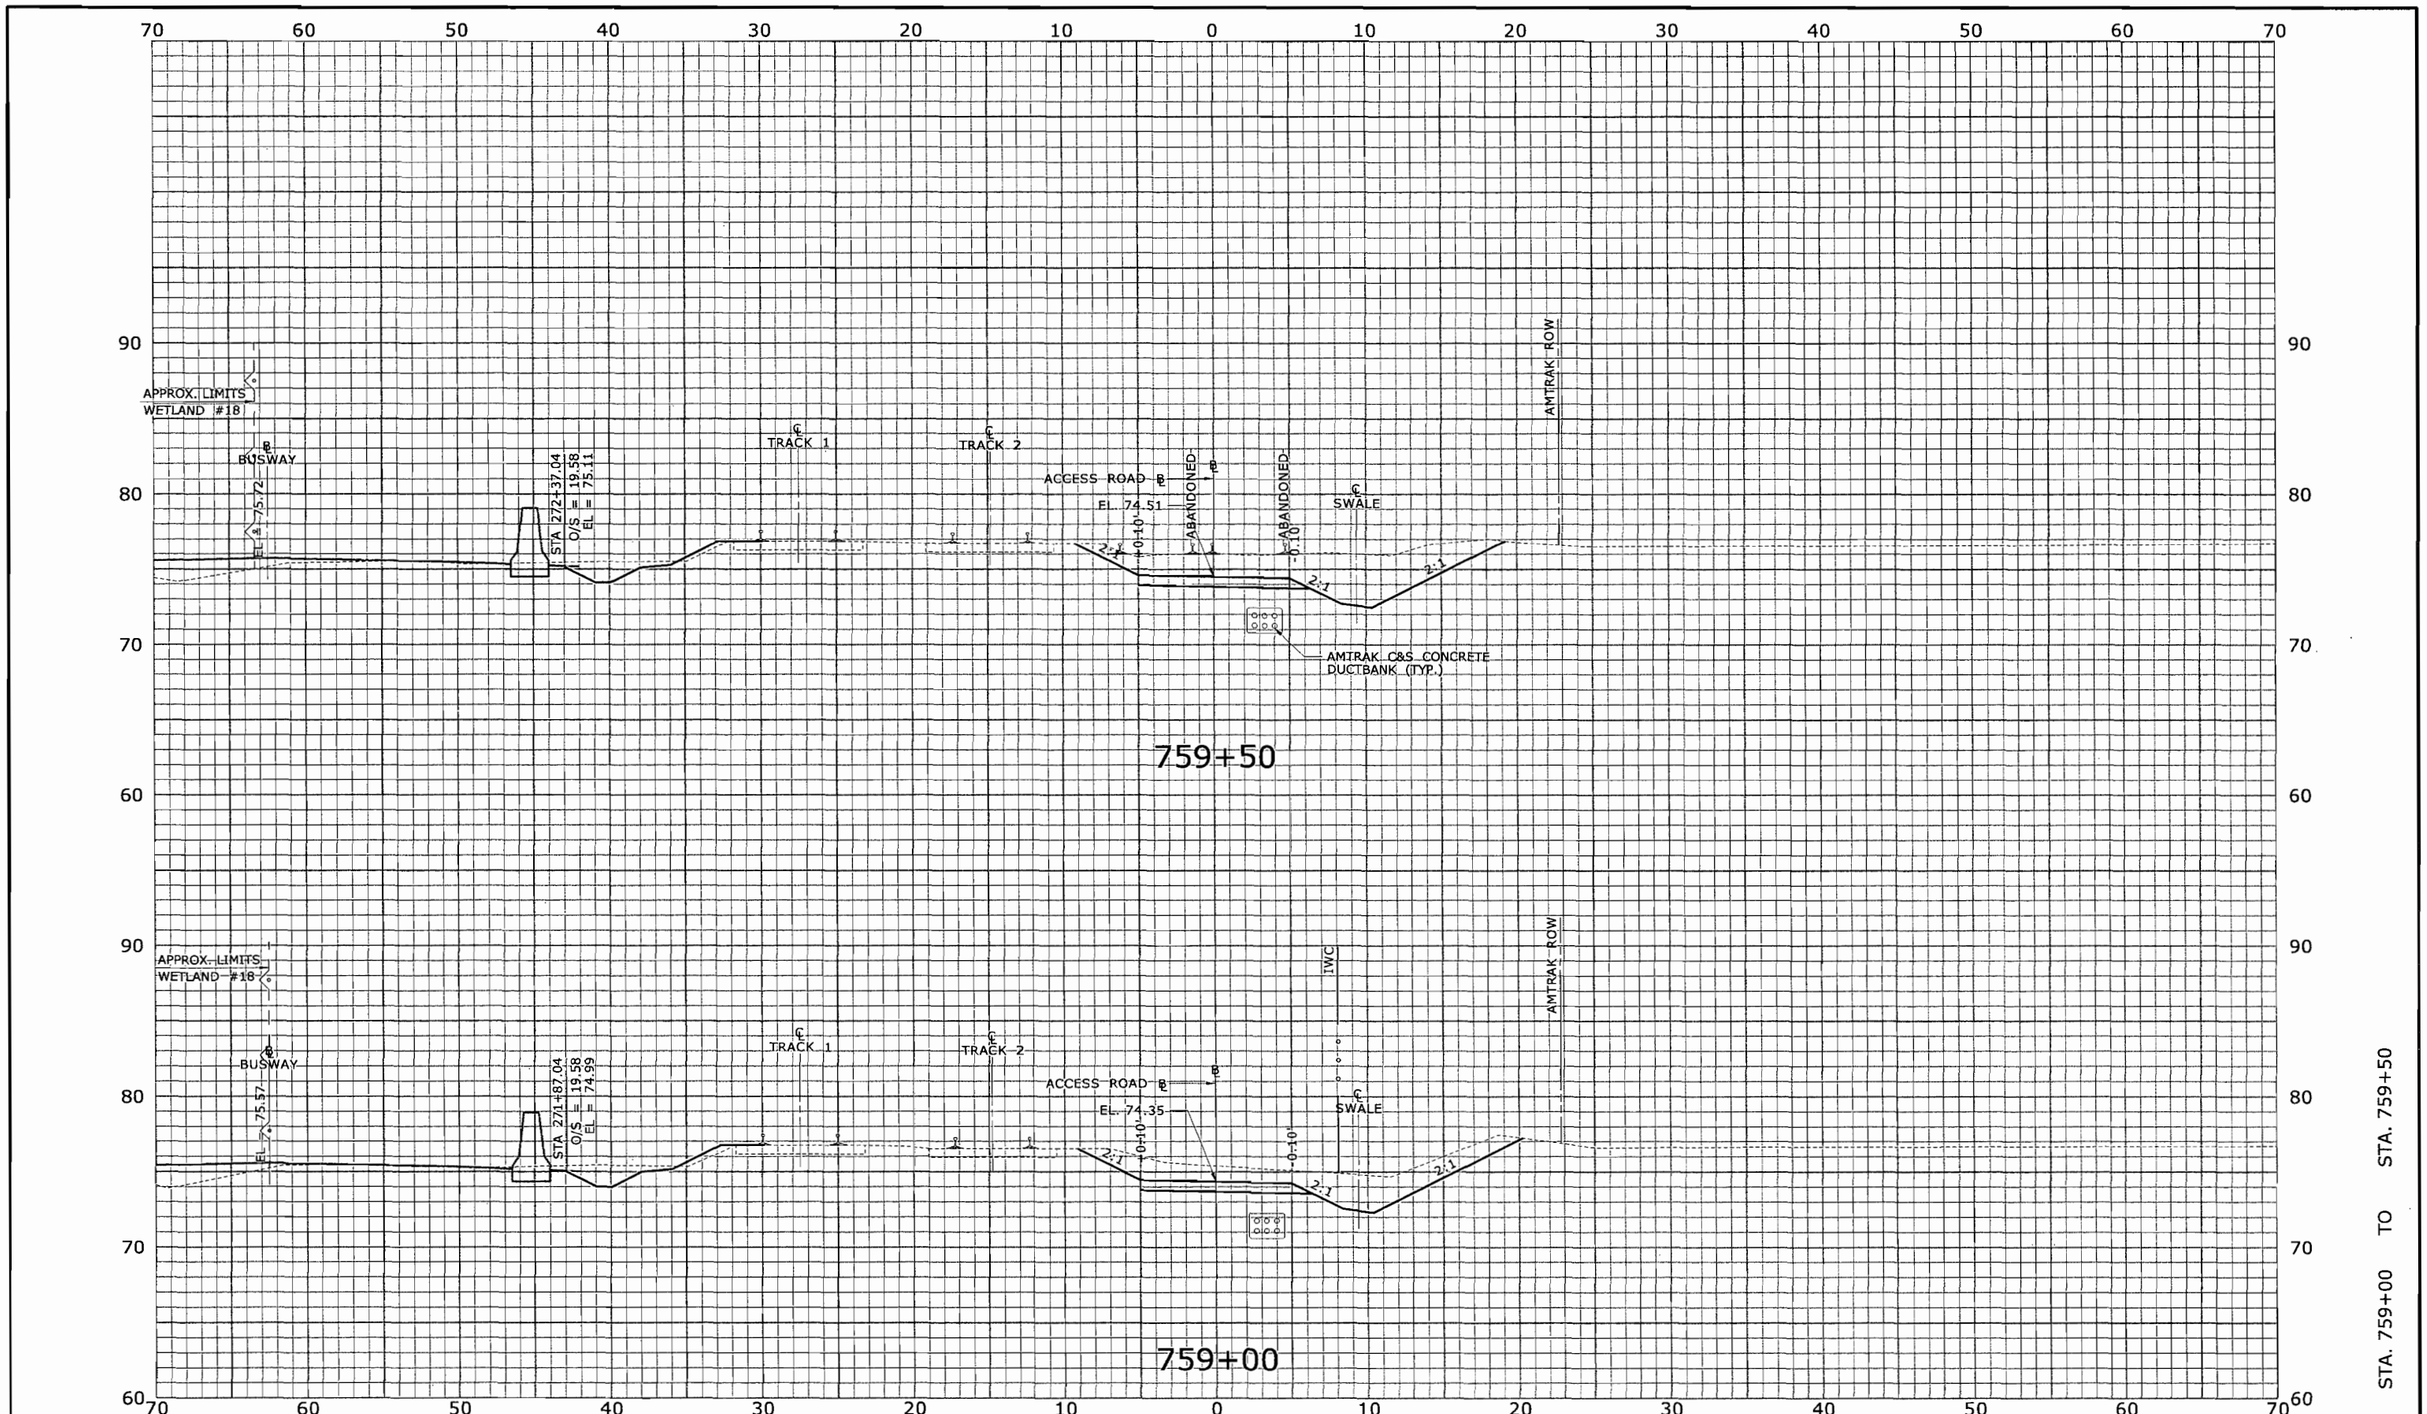

FINAL PLANS FOR REVIEW

REV.	DATE	REVISION DESCRIPTION	SHEET NO.
-	-	-	-
-	-	-	-
-	-	-	-
-	-	-	-
-	-	-	-
-	-	-	-

THE INFORMATION, INCLUDING ESTIMATED QUANTITIES OF WORK, SHOWN ON THESE SHEETS IS BASED ON LIMITED INVESTIGATIONS BY THE STATE AND IS IN NO WAY WARRANTED TO INDICATE THE CONDITIONS OF ACTUAL QUANTITIES OF WORK WHICH WILL BE REQUIRED.

Plotted: 7/17/2010

DESIGNER/DRAFTER: CJF
CHECKED BY: ALM
SCALE IN FEET 0 5 10
SCALE 1" = 5'

STATE OF CONNECTICUT
DEPARTMENT OF TRANSPORTATION

Filename: ...\HW_MST_093_H052_XSC-054.dgn

MICHAEL BAKER ENGINEERING, INC.
APPROVED BY: -
DATE: -

PROJECT TITLE: NEW BRITAIN - HARTFORD BUSWAY AMTRAK ACCESS ROAD

TOWN: NEWINGTON, WEST HARTFORD & HARTFORD

DRAWING TITLE: ROADWAY SECTIONS

PROJECT NO. 093-H052
DRAWING NO. XSC-054
SHEET NO. XSC-054

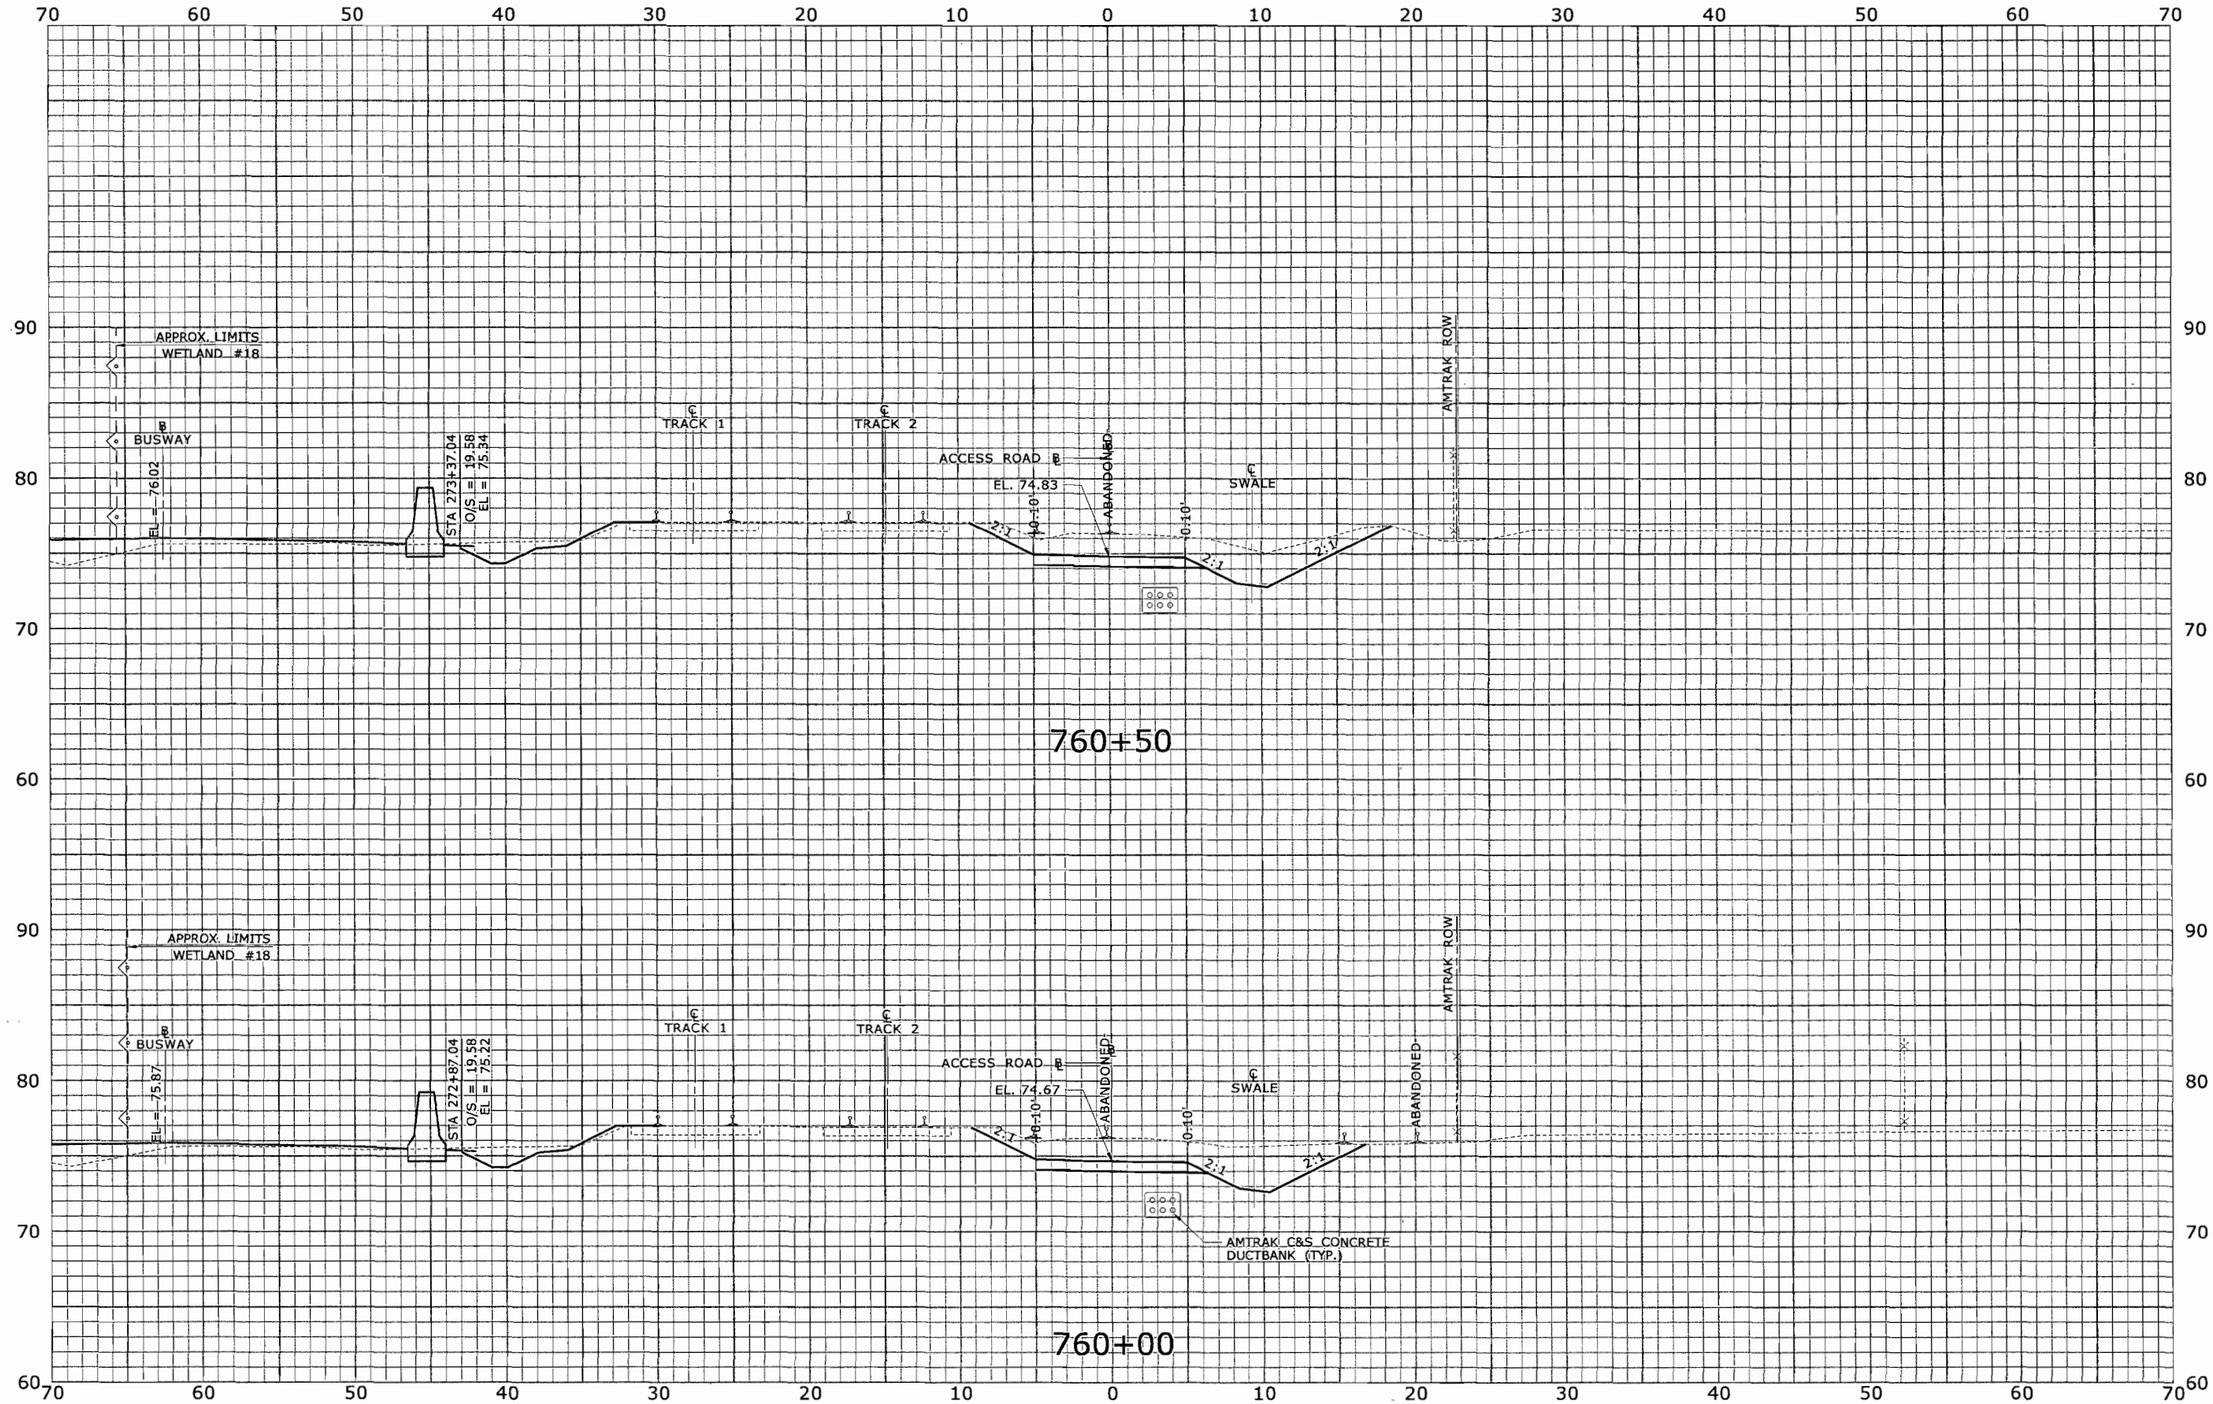

FINAL PLANS FOR REVIEW

REV.	DATE	REVISION DESCRIPTION	SHEET NO.
-	-	-	-
-	-	-	-
-	-	-	-
-	-	-	-
-	-	-	-
-	-	-	-
-	-	-	-

THE INFORMATION, INCLUDING ESTIMATED QUANTITIES OF WORK, SHOWN ON THESE SHEETS IS BASED ON LIMITED INVESTIGATIONS BY THE STATE AND IS IN NO WAY WARRANTED TO INDICATE THE CONDITIONS OF ACTUAL QUANTITIES OF WORK WHICH WILL BE REQUIRED.

Plotted: 7/17/2010

DESIGNER/DRAFTER: CJF
CHECKED BY: ALM
SCALE IN FEET
0 5 10
SCALE 1" = 5'

STATE OF CONNECTICUT
DEPARTMENT OF TRANSPORTATION

Filename: ...\HW_MST_093_H052_XSC-055.dgn

MICHAEL BAKER ENGINEERING, INC.
APPROVED BY: -
DATE: -

PROJECT TITLE:
NEW BRITAIN - HARTFORD BUSWAY
AMTRAK ACCESS ROAD

TOWN:
NEWINGTON, WEST HARTFORD & HARTFORD

DRAWING TITLE:
ROADWAY SECTIONS

PROJECT NO. 093-H052
DRAWING NO. XSC-055
SHEET NO. XSC-055

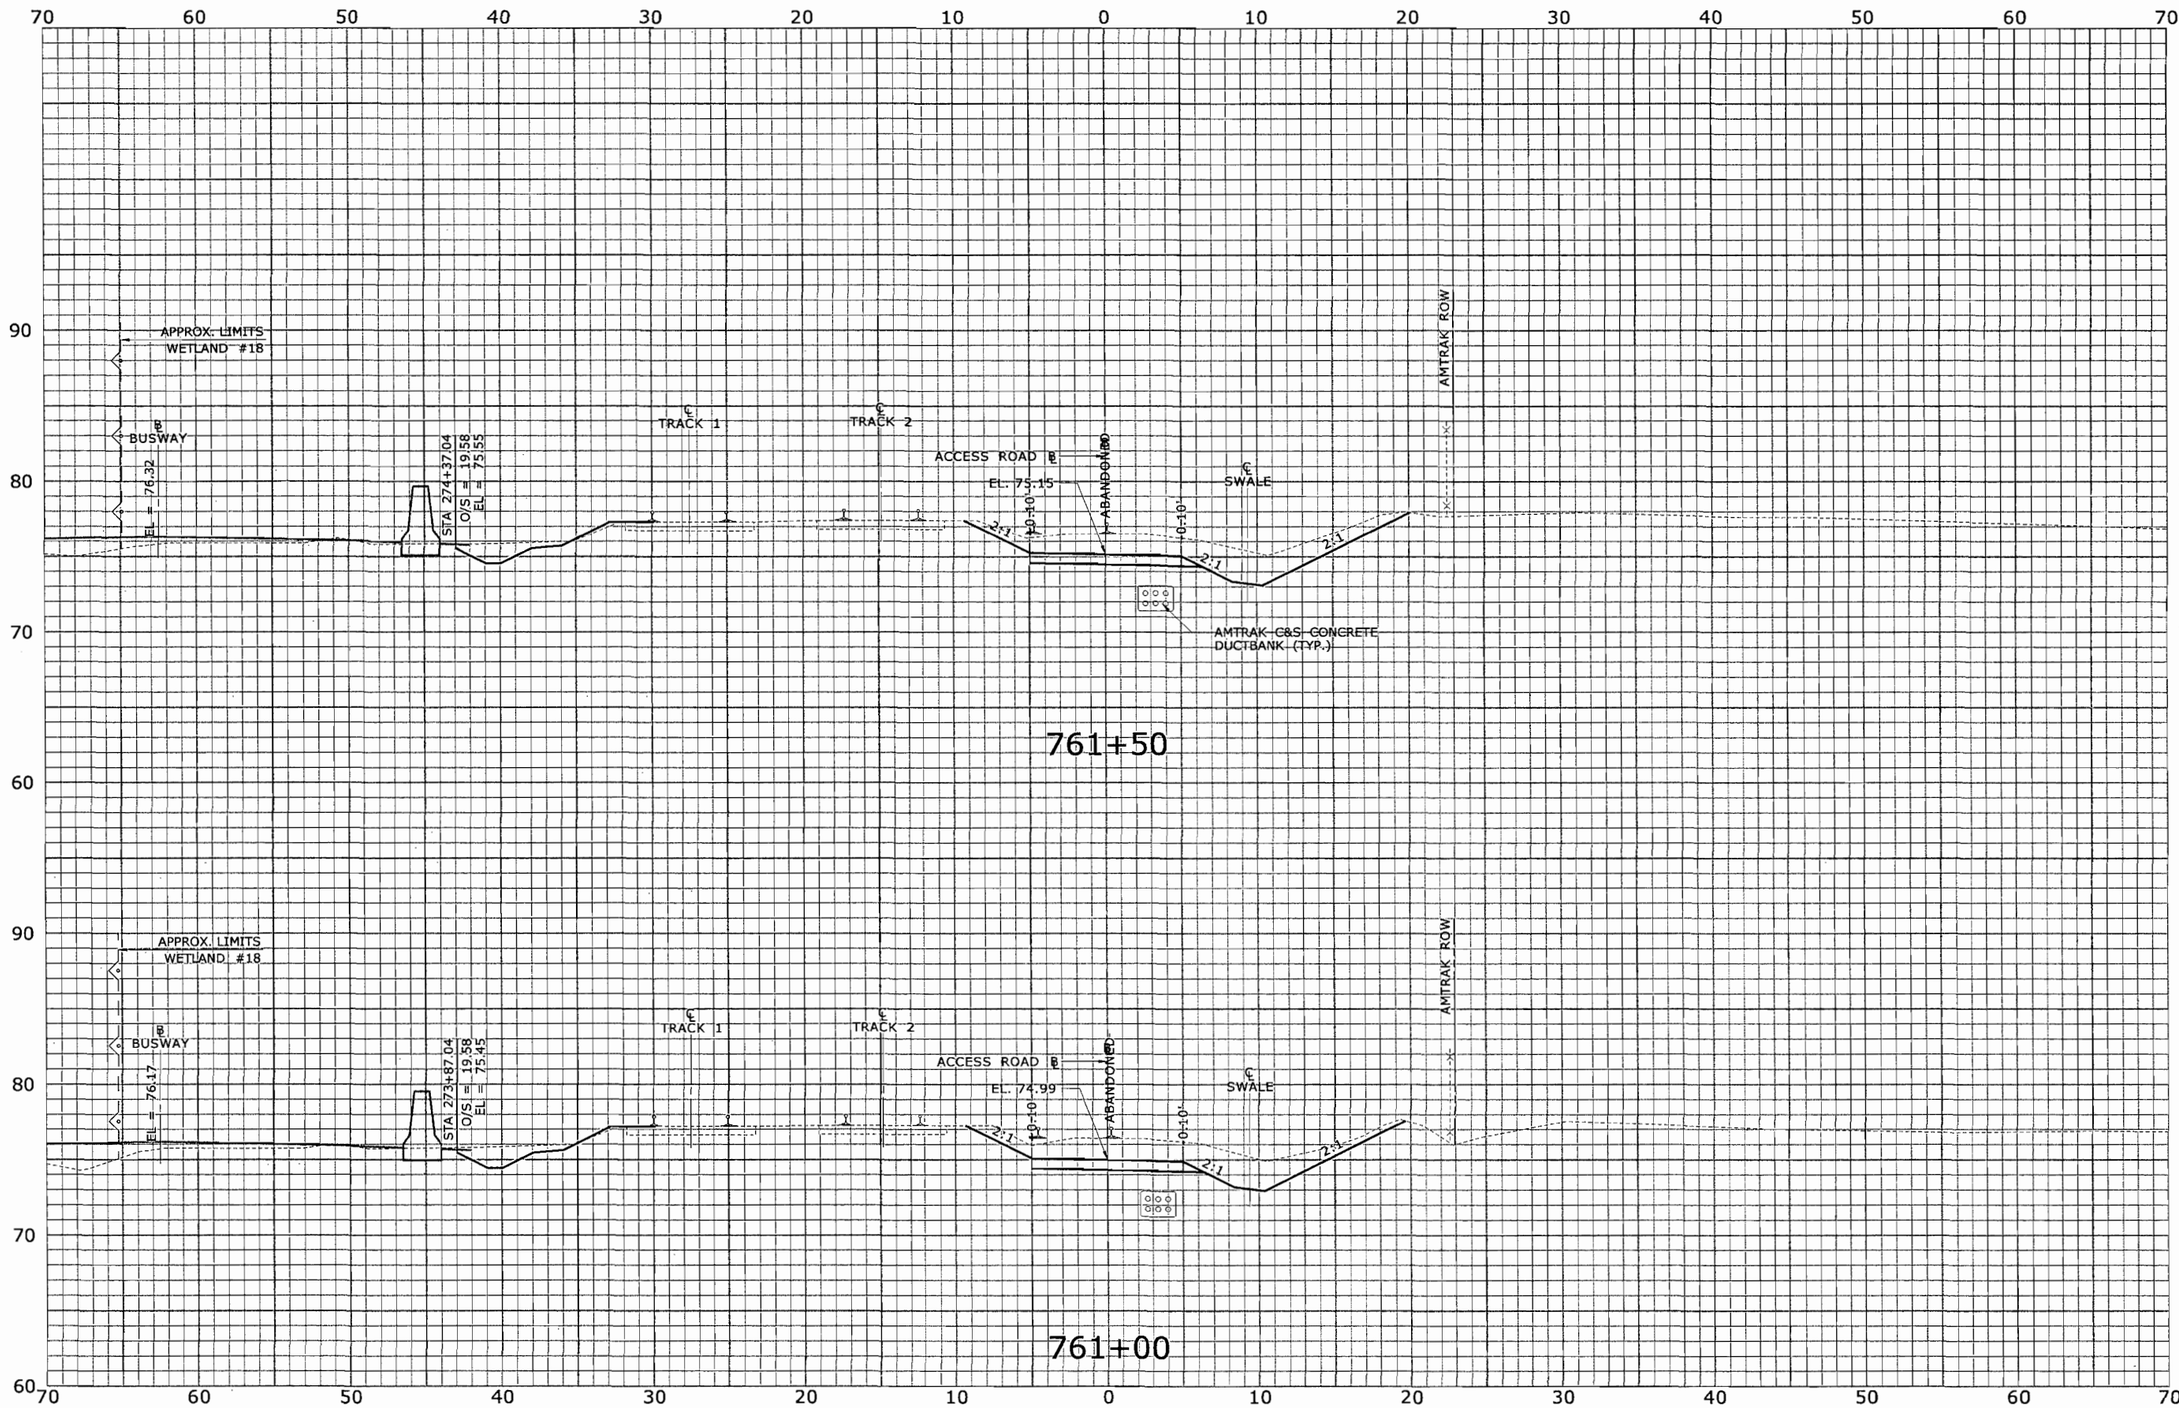

STA. 761+00 TO STA. 761+50

FINAL PLANS FOR REVIEW

REV.	DATE	REVISION DESCRIPTION	SHEET NO.
-	-	-	-
-	-	-	-
-	-	-	-
-	-	-	-
-	-	-	-
-	-	-	-

THE INFORMATION, INCLUDING ESTIMATED QUANTITIES OF WORK, SHOWN ON THESE SHEETS IS BASED ON LIMITED INVESTIGATIONS BY THE STATE AND IS IN NO WAY WARRANTED TO INDICATE THE CONDITIONS OF ACTUAL QUANTITIES OF WORK WHICH WILL BE REQUIRED.

Plotted: 7/17/2010

DESIGNER/DRAFTER: CJF
CHECKED BY: ALM
SCALE IN FEET 0 5 10
SCALE 1" = 5'

STATE OF CONNECTICUT
DEPARTMENT OF TRANSPORTATION

Filename: ...\HW_MST_093_H052_XSC-056.dgn

MICHAEL BAKER ENGINEERING, INC.
APPROVED BY: -
DATE: -

PROJECT TITLE: NEW BRITAIN - HARTFORD BUSWAY AMTRAK ACCESS ROAD

TOWN: NEWINGTON, WEST HARTFORD & HARTFORD

DRAWING TITLE: ROADWAY SECTIONS

PROJECT NO. 093-H052
DRAWING NO. XSC-056
SHEET NO. XSC-056

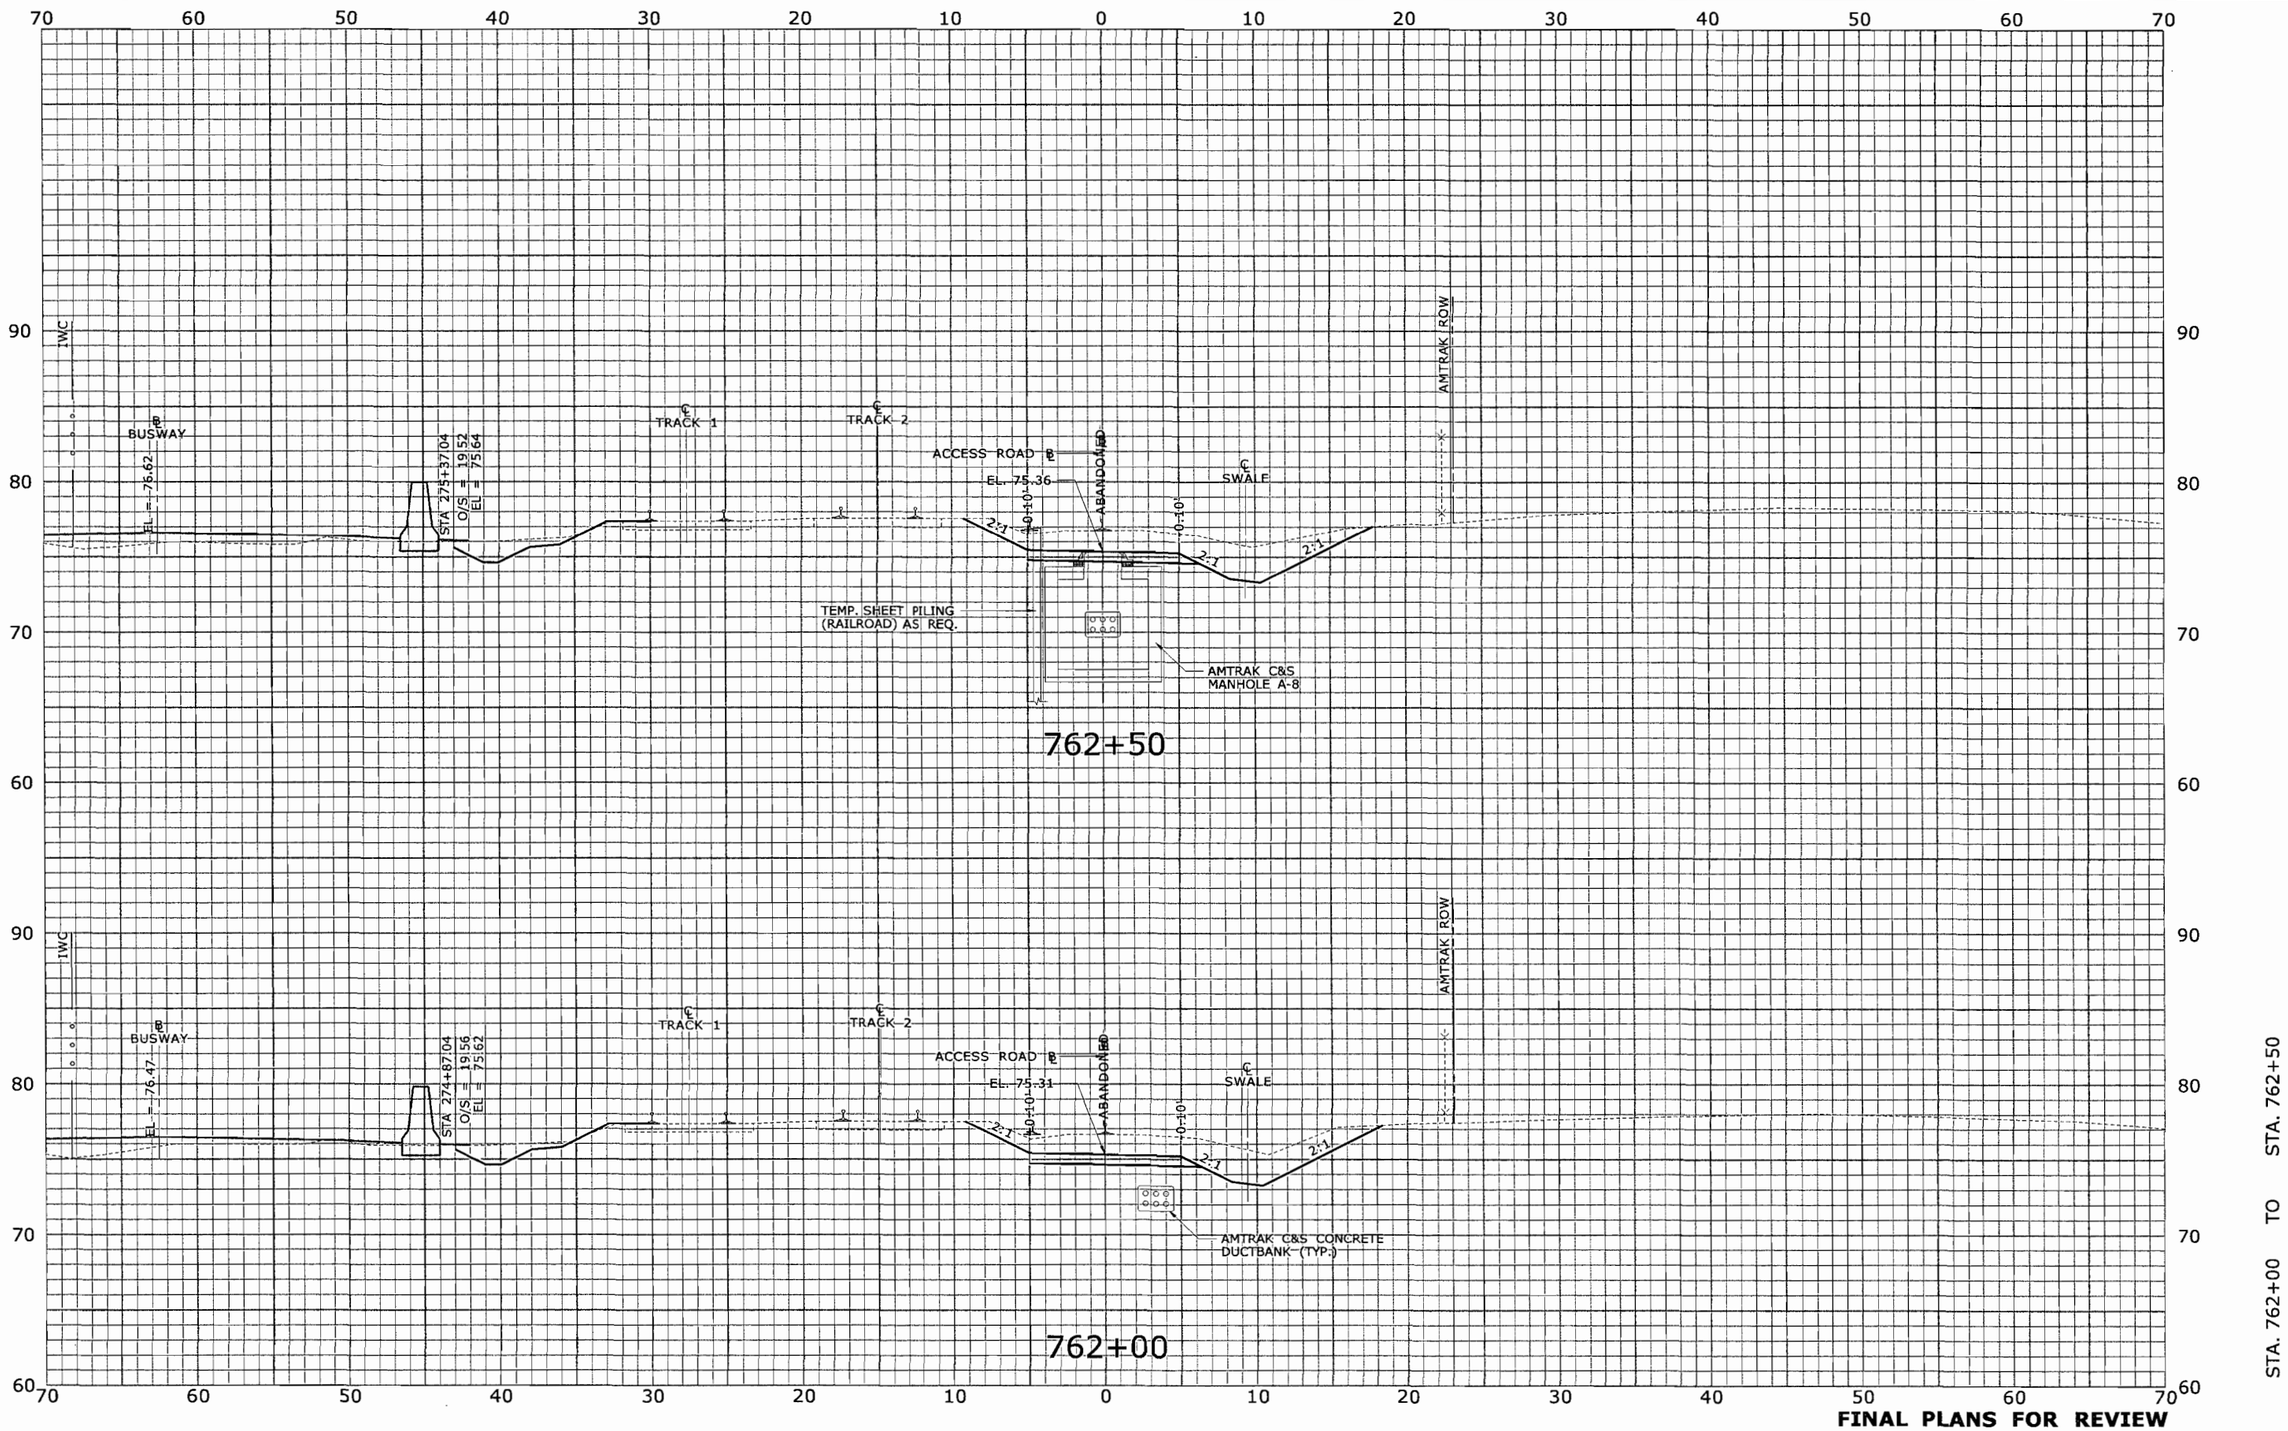

FINAL PLANS FOR REVIEW

REV.	DATE	REVISION DESCRIPTION	SHEET NO.
-	-	-	-
-	-	-	-
-	-	-	-
-	-	-	-
-	-	-	-
-	-	-	-

THE INFORMATION, INCLUDING ESTIMATED QUANTITIES OF WORK, SHOWN ON THESE SHEETS IS BASED ON LIMITED INVESTIGATIONS BY THE STATE AND IS IN NO WAY WARRANTED TO INDICATE THE CONDITIONS OF ACTUAL QUANTITIES OF WORK WHICH WILL BE REQUIRED.

Plotted: 7/17/2010

DESIGNER/DRAFTER: CJF
CHECKED BY: ALM
SCALE IN FEET 0 5 10
SCALE 1" = 5'

STATE OF CONNECTICUT
DEPARTMENT OF TRANSPORTATION

Filename: ...\HW_MST_093_H052_XSC-057.dgn

MICHAEL BAKER ENGINEERING, INC.
APPROVED BY: -
DATE: -

PROJECT TITLE: NEW BRITAIN - HARTFORD BUSWAY AMTRAK ACCESS ROAD

TOWN: NEWINGTON, WEST HARTFORD & HARTFORD

DRAWING TITLE: ROADWAY SECTIONS

PROJECT NO. 093-H052
DRAWING NO. XSC-057
SHEET NO. XSC-057

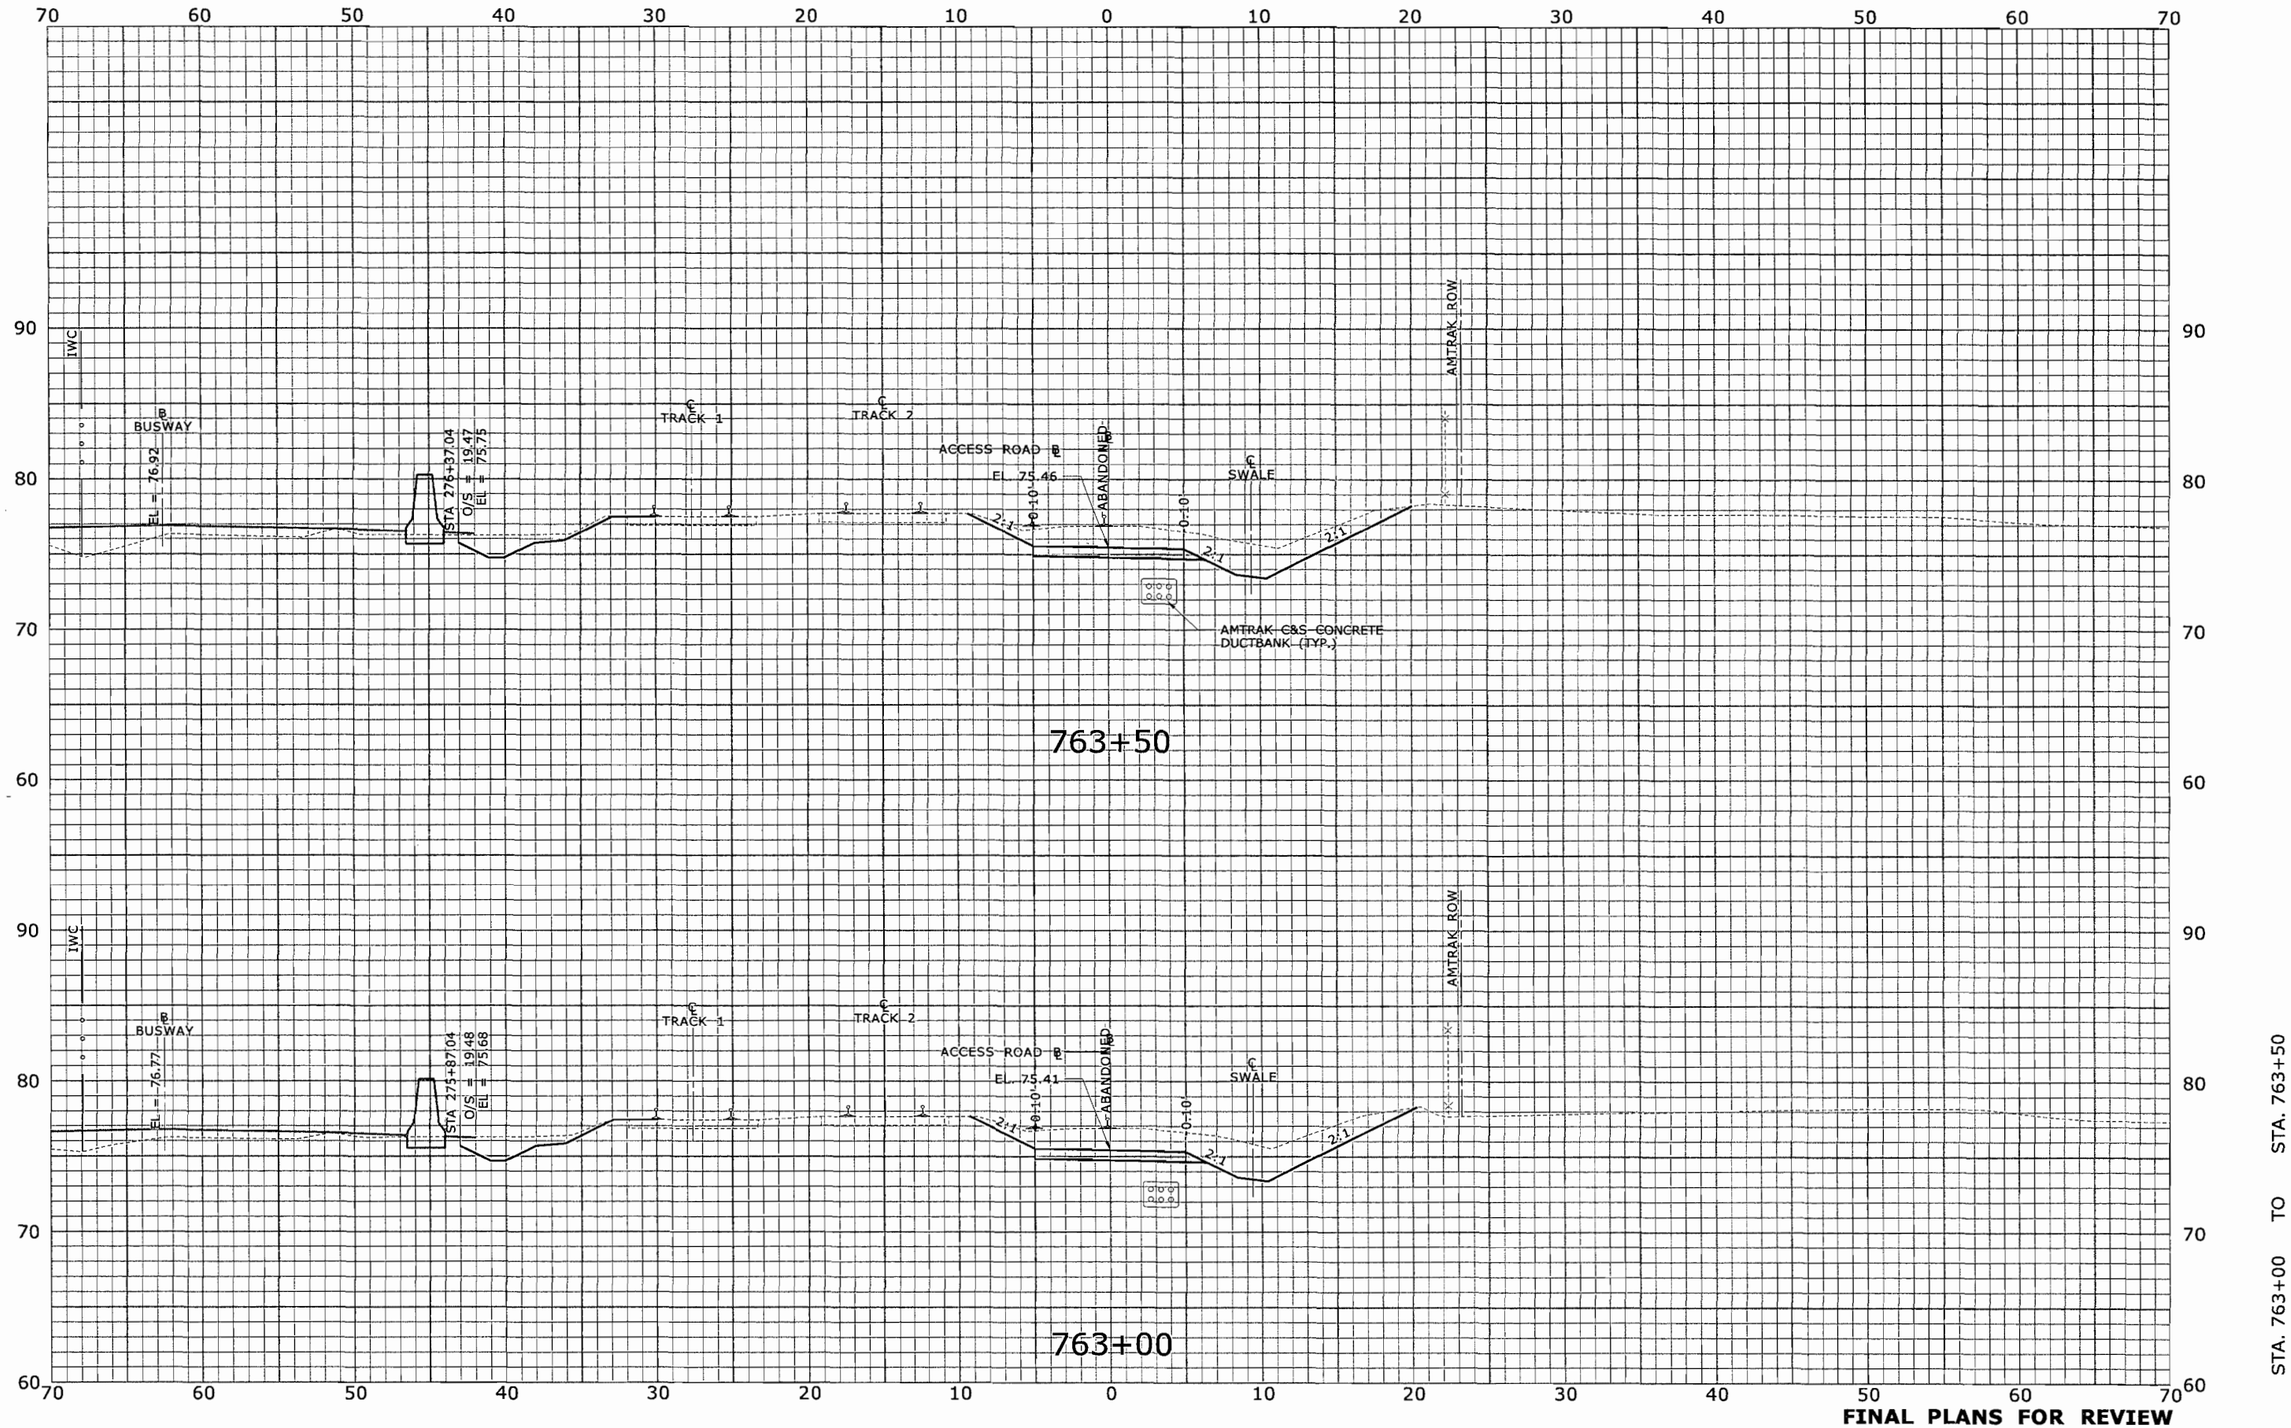

STA. 763+00 TO STA. 763+50

FINAL PLANS FOR REVIEW

REV.	DATE	REVISION DESCRIPTION	SHEET NO.
-	-	-	-
-	-	-	-
-	-	-	-
-	-	-	-
-	-	-	-
-	-	-	-

THE INFORMATION, INCLUDING ESTIMATED QUANTITIES OF WORK, SHOWN ON THESE SHEETS IS BASED ON LIMITED INVESTIGATIONS BY THE STATE AND IS IN NO WAY WARRANTED TO INDICATE THE CONDITIONS OF ACTUAL QUANTITIES OF WORK WHICH WILL BE REQUIRED.

Plotted: 7/17/2010

DESIGNER/DRAFTER: CJF

CHECKED BY: ALM

SCALE IN FEET 0 5 10

SCALE 1" = 5'

STATE OF CONNECTICUT
DEPARTMENT OF TRANSPORTATION

Filename: ...\HW_MST_093_H052_XSC-058.dgn

MICHAEL BAKER ENGINEERING, INC.

APPROVED BY: -

DATE: -

PROJECT TITLE: NEW BRITAIN - HARTFORD BUSWAY AMTRAK ACCESS ROAD

TOWN: NEWINGTON, WEST HARTFORD & HARTFORD

DRAWING TITLE: ROADWAY SECTIONS

PROJECT NO. 093-H052

DRAWING NO. XSC-058

SHEET NO. XSC-058

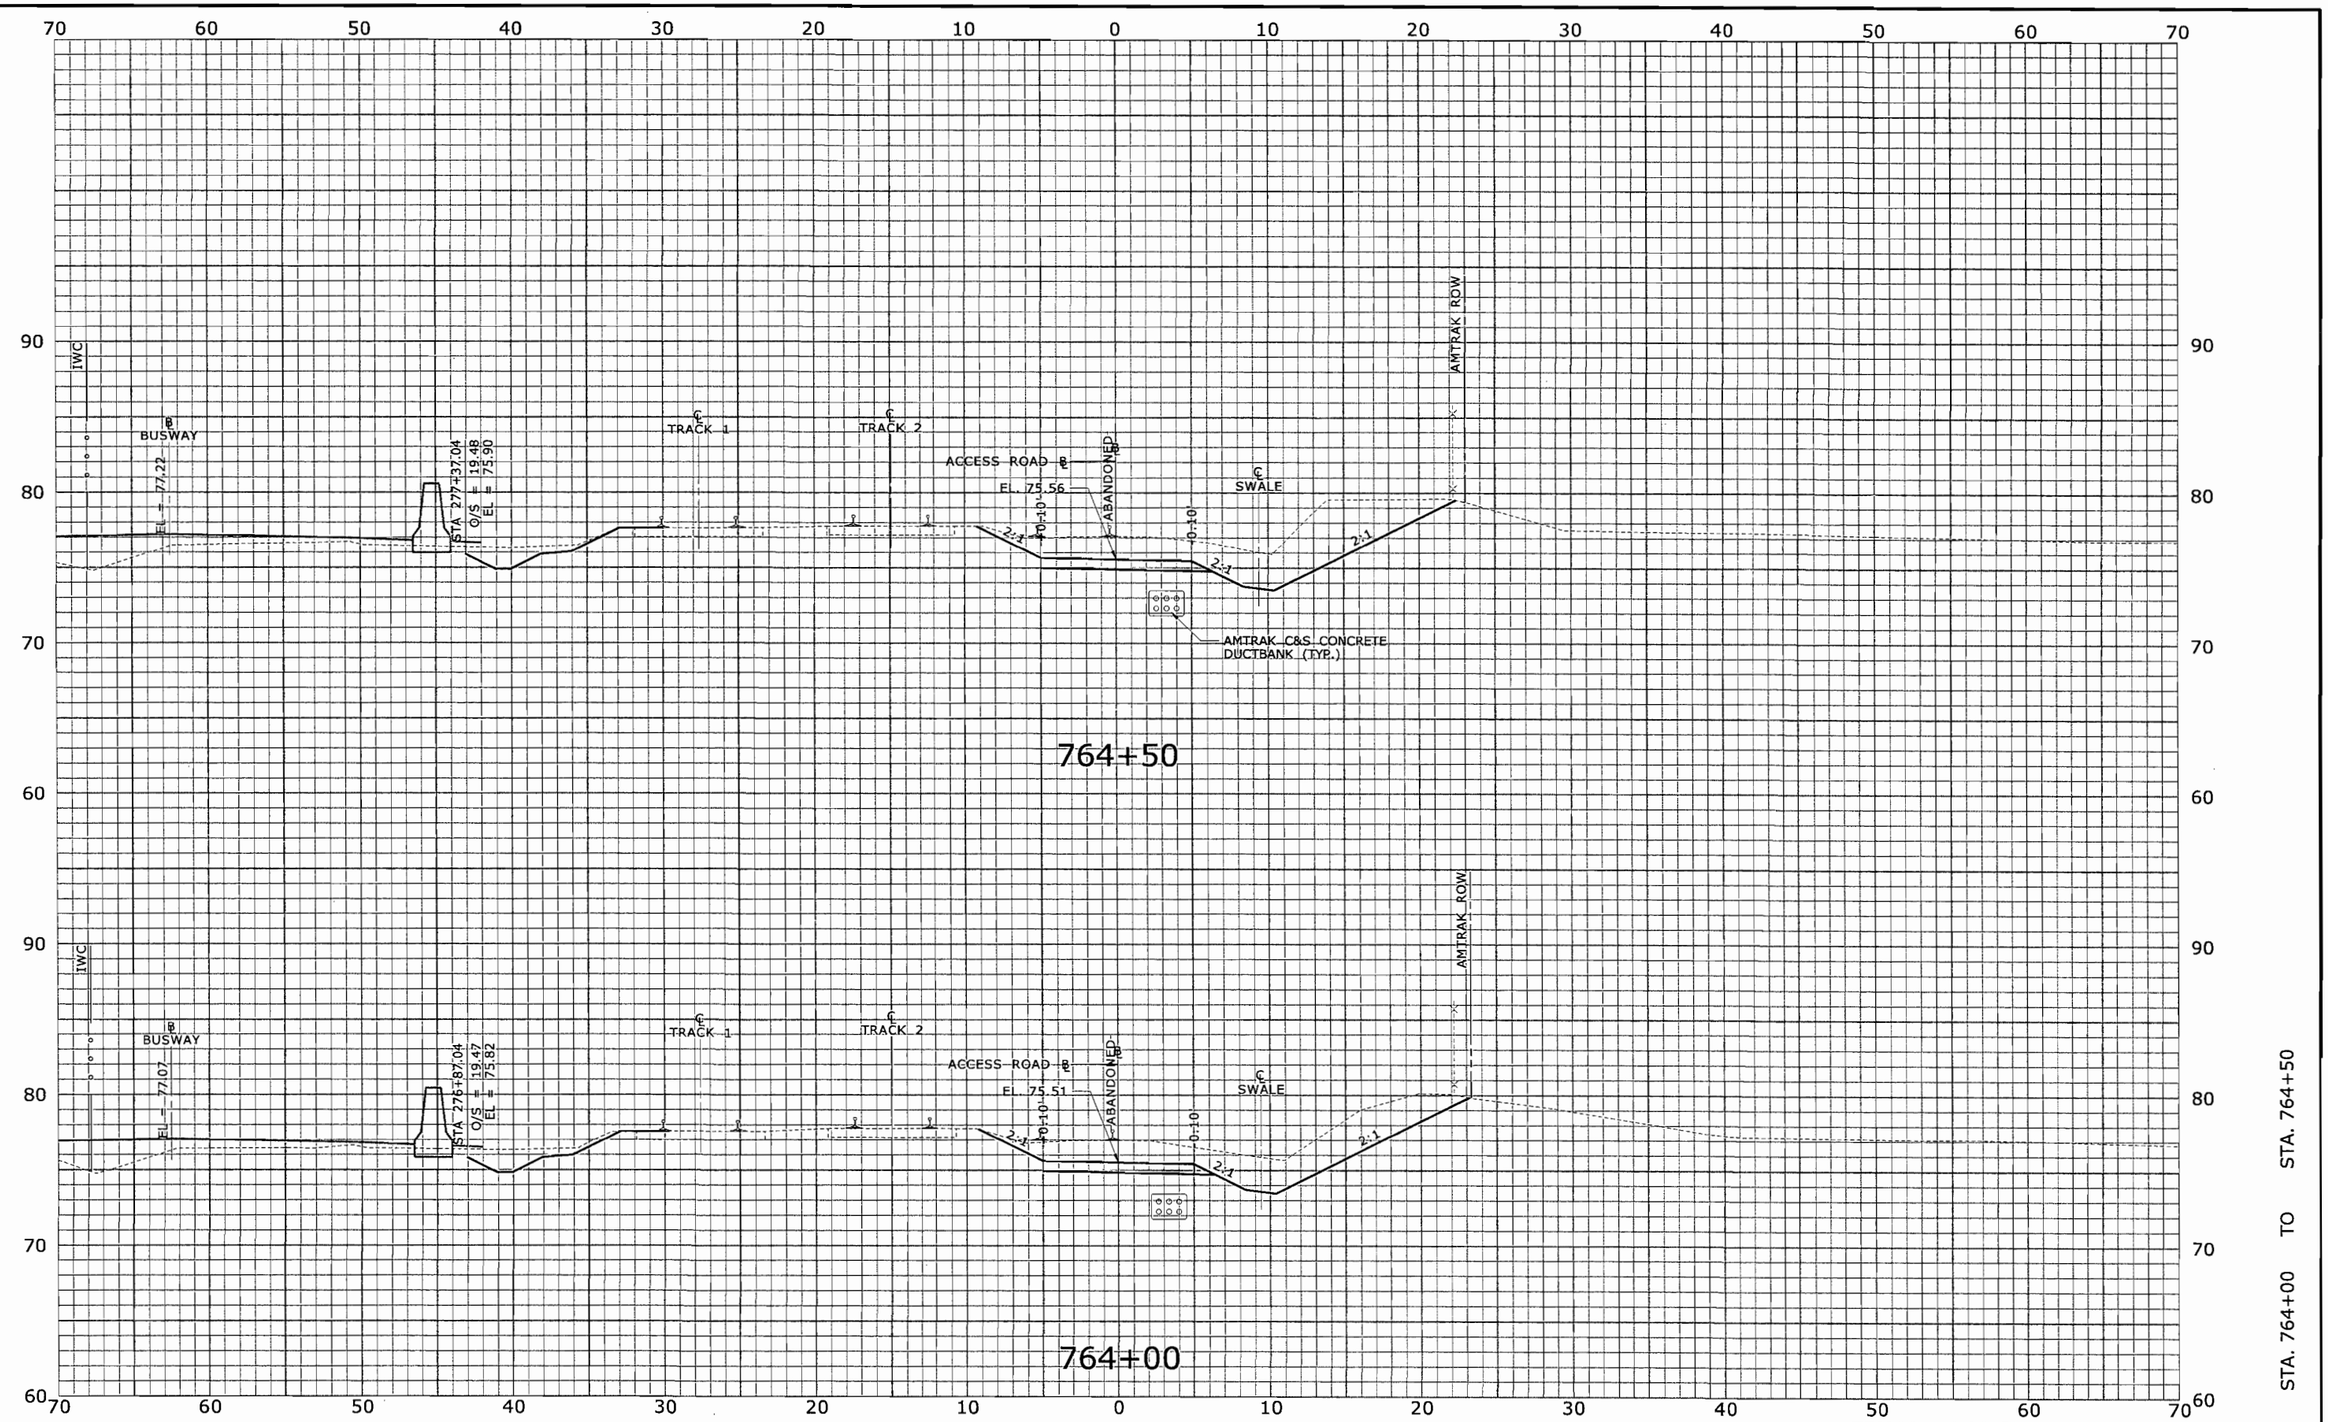

STA. 764+00 TO STA. 764+50

FINAL PLANS FOR REVIEW

REV.	DATE	REVISION DESCRIPTION	SHEET NO.
-	-	-	-
-	-	-	-
-	-	-	-
-	-	-	-
-	-	-	-
-	-	-	-
-	-	-	-

THE INFORMATION, INCLUDING ESTIMATED QUANTITIES OF WORK, SHOWN ON THESE SHEETS IS BASED ON LIMITED INVESTIGATIONS BY THE STATE AND IS IN NO WAY WARRANTED TO INDICATE THE CONDITIONS OF ACTUAL QUANTITIES OF WORK WHICH WILL BE REQUIRED.

Plotted: 7/17/2010

DESIGNER/DRAFTER: CJF
CHECKED BY: ALM
SCALE IN FEET 0 5 10
SCALE 1" = 5'

STATE OF CONNECTICUT
DEPARTMENT OF TRANSPORTATION

Filename: ...\HW.MST.093.H052.XSC-059.dgn

MICHAEL BAKER ENGINEERING, INC.
APPROVED BY: -
DATE: -

PROJECT TITLE: NEW BRITAIN - HARTFORD BUSWAY AMTRAK ACCESS ROAD

TOWN: NEWINGTON, WEST HARTFORD & HARTFORD

DRAWING TITLE: ROADWAY SECTIONS

PROJECT NO. 093-H052
DRAWING NO. XSC-059
SHEET NO. XSC-059

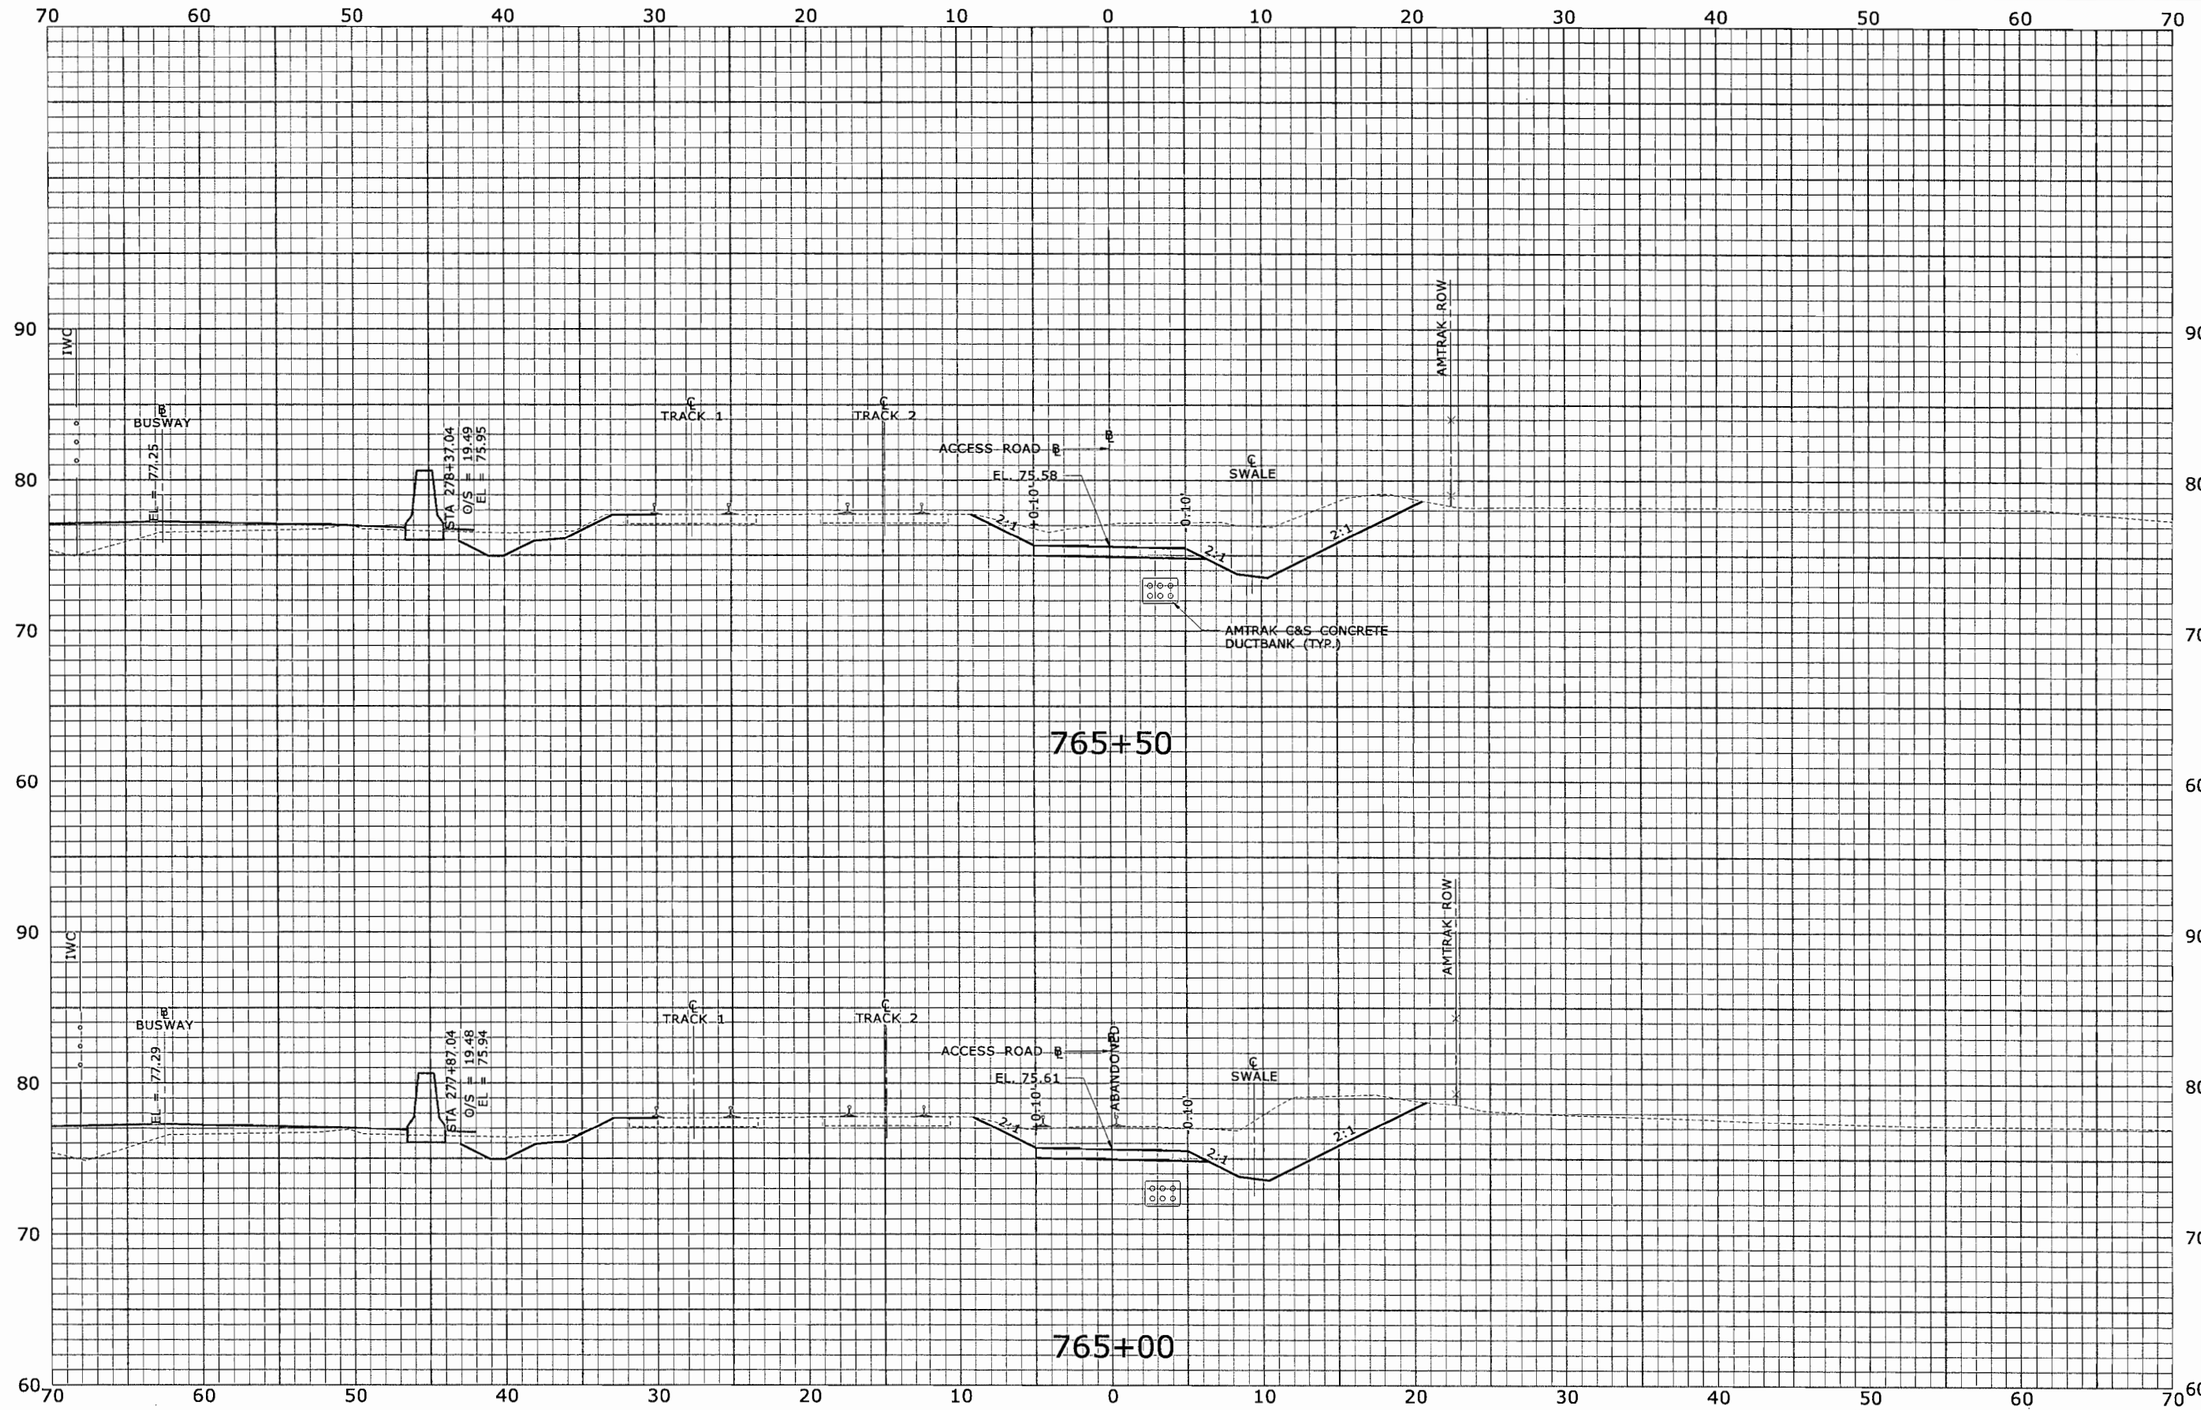

FINAL PLANS FOR REVIEW

REV.	DATE	REVISION DESCRIPTION	SHEET NO.
-	-	-	-
-	-	-	-
-	-	-	-
-	-	-	-
-	-	-	-
-	-	-	-

THE INFORMATION, INCLUDING ESTIMATED QUANTITIES OF WORK, SHOWN ON THESE SHEETS IS BASED ON LIMITED INVESTIGATIONS BY THE STATE AND IS IN NO WAY WARRANTED TO INDICATE THE CONDITIONS OF ACTUAL QUANTITIES OF WORK WHICH WILL BE REQUIRED.

Plotted: 7/17/2010

DESIGNER/DRAFTER: CJF
CHECKED BY: ALM
SCALE IN FEET 0 5 10
SCALE 1" = 5'

STATE OF CONNECTICUT
DEPARTMENT OF TRANSPORTATION

Filename: ...\HW_MST_093_H052_XSC-060.dgn

MICHAEL BAKER ENGINEERING, INC.
APPROVED BY: -
DATE: -

PROJECT TITLE: NEW BRITAIN - HARTFORD BUSWAY AMTRAK ACCESS ROAD

TOWN: NEWINGTON, WEST HARTFORD & HARTFORD

DRAWING TITLE: ROADWAY SECTIONS

PROJECT NO. 093-H052
DRAWING NO. XSC-060
SHEET NO. XSC-060

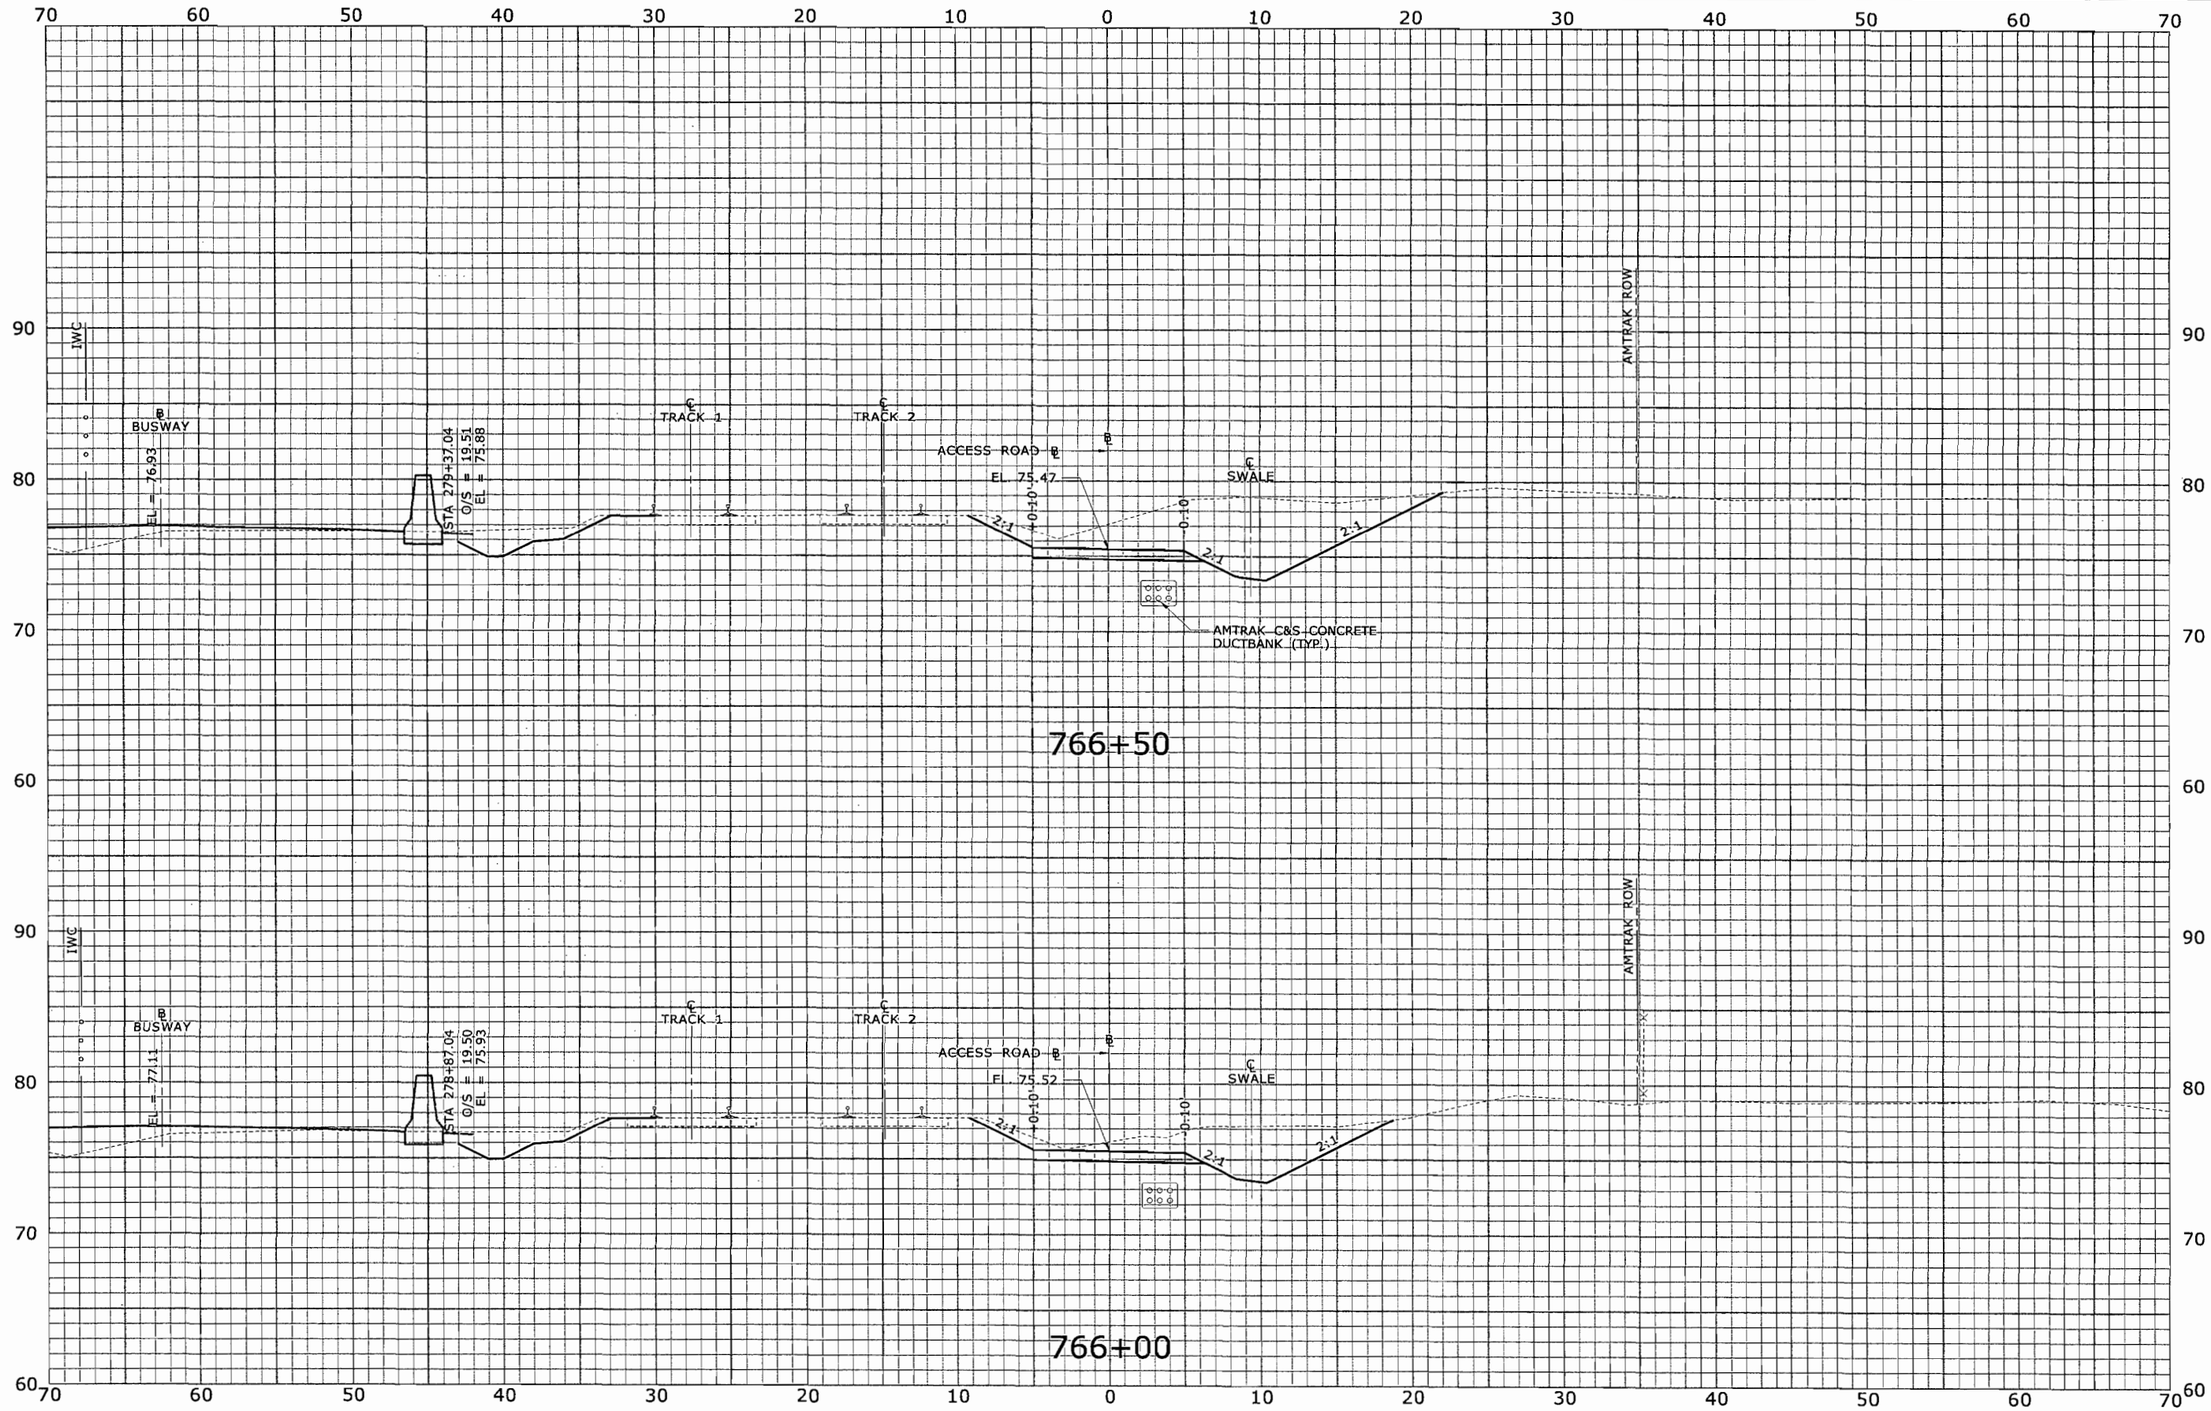

STA. 766+00 TO STA. 766+50

FINAL PLANS FOR REVIEW

REV.	DATE	REVISION DESCRIPTION	SHEET NO.
-	-	-	-
-	-	-	-
-	-	-	-
-	-	-	-
-	-	-	-
-	-	-	-

THE INFORMATION, INCLUDING ESTIMATED QUANTITIES OF WORK, SHOWN ON THESE SHEETS IS BASED ON LIMITED INVESTIGATIONS BY THE STATE AND IS IN NO WAY WARRANTED TO INDICATE THE CONDITIONS OF ACTUAL QUANTITIES OF WORK WHICH WILL BE REQUIRED.

Plotted: 7/17/2010

DESIGNER/DRAFTER: CJF
CHECKED BY: ALM
SCALE IN FEET
0 5 10
SCALE 1" = 5'

STATE OF CONNECTICUT
DEPARTMENT OF TRANSPORTATION

Filename: ...\HW_MST_093_H052_XSC-061.dgn

MICHAEL BAKER ENGINEERING, INC.
APPROVED BY: -
DATE: -

PROJECT TITLE:
NEW BRITAIN - HARTFORD BUSWAY
AMTRAK ACCESS ROAD

TOWN:
NEWINGTON, WEST HARTFORD & HARTFORD

DRAWING TITLE:
ROADWAY SECTIONS

PROJECT NO. 093-H052
DRAWING NO. XSC-061
SHEET NO. XSC-061

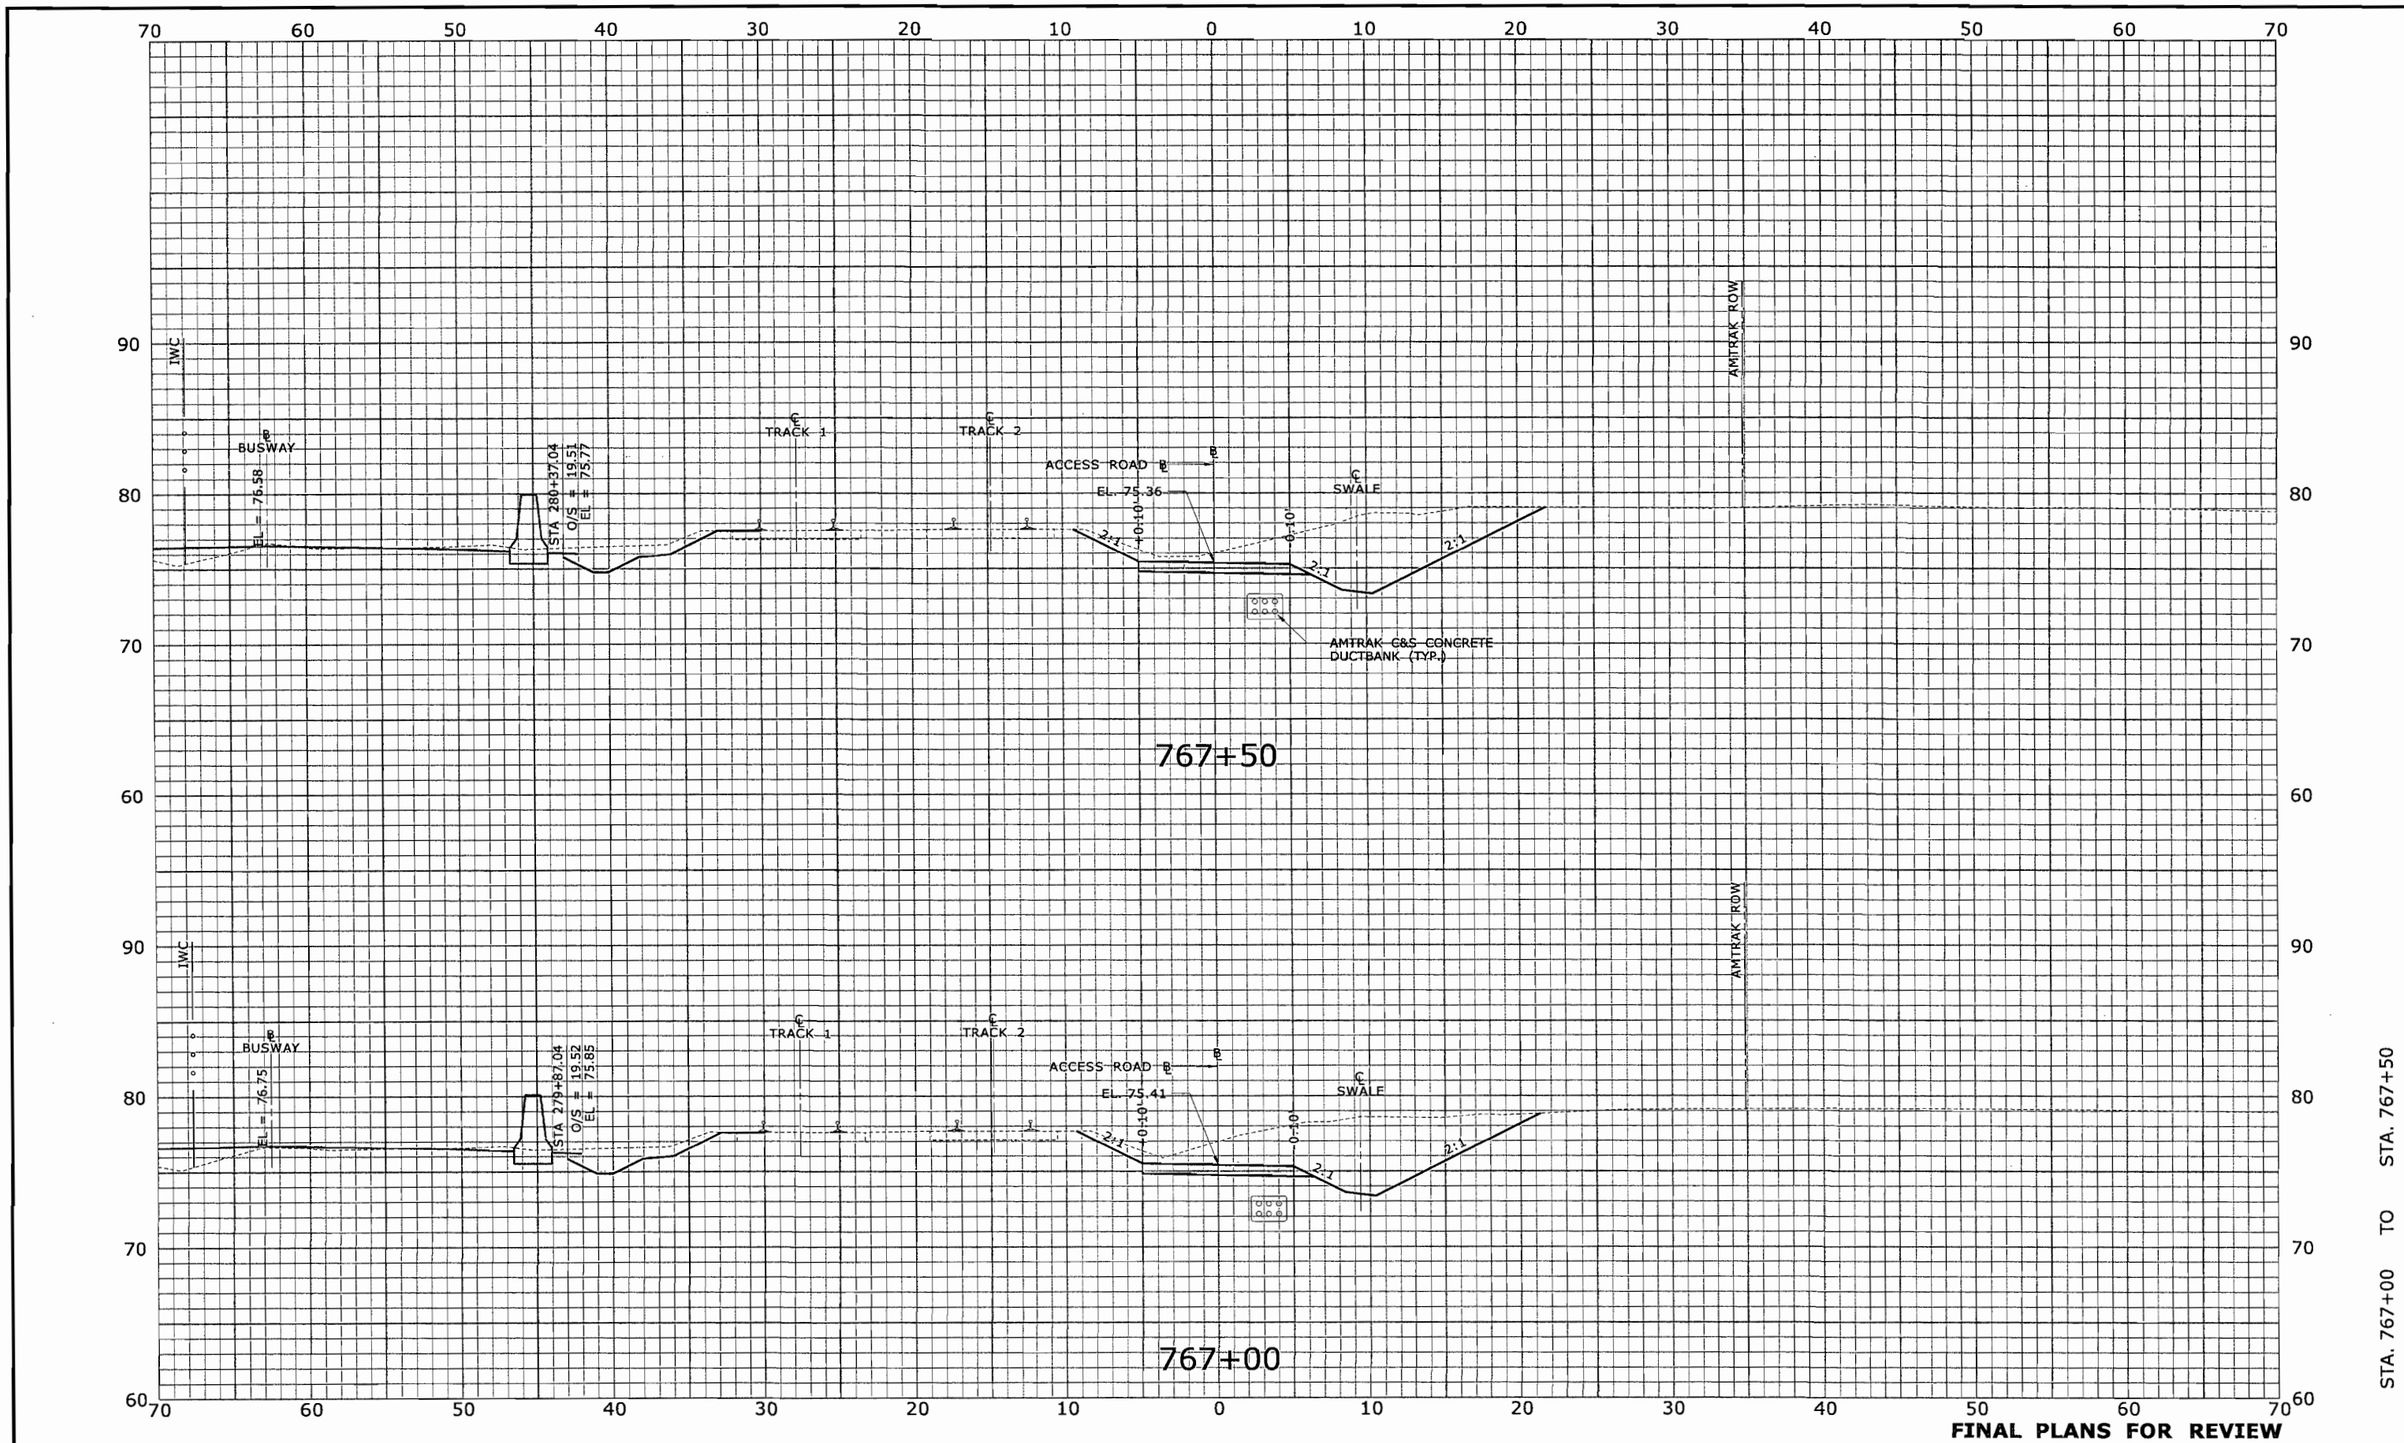

REV.	DATE	REVISION DESCRIPTION	SHEET NO.
-	-	-	-
-	-	-	-
-	-	-	-
-	-	-	-
-	-	-	-
-	-	-	-

THE INFORMATION, INCLUDING ESTIMATED QUANTITIES OF WORK, SHOWN ON THESE SHEETS IS BASED ON LIMITED INVESTIGATIONS BY THE STATE AND IS IN NO WAY WARRANTED TO INDICATE THE CONDITIONS OF ACTUAL QUANTITIES OF WORK WHICH WILL BE REQUIRED.

Plotted: 7/17/2010

DESIGNER/DRAFTER: CJF
CHECKED BY: ALM
SCALE IN FEET 0 5 10
SCALE 1" = 5'

STATE OF CONNECTICUT
DEPARTMENT OF TRANSPORTATION

Filename: ...\HW_MST_093_H052_XSC-062.dgn

MICHAEL BAKER ENGINEERING, INC.
APPROVED BY: -
DATE: -

PROJECT TITLE: NEW BRITAIN - HARTFORD BUSWAY AMTRAK ACCESS ROAD

TOWN: NEWINGTON, WEST HARTFORD & HARTFORD

DRAWING TITLE: ROADWAY SECTIONS

PROJECT NO. 093-H052
DRAWING NO. XSC-062
SHEET NO. XSC-062

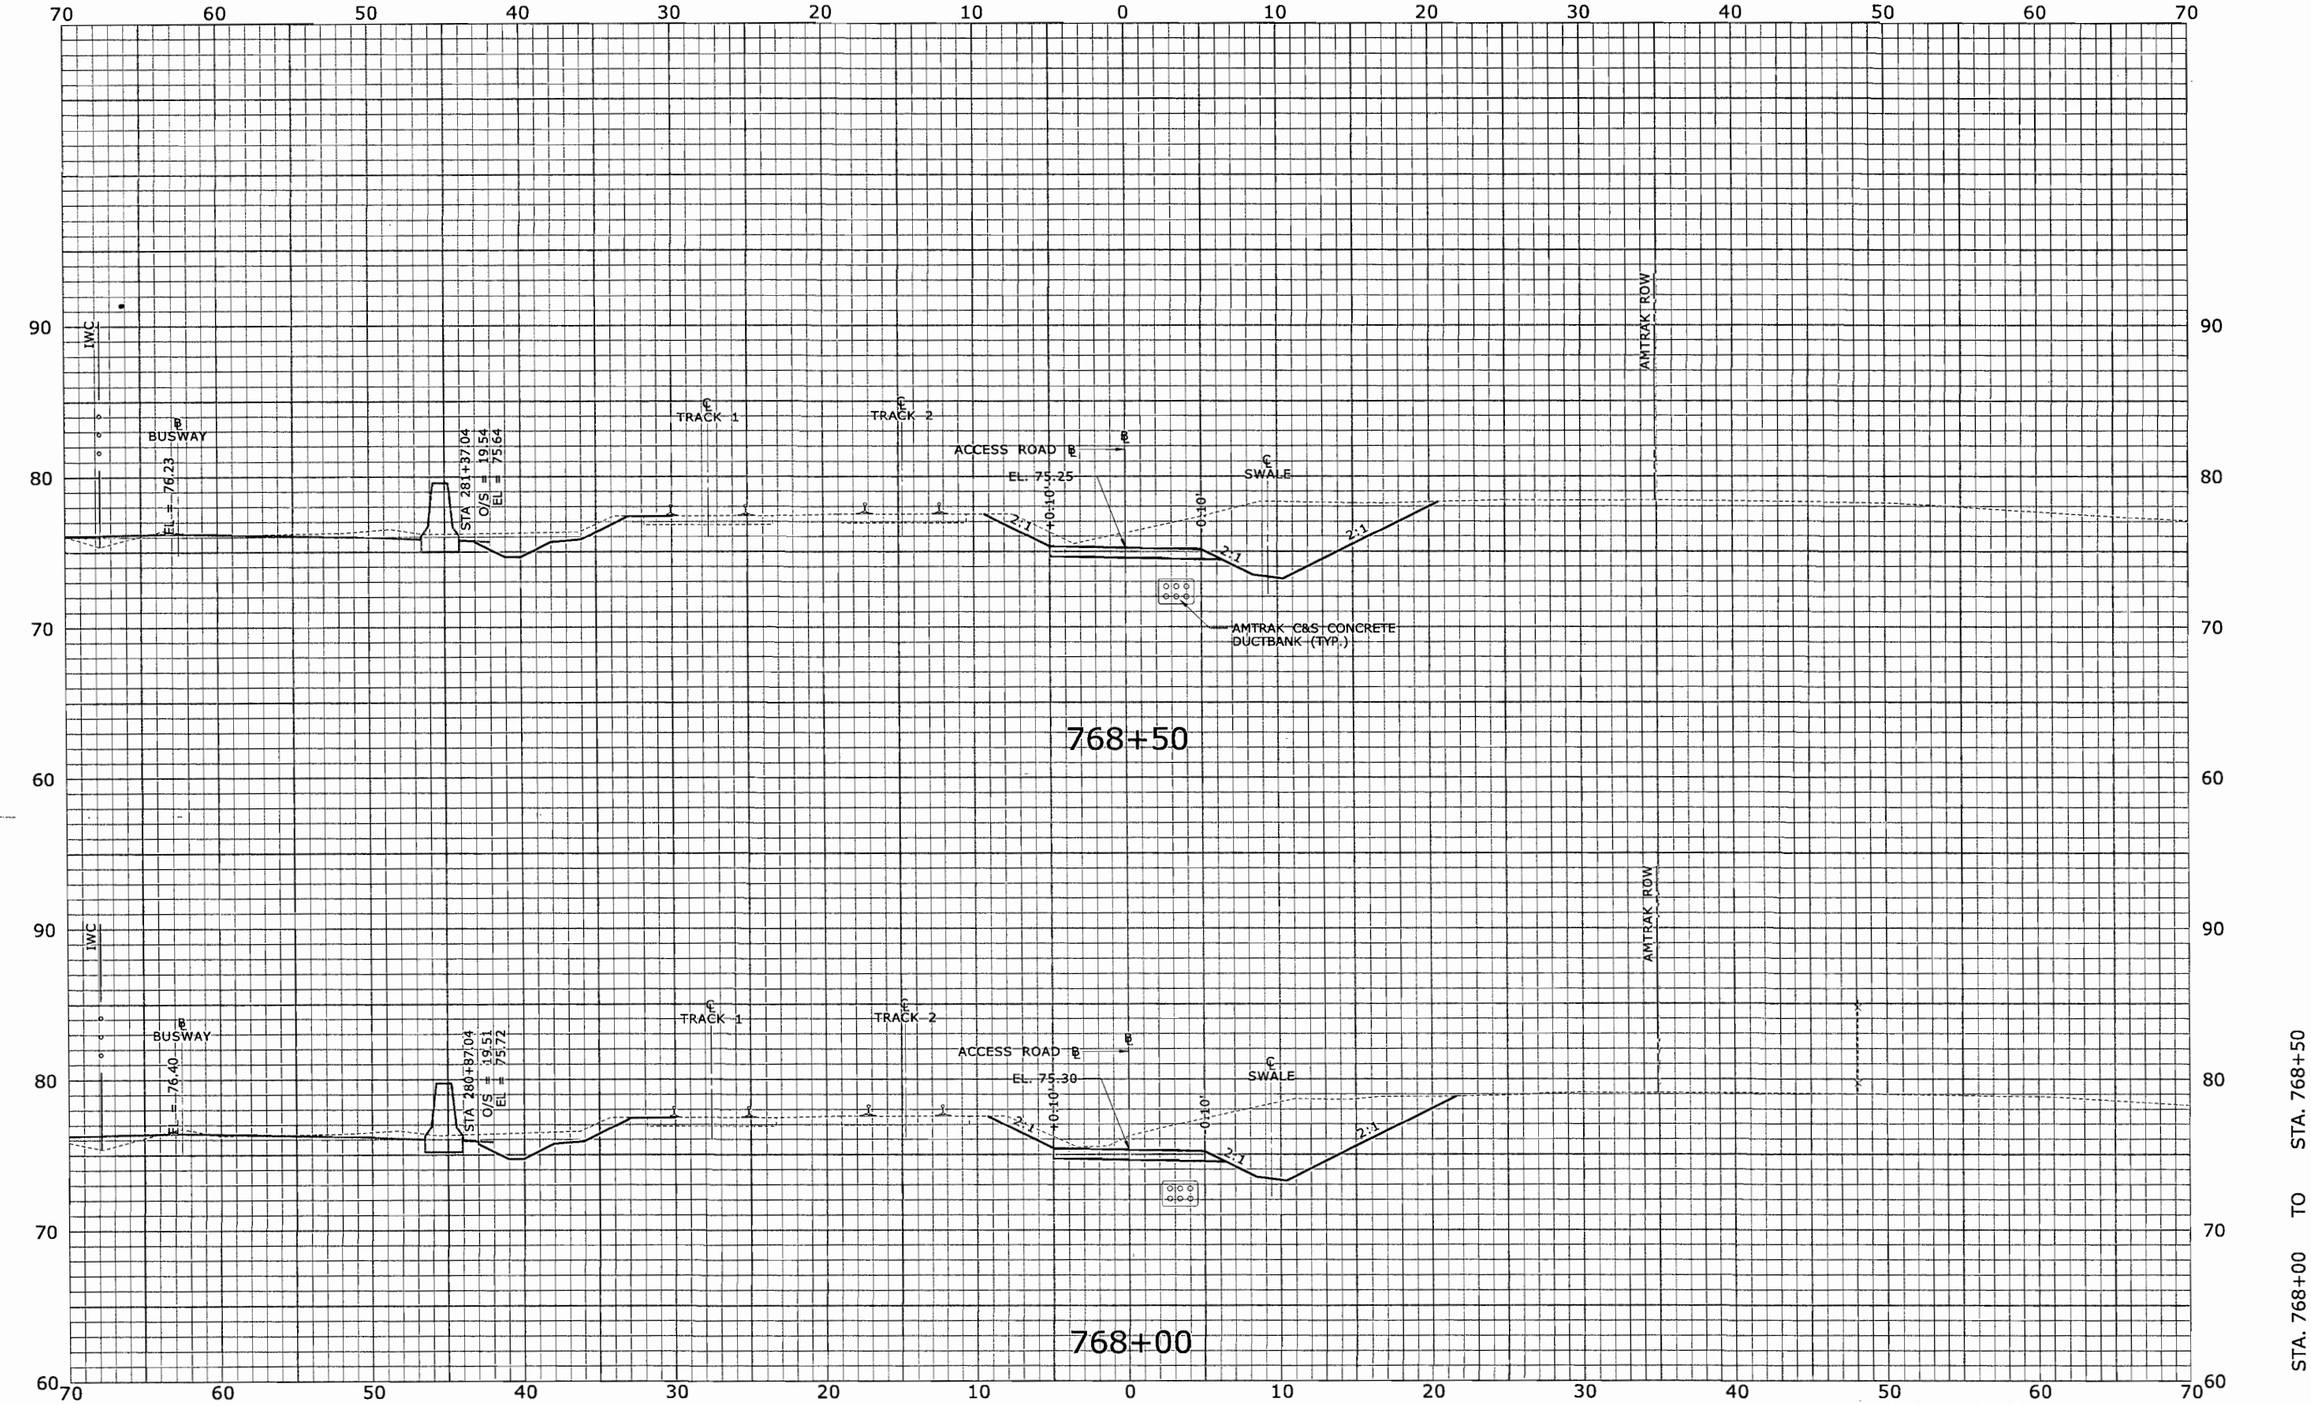

FINAL PLANS FOR REVIEW

REV.	DATE	REVISION DESCRIPTION	SHEET NO.
-	-	-	-
-	-	-	-
-	-	-	-
-	-	-	-
-	-	-	-
-	-	-	-

THE INFORMATION, INCLUDING ESTIMATED QUANTITIES OF WORK, SHOWN ON THESE SHEETS IS BASED ON LIMITED INVESTIGATIONS BY THE STATE AND IS IN NO WAY WARRANTED TO INDICATE THE CONDITIONS OF ACTUAL QUANTITIES OF WORK WHICH WILL BE REQUIRED.

Plotted: 7/17/2010

DESIGNER/DRAFTER: CJF
CHECKED BY: ALM
SCALE IN FEET 0 5 10
SCALE 1" = 5'

STATE OF CONNECTICUT
DEPARTMENT OF TRANSPORTATION

Filename: ...\HW_MST_093_H052_XSC-063.dgn

MICHAEL BAKER ENGINEERING, INC.
APPROVED BY: -
DATE: -

PROJECT TITLE:
NEW BRITAIN - HARTFORD BUSWAY
AMTRAK ACCESS ROAD

TOWN:
NEWINGTON, WEST HARTFORD & HARTFORD

DRAWING TITLE:
ROADWAY SECTIONS

PROJECT NO. 093-H052
DRAWING NO. XSC-063
SHEET NO. XSC-063

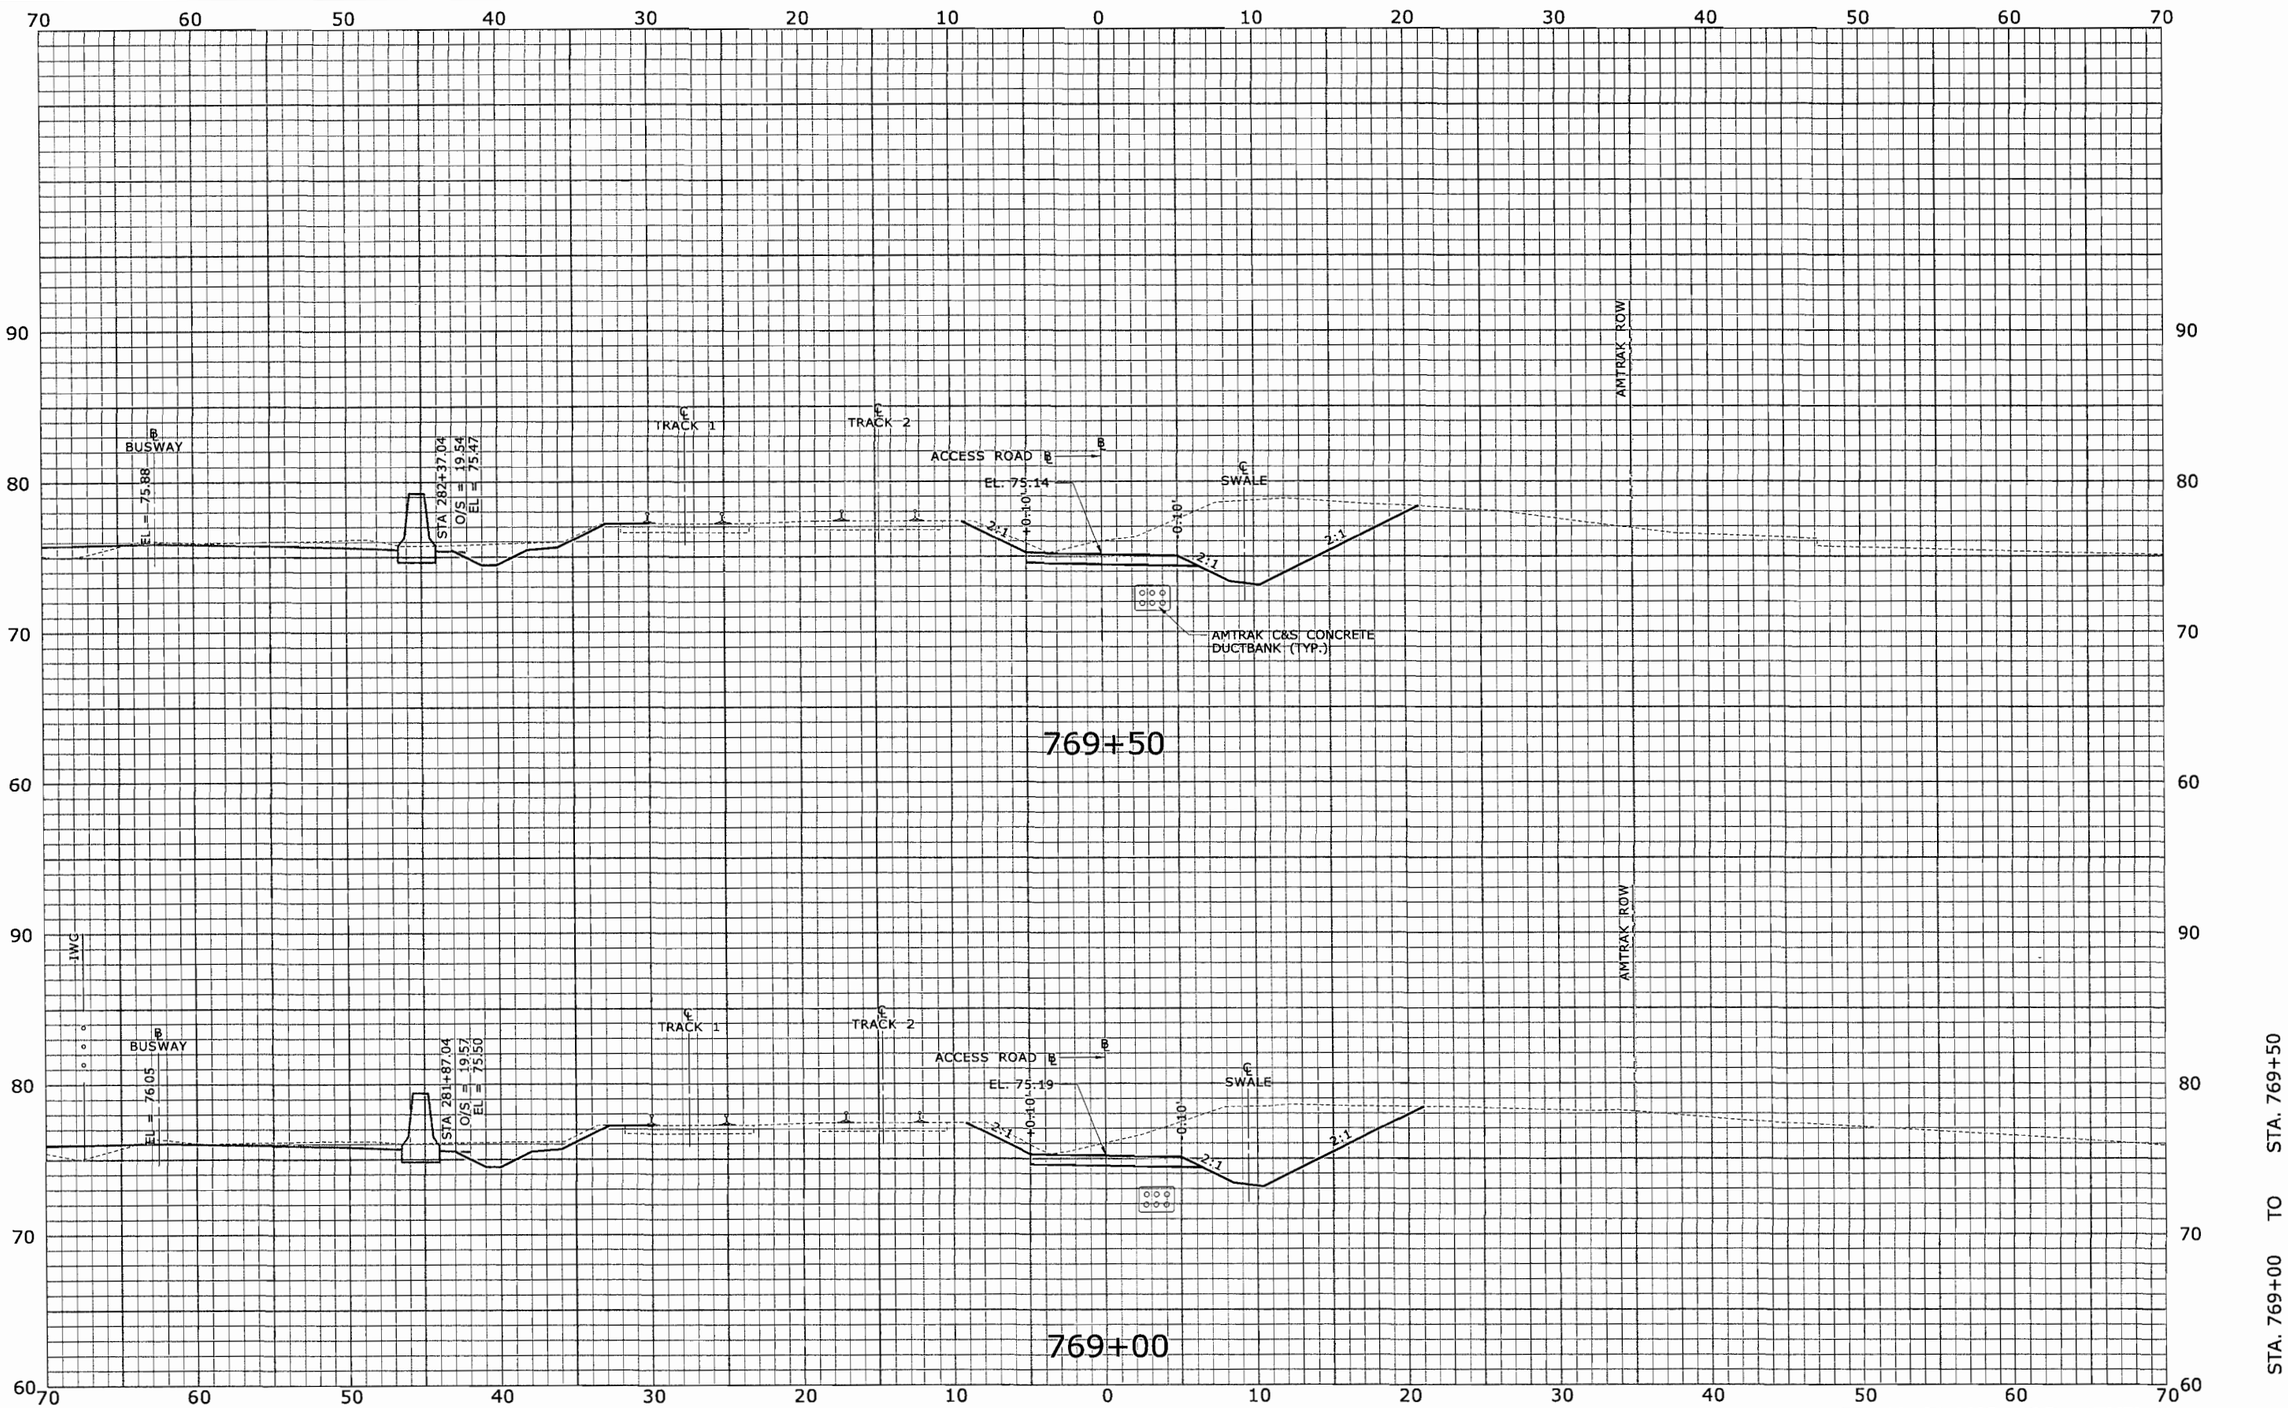

FINAL PLANS FOR REVIEW

REV.	DATE	REVISION DESCRIPTION	SHEET NO.
-	-	-	-
-	-	-	-
-	-	-	-
-	-	-	-
-	-	-	-
-	-	-	-

THE INFORMATION, INCLUDING ESTIMATED QUANTITIES OF WORK, SHOWN ON THESE SHEETS IS BASED ON LIMITED INVESTIGATIONS BY THE STATE AND IS IN NO WAY WARRANTED TO INDICATE THE CONDITIONS OF ACTUAL QUANTITIES OF WORK WHICH WILL BE REQUIRED.

Plotted: 7/17/2010

DESIGNER/DRAFTER: CJF

CHECKED BY: ALM

SCALE IN FEET 0 5 10

SCALE 1" = 5'

STATE OF CONNECTICUT
DEPARTMENT OF TRANSPORTATION

Filename: ...\HW_MST_093_H052_XSC-064.dgn

MICHAEL BAKER ENGINEERING, INC.

APPROVED BY: -

DATE: -

PROJECT TITLE: NEW BRITAIN - HARTFORD BUSWAY AMTRAK ACCESS ROAD

TOWN: NEWINGTON, WEST HARTFORD & HARTFORD

DRAWING TITLE: ROADWAY SECTIONS

PROJECT NO. 093-H052

DRAWING NO. XSC-064

SHEET NO. XSC-064

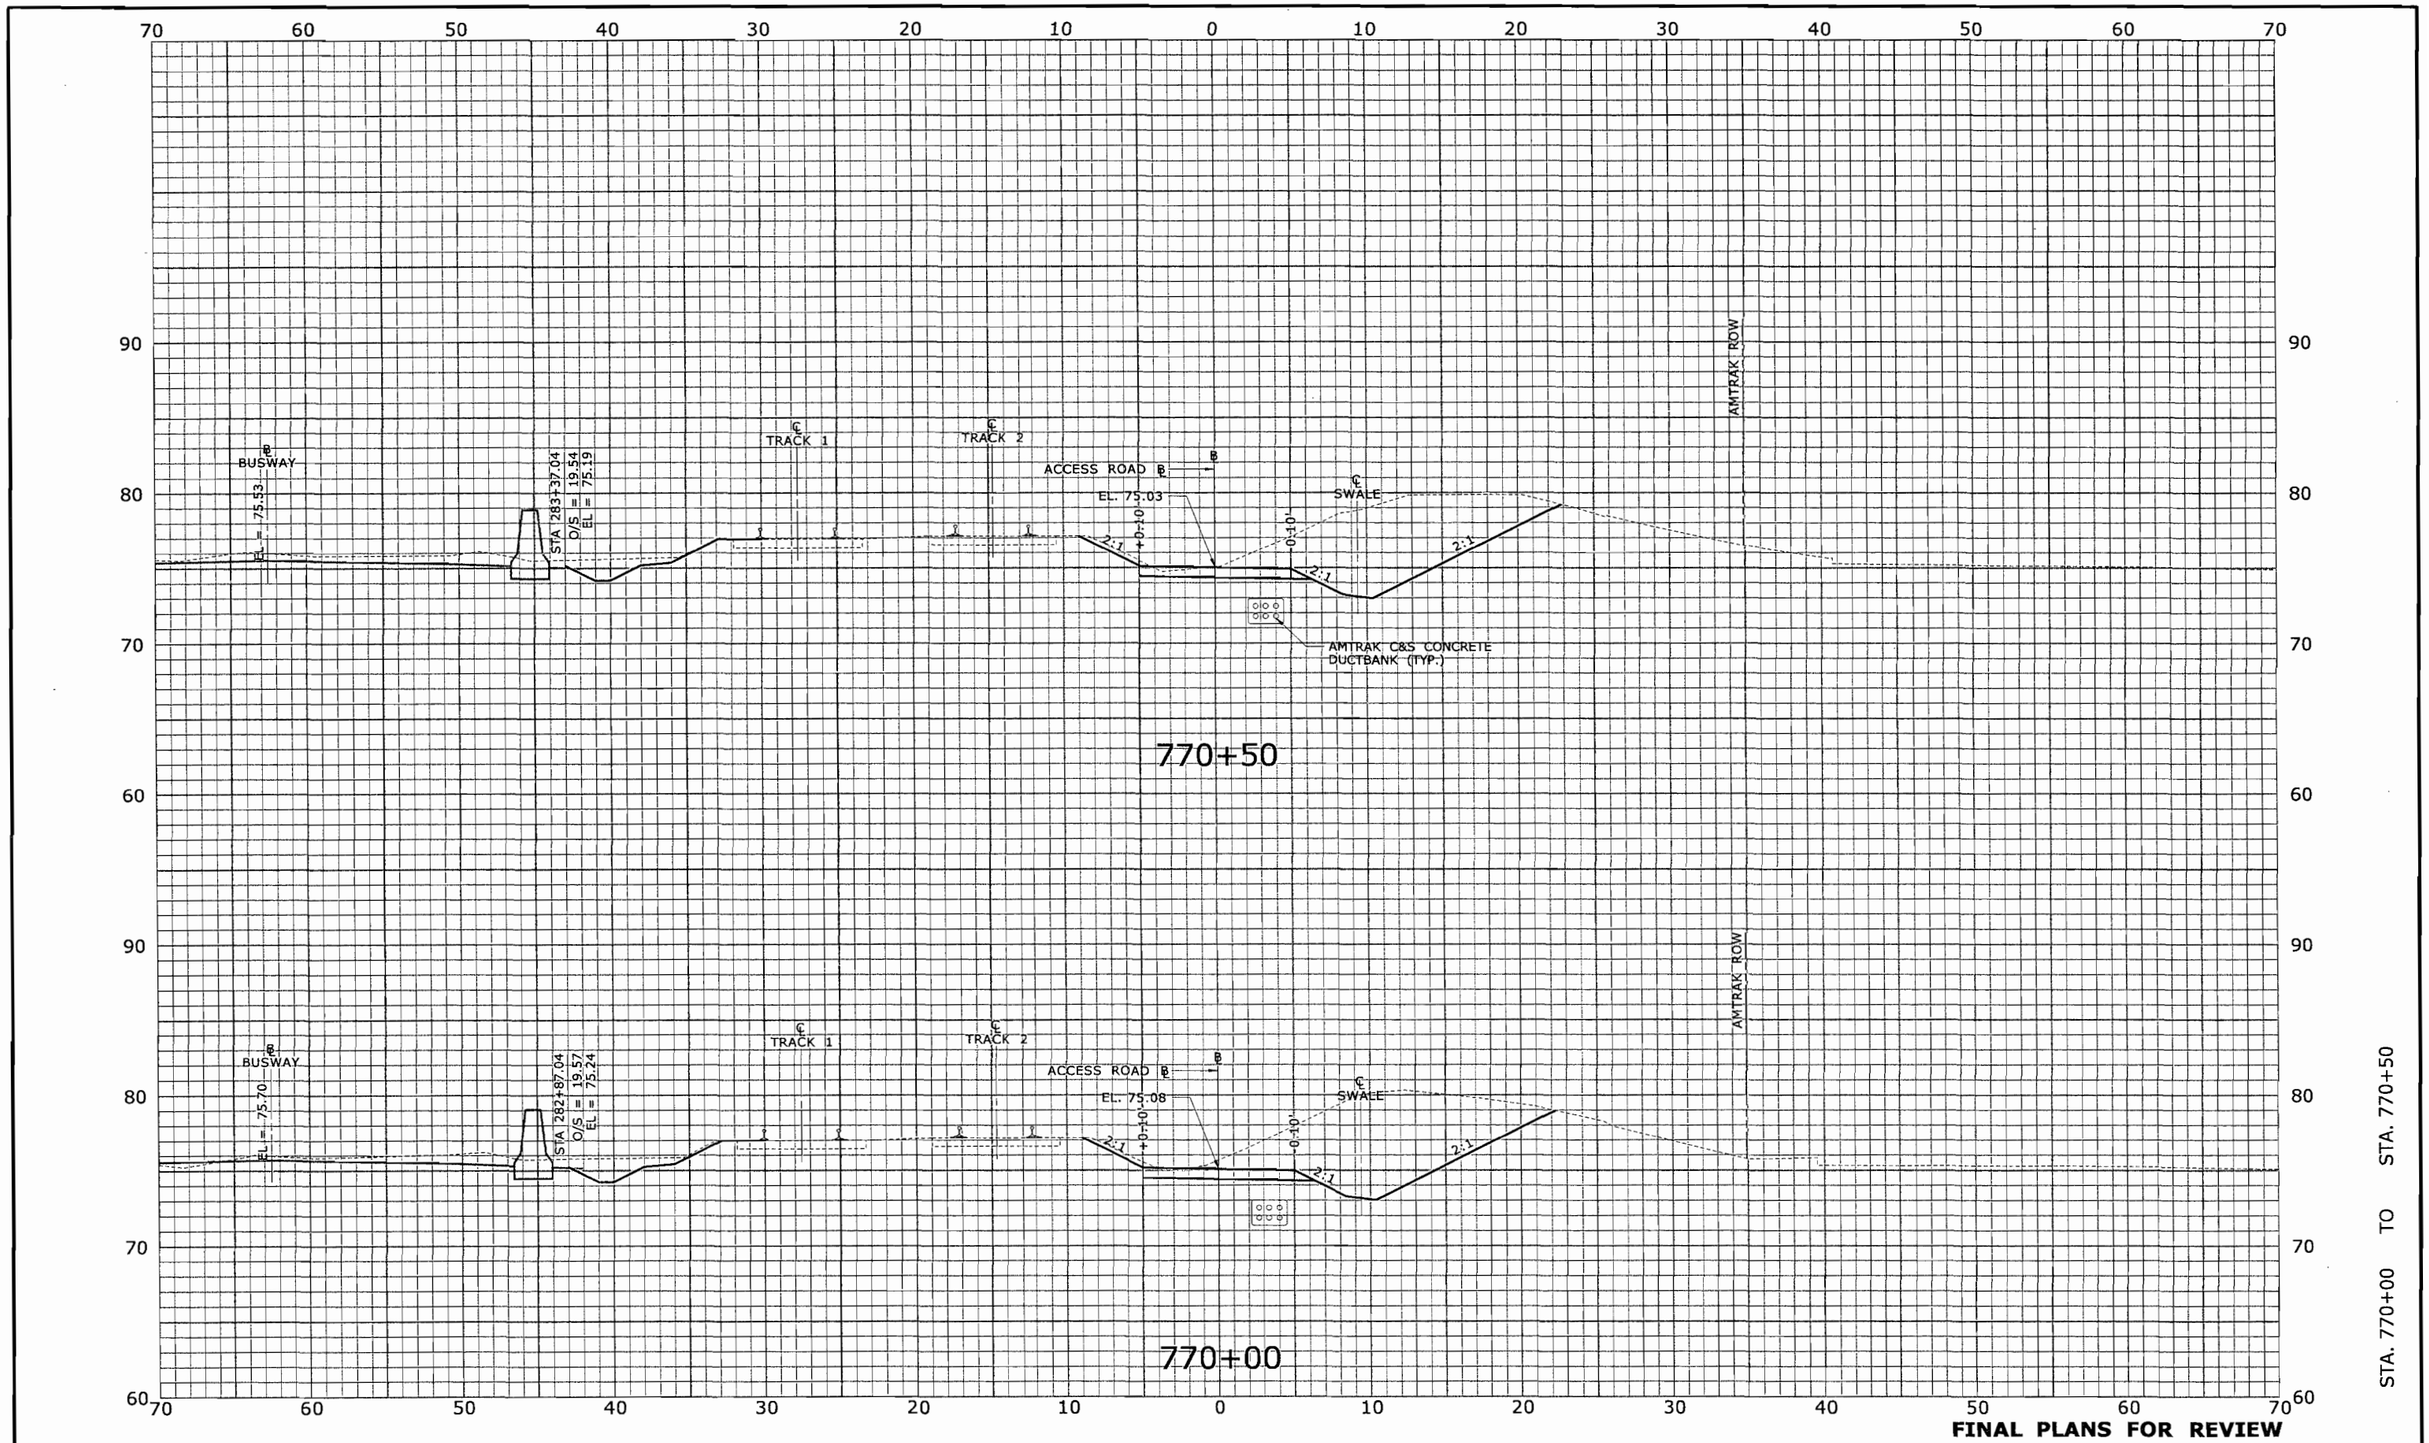

REV.	DATE	REVISION DESCRIPTION	SHEET NO.
-	-	-	-
-	-	-	-
-	-	-	-
-	-	-	-
-	-	-	-
-	-	-	-

THE INFORMATION, INCLUDING ESTIMATED QUANTITIES OF WORK, SHOWN ON THESE SHEETS IS BASED ON LIMITED INVESTIGATIONS BY THE STATE AND IS IN NO WAY WARRANTED TO INDICATE THE CONDITIONS OF ACTUAL QUANTITIES OF WORK WHICH WILL BE REQUIRED.

Plotted: 7/17/2010

DESIGNER/DRAFTER: CJF
CHECKED BY: ALM
SCALE IN FEET 0 5 10
SCALE 1" = 5'

STATE OF CONNECTICUT
DEPARTMENT OF TRANSPORTATION

Filename: ...\HW_MST_093_H052_XSC-065.dgn

MICHAEL BAKER ENGINEERING, INC.
APPROVED BY: - DATE: -

PROJECT TITLE:
NEW BRITAIN - HARTFORD BUSWAY
AMTRAK ACCESS ROAD

TOWN:
NEWINGTON, WEST HARTFORD & HARTFORD

DRAWING TITLE:
ROADWAY SECTIONS

PROJECT NO. 093-H052
DRAWING NO. XSC-065
SHEET NO. XSC-065

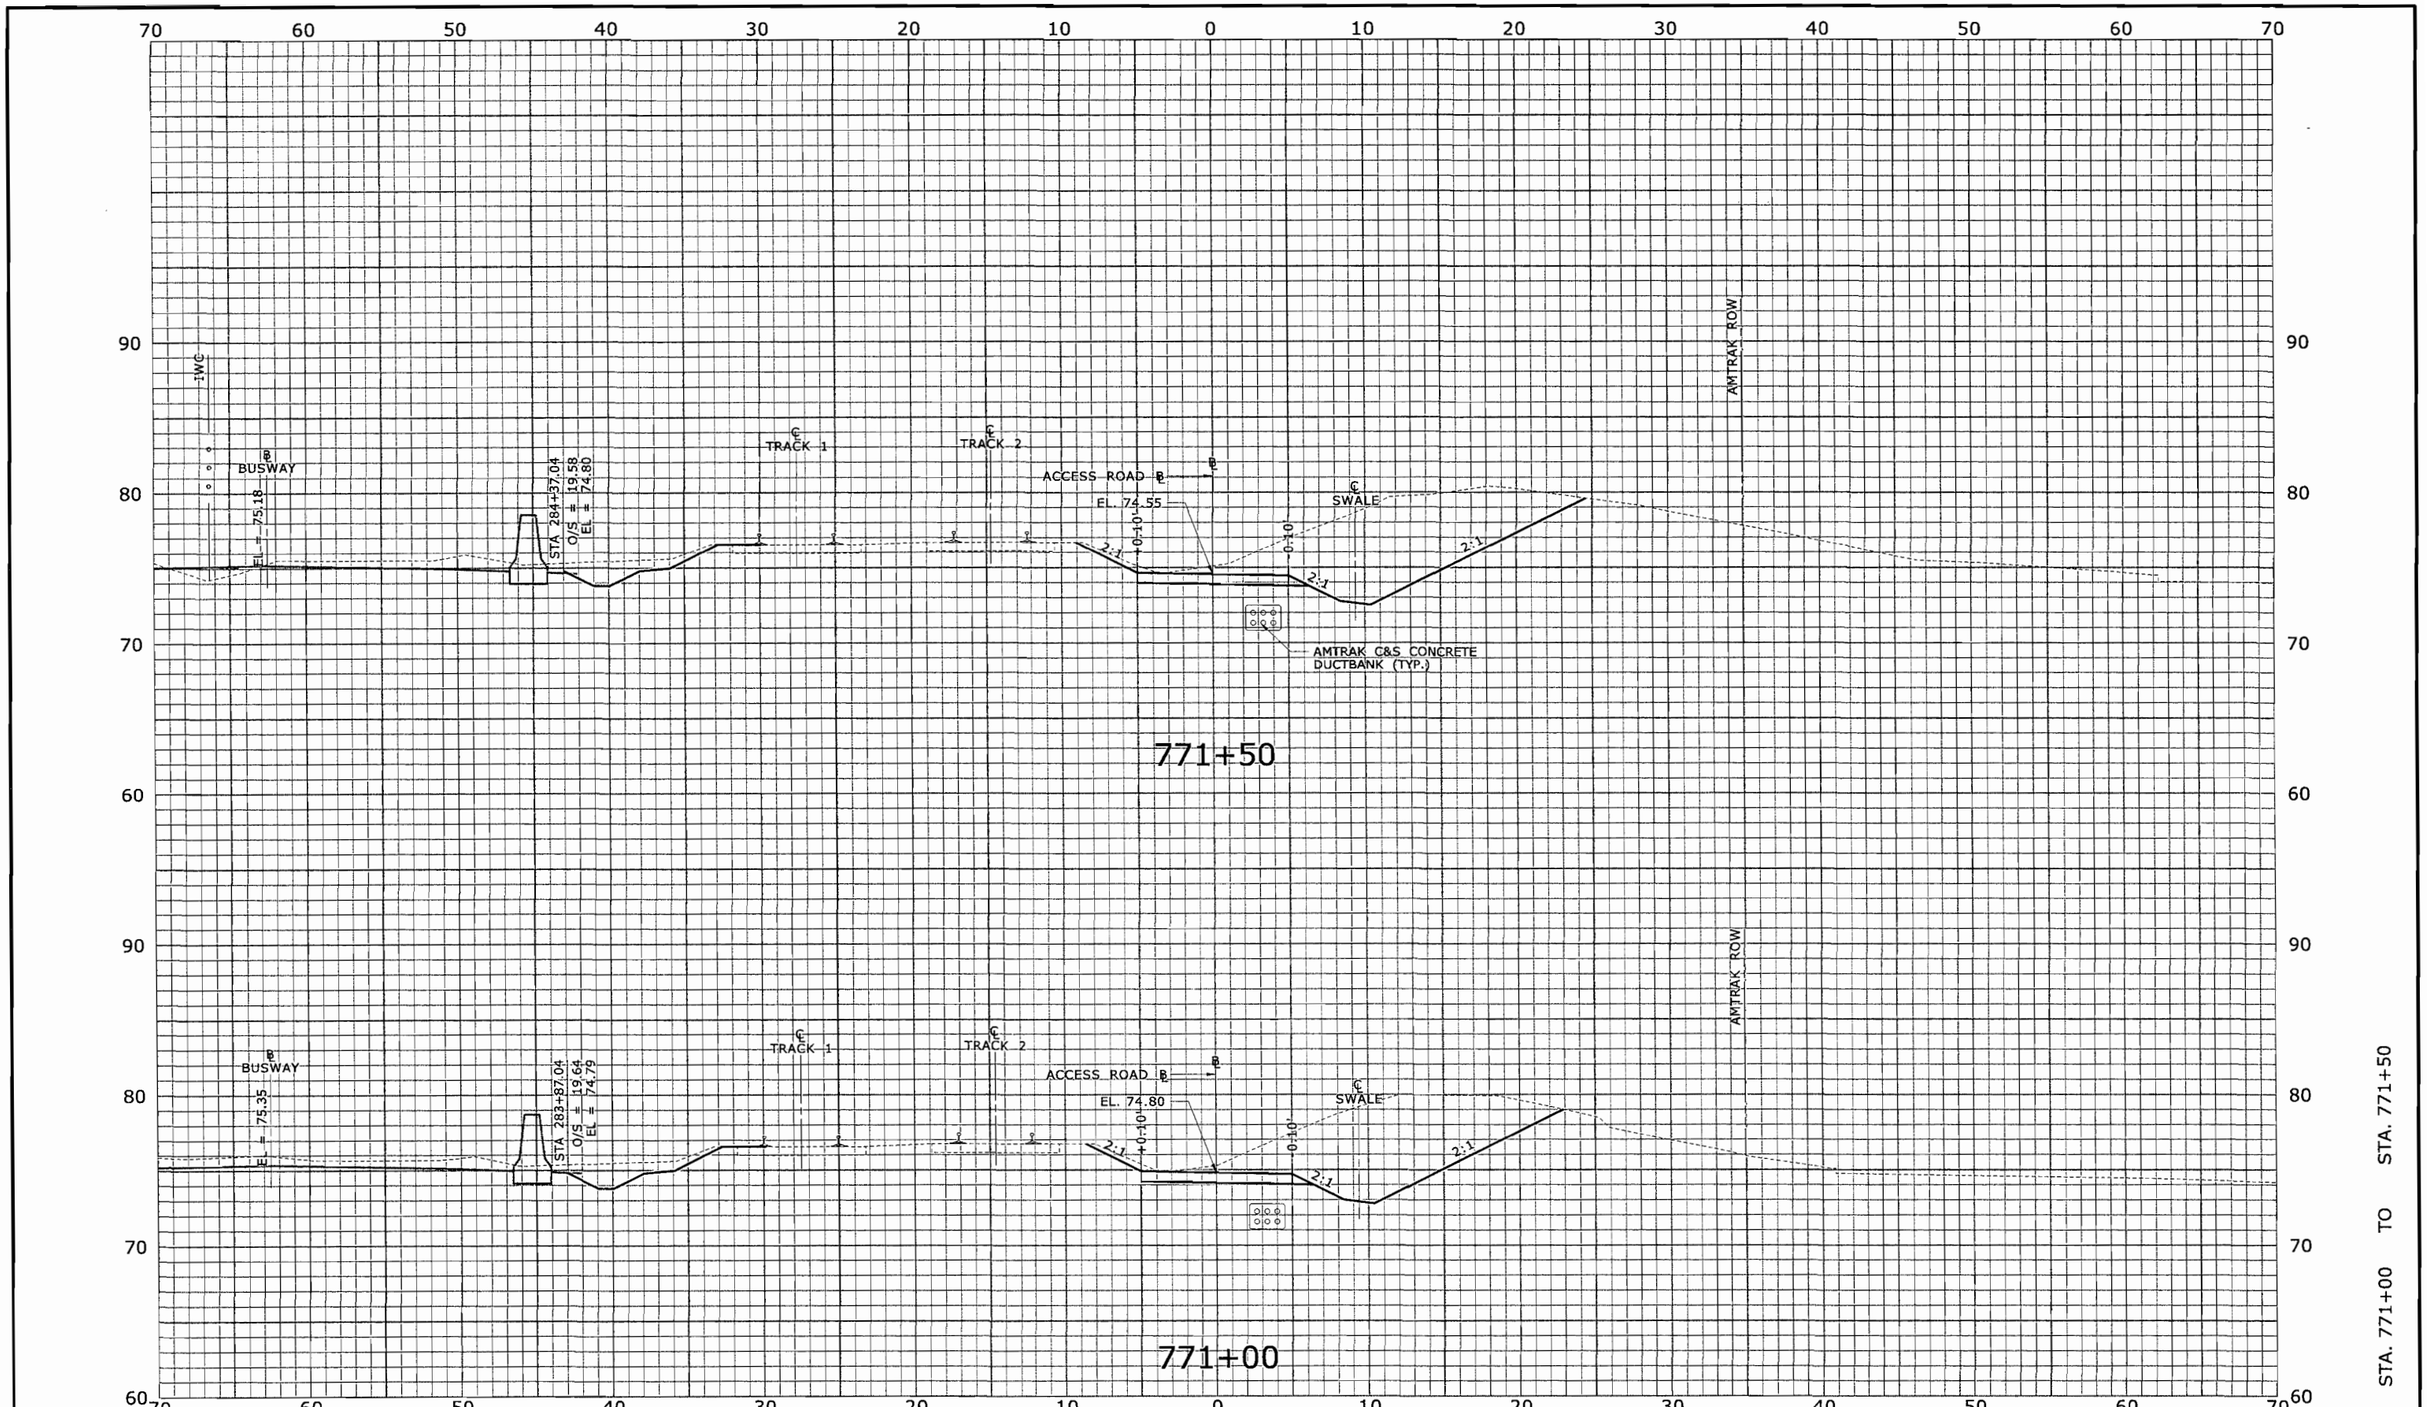

FINAL PLANS FOR REVIEW

REV.	DATE	REVISION DESCRIPTION	SHEET NO.
-	-	-	-
-	-	-	-
-	-	-	-
-	-	-	-
-	-	-	-
-	-	-	-

THE INFORMATION, INCLUDING ESTIMATED QUANTITIES OF WORK, SHOWN ON THESE SHEETS IS BASED ON LIMITED INVESTIGATIONS BY THE STATE AND IS IN NO WAY WARRANTED TO INDICATE THE CONDITIONS OF ACTUAL QUANTITIES OF WORK WHICH WILL BE REQUIRED.

Plotted: 7/17/2010

DESIGNER/DRAFTER: CJF
CHECKED BY: ALM
SCALE IN FEET 0 5 10
SCALE 1" = 5'

STATE OF CONNECTICUT
DEPARTMENT OF TRANSPORTATION

Filename: ...\HW_MST_093_H052_XSC-066.dgn

MICHAEL BAKER ENGINEERING, INC.

APPROVED BY: - DATE: -

PROJECT TITLE:
NEW BRITAIN - HARTFORD BUSWAY
AMTRAK ACCESS ROAD

TOWN:
NEWINGTON, WEST HARTFORD & HARTFORD

DRAWING TITLE:
ROADWAY SECTIONS

PROJECT NO. 093-H052
DRAWING NO. XSC-066
SHEET NO. XSC-066

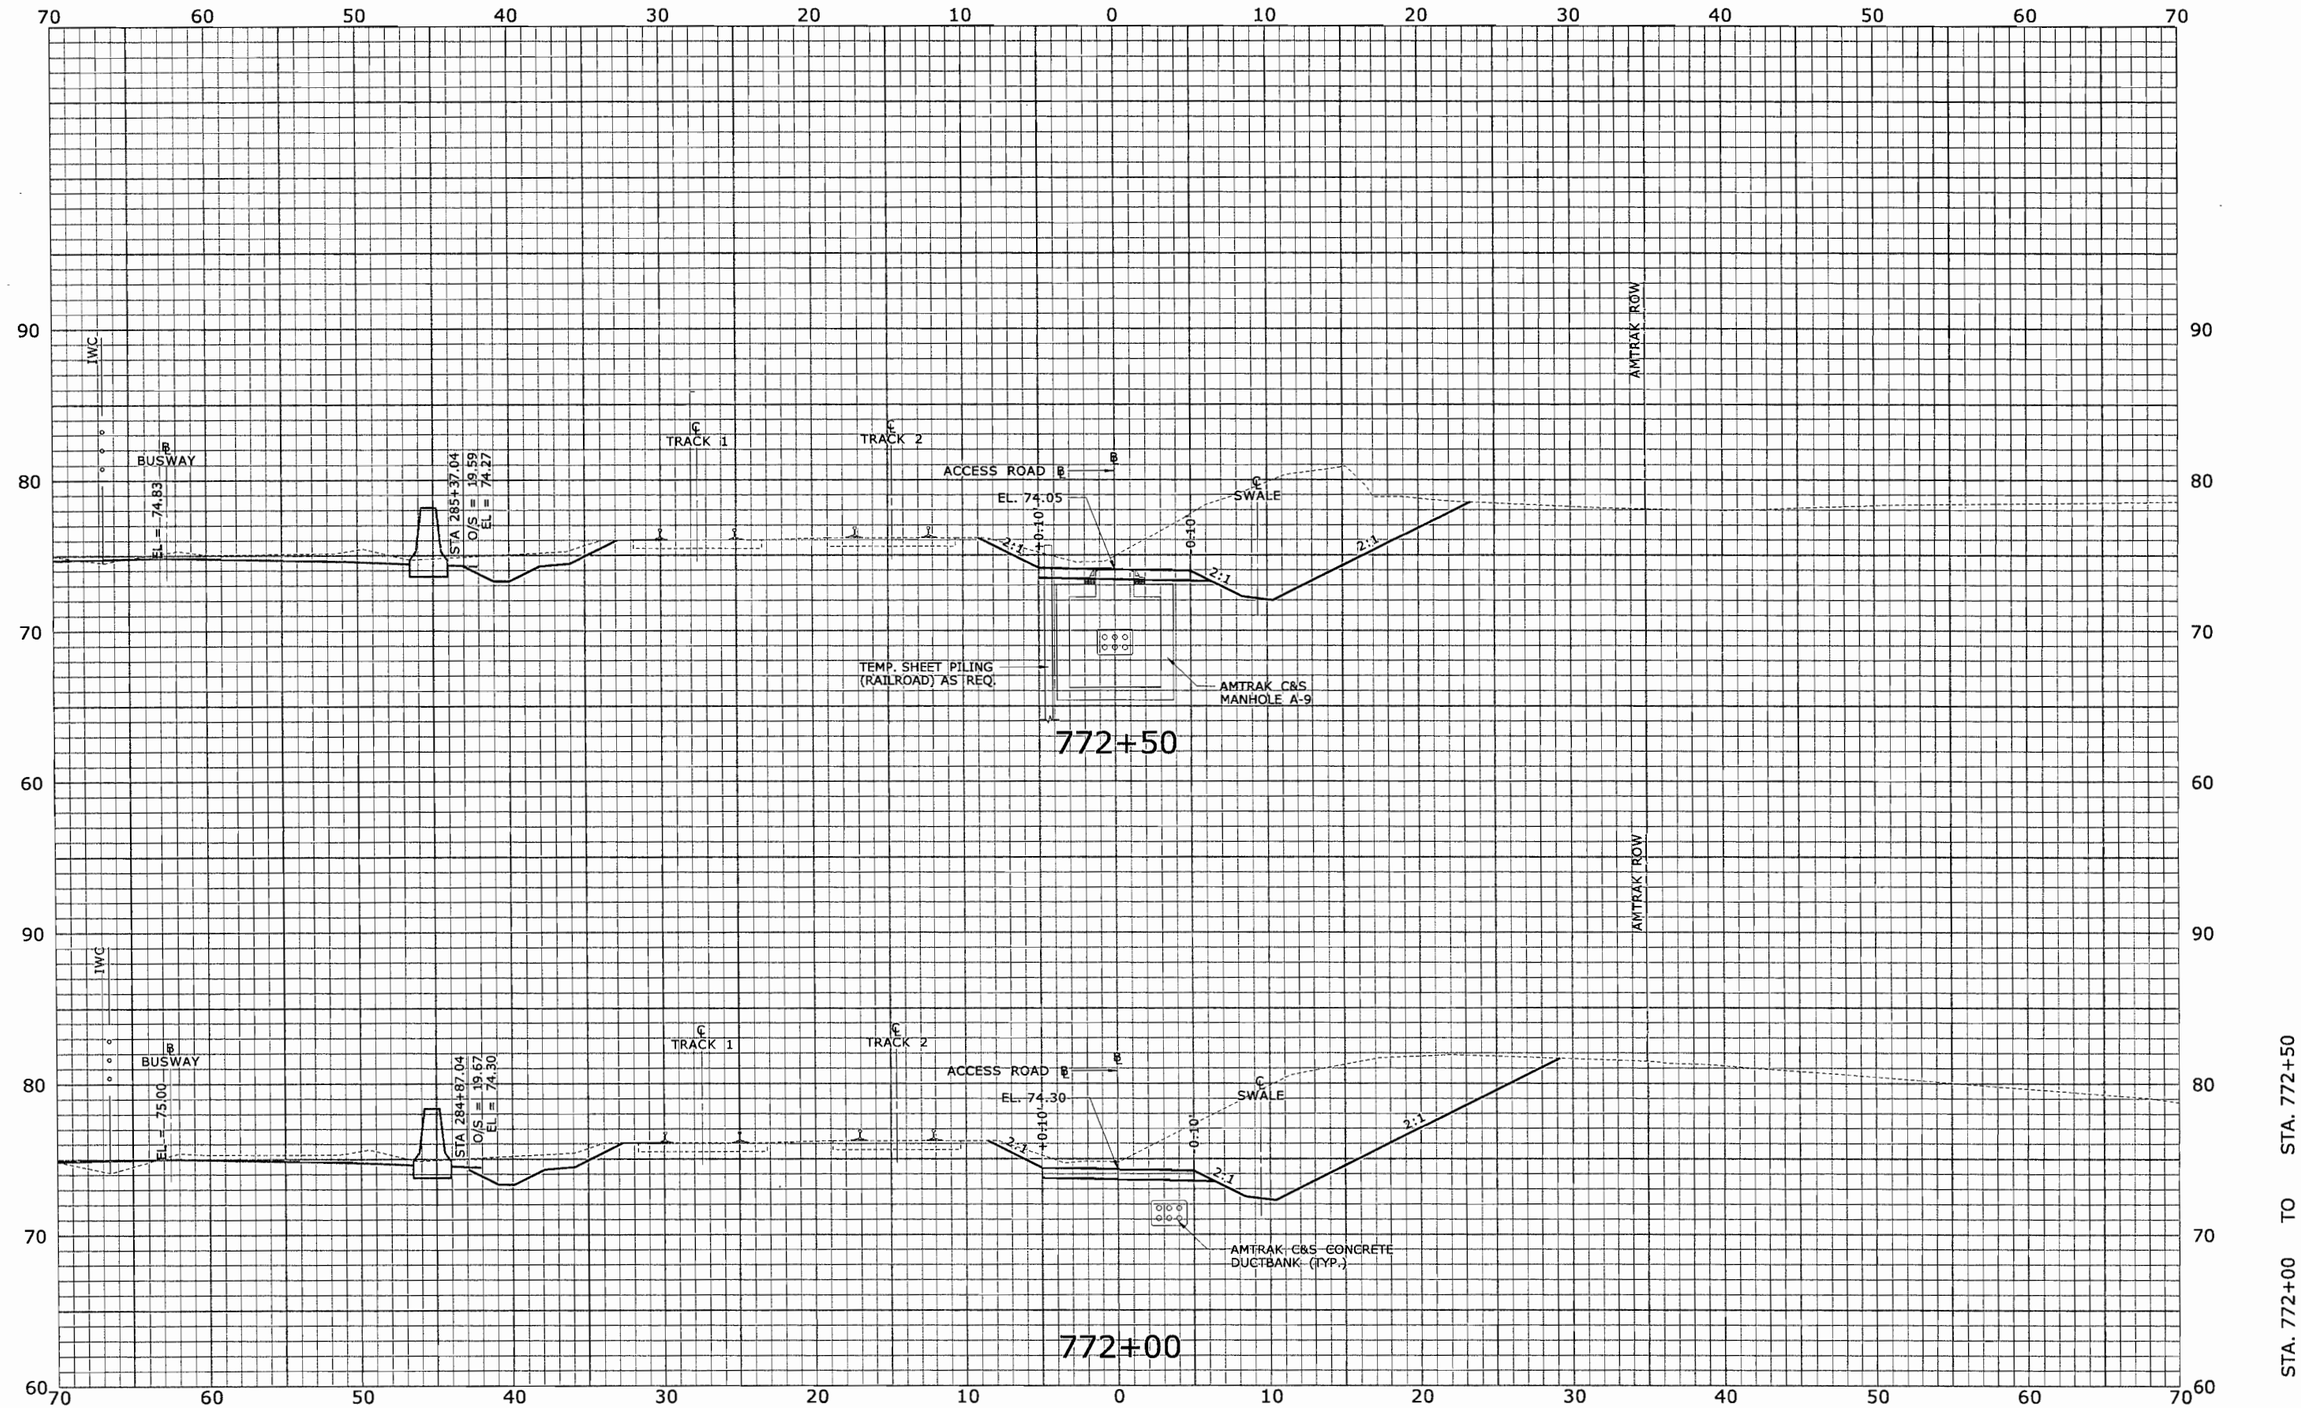

FINAL PLANS FOR REVIEW

REV.	DATE	REVISION DESCRIPTION	SHEET NO.
-	-	-	-
-	-	-	-
-	-	-	-
-	-	-	-
-	-	-	-
-	-	-	-

THE INFORMATION, INCLUDING ESTIMATED QUANTITIES OF WORK, SHOWN ON THESE SHEETS IS BASED ON LIMITED INVESTIGATIONS BY THE STATE AND IS IN NO WAY WARRANTED TO INDICATE THE CONDITIONS OF ACTUAL QUANTITIES OF WORK WHICH WILL BE REQUIRED.

Plotted: 7/17/2010

DESIGNER/DRAFTER: CJF
CHECKED BY: ALM
SCALE IN FEET
0 5 10
SCALE 1" = 5'

STATE OF CONNECTICUT
DEPARTMENT OF TRANSPORTATION

Filename: ...\HW_MST_093_H052_XSC-067.dgn

MICHAEL BAKER ENGINEERING, INC.

APPROVED BY: -
DATE: -

PROJECT TITLE:
NEW BRITAIN - HARTFORD BUSWAY
AMTRAK ACCESS ROAD

TOWN:
NEWINGTON, WEST HARTFORD & HARTFORD

DRAWING TITLE:
ROADWAY SECTIONS

PROJECT NO. 093-H052
DRAWING NO. XSC-067
SHEET NO. XSC-067

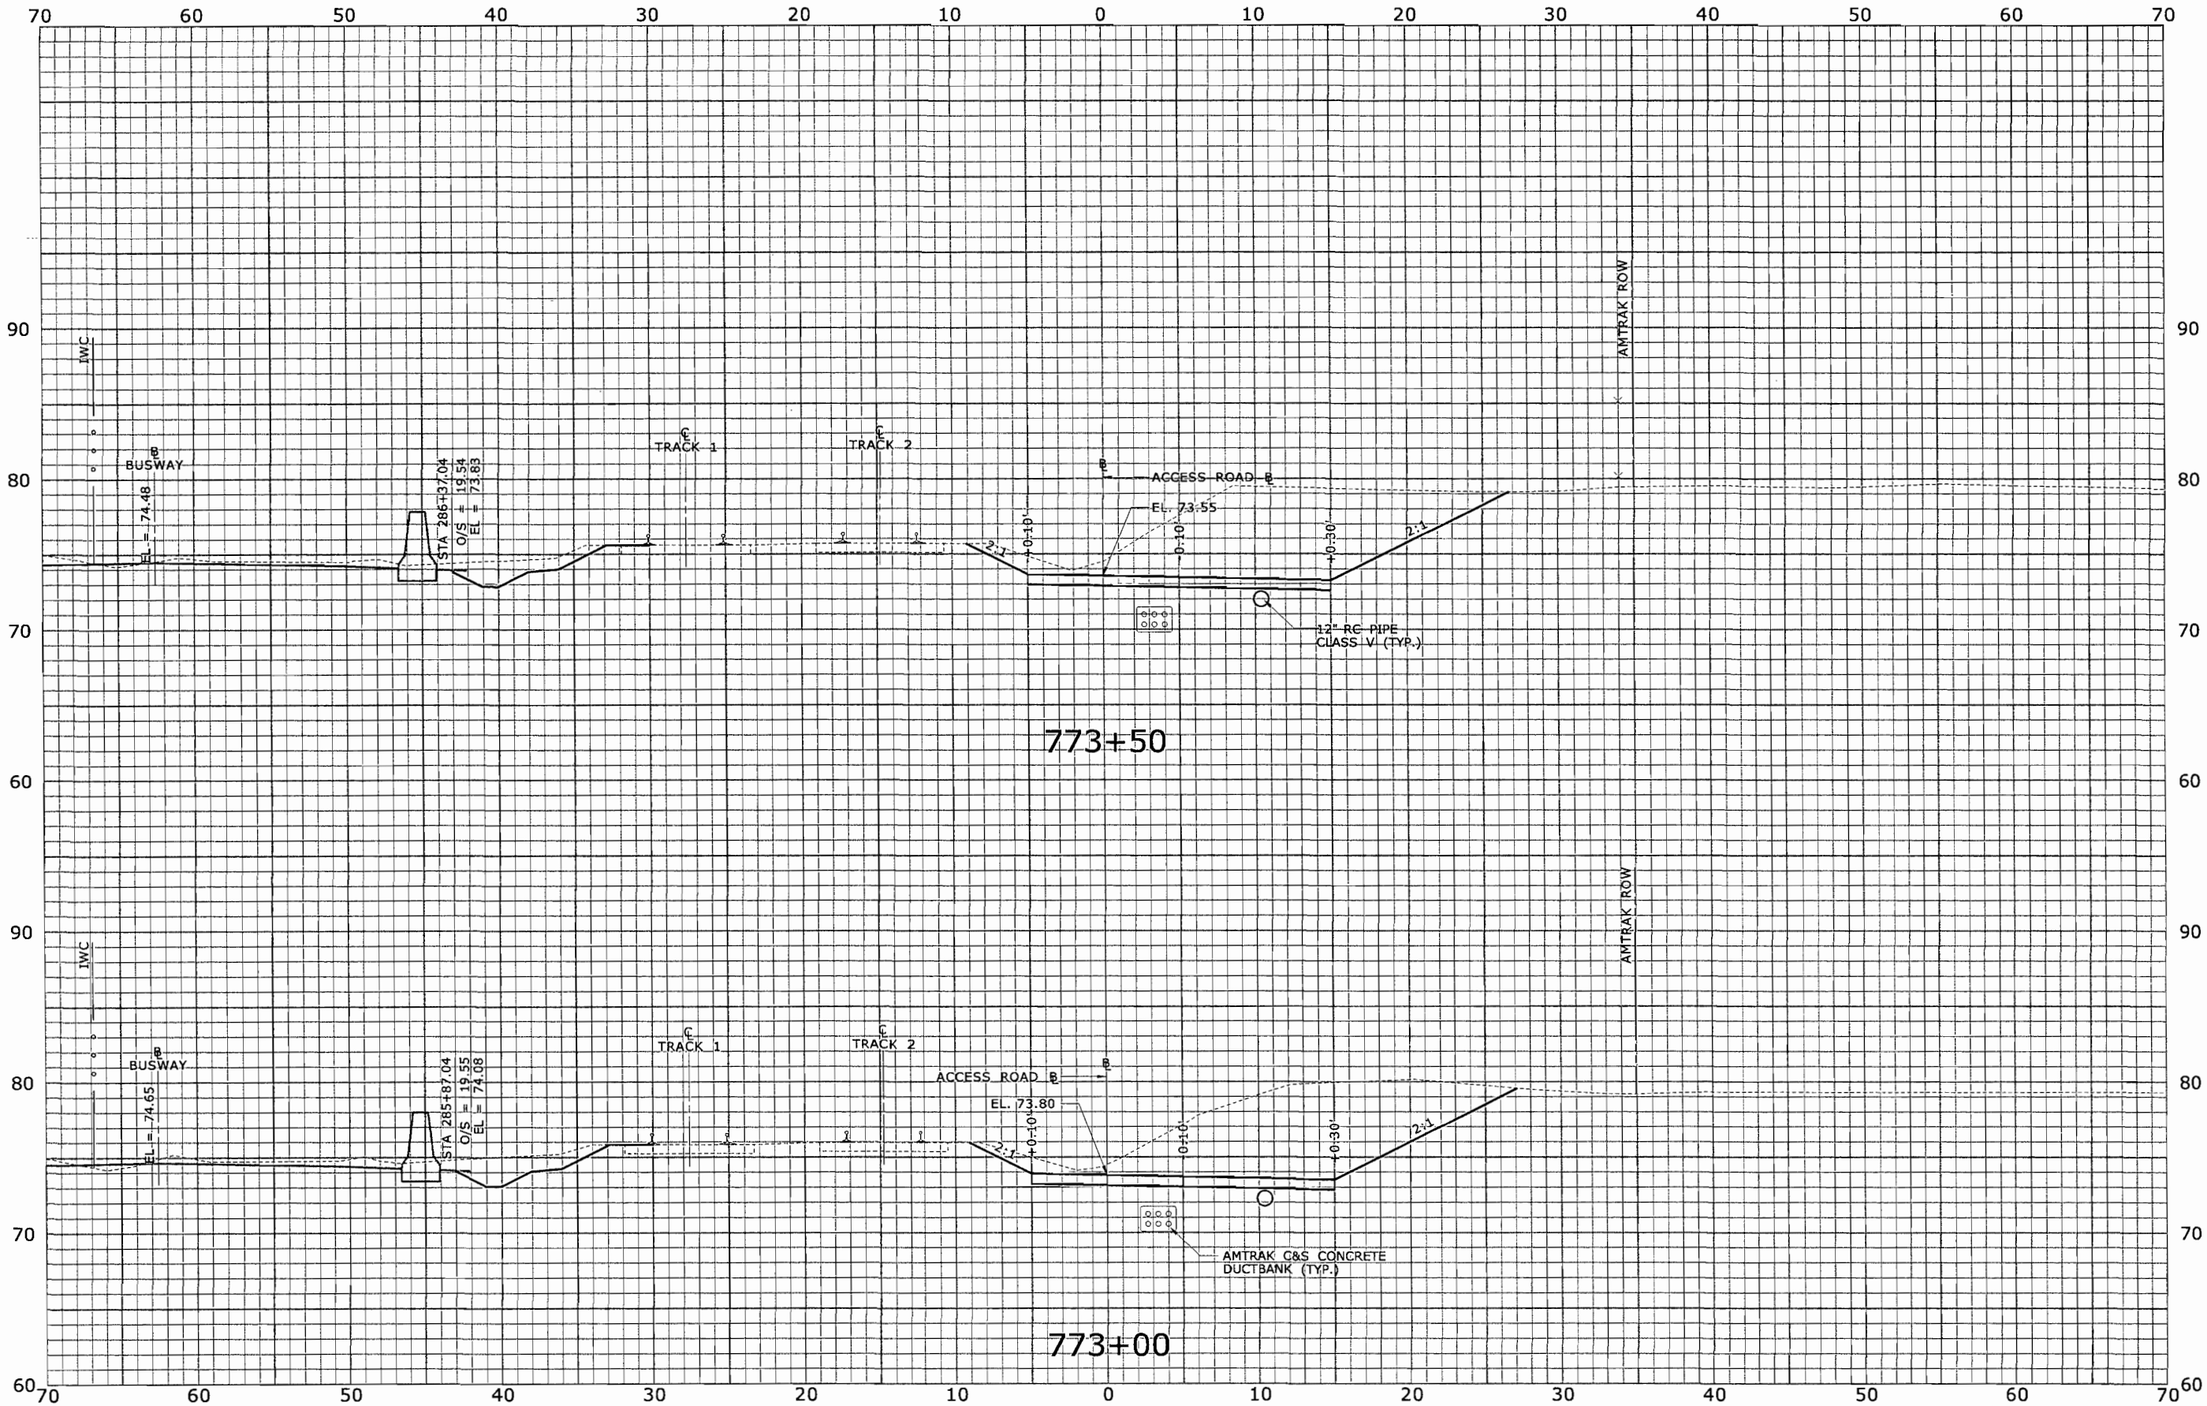

FINAL PLANS FOR REVIEW

REV.	DATE	REVISION DESCRIPTION	SHEET NO.
-	-	-	-
-	-	-	-
-	-	-	-
-	-	-	-
-	-	-	-
-	-	-	-
-	-	-	-

THE INFORMATION, INCLUDING ESTIMATED QUANTITIES OF WORK, SHOWN ON THESE SHEETS IS BASED ON LIMITED INVESTIGATIONS BY THE STATE AND IS IN NO WAY WARRANTED TO INDICATE THE CONDITIONS OF ACTUAL QUANTITIES OF WORK WHICH WILL BE REQUIRED.

Plotted: 7/17/2010

DESIGNER/DRAFTER: CJF
CHECKED BY: ALM
SCALE IN FEET
0 5 10
SCALE 1" = 5'

STATE OF CONNECTICUT
DEPARTMENT OF TRANSPORTATION

Filename: ...\HW_MST_093_H052_XSC-068.dgn

MICHAEL BAKER ENGINEERING, INC.

APPROVED BY: -
DATE: -

PROJECT TITLE:
NEW BRITAIN - HARTFORD BUSWAY
AMTRAK ACCESS ROAD

TOWN:
NEWINGTON, WEST HARTFORD & HARTFORD

DRAWING TITLE:
ROADWAY SECTIONS

PROJECT NO. 093-H052
DRAWING NO. XSC-068
SHEET NO. XSC-068

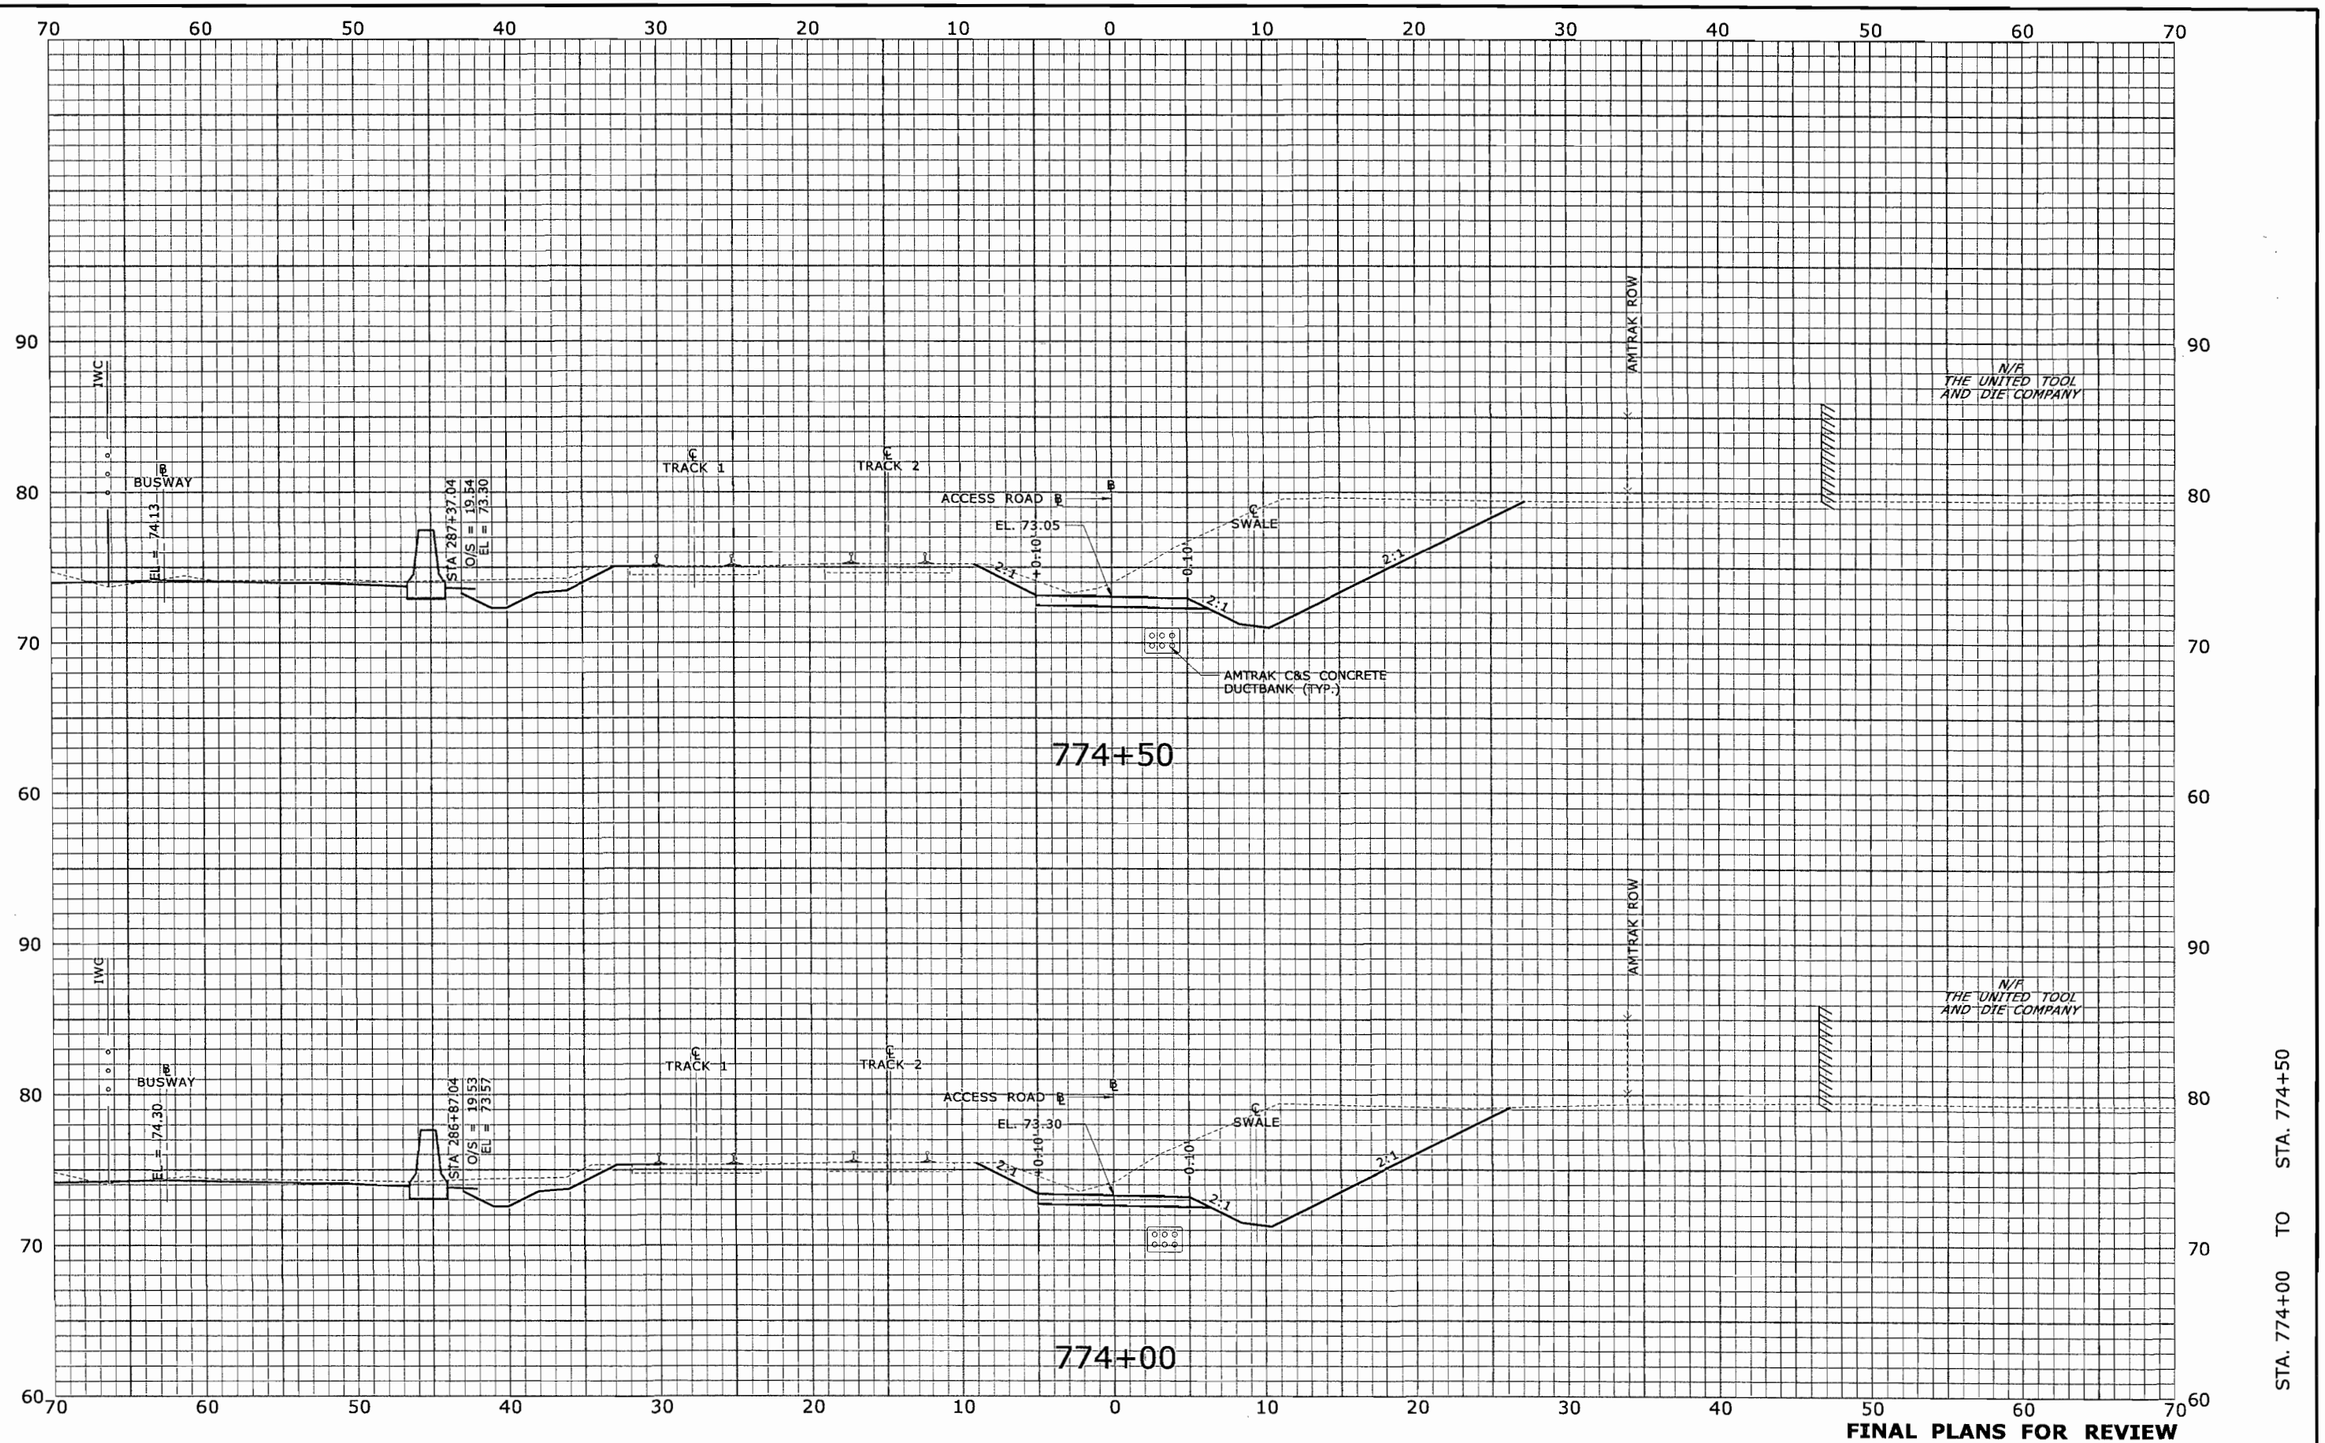

FINAL PLANS FOR REVIEW

REV.	DATE	REVISION DESCRIPTION	SHEET NO.
-	-	-	-
-	-	-	-
-	-	-	-
-	-	-	-
-	-	-	-
-	-	-	-

THE INFORMATION, INCLUDING ESTIMATED QUANTITIES OF WORK, SHOWN ON THESE SHEETS IS BASED ON LIMITED INVESTIGATIONS BY THE STATE AND IS IN NO WAY WARRANTED TO INDICATE THE CONDITIONS OF ACTUAL QUANTITIES OF WORK WHICH WILL BE REQUIRED.

Plotted: 7/17/2010

DESIGNER/DRAFTER: CJF
CHECKED BY: ALM
SCALE IN FEET 0 5 10
SCALE 1" = 5'

STATE OF CONNECTICUT
DEPARTMENT OF TRANSPORTATION

Filename: ...\HW..MST..093..H052..XSC-069.dgn

MICHAEL BAKER ENGINEERING, INC.
APPROVED BY: -
DATE: -

PROJECT TITLE: NEW BRITAIN - HARTFORD BUSWAY AMTRAK ACCESS ROAD

TOWN: NEWINGTON, WEST HARTFORD & HARTFORD

DRAWING TITLE: ROADWAY SECTIONS

PROJECT NO. 093-H052
DRAWING NO. XSC-069
SHEET NO. XSC-069

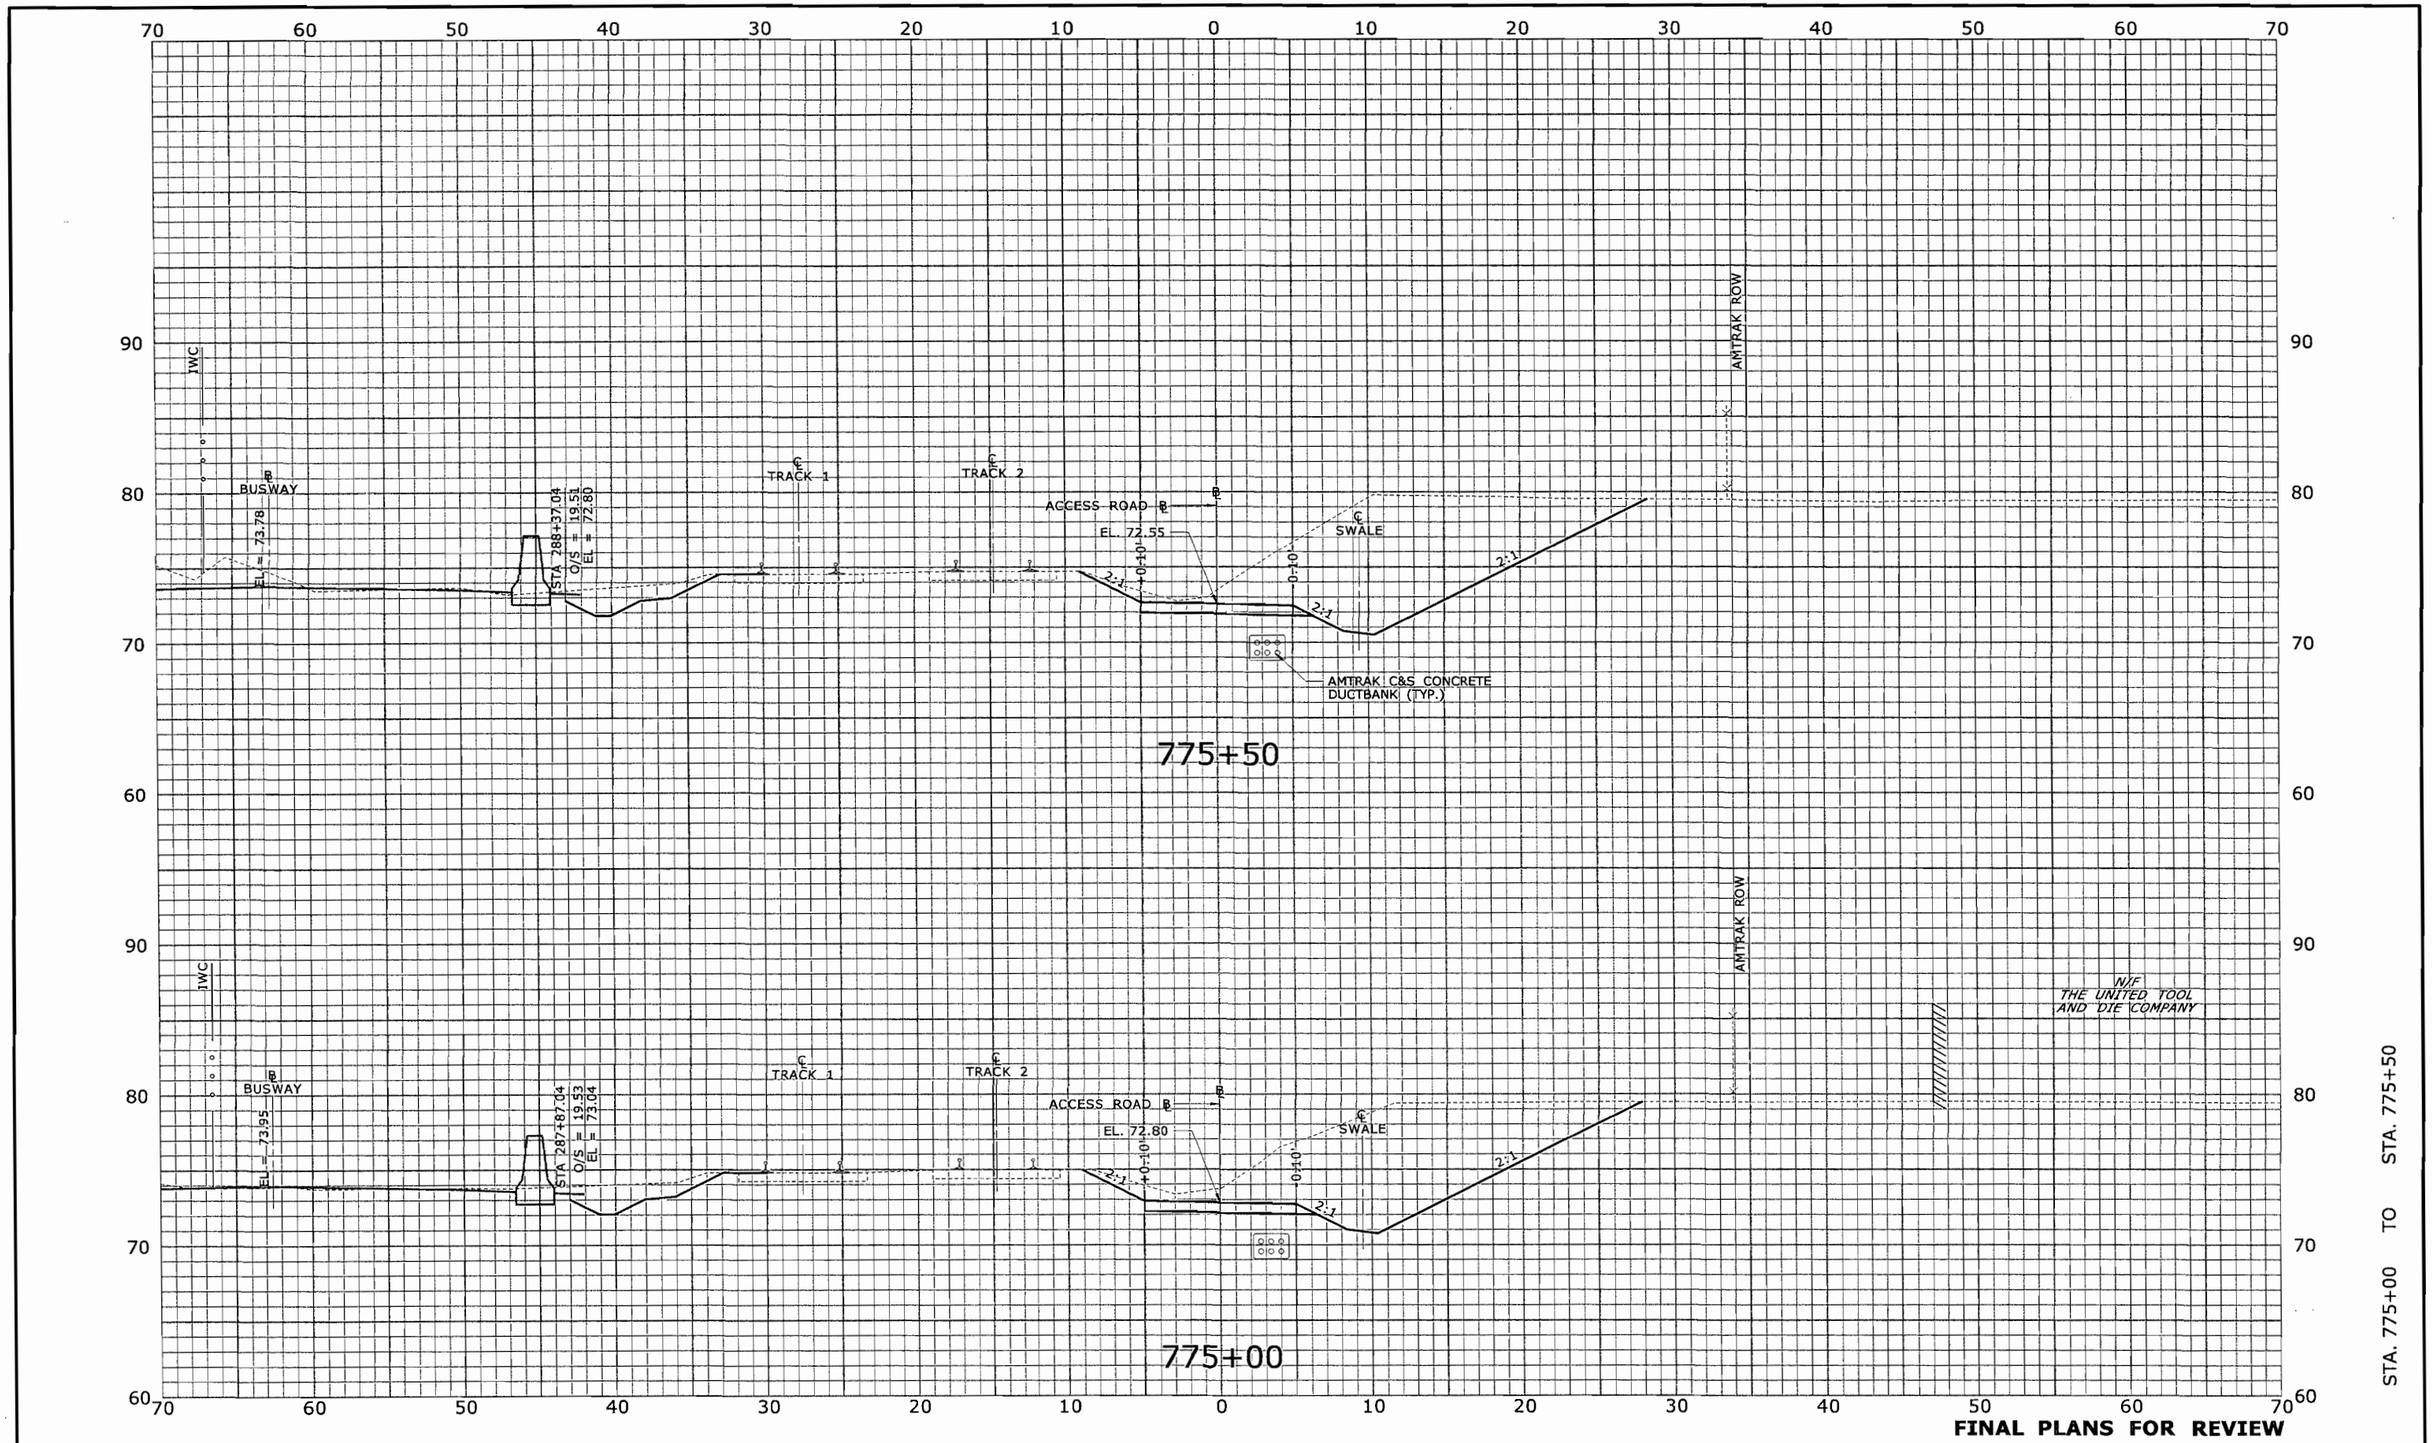

FINAL PLANS FOR REVIEW

REV.	DATE	REVISION DESCRIPTION	SHEET NO.
-	-	-	-
-	-	-	-
-	-	-	-
-	-	-	-
-	-	-	-
-	-	-	-

THE INFORMATION, INCLUDING ESTIMATED QUANTITIES OF WORK, SHOWN ON THESE SHEETS IS BASED ON LIMITED INVESTIGATIONS BY THE STATE AND IS IN NO WAY WARRANTED TO INDICATE THE CONDITIONS OF ACTUAL QUANTITIES OF WORK WHICH WILL BE REQUIRED.

Plotted: 7/17/2010

DESIGNER/DRAFTER: CJF
CHECKED BY: ALM
SCALE IN FEET
0 5 10
SCALE 1" = 5'

STATE OF CONNECTICUT
DEPARTMENT OF TRANSPORTATION

Filename: ...\HW_MST_093_H052_XSC-070.dgn

MICHAEL BAKER ENGINEERING, INC.

APPROVED BY: -
DATE: -

PROJECT TITLE:
NEW BRITAIN - HARTFORD BUSWAY
AMTRAK ACCESS ROAD

TOWN:
NEWINGTON, WEST HARTFORD & HARTFORD

DRAWING TITLE:
ROADWAY SECTIONS

PROJECT NO. 093-H052
DRAWING NO. XSC-070
SHEET NO. XSC-070

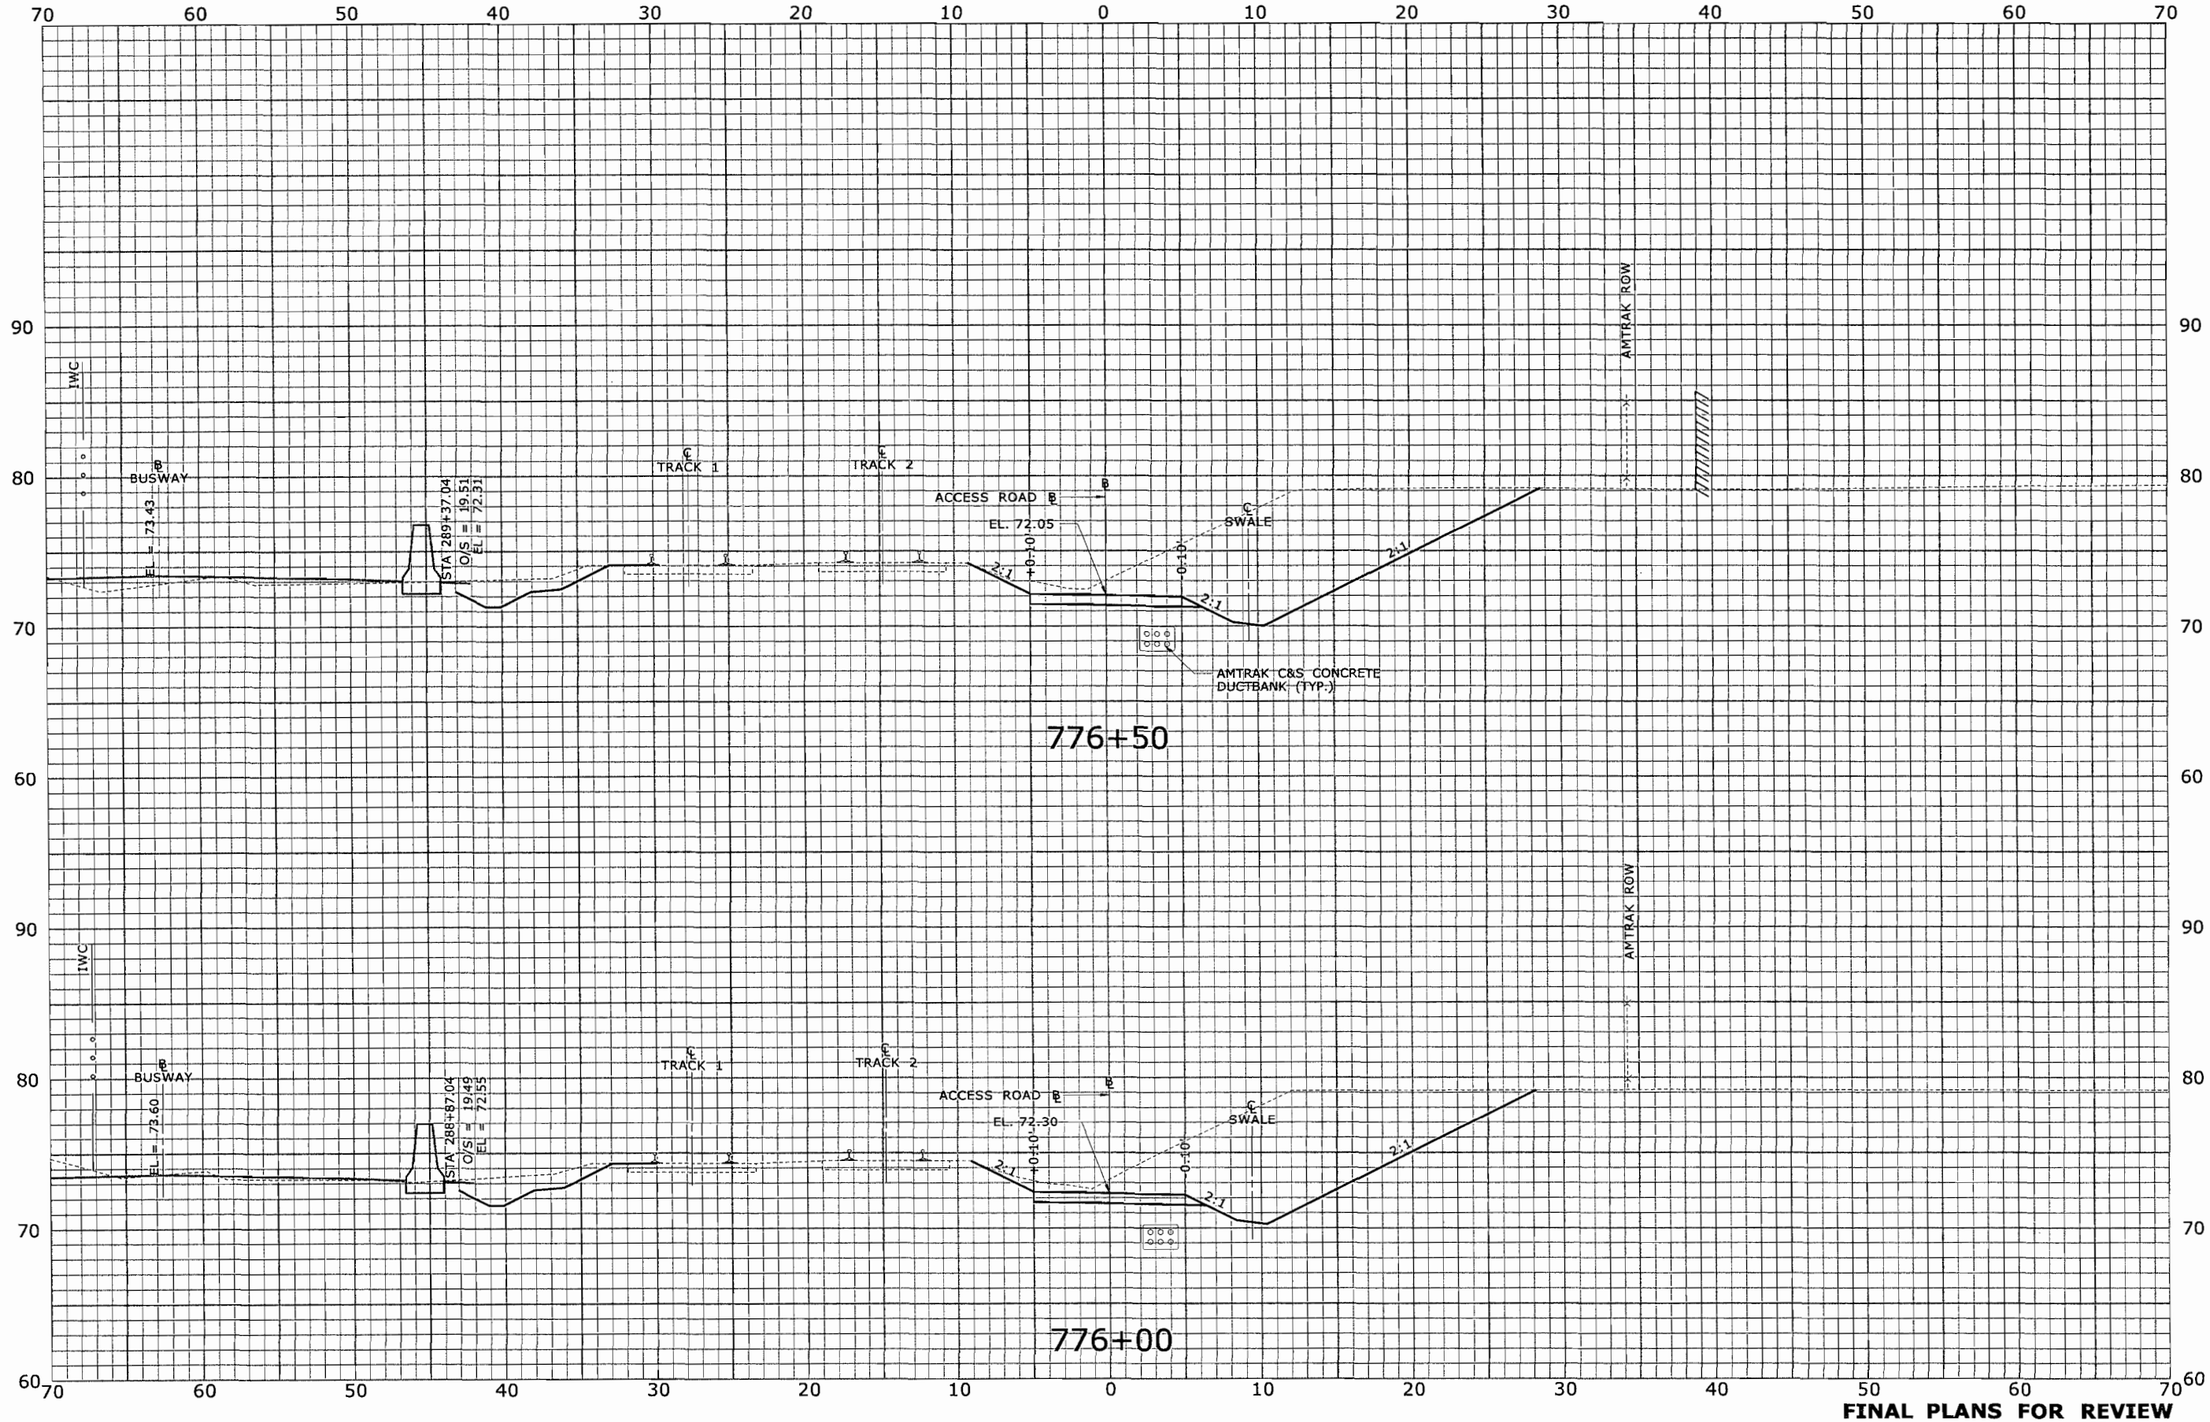

REV.	DATE	REVISION DESCRIPTION	SHEET NO.
-	-	-	-
-	-	-	-
-	-	-	-
-	-	-	-
-	-	-	-
-	-	-	-
-	-	-	-

THE INFORMATION, INCLUDING ESTIMATED QUANTITIES OF WORK, SHOWN ON THESE SHEETS IS BASED ON LIMITED INVESTIGATIONS BY THE STATE AND IS IN NO WAY WARRANTED TO INDICATE THE CONDITIONS OF ACTUAL QUANTITIES OF WORK WHICH WILL BE REQUIRED.

Plotted: 7/17/2010

DESIGNER/DRAFTER: CJF
CHECKED BY: ALM
SCALE IN FEET 0 5 10
SCALE 1" = 5'

STATE OF CONNECTICUT
DEPARTMENT OF TRANSPORTATION

Filename: ...\HW_MST_093_H052_XSC-071.dgn

MICHAEL BAKER ENGINEERING, INC.
APPROVED BY: -
DATE: -

PROJECT TITLE: NEW BRITAIN - HARTFORD BUSWAY AMTRAK ACCESS ROAD

TOWN: NEWINGTON, WEST HARTFORD & HARTFORD

DRAWING TITLE: ROADWAY SECTIONS

PROJECT NO. 093-H052
DRAWING NO. XSC-071
SHEET NO. XSC-071

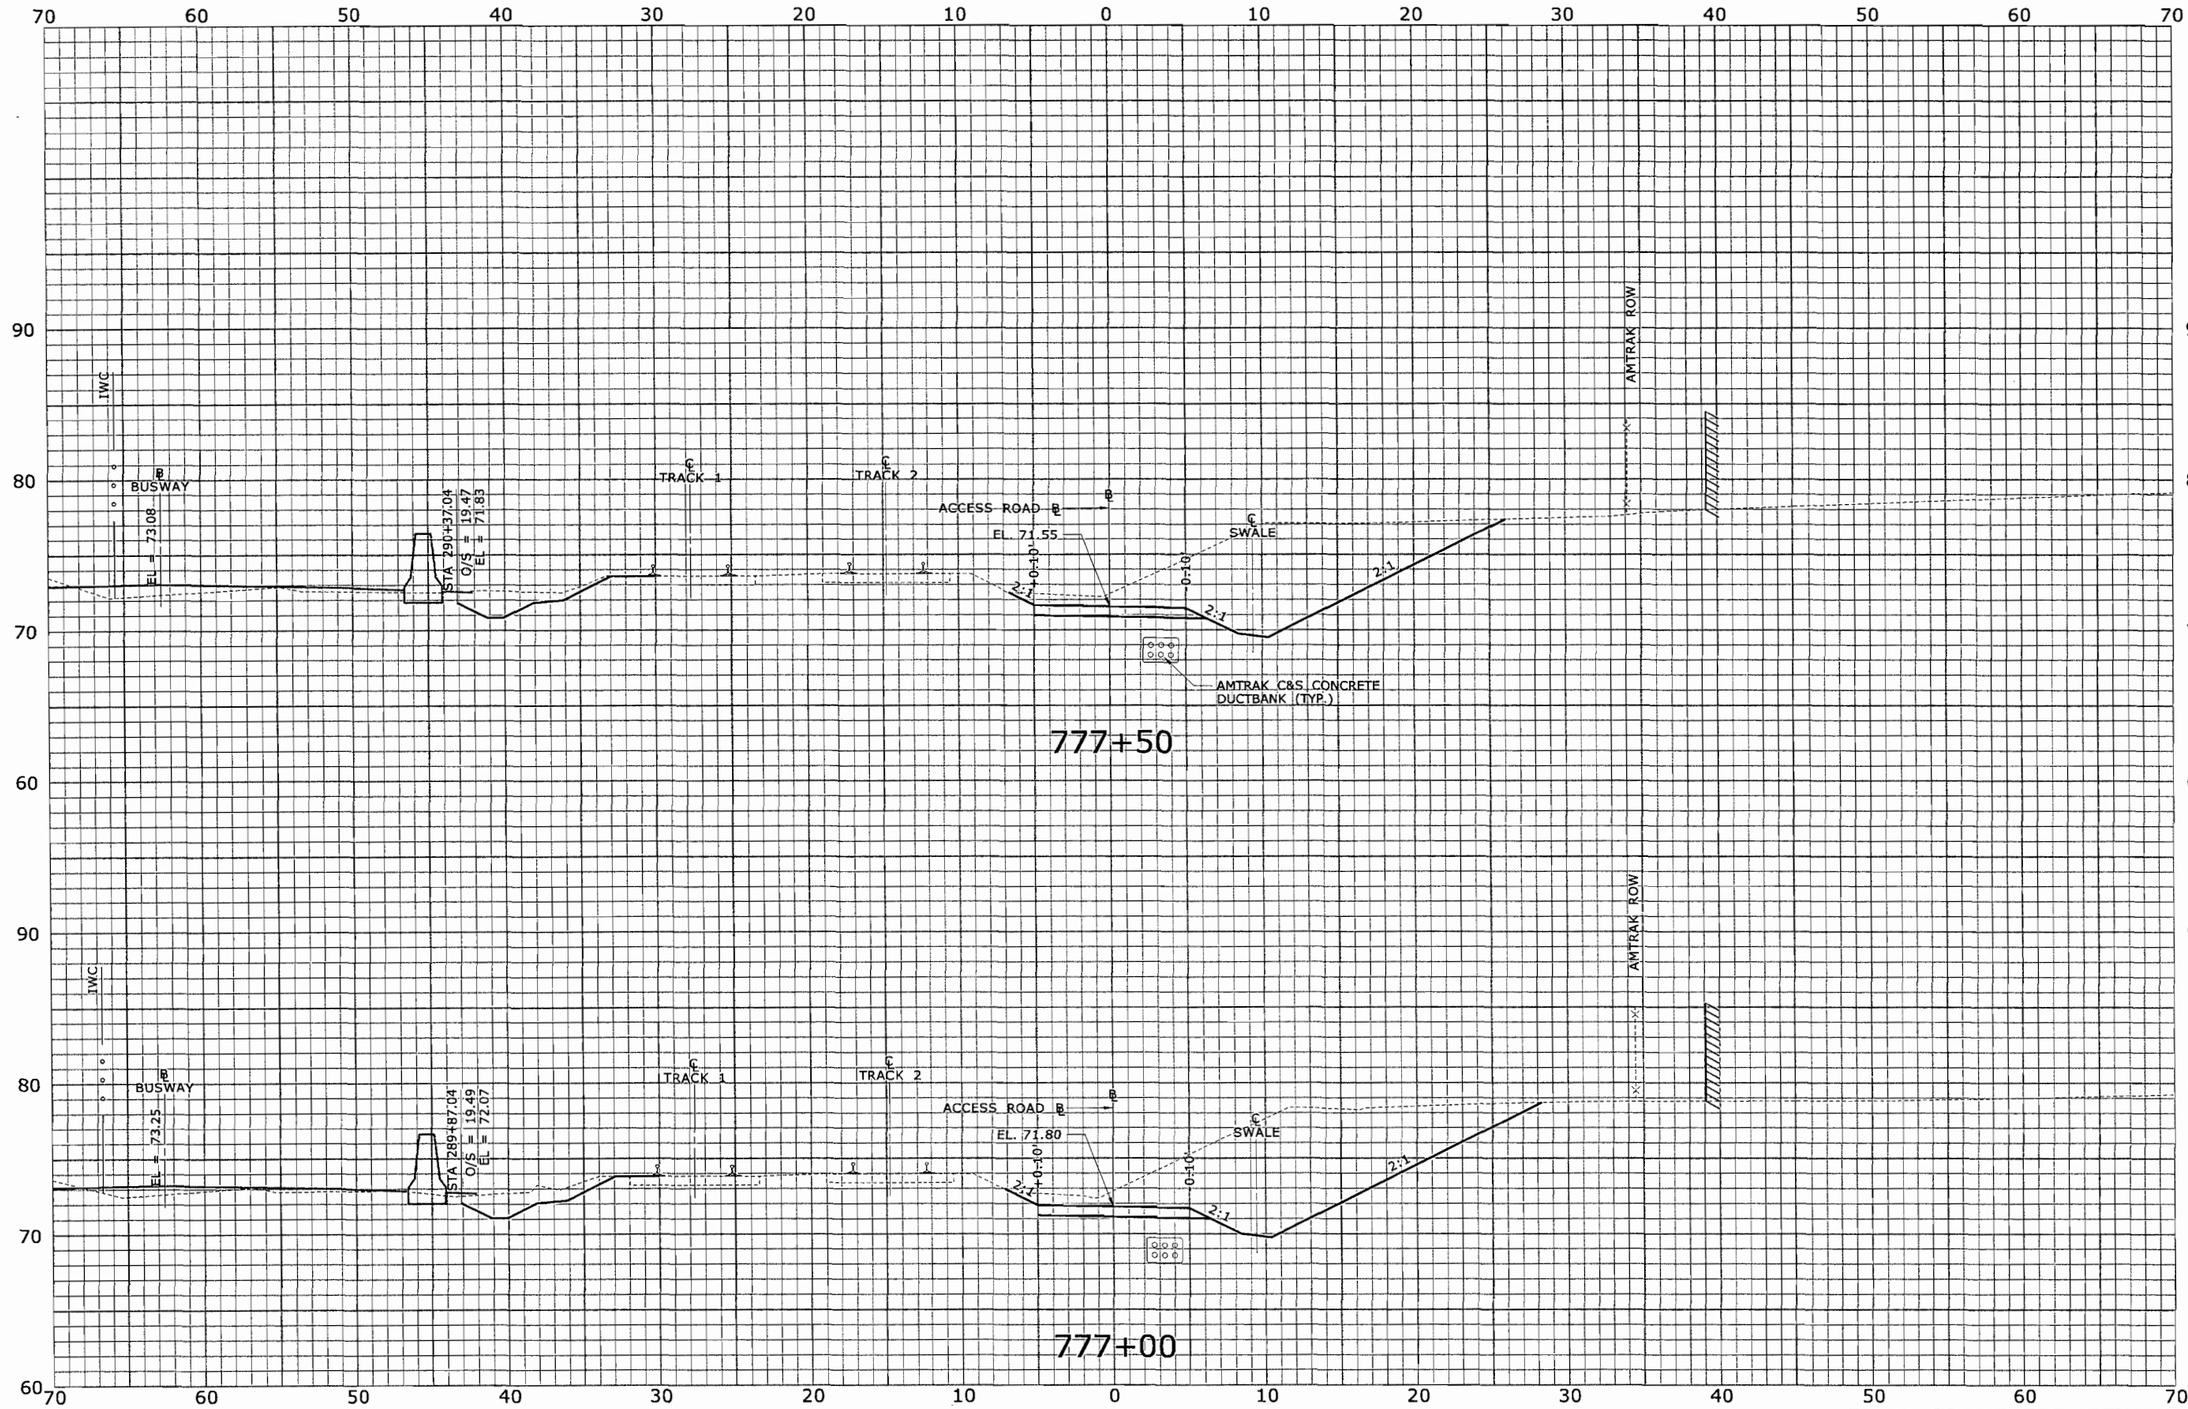

FINAL PLANS FOR REVIEW

REV.	DATE	REVISION DESCRIPTION	SHEET NO.
-	-	-	-
-	-	-	-
-	-	-	-
-	-	-	-
-	-	-	-
-	-	-	-

THE INFORMATION, INCLUDING ESTIMATED QUANTITIES OF WORK, SHOWN ON THESE SHEETS IS BASED ON LIMITED INVESTIGATIONS BY THE STATE AND IS IN NO WAY WARRANTED TO INDICATE THE CONDITIONS OF ACTUAL QUANTITIES OF WORK WHICH WILL BE REQUIRED.

Plotted: 7/17/2010

DESIGNER/DRAFTER: CJF
CHECKED BY: ALM
SCALE IN FEET
0 5 10
SCALE 1" = 5'

STATE OF CONNECTICUT
DEPARTMENT OF TRANSPORTATION

Filename: ...\HW_MST_093_H052_XSC-072.dgn

MICHAEL BAKER ENGINEERING, INC.
APPROVED BY: -
DATE: -

PROJECT TITLE:
NEW BRITAIN - HARTFORD BUSWAY
AMTRAK ACCESS ROAD

TOWN:
NEWINGTON, WEST HARTFORD & HARTFORD

DRAWING TITLE:
ROADWAY SECTIONS

PROJECT NO. 093-H052
DRAWING NO. XSC-072
SHEET NO. XSC-072

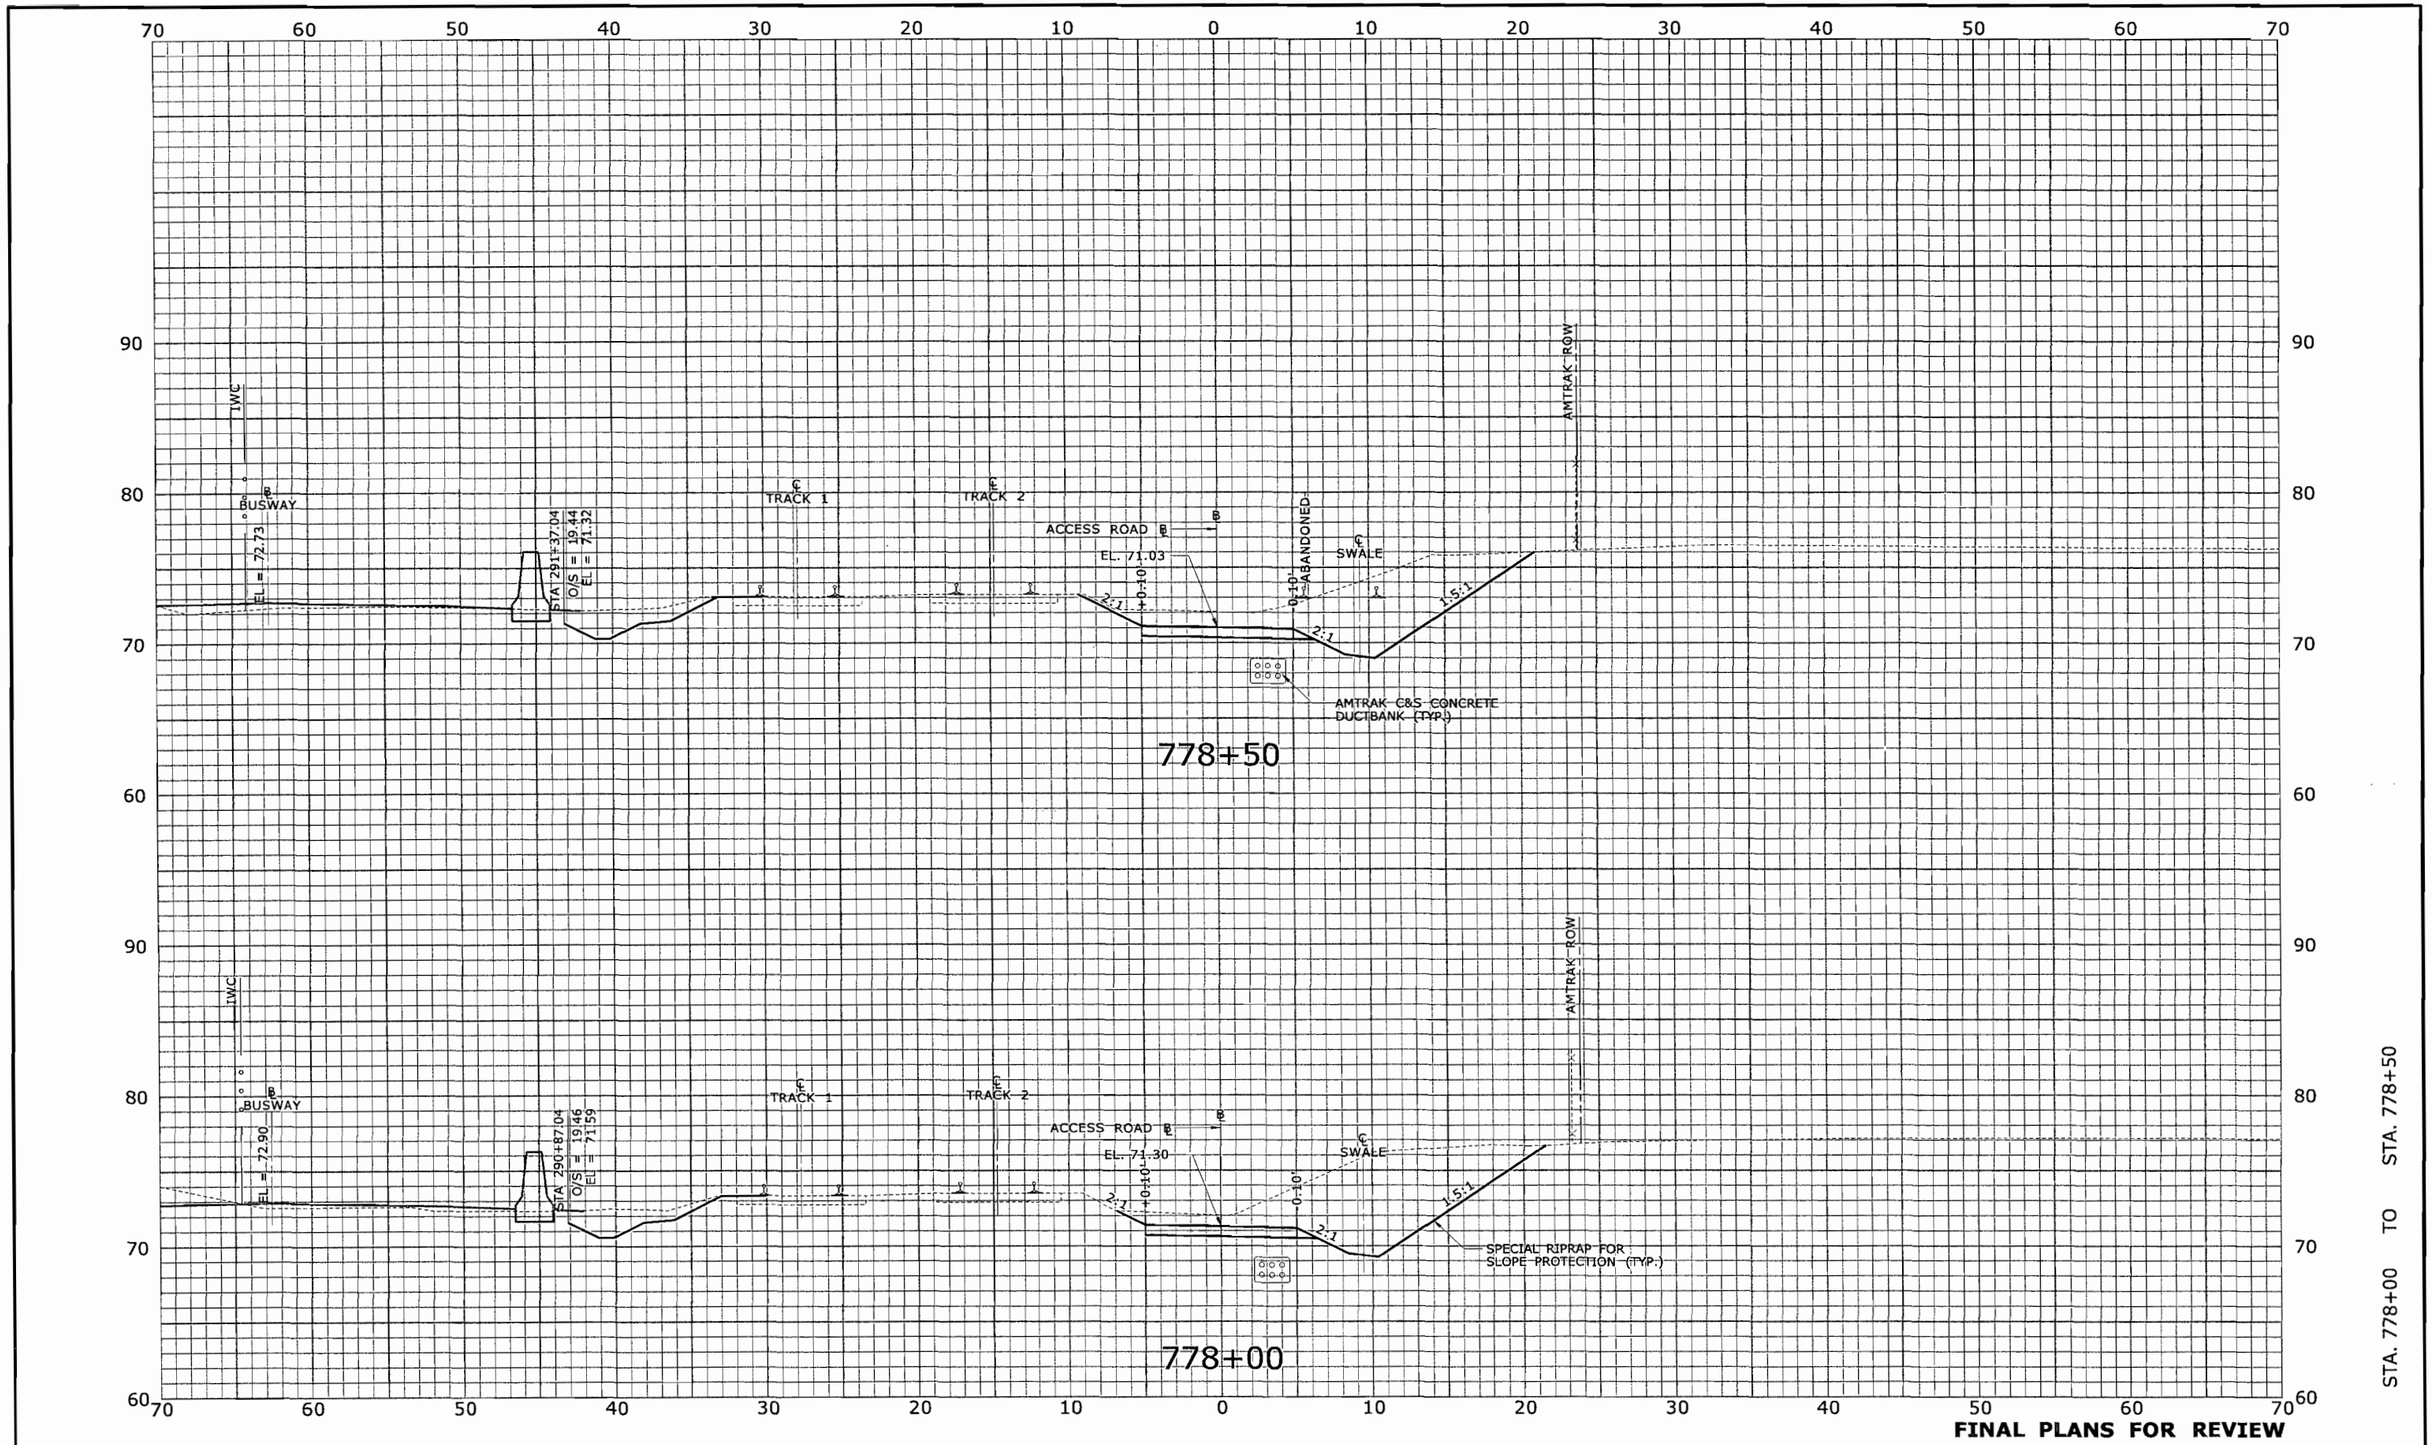

FINAL PLANS FOR REVIEW

REV.	DATE	REVISION DESCRIPTION	SHEET NO.
-	-	-	-
-	-	-	-
-	-	-	-
-	-	-	-
-	-	-	-
-	-	-	-

THE INFORMATION, INCLUDING ESTIMATED QUANTITIES OF WORK, SHOWN ON THESE SHEETS IS BASED ON LIMITED INVESTIGATIONS BY THE STATE AND IS IN NO WAY WARRANTED TO INDICATE THE CONDITIONS OF ACTUAL QUANTITIES OF WORK WHICH WILL BE REQUIRED.

Plotted: 7/17/2010

DESIGNER/DRAFTER: CJF
CHECKED BY: ALM
SCALE IN FEET
0 5 10
SCALE 1" = 5'

STATE OF CONNECTICUT
DEPARTMENT OF TRANSPORTATION

Filename: ...\HW_MST_093_H052_XSC-073.dgn

MICHAEL BAKER ENGINEERING, INC.
APPROVED BY: -
DATE: -

PROJECT TITLE:
NEW BRITAIN - HARTFORD BUSWAY
AMTRAK ACCESS ROAD

TOWN: NEWINGTON, WEST HARTFORD & HARTFORD

DRAWING TITLE: ROADWAY SECTIONS

PROJECT NO. 093-H052
DRAWING NO. XSC-073
SHEET NO. XSC-073

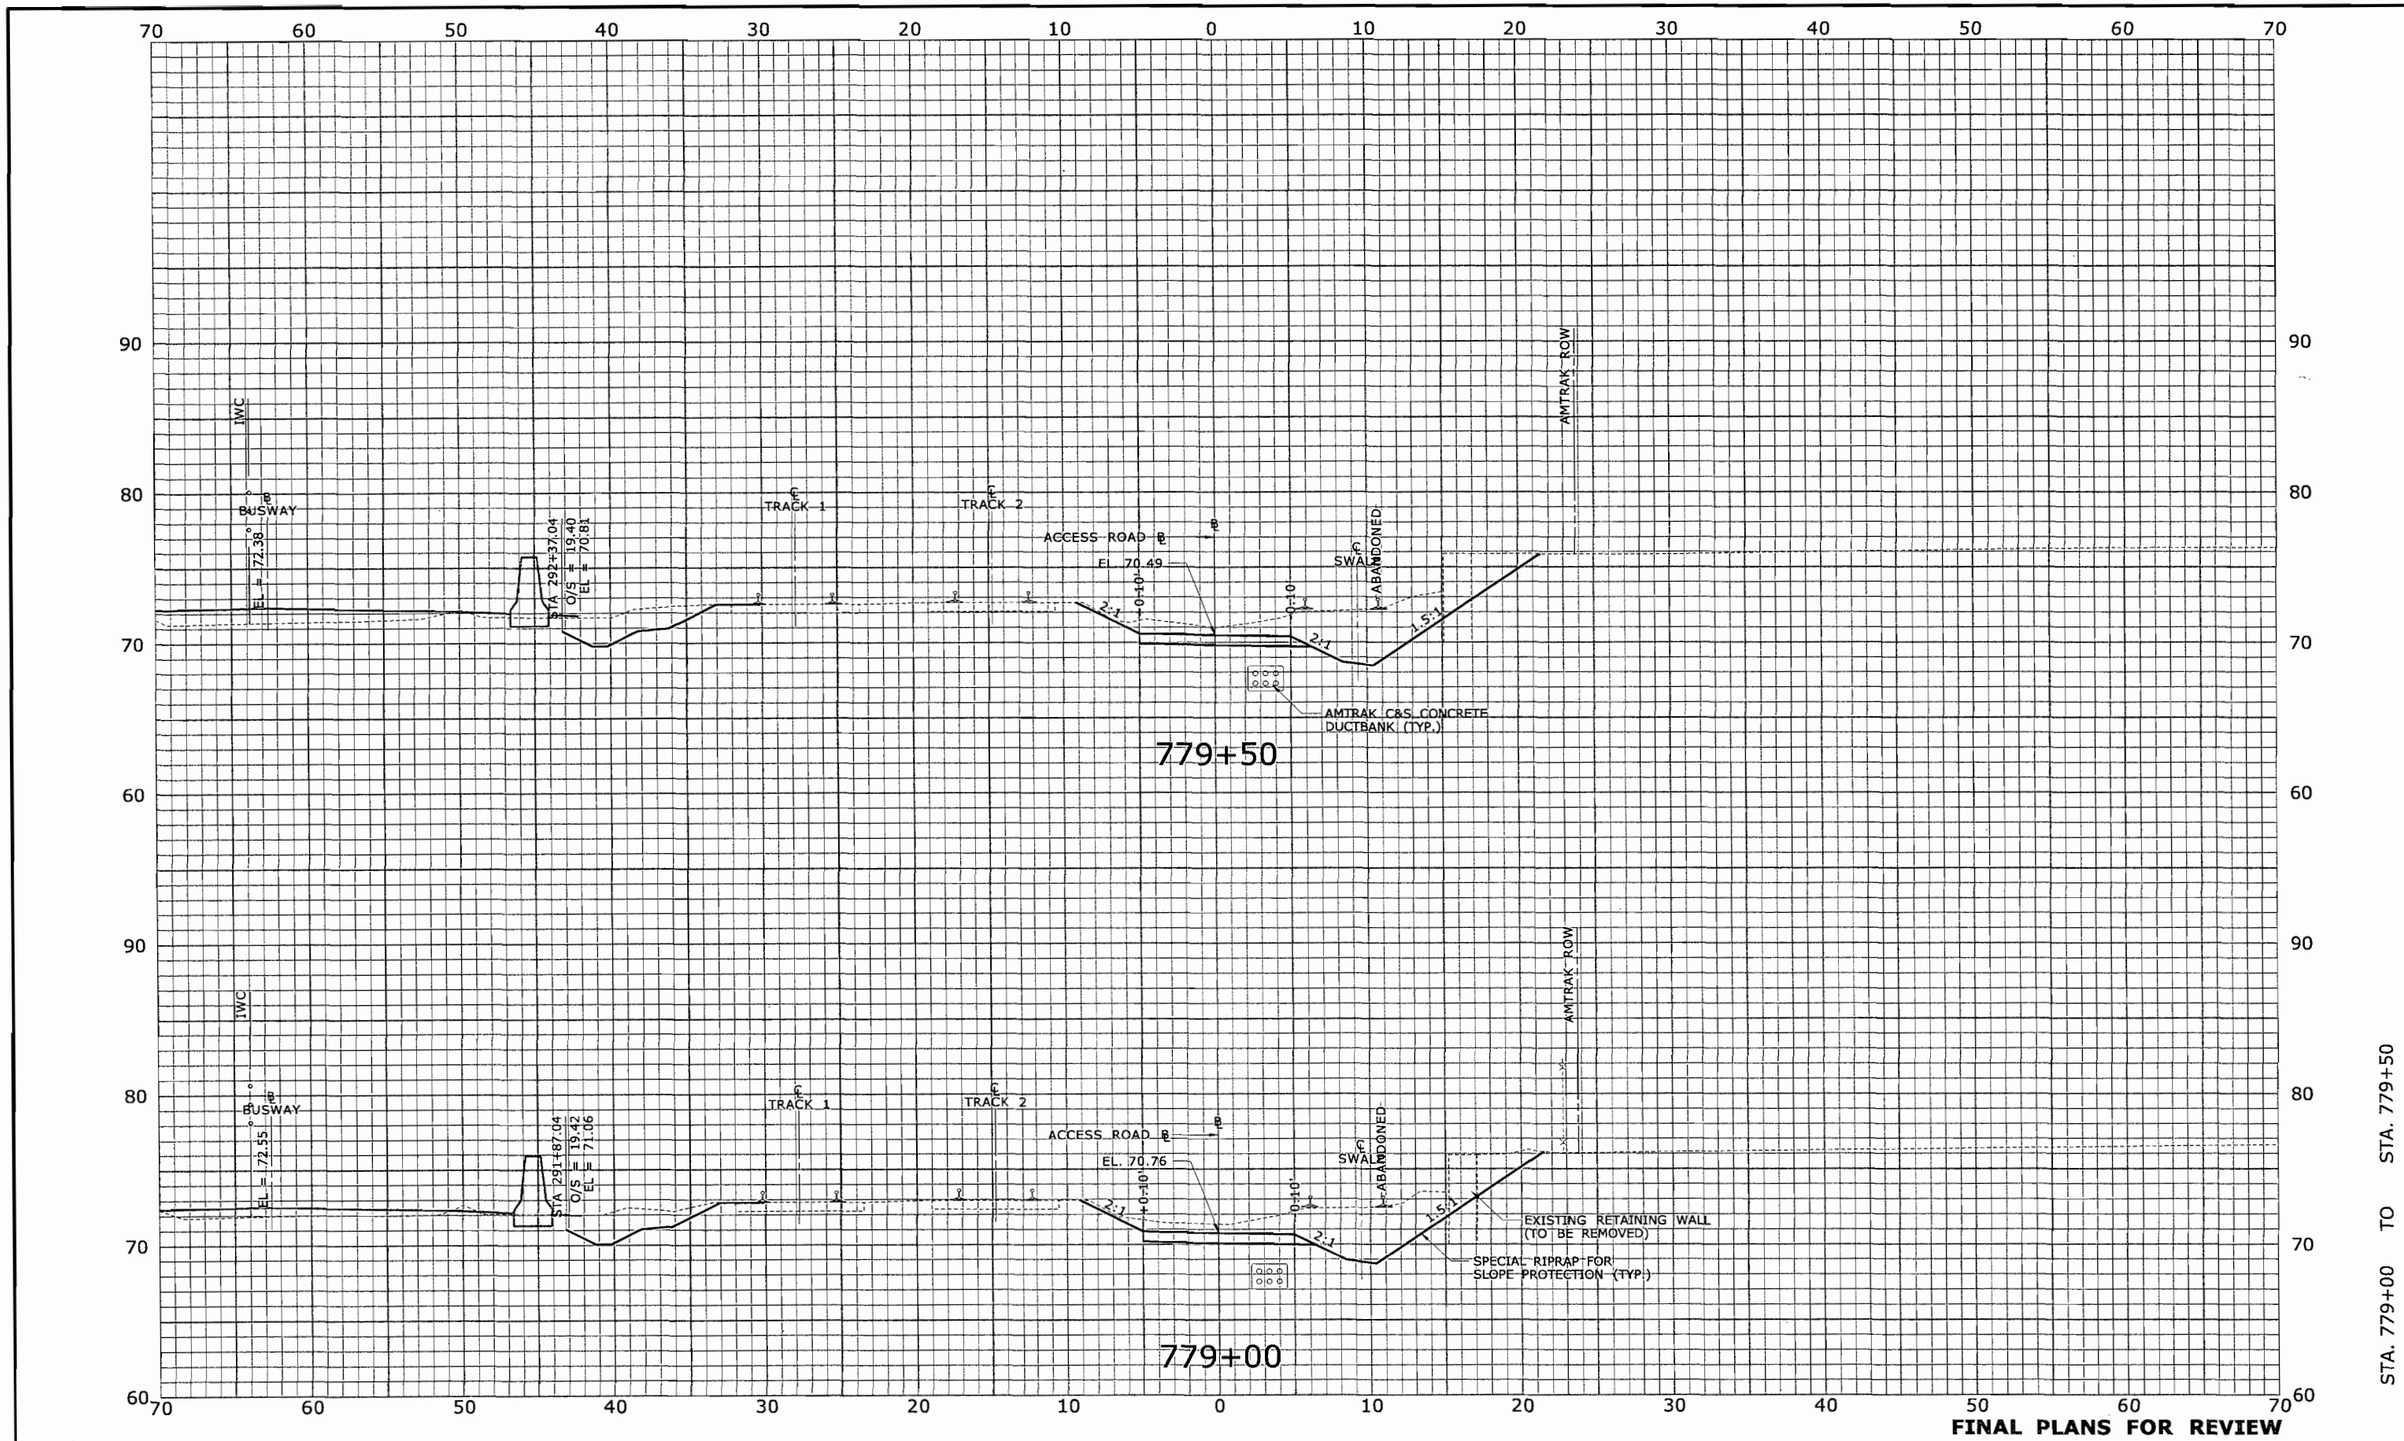

FINAL PLANS FOR REVIEW

REV.	DATE	REVISION DESCRIPTION	SHEET NO.
-	-	-	-
-	-	-	-
-	-	-	-
-	-	-	-
-	-	-	-
-	-	-	-

THE INFORMATION, INCLUDING ESTIMATED QUANTITIES OF WORK, SHOWN ON THESE SHEETS IS BASED ON LIMITED INVESTIGATIONS BY THE STATE AND IS IN NO WAY WARRANTED TO INDICATE THE CONDITIONS OF ACTUAL QUANTITIES OF WORK WHICH WILL BE REQUIRED.

Plotted: 7/17/2010

DESIGNER/DRAFTER: CJF
CHECKED BY: ALM
SCALE IN FEET 0 5 10
SCALE 1" = 5'

STATE OF CONNECTICUT
DEPARTMENT OF TRANSPORTATION

Filename: ...\HW_MST_093_H052_XSC-074.dgn

MICHAEL BAKER ENGINEERING, INC.
APPROVED BY: -
DATE: -

PROJECT TITLE: NEW BRITAIN - HARTFORD BUSWAY AMTRAK ACCESS ROAD

TOWN: NEWINGTON, WEST HARTFORD & HARTFORD

DRAWING TITLE: ROADWAY SECTIONS

PROJECT NO. 093-H052
DRAWING NO. XSC-074
SHEET NO. XSC-074

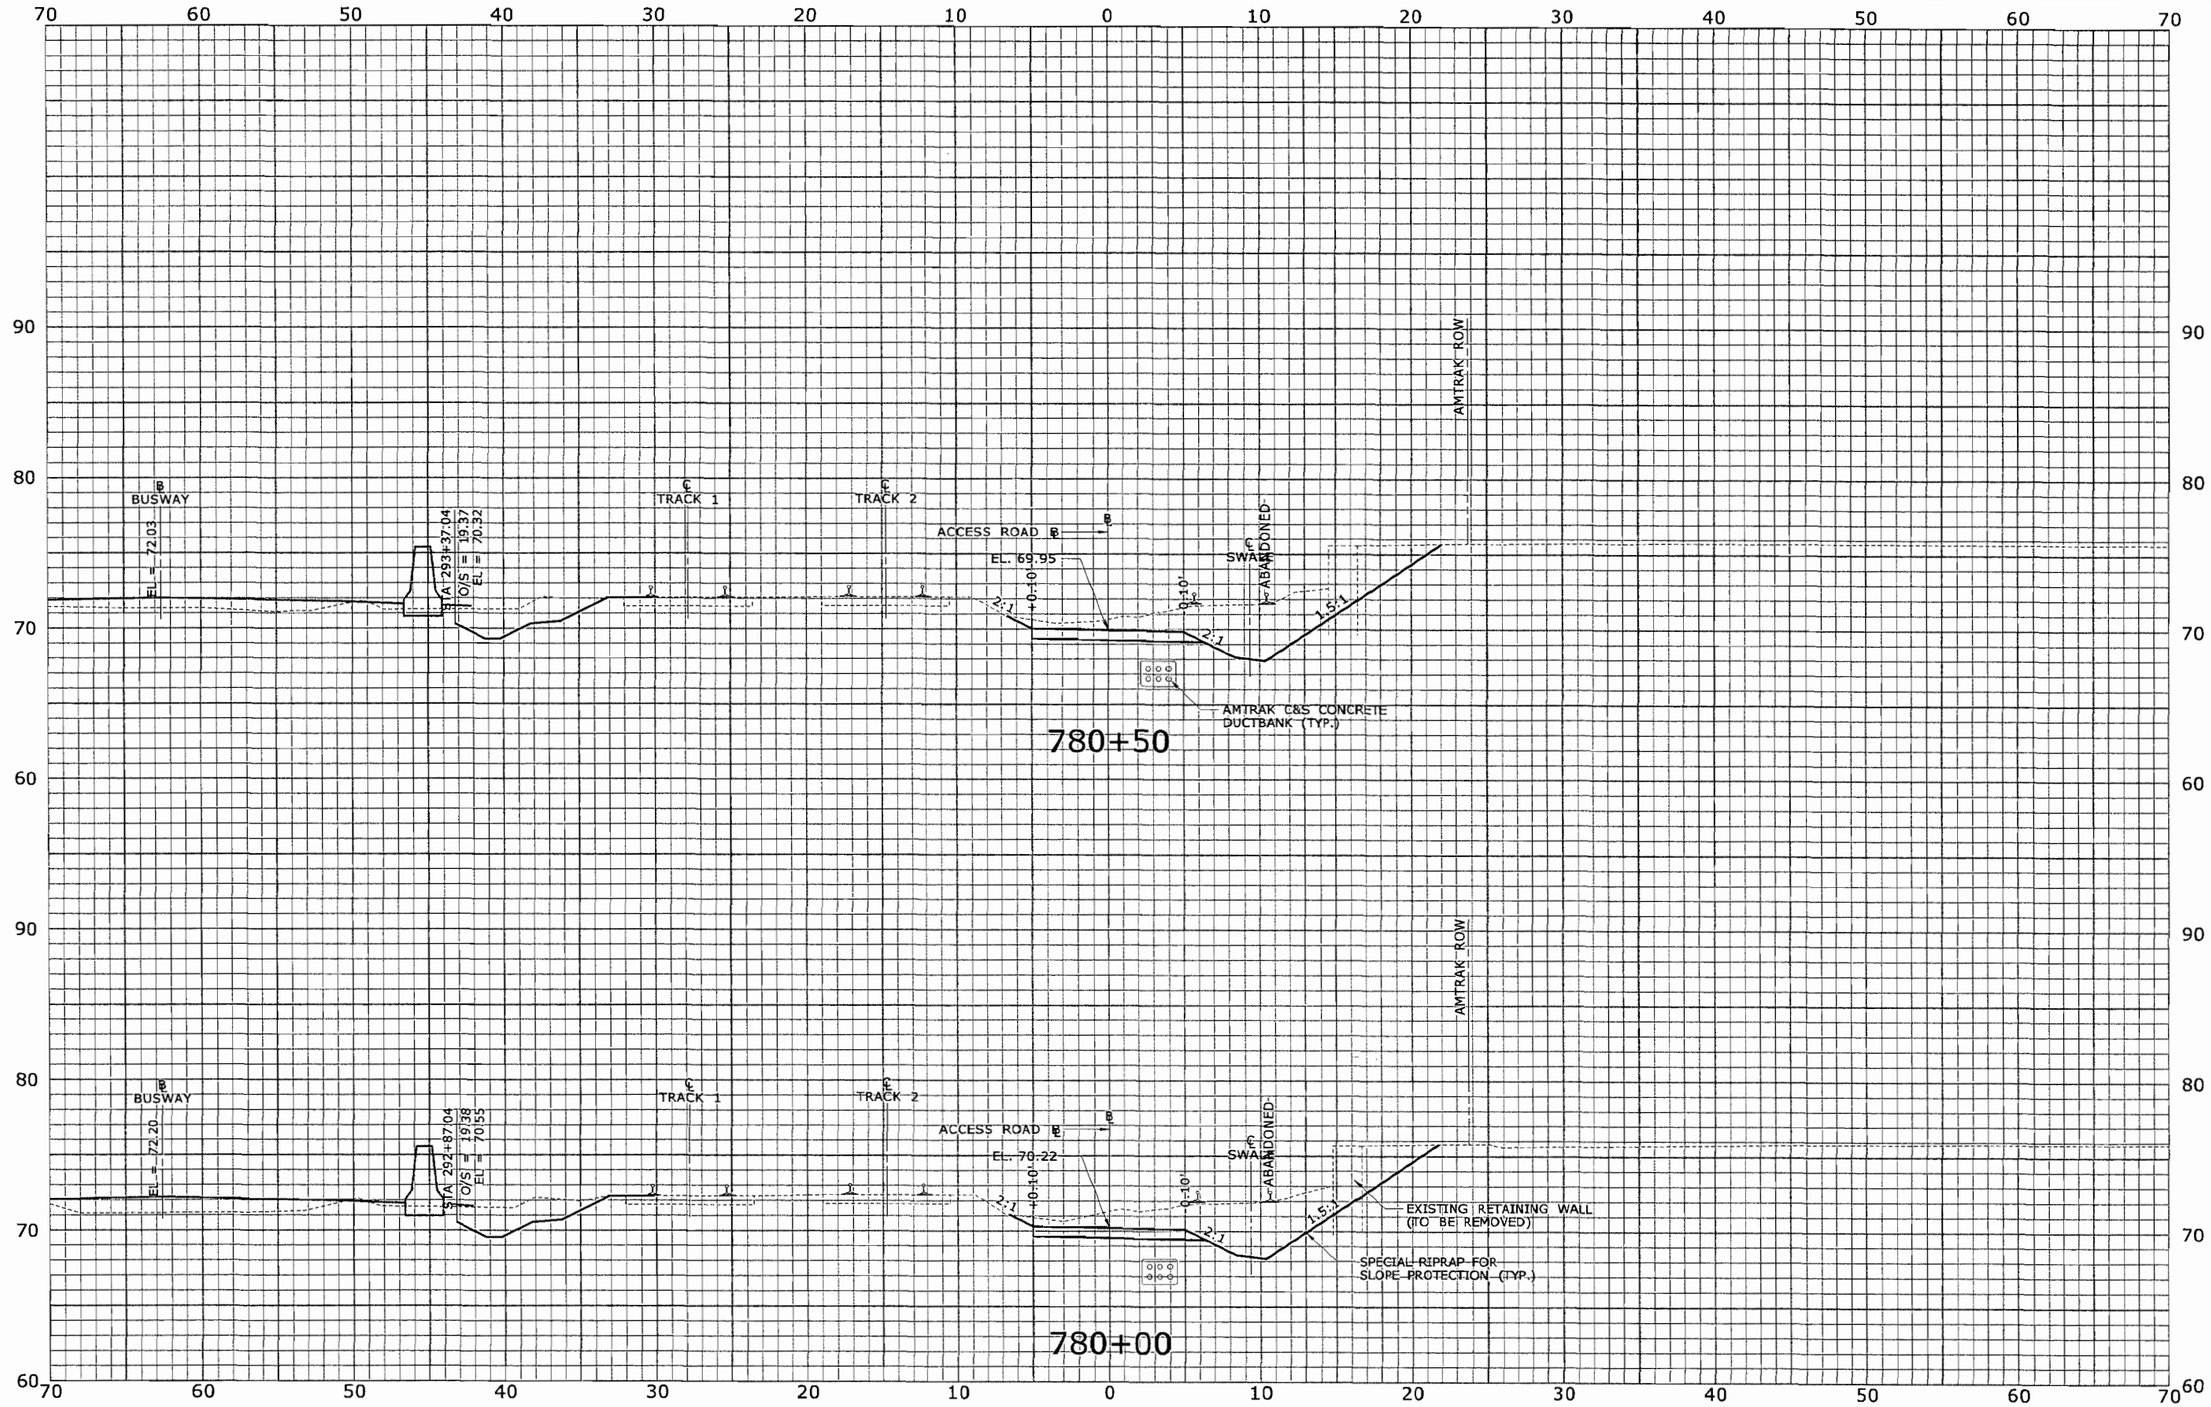

FINAL PLANS FOR REVIEW

REV.	DATE	REVISION DESCRIPTION	SHEET NO.
-	-	-	-
-	-	-	-
-	-	-	-
-	-	-	-
-	-	-	-
-	-	-	-

THE INFORMATION, INCLUDING ESTIMATED QUANTITIES OF WORK, SHOWN ON THESE SHEETS IS BASED ON LIMITED INVESTIGATIONS BY THE STATE AND IS IN NO WAY WARRANTED TO INDICATE THE CONDITIONS OF ACTUAL QUANTITIES OF WORK WHICH WILL BE REQUIRED.

Plotted: 7/17/2010

DESIGNER/DRAFTER: CJF
CHECKED BY: ALM
SCALE IN FEET 0 5 10
SCALE 1" = 5'

STATE OF CONNECTICUT
DEPARTMENT OF TRANSPORTATION

Filename: ...\HW_MST_093_H052_XSC-075.dgn

MICHAEL BAKER ENGINEERING, INC.
APPROVED BY: -
DATE: -

PROJECT TITLE: NEW BRITAIN - HARTFORD BUSWAY AMTRAK ACCESS ROAD

TOWN: NEWINGTON, WEST HARTFORD & HARTFORD

DRAWING TITLE: ROADWAY SECTIONS

PROJECT NO. 093-H052
DRAWING NO. XSC-075
SHEET NO. XSC-075

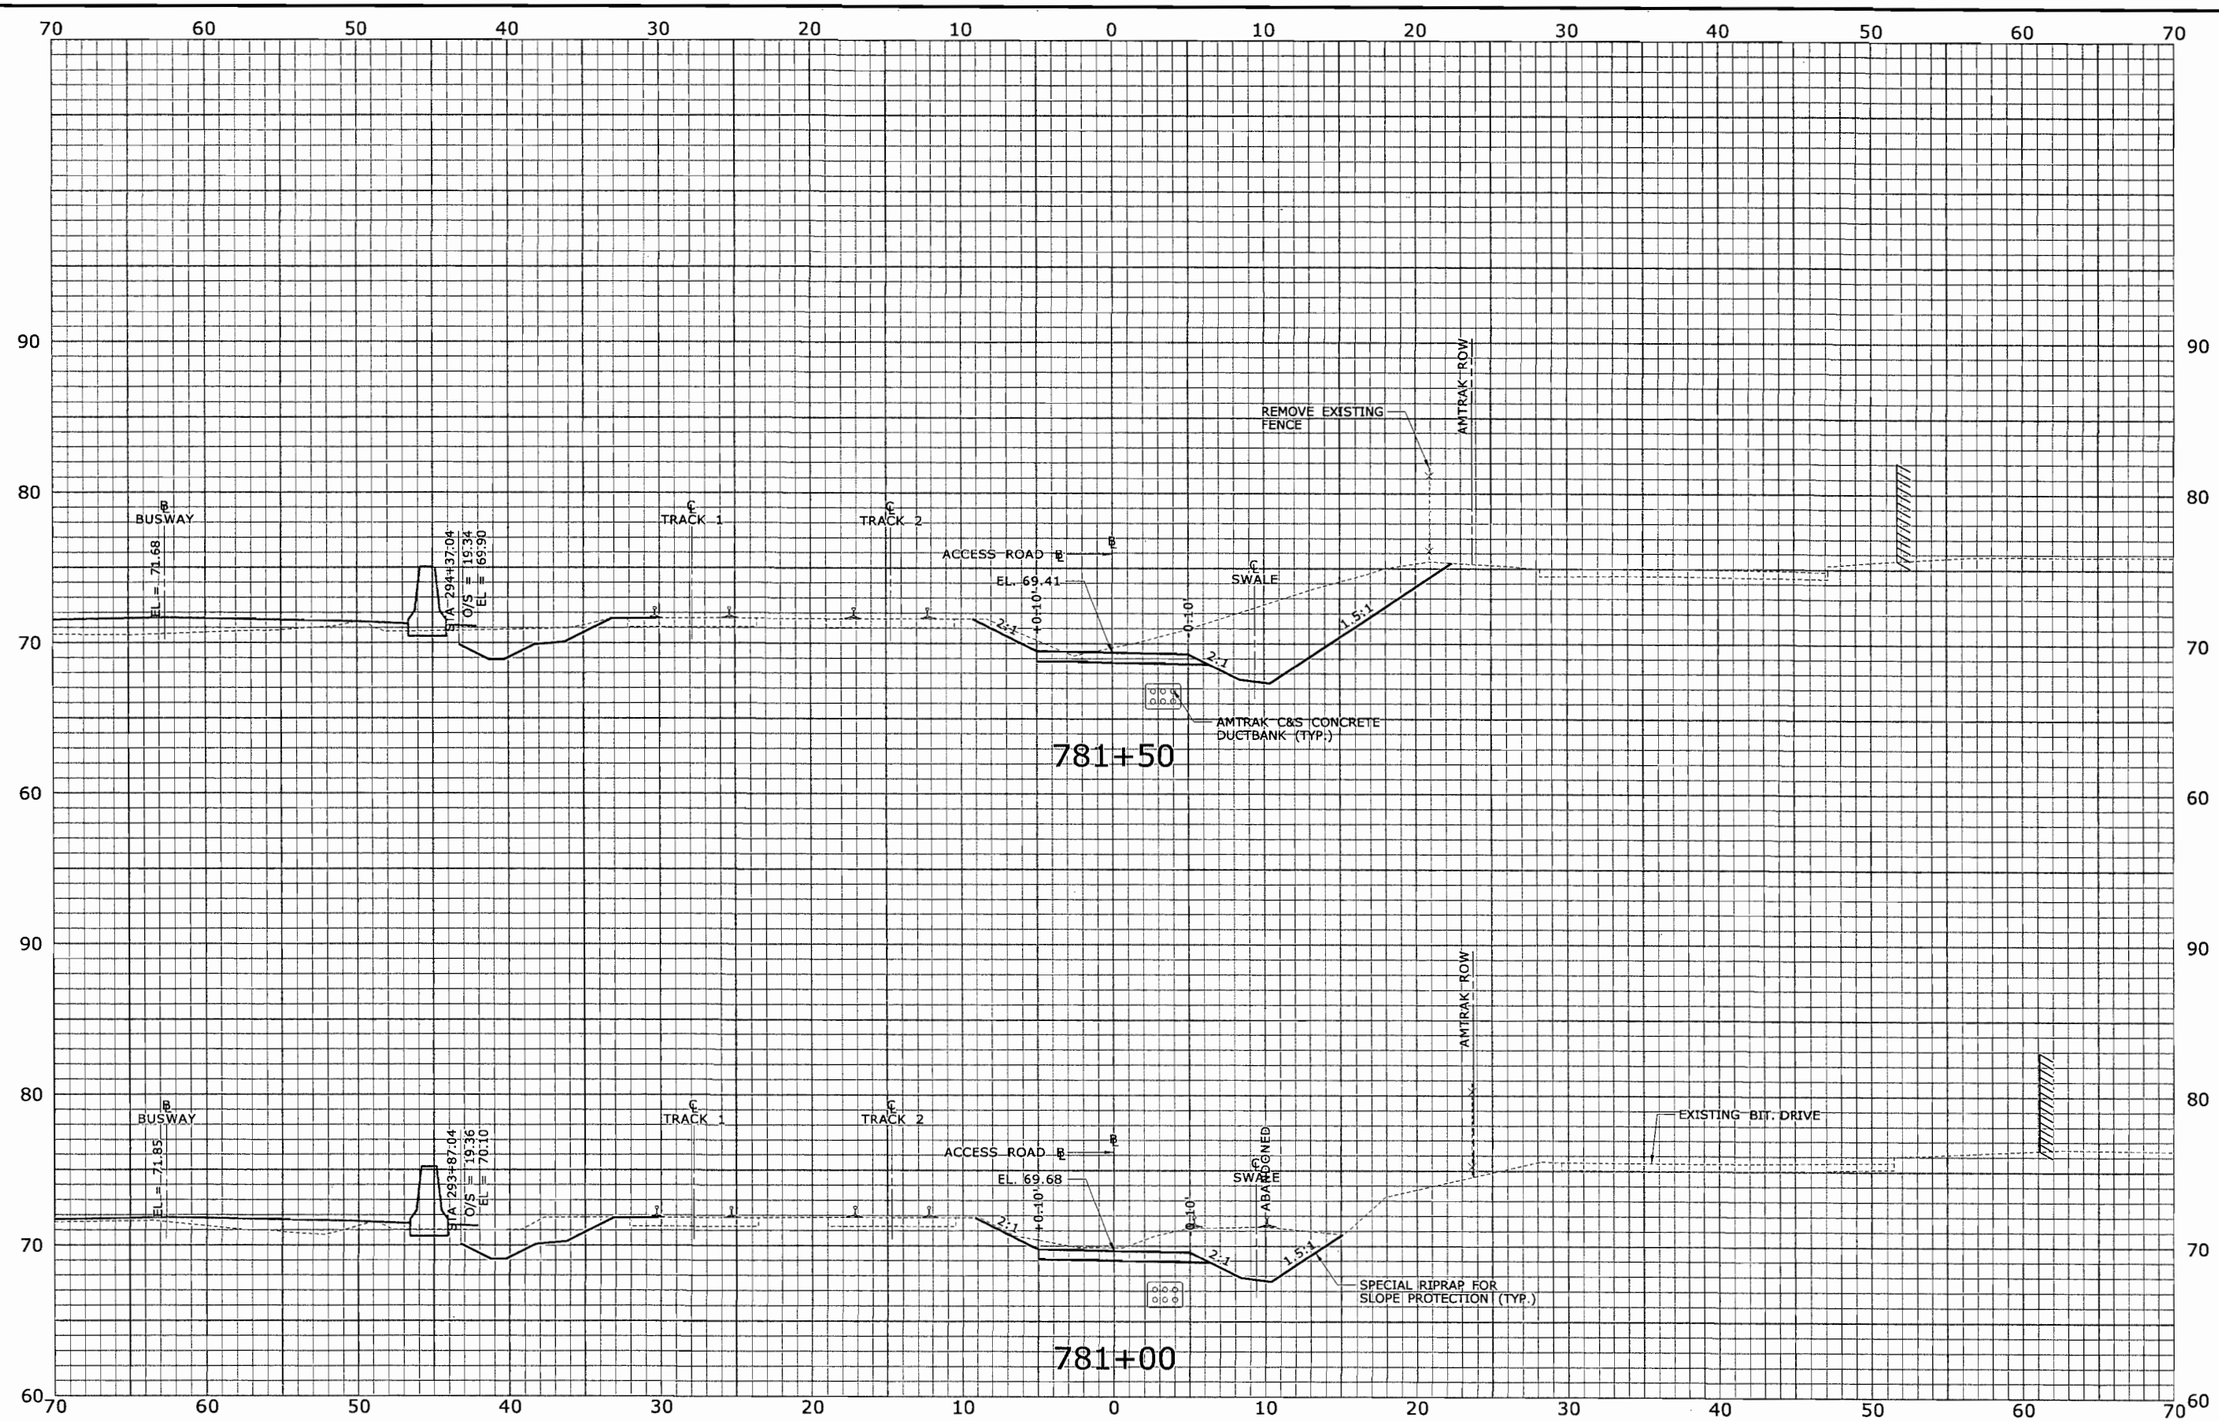

FINAL PLANS FOR REVIEW

REV.	DATE	REVISION DESCRIPTION	SHEET NO.
-	-	-	-
-	-	-	-
-	-	-	-
-	-	-	-
-	-	-	-
-	-	-	-

THE INFORMATION, INCLUDING ESTIMATED QUANTITIES OF WORK, SHOWN ON THESE SHEETS IS BASED ON LIMITED INVESTIGATIONS BY THE STATE AND IS IN NO WAY WARRANTED TO INDICATE THE CONDITIONS OF ACTUAL QUANTITIES OF WORK WHICH WILL BE REQUIRED.

Plotted: 7/17/2010

DESIGNER/DRAFTER: CJF
CHECKED BY: ALM
SCALE IN FEET 0 5 10
SCALE 1" = 5'

STATE OF CONNECTICUT
DEPARTMENT OF TRANSPORTATION

Filename: ...\HW_MST_093_H052_XSC-076.dgn

MICHAEL BAKER ENGINEERING, INC.
APPROVED BY: -
DATE: -

PROJECT TITLE: NEW BRITAIN - HARTFORD BUSWAY AMTRAK ACCESS ROAD

TOWN: NEWINGTON, WEST HARTFORD & HARTFORD

DRAWING TITLE: ROADWAY SECTIONS

PROJECT NO. 093-H052
DRAWING NO. XSC-076
SHEET NO. XSC-076

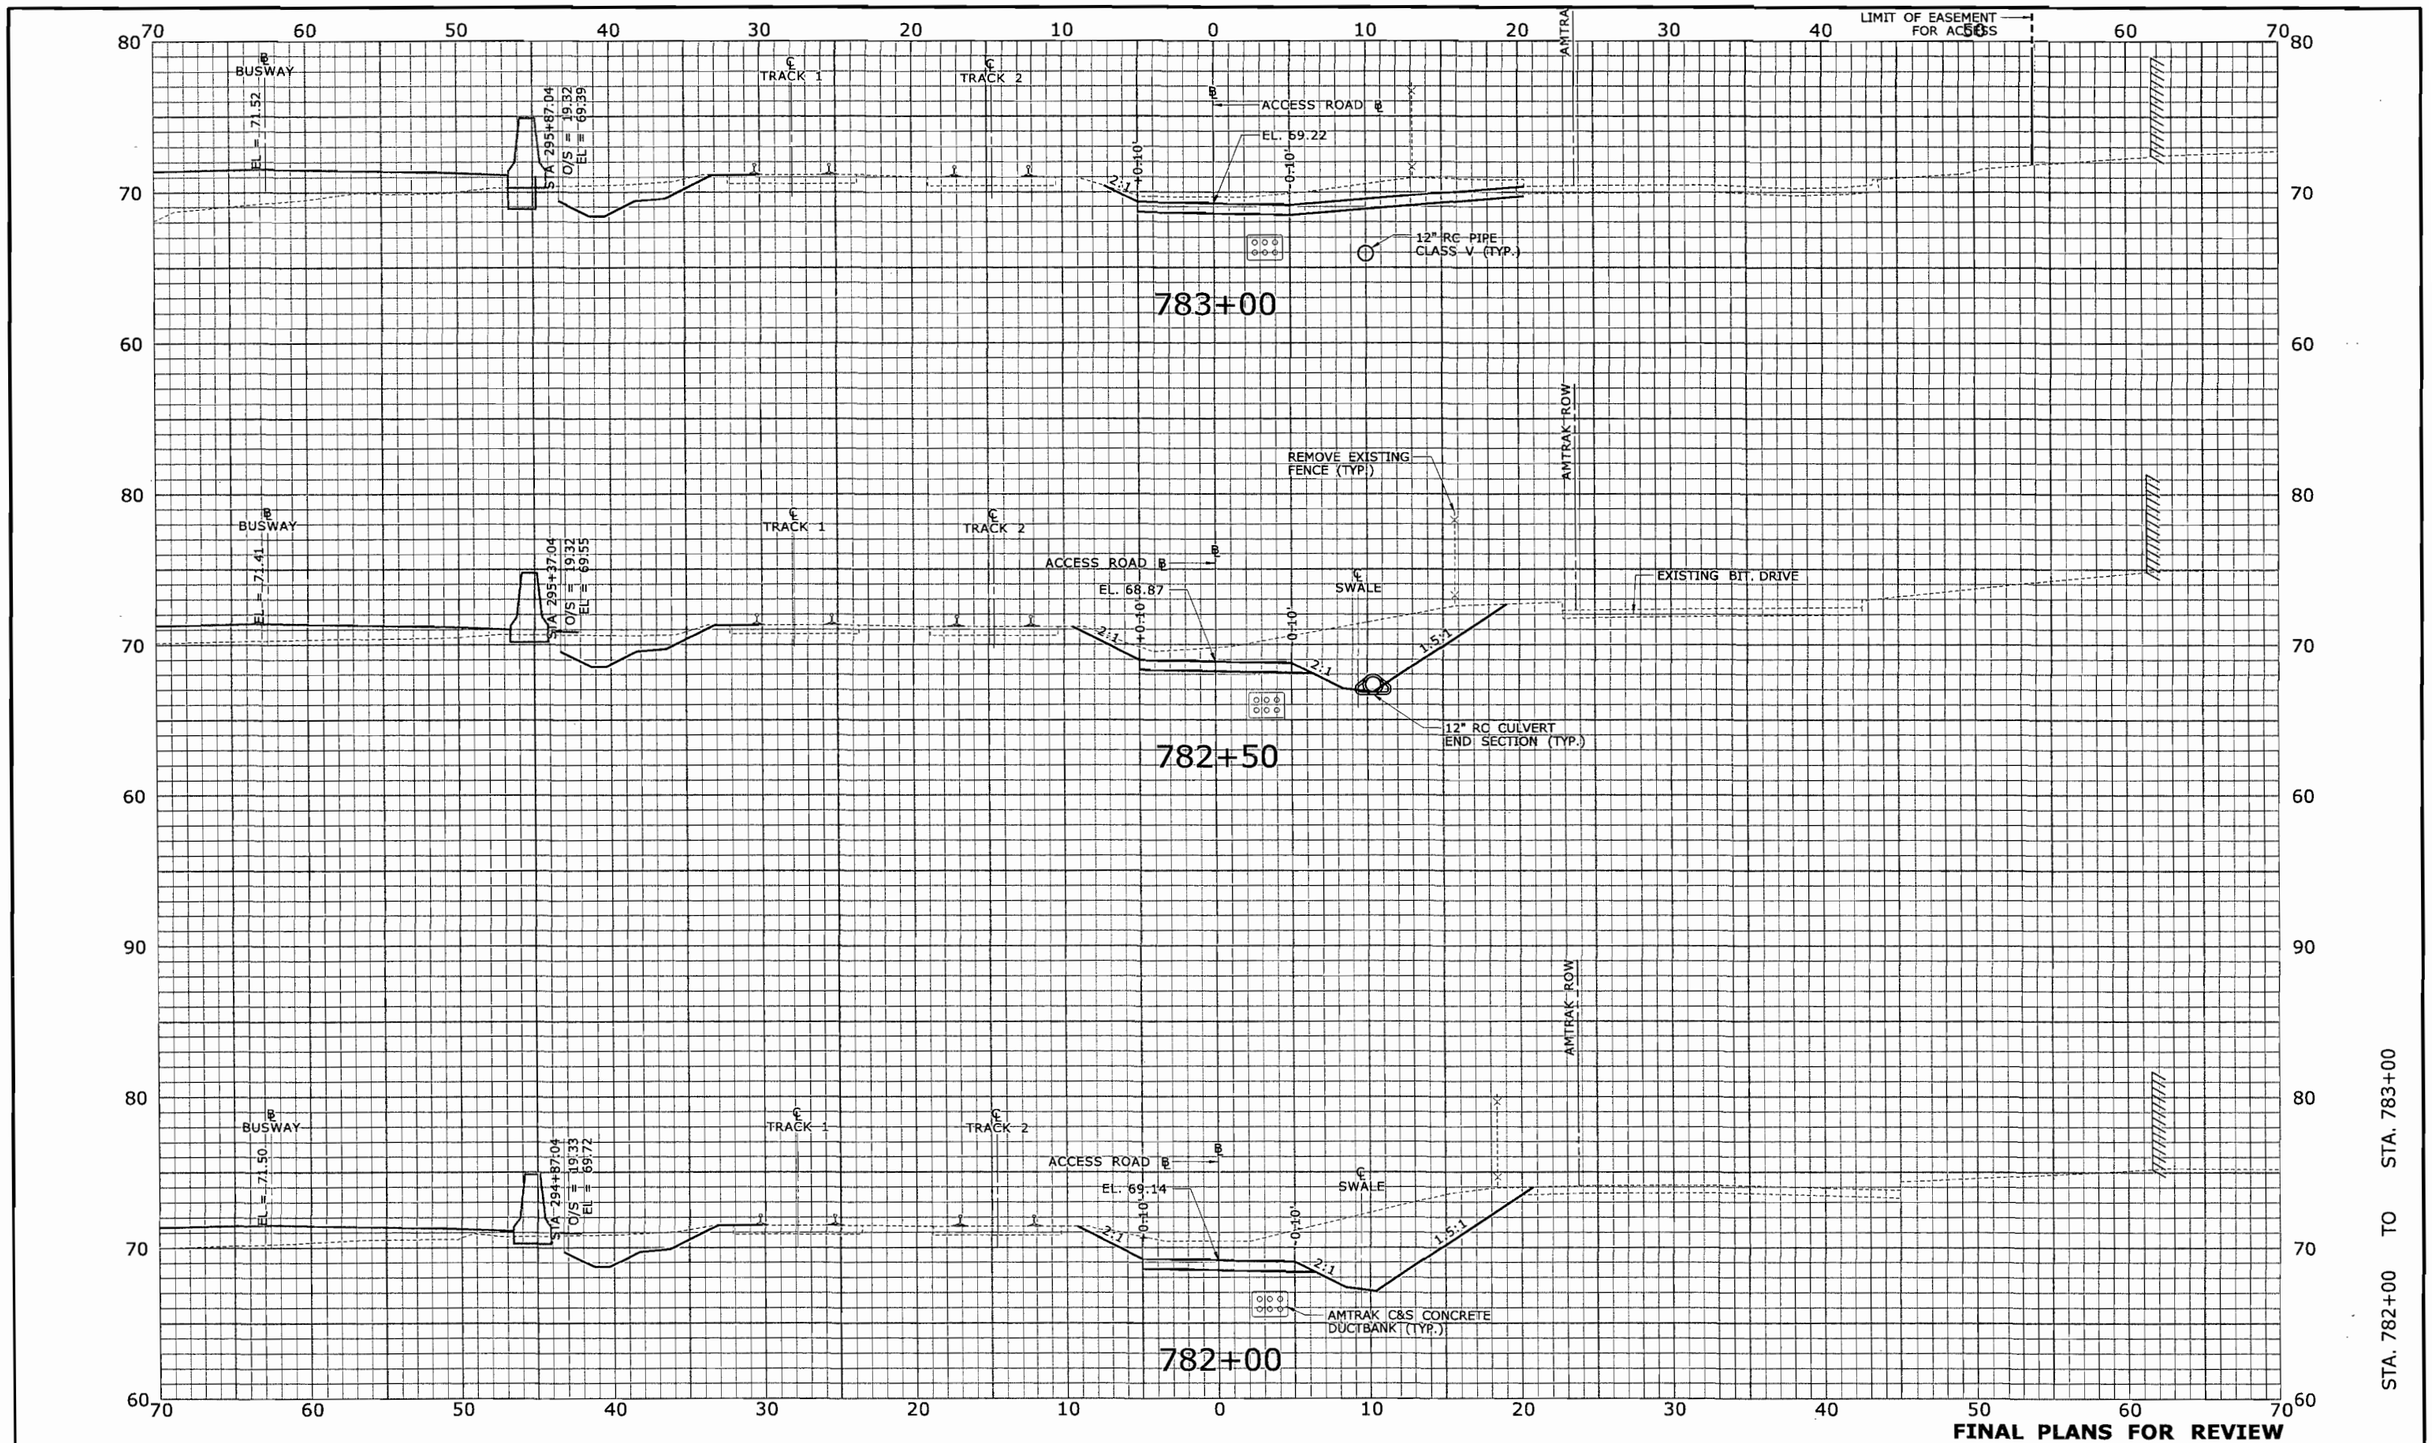

FINAL PLANS FOR REVIEW

REV.	DATE	REVISION DESCRIPTION	SHEET NO.
-	-	-	-
-	-	-	-
-	-	-	-
-	-	-	-
-	-	-	-
-	-	-	-
-	-	-	-

THE INFORMATION, INCLUDING ESTIMATED QUANTITIES OF WORK, SHOWN ON THESE SHEETS IS BASED ON LIMITED INVESTIGATIONS BY THE STATE AND IS IN NO WAY WARRANTED TO INDICATE THE CONDITIONS OF ACTUAL QUANTITIES OF WORK WHICH WILL BE REQUIRED.

Plotted: 7/17/2010

DESIGNER/DRAFTER: CJF
CHECKED BY: ALM
SCALE IN FEET
0 5 10
SCALE 1" = 5'

STATE OF CONNECTICUT
DEPARTMENT OF TRANSPORTATION

Filename: ...\HW_MST_093_H052_XSC-077.dgn

MICHAEL BAKER ENGINEERING, INC.

APPROVED BY: - DATE: -

PROJECT TITLE: NEW BRITAIN - HARTFORD BUSWAY AMTRAK ACCESS ROAD

TOWN: NEWINGTON, WEST HARTFORD & HARTFORD

DRAWING TITLE: ROADWAY SECTIONS

PROJECT NO. 093-H052
DRAWING NO. XSC-077
SHEET NO. XSC-077

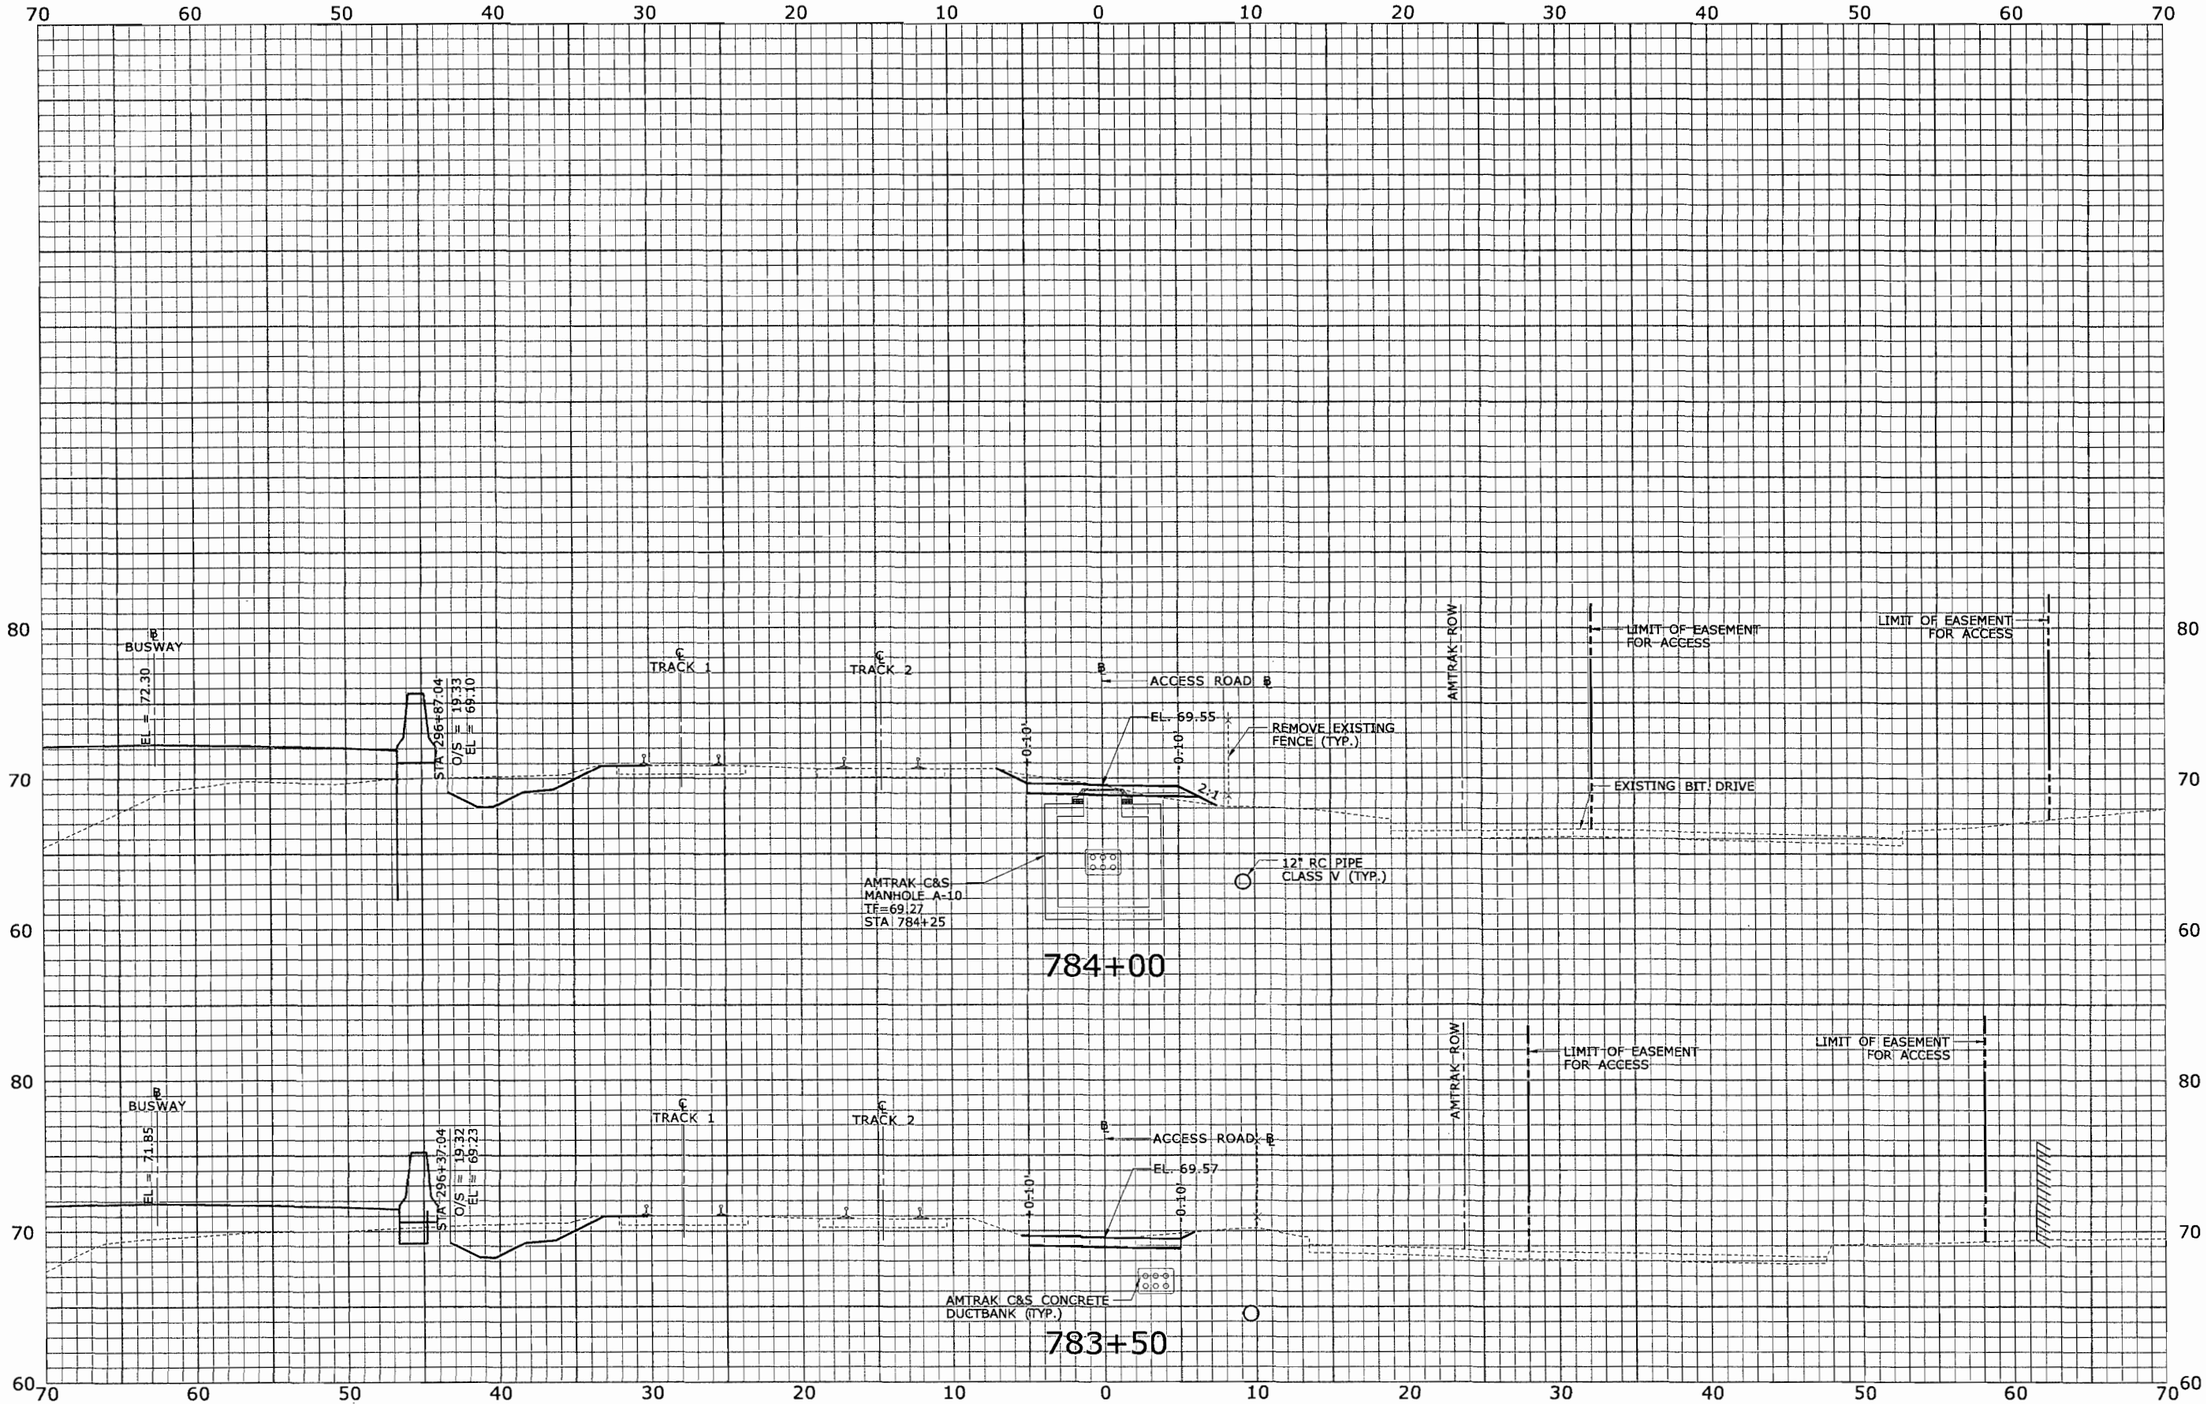

FINAL PLANS FOR REVIEW

REV.	DATE	REVISION DESCRIPTION	SHEET NO.
-	-	-	-
-	-	-	-
-	-	-	-
-	-	-	-
-	-	-	-
-	-	-	-

THE INFORMATION, INCLUDING ESTIMATED QUANTITIES OF WORK, SHOWN ON THESE SHEETS IS BASED ON LIMITED INVESTIGATIONS BY THE STATE AND IS IN NO WAY WARRANTED TO INDICATE THE CONDITIONS OF ACTUAL QUANTITIES OF WORK WHICH WILL BE REQUIRED.

Plotted: 7/17/2010

DESIGNER/DRAFTER: CJF

CHECKED BY: ALM

SCALE IN FEET 0 5 10

SCALE 1" = 5'

STATE OF CONNECTICUT
DEPARTMENT OF TRANSPORTATION

Filename: ...\HW_MST_093_H052_XSC-078.dgn

MICHAEL BAKER ENGINEERING, INC.

APPROVED BY: - DATE: -

PROJECT TITLE: NEW BRITAIN - HARTFORD BUSWAY AMTRAK ACCESS ROAD

TOWN: NEWINGTON, WEST HARTFORD & HARTFORD

DRAWING TITLE: ROADWAY SECTIONS

PROJECT NO. 093-H052

DRAWING NO. XSC-078

SHEET NO. XSC-078

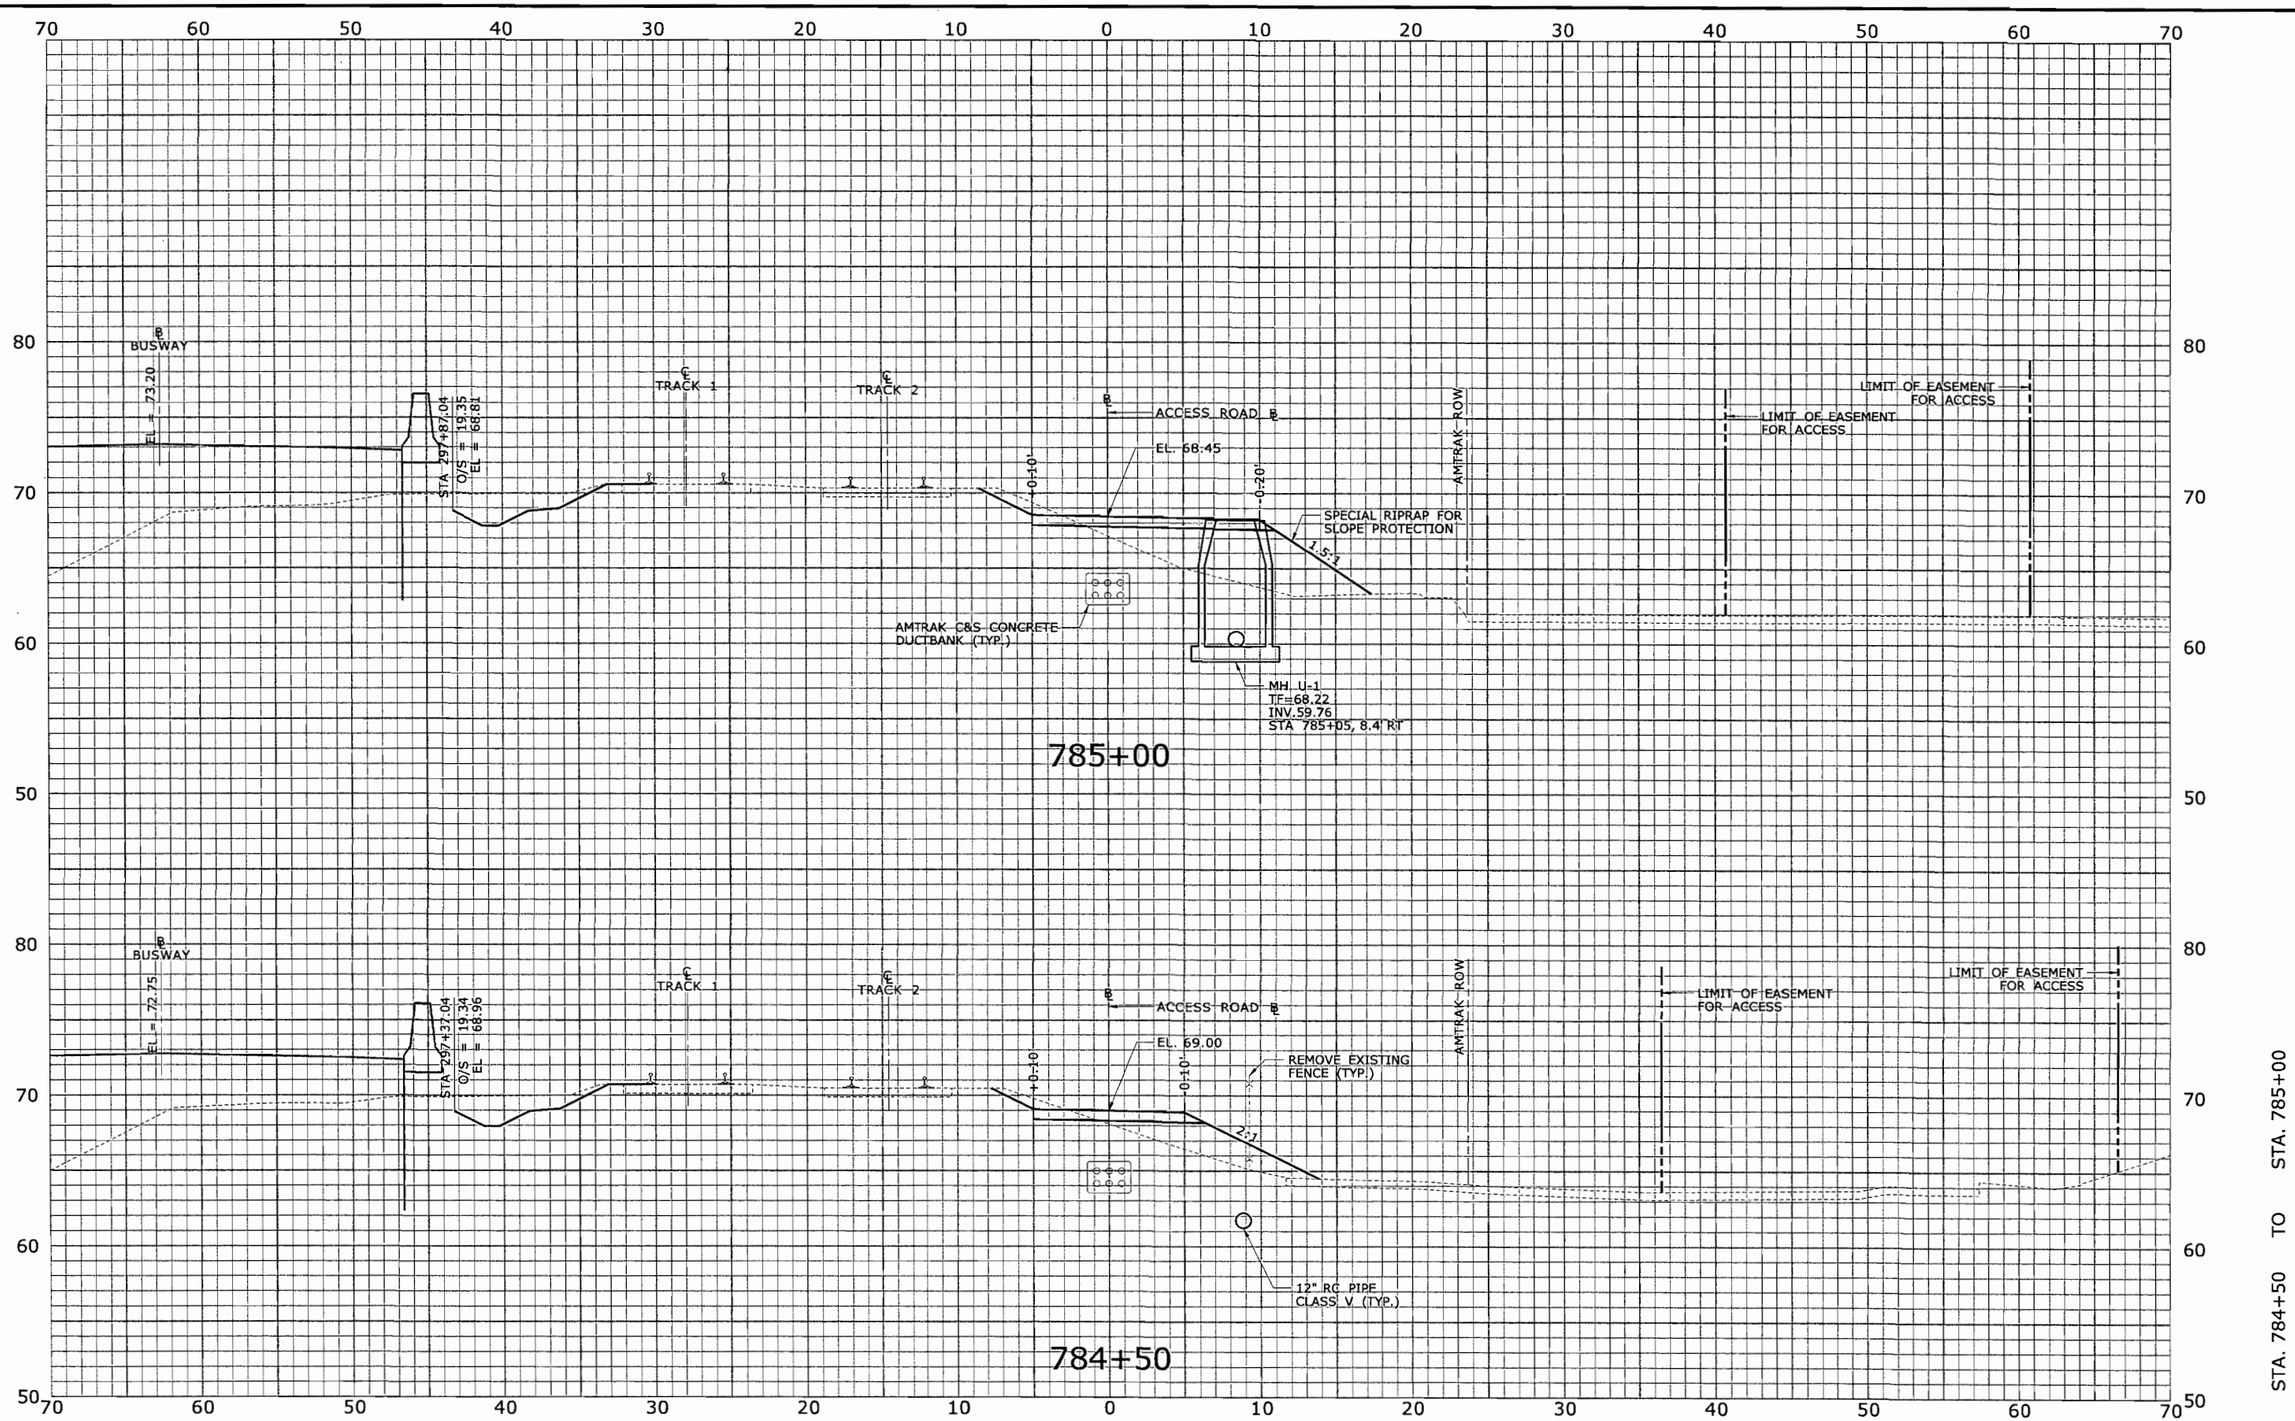

FINAL PLANS FOR REVIEW

REV.	DATE	REVISION DESCRIPTION	SHEET NO.
-	-	-	-
-	-	-	-
-	-	-	-
-	-	-	-
-	-	-	-
-	-	-	-

THE INFORMATION, INCLUDING ESTIMATED QUANTITIES OF WORK, SHOWN ON THESE SHEETS IS BASED ON LIMITED INVESTIGATIONS BY THE STATE AND IS IN NO WAY WARRANTED TO INDICATE THE CONDITIONS OF ACTUAL QUANTITIES OF WORK WHICH WILL BE REQUIRED.

Plotted: 7/17/2010

DESIGNER/DRAFTER: CJF
CHECKED BY: ALM
SCALE IN FEET
0 5 10
SCALE 1" = 5'

STATE OF CONNECTICUT
DEPARTMENT OF TRANSPORTATION

Filename: ...\HW_MST_093_H052_XSC-079.dgn

MICHAEL BAKER ENGINEERING, INC.
APPROVED BY: -
DATE: -

PROJECT TITLE:
NEW BRITAIN - HARTFORD BUSWAY
AMTRAK ACCESS ROAD

TOWN:
NEWINGTON, WEST HARTFORD & HARTFORD

DRAWING TITLE:
ROADWAY SECTIONS

PROJECT NO. 093-H052
DRAWING NO. XSC-079
SHEET NO. XSC-079

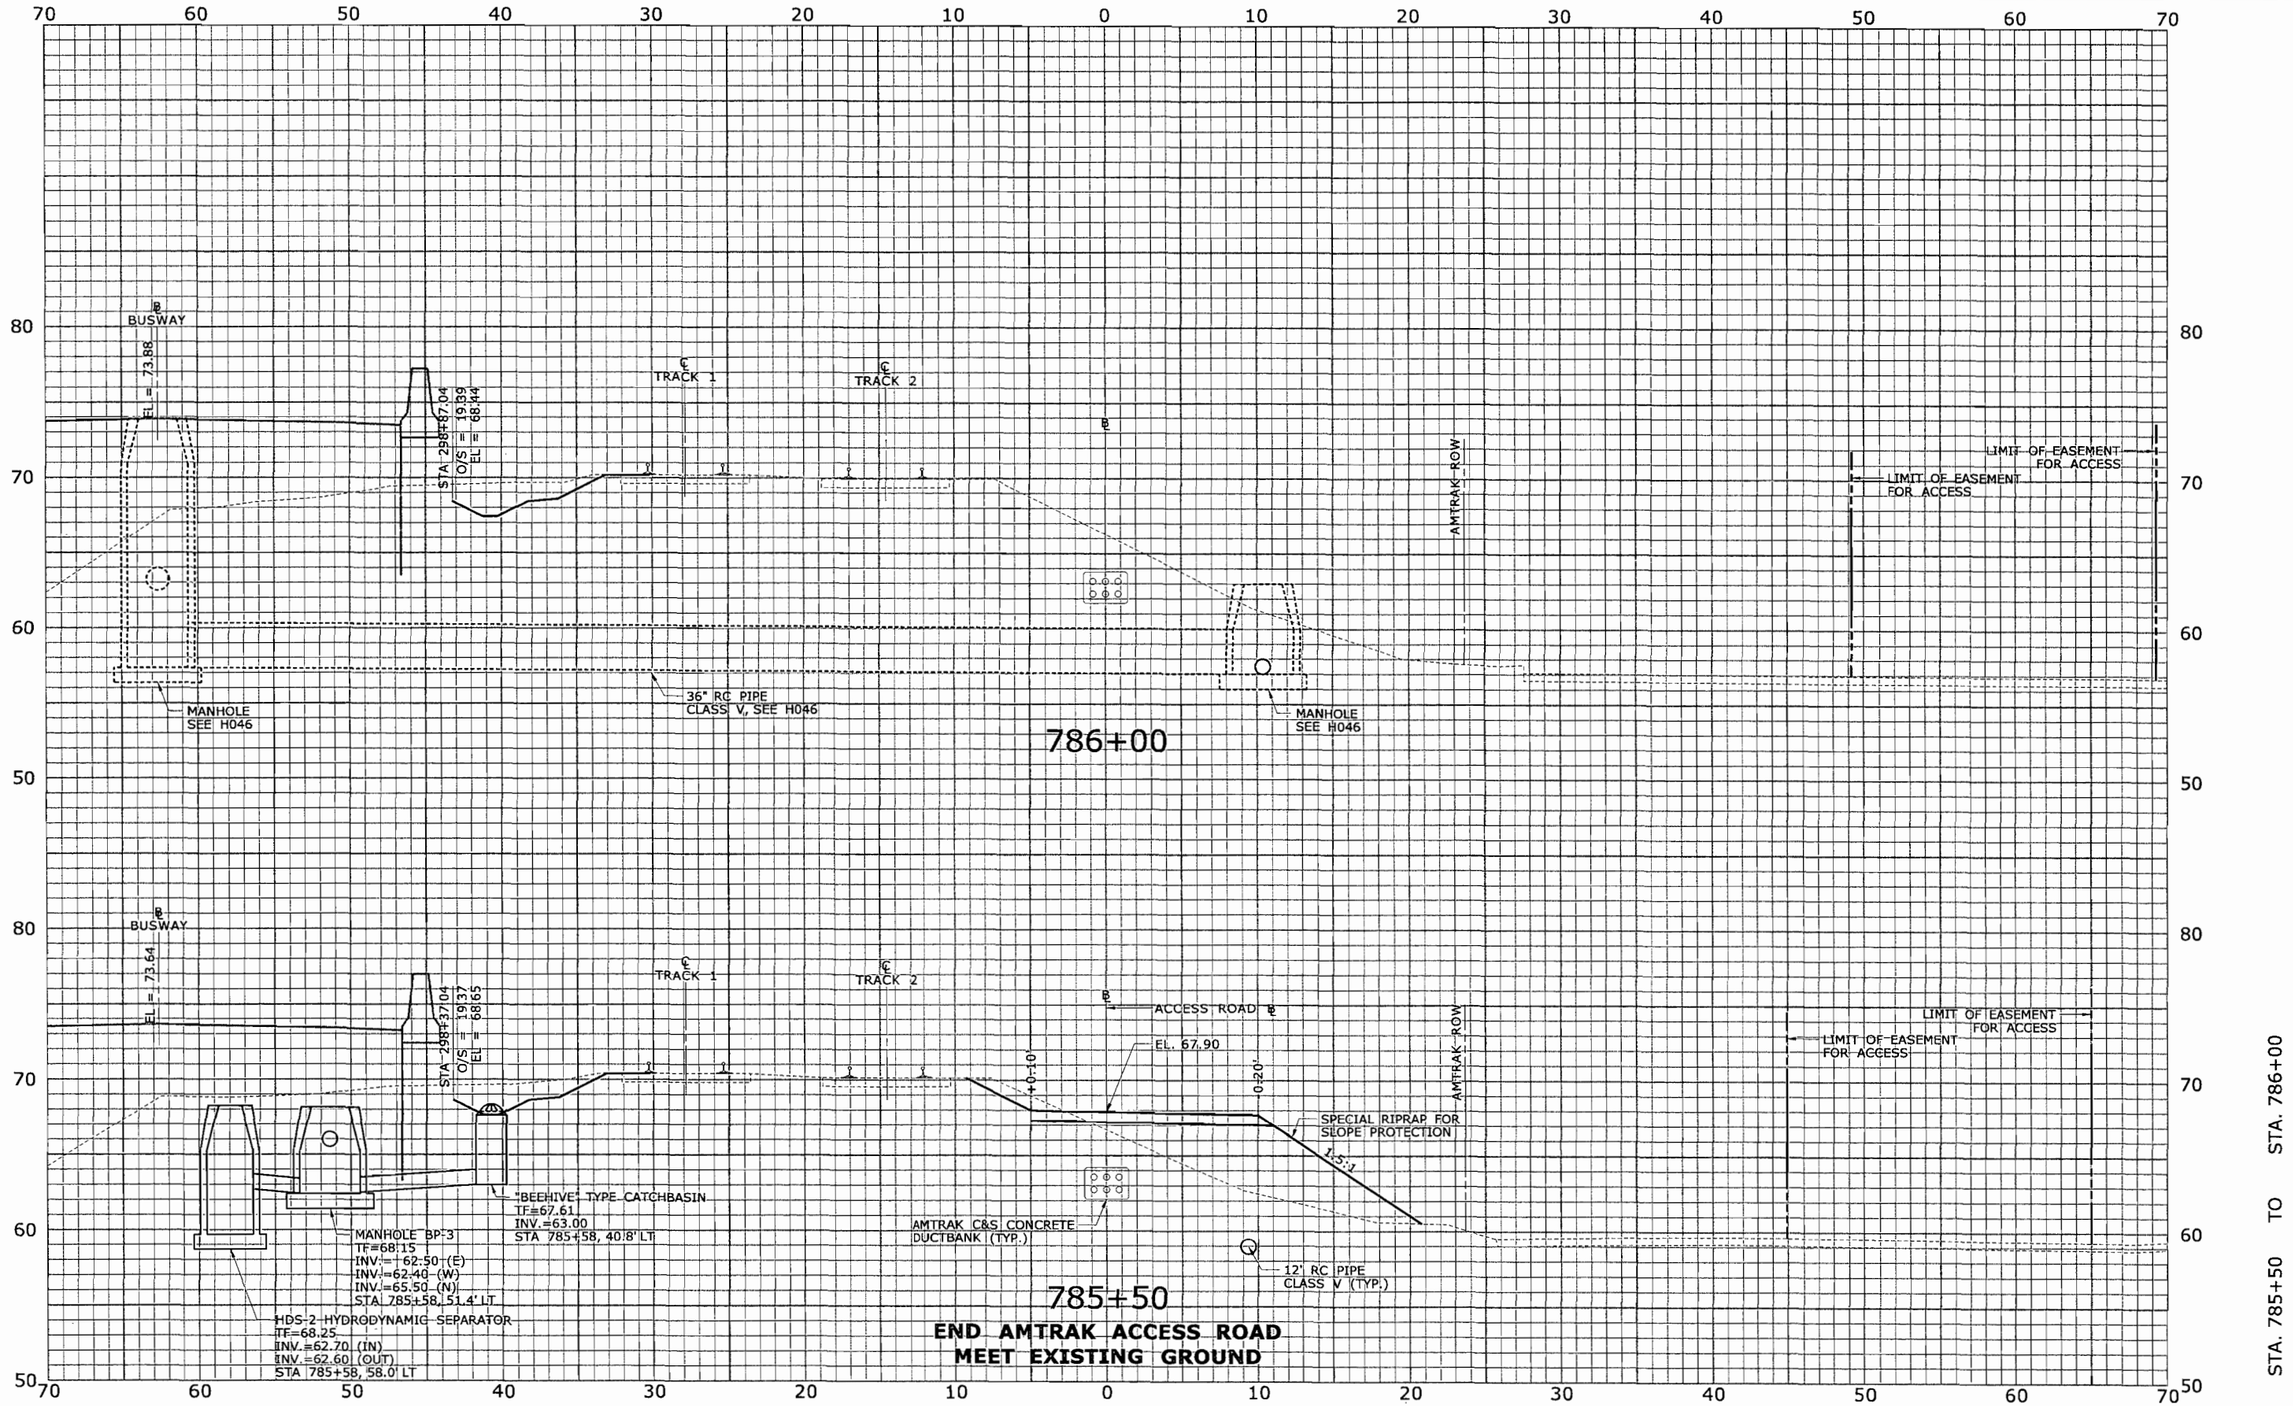

FINAL PLANS FOR REVIEW

REV.	DATE	REVISION DESCRIPTION	SHEET NO.
-	-	-	-
-	-	-	-
-	-	-	-
-	-	-	-
-	-	-	-
-	-	-	-

THE INFORMATION, INCLUDING ESTIMATED QUANTITIES OF WORK SHOWN ON THESE SHEETS IS BASED ON LIMITED INVESTIGATIONS BY THE STATE AND IS IN NO WAY WARRANTED TO INDICATE THE CONDITIONS OF ACTUAL QUANTITIES OF WORK WHICH WILL BE REQUIRED.

Plotted: 7/17/2010

DESIGNER/DRAFTER: CJF
CHECKED BY: ALM
SCALE IN FEET 0 5 10
SCALE 1" = 5'

STATE OF CONNECTICUT
DEPARTMENT OF TRANSPORTATION

Filename: ...\HW_MST_093_H052_XSC-080.dgn

MICHAEL BAKER ENGINEERING, INC.
APPROVED BY: -
DATE: -

PROJECT TITLE: NEW BRITAIN - HARTFORD BUSWAY AMTRAK ACCESS ROAD

TOWN: NEWINGTON, WEST HARTFORD & HARTFORD

DRAWING TITLE: ROADWAY SECTIONS

PROJECT NO. 093-H052
DRAWING NO. XSC-080
SHEET NO. XSC-080

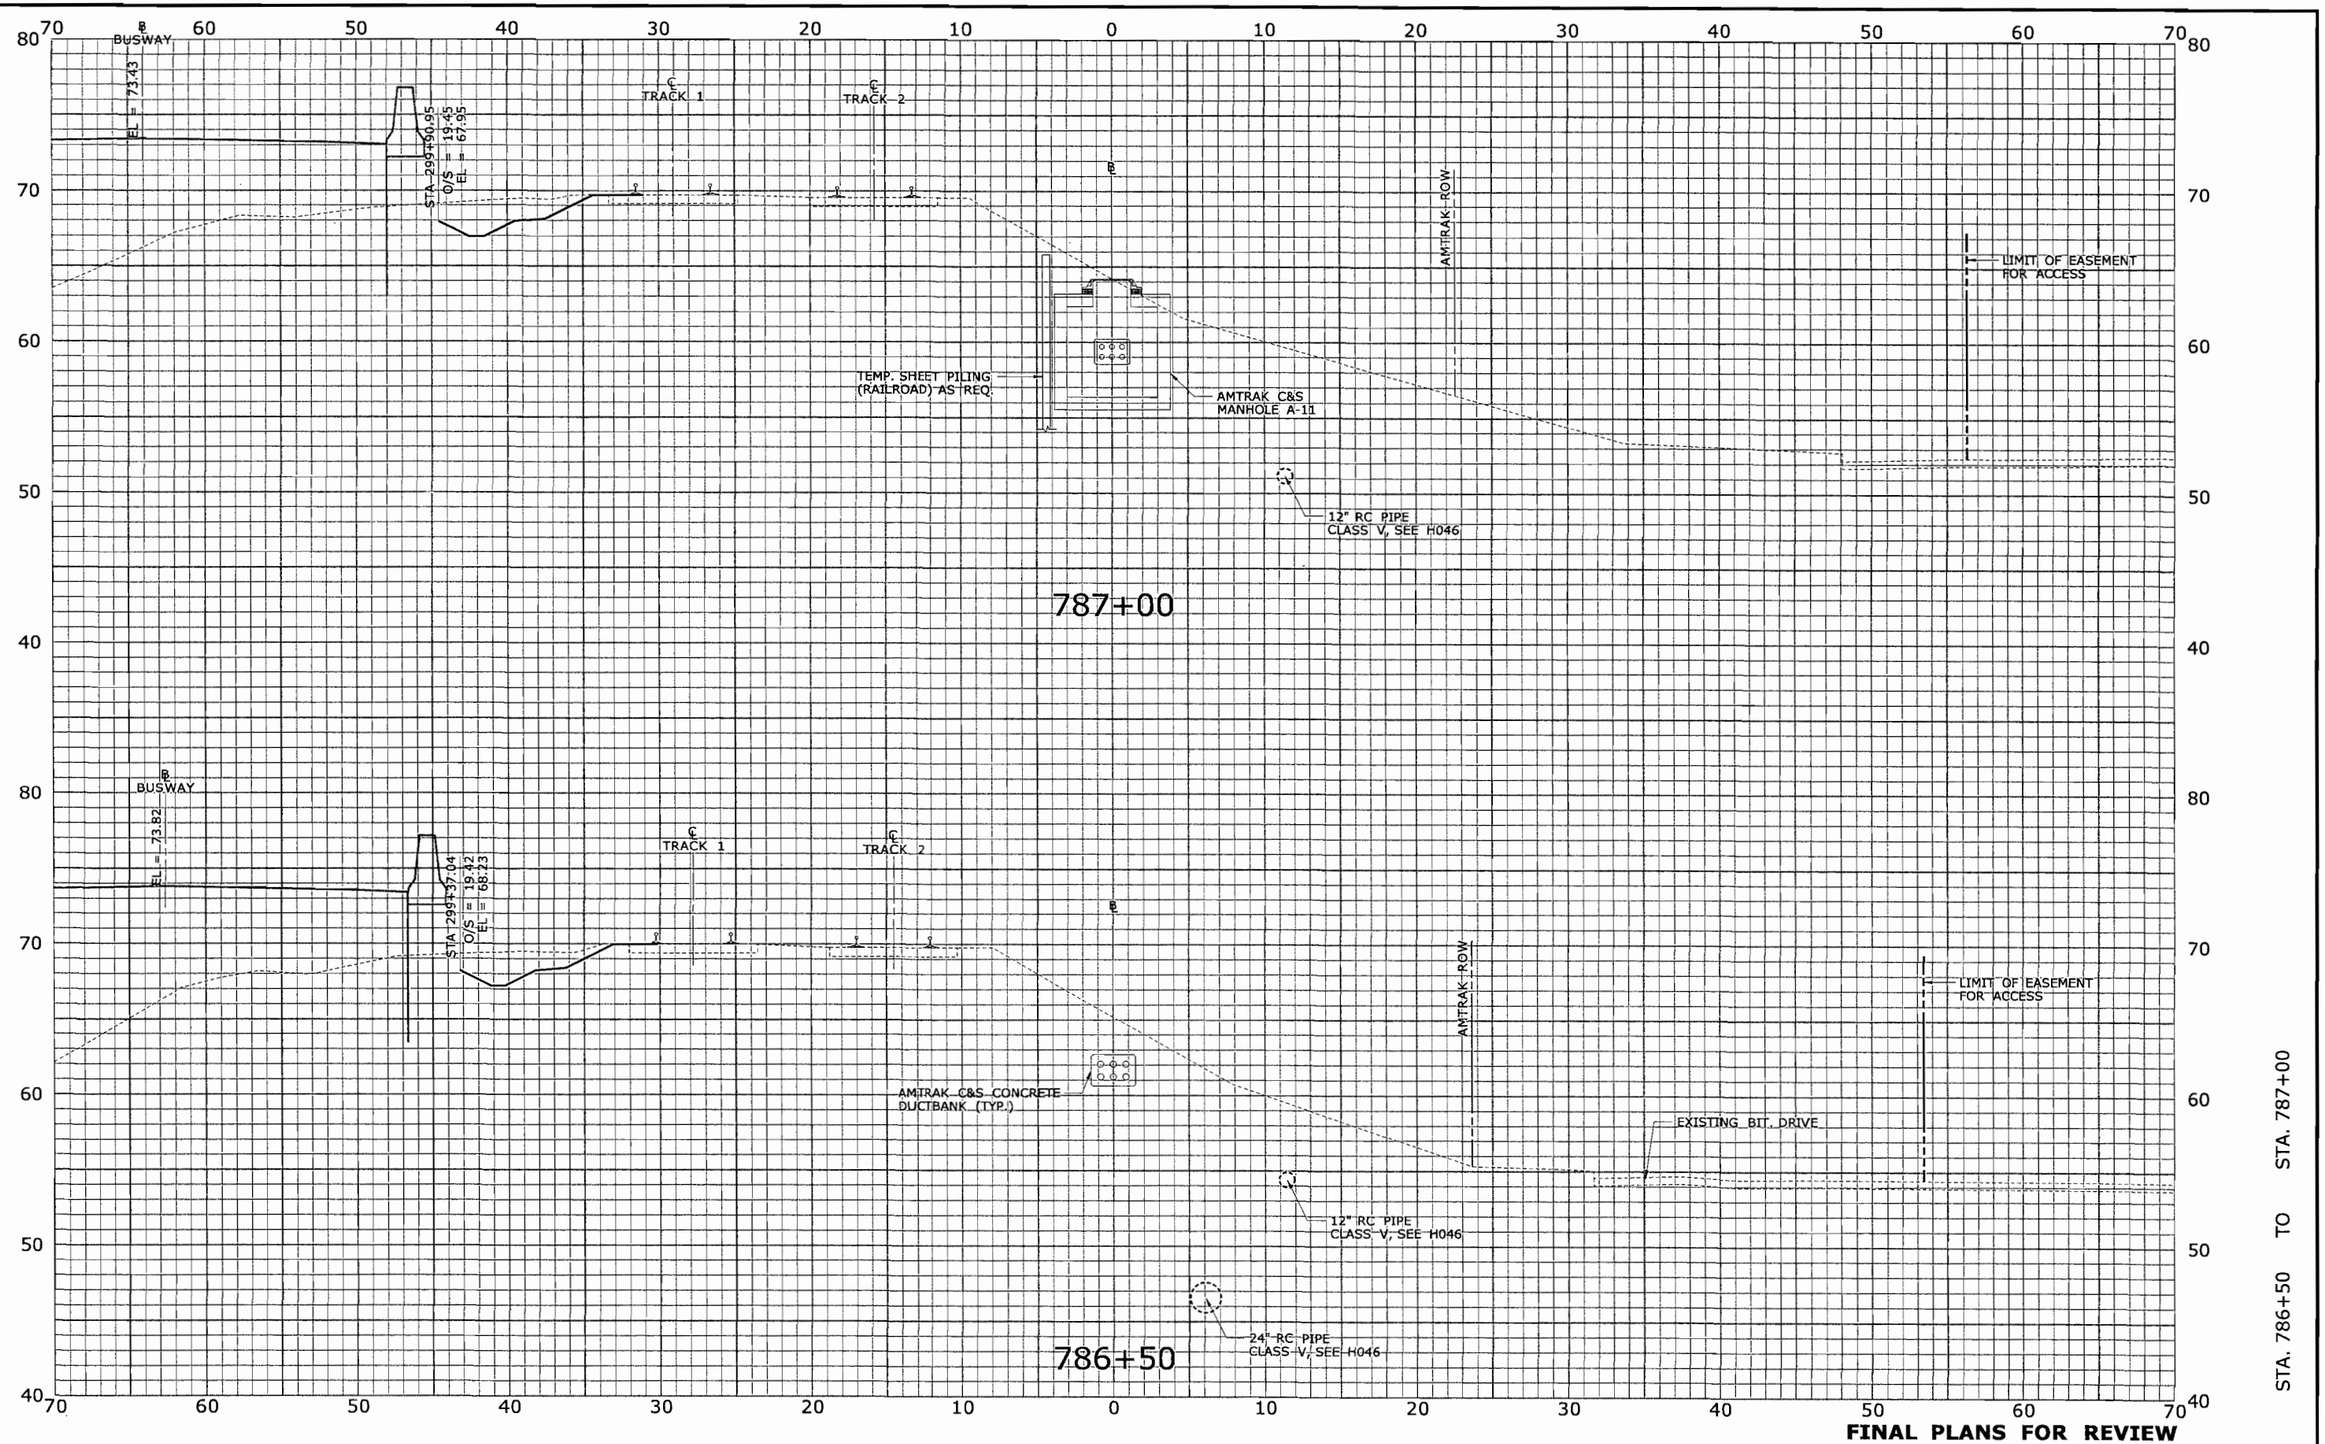

FINAL PLANS FOR REVIEW

REV.	DATE	REVISION DESCRIPTION	SHEET NO.
-	-	-	-
-	-	-	-
-	-	-	-
-	-	-	-
-	-	-	-
-	-	-	-

THE INFORMATION, INCLUDING ESTIMATED QUANTITIES OF WORK, SHOWN ON THESE SHEETS IS BASED ON LIMITED INVESTIGATIONS BY THE STATE AND IS IN NO WAY WARRANTED TO INDICATE THE CONDITIONS OF ACTUAL QUANTITIES OF WORK WHICH WILL BE REQUIRED.

Plotted: 7/17/2010

DESIGNER/DRAFTER: CJF
CHECKED BY: ALM
SCALE IN FEET 0 5 10
SCALE 1" = 5'

STATE OF CONNECTICUT
DEPARTMENT OF TRANSPORTATION

Filename: ...\HW_MST_093_H052_XSC-081.dgn

MICHAEL BAKER ENGINEERING, INC.
APPROVED BY: -
DATE: -

PROJECT TITLE: NEW BRITAIN - HARTFORD BUSWAY AMTRAK ACCESS ROAD

TOWN: NEWINGTON, WEST HARTFORD & HARTFORD

DRAWING TITLE: ROADWAY SECTIONS

PROJECT NO. 093-H052
DRAWING NO. XSC-081
SHEET NO. XSC-081

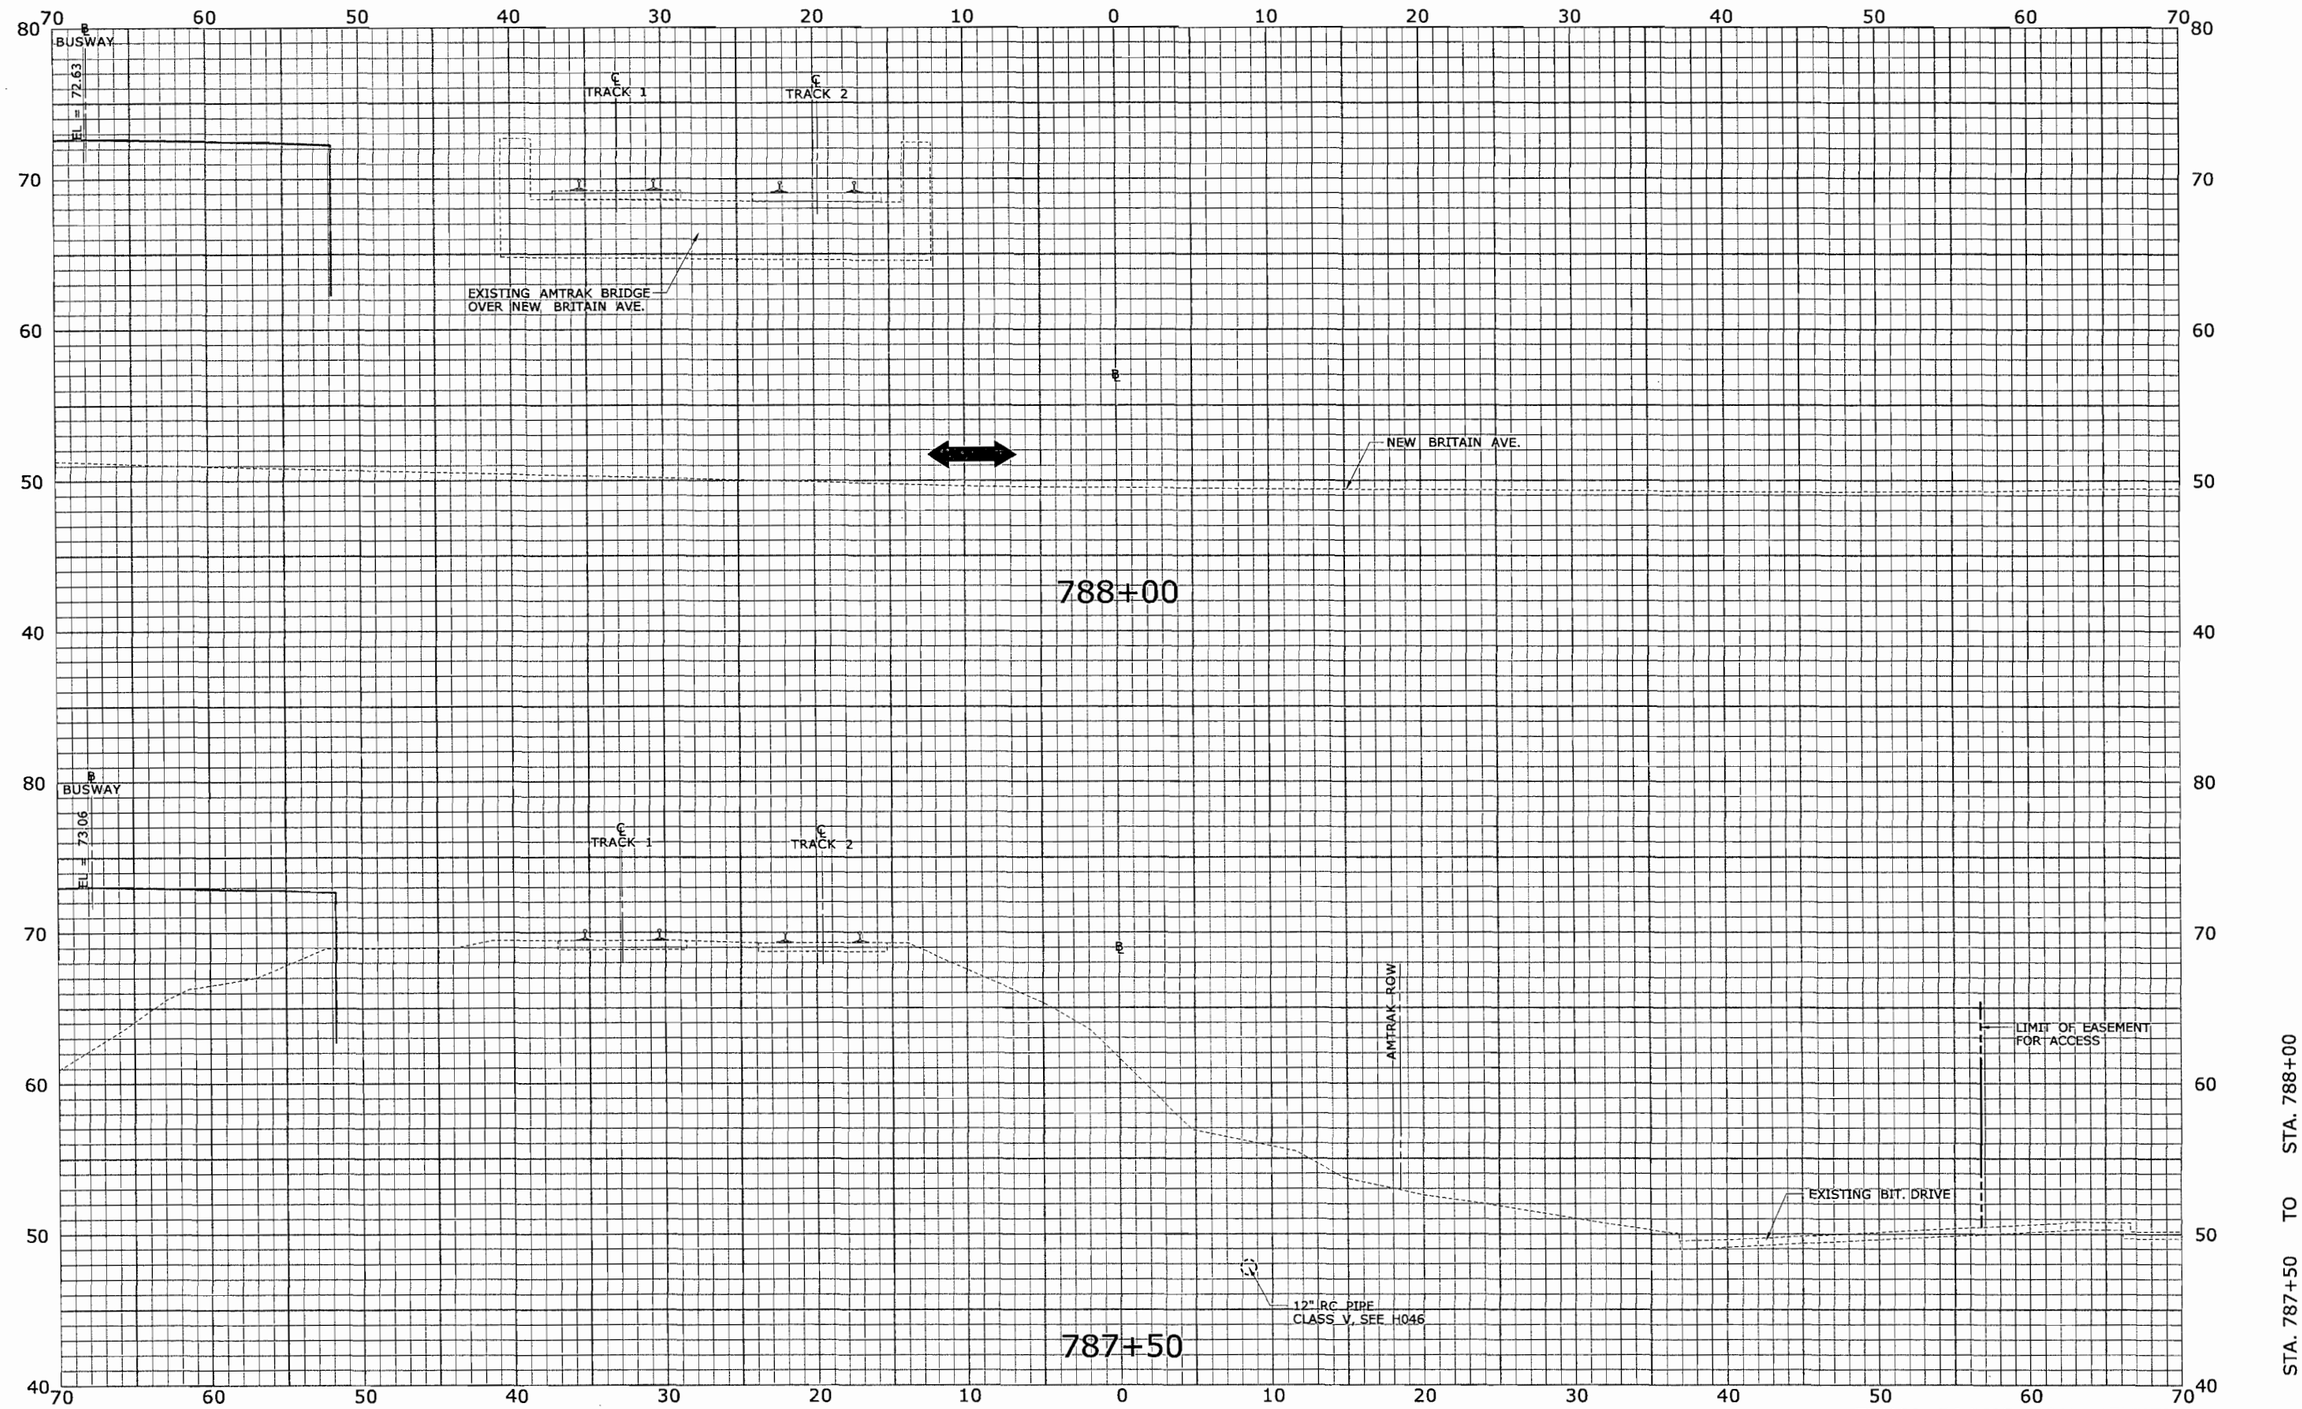

FINAL PLANS FOR REVIEW

REV.	DATE	REVISION DESCRIPTION	SHEET NO.
-	-	-	-
-	-	-	-
-	-	-	-
-	-	-	-
-	-	-	-
-	-	-	-

THE INFORMATION, INCLUDING ESTIMATED QUANTITIES OF WORK, SHOWN ON THESE SHEETS IS BASED ON LIMITED INVESTIGATIONS BY THE STATE AND IS IN NO WAY WARRANTED TO INDICATE THE CONDITIONS OF ACTUAL QUANTITIES OF WORK WHICH WILL BE REQUIRED.

Plotted: 7/17/2010

DESIGNER/DRAFTER: CJF
CHECKED BY: ALM
SCALE IN FEET
0 5 10
SCALE 1" = 5'

STATE OF CONNECTICUT
DEPARTMENT OF TRANSPORTATION

Filename: ...\HW_MST_093_H052_XSC-082.dgn

MICHAEL BAKER ENGINEERING, INC.

APPROVED BY: -
DATE: -

PROJECT TITLE:
NEW BRITAIN - HARTFORD BUSWAY
AMTRAK ACCESS ROAD

TOWN:
NEWINGTON, WEST HARTFORD & HARTFORD

DRAWING TITLE:
ROADWAY SECTIONS

PROJECT NO. 093-H052
DRAWING NO. XSC-082
SHEET NO. XSC-082

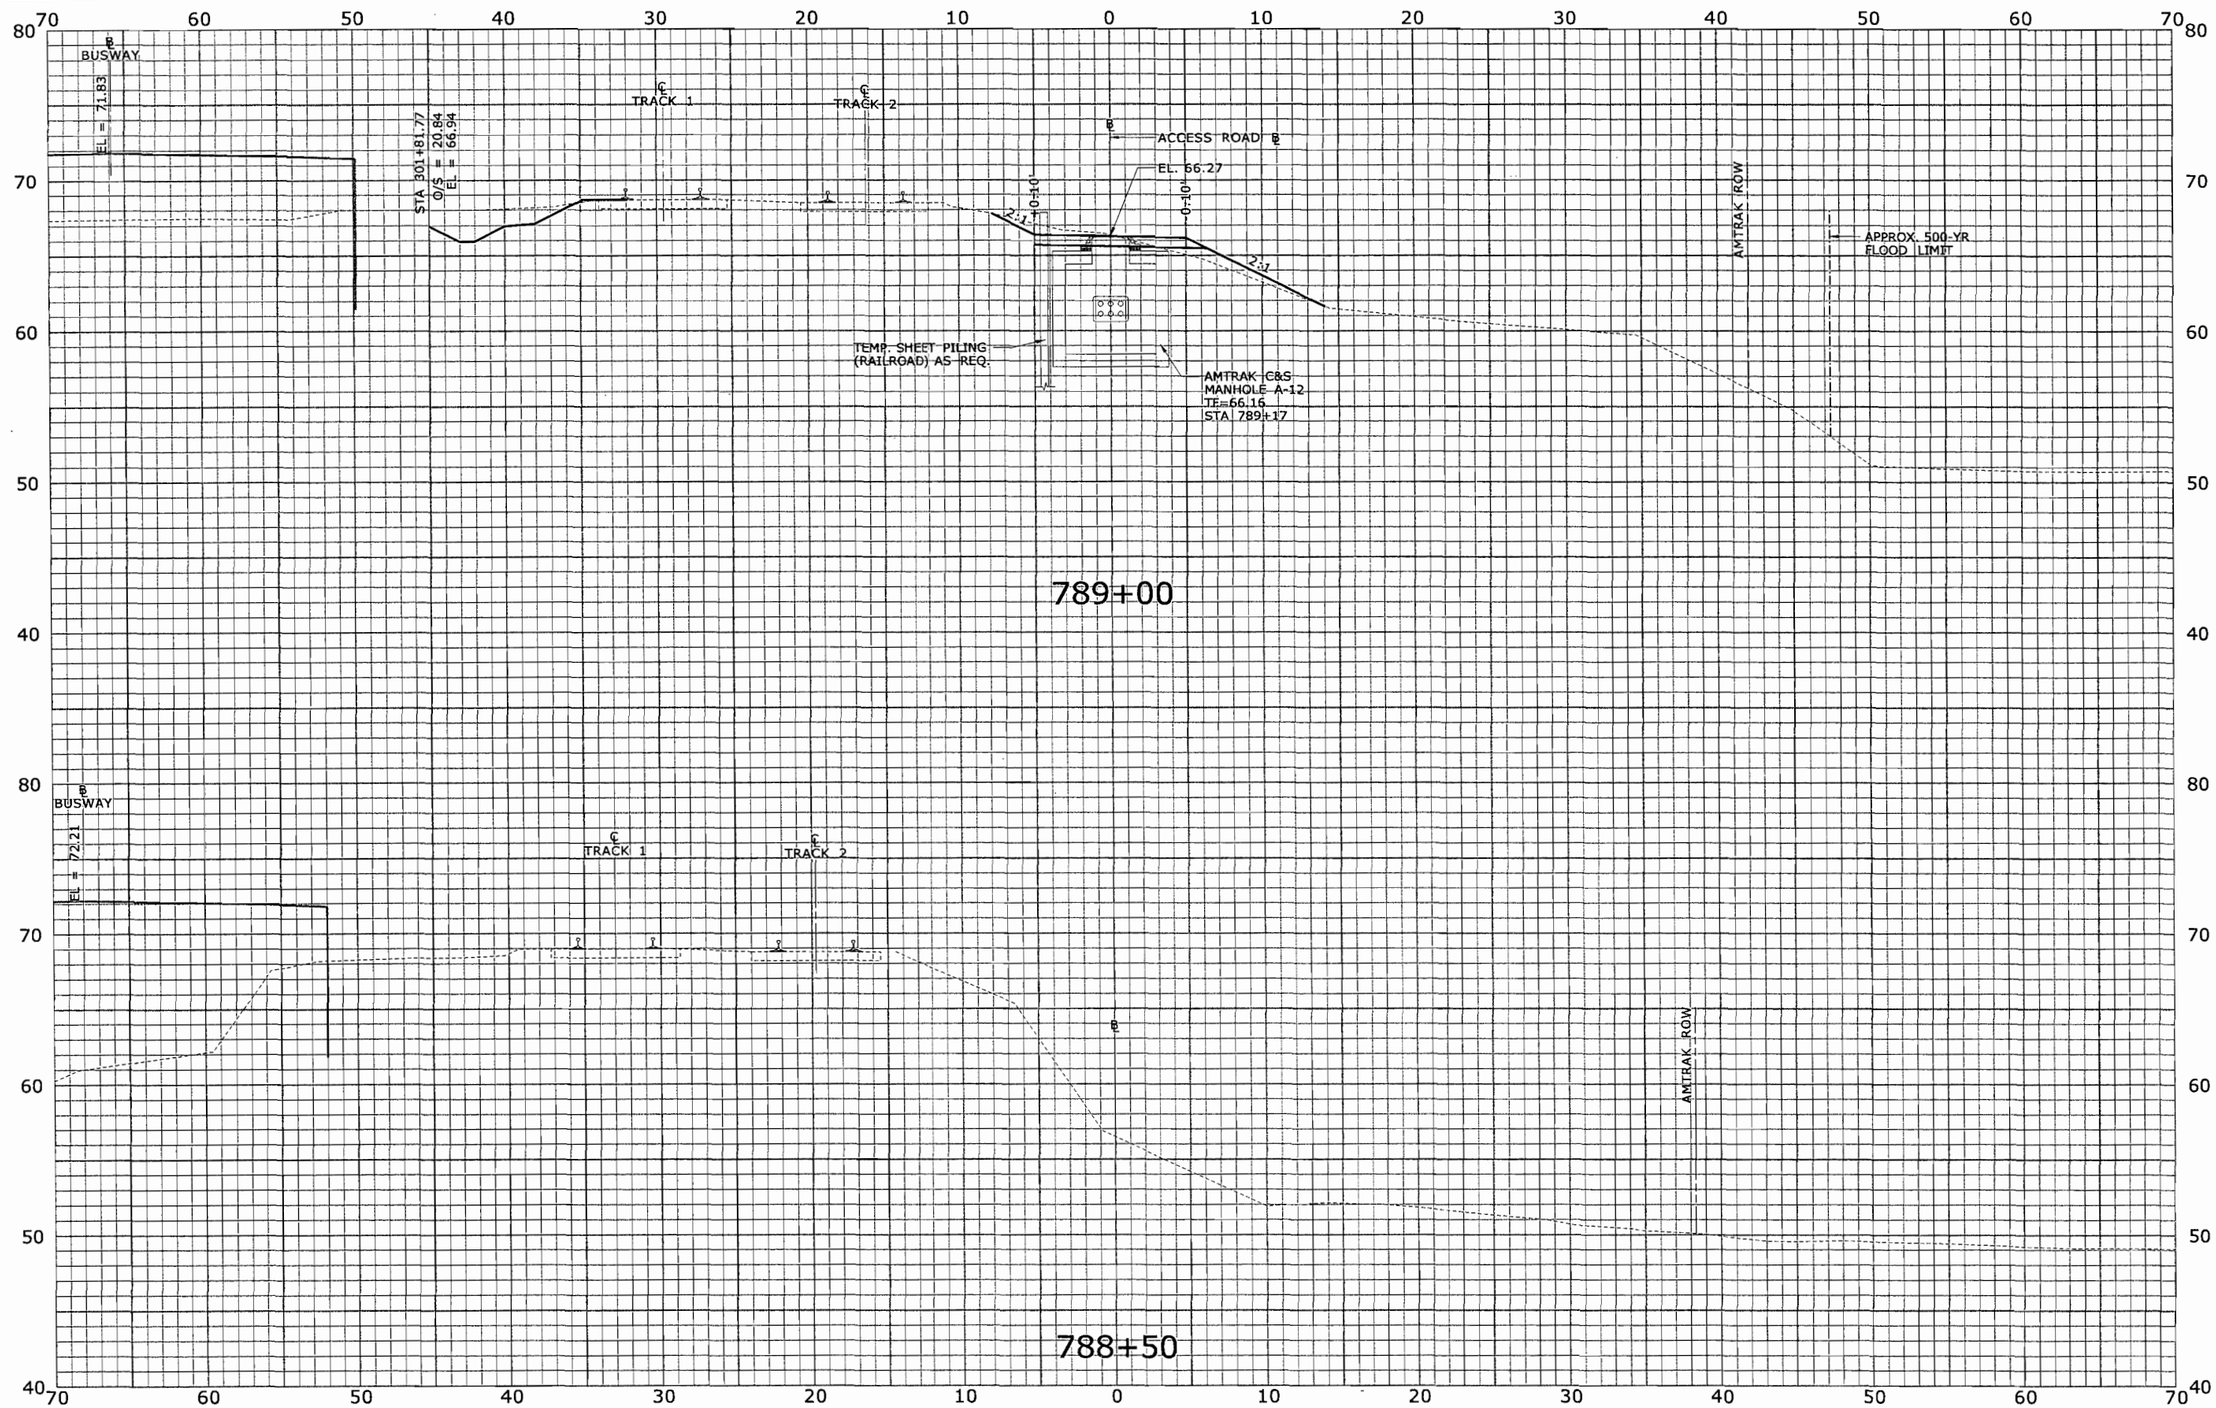

STA. 788+50 TO STA. 789+00

FINAL PLANS FOR REVIEW

REV.	DATE	REVISION DESCRIPTION	SHEET NO.
-	-	-	-
-	-	-	-
-	-	-	-
-	-	-	-
-	-	-	-
-	-	-	-

THE INFORMATION, INCLUDING ESTIMATED QUANTITIES OF WORK, SHOWN ON THESE SHEETS IS BASED ON LIMITED INVESTIGATIONS BY THE STATE AND IS IN NO WAY WARRANTED TO INDICATE THE CONDITIONS OF ACTUAL QUANTITIES OF WORK WHICH WILL BE REQUIRED.

Plotted: 7/17/2010

DESIGNER/DRAFTER: CJF
CHECKED BY: ALM
SCALE IN FEET 0 5 10
SCALE 1" = 5'

STATE OF CONNECTICUT
DEPARTMENT OF TRANSPORTATION

Filename: ...\HW_MST_093_H052_XSC-083.dgn

MICHAEL BAKER ENGINEERING, INC.
APPROVED BY: -
DATE: -

PROJECT TITLE: NEW BRITAIN - HARTFORD BUSWAY AMTRAK ACCESS ROAD

TOWN: NEWINGTON, WEST HARTFORD & HARTFORD

DRAWING TITLE: ROADWAY SECTIONS

PROJECT NO. 093-H052
DRAWING NO. XSC-083
SHEET NO. XSC-083

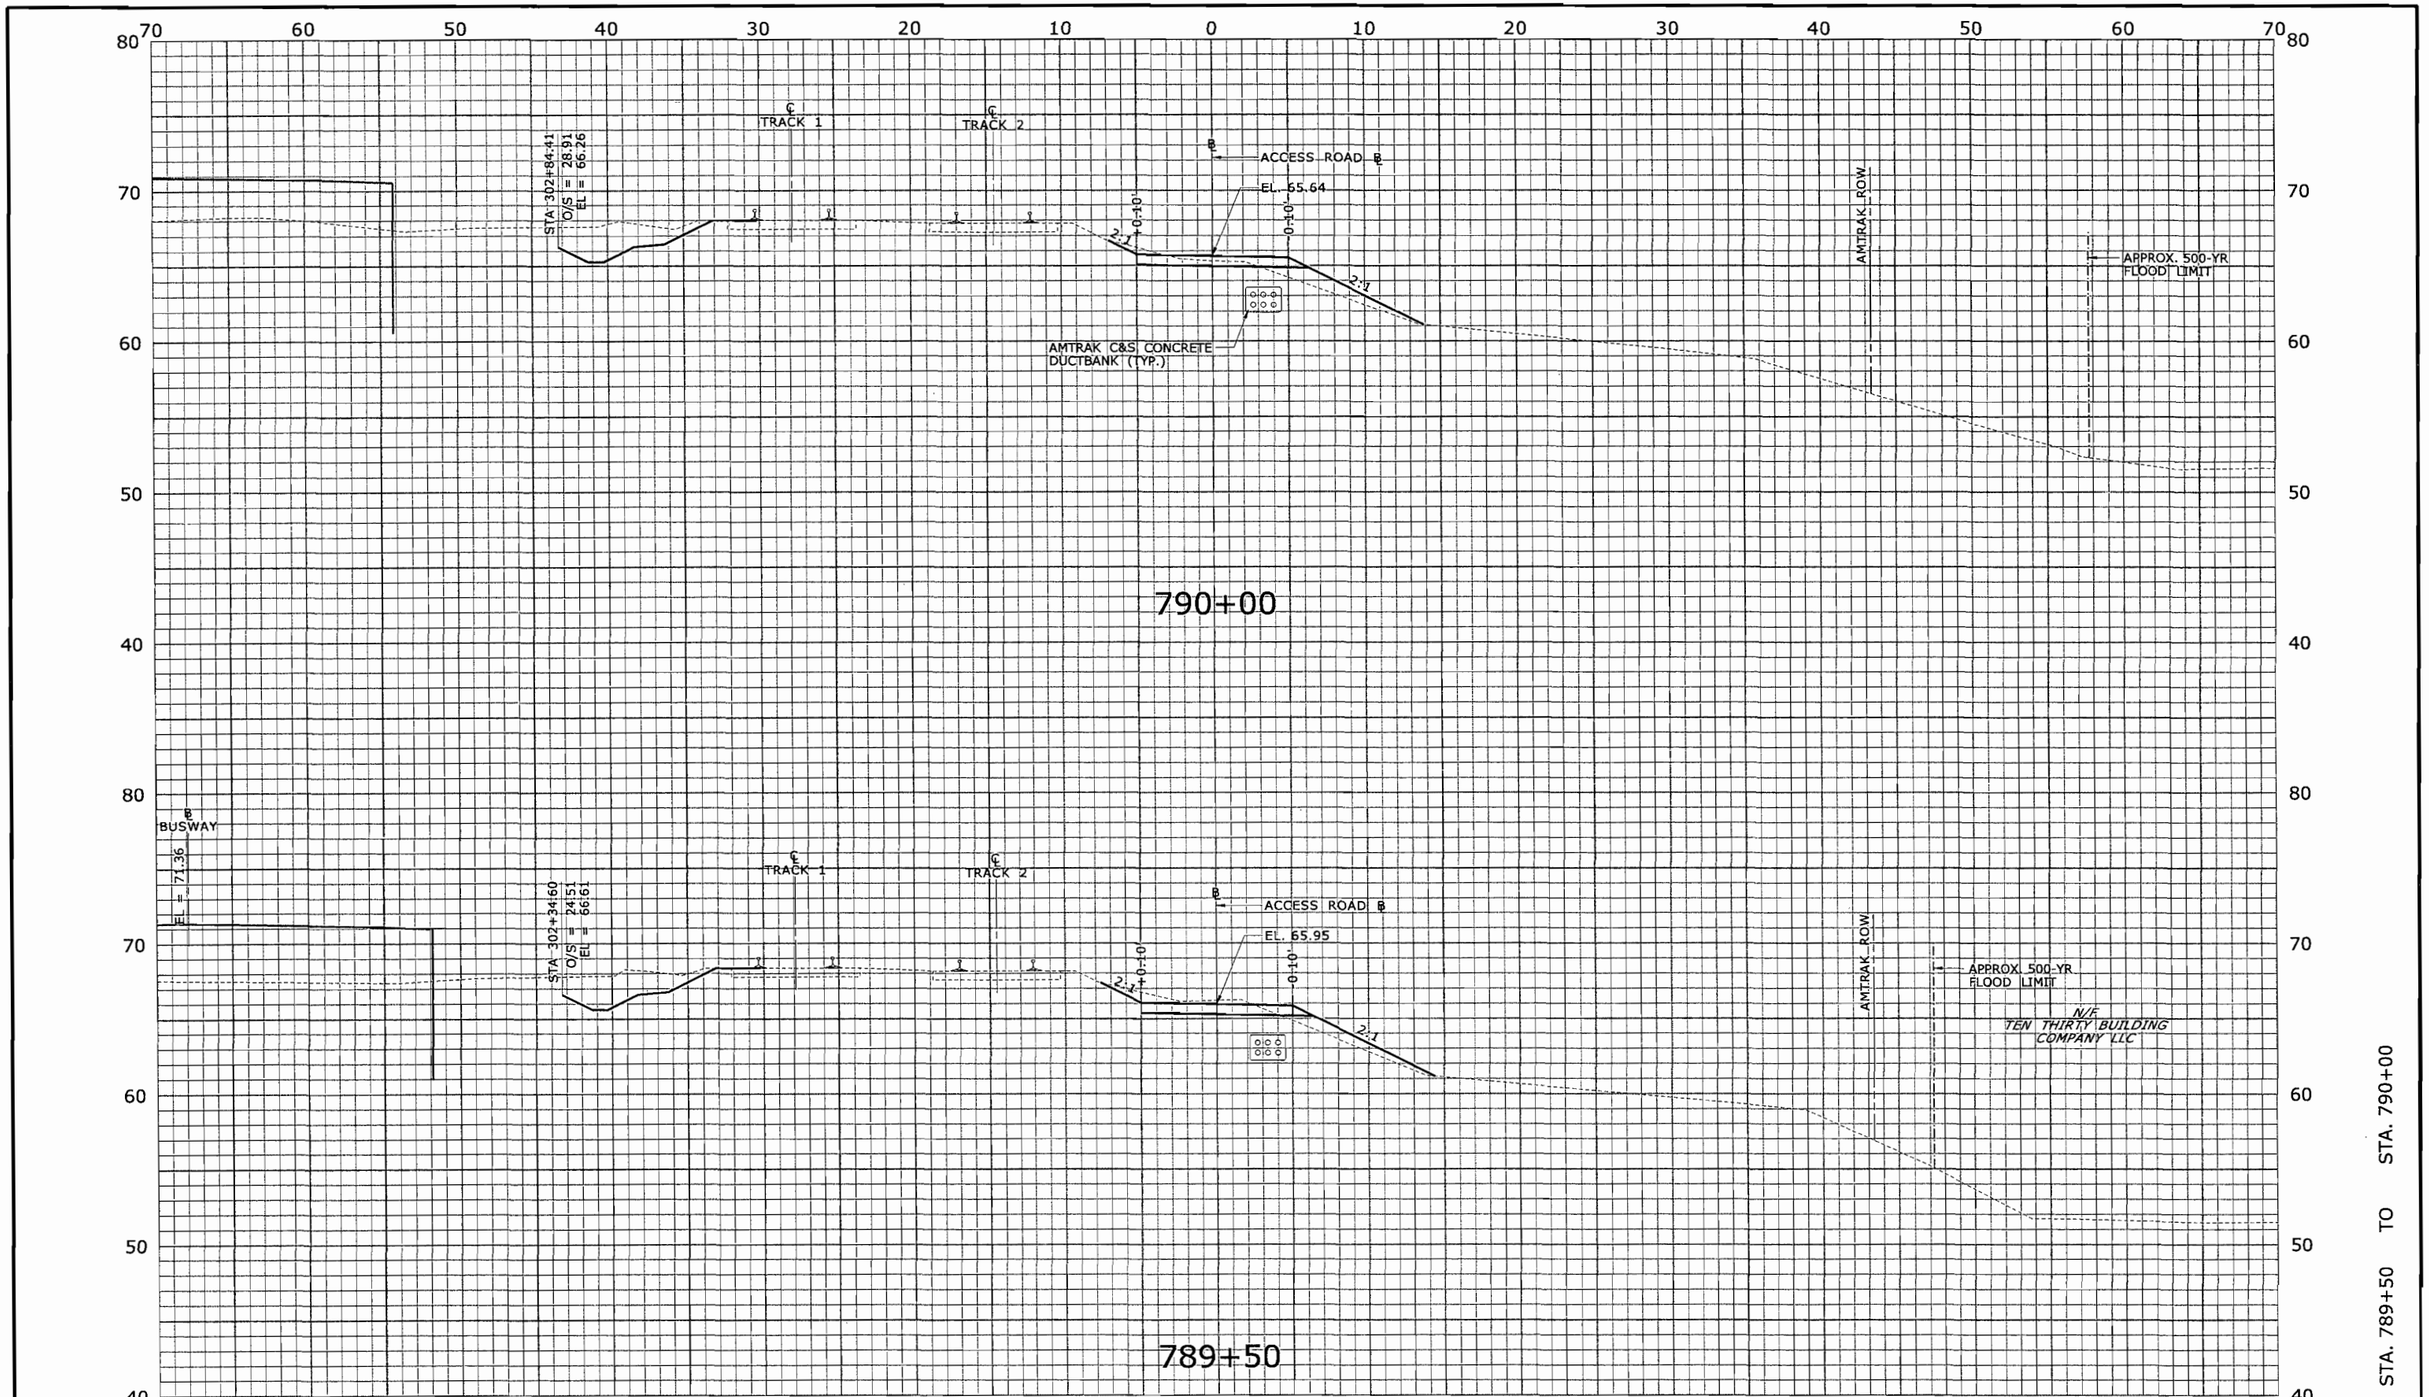

FINAL PLANS FOR REVIEW

REV.	DATE	REVISION DESCRIPTION	SHEET NO.
-	-	-	-
-	-	-	-
-	-	-	-
-	-	-	-
-	-	-	-
-	-	-	-

THE INFORMATION, INCLUDING ESTIMATED QUANTITIES OF WORK, SHOWN ON THESE SHEETS IS BASED ON LIMITED INVESTIGATIONS BY THE STATE AND IS IN NO WAY WARRANTED TO INDICATE THE CONDITIONS OF ACTUAL QUANTITIES OF WORK WHICH WILL BE REQUIRED.

Plotted: 7/17/2010

DESIGNER/DRAFTER: CJF
CHECKED BY: ALM
SCALE IN FEET 0 5 10
SCALE 1" = 5'

STATE OF CONNECTICUT
DEPARTMENT OF TRANSPORTATION

Filename: ...\HW_MST_093_H052_XSC-084.dgn

MICHAEL BAKER ENGINEERING, INC.

APPROVED BY: - DATE: -

PROJECT TITLE: NEW BRITAIN - HARTFORD BUSWAY AMTRAK ACCESS ROAD

TOWN: NEWINGTON, WEST HARTFORD & HARTFORD

DRAWING TITLE: ROADWAY SECTIONS

PROJECT NO. 093-H052
DRAWING NO. XSC-084
SHEET NO. XSC-084

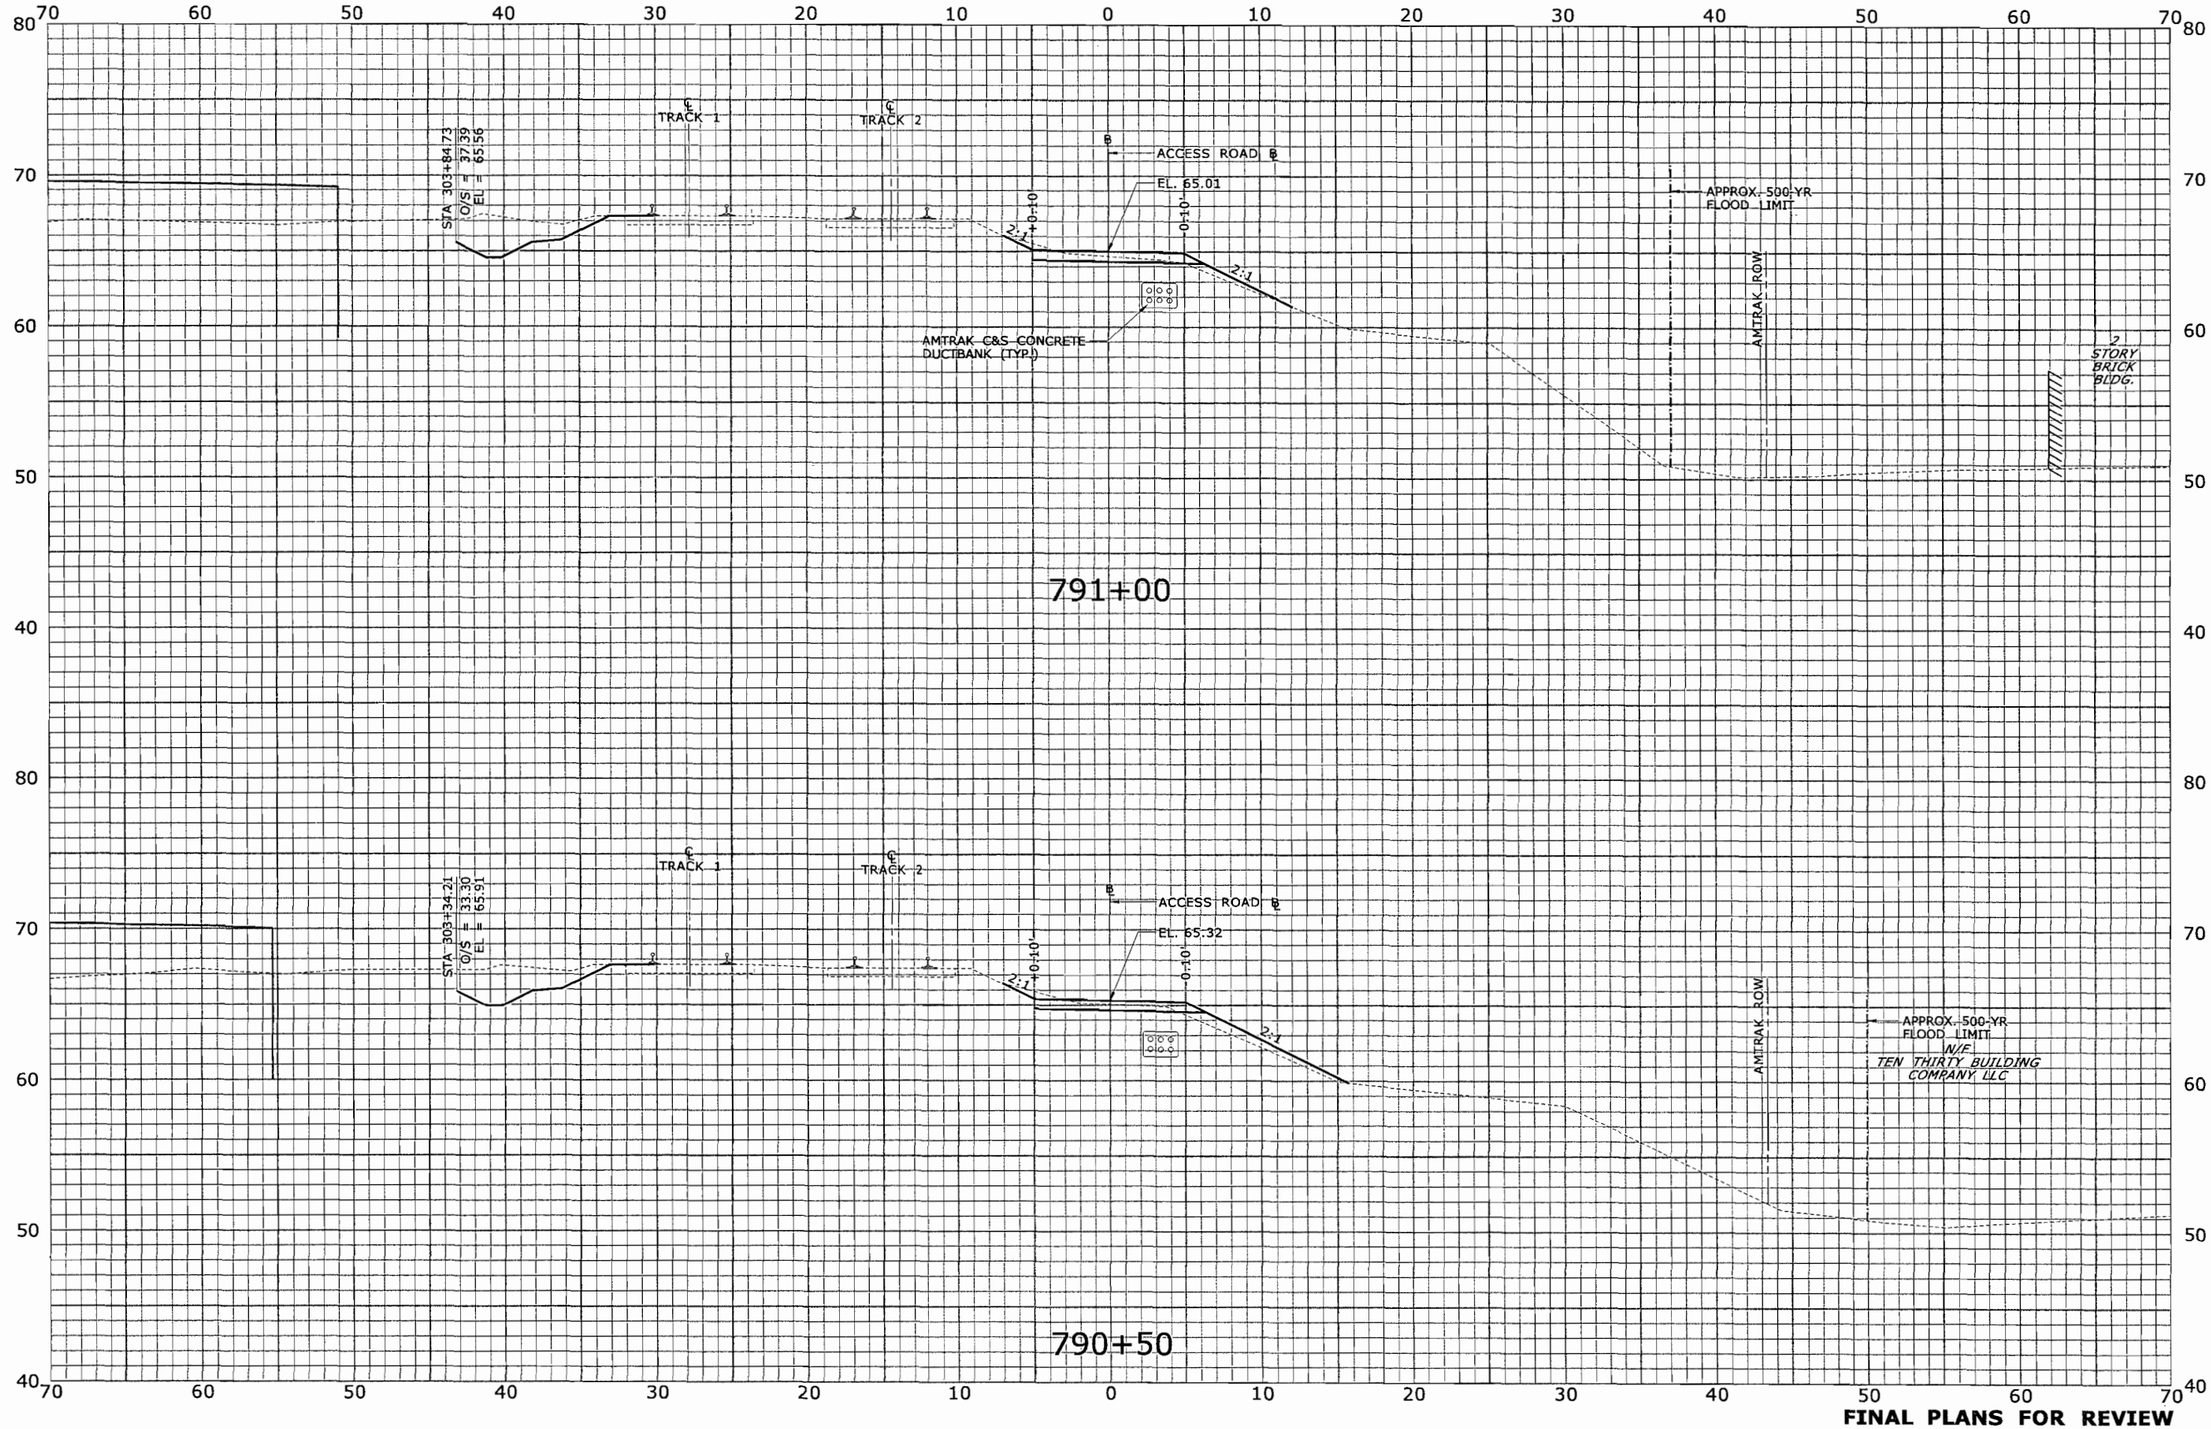

FINAL PLANS FOR REVIEW

REV.	DATE	REVISION DESCRIPTION	SHEET NO.
-	-	-	-
-	-	-	-
-	-	-	-
-	-	-	-
-	-	-	-
-	-	-	-

THE INFORMATION, INCLUDING ESTIMATED QUANTITIES OF WORK, SHOWN ON THESE SHEETS IS BASED ON LIMITED INVESTIGATIONS BY THE STATE AND IS IN NO WAY WARRANTED TO INDICATE THE CONDITIONS OF ACTUAL QUANTITIES OF WORK WHICH WILL BE REQUIRED.

Plotted: 7/17/2010

DESIGNER/DRAFTER: CJF
CHECKED BY: ALM
SCALE IN FEET 0 5 10
SCALE 1" = 5'

STATE OF CONNECTICUT
DEPARTMENT OF TRANSPORTATION

Filename: ...\HW_MST_093_H052_XSC-085.dgn

MICHAEL BAKER ENGINEERING, INC.
APPROVED BY: -
DATE: -

PROJECT TITLE:
NEW BRITAIN - HARTFORD BUSWAY
AMTRAK ACCESS ROAD

TOWN:
NEWINGTON, WEST HARTFORD & HARTFORD

DRAWING TITLE:
ROADWAY SECTIONS

PROJECT NO. 093-H052
DRAWING NO. XSC-085
SHEET NO. XSC-085

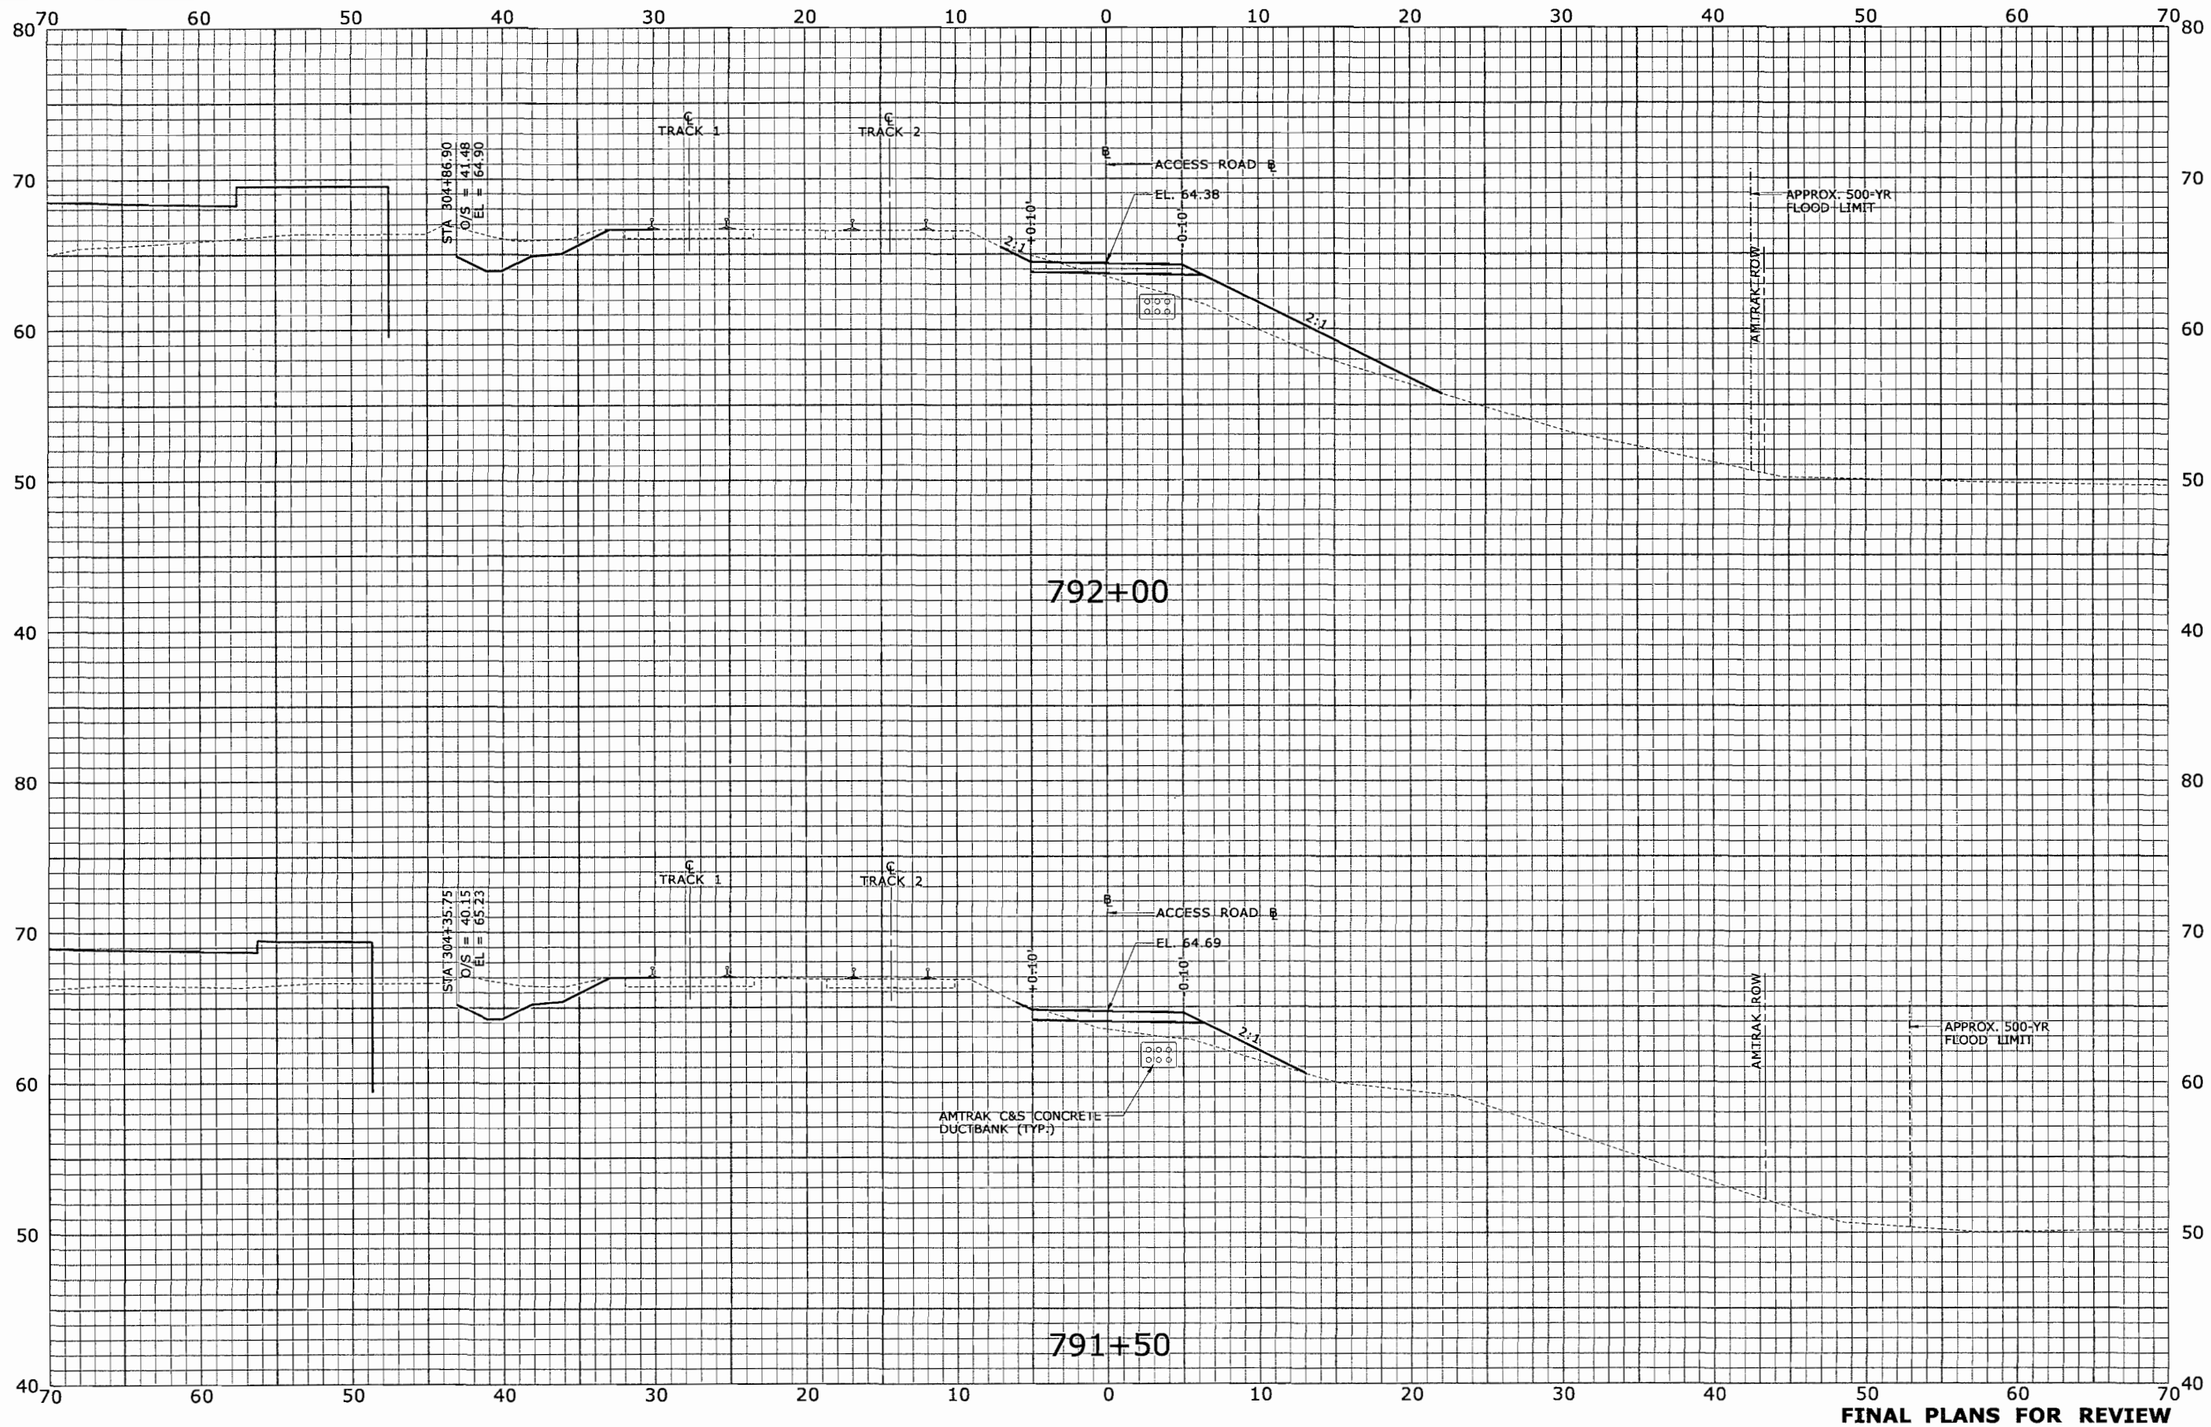

STA. 791+50 TO STA. 792+00

FINAL PLANS FOR REVIEW

REV.	DATE	REVISION DESCRIPTION	SHEET NO.
-	-	-	-
-	-	-	-
-	-	-	-
-	-	-	-
-	-	-	-
-	-	-	-

THE INFORMATION, INCLUDING ESTIMATED QUANTITIES OF WORK, SHOWN ON THESE SHEETS IS BASED ON LIMITED INVESTIGATIONS BY THE STATE AND IS IN NO WAY WARRANTED TO INDICATE THE CONDITIONS OF ACTUAL QUANTITIES OF WORK WHICH WILL BE REQUIRED.

Plotted: 7/17/2010

DESIGNER/DRAFTER: CJF

CHECKED BY: ALM

SCALE IN FEET 0 5 10

SCALE 1" = 5'

STATE OF CONNECTICUT
DEPARTMENT OF TRANSPORTATION

Filename: ...\HW_MST_093_H052_XSC-086.dgn

MICHAEL BAKER ENGINEERING, INC.

APPROVED BY: -

DATE: -

PROJECT TITLE: NEW BRITAIN - HARTFORD BUSWAY AMTRAK ACCESS ROAD

TOWN: NEWINGTON, WEST HARTFORD & HARTFORD

DRAWING TITLE: ROADWAY SECTIONS

PROJECT NO. 093-H052

DRAWING NO. XSC-086

SHEET NO. XSC-086

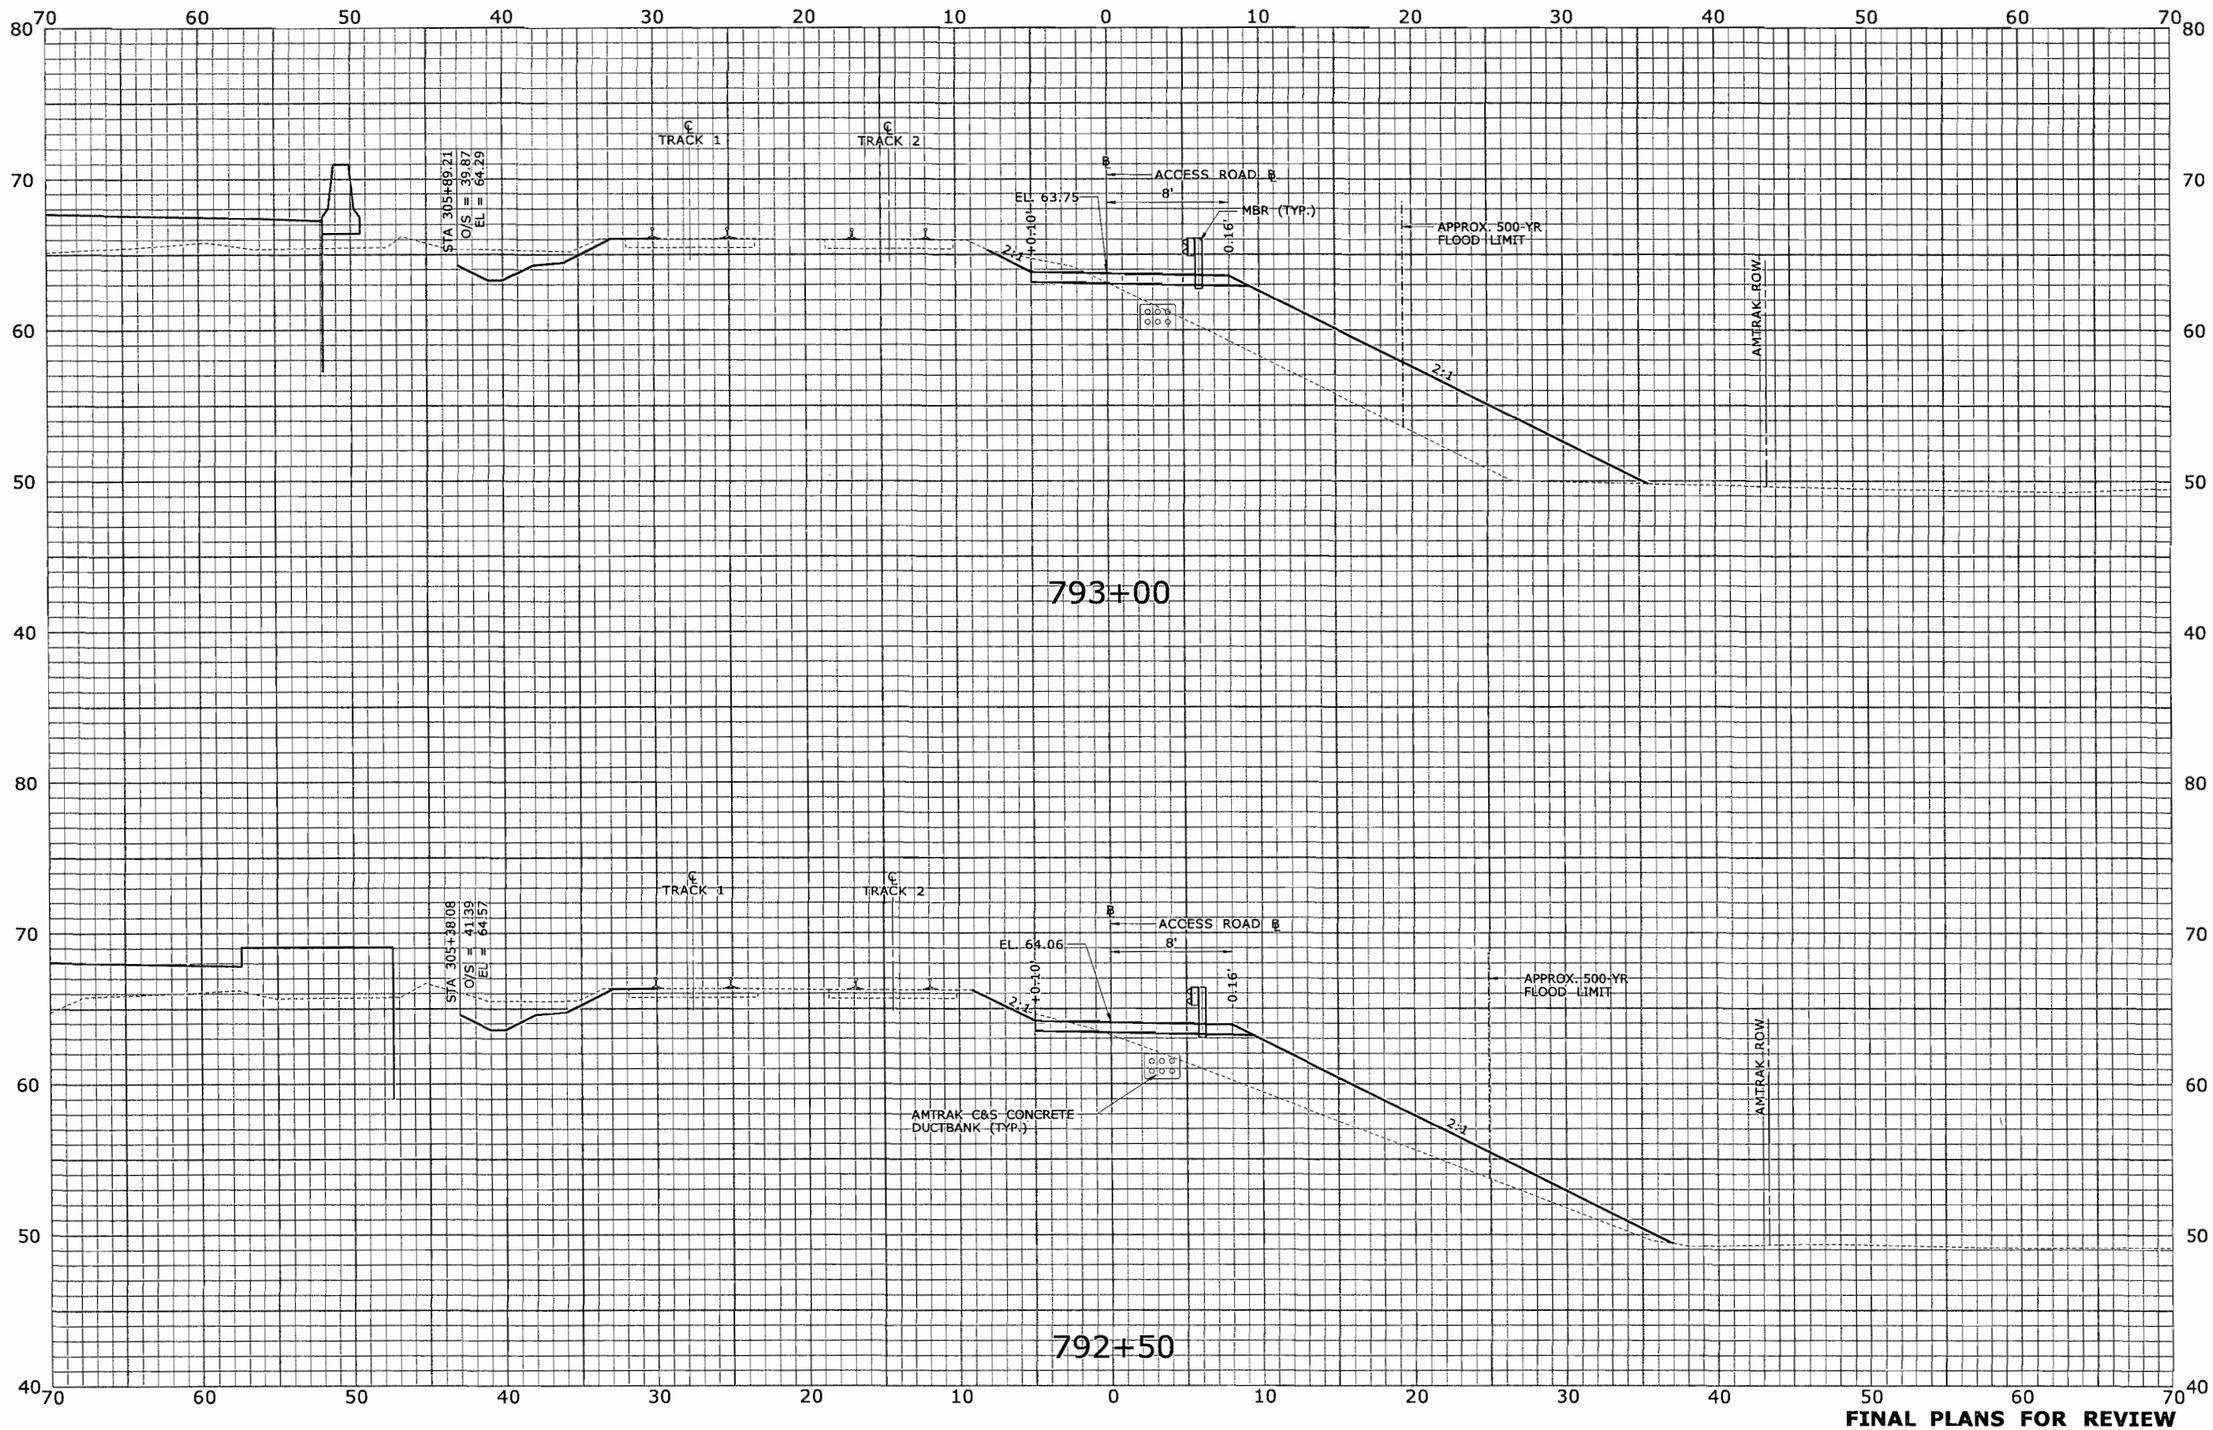

FINAL PLANS FOR REVIEW

STA. 792+50 TO STA. 793+00

REV.	DATE	REVISION DESCRIPTION	SHEET NO.
-	-	-	-
-	-	-	-
-	-	-	-
-	-	-	-
-	-	-	-
-	-	-	-
-	-	-	-

THE INFORMATION, INCLUDING ESTIMATED QUANTITIES OF WORK, SHOWN ON THESE SHEETS IS BASED ON LIMITED INVESTIGATIONS BY THE STATE AND IS IN NO WAY WARRANTED TO INDICATE THE CONDITIONS OF ACTUAL QUANTITIES OF WORK WHICH WILL BE REQUIRED.

Plotted: 7/17/2010

DESIGNER/DRAFTER: CJF
CHECKED BY: ALM
SCALE IN FEET 0 5 10
SCALE 1" = 5'

STATE OF CONNECTICUT
DEPARTMENT OF TRANSPORTATION

Filename: ...\HW_MST_093_H052_XSC-087.dgn

MICHAEL BAKER ENGINEERING, INC.
APPROVED BY: -
DATE: -

PROJECT TITLE: NEW BRITAIN - HARTFORD BUSWAY AMTRAK ACCESS ROAD

TOWN: NEWINGTON, WEST HARTFORD & HARTFORD

DRAWING TITLE: ROADWAY SECTIONS

PROJECT NO. 093-H052
DRAWING NO. XSC-087
SHEET NO. XSC-087

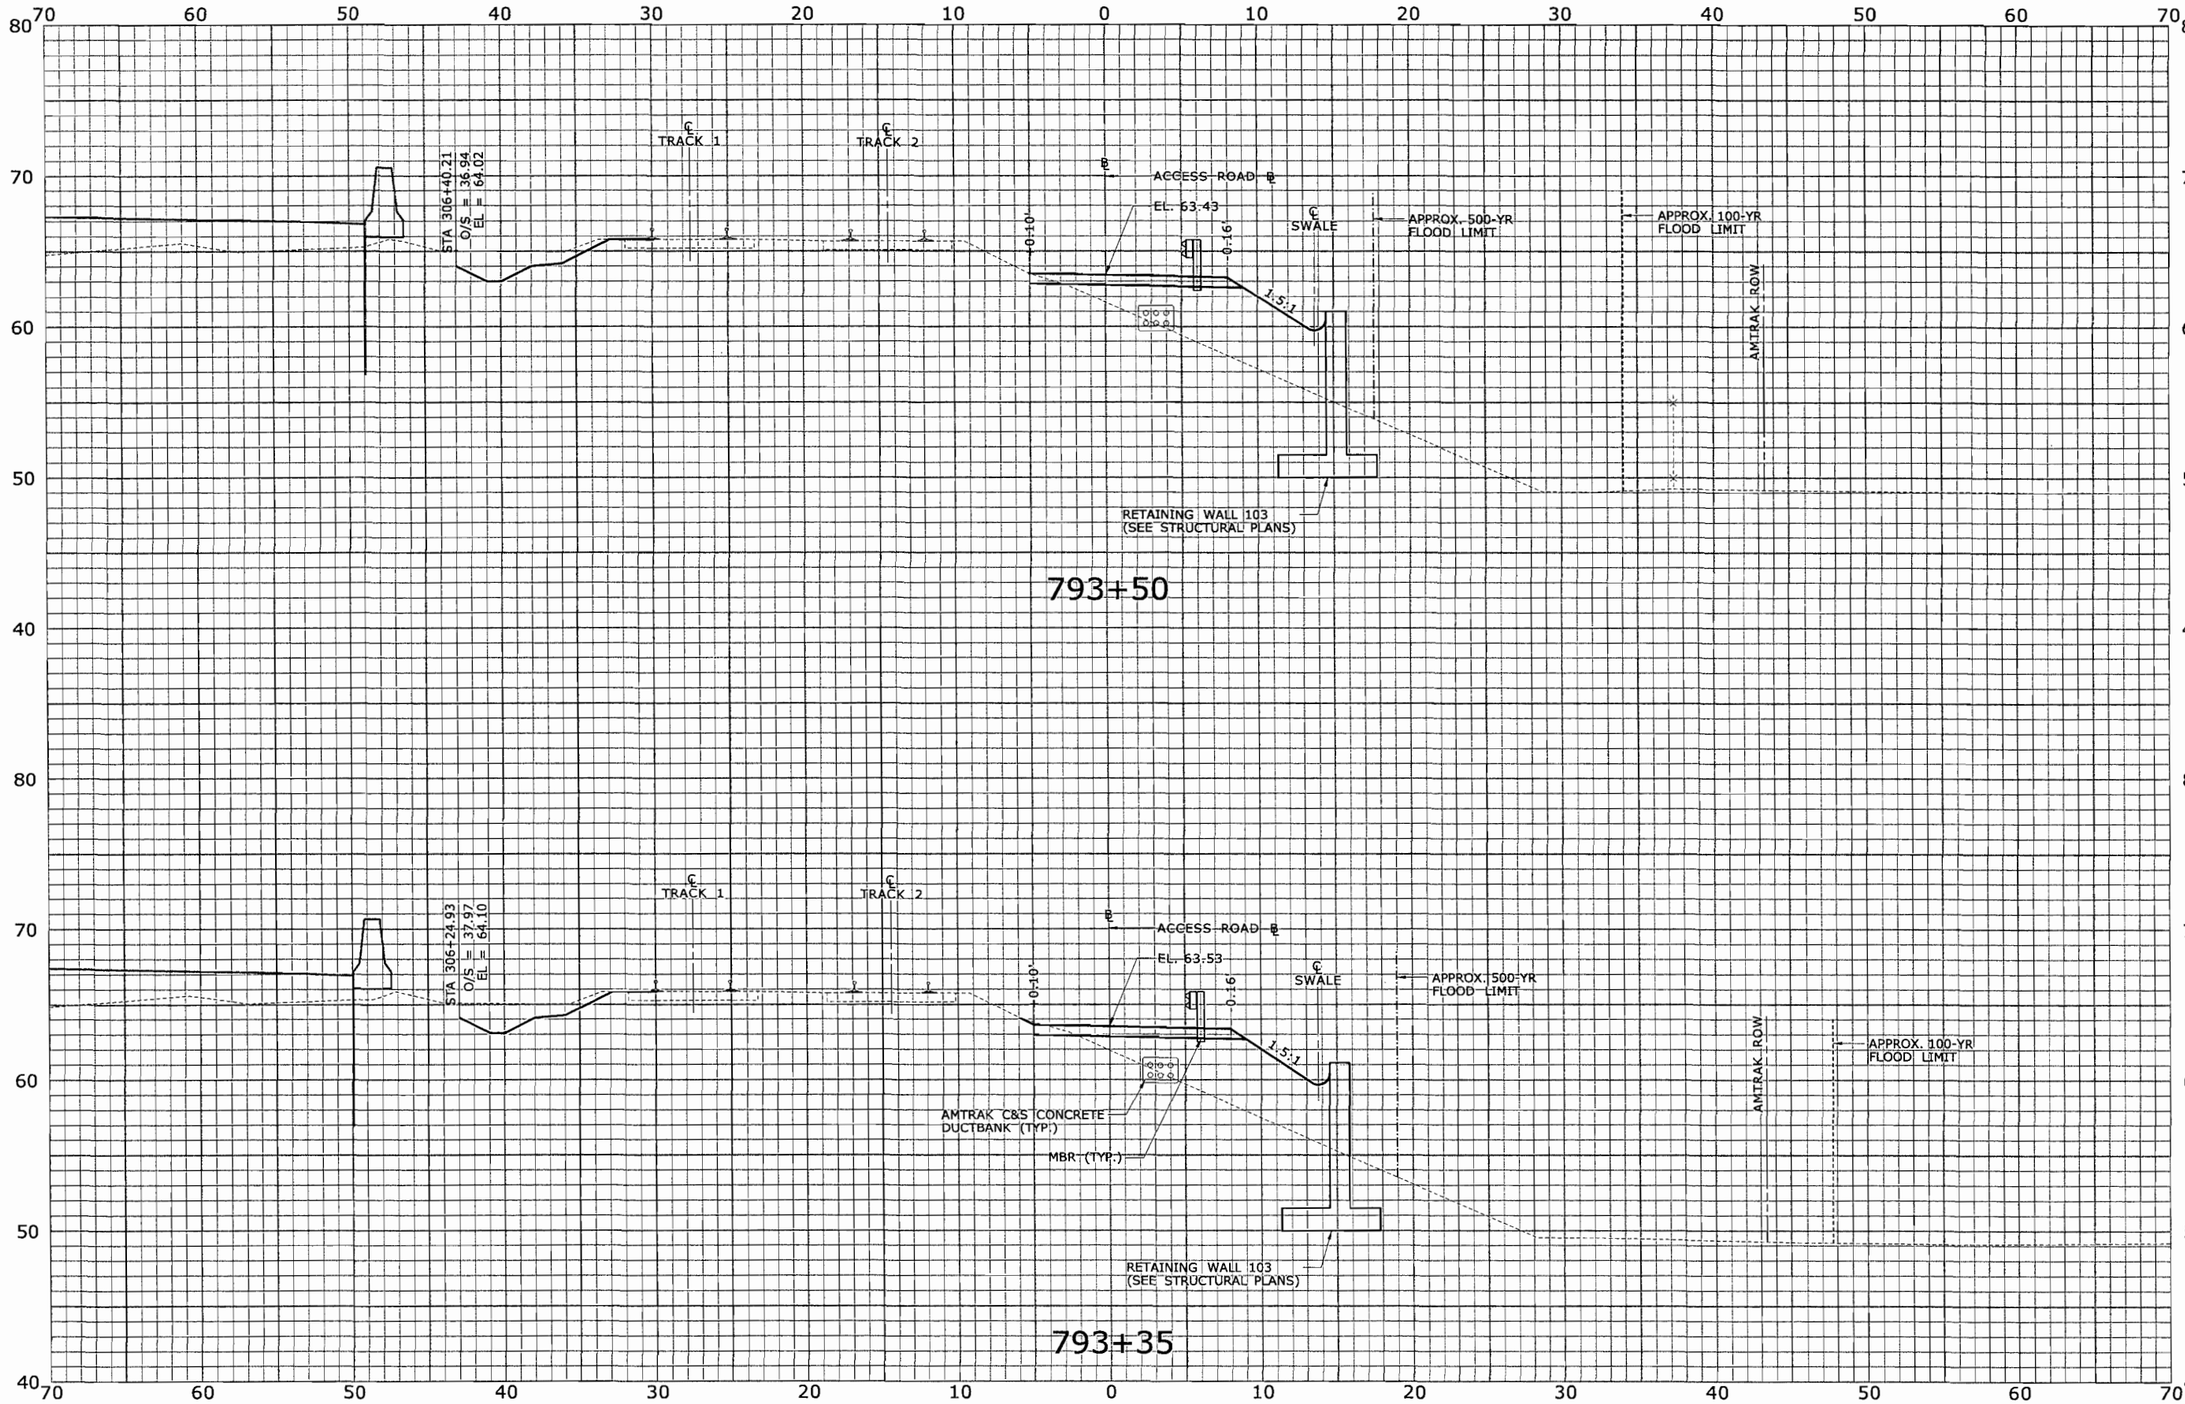

STA. 793+35 TO STA. 793+50

FINAL PLANS FOR REVIEW

REV.	DATE	REVISION DESCRIPTION	SHEET NO.
-	-	-	-
-	-	-	-
-	-	-	-
-	-	-	-
-	-	-	-
-	-	-	-

THE INFORMATION, INCLUDING ESTIMATED QUANTITIES OF WORK, SHOWN ON THESE SHEETS IS BASED ON LIMITED INVESTIGATIONS BY THE STATE AND IS IN NO WAY WARRANTED TO INDICATE THE CONDITIONS OF ACTUAL QUANTITIES OF WORK WHICH WILL BE REQUIRED.

Plotted: 7/17/2010

DESIGNER/DRAFTER: CJF
CHECKED BY: ALM
SCALE IN FEET 0 5 10
SCALE 1" = 5'

STATE OF CONNECTICUT
DEPARTMENT OF TRANSPORTATION

Filename: ...\HW_MST_093_H052_XSC-088.dgn

MICHAEL BAKER ENGINEERING, INC.
APPROVED BY: -
DATE: -

PROJECT TITLE: NEW BRITAIN - HARTFORD BUSWAY AMTRAK ACCESS ROAD

TOWN: NEWINGTON, WEST HARTFORD & HARTFORD

DRAWING TITLE: ROADWAY SECTIONS

PROJECT NO. 093-H052
DRAWING NO. XSC-088
SHEET NO. XSC-088

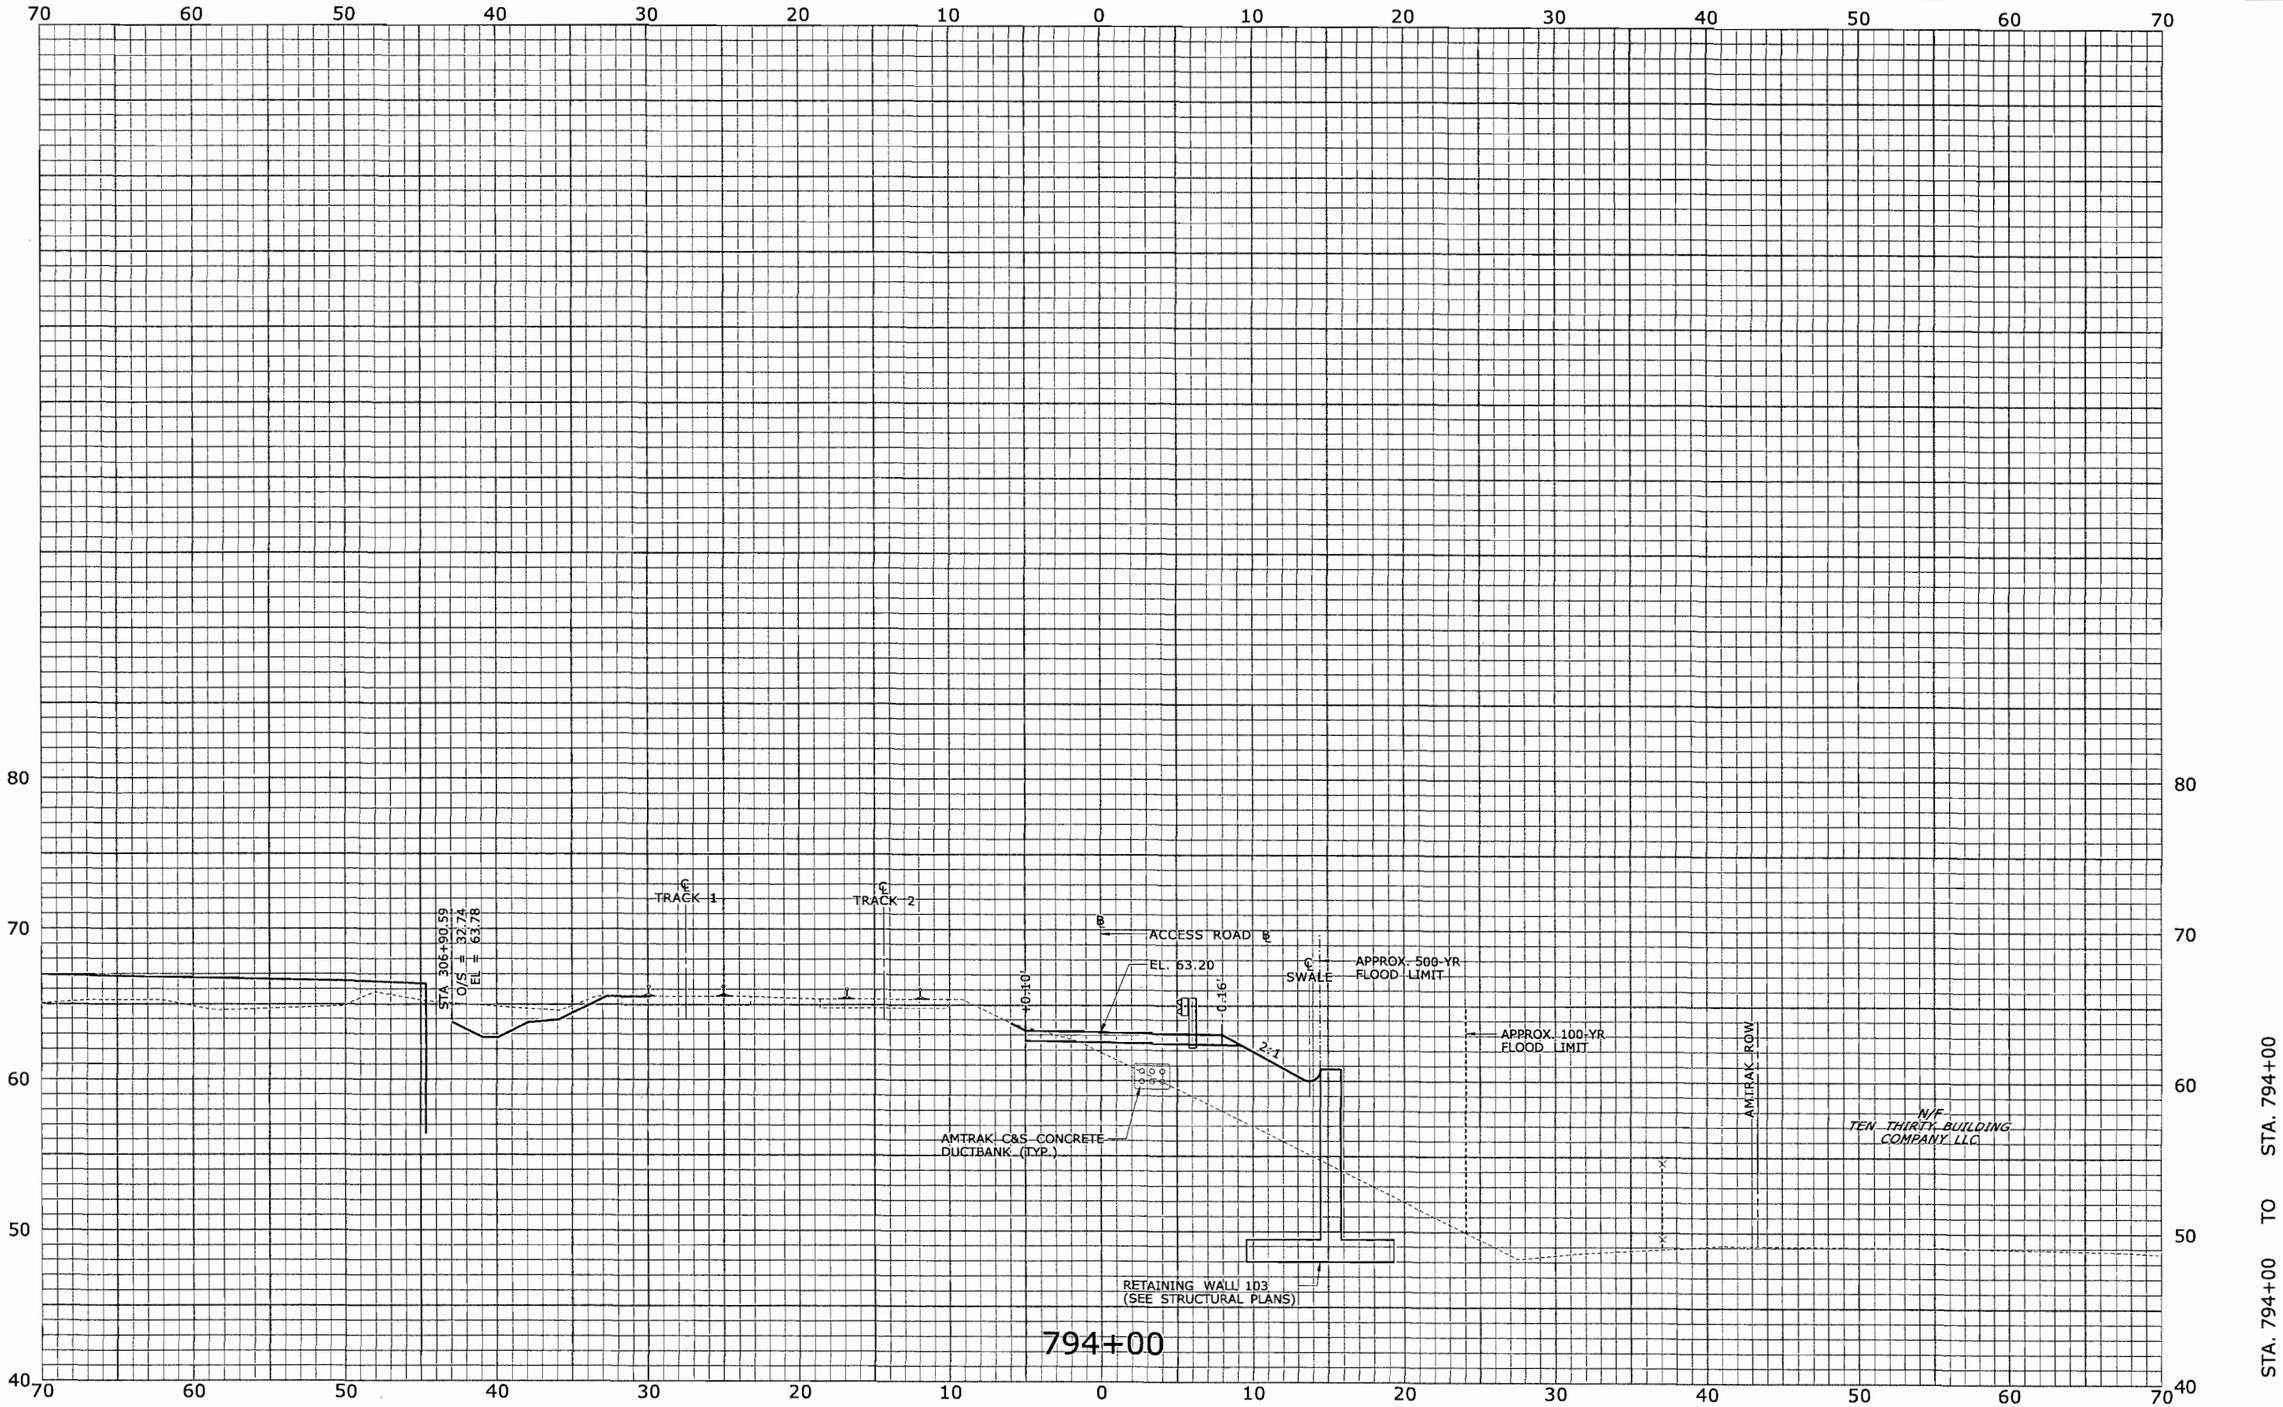

FINAL PLANS FOR REVIEW

REV.	DATE	REVISION DESCRIPTION	SHEET NO.
-	-	-	-
-	-	-	-
-	-	-	-
-	-	-	-
-	-	-	-
-	-	-	-

THE INFORMATION, INCLUDING ESTIMATED QUANTITIES OF WORK, SHOWN ON THESE SHEETS IS BASED ON LIMITED INVESTIGATIONS BY THE STATE AND IS IN NO WAY WARRANTED TO INDICATE THE CONDITIONS OF ACTUAL QUANTITIES OF WORK WHICH WILL BE REQUIRED.

Plotted: 7/17/2010

DESIGNER/DRAFTER: CJF
CHECKED BY: ALM
SCALE IN FEET 0 5 10
SCALE 1" = 5'

STATE OF CONNECTICUT
DEPARTMENT OF TRANSPORTATION

Filename: ...\HW..MST..093..H052..XSC-089.dgn

MICHAEL BAKER ENGINEERING, INC.
APPROVED BY: -
DATE: -

PROJECT TITLE: NEW BRITAIN - HARTFORD BUSWAY AMTRAK ACCESS ROAD

TOWN: NEWINGTON, WEST HARTFORD & HARTFORD

DRAWING TITLE: ROADWAY SECTIONS

PROJECT NO. 093-H052
DRAWING NO. XSC-089
SHEET NO. XSC-089

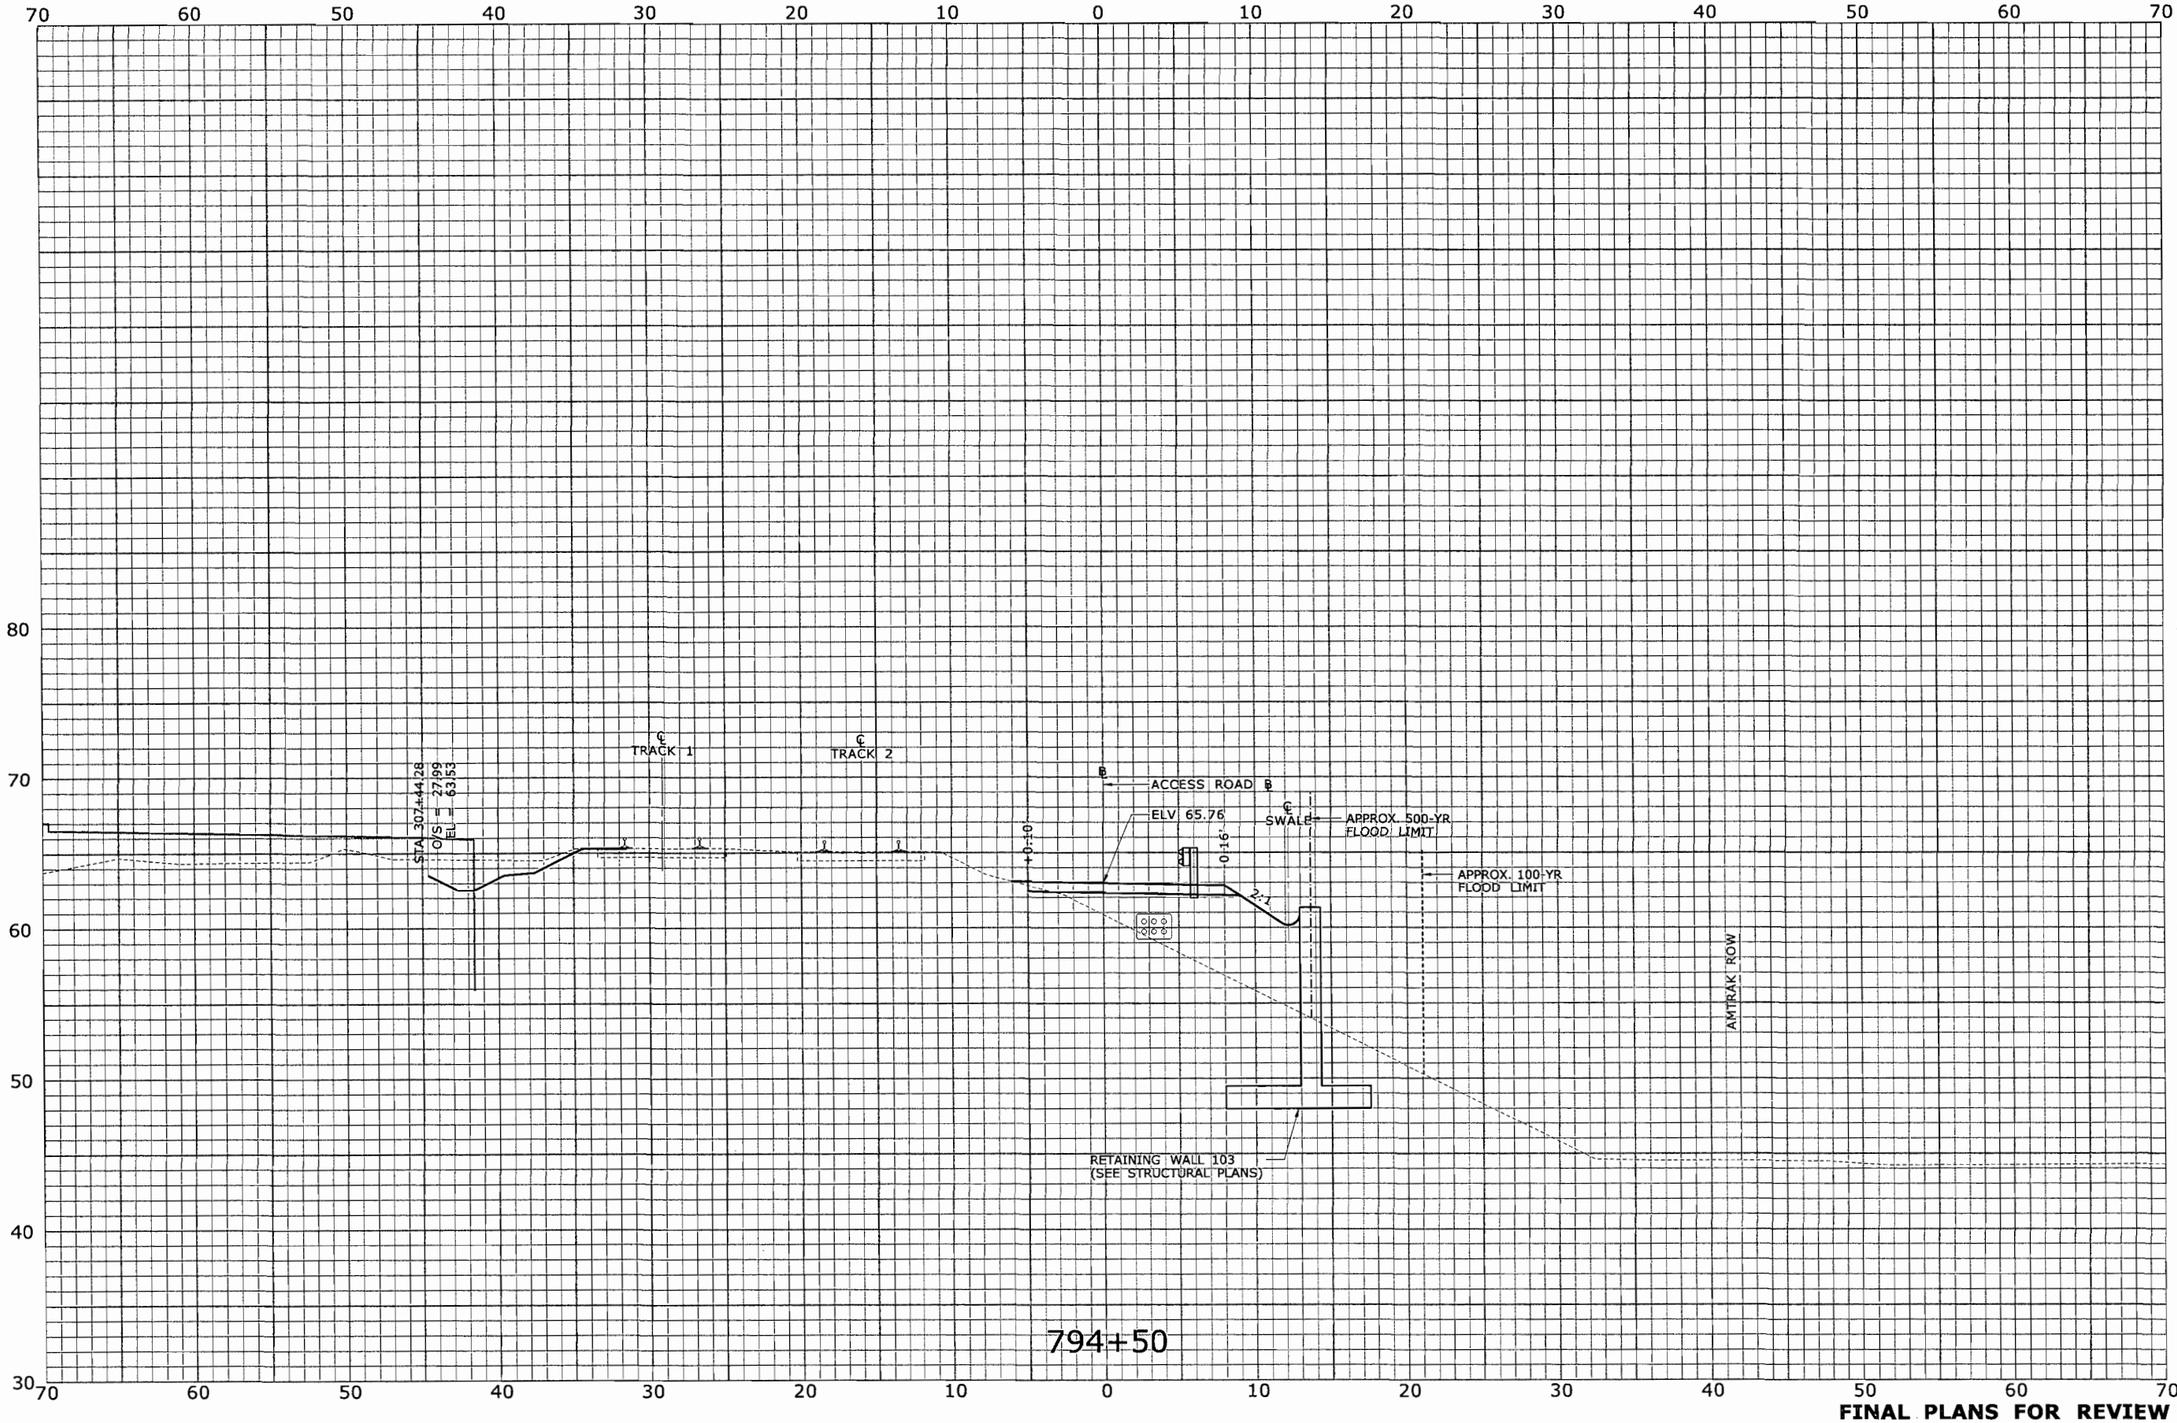

STA. 794+50 TO STA. 794+50

FINAL PLANS FOR REVIEW

REV.	DATE	REVISION DESCRIPTION	SHEET NO.
-	-	-	-
-	-	-	-
-	-	-	-
-	-	-	-
-	-	-	-
-	-	-	-

THE INFORMATION, INCLUDING ESTIMATED QUANTITIES OF WORK, SHOWN ON THESE SHEETS IS BASED ON LIMITED INVESTIGATIONS BY THE STATE AND IS IN NO WAY WARRANTED TO INDICATE THE CONDITIONS OF ACTUAL QUANTITIES OF WORK WHICH WILL BE REQUIRED.

Plotted: 7/17/2010

DESIGNER/DRAFTER: CJF

CHECKED BY: ALM

SCALE IN FEET 0 5 10

SCALE 1" = 5'

STATE OF CONNECTICUT
DEPARTMENT OF TRANSPORTATION

Filename: ...\HW_MST_093_H052_XSC-090.dgn

MICHAEL BAKER ENGINEERING, INC.

APPROVED BY: -

DATE: -

PROJECT TITLE: NEW BRITAIN - HARTFORD BUSWAY AMTRAK ACCESS ROAD

TOWN: NEWINGTON, WEST HARTFORD & HARTFORD

DRAWING TITLE: ROADWAY SECTIONS

PROJECT NO. 093-H052

DRAWING NO. XSC-090

SHEET NO. XSC-090

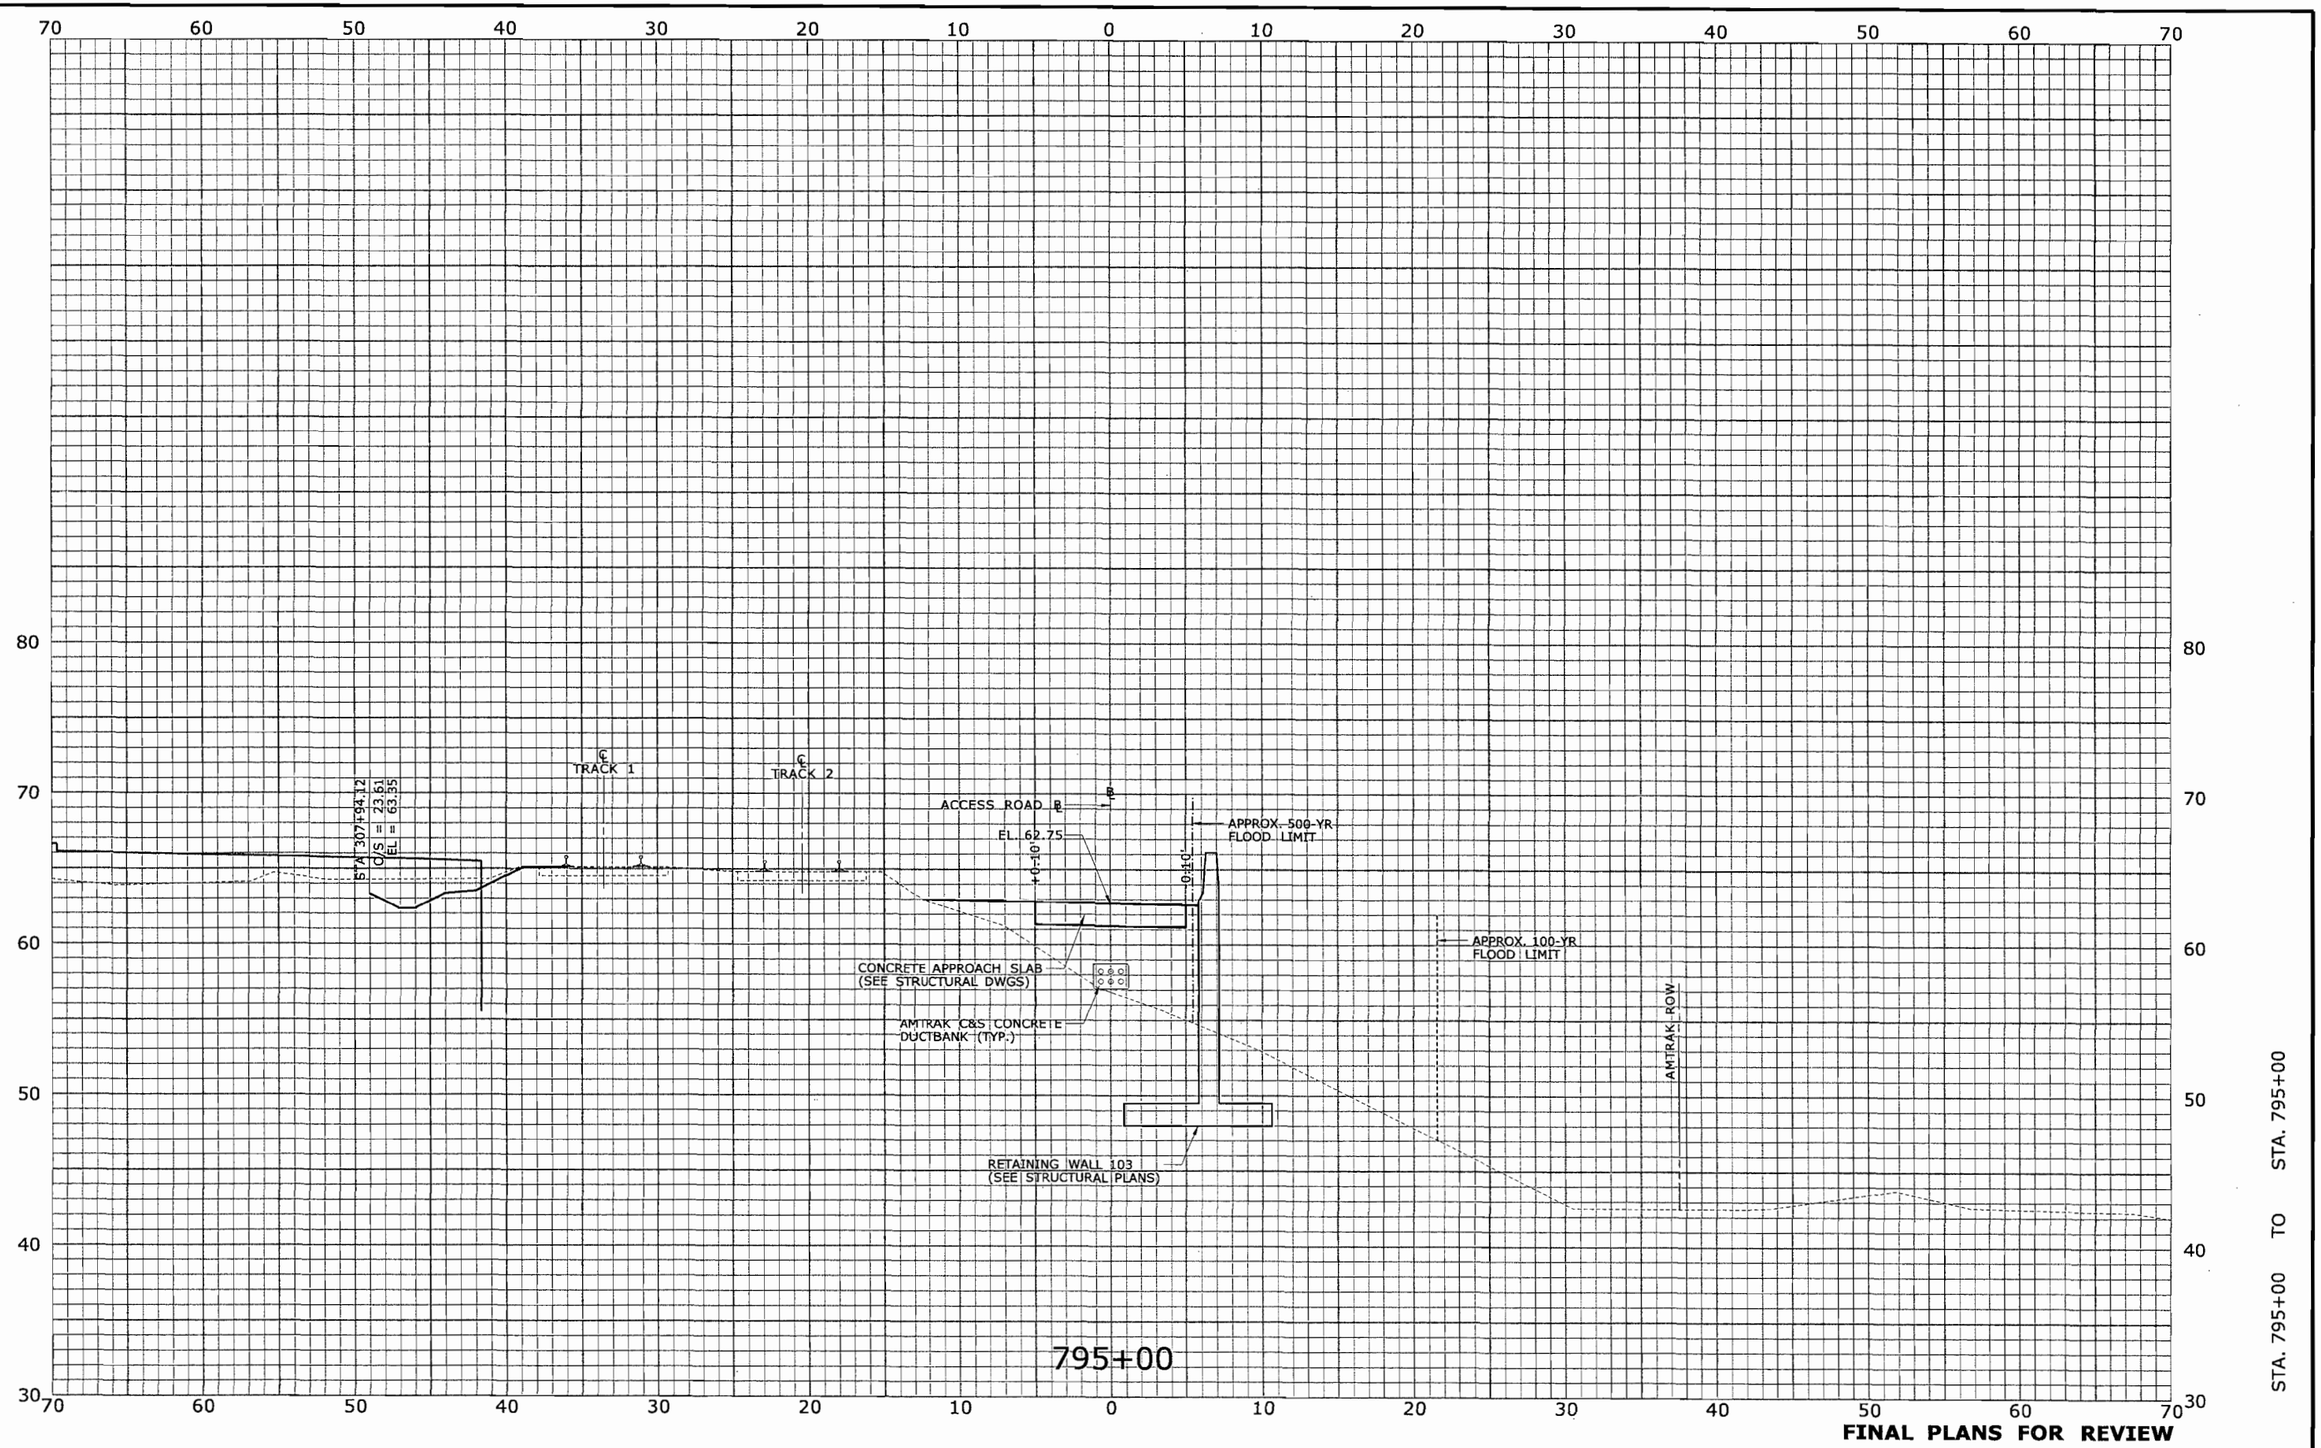

FINAL PLANS FOR REVIEW

REV.	DATE	REVISION DESCRIPTION	SHEET NO.
-	-	-	-
-	-	-	-
-	-	-	-
-	-	-	-
-	-	-	-
-	-	-	-

THE INFORMATION, INCLUDING ESTIMATED QUANTITIES OF WORK, SHOWN ON THESE SHEETS IS BASED ON LIMITED INVESTIGATIONS BY THE STATE AND IS IN NO WAY WARRANTED TO INDICATE THE CONDITIONS OF ACTUAL QUANTITIES OF WORK WHICH WILL BE REQUIRED.

Plotted: 7/17/2010

DESIGNER/DRAFTER: CJF
CHECKED BY: ALM
SCALE IN FEET 0 5 10
SCALE 1" = 5'

STATE OF CONNECTICUT
DEPARTMENT OF TRANSPORTATION

Filename: ...\HW_MST_093_H052_XSC-091.dgn

MICHAEL BAKER ENGINEERING, INC.
APPROVED BY: -
DATE: -

PROJECT TITLE: NEW BRITAIN - HARTFORD BUSWAY AMTRAK ACCESS ROAD

TOWN: NEWINGTON, WEST HARTFORD & HARTFORD

DRAWING TITLE: ROADWAY SECTIONS

PROJECT NO. 093-H052
DRAWING NO. XSC-091
SHEET NO. XSC-091

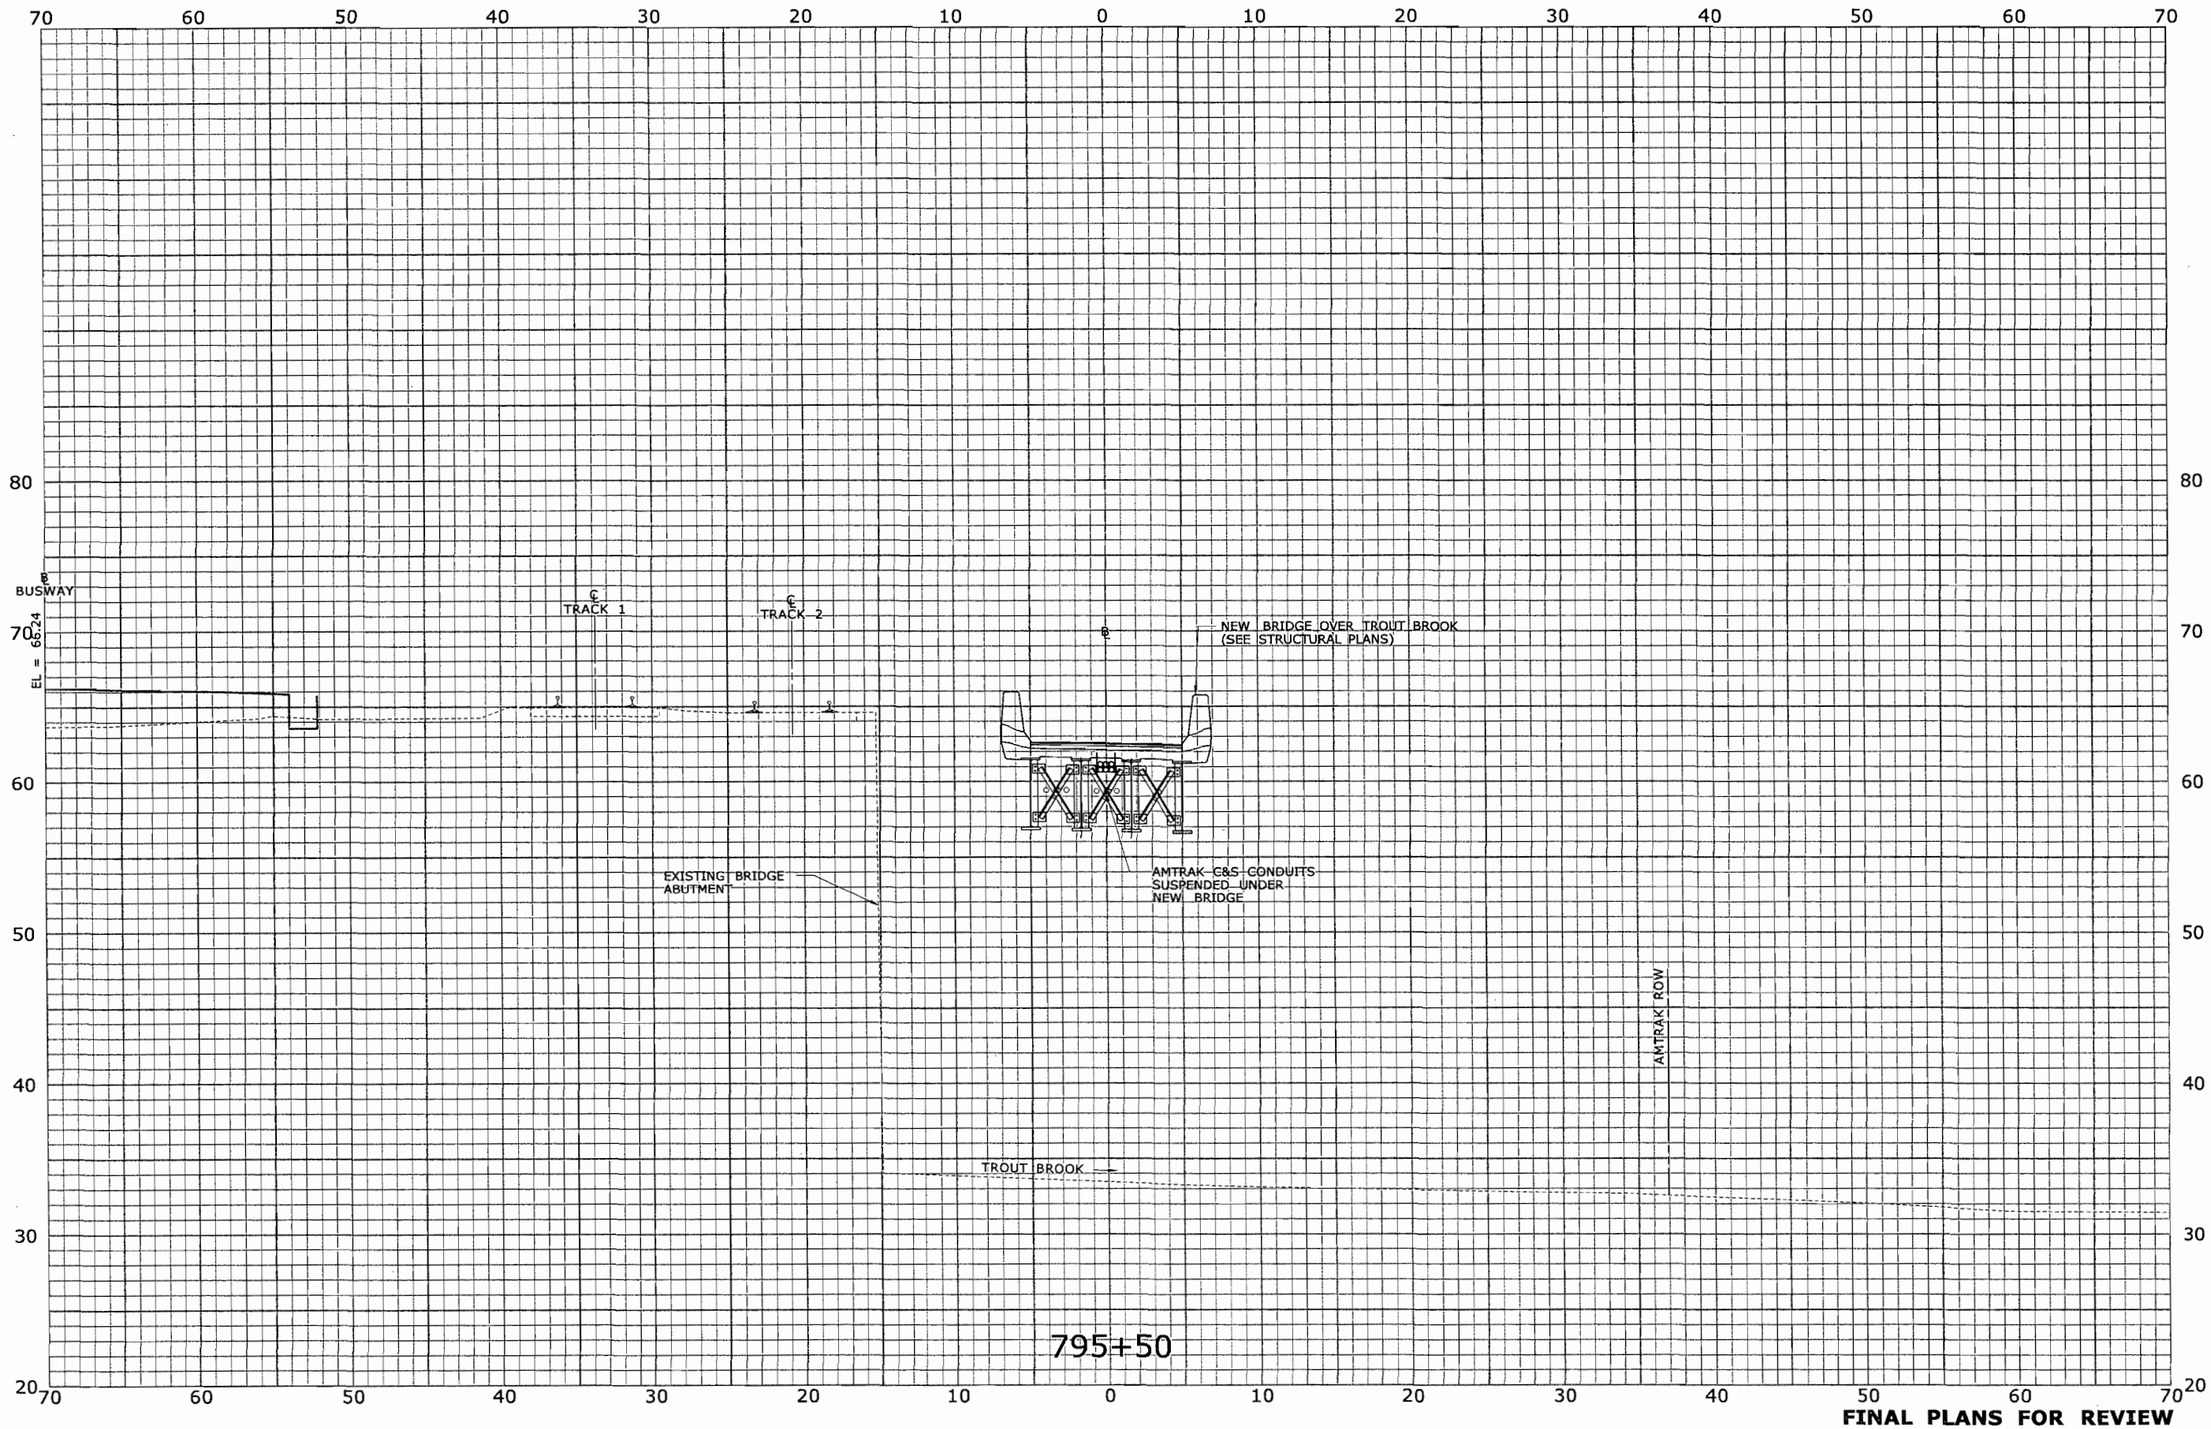

FINAL PLANS FOR REVIEW

REV.	DATE	REVISION DESCRIPTION	SHEET NO.
-	-	-	-
-	-	-	-
-	-	-	-
-	-	-	-
-	-	-	-
-	-	-	-
-	-	-	-

THE INFORMATION, INCLUDING ESTIMATED QUANTITIES OF WORK, SHOWN ON THESE SHEETS IS BASED ON LIMITED INVESTIGATIONS BY THE STATE AND IS IN NO WAY WARRANTED TO INDICATE THE CONDITIONS OF ACTUAL QUANTITIES OF WORK WHICH WILL BE REQUIRED.

Plotted: 7/17/2010

DESIGNER/DRAFTER: CJF
CHECKED BY: ALM
SCALE IN FEET 0 5 10
SCALE 1" = 5'

STATE OF CONNECTICUT
DEPARTMENT OF TRANSPORTATION

Filename: ...\HW_MST_093_H052_XSC-092.dgn

MICHAEL BAKER ENGINEERING, INC.
APPROVED BY: -
DATE: -

PROJECT TITLE:
NEW BRITAIN - HARTFORD BUSWAY
AMTRAK ACCESS ROAD

TOWN: NEWINGTON, WEST HARTFORD & HARTFORD

DRAWING TITLE: ROADWAY SECTIONS

PROJECT NO. 093-H052
DRAWING NO. XSC-092
SHEET NO. XSC-092

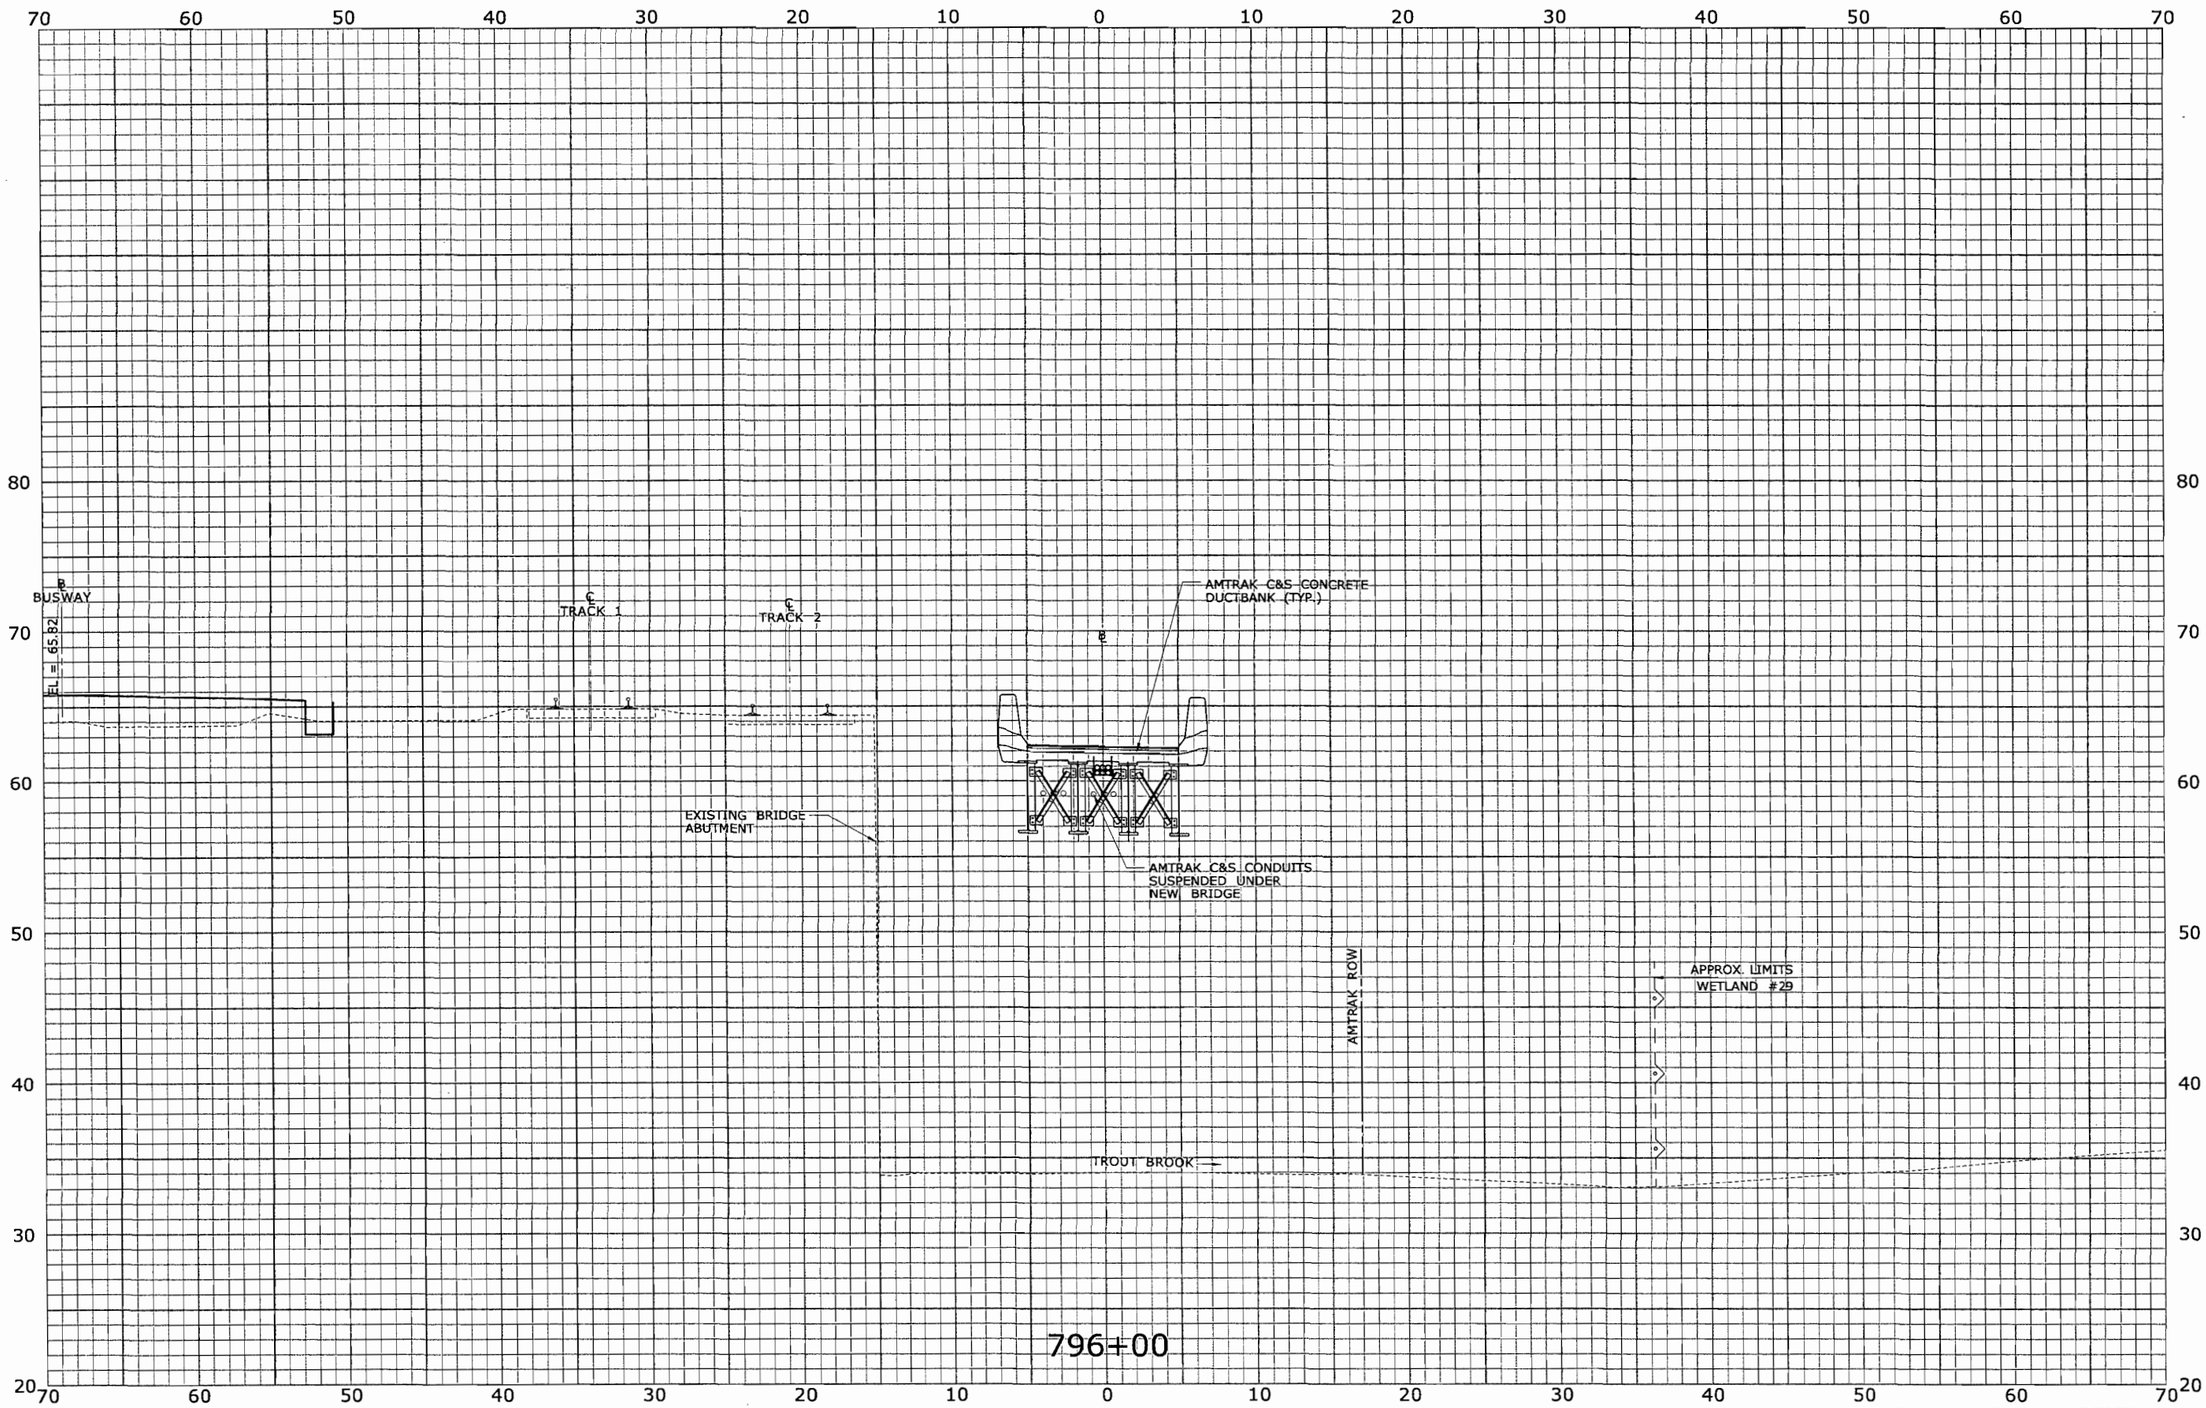

FINAL PLANS FOR REVIEW

REV.	DATE	REVISION DESCRIPTION	SHEET NO.
-	-	-	-
-	-	-	-
-	-	-	-
-	-	-	-
-	-	-	-
-	-	-	-

THE INFORMATION, INCLUDING ESTIMATED QUANTITIES OF WORK, SHOWN ON THESE SHEETS IS BASED ON LIMITED INVESTIGATIONS BY THE STATE AND IS IN NO WAY WARRANTED TO INDICATE THE CONDITIONS OF ACTUAL QUANTITIES OF WORK WHICH WILL BE REQUIRED.

Plotted: 7/17/2010

DESIGNER/DRAFTER: CJF
CHECKED BY: ALM
SCALE IN FEET 0 5 10
SCALE 1" = 5'

STATE OF CONNECTICUT
DEPARTMENT OF TRANSPORTATION

Filename: ...\HW_MST_093_H052_XSC-093.dgn

MICHAEL BAKER ENGINEERING, INC.
APPROVED BY: -
DATE: -

PROJECT TITLE:
NEW BRITAIN - HARTFORD BUSWAY
AMTRAK ACCESS ROAD

TOWN:
NEWINGTON, WEST HARTFORD & HARTFORD

DRAWING TITLE:
ROADWAY SECTIONS

PROJECT NO. 093-H052
DRAWING NO. XSC-093
SHEET NO. XSC-093

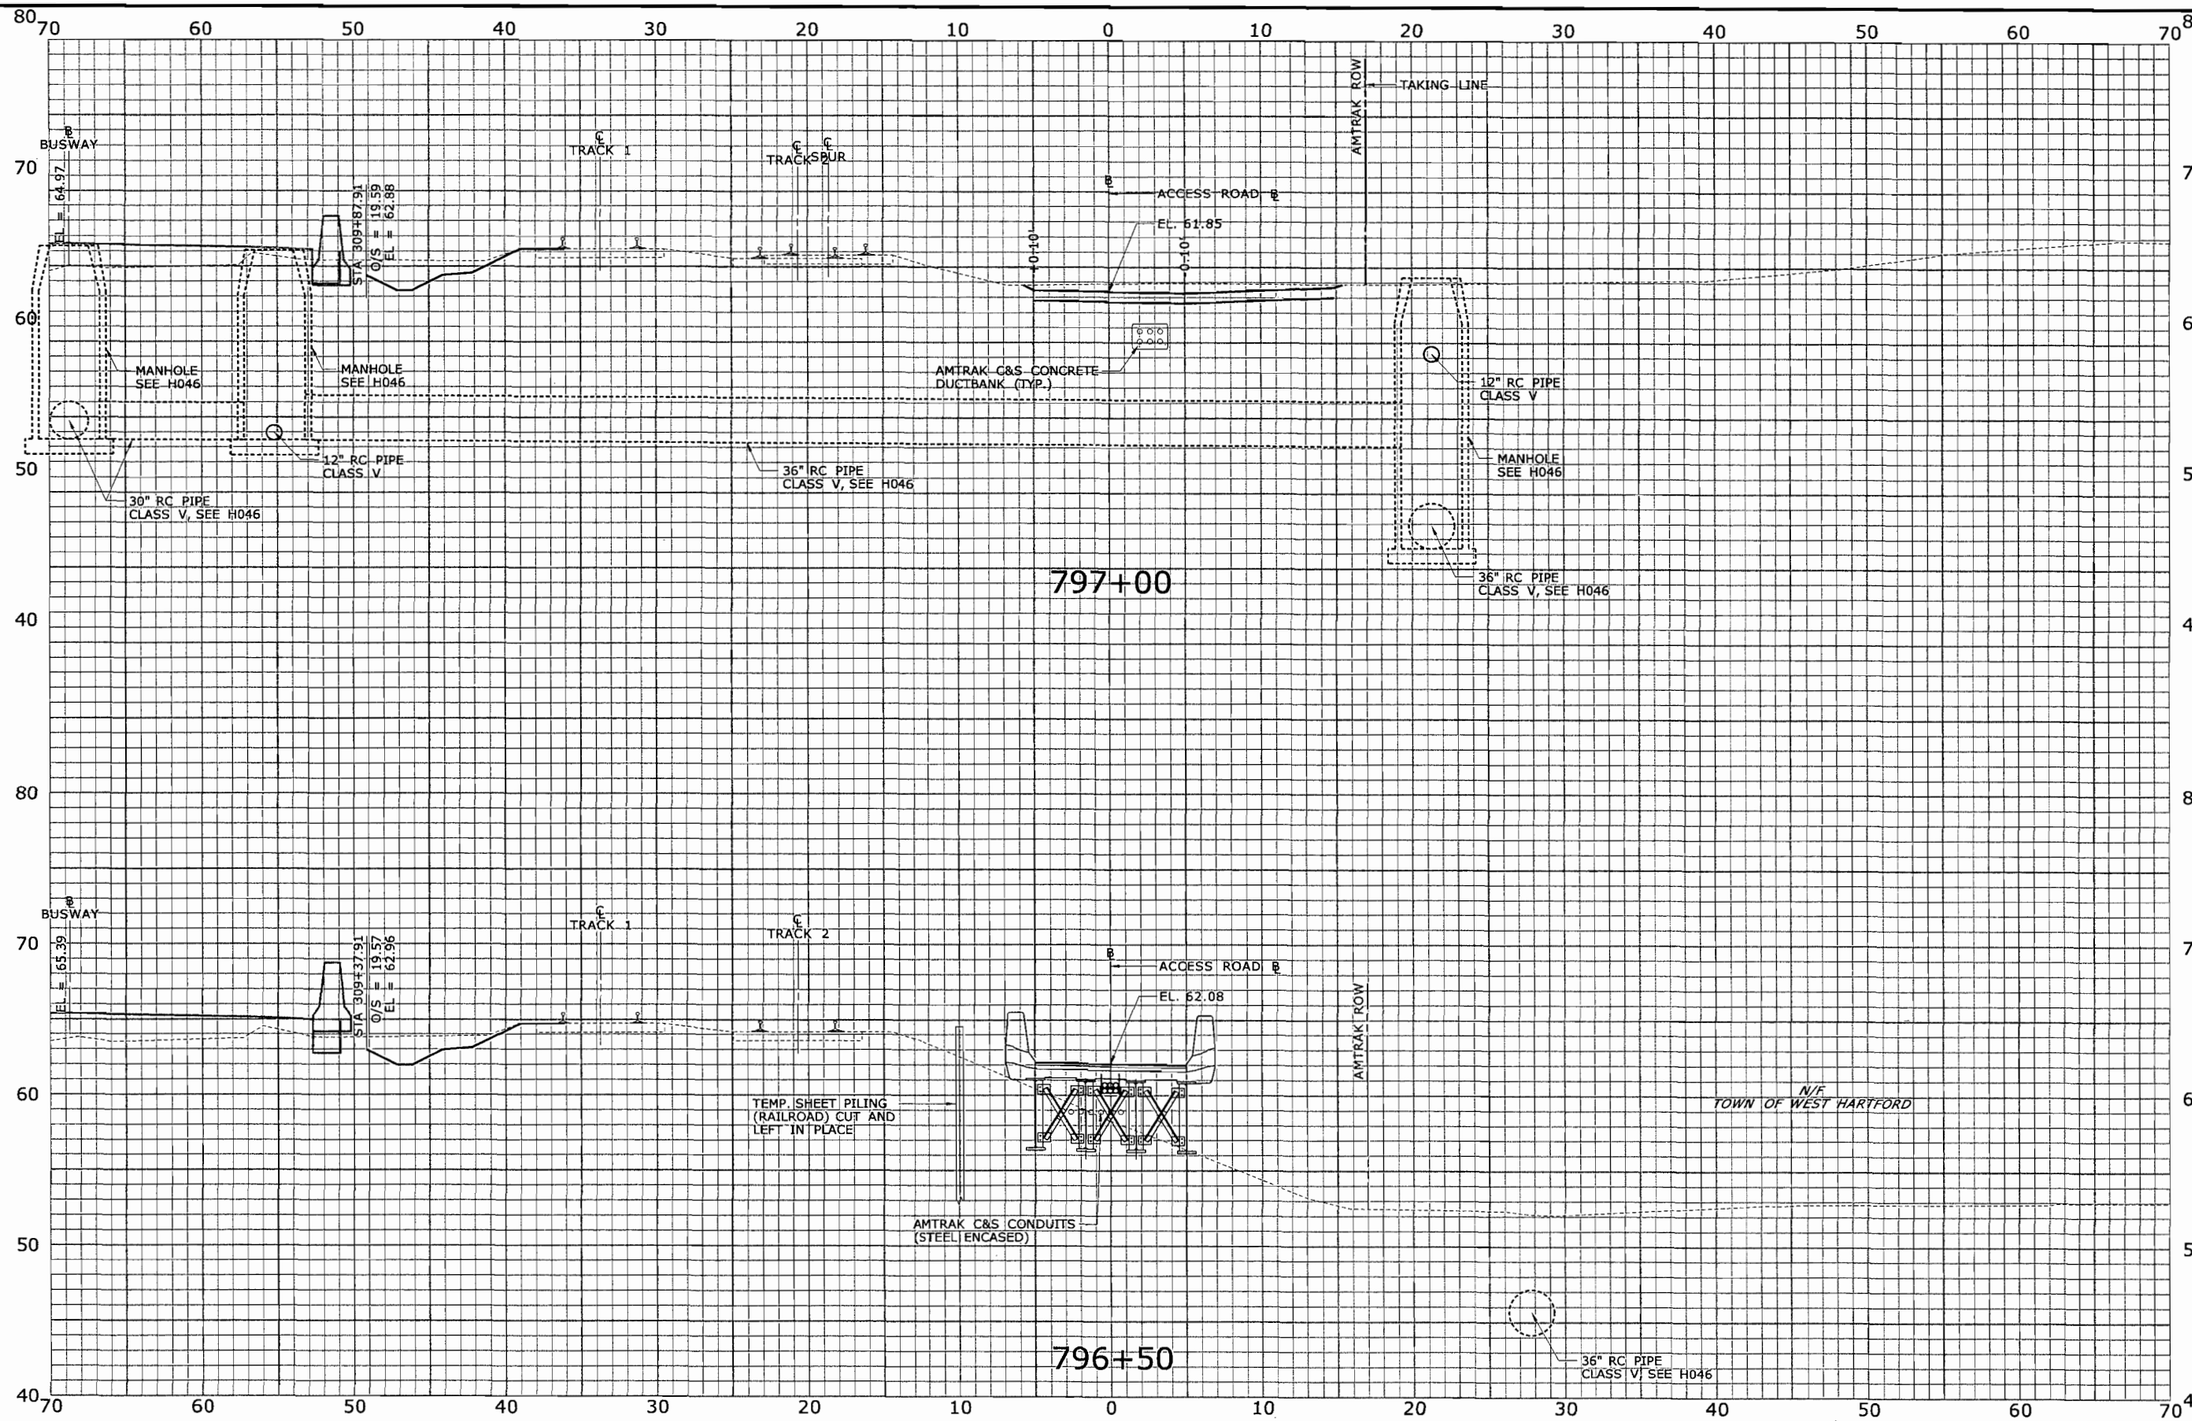

FINAL PLANS FOR REVIEW

REV.	DATE	REVISION DESCRIPTION	SHEET NO.
-	-	-	-
-	-	-	-
-	-	-	-
-	-	-	-
-	-	-	-
-	-	-	-
-	-	-	-

THE INFORMATION, INCLUDING ESTIMATED QUANTITIES OF WORK, SHOWN ON THESE SHEETS IS BASED ON LIMITED INVESTIGATIONS BY THE STATE AND IS IN NO WAY WARRANTED TO INDICATE THE CONDITIONS OF ACTUAL QUANTITIES OF WORK WHICH WILL BE REQUIRED.

Plotted: 7/17/2010

DESIGNER/DRAFTER: CJF
CHECKED BY: ALM
SCALE IN FEET 0 5 10
SCALE 1" = 5'

STATE OF CONNECTICUT
DEPARTMENT OF TRANSPORTATION

Filename: ...\HW_MST_093_H052_XSC-094.dgn

MICHAEL BAKER ENGINEERING, INC.

APPROVED BY: -
DATE: -

PROJECT TITLE:
NEW BRITAIN - HARTFORD BUSWAY
AMTRAK ACCESS ROAD

TOWN: NEWINGTON, WEST HARTFORD & HARTFORD

DRAWING TITLE: ROADWAY SECTIONS

PROJECT NO. 093-H052
DRAWING NO. XSC-094
SHEET NO. XSC-094

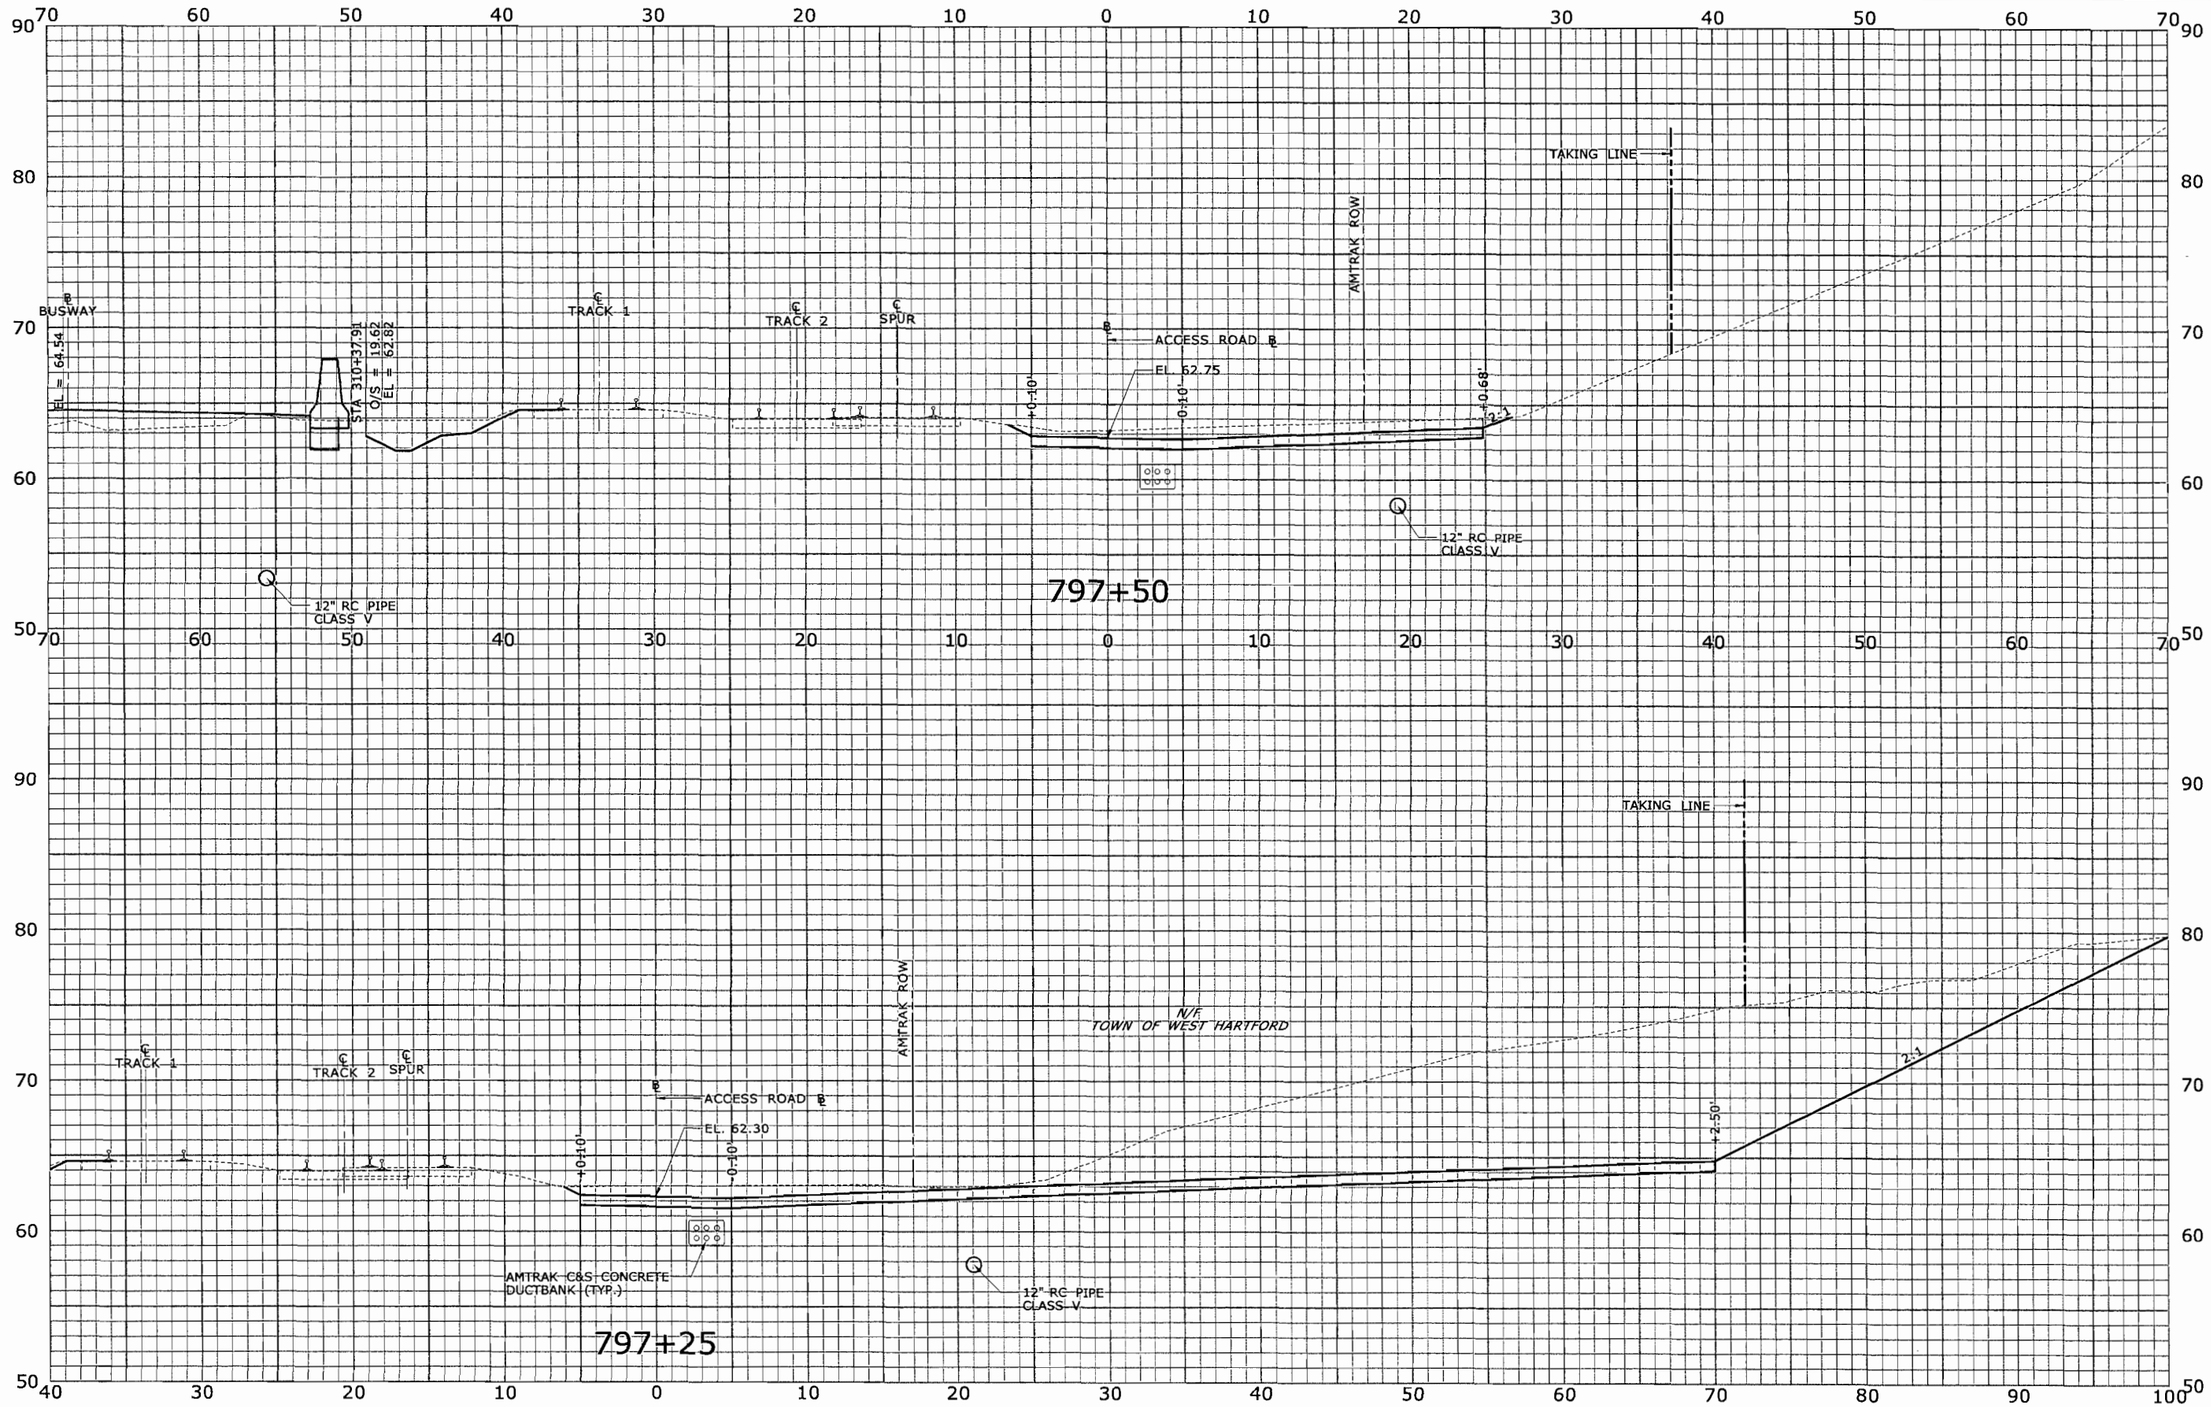

STA. 797+25 TO STA. 797+50

FINAL PLANS FOR REVIEW

REV.	DATE	REVISION DESCRIPTION	SHEET NO.
-	-	-	-
-	-	-	-
-	-	-	-
-	-	-	-
-	-	-	-
-	-	-	-

THE INFORMATION, INCLUDING ESTIMATED QUANTITIES OF WORK, SHOWN ON THESE SHEETS IS BASED ON LIMITED INVESTIGATIONS BY THE STATE AND IS IN NO WAY WARRANTED TO INDICATE THE CONDITIONS OF ACTUAL QUANTITIES OF WORK WHICH WILL BE REQUIRED.

Plotted: 7/17/2010

DESIGNER/DRAFTER: CJF
CHECKED BY: ALM
SCALE IN FEET 0 5 10
SCALE 1" = 5'

STATE OF CONNECTICUT
DEPARTMENT OF TRANSPORTATION

Filename: ...\HW_MST_093_H052_XSC-095.dgn

MICHAEL BAKER ENGINEERING, INC.
APPROVED BY: - DATE: -

PROJECT TITLE: NEW BRITAIN - HARTFORD BUSWAY AMTRAK ACCESS ROAD

TOWN: NEWINGTON, WEST HARTFORD & HARTFORD

DRAWING TITLE: ROADWAY SECTIONS

PROJECT NO. 093-H052
DRAWING NO. XSC-095
SHEET NO. XSC-095

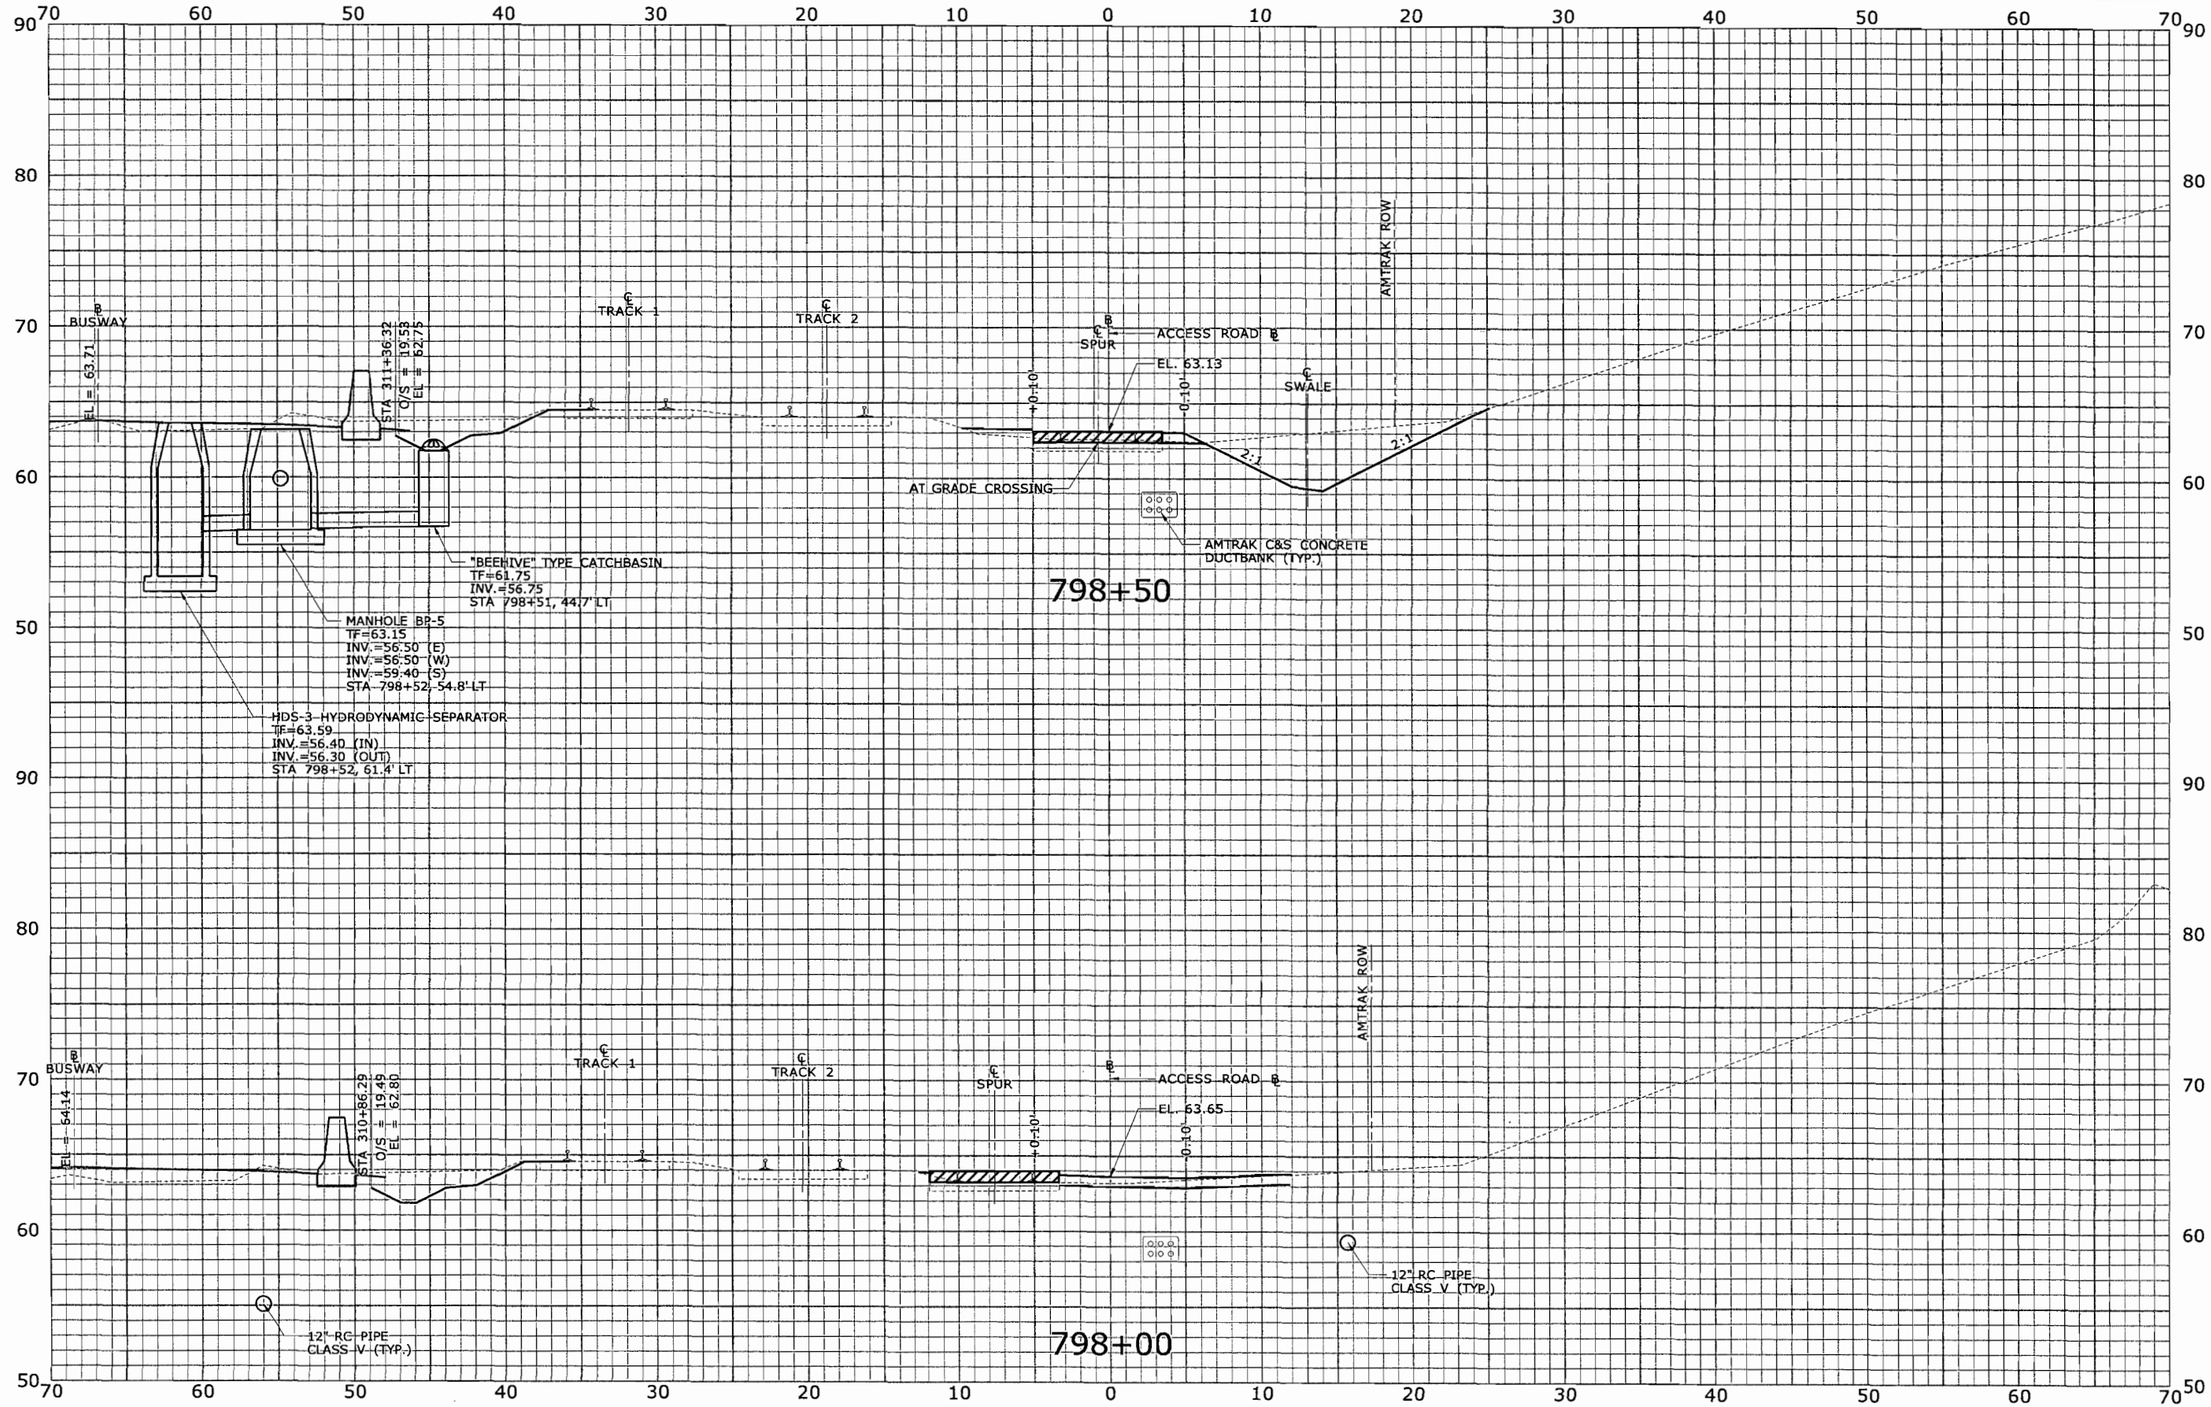

REV.	DATE	REVISION DESCRIPTION	SHEET NO.
-	-	-	-
-	-	-	-
-	-	-	-
-	-	-	-
-	-	-	-
-	-	-	-

THE INFORMATION, INCLUDING ESTIMATED QUANTITIES OF WORK, SHOWN ON THESE SHEETS IS BASED ON LIMITED INVESTIGATIONS BY THE STATE AND IS IN NO WAY WARRANTED TO INDICATE THE CONDITIONS OF ACTUAL QUANTITIES OF WORK WHICH WILL BE REQUIRED.

Plotted: 7/17/2010

DESIGNER/DRAFTER: CJF
CHECKED BY: ALM
SCALE IN FEET 0 5 10
SCALE 1" = 5'

STATE OF CONNECTICUT
DEPARTMENT OF TRANSPORTATION

Filename: ...\HW_MST_093_H052_XSC-096.dgn

MICHAEL BAKER ENGINEERING, INC.
APPROVED BY: -
DATE: -

PROJECT TITLE: NEW BRITAIN - HARTFORD BUSWAY AMTRAK ACCESS ROAD

TOWN: NEWINGTON, WEST HARTFORD & HARTFORD

DRAWING TITLE: ROADWAY SECTIONS

PROJECT NO. 093-H052
DRAWING NO. XSC-096
SHEET NO. XSC-096

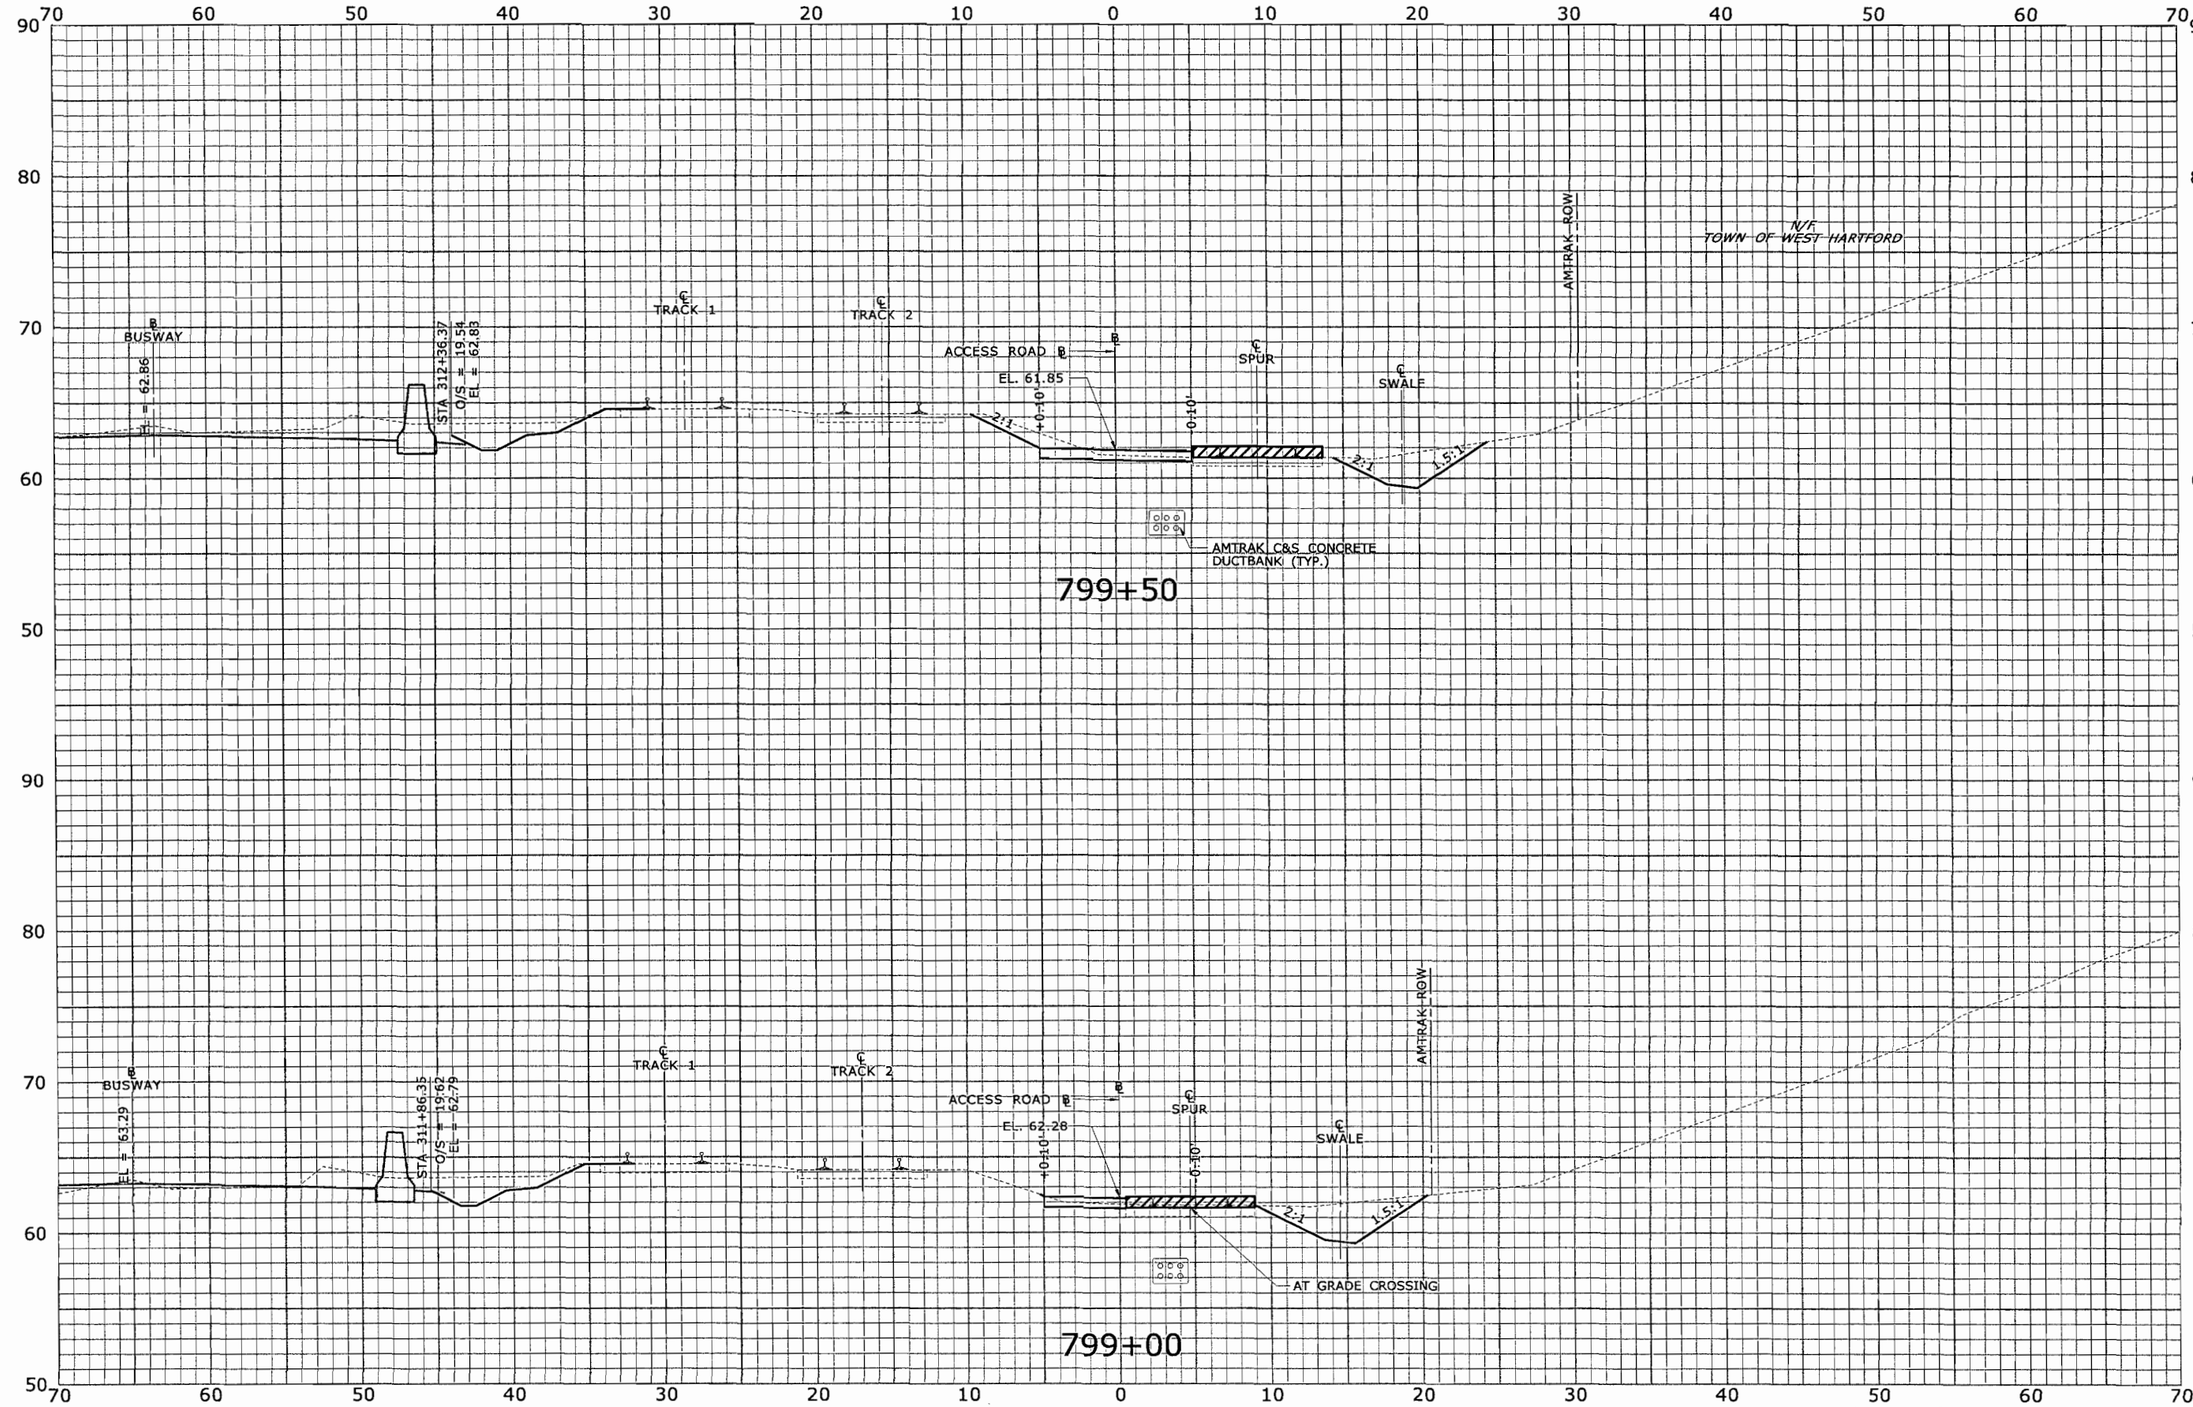

FINAL PLANS FOR REVIEW

REV.	DATE	REVISION DESCRIPTION	SHEET NO.
-	-	-	-
-	-	-	-
-	-	-	-
-	-	-	-
-	-	-	-
-	-	-	-

THE INFORMATION, INCLUDING ESTIMATED QUANTITIES OF WORK, SHOWN ON THESE SHEETS IS BASED ON LIMITED INVESTIGATIONS BY THE STATE AND IS IN NO WAY WARRANTED TO INDICATE THE CONDITIONS OF ACTUAL QUANTITIES OF WORK WHICH WILL BE REQUIRED.

Plotted: 7/17/2010

DESIGNER/DRAFTER: CJF
CHECKED BY: ALM
SCALE IN FEET 0 5 10
SCALE 1" = 5'

STATE OF CONNECTICUT
DEPARTMENT OF TRANSPORTATION

Filename: ...\HW_MST_093_H052_XSC-097.dgn

MICHAEL BAKER ENGINEERING, INC.
APPROVED BY: - DATE: -

PROJECT TITLE: NEW BRITAIN - HARTFORD BUSWAY AMTRAK ACCESS ROAD

TOWN: NEWINGTON, WEST HARTFORD & HARTFORD

DRAWING TITLE: ROADWAY SECTIONS

PROJECT NO. 093-H052
DRAWING NO. XSC-097
SHEET NO. XSC-097

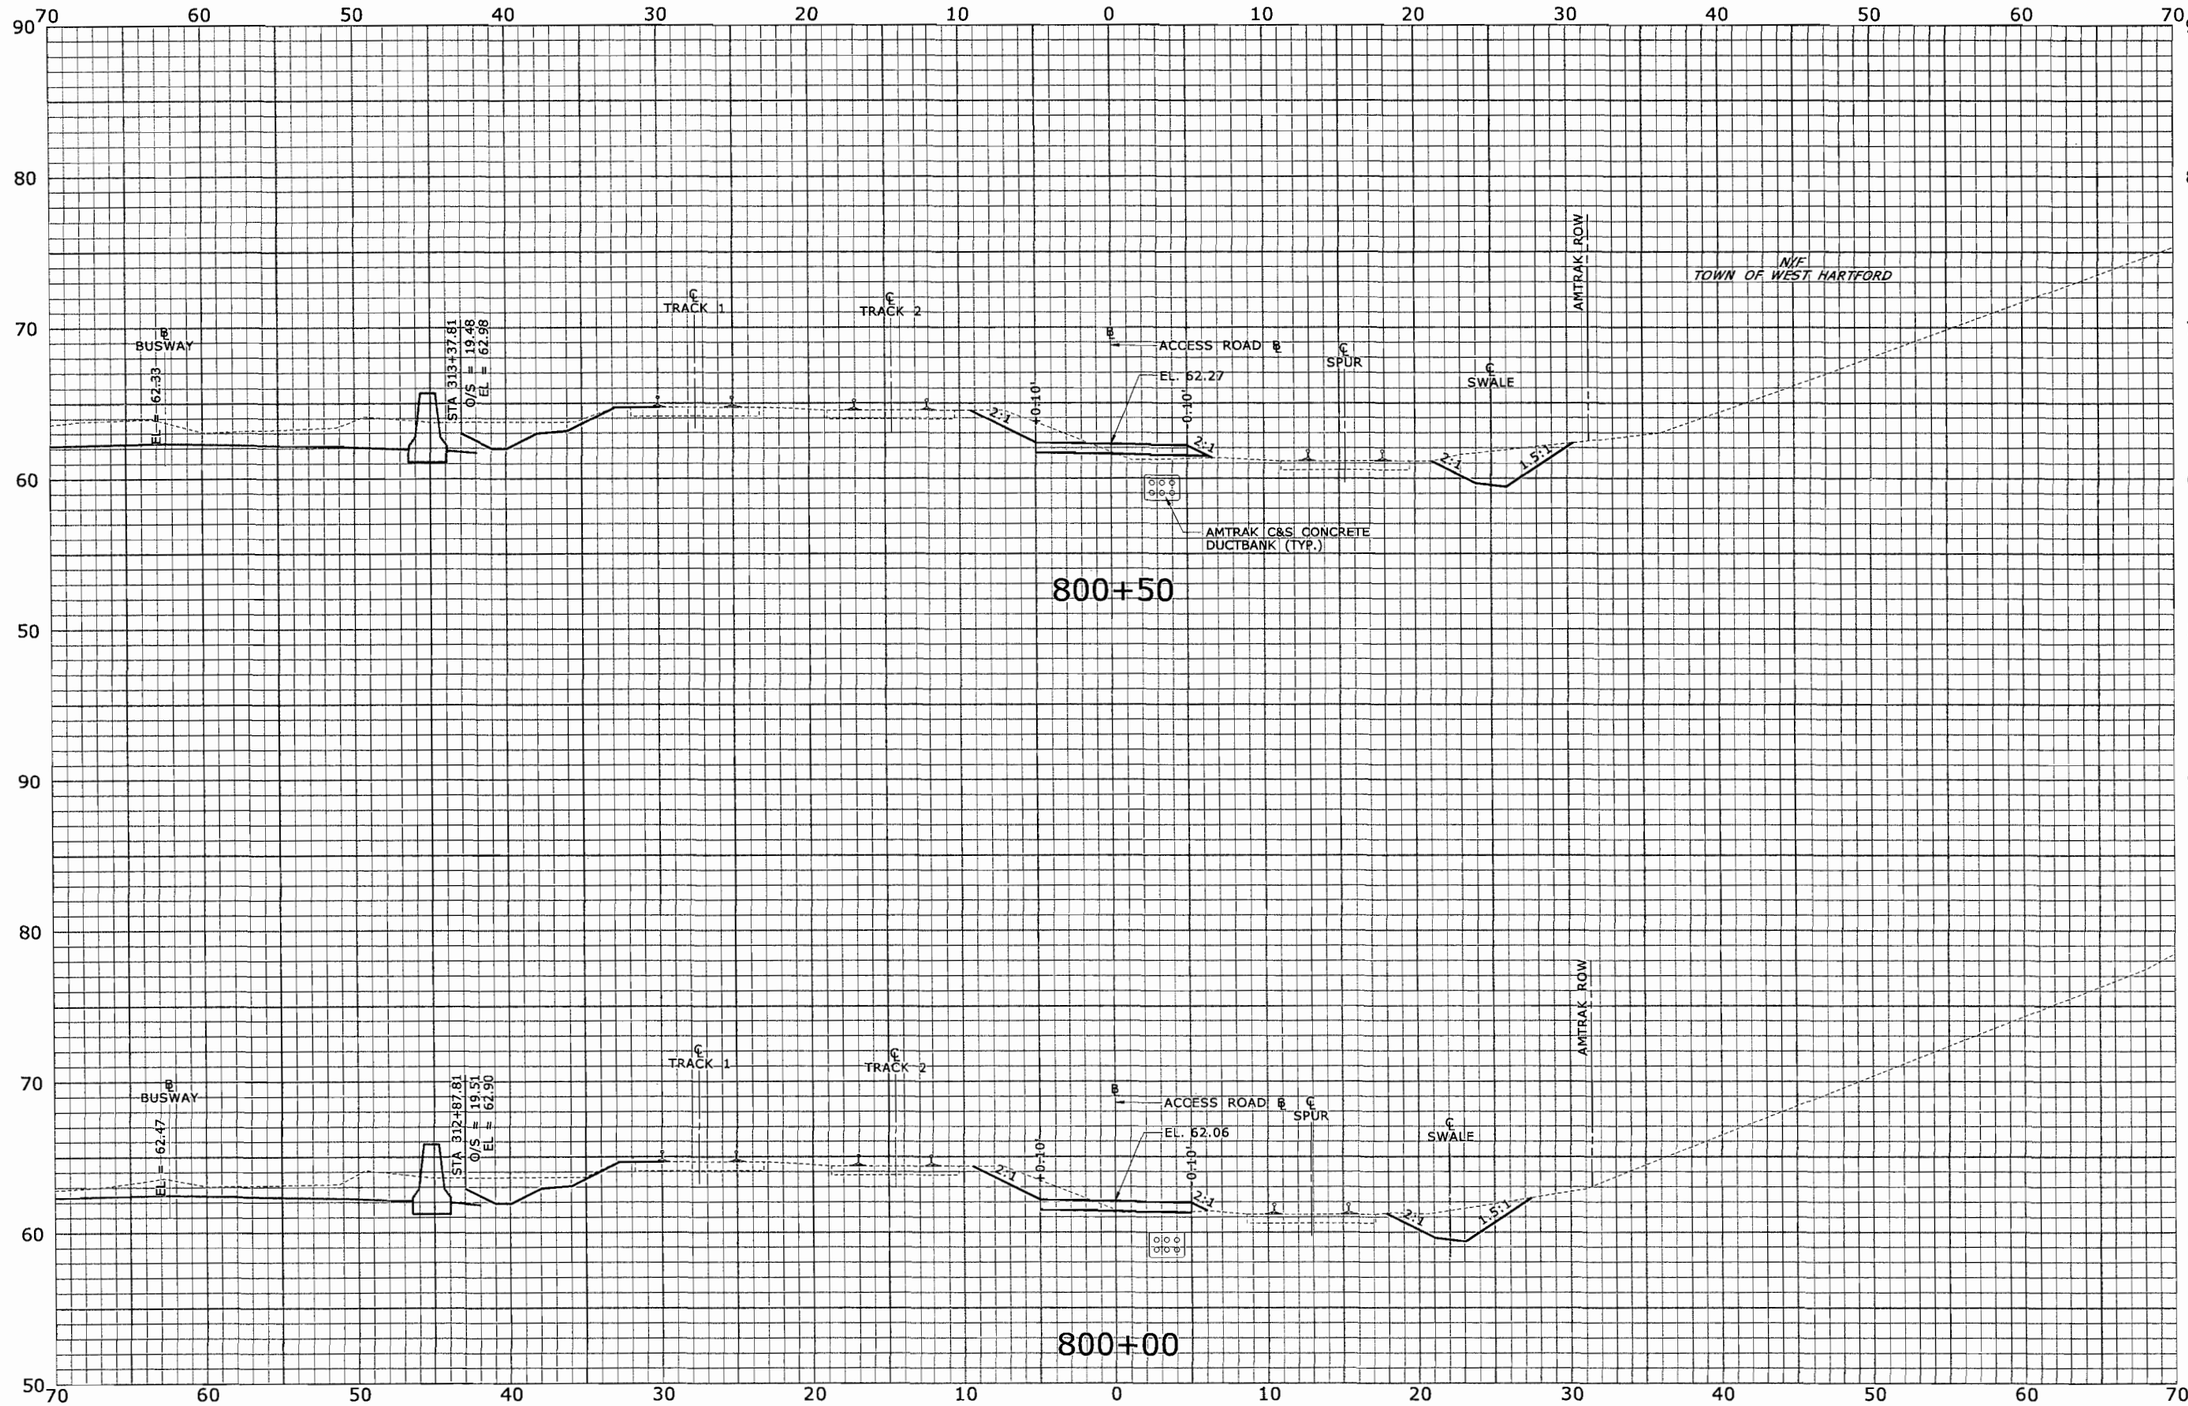

STA. 800+00 TO STA. 800+50

FINAL PLANS FOR REVIEW

REV.	DATE	REVISION DESCRIPTION	SHEET NO.
-	-	-	-
-	-	-	-
-	-	-	-
-	-	-	-
-	-	-	-
-	-	-	-

THE INFORMATION, INCLUDING ESTIMATED QUANTITIES OF WORK, SHOWN ON THESE SHEETS IS BASED ON LIMITED INVESTIGATIONS BY THE STATE AND IS IN NO WAY WARRANTED TO INDICATE THE CONDITIONS OF ACTUAL QUANTITIES OF WORK WHICH WILL BE REQUIRED.

Plotted: 7/17/2010

DESIGNER/DRAFTER: CJF
CHECKED BY: ALM
SCALE IN FEET 0 5 10
SCALE 1" = 5'

STATE OF CONNECTICUT
DEPARTMENT OF TRANSPORTATION

Filename: ...\HW_MST_093_H052_XSC-098.dgn

MICHAEL BAKER ENGINEERING, INC.
APPROVED BY: -
DATE: -

PROJECT TITLE:
NEW BRITAIN - HARTFORD BUSWAY
AMTRAK ACCESS ROAD

TOWN:
NEWINGTON, WEST HARTFORD & HARTFORD

DRAWING TITLE:
ROADWAY SECTIONS

PROJECT NO. 093-H052
DRAWING NO. XSC-098
SHEET NO. XSC-098

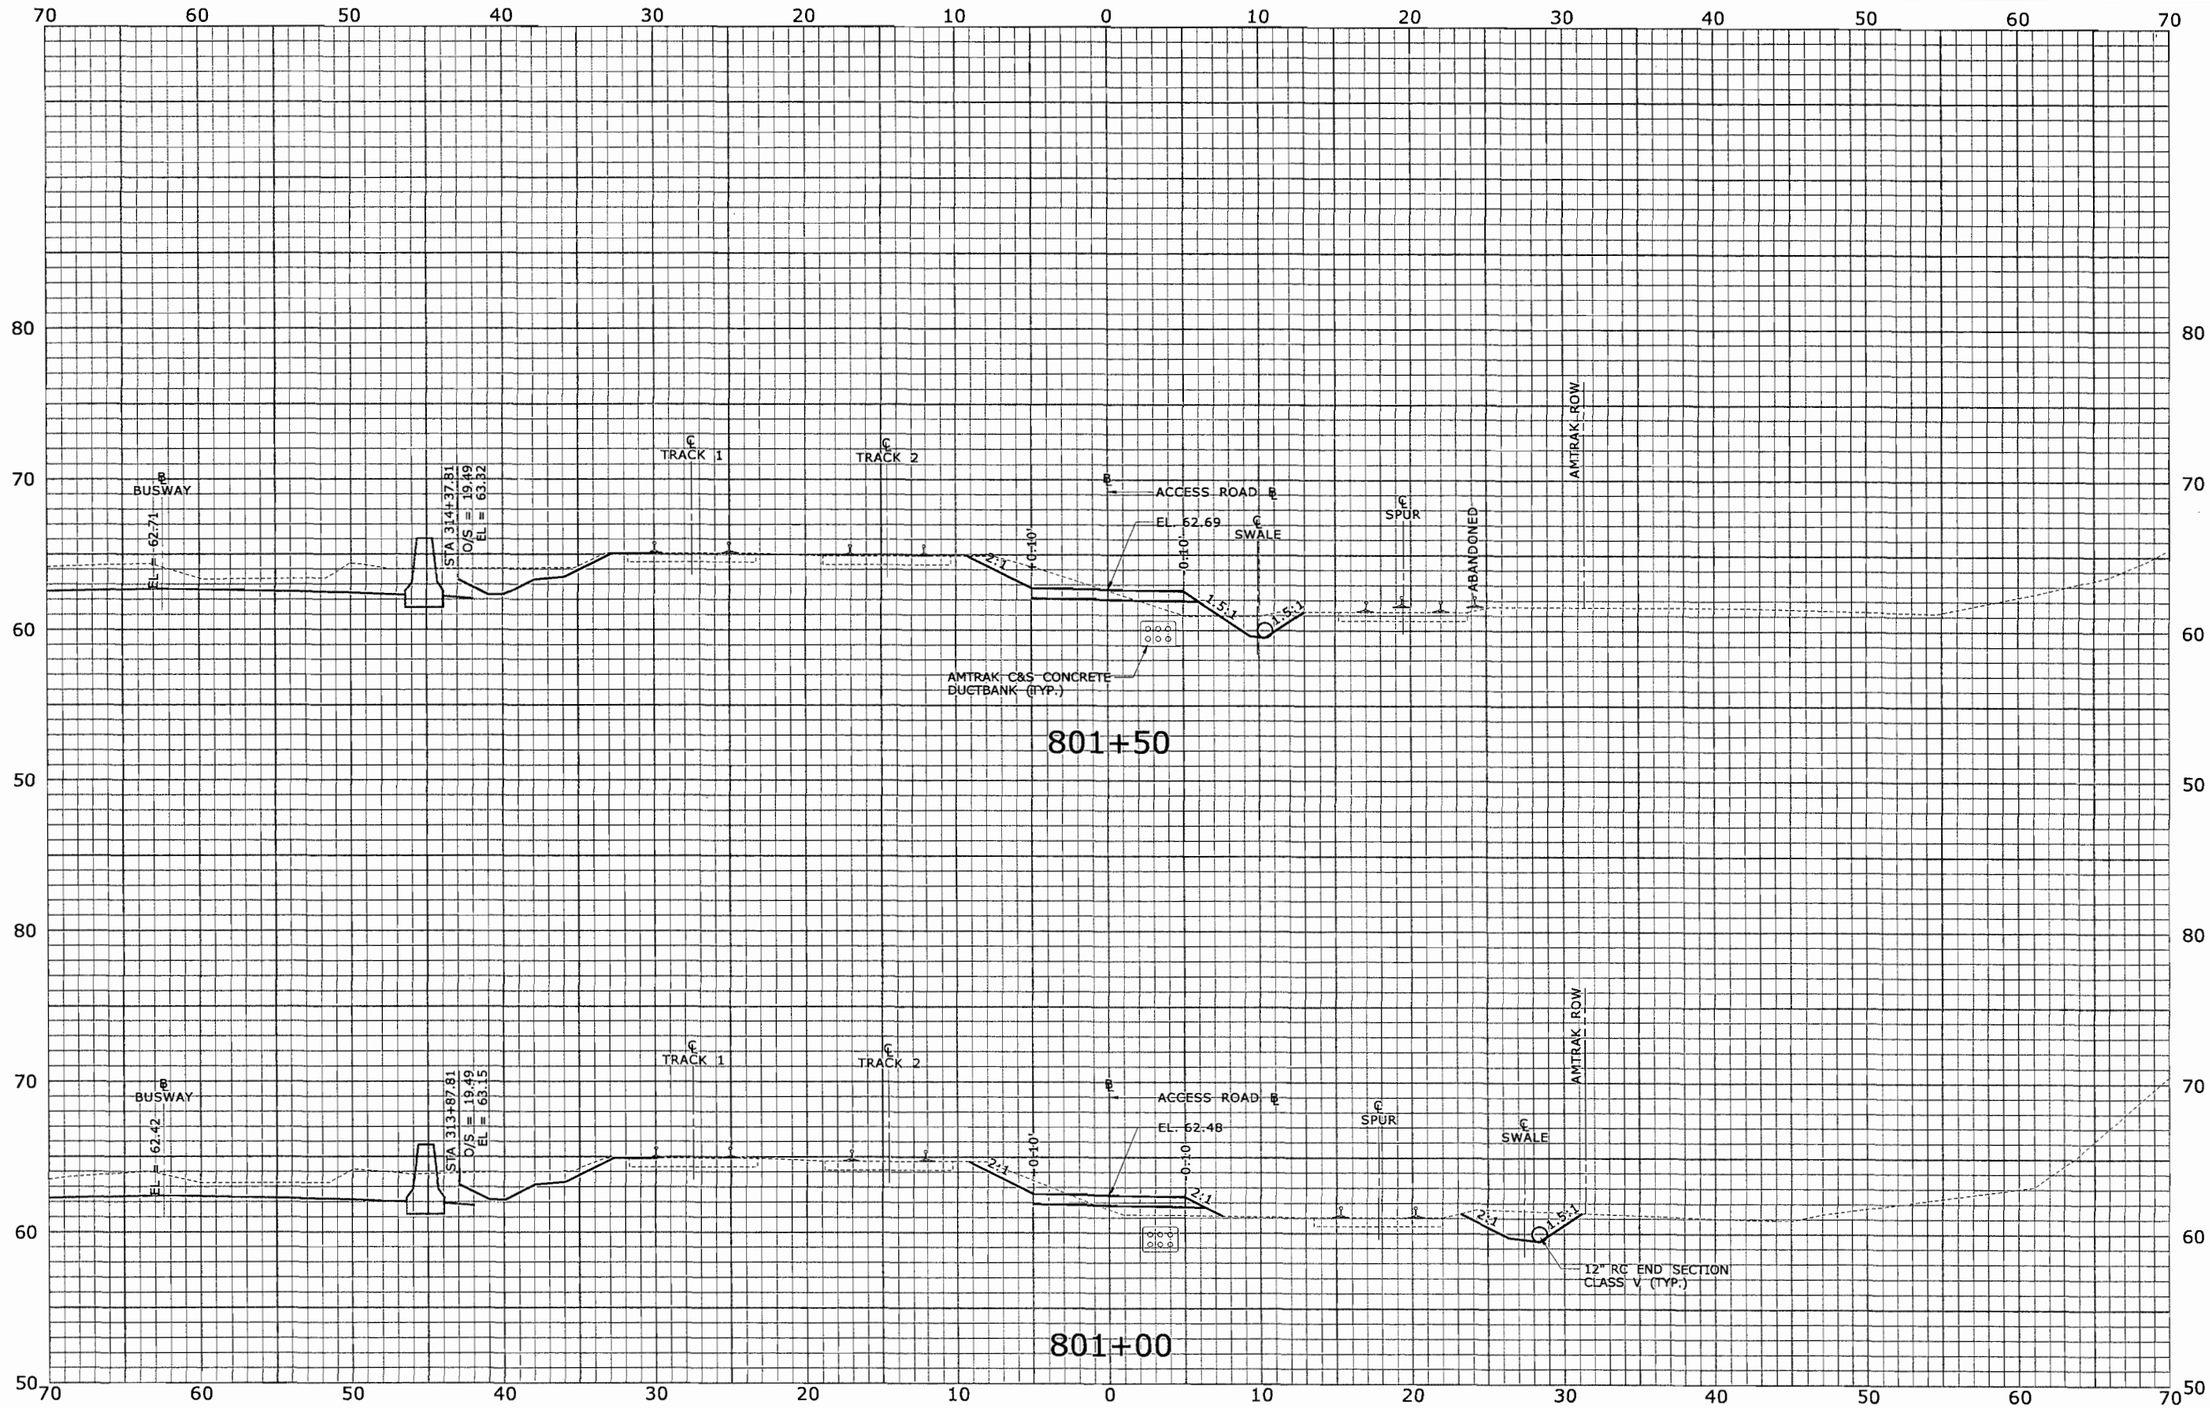

FINAL PLANS FOR REVIEW

REV.	DATE	REVISION DESCRIPTION	SHEET NO.
-	-	-	-
-	-	-	-
-	-	-	-
-	-	-	-
-	-	-	-
-	-	-	-

THE INFORMATION, INCLUDING ESTIMATED QUANTITIES OF WORK, SHOWN ON THESE SHEETS IS BASED ON LIMITED INVESTIGATIONS BY THE STATE AND IS IN NO WAY WARRANTED TO INDICATE THE CONDITIONS OF ACTUAL QUANTITIES OF WORK WHICH WILL BE REQUIRED.

Plotted: 7/17/2010

DESIGNER/DRAFTER: CJF
CHECKED BY: ALM
SCALE IN FEET 0 5 10
SCALE 1" = 5'

STATE OF CONNECTICUT
DEPARTMENT OF TRANSPORTATION

Filename: ...\HW..MST..093..H052..XSC-099.dgn

MICHAEL BAKER ENGINEERING, INC.
APPROVED BY: -
DATE: -

PROJECT TITLE: NEW BRITAIN - HARTFORD BUSWAY AMTRAK ACCESS ROAD

TOWN: NEWINGTON, WEST HARTFORD & HARTFORD

DRAWING TITLE: ROADWAY SECTIONS

PROJECT NO. 093-H052
DRAWING NO. XSC-099
SHEET NO. XSC-099

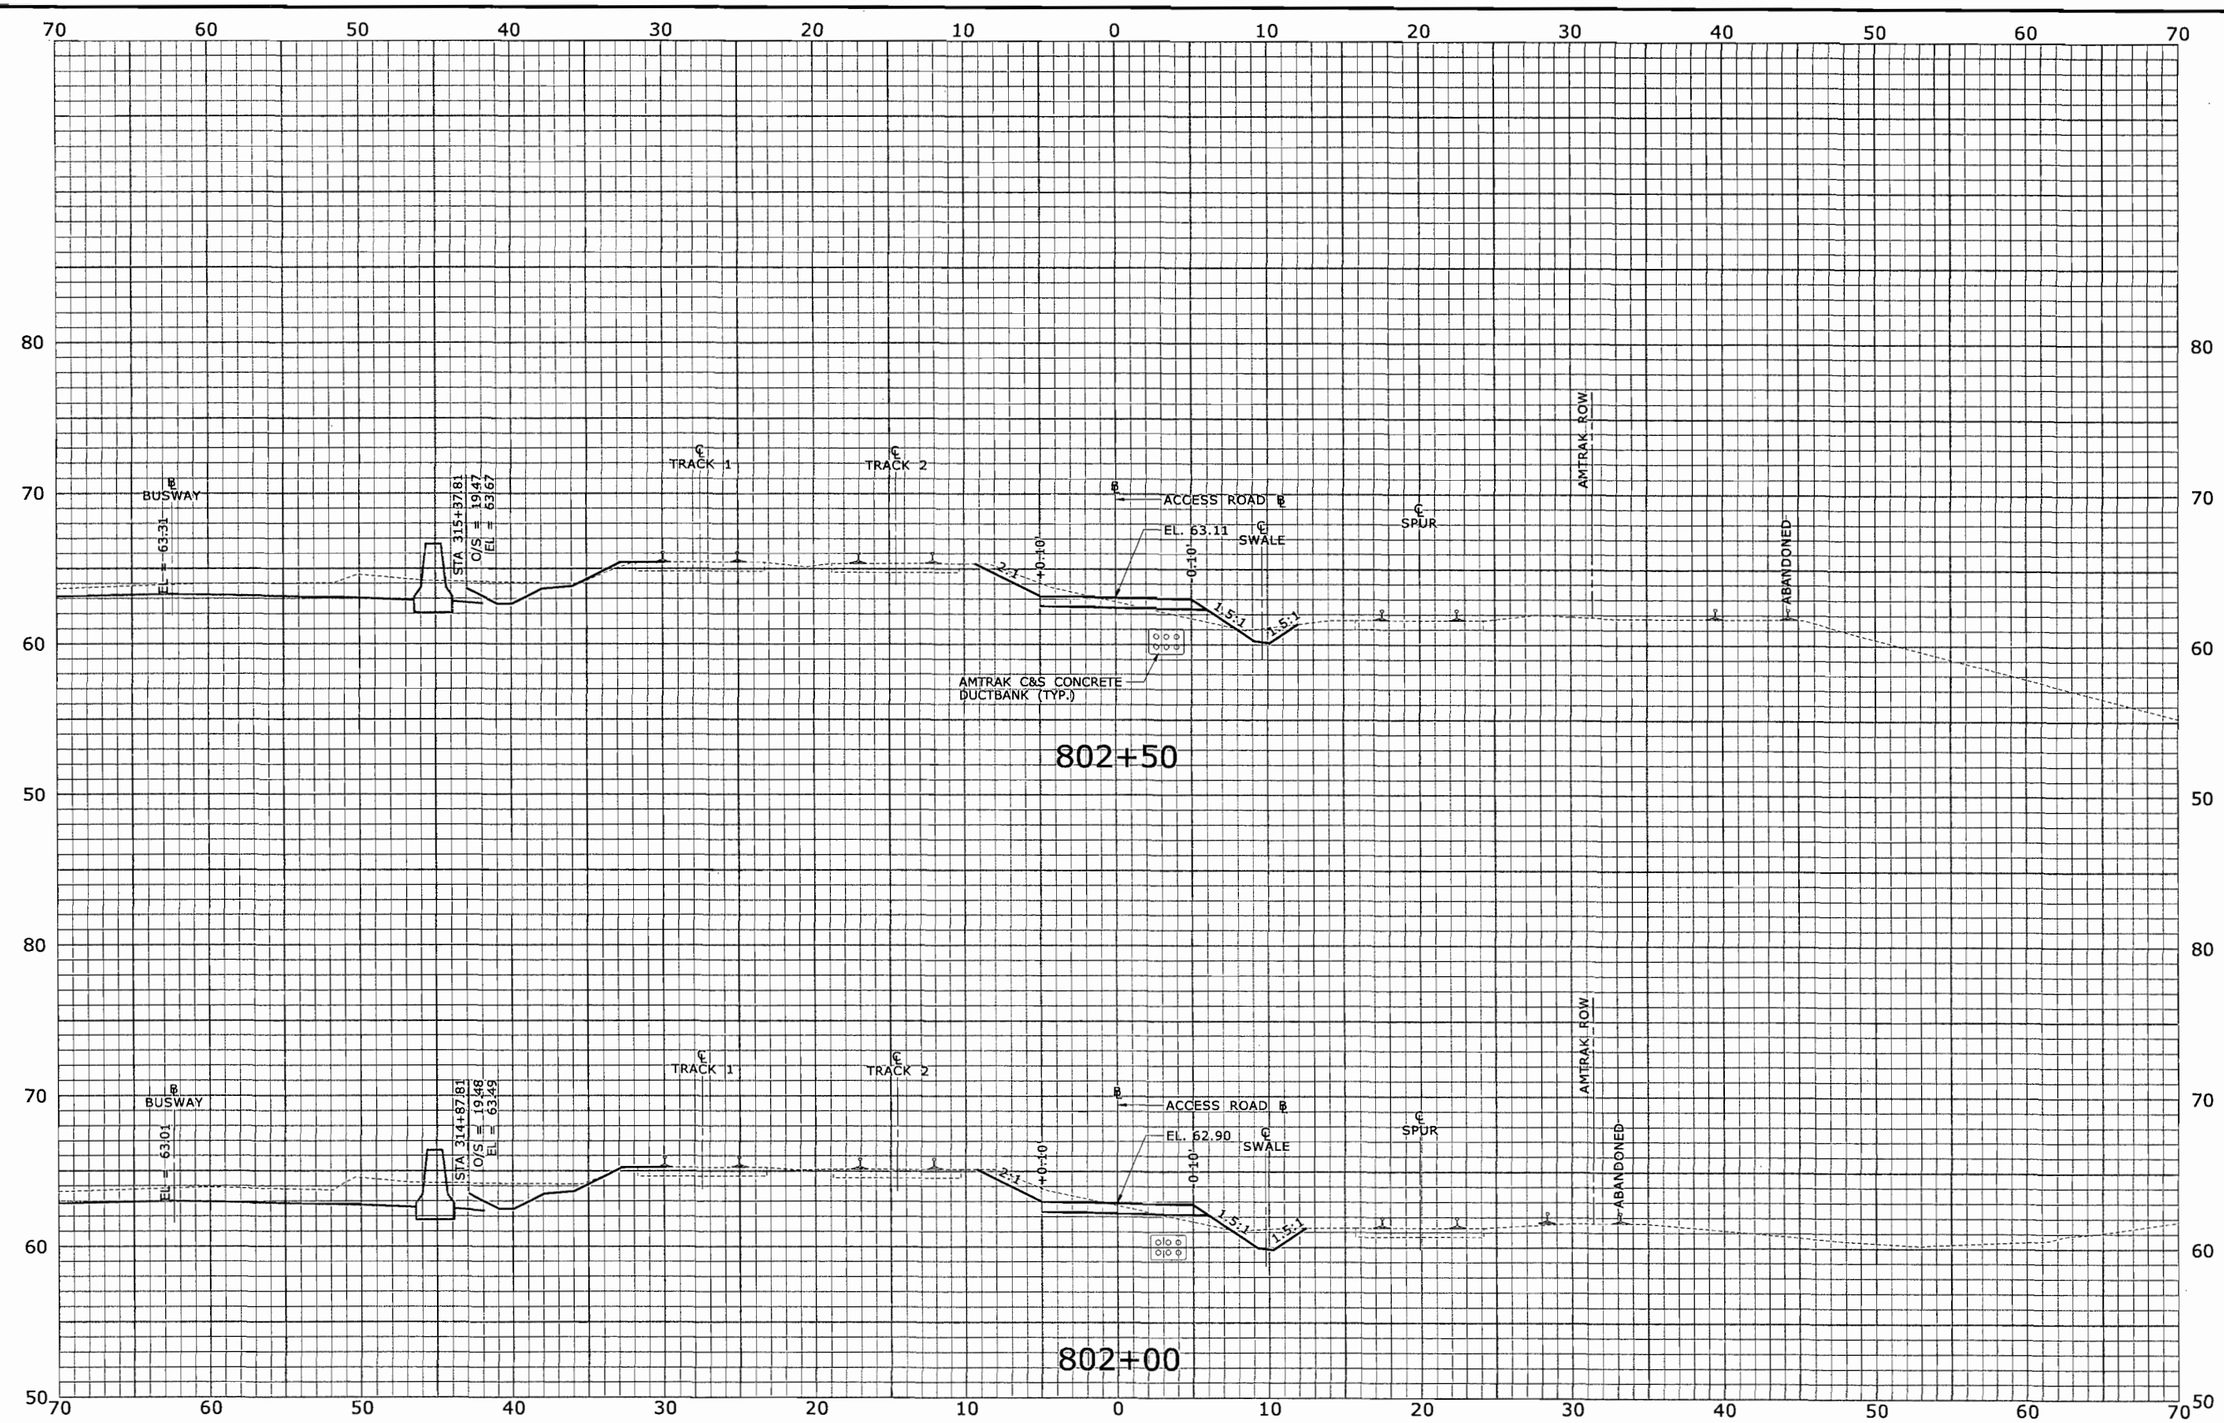

FINAL PLANS FOR REVIEW

REV.	DATE	REVISION DESCRIPTION	SHEET NO.
-	-	-	-
-	-	-	-
-	-	-	-
-	-	-	-
-	-	-	-
-	-	-	-

THE INFORMATION, INCLUDING ESTIMATED QUANTITIES OF WORK, SHOWN ON THESE SHEETS IS BASED ON LIMITED INVESTIGATIONS BY THE STATE AND IS IN NO WAY WARRANTED TO INDICATE THE CONDITIONS OF ACTUAL QUANTITIES OF WORK WHICH WILL BE REQUIRED.

Plotted: 7/17/2010

DESIGNER/DRAFTER: CJF
CHECKED BY: ALM
SCALE IN FEET
0 5 10
SCALE 1" = 5'

STATE OF CONNECTICUT
DEPARTMENT OF TRANSPORTATION

Filename: ...\HW_MST_093_H052_XSC-100.dgn

MICHAEL BAKER ENGINEERING, INC.
APPROVED BY: -
DATE: -

PROJECT TITLE:
NEW BRITAIN - HARTFORD BUSWAY
AMTRAK ACCESS ROAD

TOWN:
NEWINGTON, WEST HARTFORD & HARTFORD

DRAWING TITLE:
ROADWAY SECTIONS

PROJECT NO. 093-H052
DRAWING NO. XSC-100
SHEET NO. XSC-100