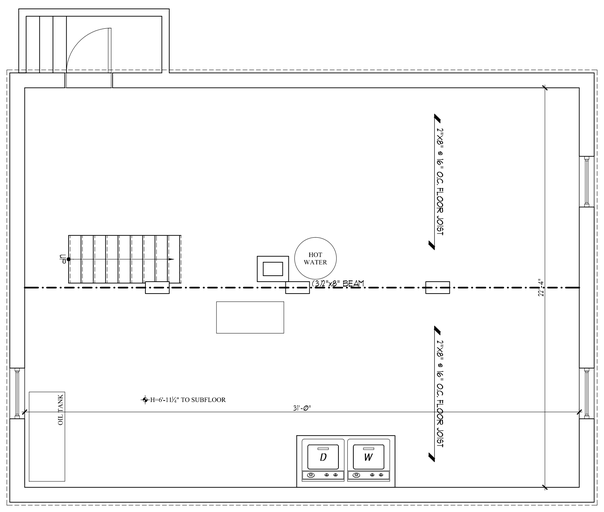

EXISTING BASEMENT PLAN

SCALE: ¼"=1'-0"

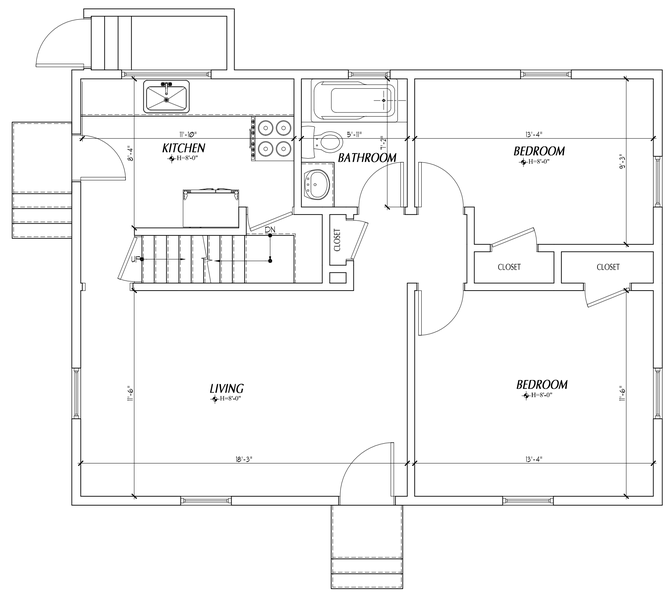

EXISTING FIRST FLOOR PLAN

SCALE: ¼"=1'-0"

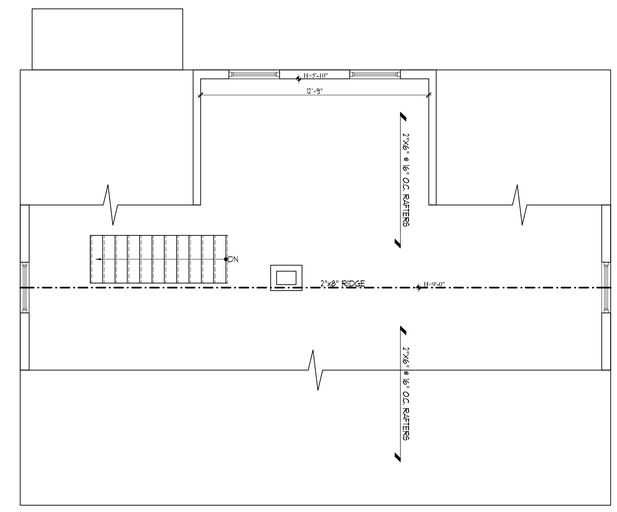

EXISTING ATTIC PLAN

SCALE: ¼"=1'-0"

Revisions	Date

© ARIS CRIST 2013. THIS TECHNICAL DRAWING AND THE ARCHITECTURAL WORK DEPICTED ARE COPYRIGHTED BY ARIS CRIST

Aris Crist Architects
8 Oak Street West
Greenwich, Connecticut 06830
203 661 0661

RESIDENCE No. ----

190 SEASIDE AVE.
STAMFORD CT, 06902

EXISTING FLOOR PLANS

Drawn	L.F.O
Checked	
Date	07.10.14
Scale	AS NOTED
Job Number	
Sheet	A-1.0

EXISTING FRONT ELEVATION

SCALE: 1/4"=1'-0"

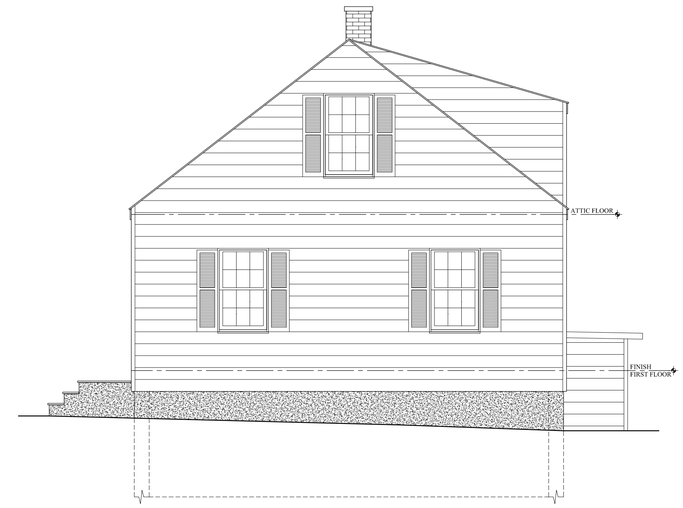

EXISTING RIGHT SIDE ELEVATION

SCALE: 1/4"=1'-0"

EXISTING REAR ELEVATION

SCALE: 1/4"=1'-0"

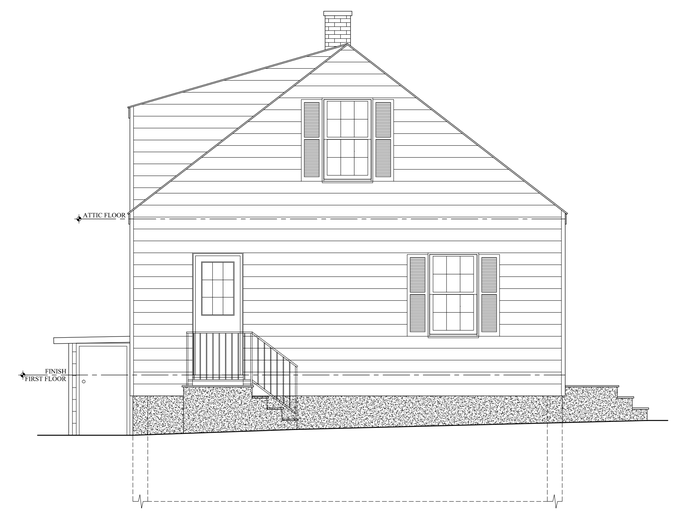

EXISTING LEFT SIDE ELEVATION

SCALE: 1/4"=1'-0"

Revisions	Date

© ARIS CRIST 2013. THIS TECHNICAL DRAWING AND THE ARCHITECTURAL WORK DEPICTED ARE COPYRIGHTED BY ARIS CRIST

Aris Crist Architects
8 Oak Street West
Greenwich, Connecticut 06830
203 661 0661

RESIDENCE No. ----

190 SEASIDE AVE.
STAMFORD CT, 06902

EXISTING ELEVATIONS

Drawn: L.F.O
Checked:
Date: 07.10.14
Scale: AS NOTED
Job Number:
Sheet: **A-2.0**