\\KIRK\40185\GRAPHICS\FIGURES\40185TRRB.DWG

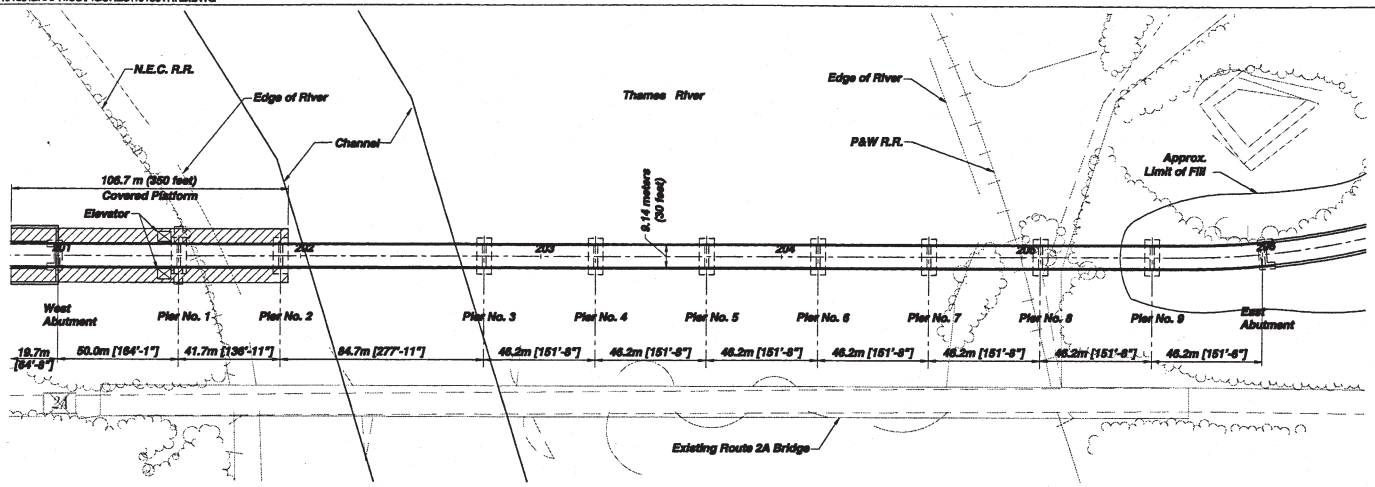

Note: Bottom of Pile Cap Elevations shown are assumed

South Bridge Plan

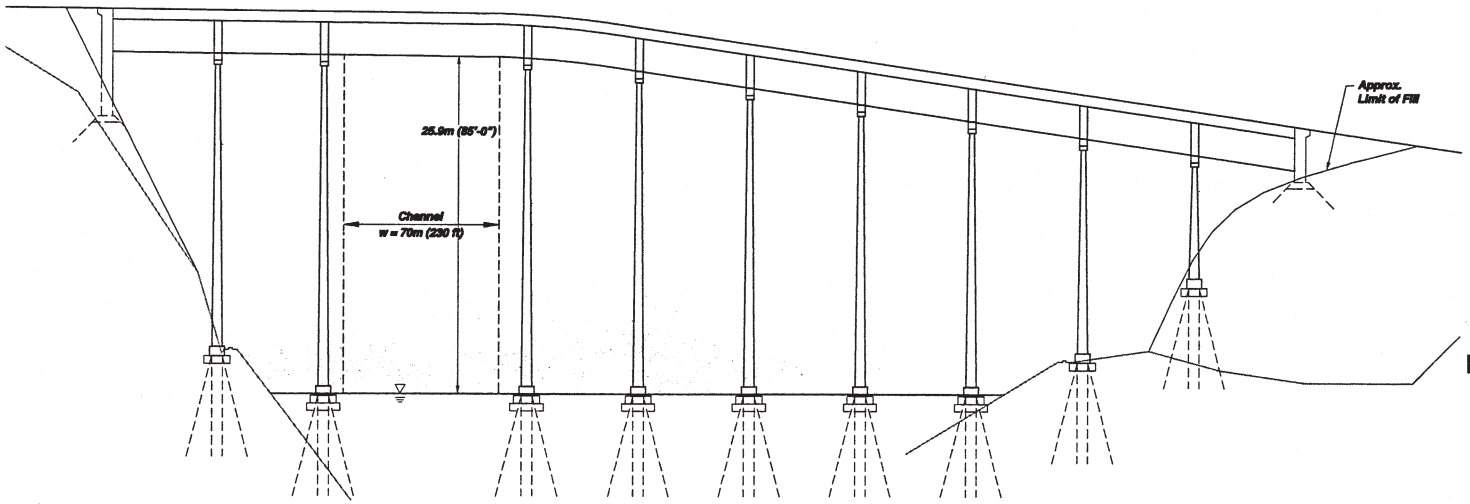

0 25 50 Meters

South Bridge Profile

Route 2/2A/32

Environmental Impact Statement

Figure 2.2-19
Transitway Southern Bridge