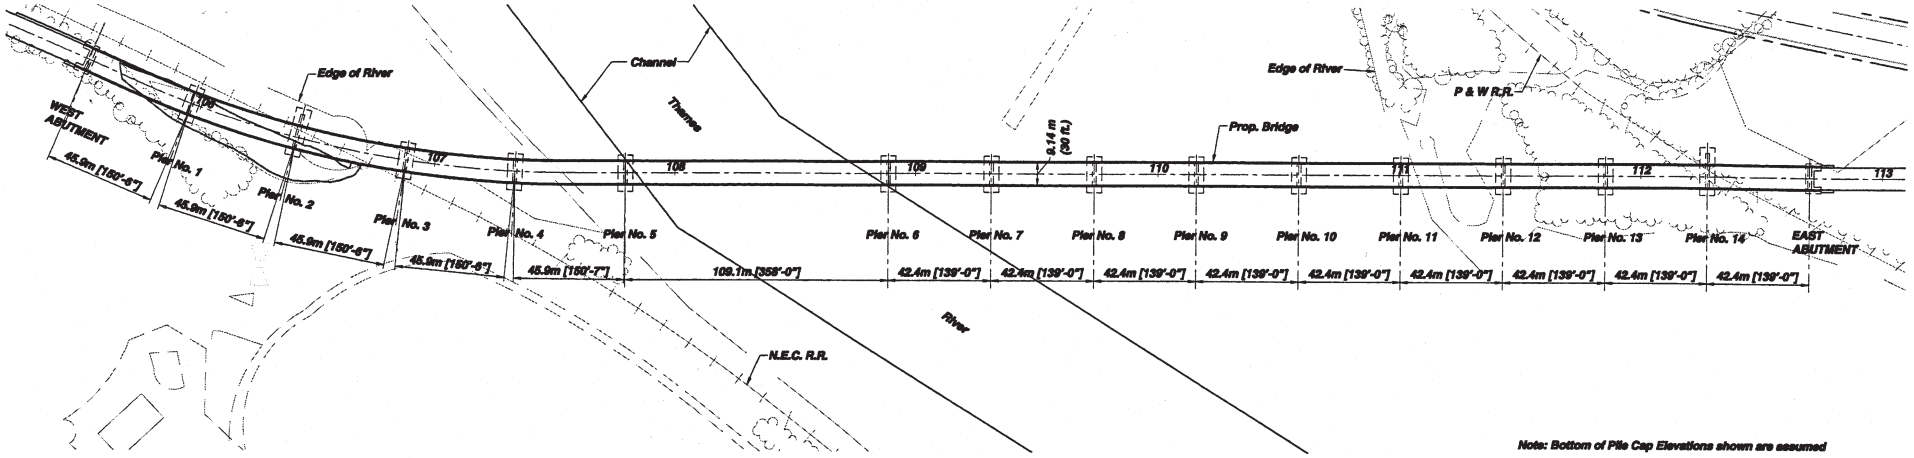

North Bridge Plan

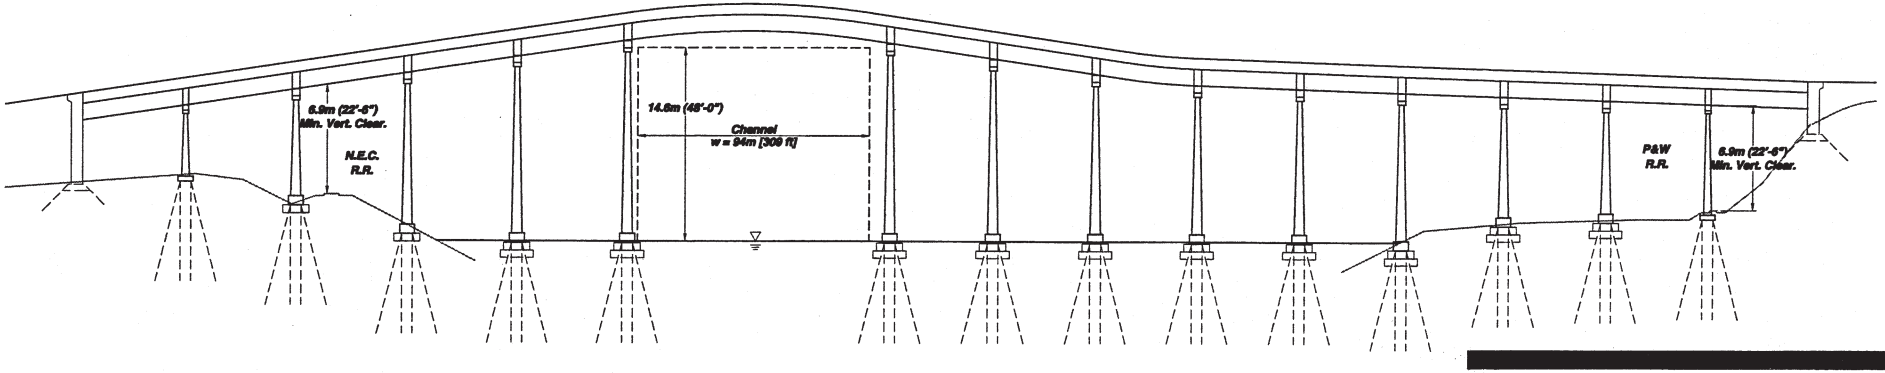

North Bridge Profile

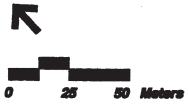

Route 2/2A/32

Environmental Impact Statement

Figure 2.2-20
Transitway Northern Bridge