


PLAN VIEW

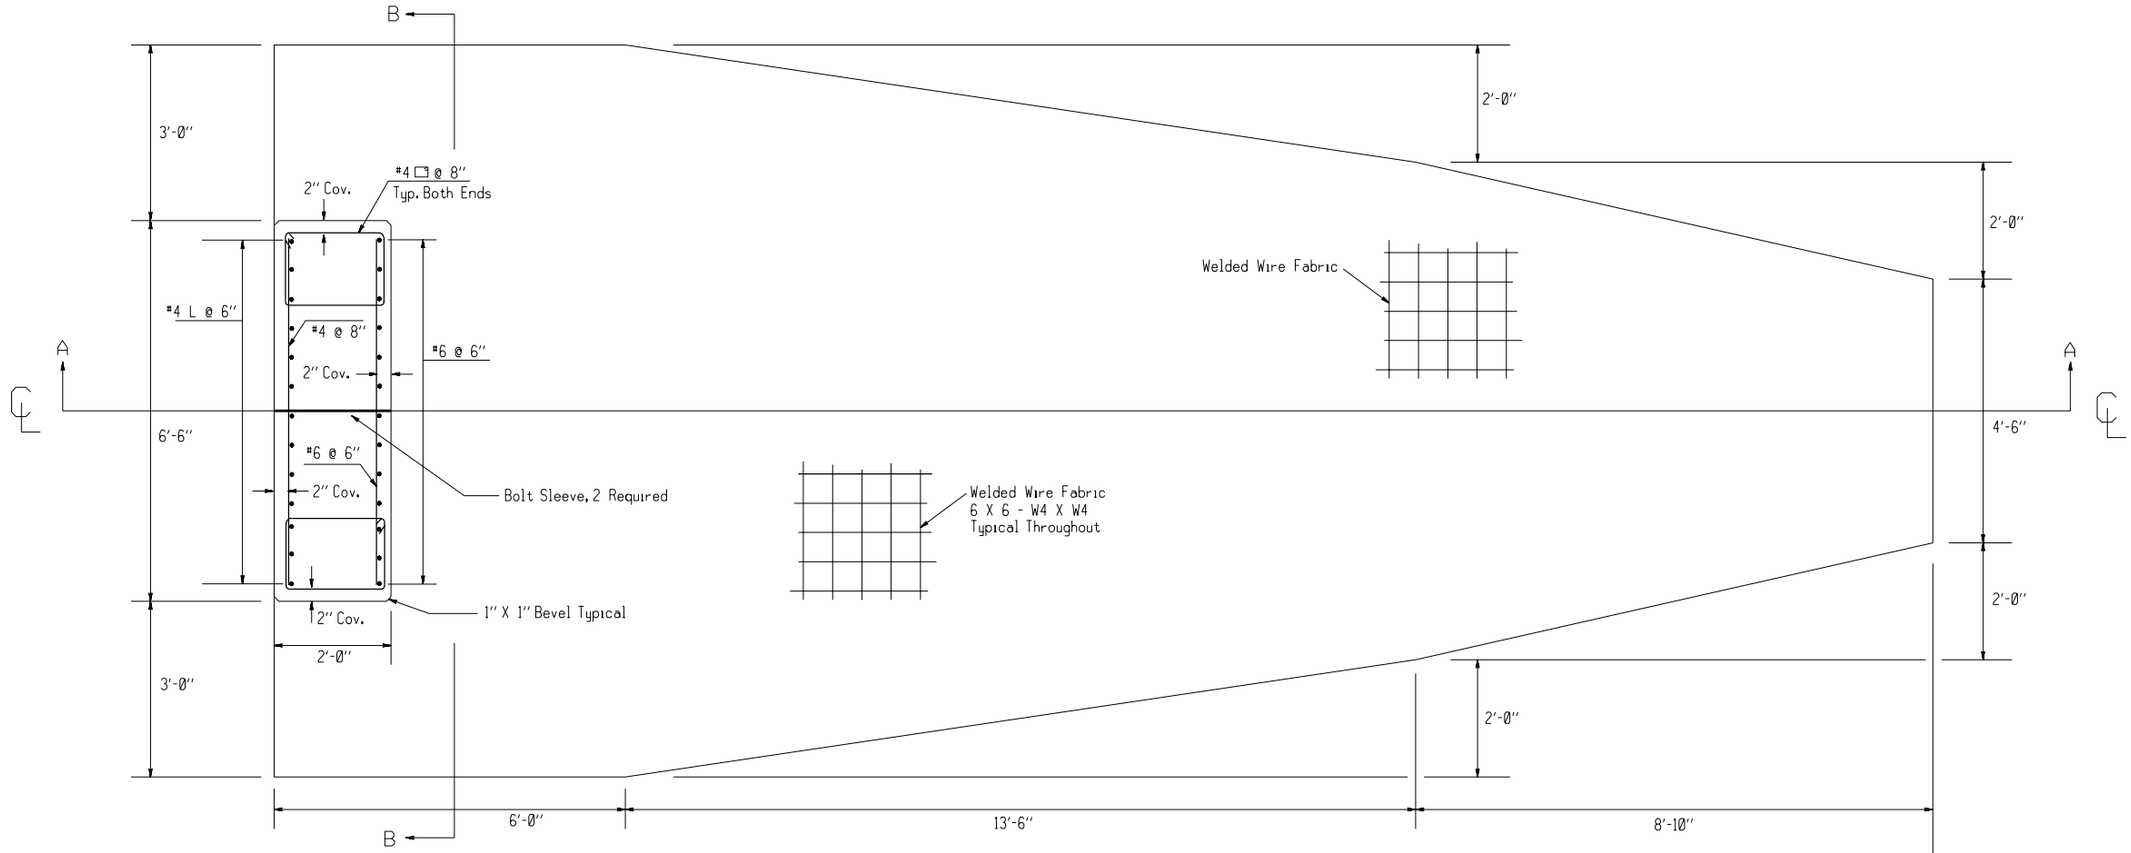


ELEVATION VIEW

SECTION A - A

| REV. | DATE | DESCRIPTION | SHEET. NO. |
|---|---|---|---|
| 1 | 5/97 | Width of Backup Wall; Spacing of various reinforcing bars. | |

REVISIONS

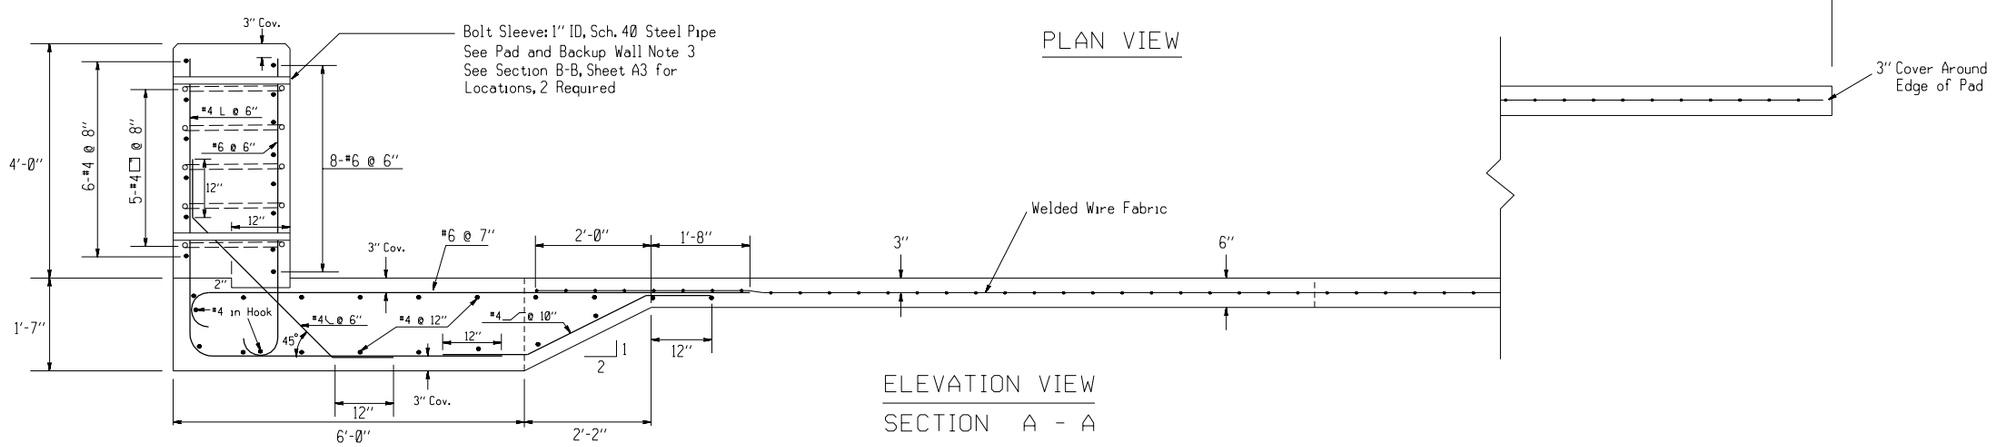NOT TO SCALE

DESIGNER: A. A. M. 7/84
DRAFTER: Eric C. Lohrey 12/90
CHECKED BY: Michael M. Kasinskas 12/90
DATE CHECKED:

STATE OF CONNECTICUT
DEPARTMENT OF TRANSPORTATION

ENGINEER: OFFICE OF ENGINEERING
APPROVED BY: DATE:

OFFICE OF ENGINEERING

PROJECT TITLE:
CADD PLOTTED

TOWN:

DRAWING TITLE:
CONNECTICUT IMPACT ATTENUATION SYSTEM (CIAS)
PAD AND BACKUP WALL DETAILS

PROJECT NO.:
DRAWING NO.: MDS-
SHEET NO.: