SIGN DETAIL

STATE OF CONNECTICUT
DEPARTMENT OF TRANSPORTATION
BUR.OF ENGINEERING & HIGHWAY OPERATIONS
DIVISION OF TRAFFIC ENGINEERING

SIGN NUMBER	387-41-4486
BORDER WIDTH - 5/8"-7/8" CORNER RADIUS - 2"	Sq. Ft. SIGN 9.0 EXIT CROWN -- TOTAL 9.0
BACKGROUND	TYPE: III COLOR: YELLOW
LEGEND & BORDER	TYPE: PLAIN COLOR: BLACK

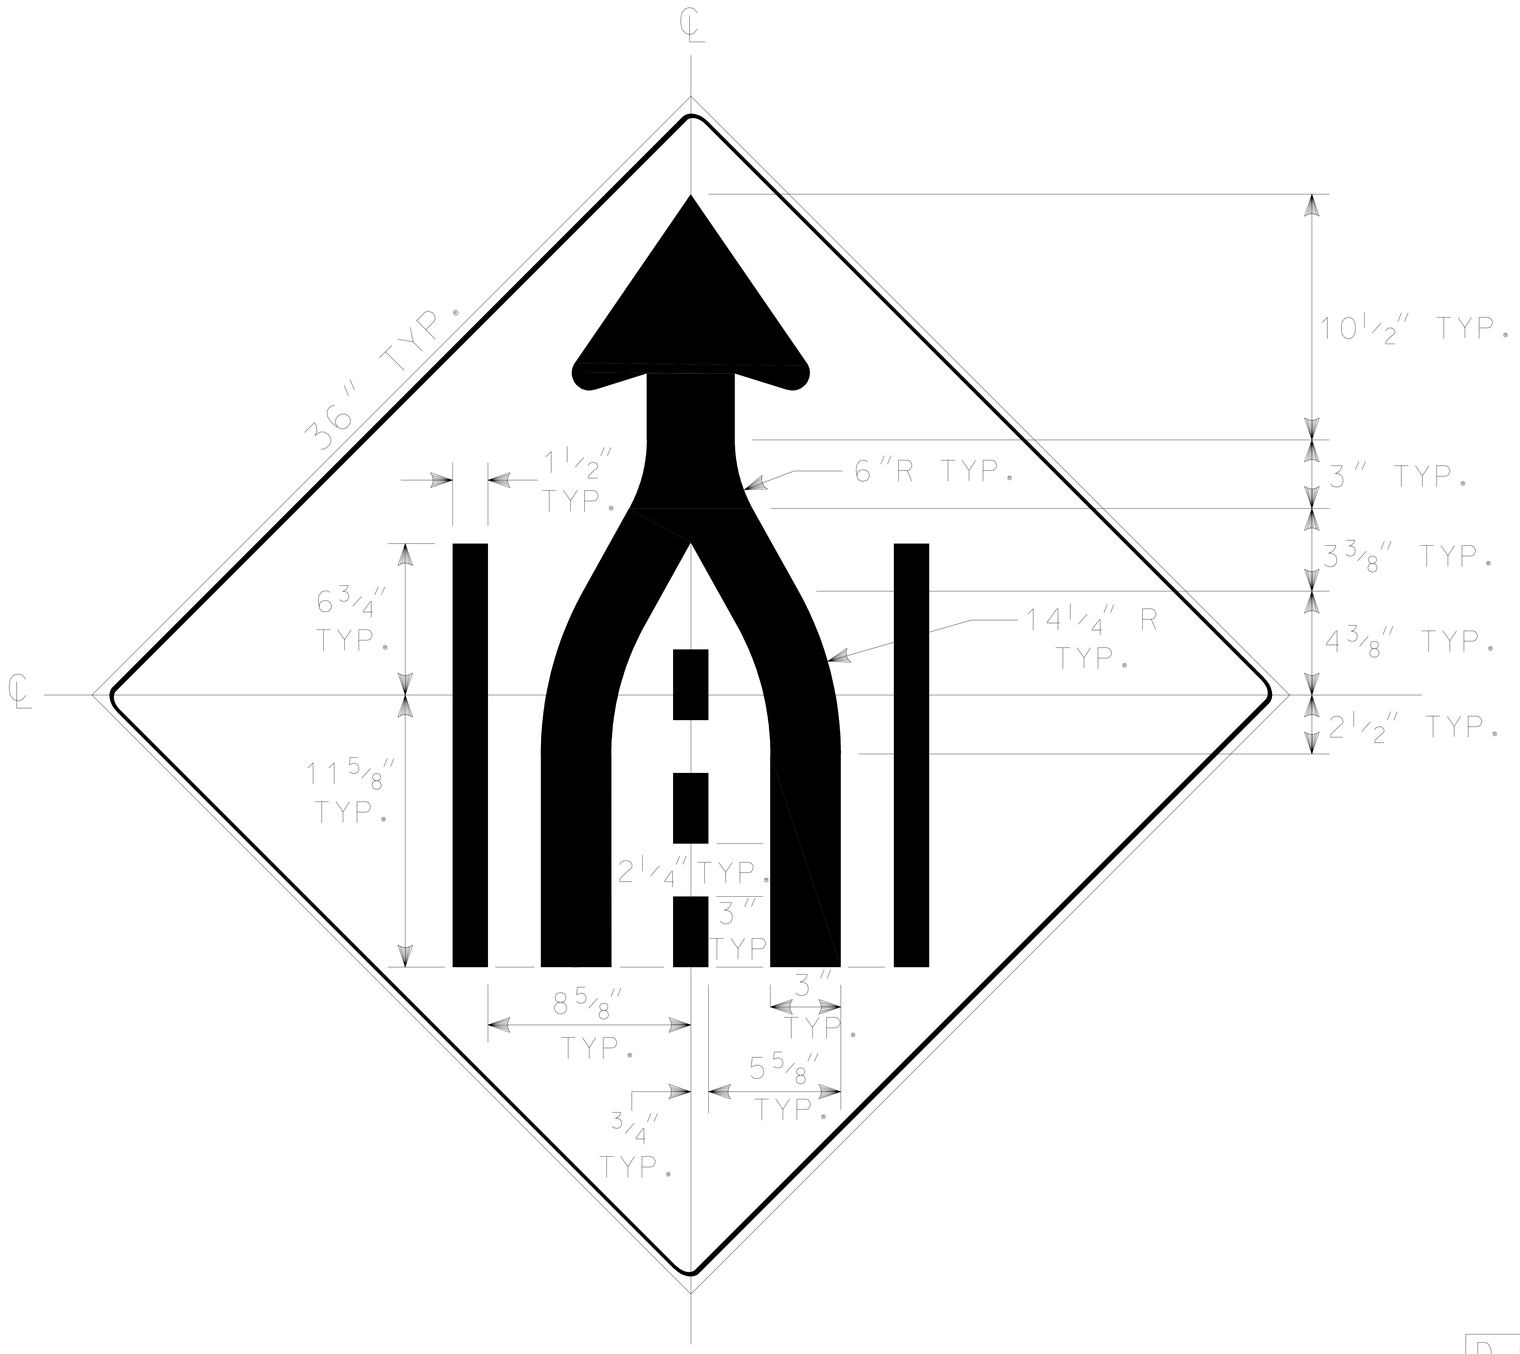

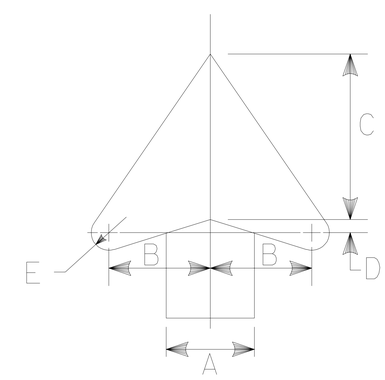

ARROW HEAD DETAIL
NO SCALE

D.O.T. ARROW CODE NO.	A	B	C	D	E
D-14	3¾"	4 5/16"	7⅝"	9/16"	¾"

DIMENSIONS IN INCHES
MATERIAL - .080 THK.SHEET ALUMINUM
ENG. J.H.N. DESIGNED G.M.F. 8/2002 CHECKED _____ APPROVED _____

n:/1103/Erika/Misc/41x4486.sgn 10/30/2002 09:34:20 AM