SIGN DETAIL

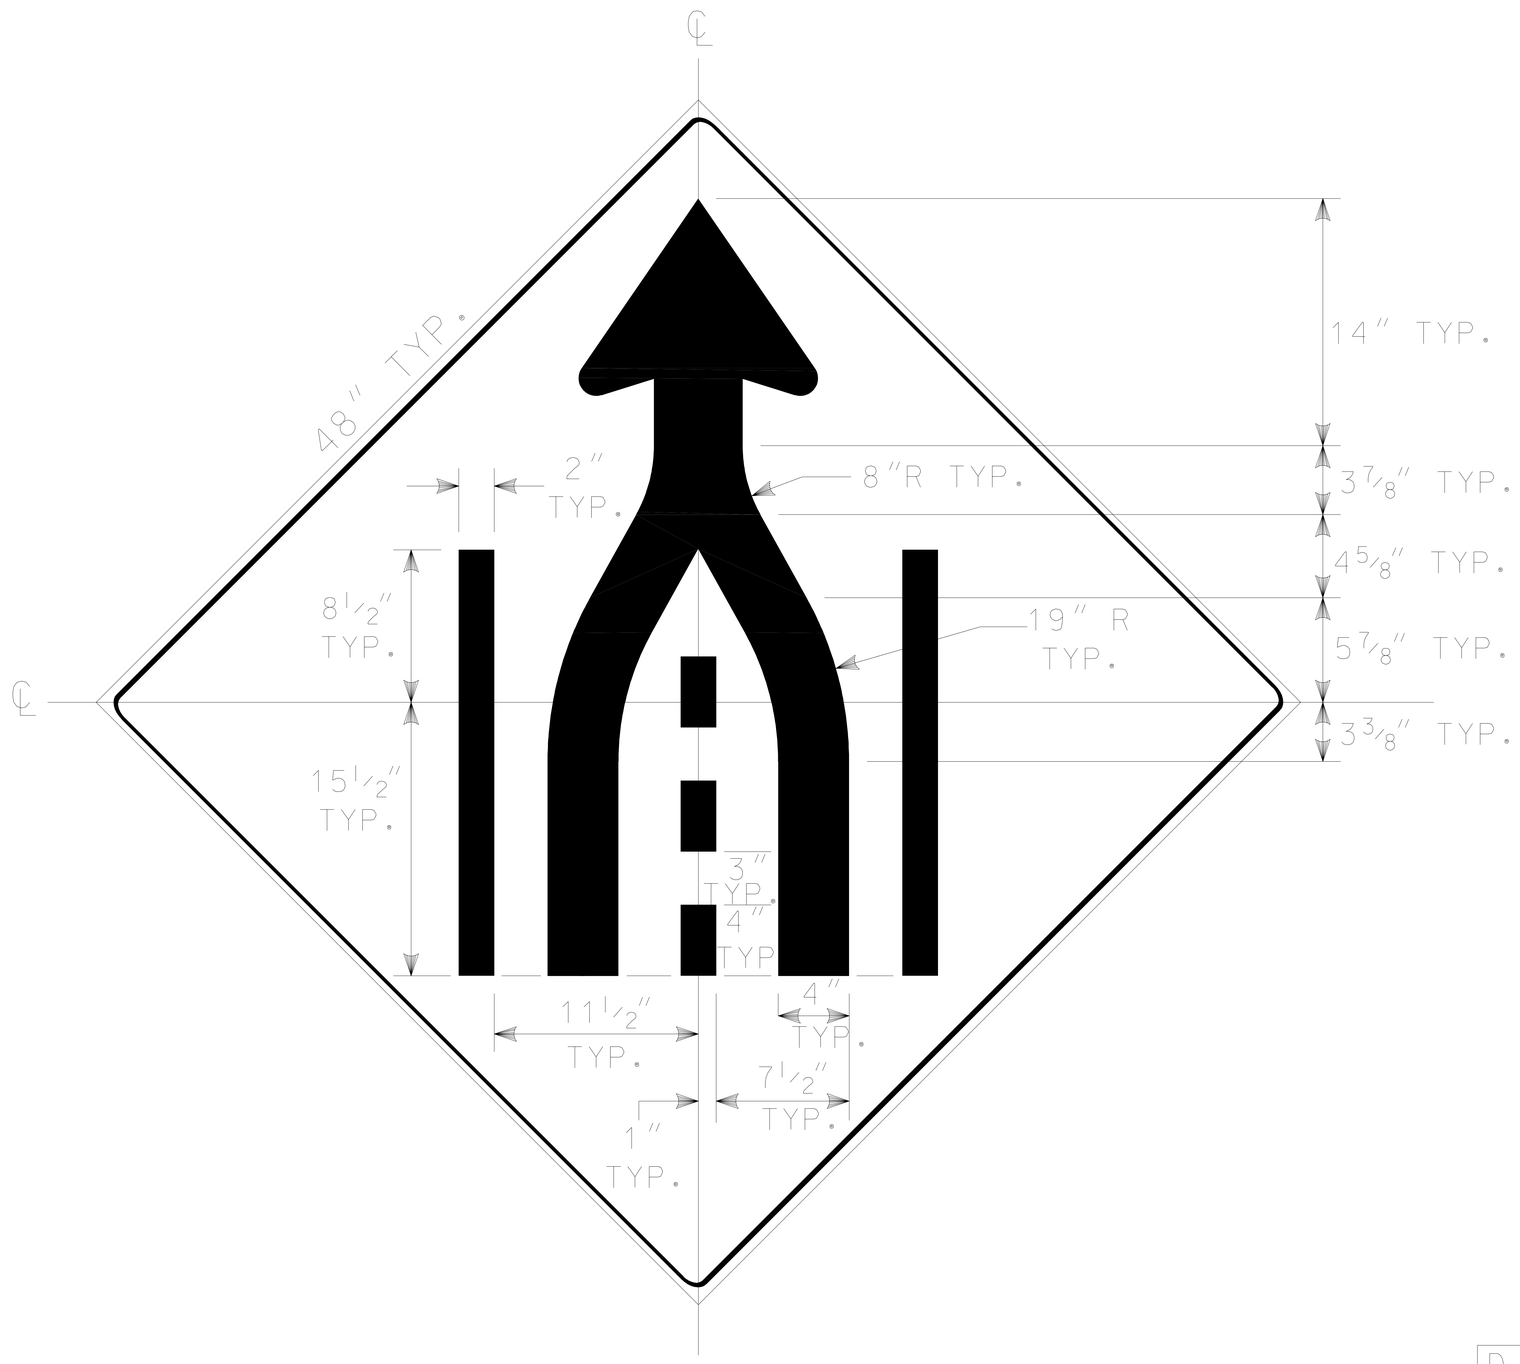

STATE OF CONNECTICUT
DEPARTMENT OF TRANSPORTATION
BUR.OF ENGINEERING & HIGHWAY OPERATIONS
DIVISION OF TRAFFIC ENGINEERING

SIGN NUMBER	387-41-4487
BORDER WIDTH - 3/4"-1 1/4" CORNER RADIUS - 3"	Sq. Ft. SIGN 16.0 EXIT CROWN -- TOTAL 16.0
BACKGROUND	TYPE: III COLOR: YELLOW
LEGEND & BORDER	TYPE: PLAIN COLOR: BLACK

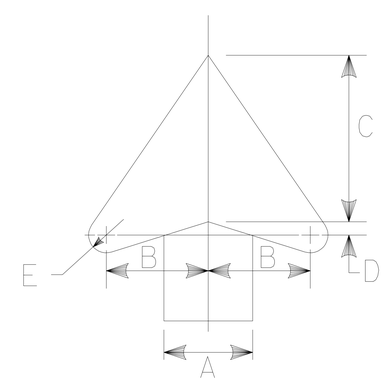

ARROW HEAD DETAIL
NO SCALE

D.O.T. ARROW CODE NO.	A	B	C	D	E
D-22	5"	5 3/4"	10 1/8"	3/4"	1 1/16"

DIMENSIONS IN INCHES
MATERIAL - .100 THK.SHEET ALUMINUM
ENG. J.H.N. DESIGNED G.M.F. 8/2002 CHECKED _____ APPROVED _____

n:/1103/Erika/Misc/41x4487.sgn 10/30/2002 09:37:38 AM