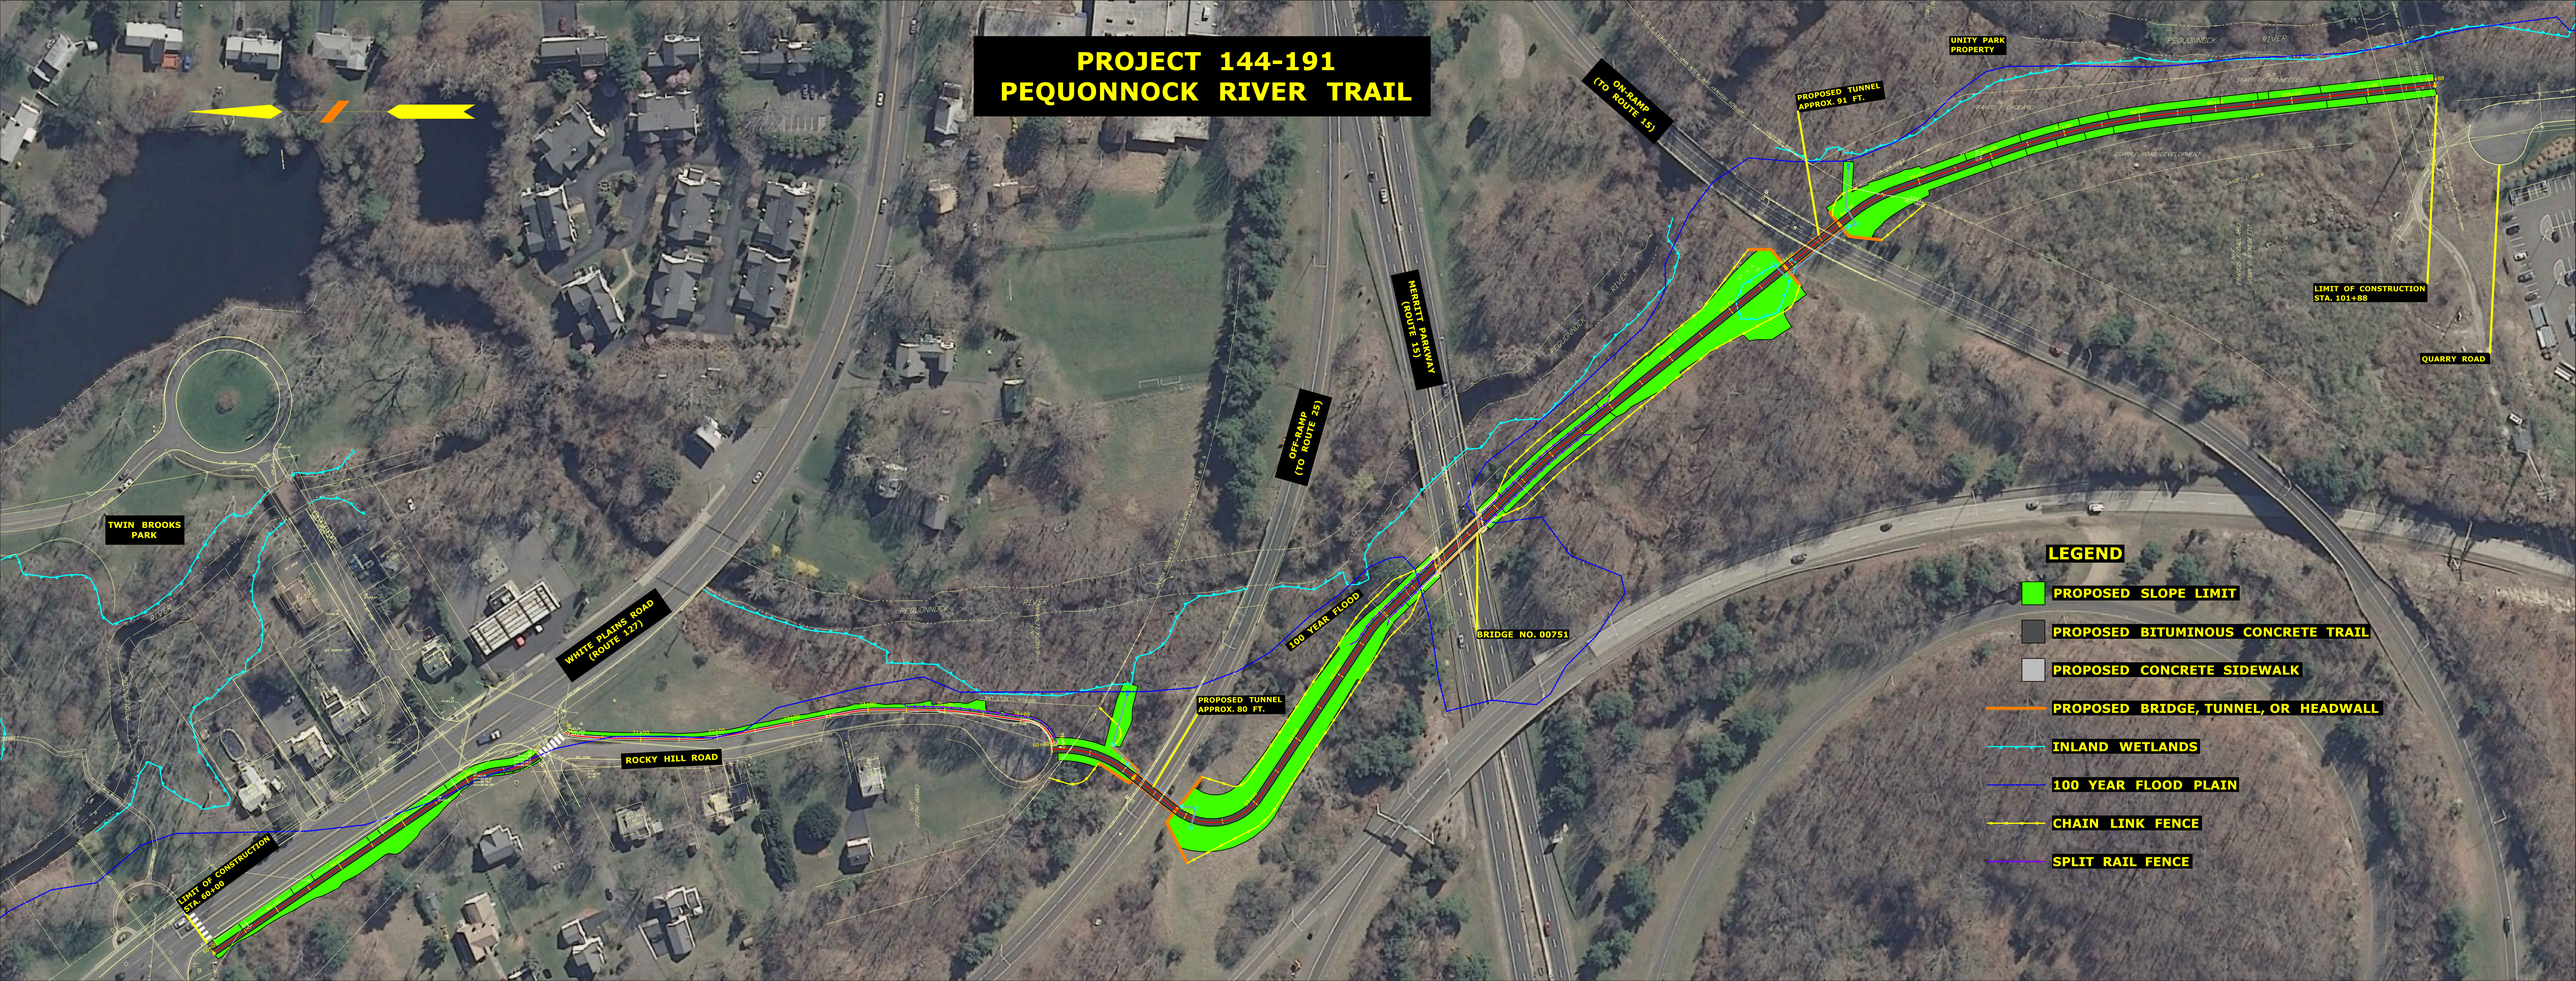
PROJECT 144-191
PEQUONNOCK RIVER TRAIL
TWIN BROOKS PARK
WHITE PLAINS ROAD (ROUTE 127)
ROCKY HILL ROAD
LIMIT OF CONSTRUCTION STA. 64+00
PROPOSED TUNNEL APPROX. 80 FT.
100 YEAR FLOOD
OFF-RAMP (TO ROUTE 25)
MERRITT PARKWAY (ROUTE 25)
BRIDGE NO. 00751
ON-RAMP (TO ROUTE 15)
PROPOSED TUNNEL APPROX. 91 FT.
UNITY PARK PROPERTY
LIMIT OF CONSTRUCTION STA. 101+88
QUARRY ROAD
LEGEND
PROPOSED SLOPE LIMIT
PROPOSED BITUMINOUS CONCRETE TRAIL
PROPOSED CONCRETE SIDEWALK
PROPOSED BRIDGE, TUNNEL, OR HEADWALL
INLAND WETLANDS
100 YEAR FLOOD PLAIN
CHAIN LINK FENCE
SPLIT RAIL FENCE