PROJECT NO. 148-200

RELOCATION OF THE NORTHBOUND ON-RAMP TO ROUTE 15 AT INTERCHANGE 65

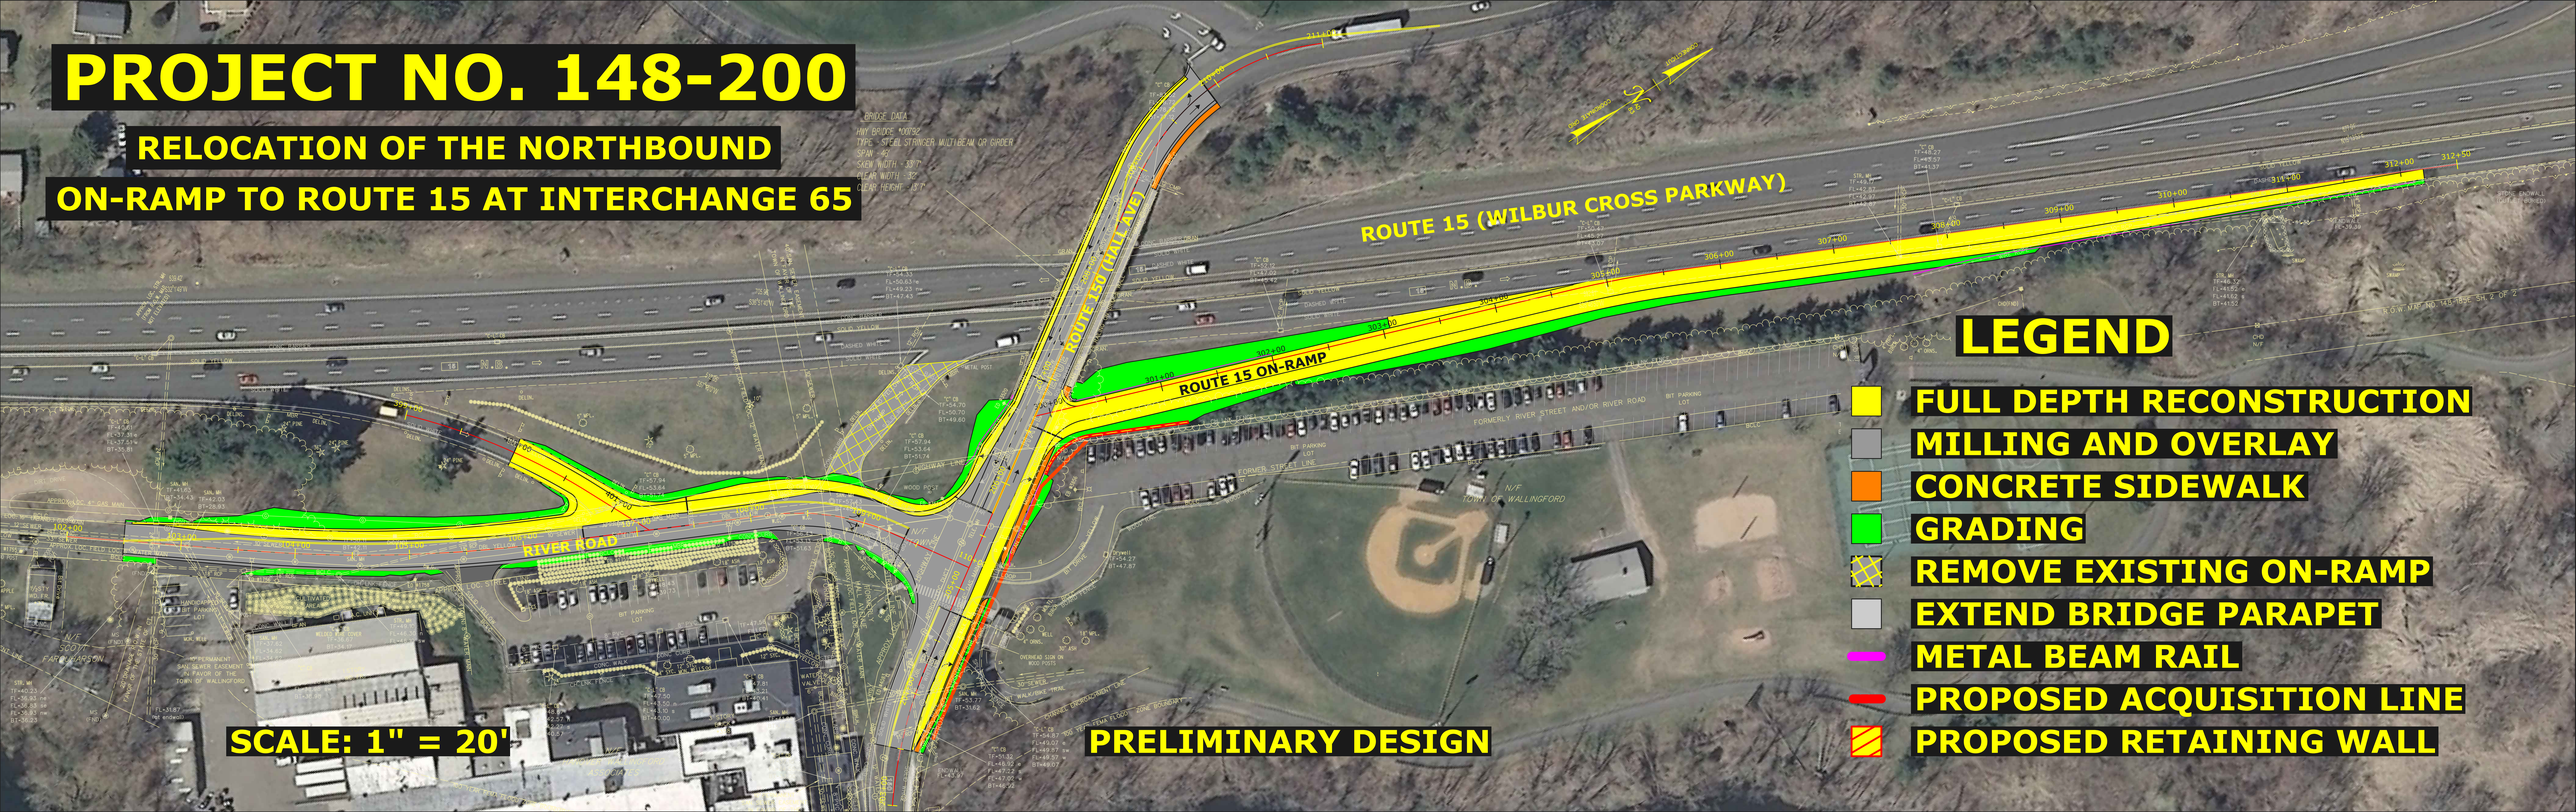

LEGEND

- FULL DEPTH RECONSTRUCTION
- MILLING AND OVERLAY
- CONCRETE SIDEWALK
- GRADING
- REMOVE EXISTING ON-RAMP
- EXTEND BRIDGE PARAPET
- METAL BEAM RAIL
- PROPOSED ACQUISITION LINE
- PROPOSED RETAINING WALL