16 - FRONTIER CONDUIT RELOCATION
INDEX OF DRAWINGS

DRAWING NUMBER	DRAWING TITLE	DRAWING NUMBER	DRAWING TITLE
UDG-01	INDEX OF DRAWINGS		
UDG-02 TO UDG-03	CONDUIT RELOCATION PLANS		

THE DESIGN APPEARS TO CONFORM TO APPLICABLE CRITERIA. APPROVAL IS NOT TO BE CONSTRUED TO MEAN THAT ALL ASPECTS OF THE DESIGN HAVE BEEN PERSONALLY CHECKED BY THE UNDERSIGNED.

TRANSPORTATION PRINCIPAL ENGINEER, WILLIAM W. BRITNELL

REV.	DATE	REVISION DESCRIPTION	SHEET NO.

THE INFORMATION, INCLUDING ESTIMATED QUANTITIES OF WORK, SHOWN ON THESE SHEETS IS BASED ON LIMITED INVESTIGATIONS BY THE STATE AND IS IN NO WAY WARRANTED TO INDICATE THE CONDITIONS OF ACTUAL QUANTITIES OF WORK WHICH WILL BE REQUIRED.

Plotted Date: 7/15/2015

DESIGNER/DRAFTER:

CHECKED BY:

STATE OF CONNECTICUT
DEPARTMENT OF TRANSPORTATION

Filename: ...\HW_INX_16_Fronteir_Underground_Index_.dgn

SIGNATURE/ BLOCK:

OFFICE OF ENGINEERING

APPROVED BY:

PROJECT TITLE:

SAFETY & TRAFFIC OPERATIONAL IMPROVEMENTS ON ROUTE 4 (FARMINGTON AVE) FROM GARDEN ST. TO MOUNTAIN SPRING RD.

TOWN: FARMINGTON

DRAWING TITLE: RELOCATION PLAN FRONTIER CONDUIT

PROJECT NO. 051-260

DRAWING NO. UDG-01

SHEET NO. 16.01

BEGIN FULL DEPTH RECONSTRUCTION
ROUTE 4
STATION 37+00.00

BEGIN MILL & OVERLAY
ROUTE 4
STATION 36+00.00

SEE PLN-01

XX' - CONC. CURBING
XX'- CONC. CURBING
B.C.L.C.
BITUMINOUS CONC. DRIVEWAY (COMMERCIAL)
XX' - CONC. CURBING
XX' - 6" GRANITE STONE CURBING
RAISED LANDSCAPED ISLAND
83' CONC. CURBING
CONC. SIDEWALK RAMP
XX' - 6" GRANITE CURVED STONE CURBING
BITUMINOUS CONC. DRIVEWAY (COMMERCIAL)
XX' - 6" GRANITE CURVED STONE CURBING
CONC. SIDEWALK RAMP
164' - CONC. CURBING
CONC. SIDEWALK
SAVE TREE
APPROX. SLOPE LIMITS
RETAINING WALL #1
CONC. SIDEWALK
IMPRINTED CONC. SIDEWALK
6" GRANITE STONE CURBING
TEMPORARY WORK AREA
CONC. SIDEWALK RAMP
CONC. SIDEWALK
XX' B.C.L.C.
BITUMINOUS CONC. DRIVEWAY (COMMERCIAL)
65' CUT BIT. CONC. PAVEMENT
CONC. DRIVEWAY RAMP
XX' - B.C.L.C.
APPROX. SLOPE LIMITS
SHIFT AND LOWER CONDUITS
LOWER CONDUITS
EXTEND CONDUITS TO NEW POLE
LOWER CONDUIT
MATCH MARK
REMOVE 2 MH'S, PLACE 1 NEW MH
PLACE CONDUIT FROM MANHOLE TO P1703
CONDUIT FROM NEW POLE TO HH
SHIFT AND LOWER CONDUITS
LOWER CONDUITS
XX'- CONC. CURBING
RAISED LANDSCAPED ISLAND
XX' - CONC. CURBING
BITUMINOUS CONC. DRIVEWAY (COMMERCIAL)
CONC. SIDEWALK
CONC. SIDEWALK RAMP
XX' - CONC. CURBING
XX' - CONC. CURBING
CONC. SIDEWALK RAMP
XX' - SCS
CONC. SIDEWALK
IMPRINTED CONC. SIDEWALK
RAISED LANDSCAPED MEDIAN
PROPERTY ACQUISITION LINE
CONC. STAIRS
CONC. SIDEWALK
12' - B.C.L.C.
SAVE TREE
CONC. SIDEWALK
14' - B.C.L.C.
APPROX. SLOPE LIMITS
MATCH MARK
SEE PLN-03
I. CONNECTICUT COORDINATE GRID

93' - CUT BIT. CONC. PAVEMENT
XX' - B.C.L.C.
CONC. SIDEWALK RAMP
CONC. SIDEWALK
CONC. SIDEWALK RAMP
SAVE TREE
RETAINING WALL #2
IMPRINTED CONC. SIDEWALK
CONC. SIDEWALK
SAVE TREE
SAVE TREE
CONC. SIDEWALK RAMP
SAVE TREE
LIMIT OF CONSTRUCTION
ROUTE 10 SPUR
STA. 300+75.00
22' CUT BIT. CONC. PAVEMENT
PROPERTY ACQUISITION LINE
CONC. SIDEWALK
RELOCATED GAZEBO - CONC. SIDEWALK
RELOCATE GAZEBO
SAVE TREE
APPROX. SLOPE LIMITS
IMPRINTED CONC. SIDEWALK
CONC. SIDEWALK
RELOCATE SIGN
CONC. SIDEWALK
CONC. CURBING
BIT. CONC. DRIVEWAY
CONC. DRIVEWAY RAMP
CONC. CURBING
RELOCATE SIGN
12' - CONC. CURBING
XX' - CONC. CURBING
INSTALL PLANTINGS
CONC. DRIVEWAY RAMP
67' CUT BIT. CONC. PAVEMENT
BITUMINOUS CONC. DRIVEWAY (COMMERCIAL)
IMPRINTED CONC. SIDEWALK
XX' - CONC. CURBING
CONC. SIDEWALK
CONC. SIDEWALK
SAVE TREE
CONC. CURBING
CONC. DRIVEWAY RAMP
BIT. CONC. DRIVEWAY (COMMERCIAL)
24' CUT BIT. CONC. PAVEMENT
CONC. CURBING
RELOCATE SIGN
6" GRANITE STONE CURBING
CONC. SIDEWALK
MATCH MARK
SEE PLN-03

FOR INFORMATION ONLY

REV.	DATE	REVISION DESCRIPTION	SHEET NO.
-	-	-	-
-	-	-	-
-	-	-	-
-	-	-	-
-	-	-	-
-	-	-	-

THE INFORMATION, INCLUDING ESTIMATED QUANTITIES OF WORK, SHOWN ON THESE SHEETS IS BASED ON LIMITED INVESTIGATIONS BY THE STATE AND IS IN NO WAY WARRANTED TO INDICATE THE CONDITIONS OF ACTUAL QUANTITIES OF WORK WHICH WILL BE REQUIRED.

Plotted Date:

DESIGNER/DRAFTER:
CHECKED BY:
SCALE IN FEET
0 40 80
SCALE 1"=40'

STATE OF CONNECTICUT
DEPARTMENT OF TRANSPORTATION

Filename:

SIGNATURE/ BLOCK:
OFFICE OF ENGINEERING
APPROVED BY: DATE:

PROJECT TITLE:
SAFETY & TRAFFIC OPERATIONAL IMPROVEMENTS ON ROUTE 4 (FARMINGTON AVE) FROM GARDEN ST. TO MOUNTAIN SPRING RD.

TOWN:
FARMINGTON
DRAWING TITLE:
CONDUIT RELOCATION

PROJECT NO. **51-260**
DRAWING NO. UDG-02
SHEET NO. **16.02**

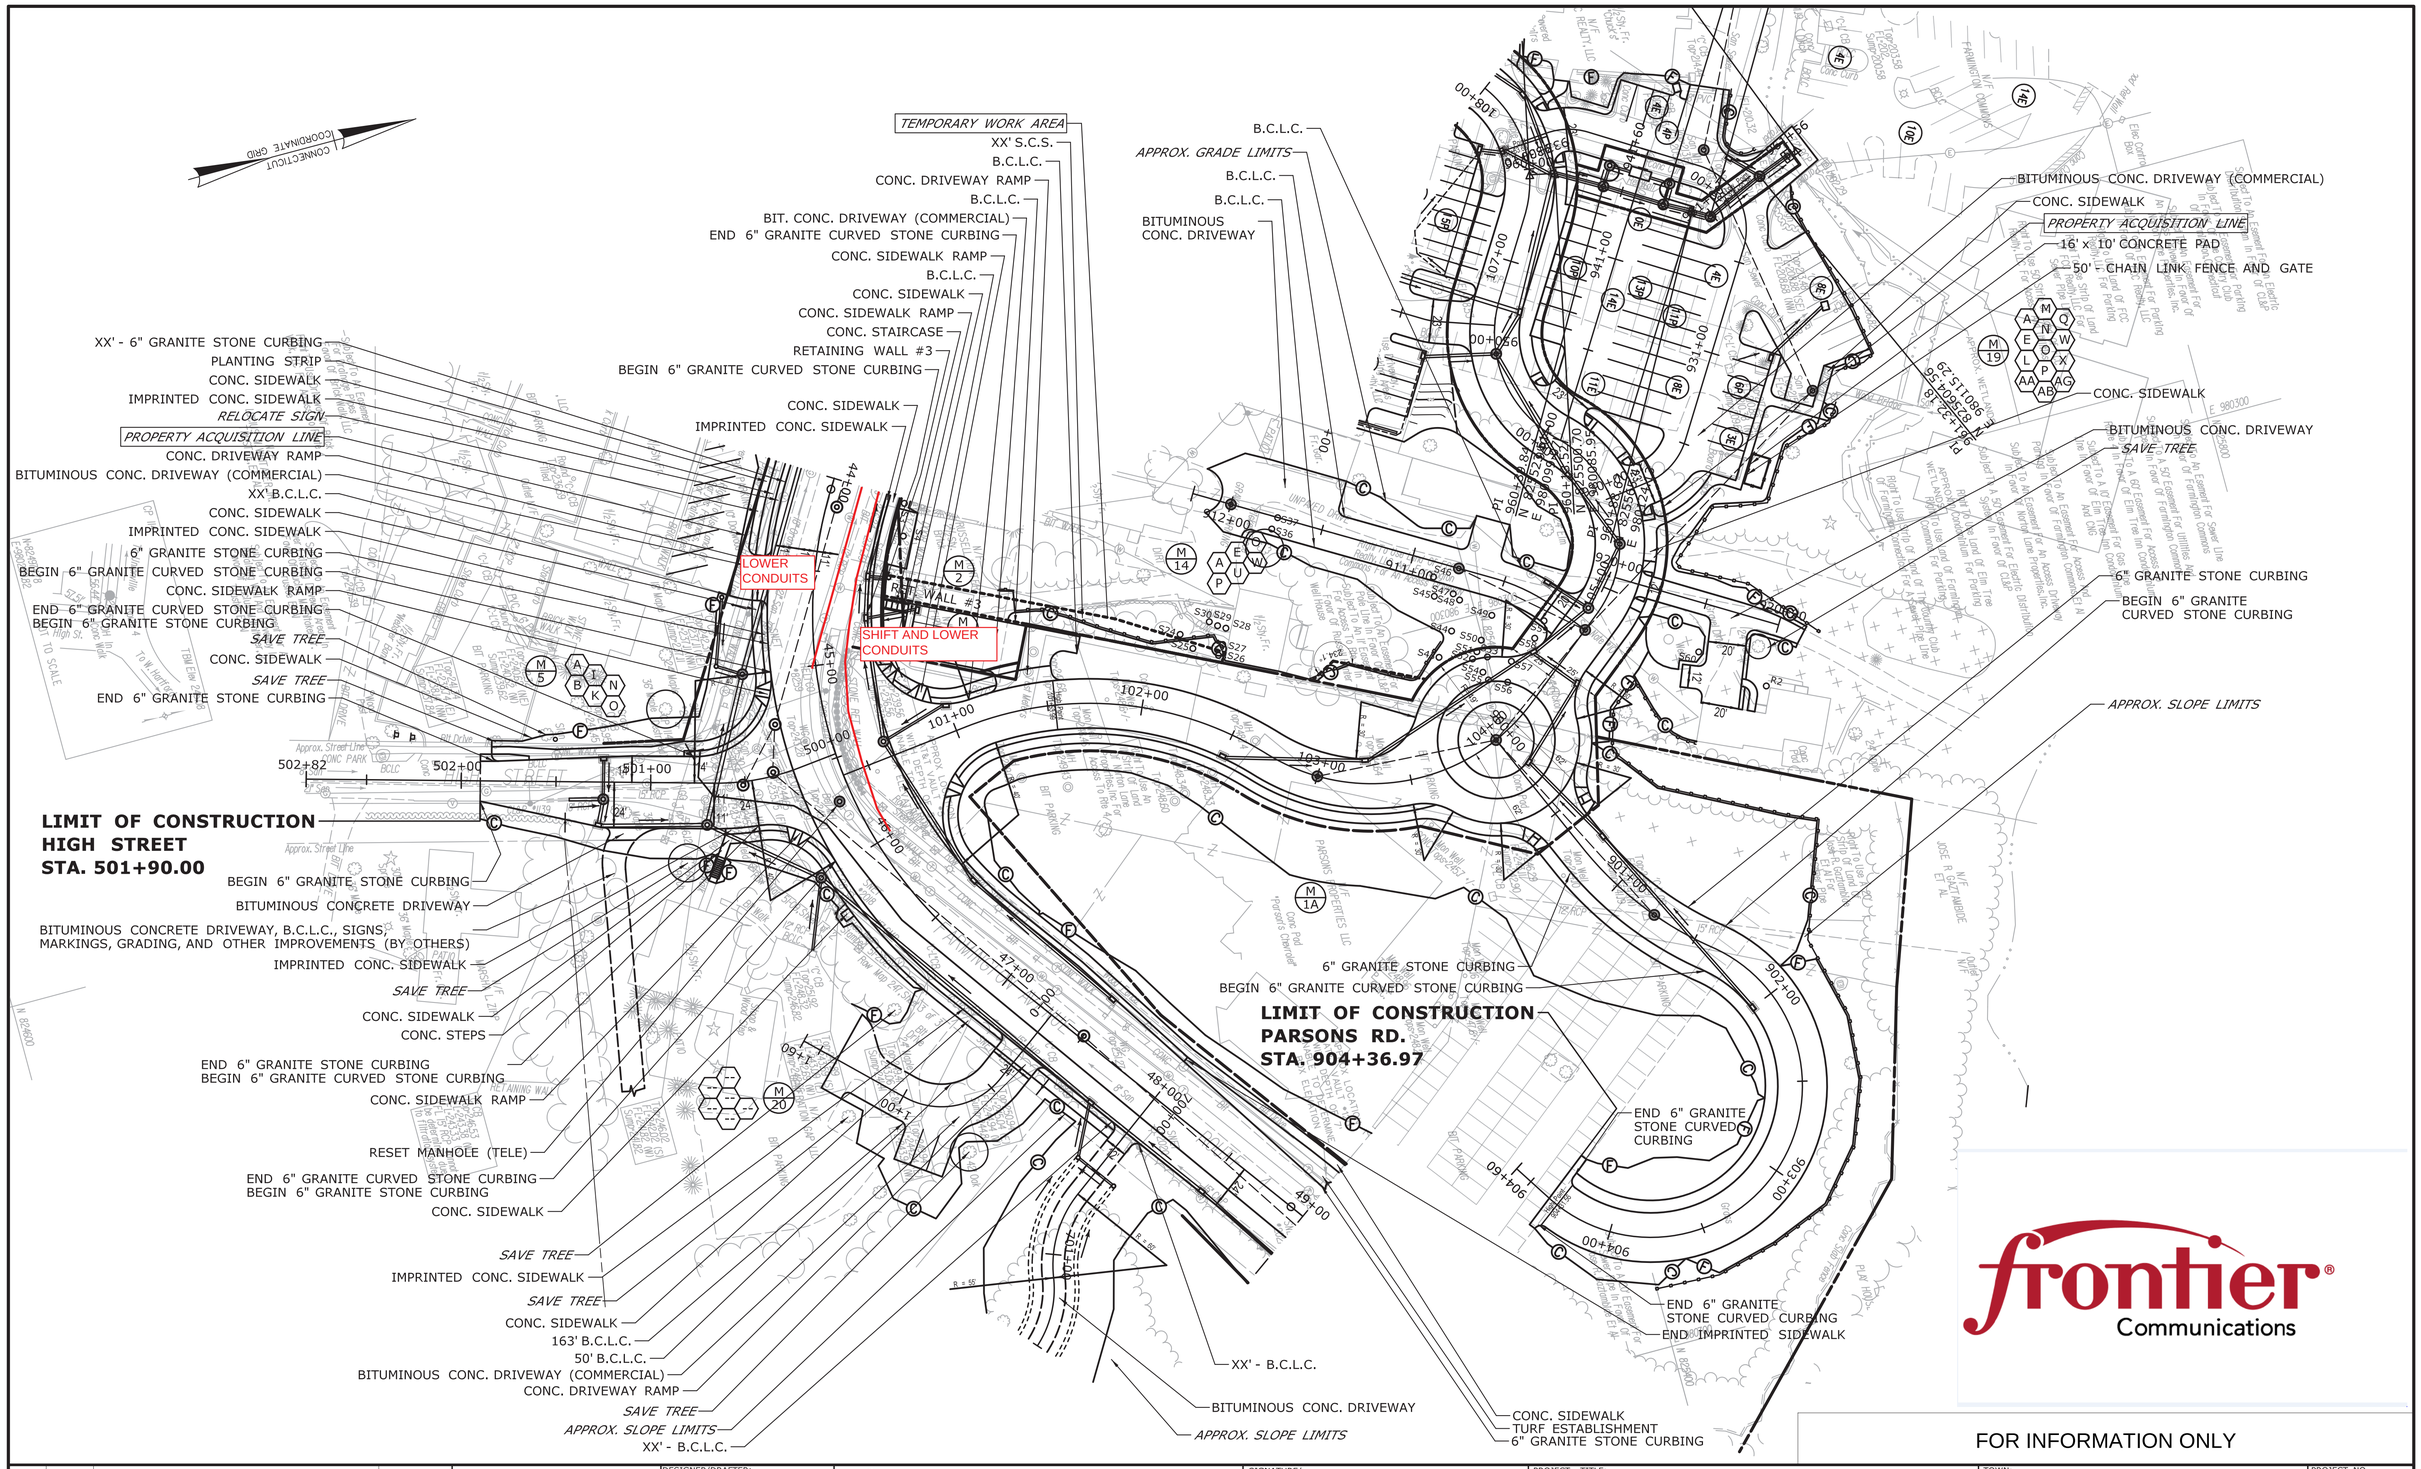

REV.	DATE	REVISION DESCRIPTION	SHEET NO.
-	-	-	-
-	-	-	-
-	-	-	-
-	-	-	-
-	-	-	-
-	-	-	-

THE INFORMATION, INCLUDING ESTIMATED QUANTITIES OF WORK, SHOWN ON THESE SHEETS IS BASED ON LIMITED INVESTIGATIONS BY THE STATE AND IS IN NO WAY WARRANTED TO INDICATE THE CONDITIONS OF ACTUAL QUANTITIES OF WORK WHICH WILL BE REQUIRED.

Plotted Date:

DESIGNER/DRAFTER:

CHECKED BY:

SCALE IN FEET
0 40 80
SCALE 1"=40'

Filename:

STATE OF CONNECTICUT
DEPARTMENT OF TRANSPORTATION

SIGNATURE/ BLOCK:
OFFICE OF ENGINEERING
APPROVED BY: DATE:

PROJECT TITLE:
SAFETY & TRAFFIC OPERATIONAL IMPROVEMENTS ON ROUTE 4 (FARMINGTON AVE) FROM GARDEN ST. TO MOUNTAIN SPRING RD.

TOWN:
FARMINGTON

DRAWING TITLE:
CONDUIT RELOCATION

PROJECT NO.
51-260

DRAWING NO.
UDG-03

SHEET NO.
16.03