07 - UNITED ILLUMINATING COMPANY

INDEX OF DRAWINGS

DRAWING NUMBER	DRAWING TITLE	DRAWING NUMBER	DRAWING TITLE
UI-1 TO UI-4	UNITED ILLUMINATING COMPANY PLANS		

MATCH MARK, SEE DRAWING NO. UI-2

RELOCATED NEW POLES AND /OR NEW CONDUCTORS BY UI

FOR INFORMATION ONLY

FINAL DESIGN REVIEW

REV. DATE	REVISION DESCRIPTION	SHEET NO.

THIS IN CONNECTION, INCLUDING ESTIMATES OF LOCATIONS SHOWN ON THESE SHEETS, IS BASED ON LIMITED INVESTIGATIONS OF THE STATE AND IS NOT INTENDED TO INDICATE THE CONDITIONS OF ACTUAL QUANTITIES OF WORK WHICH WILL BE ENCOUNTERED.

PLOTTED DATE/TIME:

ESTIMATED SHEET SIZE: 11" x 17"

DRAWN BY:

SCALE IN FEET 0 20 40

SCALE 1" = 20'

STATE OF CONNECTICUT
DEPARTMENT OF TRANSPORTATION

FILENAME = BFILE01

STATE PROJECT NO.: 8-0001

PROJECT TITLE:
ROUTE 8
INTERCHANGE 18
NEW NORTHBOUND ON-RAMP

TOWN: **ANSONIA AND DERBY**

DRAWING TITLE: **UNITED ILLUMINATING CO., RELOCATION PLANS**

PROJECT NO.: **36-179**

DRAWING NO.: **UI-01**

SHEET NO.: **07.02**

RELOCATED NEW POLES AND/ OR NEW CONDUCTOR BY UI

RELOCATED NEW POLES AND / OR NEW CONDUCTORS BY UI

MATCH MARK SEE DRAWING NO. UI-1

MATCH MARK SEE DRAWING NO. UI-3

FOR INFORMATION ONLY

FINAL DESIGN REVIEW

REV./DATE	REVISION DESCRIPTION	SHEET NO.	PLOTTED DATE/TIME	SCALE IN FEET 0 20 40 SCALE 1" = 20'	STATE OF CONNECTICUT DEPARTMENT OF TRANSPORTATION	ROUTE 8 INTERCHANGE 18 NEW NORTHBOUND ON-RAMP

TOWN: ANSONIA AND DERBY

PROJECT NO.: 36-179

DRAWING NO.: UI-02

DRAWING TITLE: UNITED ILLUMINATING CO. RELOCATION PLANS

SHEET NO.: 07.03

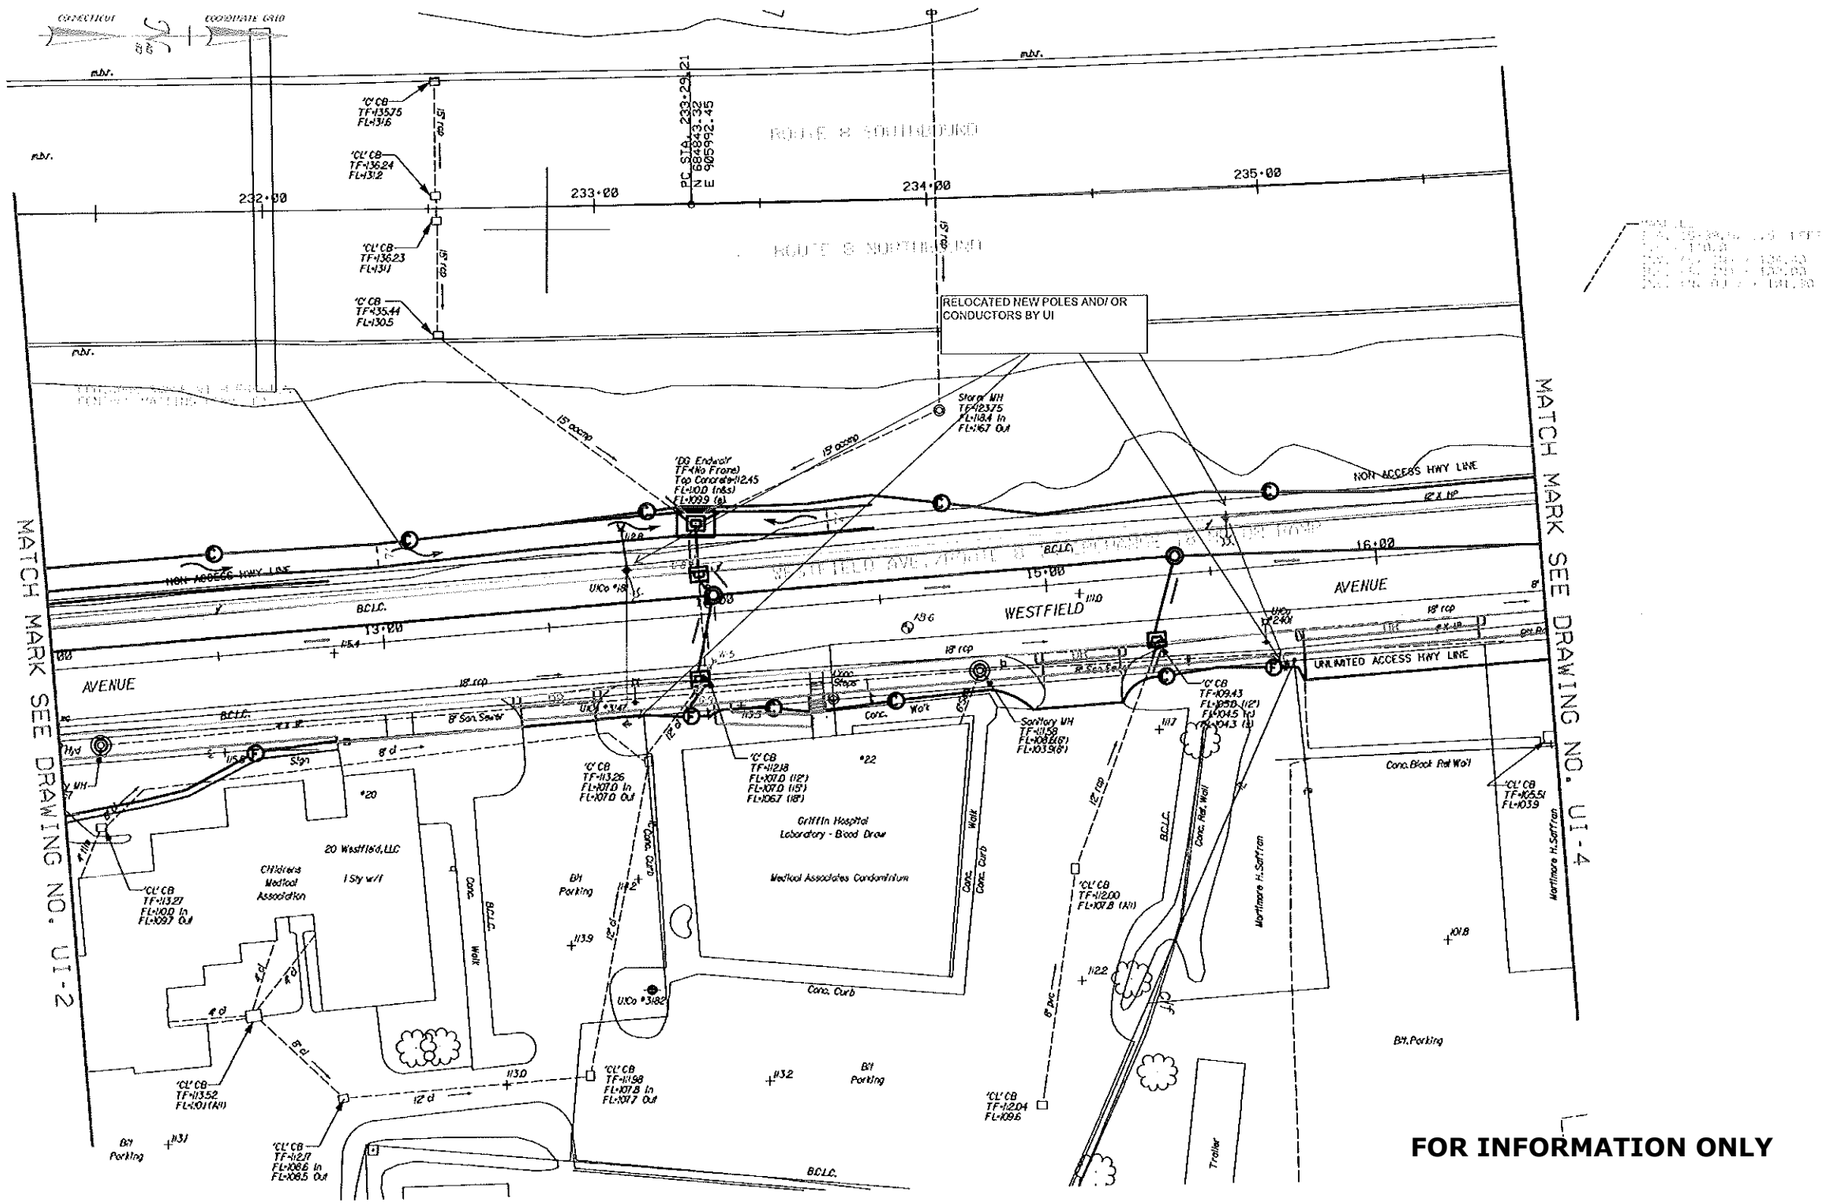

FOR INFORMATION ONLY

FINAL DESIGN REVIEW

REV.	DATE	REVISION DESCRIPTION	SHEET NO.

THE INFORMATION, INCLUDING ESTIMATED QUANTITIES OF WORK SHOWN ON THESE SHEETS IS BASED ON LIMITED INVESTIGATIONS BY THE STATE AND IS IN NO WAY REPRESENTED TO INDICATE THE CONDITIONS OF ROADS OR QUANTITIES OF WORK WHICH WILL BE ENCOUNTERED.

PLOTTED DATE/TIME

DESIGNED BY: T.A.F.F.

CHECKED BY: J.D.

SCALE IN FEET 0 20 40

SCALE 1"=20'

STATE OF CONNECTICUT
DEPARTMENT OF TRANSPORTATION

FILENAME= 8FTL601

SIGNATURE/BLOCK

PROJECT TITLE:
ROUTE 8
INTERCHANGE 18
NEW NORTHBOUND ON-RAMP

TOWN:
ANSONIA AND DERBY

DRAWING TITLE:
UNITED ILLUMINATING CO. RELOCATION PLANS

PROJECT NO. **36-179**

DRAWING NO. **UI-03**

SHEET NO. **07.04**

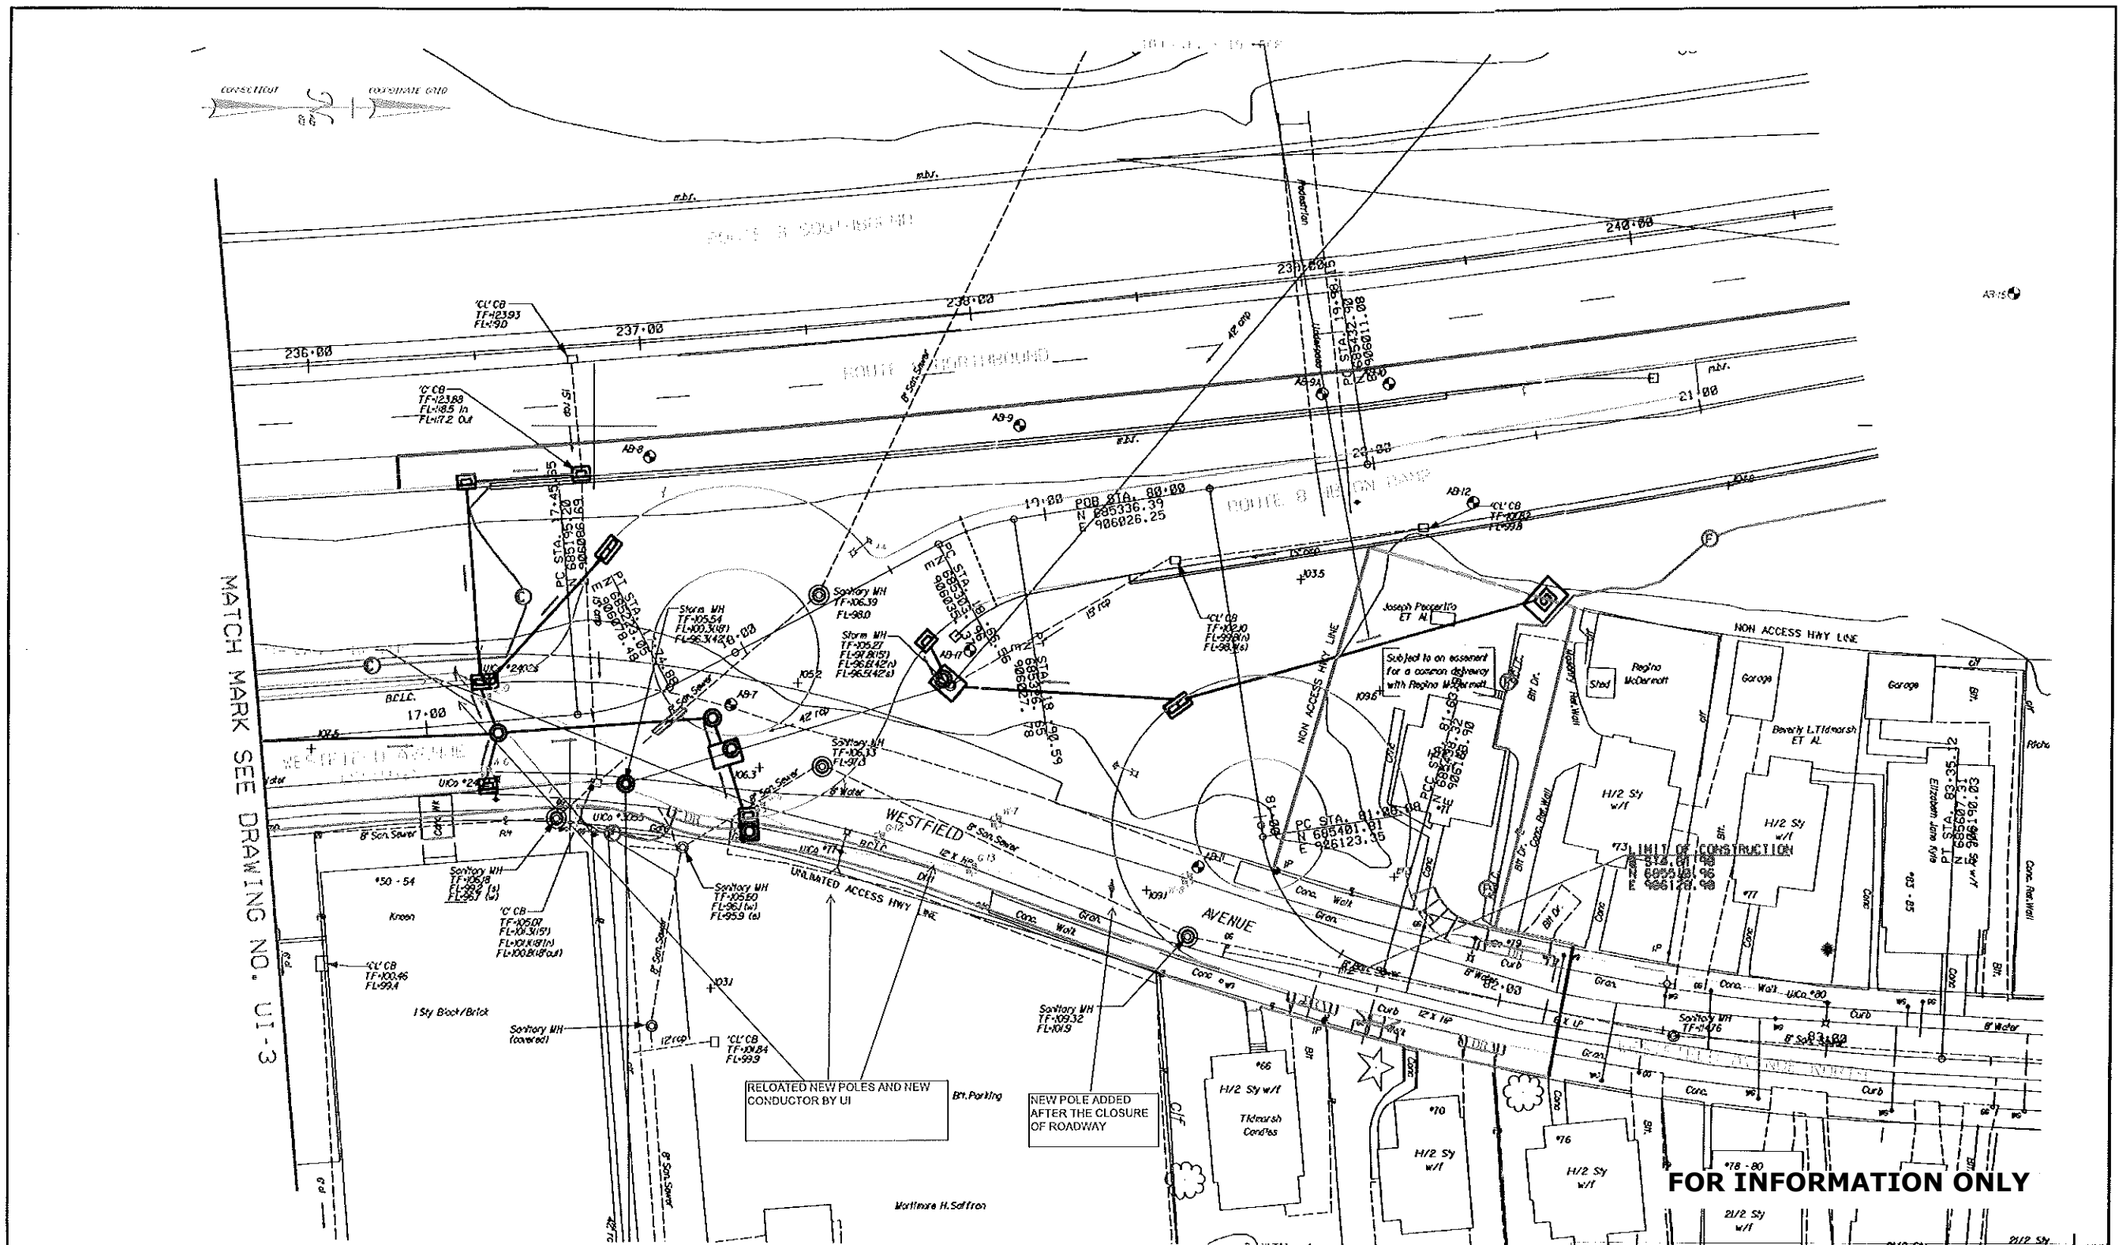

REV.	DATE	REVISION DESCRIPTION	SHEET NOS.	PLOTTED DATE/TIME

THE INFORMATION, INCLUDING ESTIMATED QUANTITIES OF WORK, SHOWN ON THESE SHEETS IS BASED ON LIMITED INVESTIGATIONS OF THE STATE AND IS NOT REPRESENTED TO INDICATE THE CONDITIONS OF ALL QUANTITIES OF WORK WHICH WILL BE REQUIRED.

DESIGNED BY: [illegible]
CHECKED BY:

SCALE IN FEET
0 20 40
SCALE 1" = 20'

STATE OF CONNECTICUT
DEPARTMENT OF TRANSPORTATION

FILENAME: # FILES:

STORAGE KEY BLOCK:

PROJECT TITLE:
ROUTE 8
INTERCHANGE 18
NEW NORTHBOUND ON-RAMP

TOWN:
ANSONIA AND DERBY

DRAWING TITLE:
UNITED ILLUMINATING CO. RELOCATION PLANS

PROJECT NO.: **36-179**
DRAWING NO.: **UI-04**
SHEET NO.: **07.05**