F.HW.A. REGION NO.	STATE	TOWN	FED. AID PROJ. NO.	PROJ. NO.	YEAR	ROUTE NO.	SHEET NO.	TOTAL SHEETS
1	CONN.							

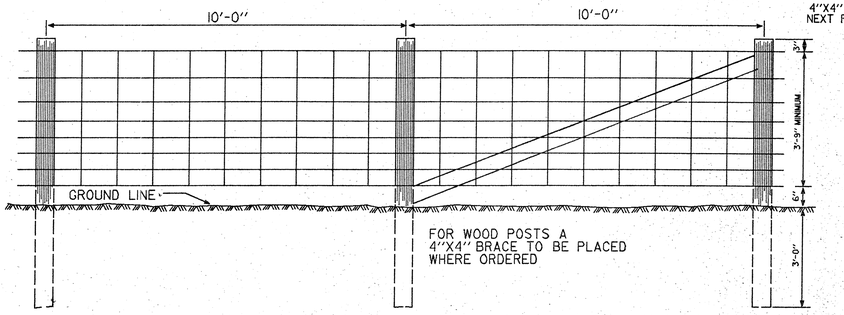

WIRE FENCE

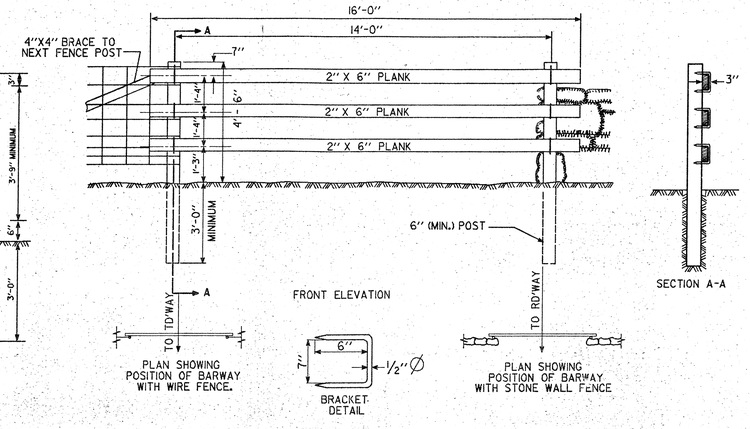

BARWAYS

ALL DIMENSIONS ARE NOMINAL.

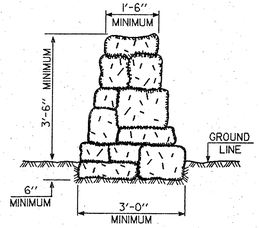

STONE WALL FENCE

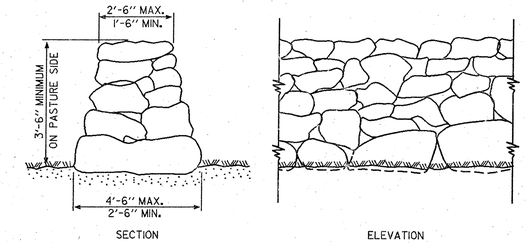

FARM WALL FENCE

MANUAL REVISIONS TO THIS DOCUMENT ARE PROHIBITED. ALL REVISIONS MUST BE PERFORMED ON Cadd File: QSA2(200,200)9058A.DGN

CONNECTICUT D.O.T. OFFICE OF ENGINEERING COMPUTER AIDED DESIGN

STANDARD SHEET
CONN. DEPT. OF TRANSPORTATION

FENCES AND BARWAYS

REVISIONS		
NO.	DATE	DESCRIPTION

Designed by: R. F. FELIX — Date: 3-1-61
Drafted by: R. N. BAROUTJIAN — Date: 6-26-89
Reviewed by: T. McMAHON — Date: 6-26-89
Approval Rec: Joseph J. Obara — Date: JUNE 1990
Approved: [signature] — Date: 7-90
F.Hw.A. Approval: [signature] — Date: 12/3/90

Scale: NOT TO SCALE

STANDARD NUMBER
905-8A