F.HW.A. REGION NO.	STATE	TOWN	FED. AID PROJ. NO.	PROJ. NO.	YEAR	ROUTE NO.	SHEET NO.	TOTAL SHEETS
I	CONN.							

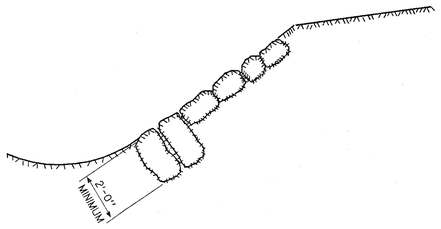

SLOPE PAVING

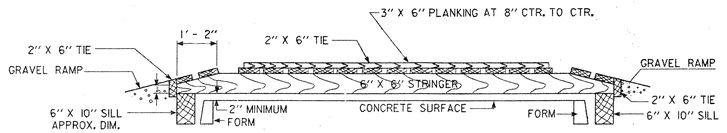

LONGITUDINAL SECTION

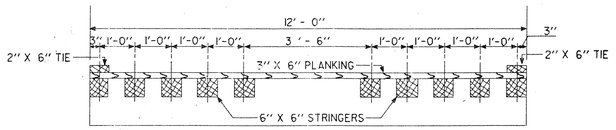

3" X 6" PLANKS SPIKED TOGETHER MAY BE USED AS STRINGERS

CROSS SECTION

SERVICE BRIDGES

LUMBER DIMENSIONS ARE COMMERCIAL SIZES

MANUAL REVISIONS TO THIS DOCUMENT ARE PROHIBITED. ALL REVISIONS MUST BE PERFORMED ON
Cadd File: DSA24\200\200194IA.DGN

CONNECTICUT DOT — COMPUTER AIDED DESIGN — OFFICE OF ENGINEERING

STANDARD SHEET
CONN. DEPT. OF TRANSPORTATION

SERVICE BRIDGES
SLOPE PAVING

REVISIONS		
NO.	DATE	DESCRIPTION

Designed by: R. F. FELIX — Date: 4-6-61
Drafted by: A. BOGAT — Date: 6-26-89
Reviewed by: T. McMAHON — Date: 6-26-89
Approval Rec: Joseph J. Obara — Date: JUNE 1990
Approved: R. B. Kelly — Date: 7-90
F.HW.A. Approval: — Date: 12/3/90

Scale: NOT TO SCALE

STANDARD NUMBER
941-A