08 - PASSENGER PLATFORM - ARCHITECTURAL
INDEX OF DRAWINGS

DRAWING NUMBER	DRAWING TITLE	DRAWING NUMBER	DRAWING TITLE
A-1	GENERAL NOTES, ABBREVIATION & SYMBOLS OMITTED		
A-2	CANOPY PLAN & ELEVATION		
A-3	CANOPY PLAN & ELEVATION		
A-4	CANOPY PLAN & ELEVATION		
A-5	CANOPY PLAN & ELEVATION		
A-6	CANOPY PLAN & ELEVATION		
A-7	CANOPY SECTIONS & DETAILS		

DESIGNED BY:

AECOM
500 ENTERPRISE DRIVE
ROCKY HILL, CT 06067

FINAL PLANS FOR REVIEW

REV.	DATE	REVISION DESCRIPTION	SHEET NO.
-	-	-	-
-	-	-	-
-	-	-	-
-	-	-	-
-	-	-	-
-	-	-	-

THE INFORMATION, INCLUDING ESTIMATED QUANTITIES OF WORK, SHOWN ON THESE SHEETS IS BASED ON LIMITED INVESTIGATIONS BY THE STATE AND IS IN NO WAY WARRANTED TO INDICATE THE CONDITIONS OF ACTUAL QUANTITIES OF WORK WHICH WILL BE REQUIRED.

Plotted Date: 3/28/2016

DESIGNER/DRAFTER: P. DEACON

CHECKED BY: D. COSTELLO

STATE OF CONNECTICUT
DEPARTMENT OF TRANSPORTATION

Filename: ...\SB_MSH_0301_0163_TSH-V2-S08.dgn

SIGNATURE/ BLOCK:

PROJECT TITLE:
STAMFORD YARD CATENARY IMPROVEMENTS AND TRACK 7 EXTENSION

TOWN: **STAMFORD**

DRAWING TITLE: **ARCHITECTURAL INDEX OF DRAWINGS**

PROJECT NO. **301-163**

DRAWING NO. **IND-00**

SHEET NO. **02.08.000**

3/28/2016
P:\Projects\Conn0at\36938292\500 CADD-GIS-Graphics\510 CADD\510.11 Architectural\SB_MSH_0301_0163_TSH-V2-S08.dgn

Border Version: 11/14/08

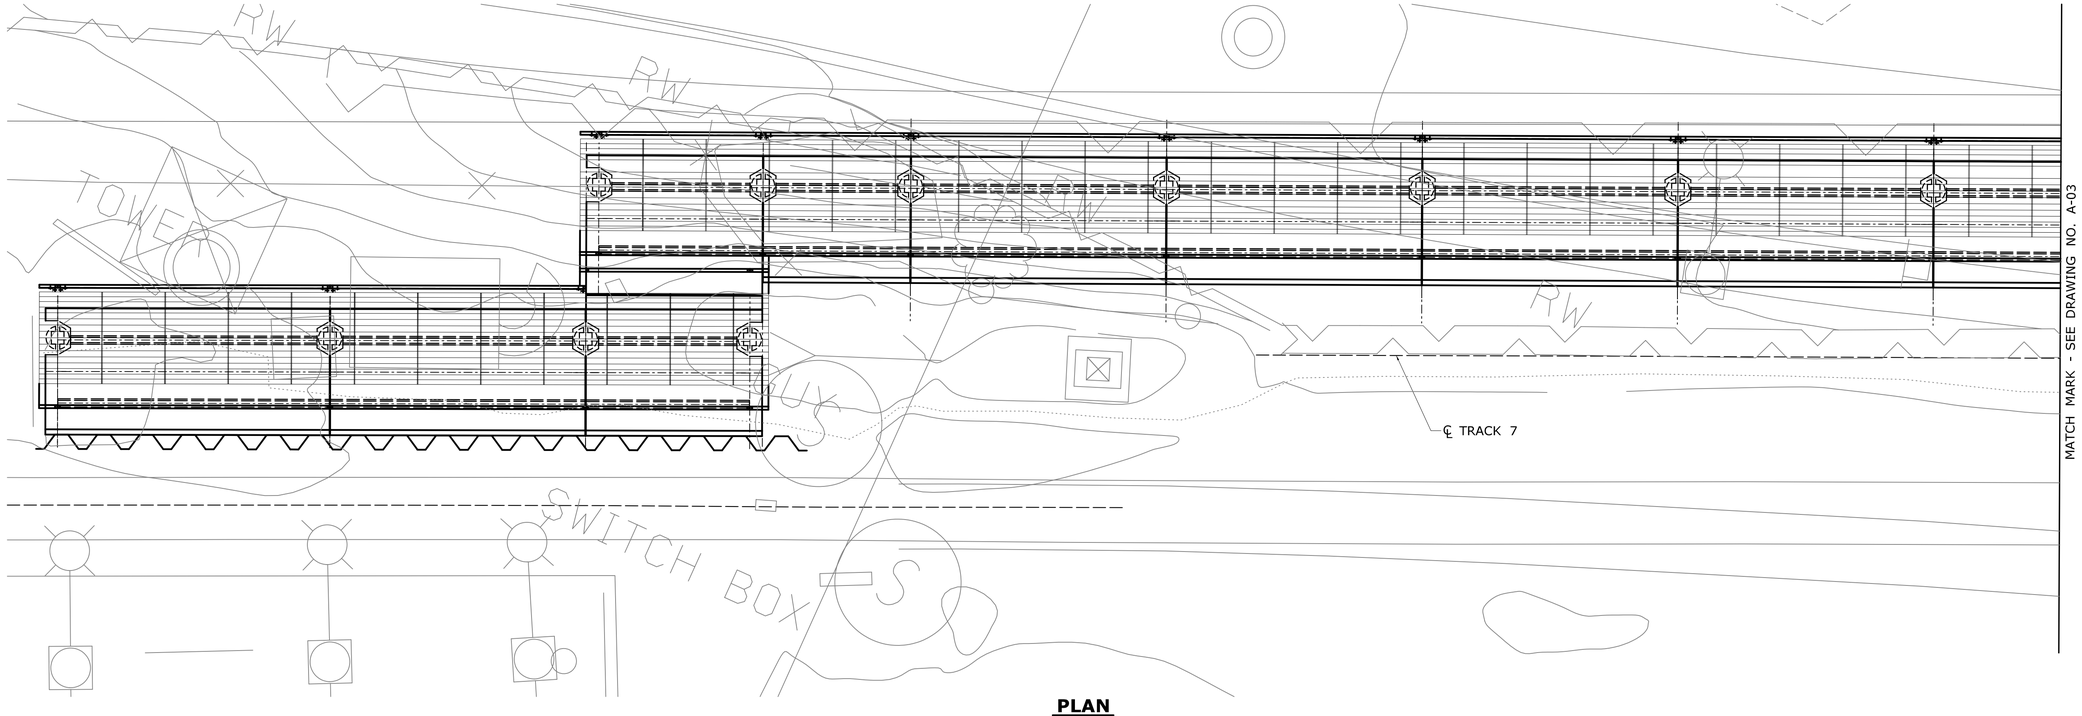

PLAN

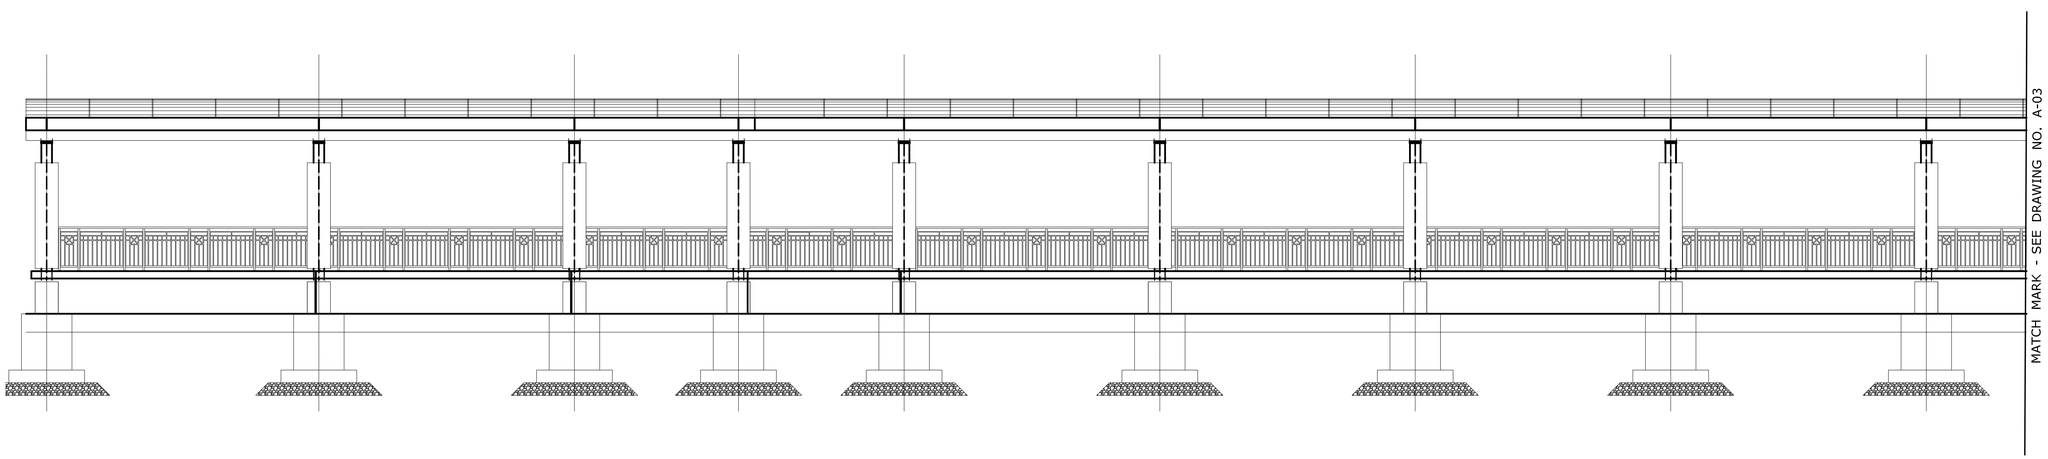

ELEVATION

REV.	DATE	REVISION DESCRIPTION	SHEET NO.

THE INFORMATION, INCLUDING ESTIMATED QUANTITIES OF WORK, SHOWN ON THESE SHEETS IS BASED ON LIMITED INVESTIGATIONS BY THE STATE AND IS IN NO WAY WARRANTED TO INDICATE THE CONDITIONS OF ACTUAL QUANTITIES OF WORK WHICH WILL BE REQUIRED.

Plotted Date: 3/28/2016

DESIGNER/DRAFTER: P. DEACON

CHECKED BY: D. COSTELLO

SCALE IN FEET 0 5 10

SCALE 3/16"=1'

STATE OF CONNECTICUT
DEPARTMENT OF TRANSPORTATION

Filename: ...\HW_MSH_301-0163_A-02.dgn

SIGNATURE/
BLOCK:

PROJECT TITLE:
STAMFORD YARD CATENARY IMPROVEMENTS AND TRACK 7 EXTENSION

TOWN: **STAMFORD**

DRAWING TITLE: **CANOPY PLAN & ELEVATION**

PROJECT NO. **301-163**

DRAWING NO. **A-02**

SHEET NO. 02.08.002

3/29/2016
P:\Projects\Conn0ot\36938292\500 CADD-GIS-Graphics\510 CADD\510.11 Architectural\HW_MSH_301-0163_A-02.dgn

Border Version: 11/14/08

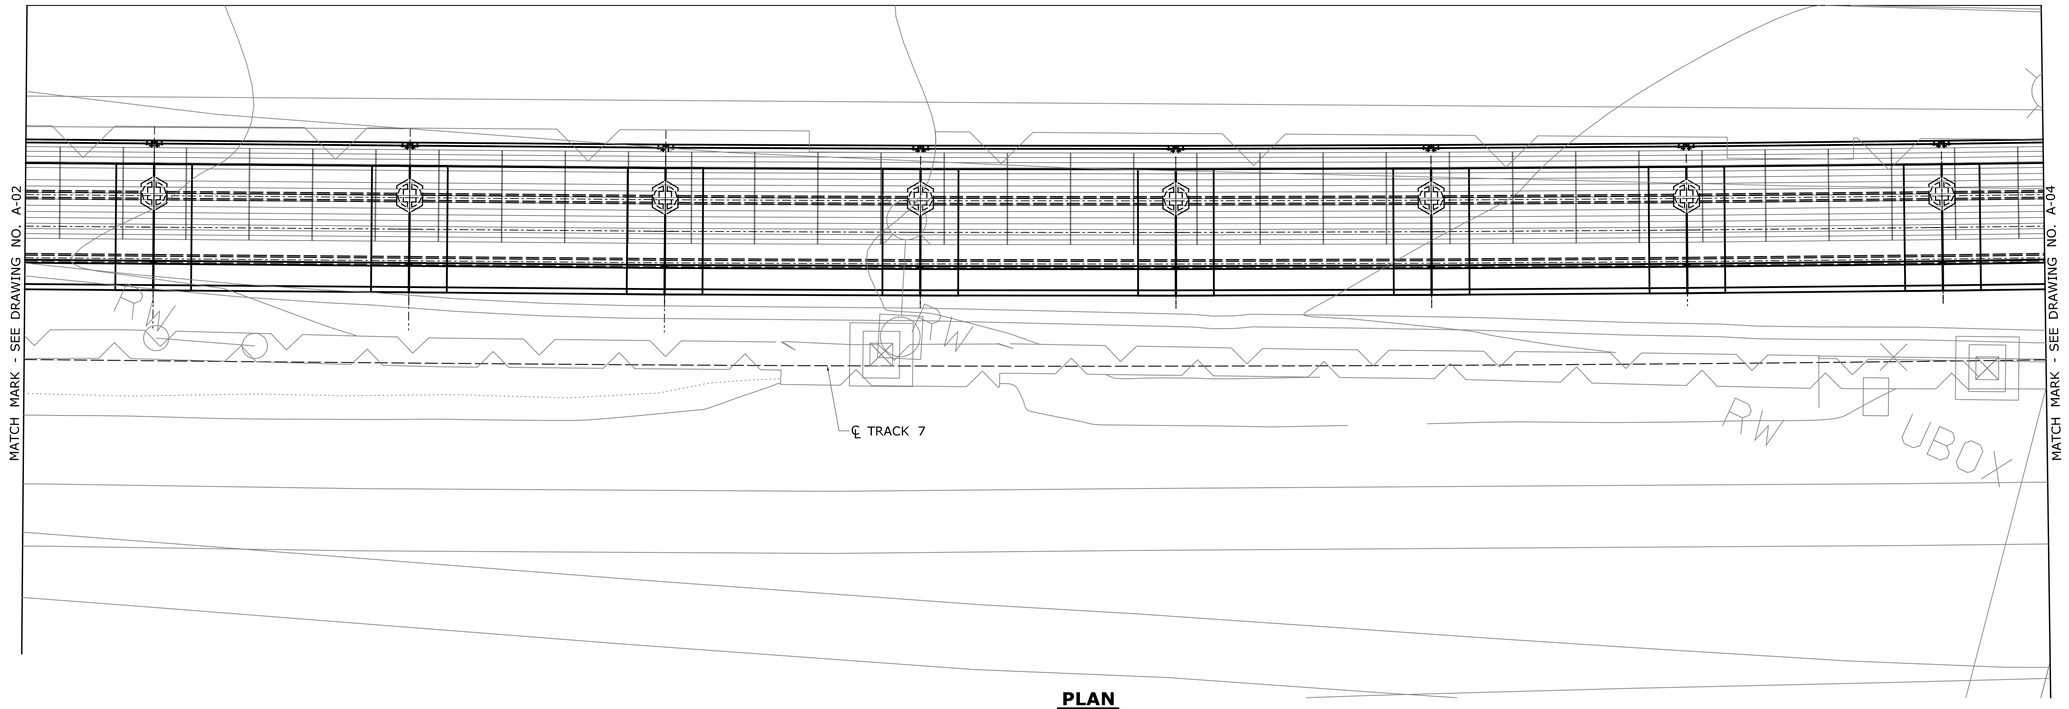

PLAN

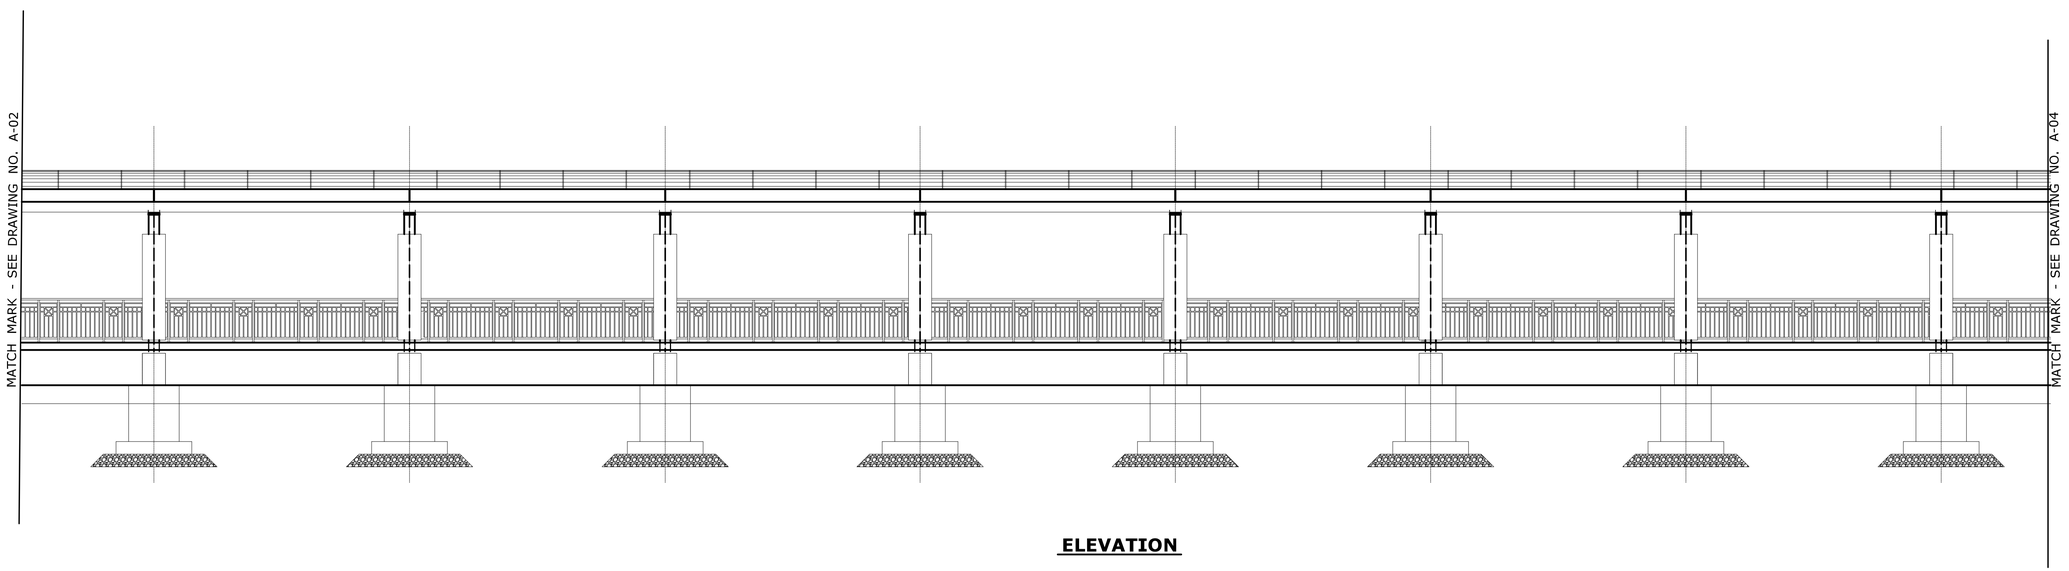

ELEVATION

REV.	DATE	REVISION DESCRIPTION	SHEET NO.

THE INFORMATION, INCLUDING ESTIMATED QUANTITIES OF WORK, SHOWN ON THESE SHEETS IS BASED ON LIMITED INVESTIGATIONS BY THE STATE AND IS IN NO WAY WARRANTED TO INDICATE THE CONDITIONS OF ACTUAL QUANTITIES OF WORK WHICH WILL BE REQUIRED.

Plotted Date: 3/28/2016

DESIGNER/DRAFTER: P. DEACON

CHECKED BY: D. COSTELLO

SCALE IN FEET 0 5 10

SCALE 3/16"=1'

STATE OF CONNECTICUT
DEPARTMENT OF TRANSPORTATION

Filename: ...\HW_MSH_301-0163_A-03.dgn

SIGNATURE/ BLOCK:

PROJECT TITLE:

STAMFORD YARD CATENARY IMPROVEMENTS AND TRACK 7 EXTENSION

TOWN: **STAMFORD**

DRAWING TITLE: **CANOPY PLAN & ELEVATION**

PROJECT NO. **301-163**

DRAWING NO. **A-03**

SHEET NO. 02.08.003

3/28/2016
P:\Projects\CombOut\36938292\500 CADD-GIS-Graphics\510 CADD\510.11 Architectural\HW_MSH_301-0163_A-03.dgn

Border Version: 11/14/08

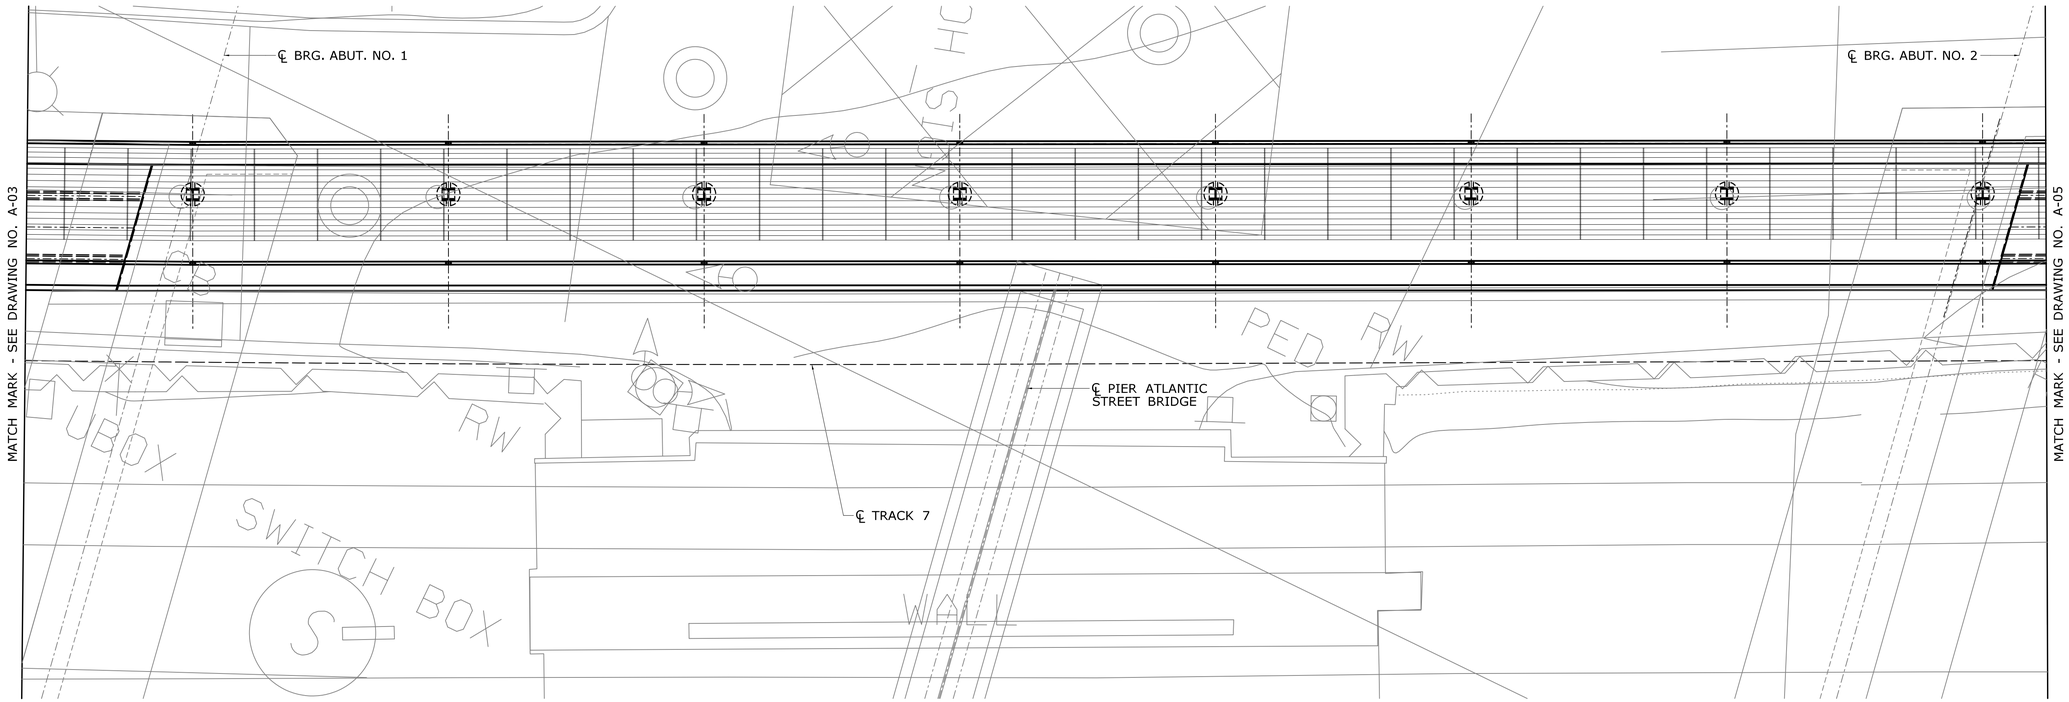

PLAN

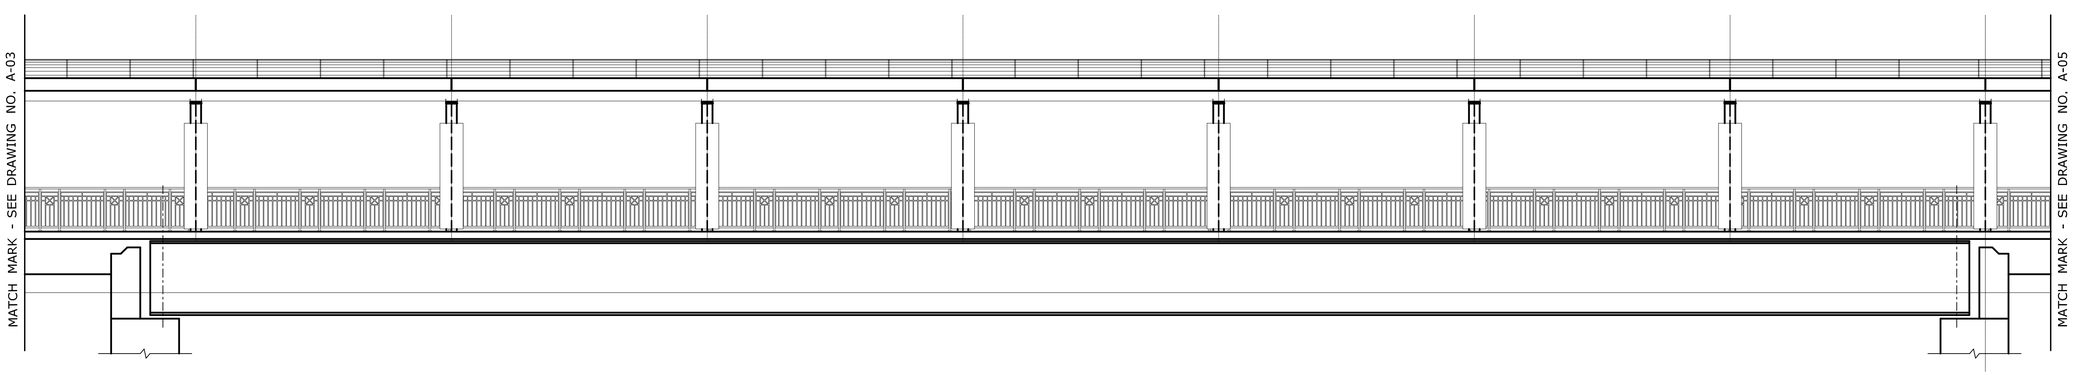

ELEVATION

REV.	DATE	REVISION DESCRIPTION	SHEET NO.

THE INFORMATION, INCLUDING ESTIMATED QUANTITIES OF WORK, SHOWN ON THESE SHEETS IS BASED ON LIMITED INVESTIGATIONS BY THE STATE AND IS IN NO WAY WARRANTED TO INDICATE THE CONDITIONS OF ACTUAL QUANTITIES OF WORK WHICH WILL BE REQUIRED.

Plotted Date: 3/28/2016

DESIGNER/DRAFTER: P. DEACON

CHECKED BY: D. COSTELLO

SCALE IN FEET 0 5 10

SCALE 3/16"=1'

STATE OF CONNECTICUT
DEPARTMENT OF TRANSPORTATION

Filename: ...\HW_MSH_301-0163_A-04.dgn

SIGNATURE/ BLOCK:

PROJECT TITLE:

STAMFORD YARD CATENARY IMPROVEMENTS AND TRACK 7 EXTENSION

TOWN: **STAMFORD**

DRAWING TITLE: **CANOPY PLAN & ELEVAITON**

PROJECT NO. **301-163**

DRAWING NO. **A-04**

SHEET NO. 02.08.004

3/28/2016
P:\Projects\ConnDot\36938292\300 CADD-GIS-Graphics\510 CADD\510.11 Architectural\HW_MSH_301-0163_A-04.dgn

Border Version: 11/14/08

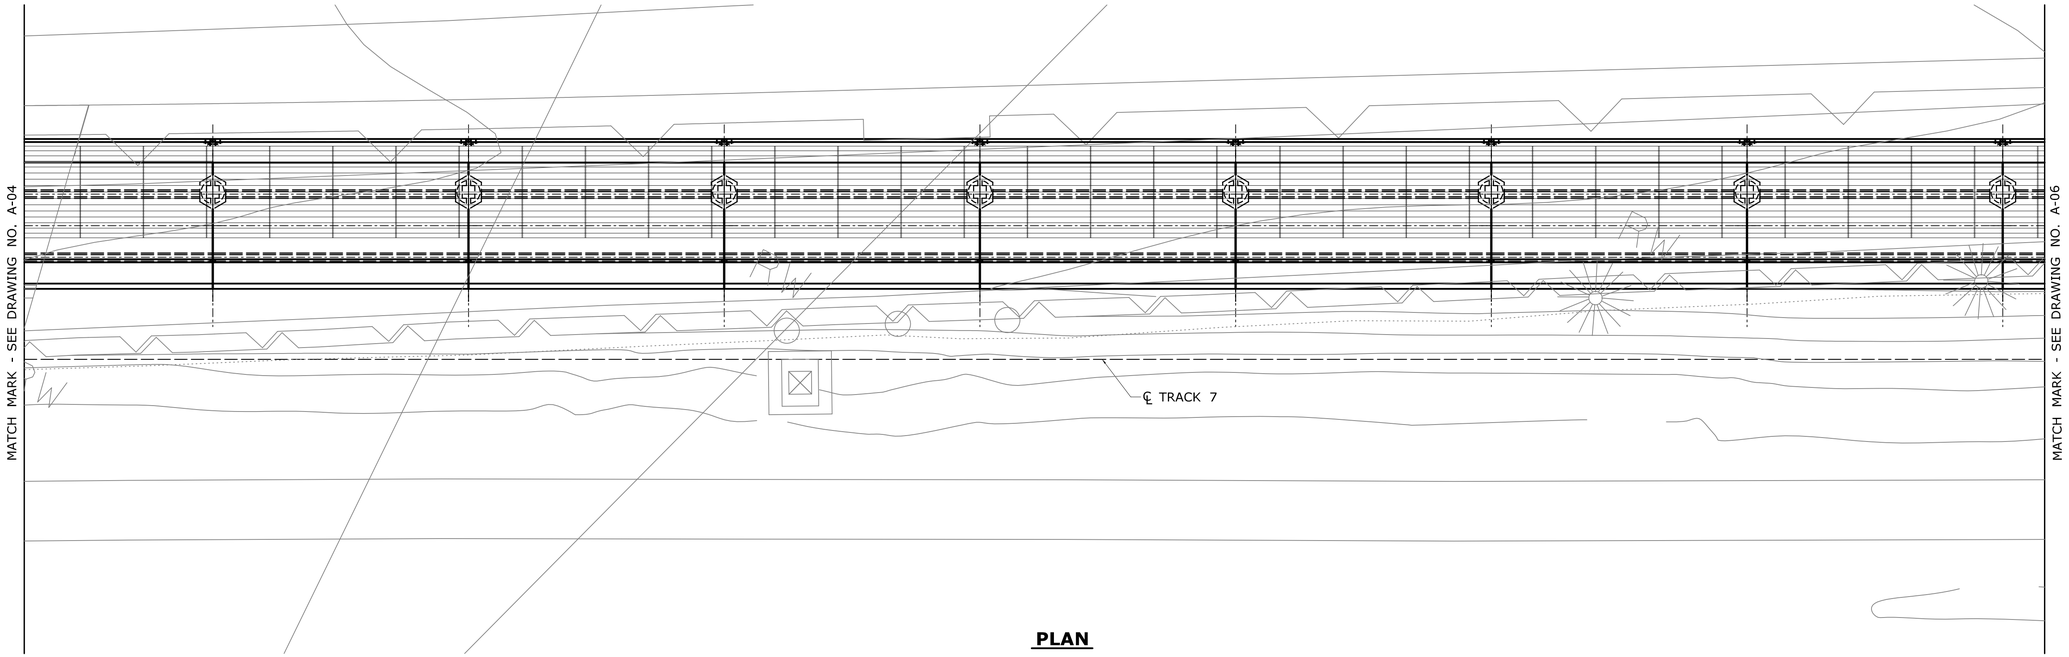

PLAN

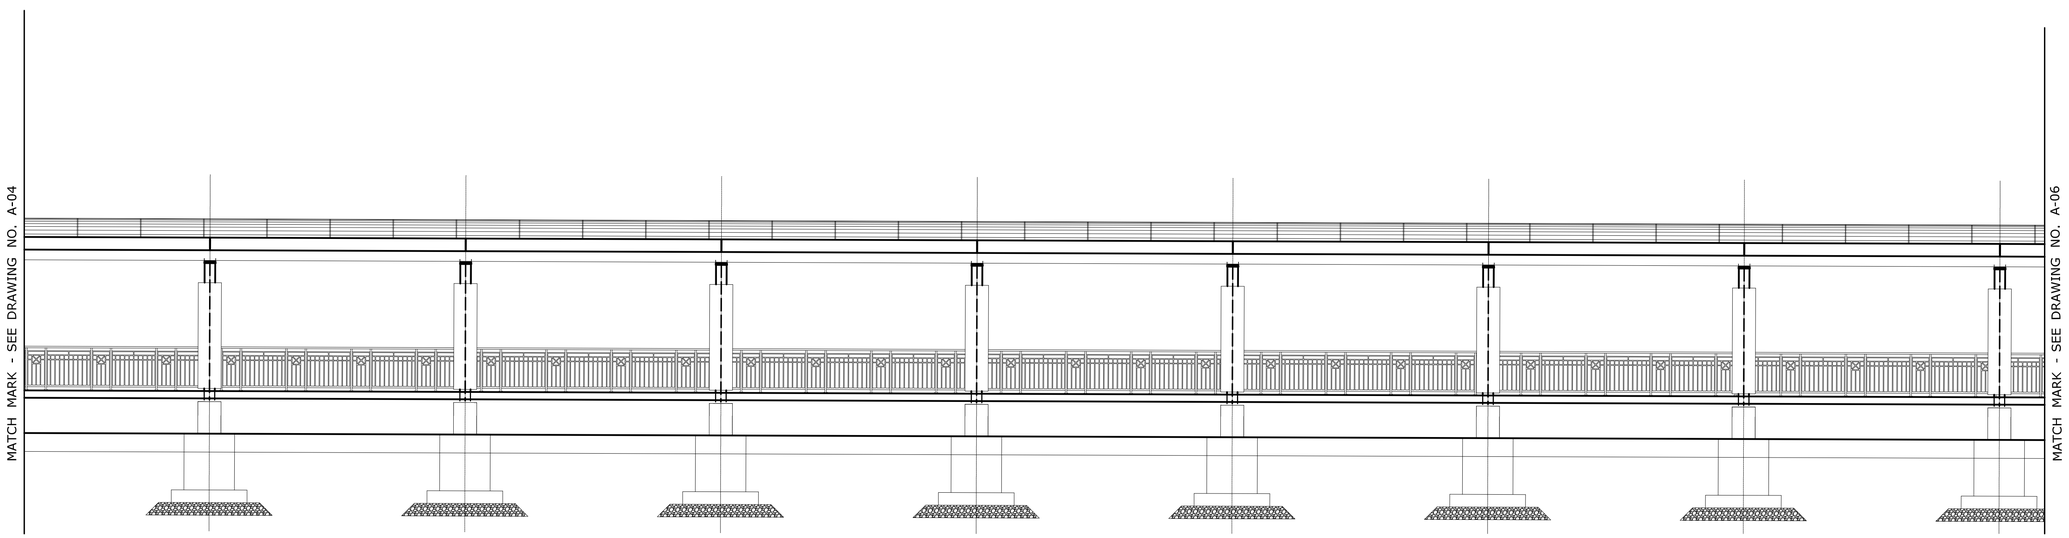

ELEVATION

REV.	DATE	REVISION DESCRIPTION	SHEET NO.

THE INFORMATION, INCLUDING ESTIMATED QUANTITIES OF WORK, SHOWN ON THESE SHEETS IS BASED ON LIMITED INVESTIGATIONS BY THE STATE AND IS IN NO WAY WARRANTED TO INDICATE THE CONDITIONS OF ACTUAL QUANTITIES OF WORK WHICH WILL BE REQUIRED.

Plotted Date: 3/28/2016

DESIGNER/DRAFTER: P. DEACON

CHECKED BY: D. COSTELLO

SCALE IN FEET 0 5 10

SCALE 3/16"=1'

STATE OF CONNECTICUT
DEPARTMENT OF TRANSPORTATION

Filename: ...\HW_MSH_301-0163_A-05.dgn

SIGNATURE/ BLOCK:

PROJECT TITLE:

STAMFORD YARD CATENARY IMPROVEMENTS AND TRACK 7 EXTENSION

TOWN: **STAMFORD**

DRAWING TITLE: **CANOPY PLAN & ELEVATION**

PROJECT NO. **301-163**

DRAWING NO. **A-05**

SHEET NO. 02.08.005

3/28/2016
P:\Projects\CommDot\36938292\500 CADD-GIS-Graphics\510 CADD\510.11 Architectural\HW_MSH_301-0163_A-05.dgn

Border Version: 11/14/08

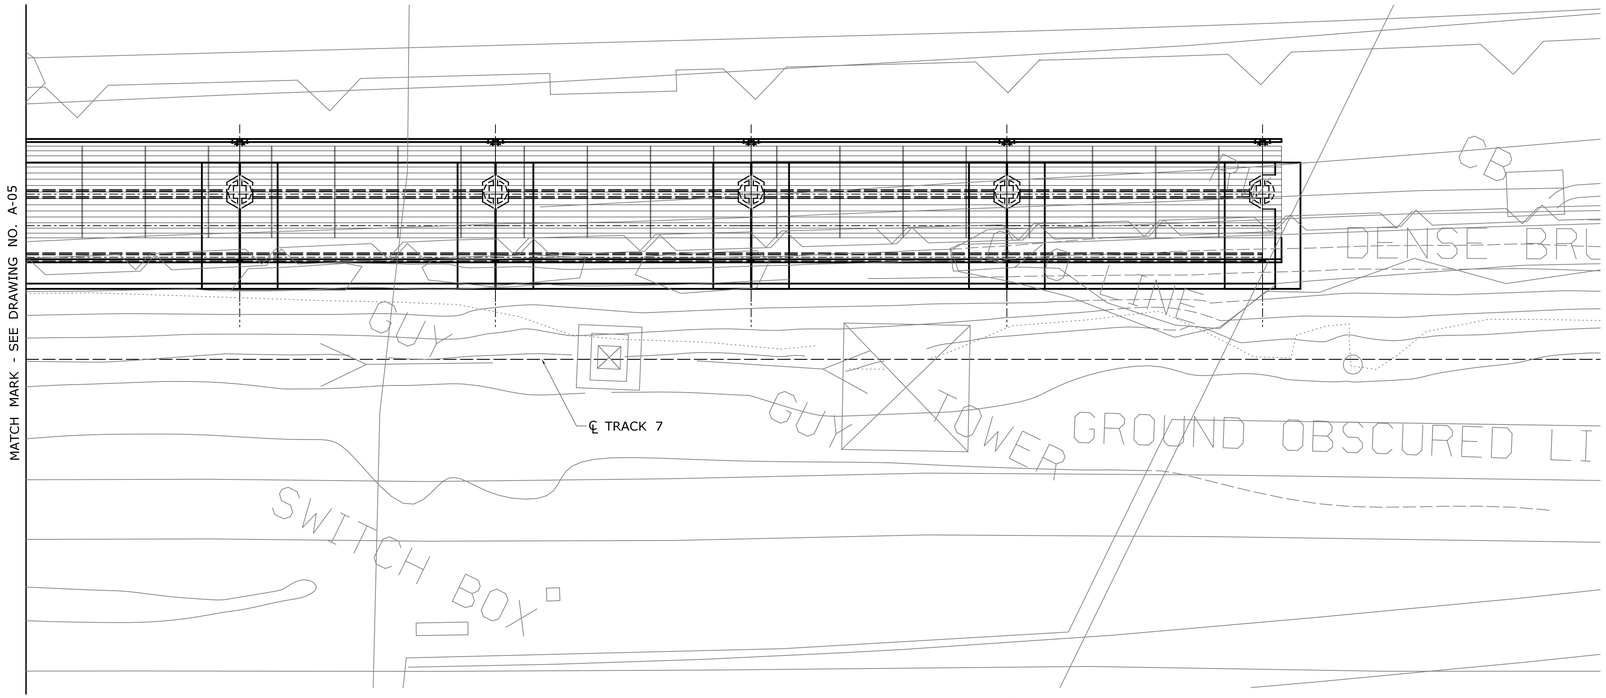

PLAN

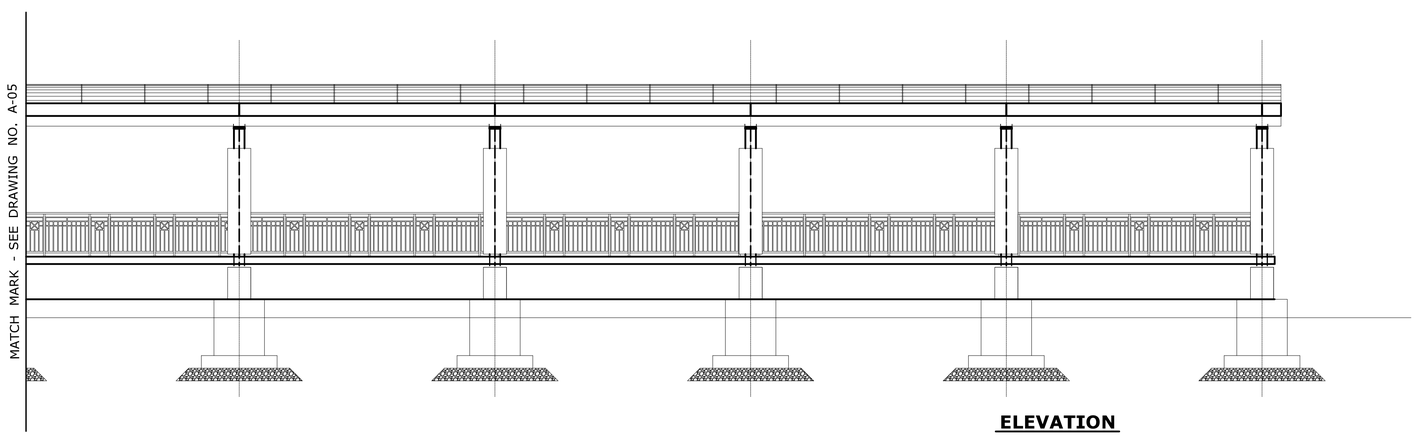

ELEVATION

REV.	DATE	REVISION DESCRIPTION	SHEET NO.

THE INFORMATION, INCLUDING ESTIMATED QUANTITIES OF WORK, SHOWN ON THESE SHEETS IS BASED ON LIMITED INVESTIGATIONS BY THE STATE AND IS IN NO WAY WARRANTED TO INDICATE THE CONDITIONS OF ACTUAL QUANTITIES OF WORK WHICH WILL BE REQUIRED.

Plotted Date: 3/28/2016

DESIGNER/DRAFTER: P. DEACON

CHECKED BY: D. COSTELLO

SCALE IN FEET 0 5 10

SCALE 3/16"=1'

STATE OF CONNECTICUT
DEPARTMENT OF TRANSPORTATION

Filename: ...\HW_MSH_301-0163_A-06.dgn

SIGNATURE/
BLOCK:

PROJECT TITLE:
STAMFORD YARD CATENARY IMPROVEMENTS AND TRACK 7 EXTENSION

TOWN: **STAMFORD**

DRAWING TITLE: **CANOPY PLAN & ELEVATION**

PROJECT NO. **301-163**

DRAWING NO. **A-06**

SHEET NO. 02.08.006

3/28/2016
P:\Projects\ConnDot\36938292\500 CADD-GIS-Graphics\510 CADD\510.11 Architectural\HW_MSH_301-0163_A-06.dgn

Border Version: 11/14/08

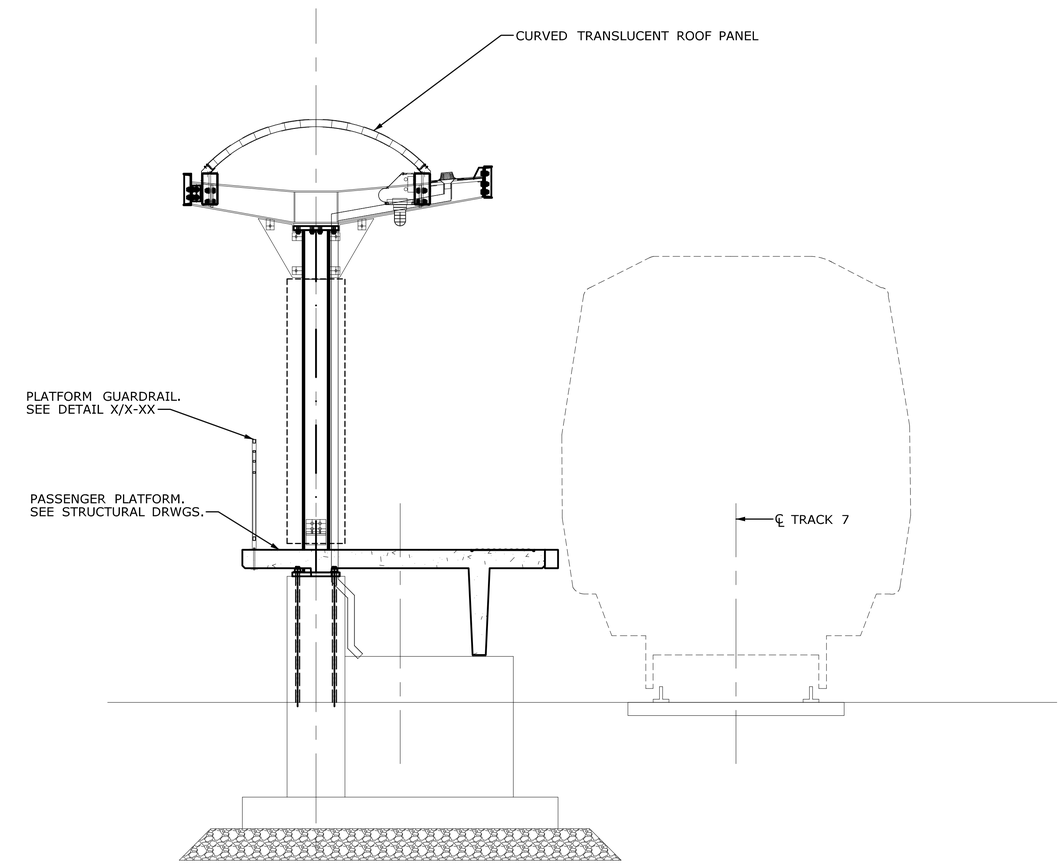

TYPICAL SECTION

SCALE: 3/4" = 1'-0"

REV.	DATE	REVISION DESCRIPTION	SHEET NO.

THE INFORMATION, INCLUDING ESTIMATED QUANTITIES OF WORK, SHOWN ON THESE SHEETS IS BASED ON LIMITED INVESTIGATIONS BY THE STATE AND IS IN NO WAY WARRANTED TO INDICATE THE CONDITIONS OF ACTUAL QUANTITIES OF WORK WHICH WILL BE REQUIRED.

Plotted Date: 3/28/2016

DESIGNER/DRAFTER: P. DEACON

CHECKED BY: D. COSTELLO

SCALE AS NOTED

STATE OF CONNECTICUT
DEPARTMENT OF TRANSPORTATION

Filename: ...\HW_MSH_301-0163_A-07.dgn

SIGNATURE/
BLOCK:

PROJECT TITLE:

STAMFORD YARD CATENARY IMPROVEMENTS AND TRACK 7 EXTENSION

TOWN: **STAMFORD**

DRAWING TITLE: **CANOPY SECTIONS & DETAILS**

PROJECT NO. **301-163**

DRAWING NO. **A-07**

SHEET NO. 02.08.007

3/28/2016
P:\Projects\CommDot\36938292\500 CADD-GIS-Graphics\510 CADD\510.11 Architectural\HW_MSH_301-0163_A-07.dgn

Border Version: 11/14/08