RECONSTRUCTION OF I-84
CITY OF WATERBURY
SCALE 1:2000

SHEET 1 OF 2

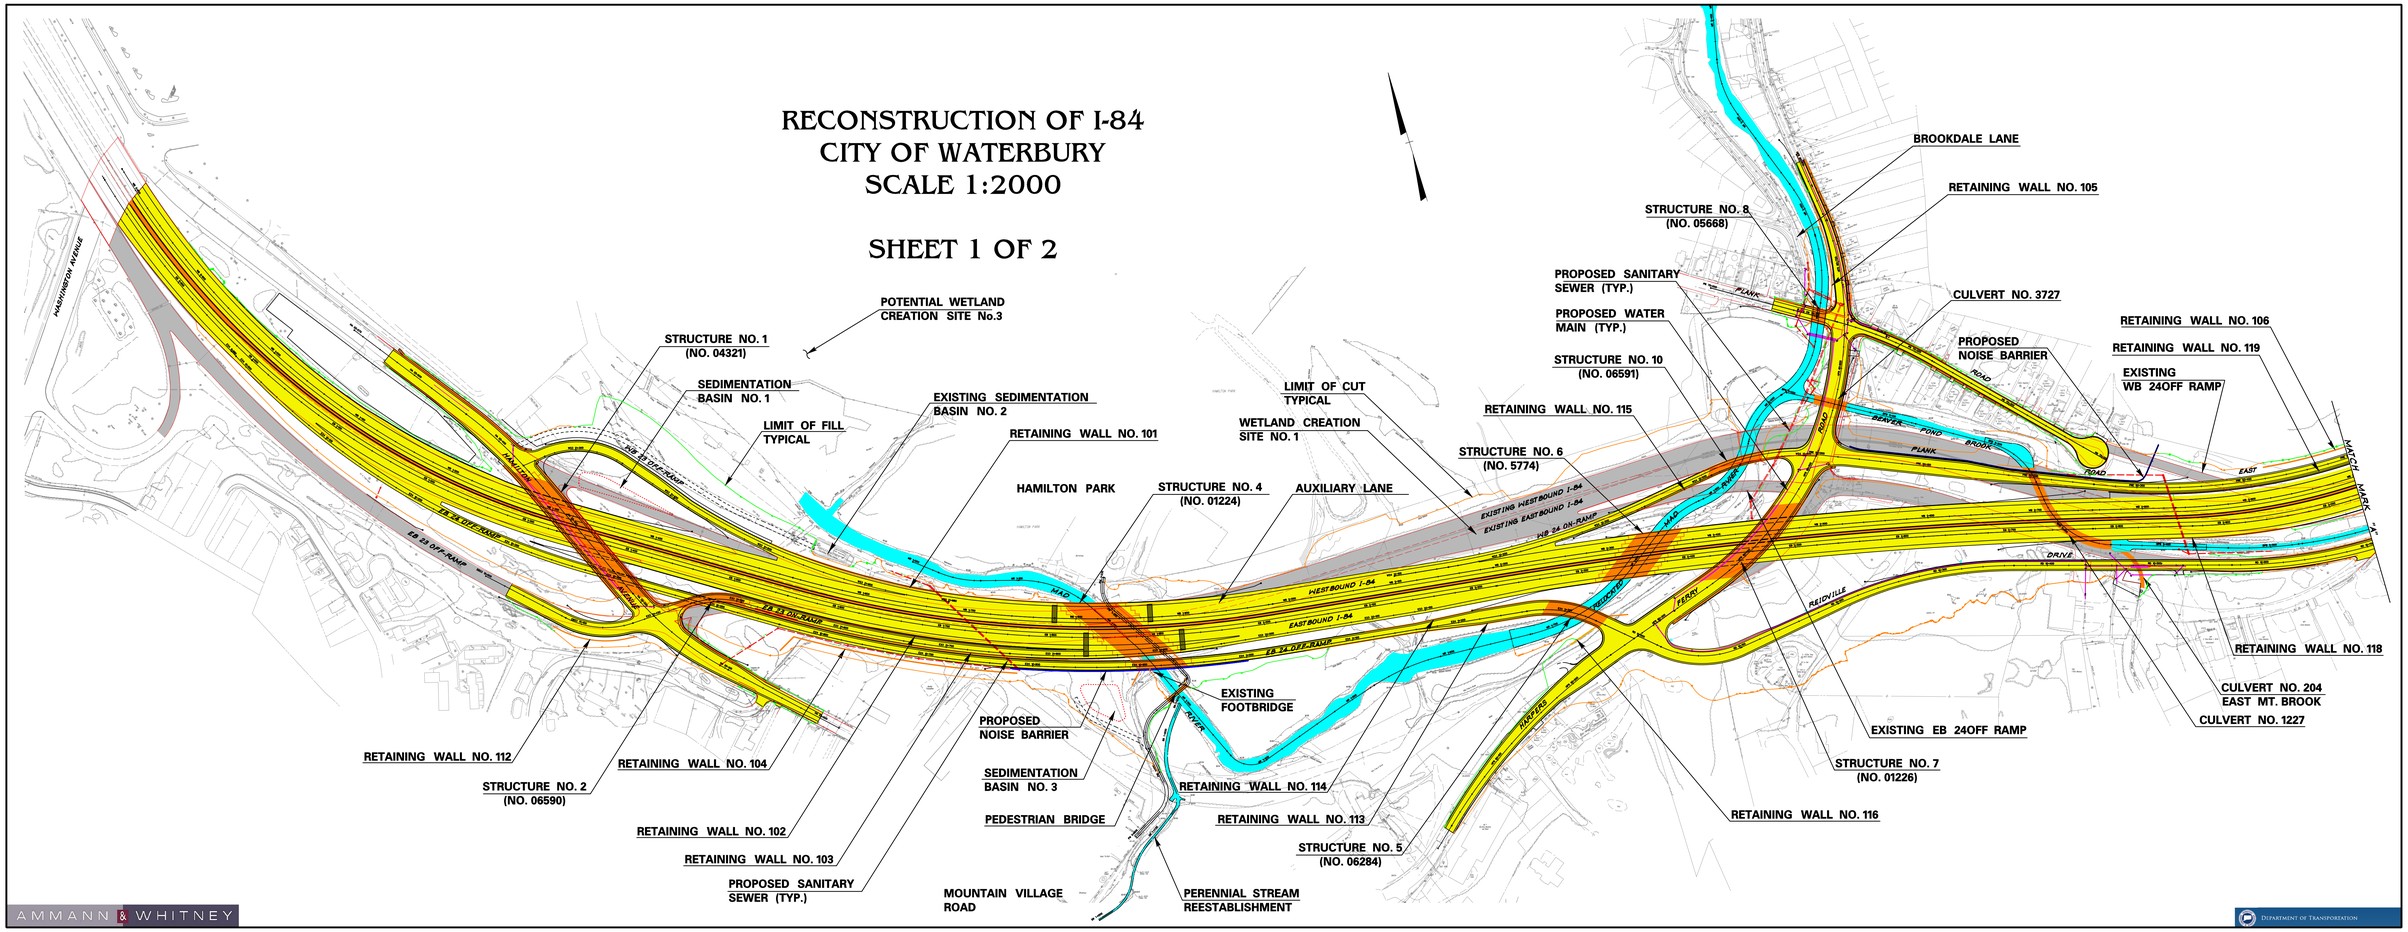

AMMANN & WHITNEY

DEPARTMENT OF TRANSPORTATION