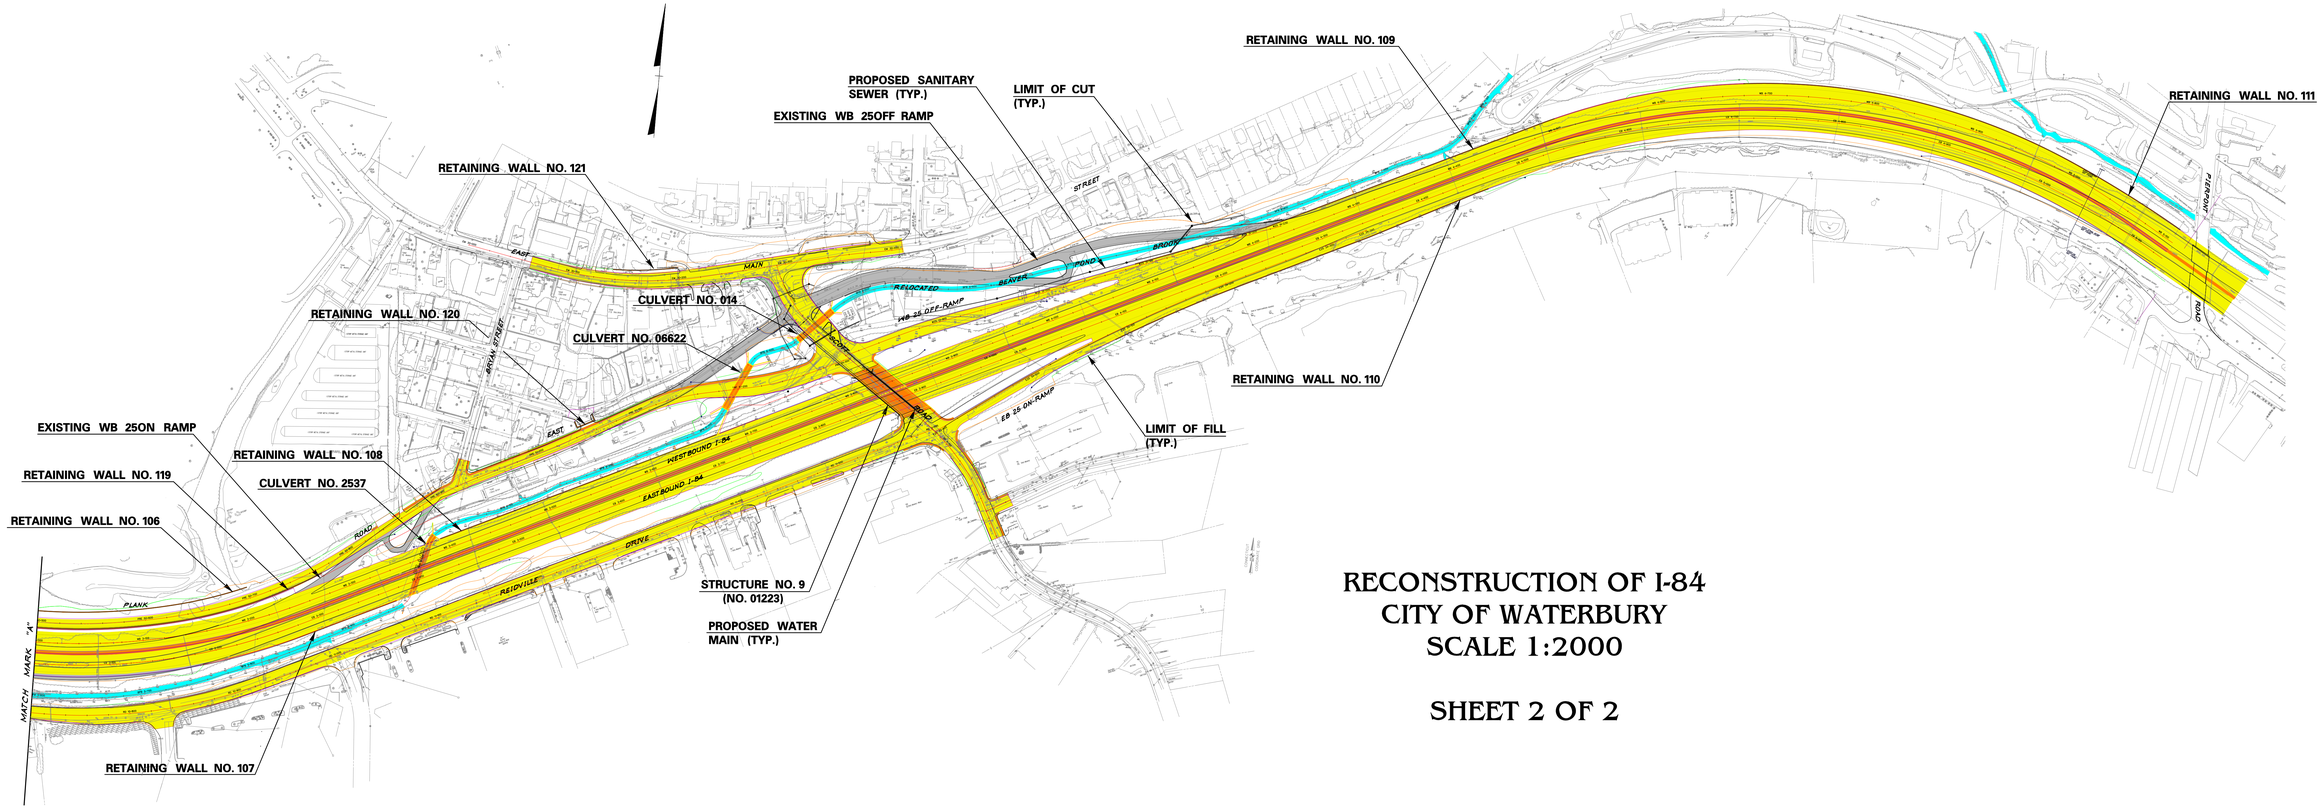

RECONSTRUCTION OF I-84
CITY OF WATERBURY
SCALE 1:2000

SHEET 2 OF 2

AMMANN & WHITNEY

DEPARTMENT OF TRANSPORTATION