STATE OF CONNECTICUT
DEPARTMENT OF TRANSPORTATION

RECONSTRUCTION OF I-95 OVER WEST RIVER
IN THE TOWNS OF
NEW HAVEN AND WEST HAVEN
STATE PROJECT NUMBER 092-522

VOLUME 2 : SUBSET 5

UTILITY PLANS

PRINCIPAL ENGINEER (SEALED AND CERTIFIED) *

* THIS SIGNATURE BLOCK IS DEDICATED TO THE PRIME DISCIPLINE PRINCIPAL ENGINEER/ARCHITECT THAT IS RESPONSIBLE FOR CERTIFYING PLANS

8:10:07 PM
11/13/2012
T:\V8CADD\Projects\PB18735\FD\Highway\Contract_Sheets\ssc-02-05-092522.dgn

REV.	DATE	DESCRIPTION	SHEET. NO
		REVISIONS	

DESIGNER: R. P. TALBOT
DRAFTER: M.C. DEEGAN
CHECKED BY:
DATE CHECKED:

STATE OF CONNECTICUT
DEPARTMENT OF TRANSPORTATION
ENGINEER: PB AMERICAS, INC.
APPROVED BY: DATE:

PROJECT TITLE: RECONSTRUCTION OF I-95 OVER WEST RIVER
CADD ssc-02-05-092522.dgn PLOTTED 11/13/2012

TOWN: NEW HAVEN / WEST HAVEN
DRAWING TITLE: SUBSET COVER UTILITY PLANS

PROJECT NO.: 92-522
DRAWING NO.: SSC-02.05
SHEET NO.:

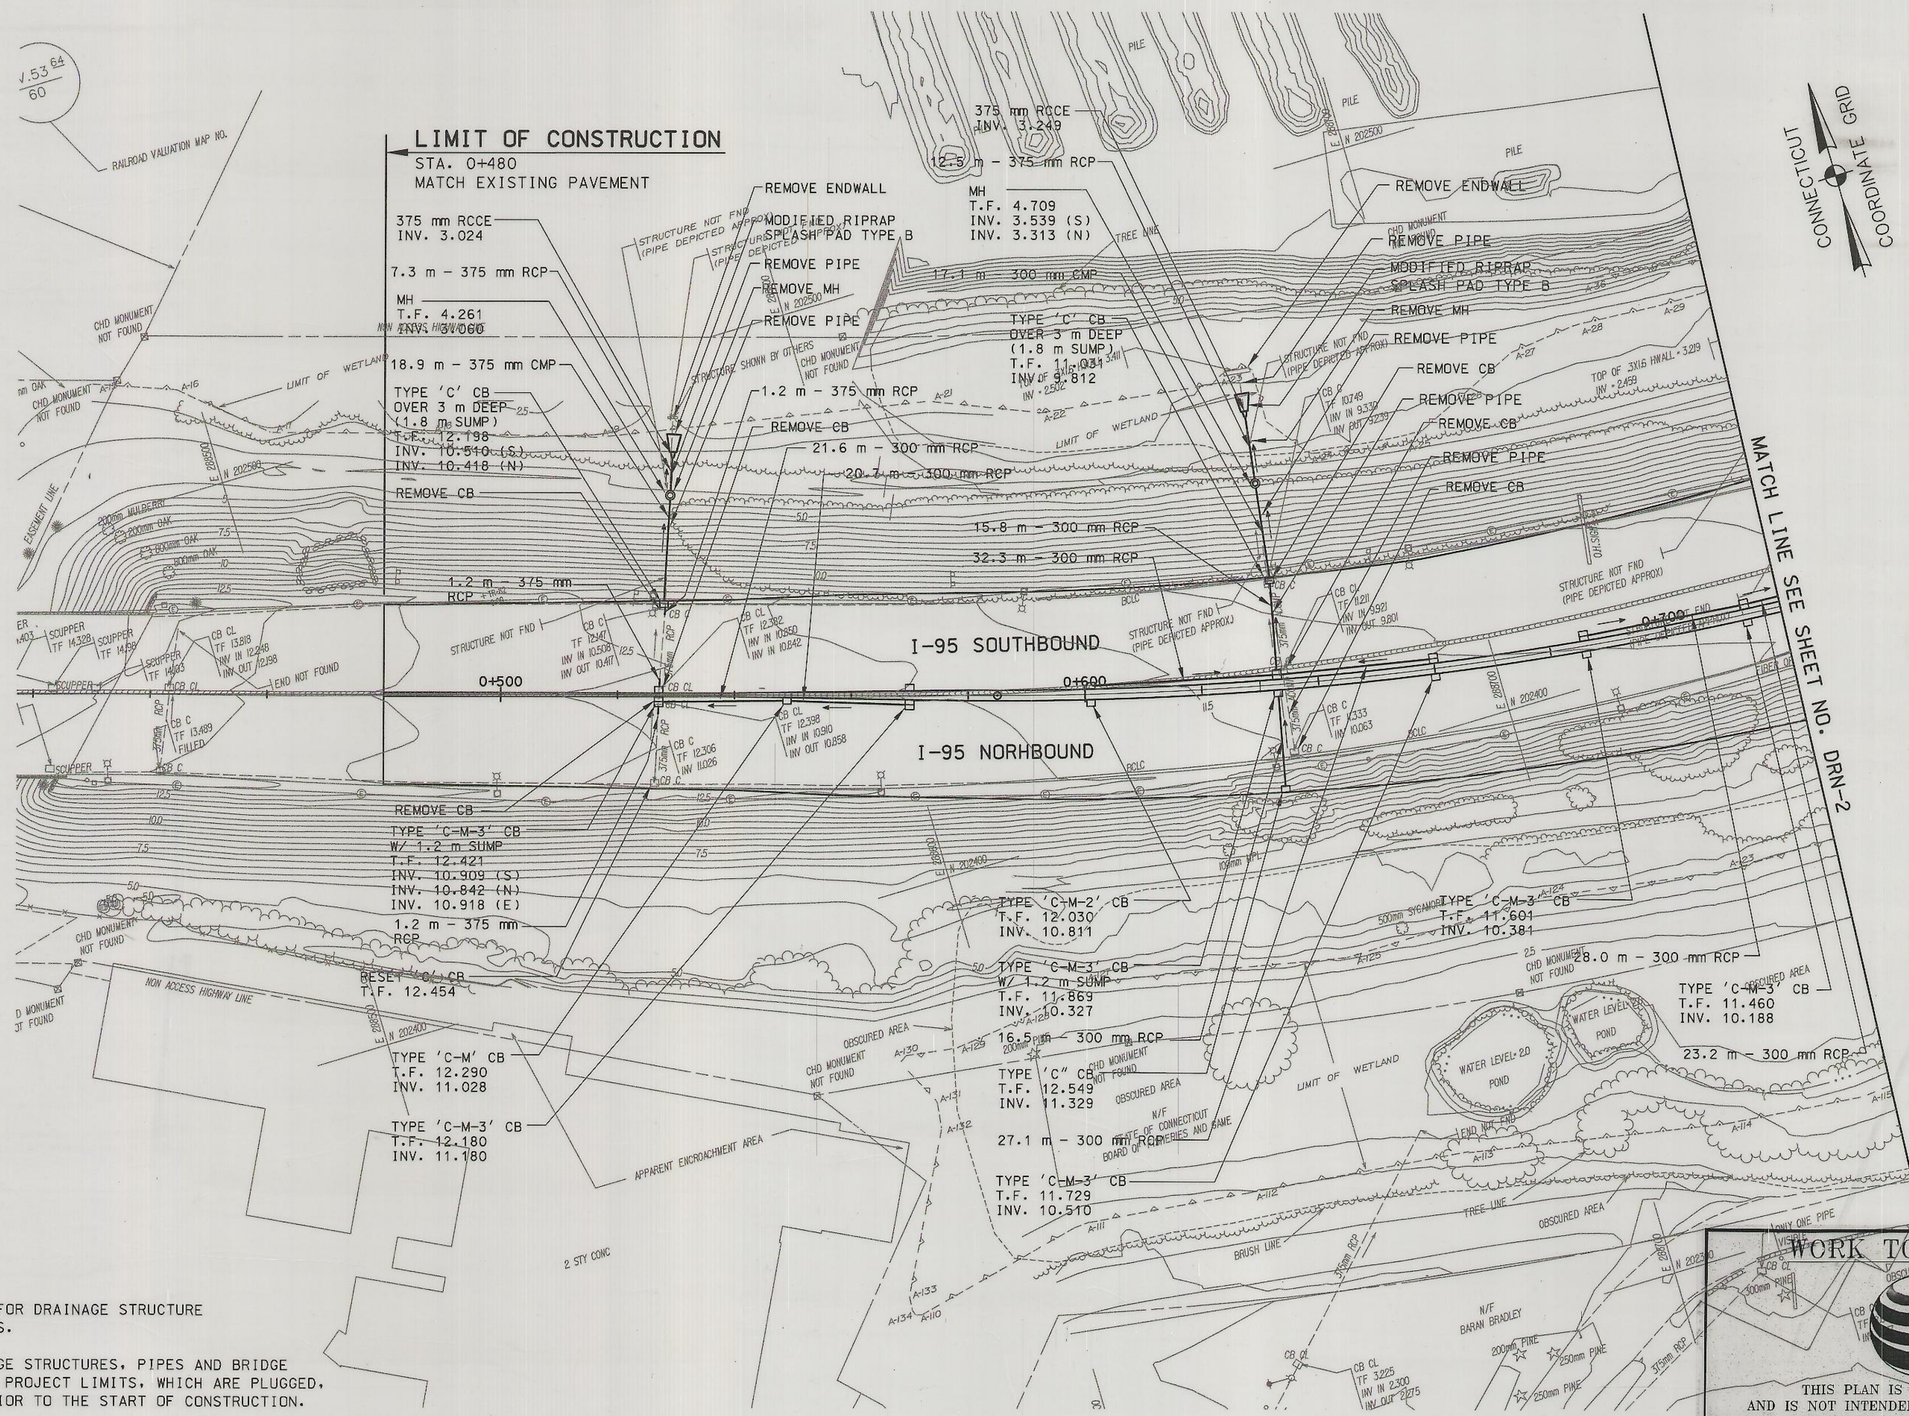

POLES TO BE RELOCATED BY OTHERS

UTILITY PLAN
FOR INFORMATION ONLY

WORK TO BE PERFORMED BY

at&t

THIS PLAN IS FOR INFORMATIONAL PURPOSES ONLY AND IS NOT INTENDED TO BE USED FOR CONSTRUCTION BY AT&T

THIS INFORMATION IS TO BE VERIFIED WITH AT&T PRIOR TO ANY FINAL DESIGN OR CONSTRUCTION SINCE THERE MAY BE DEVIATIONS DUE TO OTHER UTLILITY WORK, CHANGES IN D.O.T. DESIGN, FIELD CONDITIONS, ETC.

NOTES:

1. SEE CROSS SECTIONS FOR DRAINAGE STRUCTURE STATIONS AND OFFSETS.
2. ALL EXISTING DRAINAGE STRUCTURES, PIPES AND BRIDGE SCUPPERS WITHIN THE PROJECT LIMITS, WHICH ARE PLUGGED, SHALL BE CLEANED PRIOR TO THE START OF CONSTRUCTION.
3. WHERE ALUMINUM PIPE IS CALLED FOR ON THE PLANS, IT SHALL BE CORRUGATED ALUMINUM PIPE (SMOOTH INTERIOR).

REV.	DATE	DESCRIPTION	SHEET. NO
		REVISIONS	

SCALE IN METERS
0 5 10 15 20 25
SCALE 1:500

DESIGNER: R. P. TALBOT
DRAFTER: M.C. DEEGAN
CHECKED BY:
DATE CHECKED:

STATE OF CONNECTICUT
DEPARTMENT OF TRANSPORTATION

ENGINEER: PB AMERICAS, INC.

PROJECT TITLE: RECONSTRUCTION OF I-95 OVER WEST RIVER

CADD FILE 0920522001.DRN
PLOTTED 4/4/2008

TOWN: NEW HAVEN / WEST HAVEN

DRAWING TITLE: DRAINAGE PLAN

PROJECT NO.: 92-522
DRAWING NO.: DRN-1
SHEET NO.:

WORK TO BE PERFORMED BY

at&t

THIS PLAN IS FOR INFORMATIONAL PURPOSES ONLY AND IS NOT INTENDED TO BE USED FOR CONSTRUCTION BY AT&T. THIS INFORMATION IS TO BE VERIFIED WITH AT&T PRIOR TO ANY FINAL DESIGN OR CONSTRUCTION SINCE THERE MAY BE DEVIATIONS DUE TO OTHER UTLILTY WORK, CHANGES IN D.O.T. DESIGN, FIELD CONDITIONS, ETC.

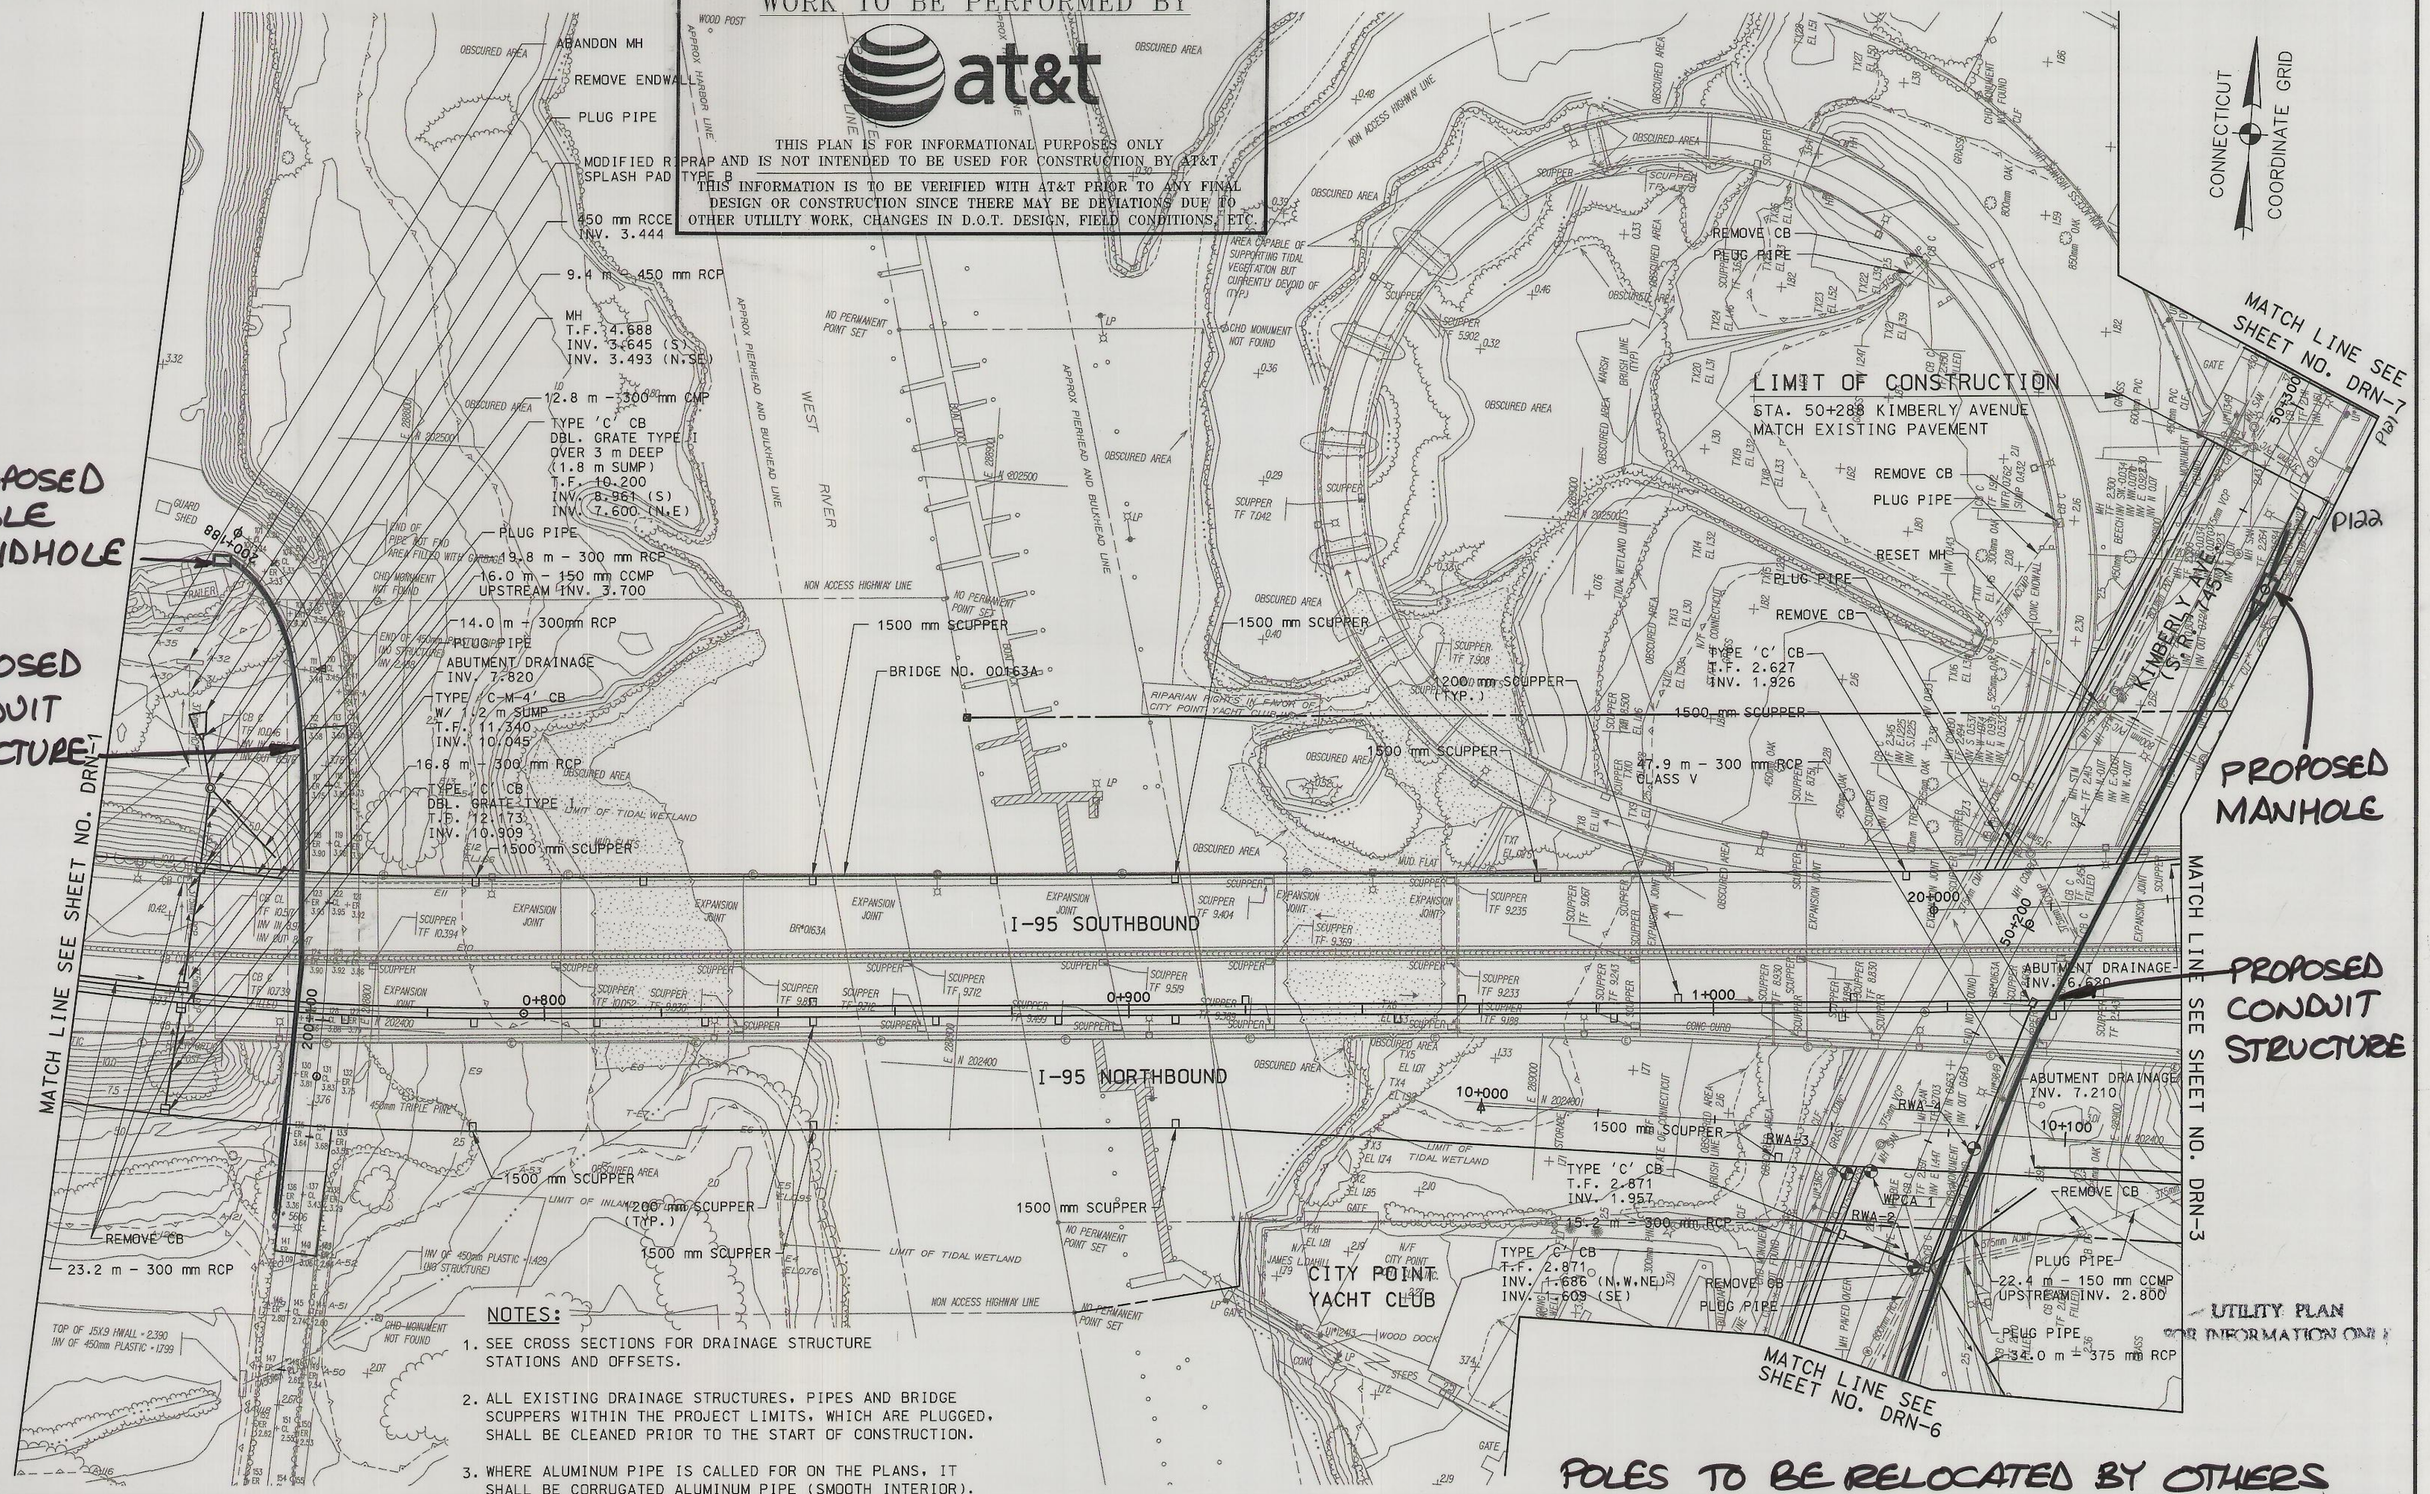

NOTES:

1. SEE CROSS SECTIONS FOR DRAINAGE STRUCTURE STATIONS AND OFFSETS.
2. ALL EXISTING DRAINAGE STRUCTURES, PIPES AND BRIDGE SCUPPERS WITHIN THE PROJECT LIMITS, WHICH ARE PLUGGED, SHALL BE CLEANED PRIOR TO THE START OF CONSTRUCTION.
3. WHERE ALUMINUM PIPE IS CALLED FOR ON THE PLANS, IT SHALL BE CORRUGATED ALUMINUM PIPE (SMOOTH INTERIOR).

REV.	DATE	DESCRIPTION	SHEET. NO
		REVISIONS	

DESIGNER: R. P. TALBOT
DRAFTER: M.C. DEEGAN
CHECKED BY:
DATE CHECKED:

STATE OF CONNECTICUT
DEPARTMENT OF TRANSPORTATION

ENGINEER: PB AMERICAS, INC.

PROJECT TITLE: RECONSTRUCTION OF I-95 OVER WEST RIVER

CADD FILE 0920522002.DRN | PLOTTED 4/4/2008

TOWN: NEW HAVEN / WEST HAVEN

DRAWING TITLE: DRAINAGE PLAN

PROJECT NO.: 92-522
DRAWING NO.: DRN-2
SHEET NO.:

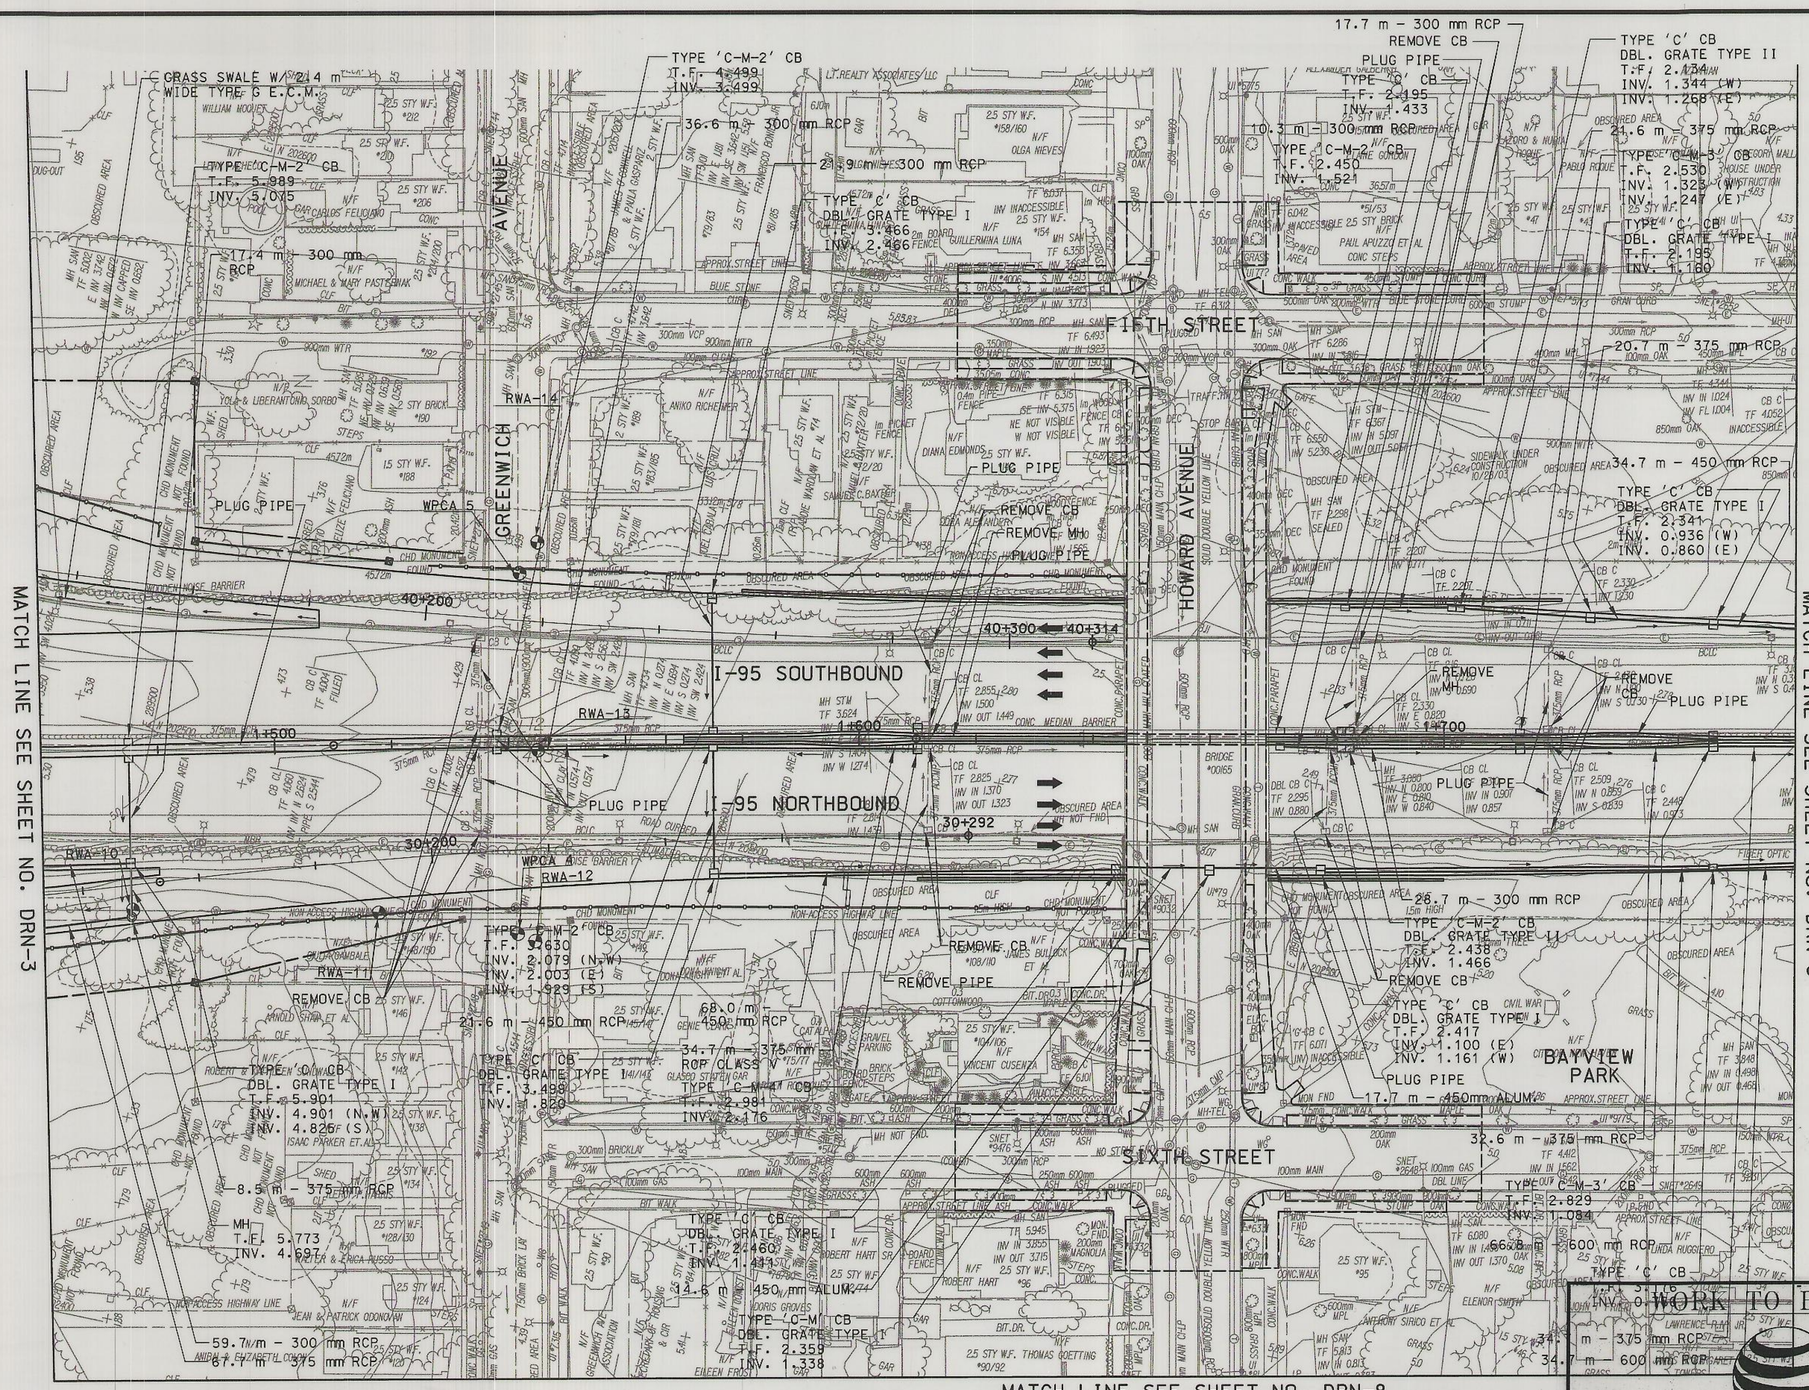

POLES TO BE RELOCATED BY OTHERS

UTILITY PLAN FOR INFORMATION ONLY

NOTES:

1. SEE CROSS SECTIONS FOR DRAINAGE STRUCTURE STATIONS AND OFFSETS.
2. ALL EXISTING DRAINAGE STRUCTURES, PIPES AND BRIDGE SCUPPERS WITHIN THE PROJECT LIMITS, WHICH ARE PLUGGED, SHALL BE CLEANED PRIOR TO THE START OF CONSTRUCTION.
3. WHERE ALUMINUM PIPE IS CALLED FOR ON THE PLANS, IT SHALL BE CORRUGATED ALUMINUM PIPE (SMOOTH INTERIOR).

WORK TO BE PERFORMED BY

at&t

THIS PLAN IS FOR INFORMATIONAL PURPOSES ONLY AND IS NOT INTENDED TO BE USED FOR CONSTRUCTION BY AT&T

THIS INFORMATION IS TO BE VERIFIED WITH AT&T PRIOR TO ANY FINAL DESIGN OR CONSTRUCTION SINCE THERE MAY BE DEVIATIONS DUE TO OTHER UTILITY WORK, CHANGES IN D.O.T. DESIGN, FIELD CONDITIONS, ETC.

REV.	DATE	DESCRIPTION	SHEET. NO
		REVISIONS	

SCALE IN METERS
0 5 10 15 20 25
SCALE 1:500

DESIGNER: R. P. TALBOT
DRAFTER: M.C. DEEGAN
CHECKED BY:
DATE CHECKED:

STATE OF CONNECTICUT
DEPARTMENT OF TRANSPORTATION

ENGINEER: PB AMERICAS, INC.

PROJECT TITLE: RECONSTRUCTION OF I-95 OVER WEST RIVER

CADD FILE 0920522004.DRN
PLOTTED 4/4/2008

TOWN: NEW HAVEN / WEST HAVEN

DRAWING TITLE: DRAINAGE PLAN

PROJECT NO.: 92-522
DRAWING NO.: DRN-4
SHEET NO.:

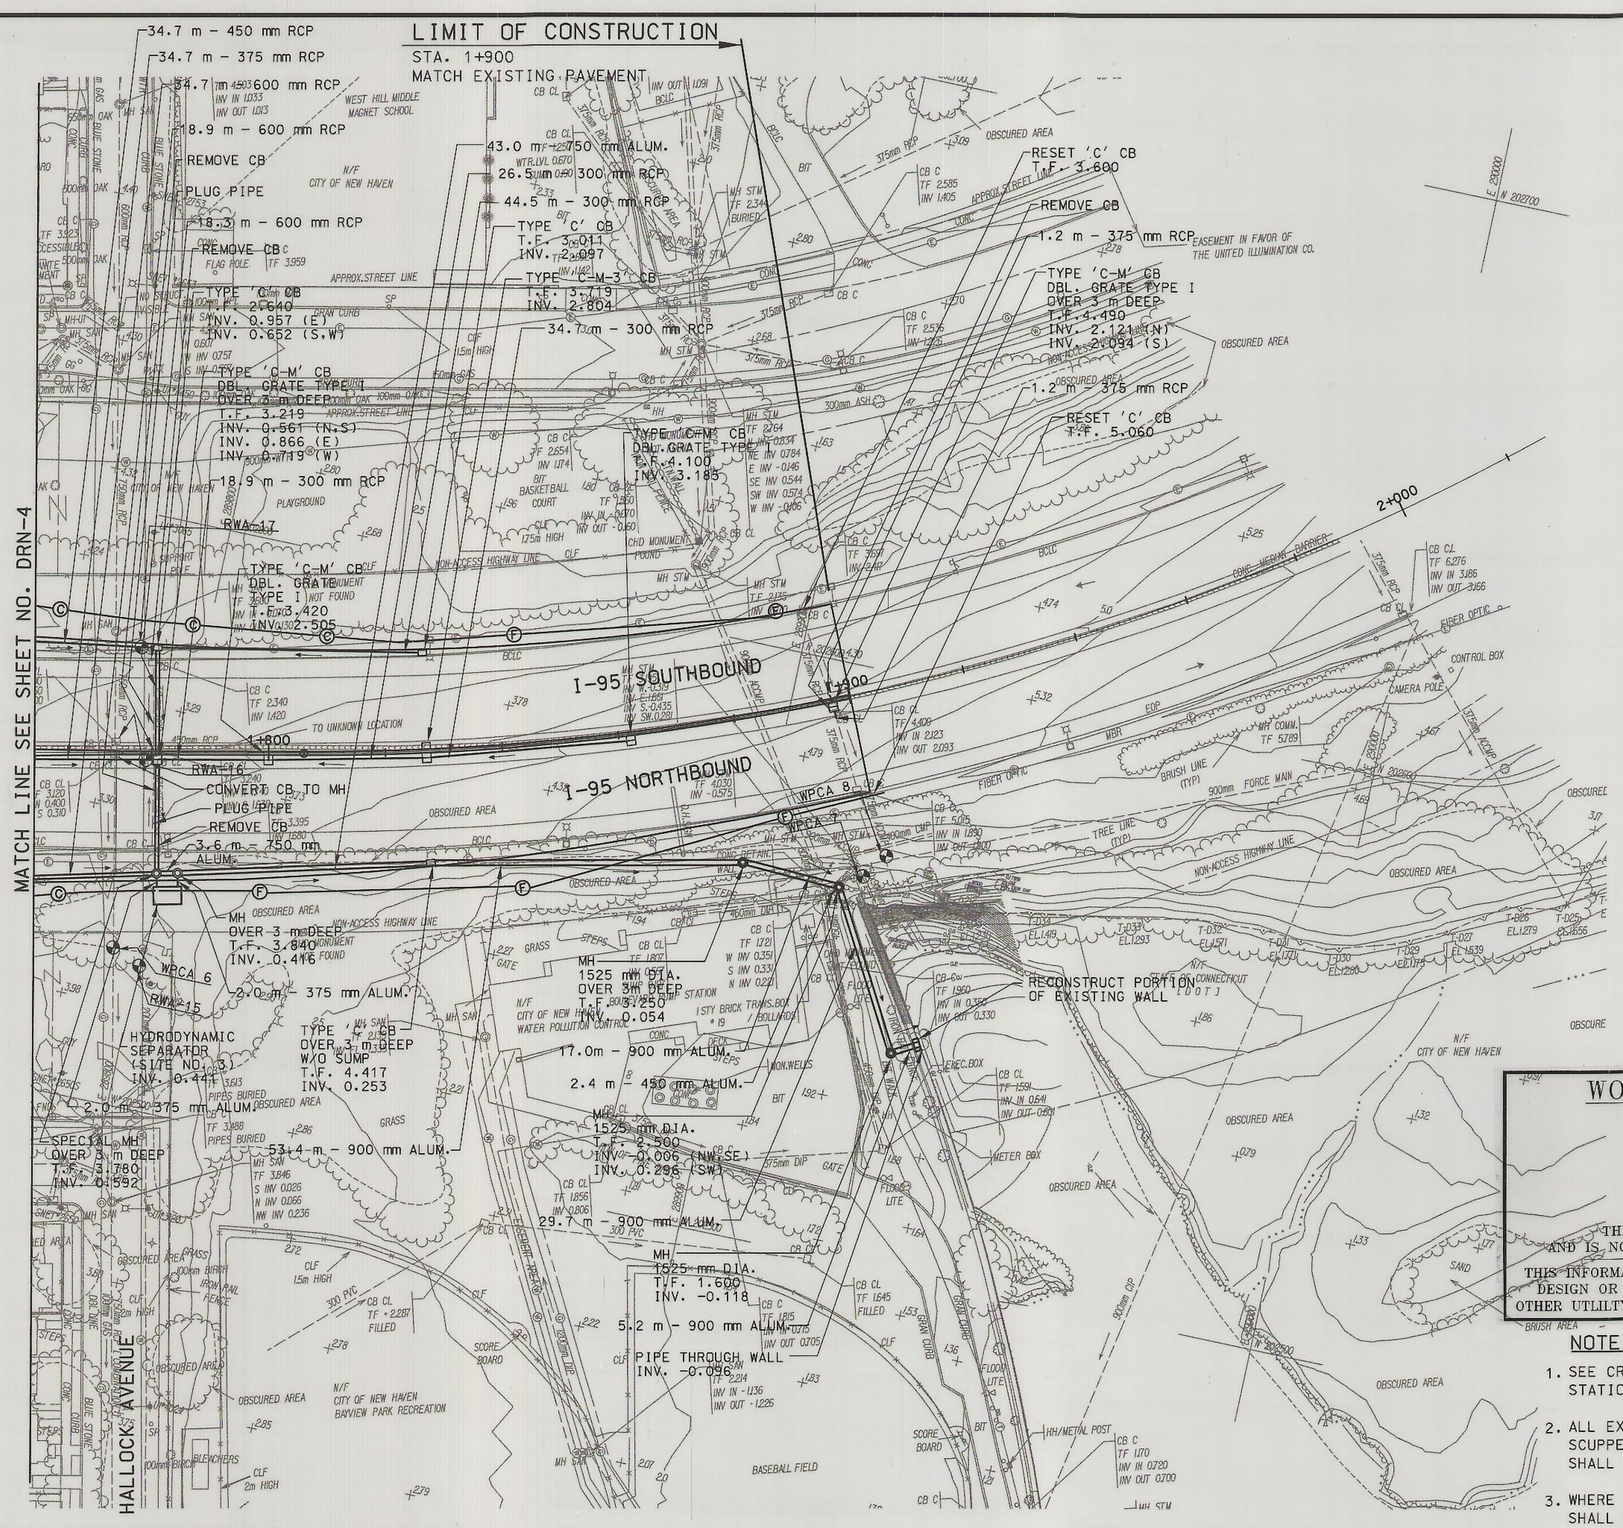

POLES TO BE RELOCATED BY OTHERS

UTILITY PLAN FOR INFORMATION ONLY

WORK TO BE PERFORMED BY

at&t

THIS PLAN IS FOR INFORMATIONAL PURPOSES ONLY AND IS NOT INTENDED TO BE USED FOR CONSTRUCTION BY AT&T

THIS INFORMATION IS TO BE VERIFIED WITH AT&T PRIOR TO ANY FINAL DESIGN OR CONSTRUCTION SINCE THERE MAY BE DEVIATIONS DUE TO OTHER UTLILTY WORK, CHANCES IN D.O.T. DESIGN, FIELD CONDITIONS, ETC.

NOTES:

1. SEE CROSS SECTIONS FOR DRAINAGE STRUCTURE STATIONS AND OFFSETS.
2. ALL EXISTING DRAINAGE STRUCTURES, PIPES AND BRIDGE SCUPPERS WITHIN THE PROJECT LIMITS, WHICH ARE PLUGGED, SHALL BE CLEANED PRIOR TO THE START OF CONSTRUCTION.
3. WHERE ALUMINUM PIPE IS CALLED FOR ON THE PLANS, IT SHALL BE CORRUGATED ALUMINUM PIPE (SMOOTH INTERIOR).

REV.	DATE	DESCRIPTION	SHEET NO
		REVISIONS	

SCALE IN METERS
0 5 10 15 20 25
SCALE 1:500

DESIGNER: R. P. TALBOT
DRAFTER: M.C. DEEGAN
CHECKED BY:
DATE CHECKED:

STATE OF CONNECTICUT
DEPARTMENT OF TRANSPORTATION

ENGINEER: PB AMERICAS, INC.

PROJECT TITLE: RECONSTRUCTION OF I-95 OVER WEST RIVER

CADD FILE 0920522005.DRN | PLOTTED 4/4/2008

TOWN: NEW HAVEN / WEST HAVEN

DRAWING TITLE: DRAINAGE PLAN

PROJECT NO.: 92-522
DRAWING NO.: DRN-5
SHEET NO.:

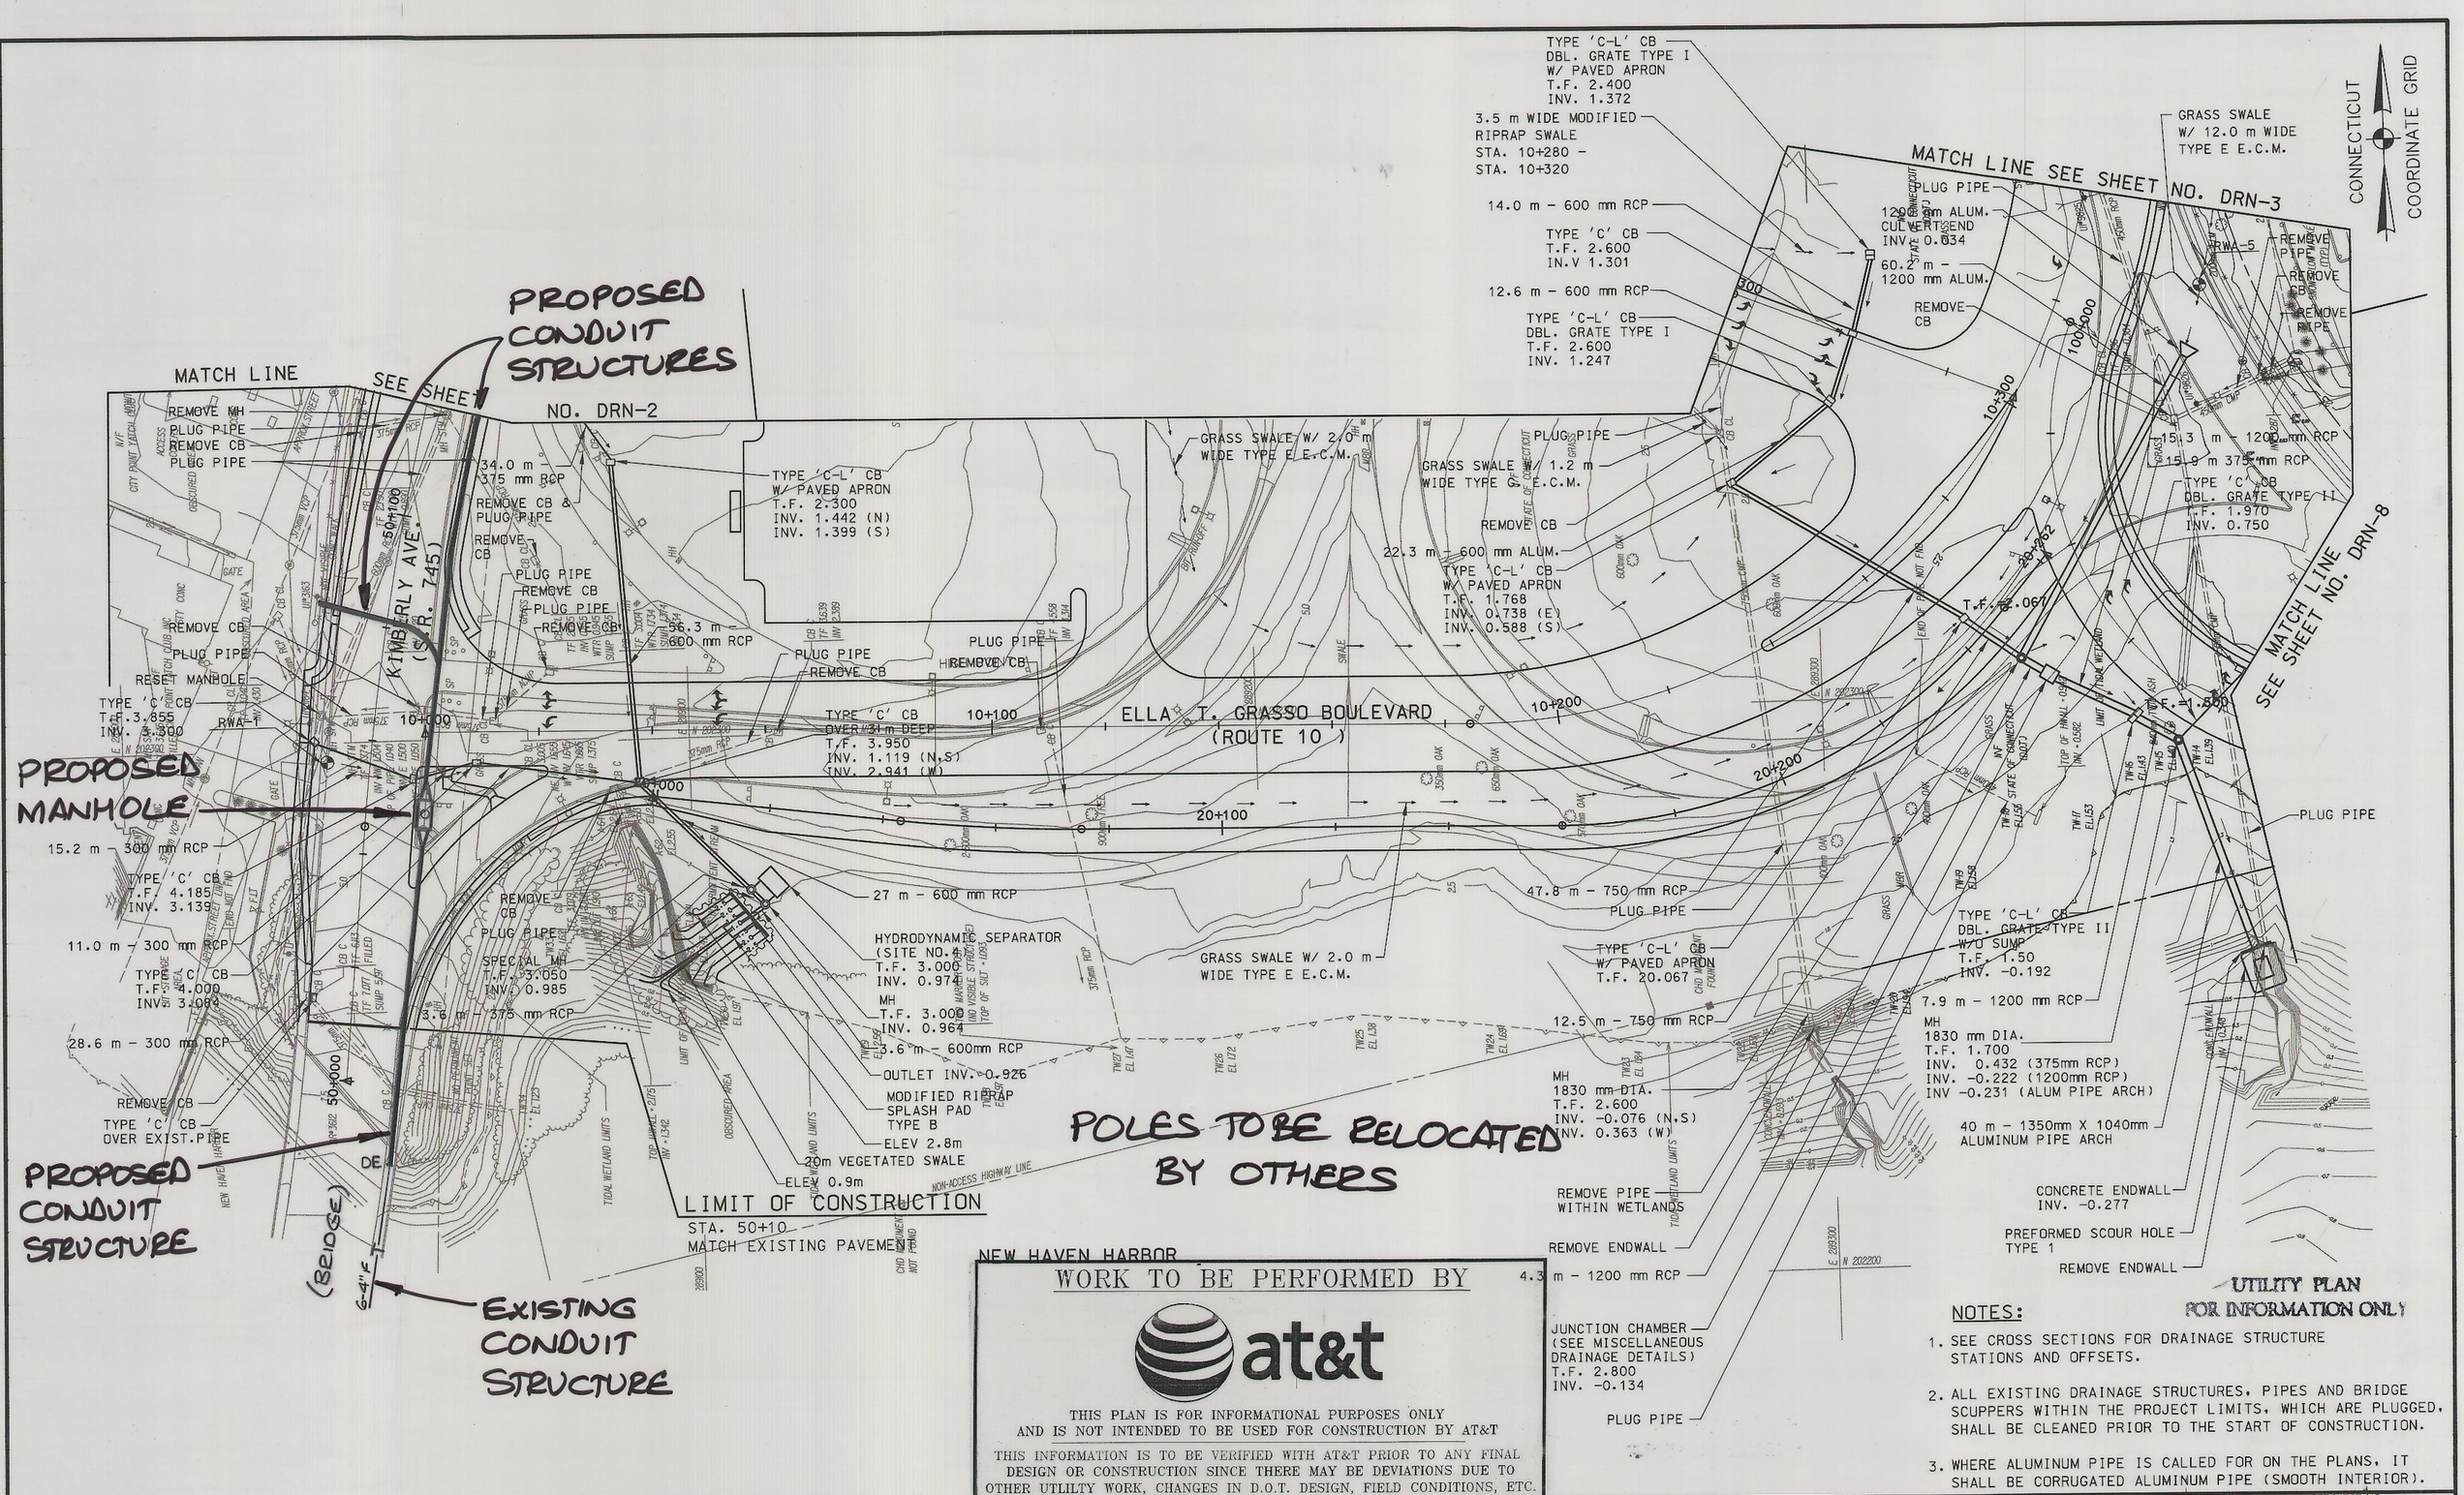

WORK TO BE PERFORMED BY

at&t

THIS PLAN IS FOR INFORMATIONAL PURPOSES ONLY AND IS NOT INTENDED TO BE USED FOR CONSTRUCTION BY AT&T

THIS INFORMATION IS TO BE VERIFIED WITH AT&T PRIOR TO ANY FINAL DESIGN OR CONSTRUCTION SINCE THERE MAY BE DEVIATIONS DUE TO OTHER UTLILTY WORK, CHANGES IN D.O.T. DESIGN, FIELD CONDITIONS, ETC.

NOTES:

1. SEE CROSS SECTIONS FOR DRAINAGE STRUCTURE STATIONS AND OFFSETS.
2. ALL EXISTING DRAINAGE STRUCTURES, PIPES AND BRIDGE SCUPPERS WITHIN THE PROJECT LIMITS, WHICH ARE PLUGGED, SHALL BE CLEANED PRIOR TO THE START OF CONSTRUCTION.
3. WHERE ALUMINUM PIPE IS CALLED FOR ON THE PLANS, IT SHALL BE CORRUGATED ALUMINUM PIPE (SMOOTH INTERIOR).

REV.	DATE	DESCRIPTION	SHEET. NO
		REVISIONS	

SCALE IN METERS 0 5 10 15 20 25
SCALE 1:500

DESIGNER: R. P. TALBOT
DRAFTER: M.C. DEEGAN
CHECKED BY:
DATE CHECKED:

STATE OF CONNECTICUT
DEPARTMENT OF TRANSPORTATION

ENGINEER: PB AMERICAS, INC.

PROJECT TITLE: RECONSTRUCTION OF I-95 OVER WEST RIVER

CADD FILE 0920522006.DRN | PLOTTED 4/4/2008

TOWN: NEW HAVEN / WEST HAVEN

DRAWING TITLE: DRAINAGE PLAN

PROJECT NO.: 92-522
DRAWING NO.: DRN-6
SHEET NO.:

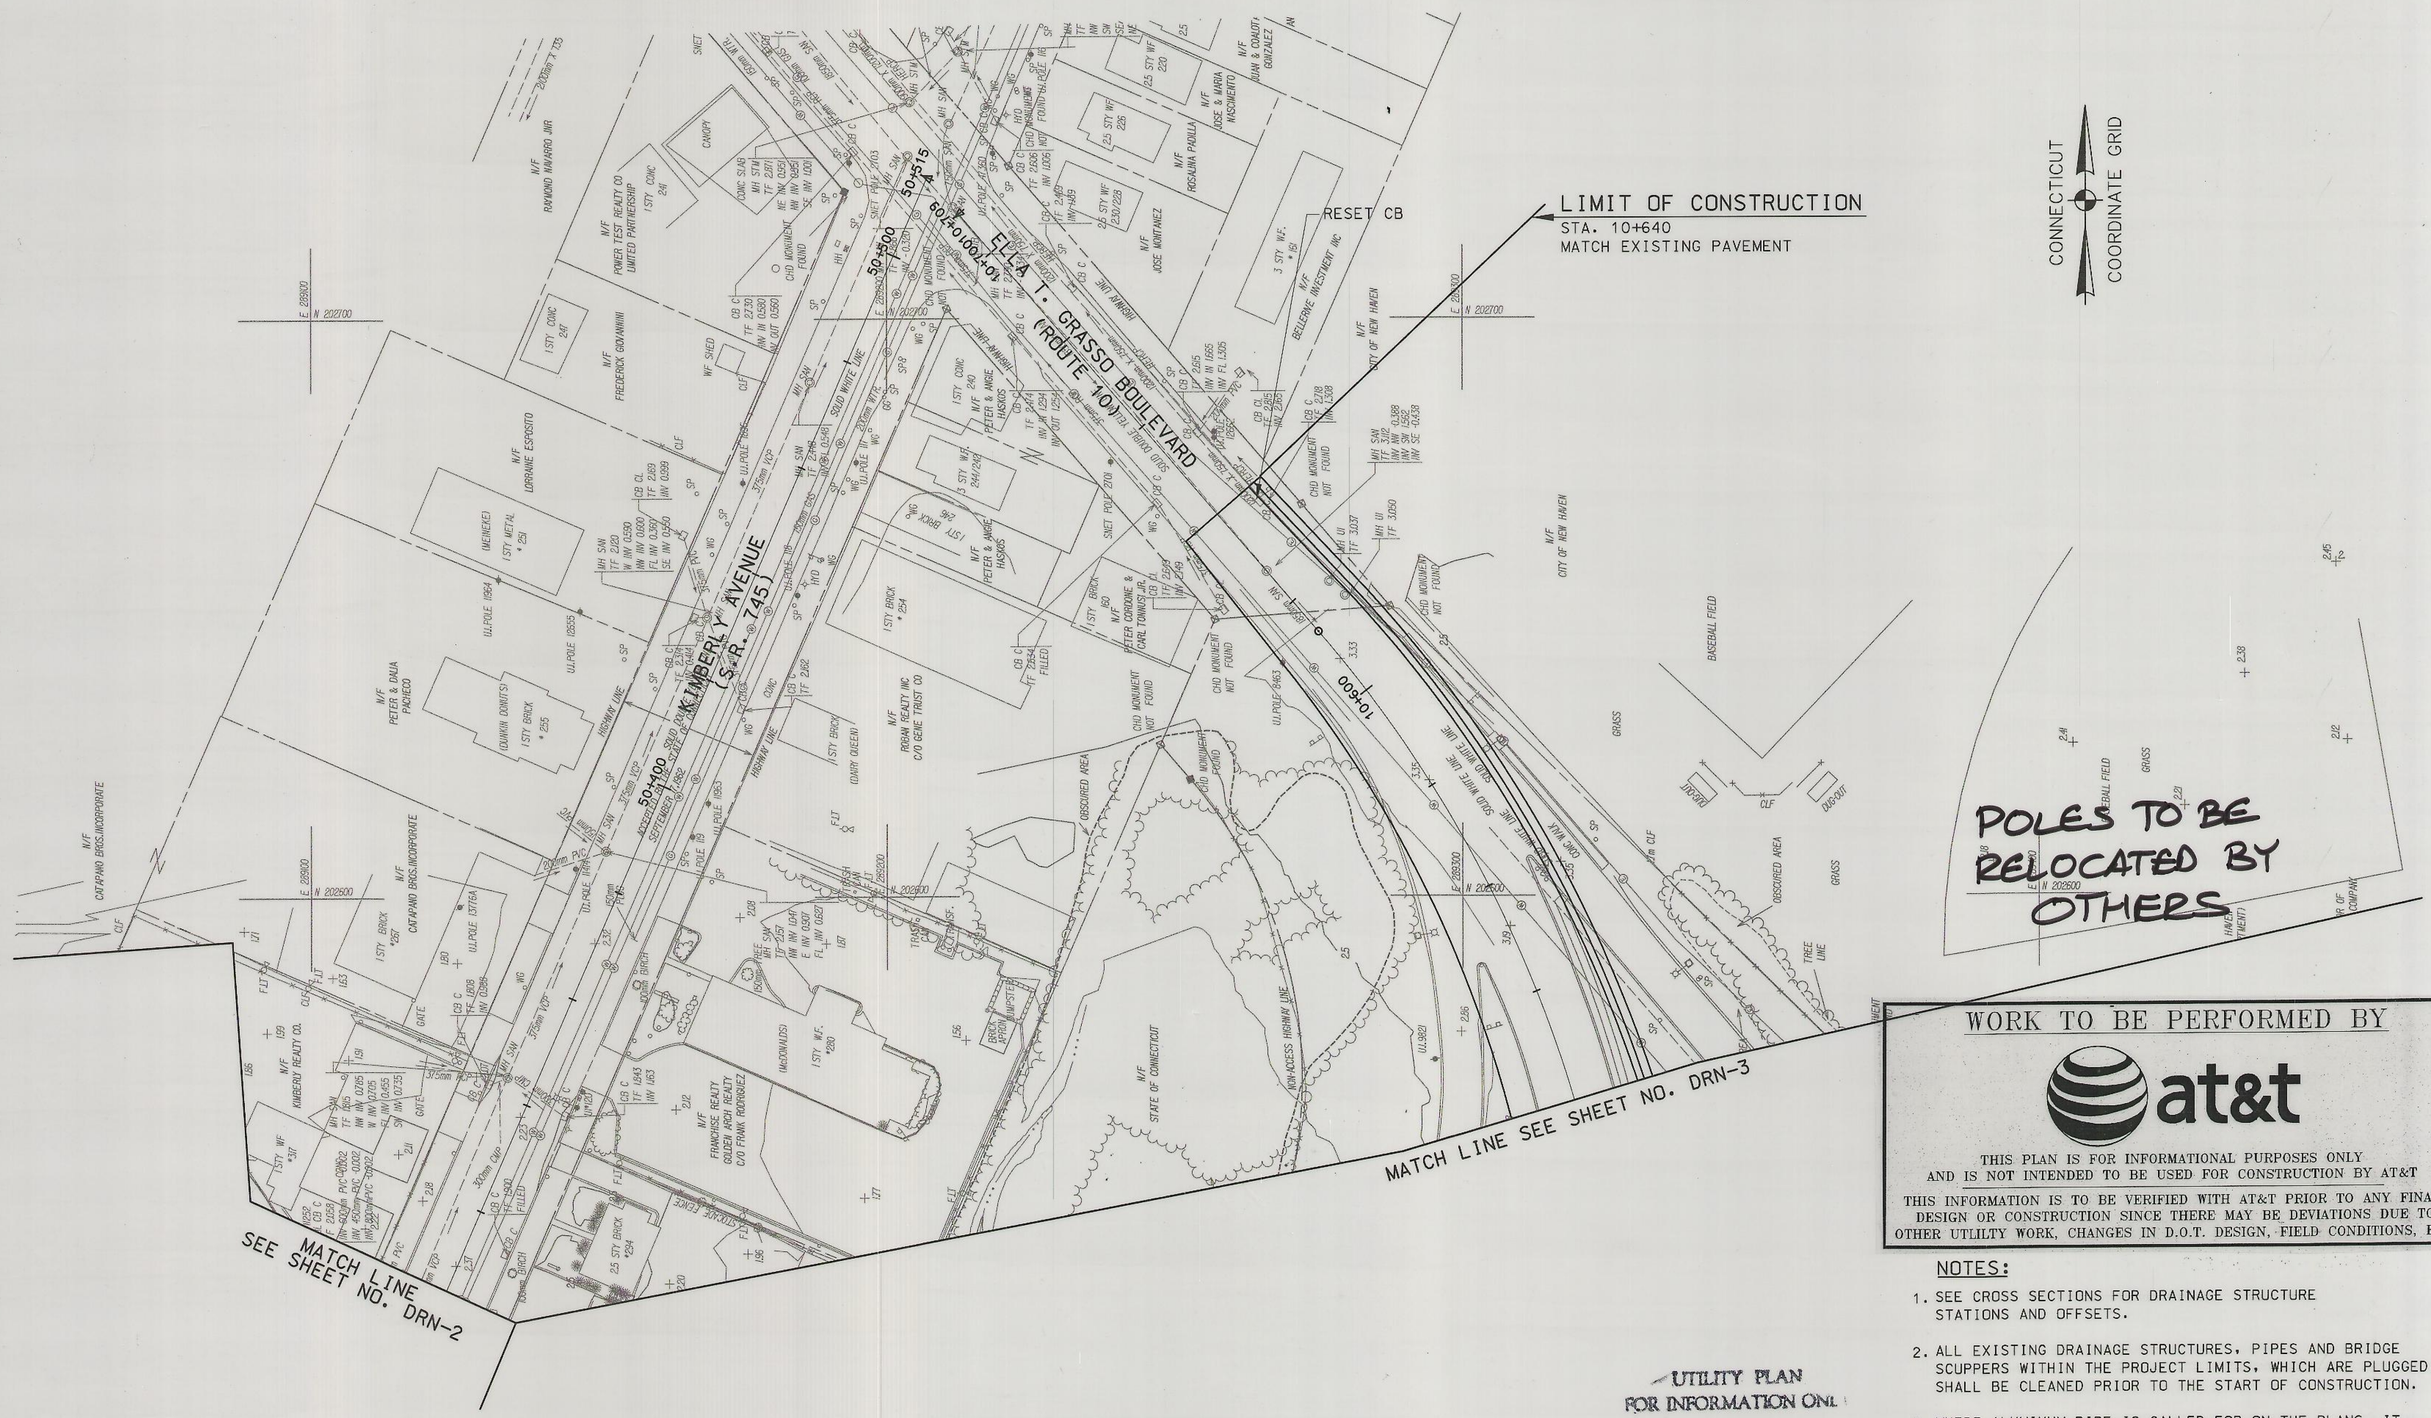

WORK TO BE PERFORMED BY

at&t

THIS PLAN IS FOR INFORMATIONAL PURPOSES ONLY AND IS NOT INTENDED TO BE USED FOR CONSTRUCTION BY AT&T

THIS INFORMATION IS TO BE VERIFIED WITH AT&T PRIOR TO ANY FINAL DESIGN OR CONSTRUCTION SINCE THERE MAY BE DEVIATIONS DUE TO OTHER UTILITY WORK, CHANGES IN D.O.T. DESIGN, FIELD CONDITIONS, ETC.

UTILITY PLAN
FOR INFORMATION ONLY

NOTES:

1. SEE CROSS SECTIONS FOR DRAINAGE STRUCTURE STATIONS AND OFFSETS.
2. ALL EXISTING DRAINAGE STRUCTURES, PIPES AND BRIDGE SCUPPERS WITHIN THE PROJECT LIMITS, WHICH ARE PLUGGED, SHALL BE CLEANED PRIOR TO THE START OF CONSTRUCTION.
3. WHERE ALUMINUM PIPE IS CALLED FOR ON THE PLANS, IT SHALL BE CORRUGATED ALUMINUM PIPE (SMOOTH INTERIOR).

REV.	DATE	DESCRIPTION	SHEET. NO
		REVISIONS	

SCALE IN METERS
0 5 10 15 20 25
SCALE 1:500

DESIGNER: R. P. TALBOT
DRAFTER: M.C. DEEGAN
CHECKED BY:
DATE CHECKED:

STATE OF CONNECTICUT
DEPARTMENT OF TRANSPORTATION

ENGINEER: PB AMERICAS, INC.

PROJECT TITLE: RECONSTRUCTION OF I-95 OVER WEST RIVER

CADD FILE 0920522007.DRN | PLOTTED 4/4/2008

TOWN: NEW HAVEN / WEST HAVEN

DRAWING TITLE: DRAINAGE PLAN

PROJECT NO.: 92-522
DRAWING NO.: DRN-7
SHEET NO.:

11:30:59 AM
4/4/2008
H:\DGN\PB18735\FD\Highway\0920522007.dm

MATCH LINE SEE SHEET NO. DRN-3

MATCH LINE SEE SHEET NO. DRN-4

MATCH LINE SEE SHEET NO. DRN-6

CONNECTICUT COORDINATE GRID

TYPE 'C' CB
DBL. GRATE TYPE 11
T.F. 2.631
MATCH EXIST. INVERTS

REMOVE CB

RESET CB

100+100

100+200

100+300

100+SEA STREET

HOWARD AVE.

POLES TO BE RELOCATED BY OTHERS

WORK TO BE PERFORMED BY

at&t

THIS PLAN IS FOR INFORMATIONAL PURPOSES ONLY AND IS NOT INTENDED TO BE USED FOR CONSTRUCTION BY AT&T

THIS INFORMATION IS TO BE VERIFIED WITH AT&T PRIOR TO ANY FINAL DESIGN OR CONSTRUCTION SINCE THERE MAY BE DEVIATIONS DUE TO OTHER UTILITY WORK, CHANGES IN D.O.T. DESIGN, FIELD CONDITIONS, ETC.

UTILITY PLAN FOR INFORMATION ONL

NOTES:

1. SEE CROSS SECTIONS FOR DRAINAGE STRUCTURE STATIONS AND OFFSETS.
2. ALL EXISTING DRAINAGE STRUCTURES, PIPES AND BRIDGE SCUPPERS WITHIN THE PROJECT LIMITS, WHICH ARE PLUGGED, SHALL BE CLEANED PRIOR TO THE START OF CONSTRUCTION.
3. WHERE ALUMINUM PIPE IS CALLED FOR ON THE PLANS, IT SHALL BE CORRUGATED ALUMINUM PIPE (SMOOTH INTERIOR).

REV.	DATE	DESCRIPTION	SHEET. NO
		REVISIONS	

SCALE IN METERS
0 5 10 15 20 25
SCALE 1:500

DESIGNER: R. P. TALBOT
DRAFTER: M.C. DEEGAN
CHECKED BY:
DATE CHECKED:

STATE OF CONNECTICUT
DEPARTMENT OF TRANSPORTATION

ENGINEER: PB AMERICAS, INC.

PROJECT TITLE: RECONSTRUCTION OF I-95 OVER WEST RIVER

CADD FILE: 0920522008.DRN
PLOTTED 4/4/2008

TOWN: NEW HAVEN / WEST HAVEN

DRAWING TITLE: DRAINAGE PLAN

PROJECT NO.: 92-522
DRAWING NO.: DRN-8
SHEET NO.:

11:30:46 AM
4/4/2008
H:\DGN\PB18735\FD\Highway\0920522008.drn

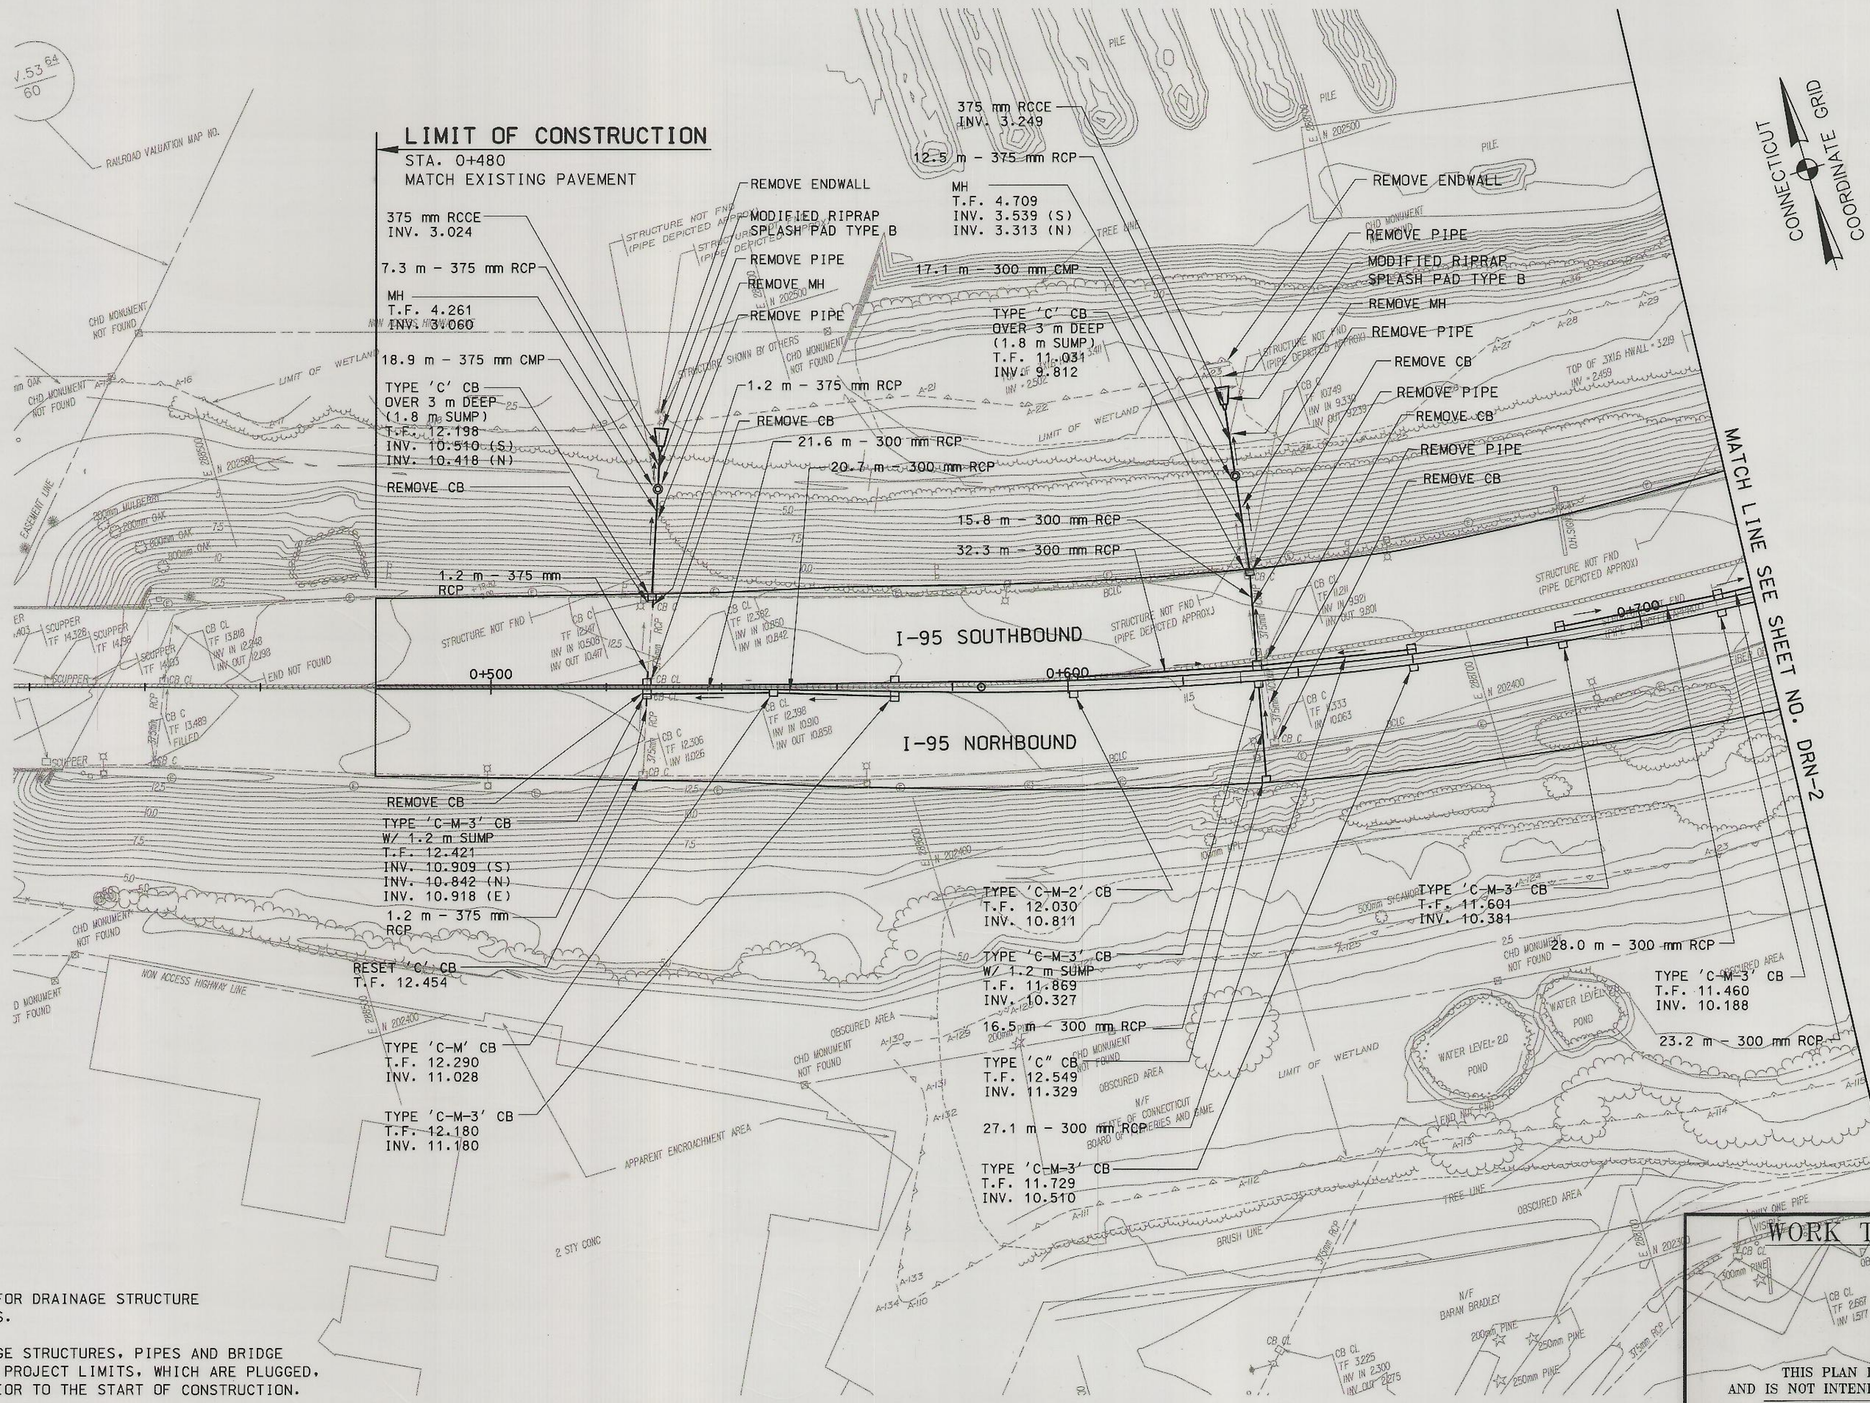

NOTES:

1. SEE CROSS SECTIONS FOR DRAINAGE STRUCTURE STATIONS AND OFFSETS.
2. ALL EXISTING DRAINAGE STRUCTURES, PIPES AND BRIDGE SCUPPERS WITHIN THE PROJECT LIMITS, WHICH ARE PLUGGED, SHALL BE CLEANED PRIOR TO THE START OF CONSTRUCTION.
3. WHERE ALUMINUM PIPE IS CALLED FOR ON THE PLANS, IT SHALL BE CORRUGATED ALUMINUM PIPE (SMOOTH INTERIOR).

WORK TO BE PERFORMED BY

SBC

THIS PLAN IS FOR INFORMATIONAL PURPOSES ONLY AND IS NOT INTENDED TO BE USED FOR CONSTRUCTION BY SBC

THIS INFORMATION IS TO BE VERIFIED WITH SBC PRIOR TO ANY DESIGN OR CONSTRUCTION SINCE THERE MAY BE DEVIATIONS DUE TO OTHER UTILITY WORK, CHANGES IN D.O.T. DESIGN, FIELD CONDITIONS, ETC.

REV.	DATE	DESCRIPTION	SHEET NO.
		REVISIONS	

SCALE IN METERS: 0 5 10 15 20 25
SCALE 1:500

DESIGNER: R. P. TALBOT
DRAFTER: R. P. TALBOT
CHECKED BY:
DATE CHECKED:

STATE OF CONNECTICUT
DEPARTMENT OF TRANSPORTATION

ENGINEER: PARSONS BRINCKERHOFF QUADE & DOUGLAS, INC.

PROJECT TITLE: RECONSTRUCTION OF I-95 OVER WEST RIVER

CADD FILE 0920522001.DRN | PLOTTED 9/32005

TOWN: NEW HAVEN / WEST HAVEN

DRAWING TITLE: DRAINAGE PLAN

PROJECT NO.: 92-522
DRAWING NO.: DRN-1
SHEET NO.:

11:37:14 AM
9/32005
h:\DGN\PB18735\FD\Highway\0920522001.drn

FINAL DESIGN SUBMISSION

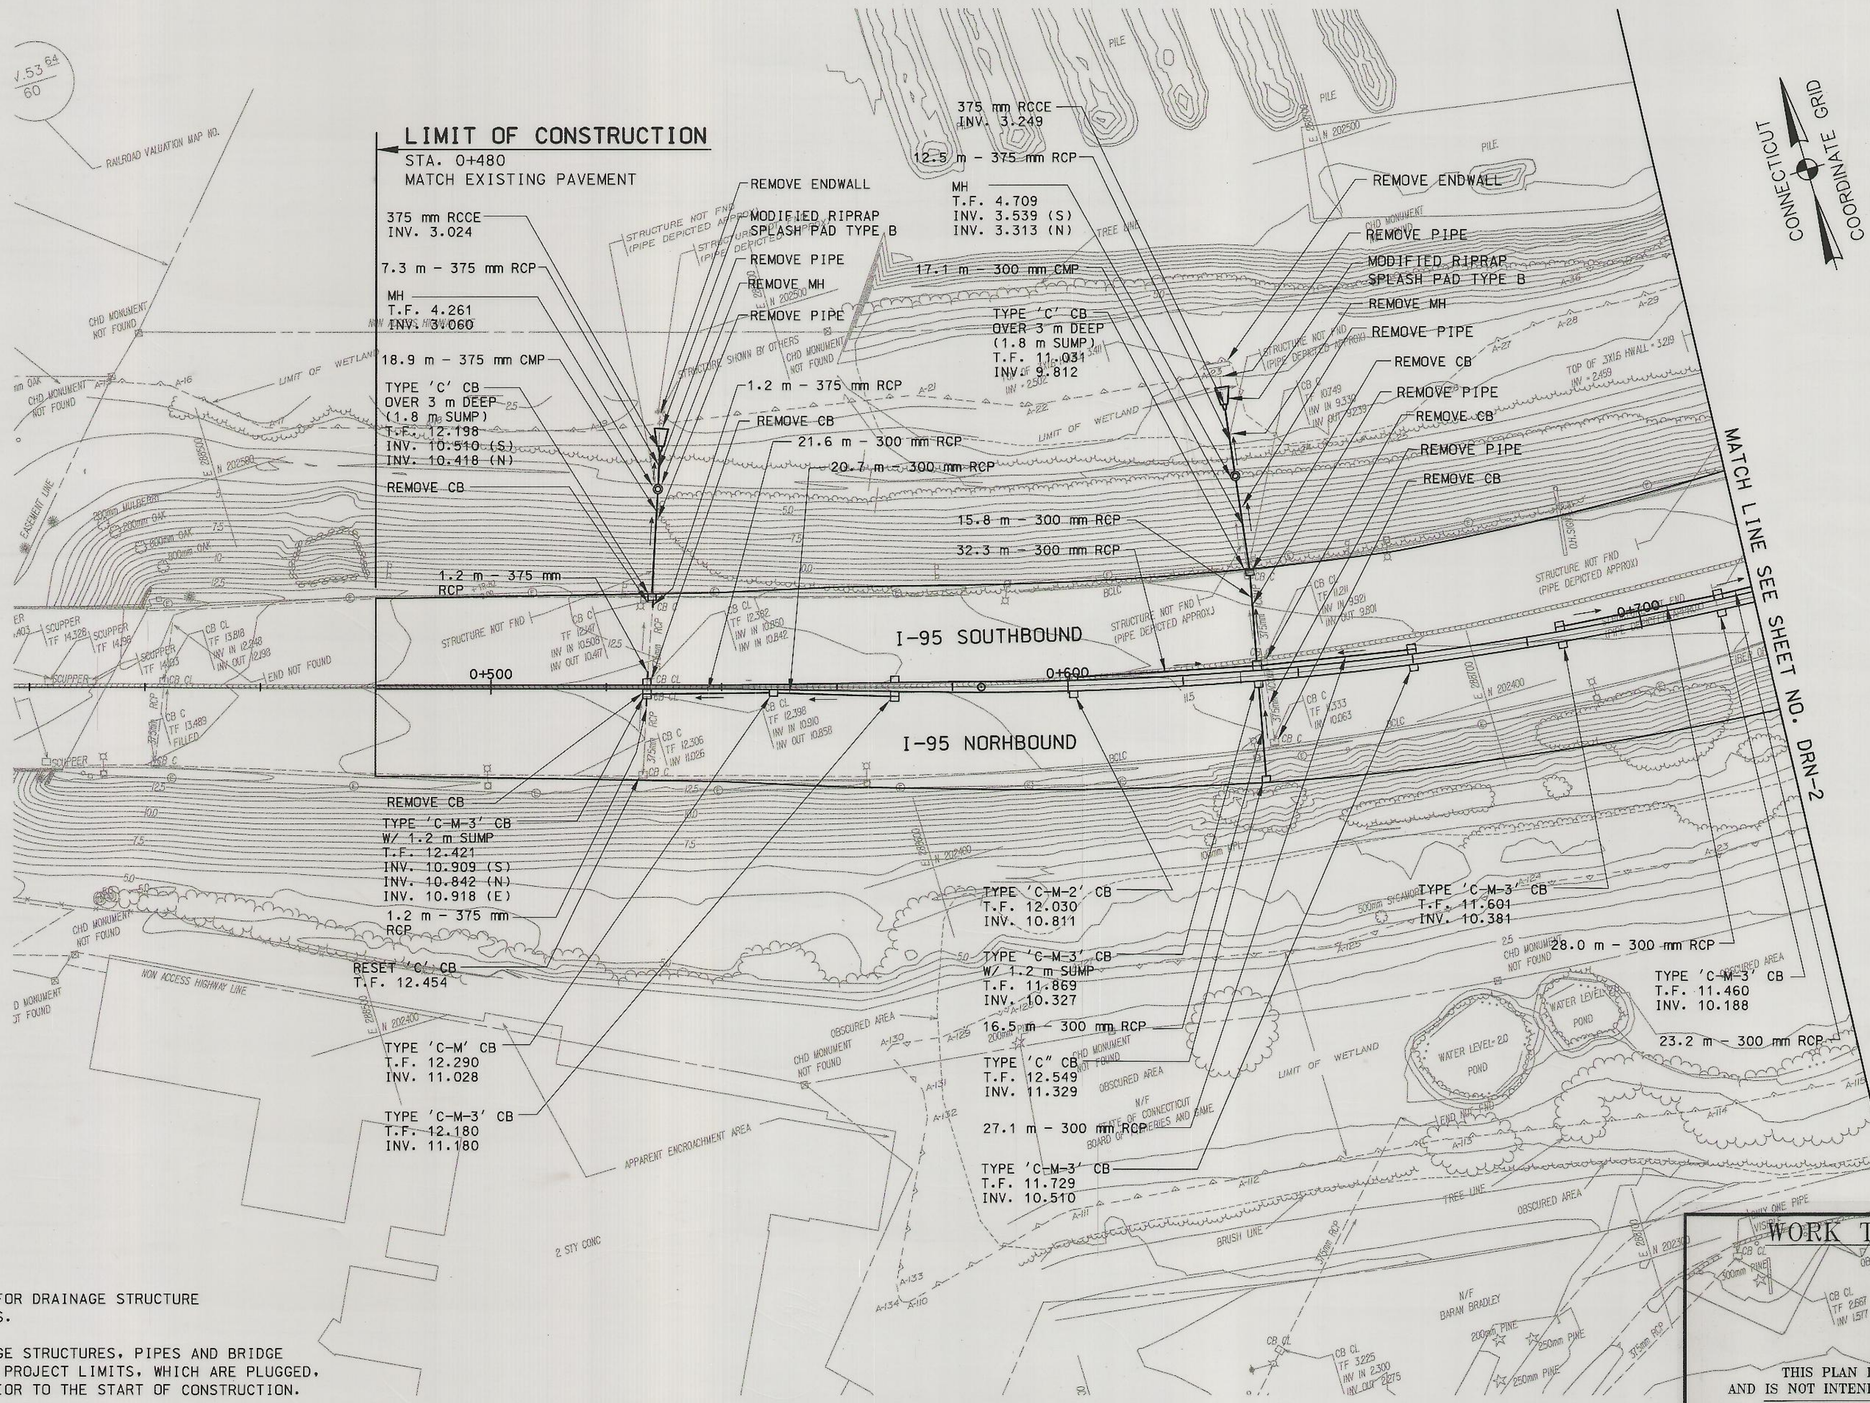

NOTES:

1. SEE CROSS SECTIONS FOR DRAINAGE STRUCTURE STATIONS AND OFFSETS.
2. ALL EXISTING DRAINAGE STRUCTURES, PIPES AND BRIDGE SCUPPERS WITHIN THE PROJECT LIMITS, WHICH ARE PLUGGED, SHALL BE CLEANED PRIOR TO THE START OF CONSTRUCTION.
3. WHERE ALUMINUM PIPE IS CALLED FOR ON THE PLANS, IT SHALL BE CORRUGATED ALUMINUM PIPE (SMOOTH INTERIOR).

WORK TO BE PERFORMED BY

SBC

THIS PLAN IS FOR INFORMATIONAL PURPOSES ONLY AND IS NOT INTENDED TO BE USED FOR CONSTRUCTION BY SBC

THIS INFORMATION IS TO BE VERIFIED WITH SBC PRIOR TO ANY DESIGN OR CONSTRUCTION SINCE THERE MAY BE DEVIATIONS DUE TO OTHER UTILITY WORK, CHANGES IN D.O.T. DESIGN, FIELD CONDITIONS, ETC.

REV.	DATE	DESCRIPTION	SHEET NO.
		REVISIONS	

SCALE IN METERS: 0 5 10 15 20 25
SCALE 1:500

DESIGNER: R. P. TALBOT
DRAFTER: R. P. TALBOT
CHECKED BY:
DATE CHECKED:

STATE OF CONNECTICUT
DEPARTMENT OF TRANSPORTATION

ENGINEER: PARSONS BRINCKERHOFF QUADE & DOUGLAS, INC.

PROJECT TITLE: RECONSTRUCTION OF I-95 OVER WEST RIVER

CADD FILE 0920522001.DRN | PLOTTED 9/32005

TOWN: NEW HAVEN / WEST HAVEN

DRAWING TITLE: DRAINAGE PLAN

PROJECT NO.: 92-522
DRAWING NO.: DRN-1
SHEET NO.:

11:37:14 AM
9/32005
h:\DGN\PB18735\FD\Highway\0920522001.drn

FINAL DESIGN SUBMISSION

WORK TO BE PERFORMED BY

SBC

THIS PLAN IS FOR INFORMATIONAL PURPOSES ONLY AND IS NOT INTENDED TO BE USED FOR CONSTRUCTION BY SBC

THIS INFORMATION IS TO BE VERIFIED WITH SBC PRIOR TO ANY DESIGN OR CONSTRUCTION SINCE THERE MAY BE DEVIATIONS DUE TO OTHER UTLILTY WORK, CHANGES IN D.O.T. DESIGN, FIELD CONDITIONS, ETC.

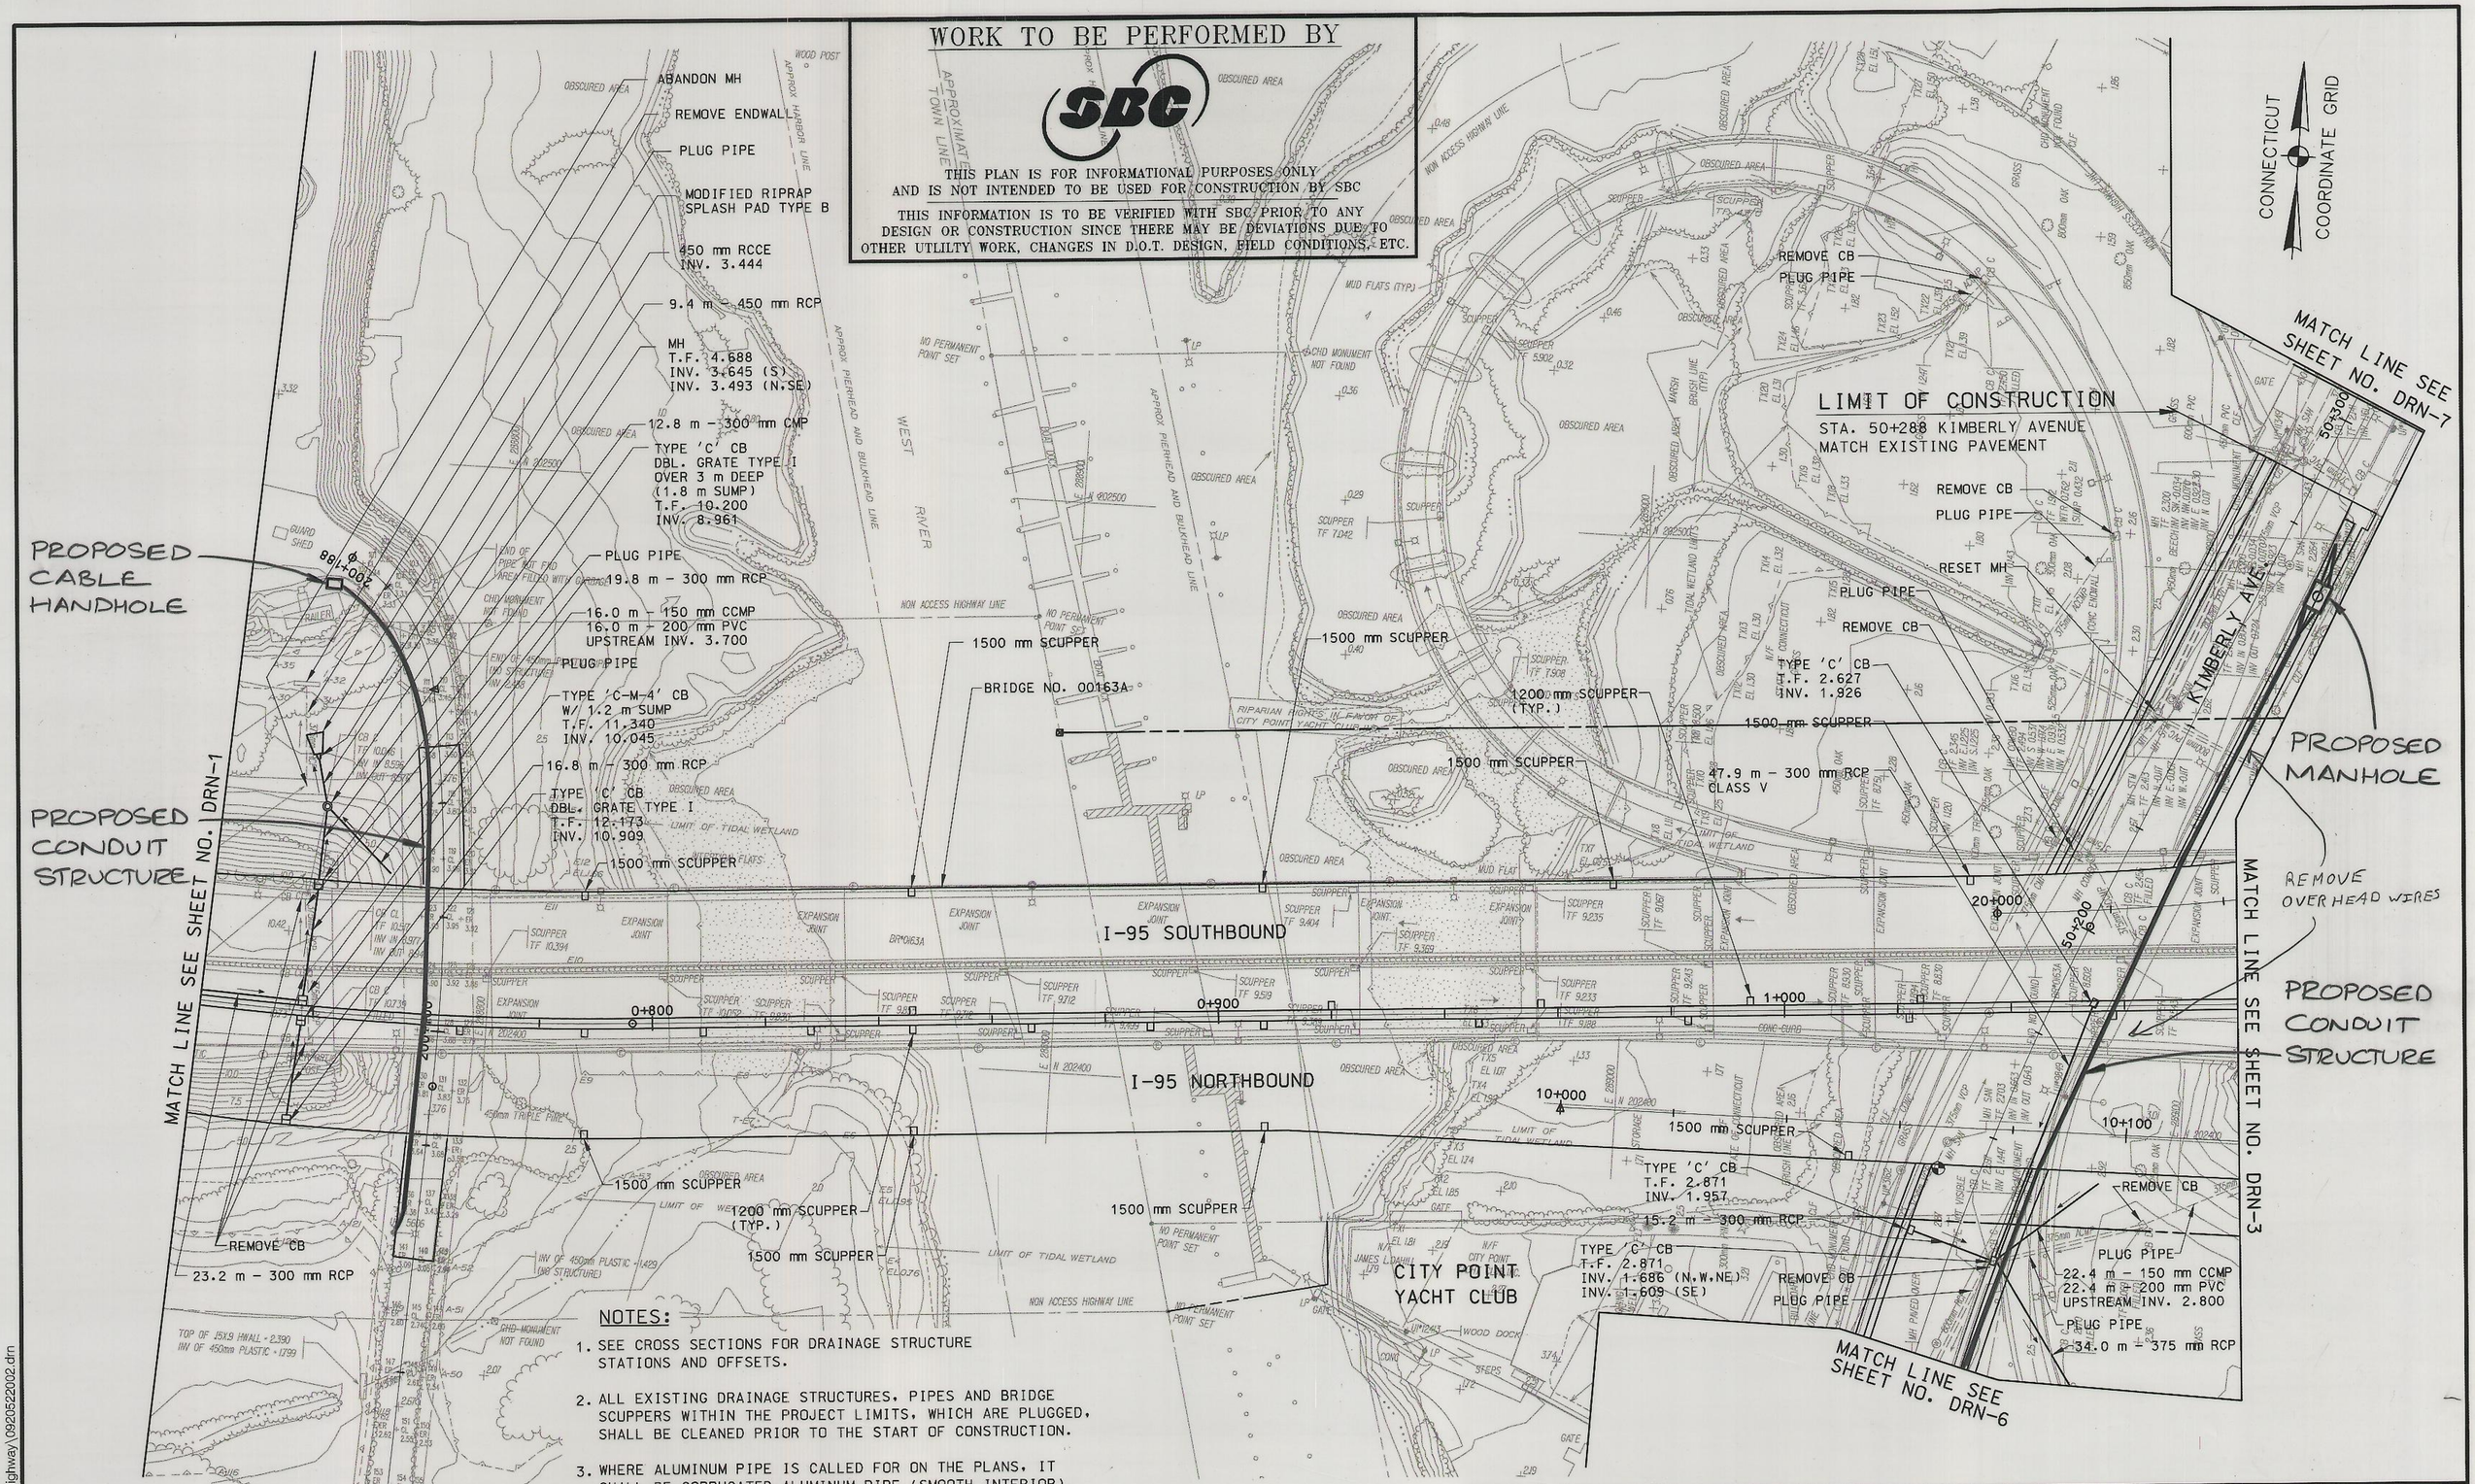

NOTES:

1. SEE CROSS SECTIONS FOR DRAINAGE STRUCTURE STATIONS AND OFFSETS.
2. ALL EXISTING DRAINAGE STRUCTURES, PIPES AND BRIDGE SCUPPERS WITHIN THE PROJECT LIMITS, WHICH ARE PLUGGED, SHALL BE CLEANED PRIOR TO THE START OF CONSTRUCTION.
3. WHERE ALUMINUM PIPE IS CALLED FOR ON THE PLANS, IT SHALL BE CORRUGATED ALUMINUM PIPE (SMOOTH INTERIOR).

REV.	DATE	DESCRIPTION	SHEET NO

REVISIONS

DESIGNER: R. P. TALBOT
DRAFTER: R. P. TALBOT
CHECKED BY:
DATE CHECKED:

STATE OF CONNECTICUT
DEPARTMENT OF TRANSPORTATION

ENGINEER: PARSONS BRINCKERHOFF QUADE & DOUGLAS, INC.

PROJECT TITLE: RECONSTRUCTION OF I-95 OVER WEST RIVER

CADD FILE 0920522002.DRN | PLOTTED 9/13/2005

TOWN: NEW HAVEN / WEST HAVEN

DRAWING TITLE: DRAINAGE PLAN

PROJECT NO.: 92-522
DRAWING NO.: DRN-2
SHEET NO.:

FINAL DESIGN SUBMISSION

11:36:54 AM
9/13/2005
h:\DGN\PB187235\FD\Highway\0920522002.drn

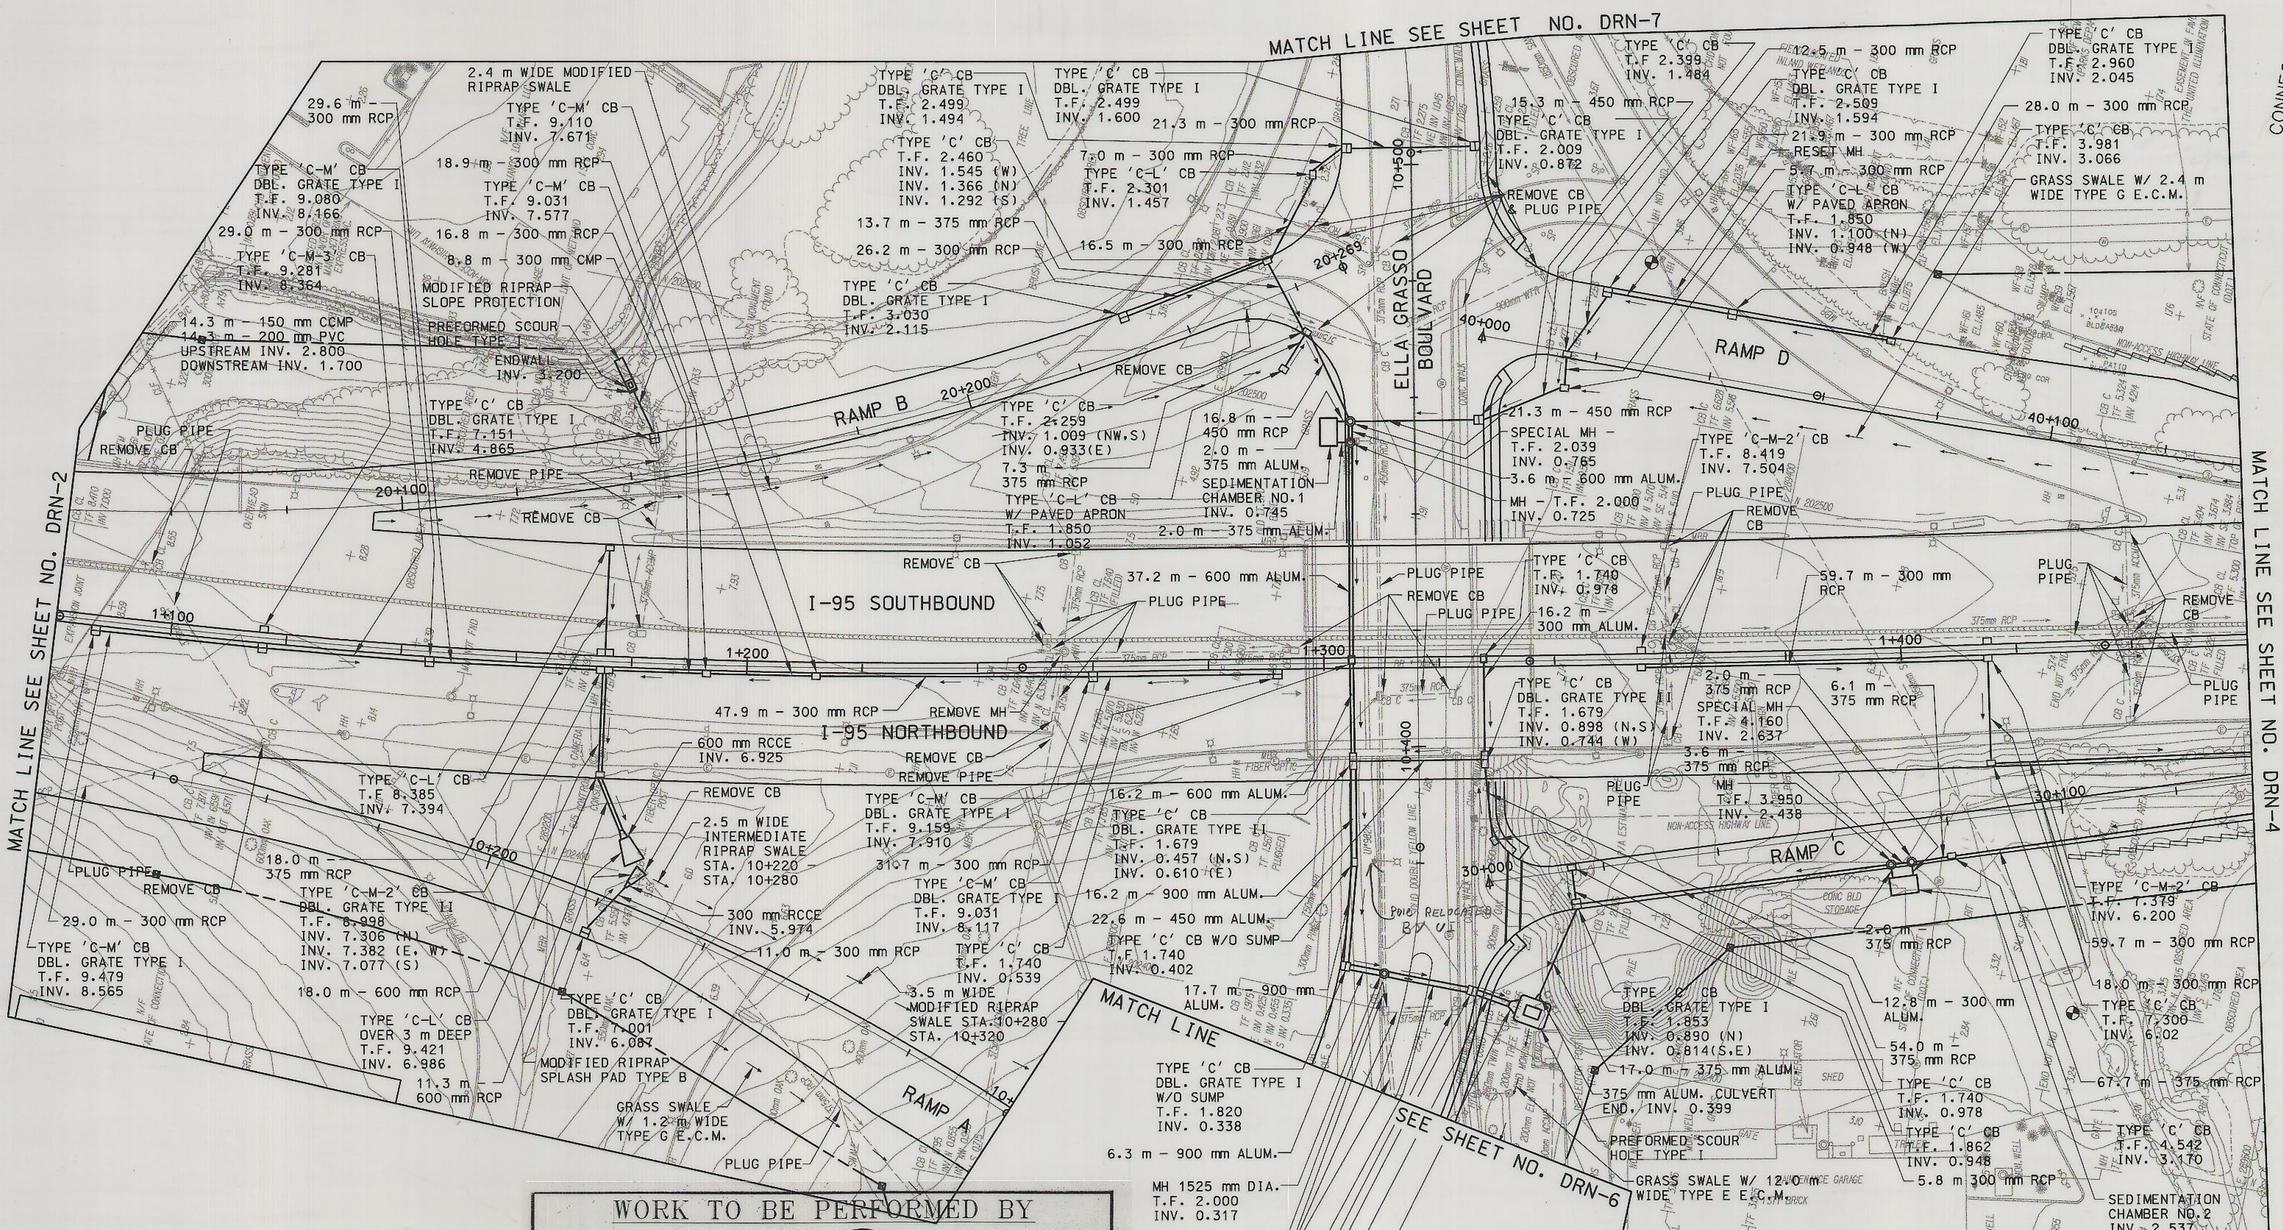

NOTES:

1. SEE CROSS SECTIONS FOR DRAINAGE STRUCTURE STATIONS AND OFFSETS.
2. ALL EXISTING DRAINAGE STRUCTURES, PIPES AND BRIDGE SCUPPERS WITHIN THE PROJECT LIMITS, WHICH ARE PLUGGED, SHALL BE CLEANED PRIOR TO THE START OF CONSTRUCTION.
3. WHERE ALUMINUM PIPE IS CALLED FOR ON THE PLANS, IT SHALL BE CORRUGATED ALUMINUM PIPE (SMOOTH INTERIOR).

WORK TO BE PERFORMED BY

SBC

THIS PLAN IS FOR INFORMATIONAL PURPOSES ONLY AND IS NOT INTENDED TO BE USED FOR CONSTRUCTION BY SBC

THIS INFORMATION IS TO BE VERIFIED WITH SBC PRIOR TO ANY DESIGN OR CONSTRUCTION SINCE THERE MAY BE DEVIATIONS DUE TO OTHER UTILITY WORK, CHANGES IN D.O.T. DESIGN, FIELD CONDITIONS, ETC.

REV.	DATE	DESCRIPTION	SHEET. NO
		REVISIONS	

SCALE IN METERS
0 5 10 15 20 25
SCALE 1:500

DESIGNER: R. P. TALBOT
DRAFTER: R. P. TALBOT
CHECKED BY:
DATE CHECKED:

STATE OF CONNECTICUT
DEPARTMENT OF TRANSPORTATION
ENGINEER: PARSONS BRINCKERHOFF QUADE & DOUGLAS, INC.

PROJECT TITLE: RECONSTRUCTION OF I-95 OVER WEST RIVER
CADD FILE 0920522003.DRN PLOTTED 9/32005

TOWN: NEW HAVEN / WEST HAVEN
DRAWING TITLE: DRAINAGE PLAN

PROJECT NO.: 92-522
DRAWING NO.: DRN-3
SHEET NO.:

FINAL DESIGN SUBMISSION

11:36:32 AM
9/32005
h:\DGN\PB18735\FD\Highway\0920522003.drn

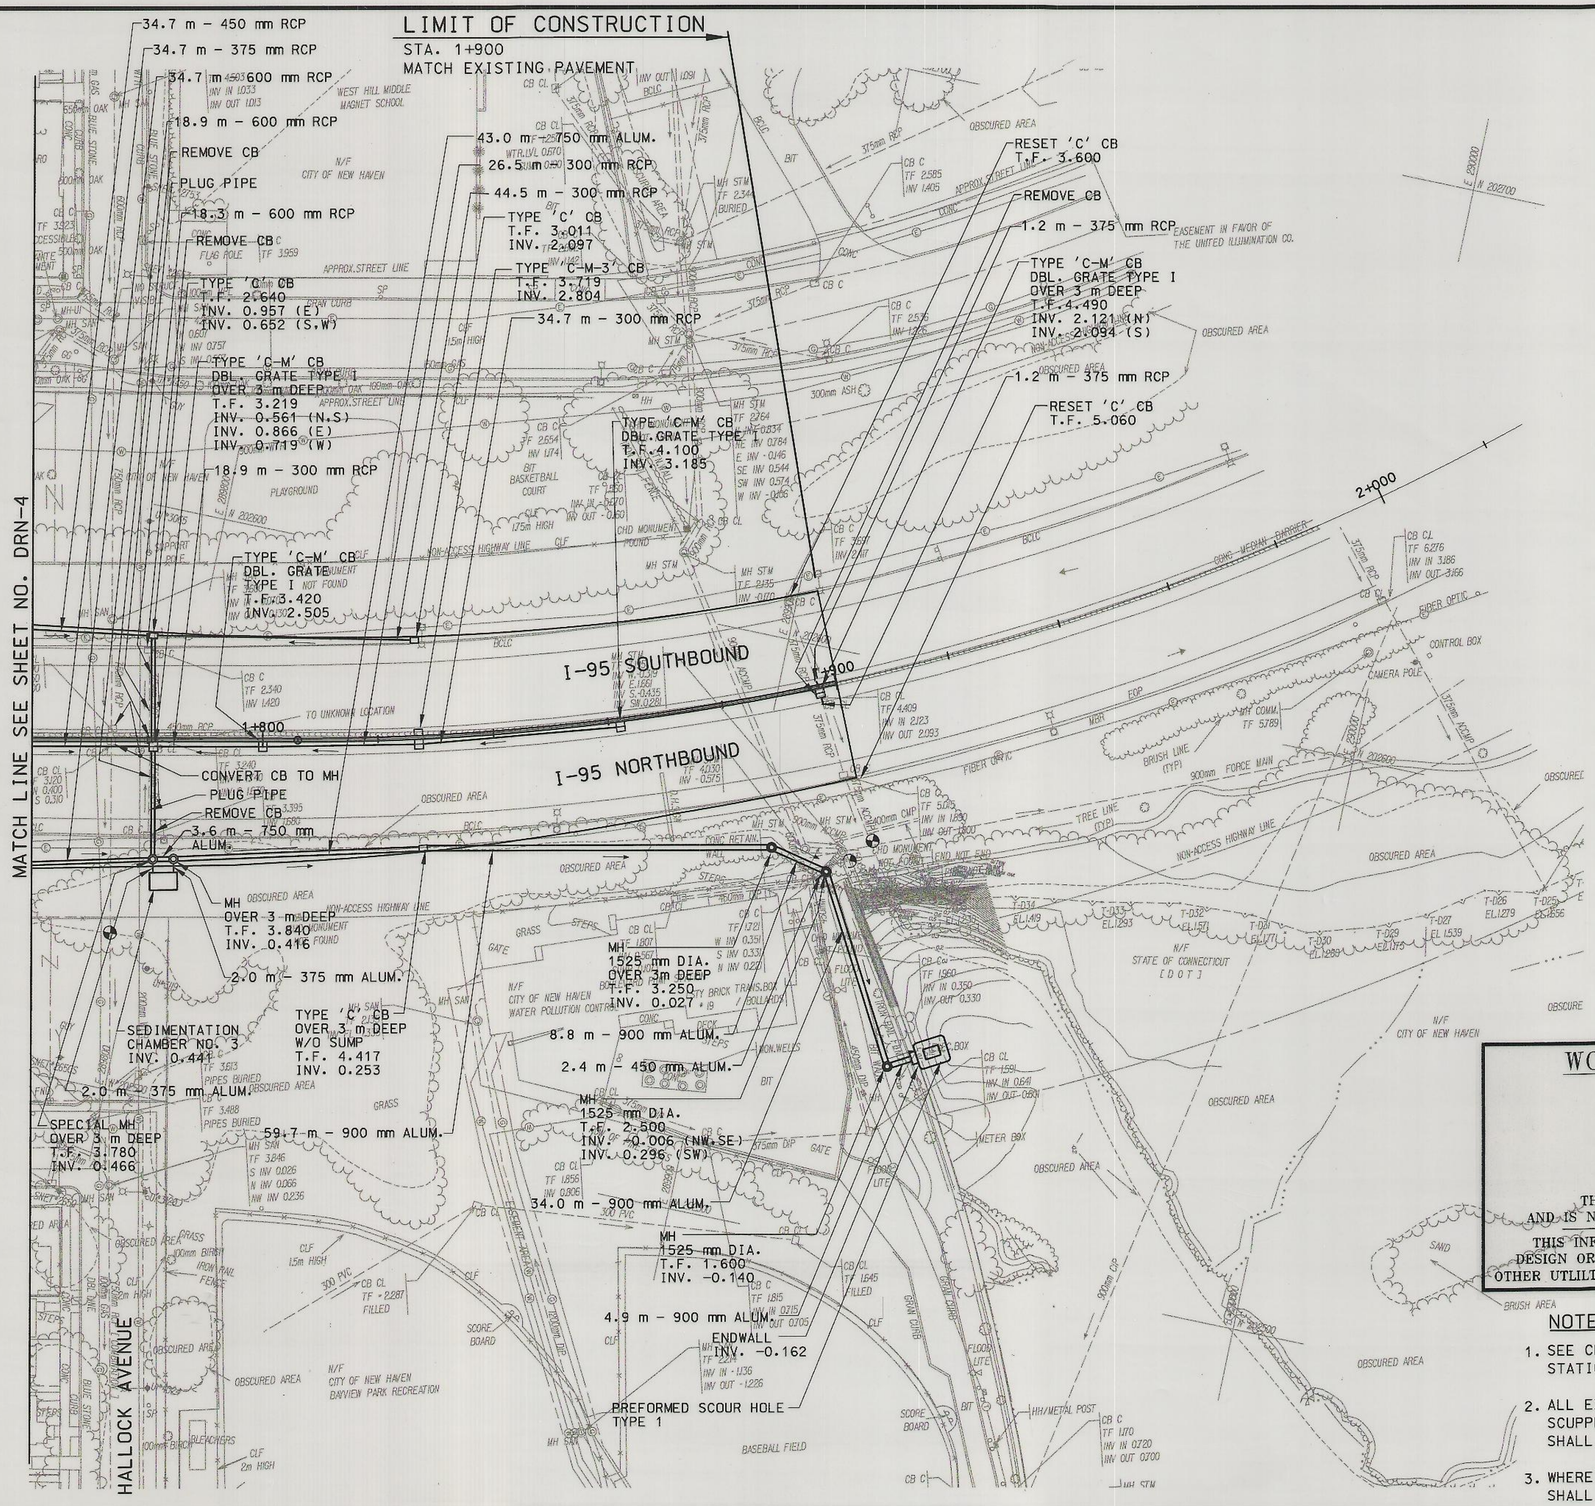

WORK TO BE PERFORMED BY

SBC

THIS PLAN IS FOR INFORMATIONAL PURPOSES ONLY AND IS NOT INTENDED TO BE USED FOR CONSTRUCTION BY SBC

THIS INFORMATION IS TO BE VERIFIED WITH SBC PRIOR TO ANY DESIGN OR CONSTRUCTION SINCE THERE MAY BE DEVIATIONS DUE TO OTHER UTLILTY WORK, CHANGES IN D.O.T. DESIGN, FIELD CONDITIONS, ETC.

NOTES:

1. SEE CROSS SECTIONS FOR DRAINAGE STRUCTURE STATIONS AND OFFSETS.
2. ALL EXISTING DRAINAGE STRUCTURES, PIPES AND BRIDGE SCUPPERS WITHIN THE PROJECT LIMITS, WHICH ARE PLUGGED, SHALL BE CLEANED PRIOR TO THE START OF CONSTRUCTION.
3. WHERE ALUMINUM PIPE IS CALLED FOR ON THE PLANS, IT SHALL BE CORRUGATED ALUMINUM PIPE (SMOOTH INTERIOR).

REV.	DATE	DESCRIPTION	SHEET. NO
		REVISIONS	

SCALE IN METERS
0 5 10 15 20 25
SCALE 1:500

DESIGNER: R. P. TALBOT
DRAFTER: R. P. TALBOT
CHECKED BY:
DATE CHECKED:

STATE OF CONNECTICUT
DEPARTMENT OF TRANSPORTATION
ENGINEER: PARSONS BRINCKERHOFF QUADE & DOUGLAS, INC.

PROJECT TITLE: RECONSTRUCTION OF I-95 OVER WEST RIVER
CADD FILE 0920522005.DRN
PLOTTED 9/13/2005

TOWN: NEW HAVEN / WEST HAVEN
DRAWING TITLE: DRAINAGE PLAN

PROJECT NO.: 92-522
DRAWING NO.: DRN-5
SHEET NO.:

FINAL DESIGN SUBMISSION

11:35:48 AM
9/13/2005
h:\DGN\PB18735\FD\Highway\0920522005.drn

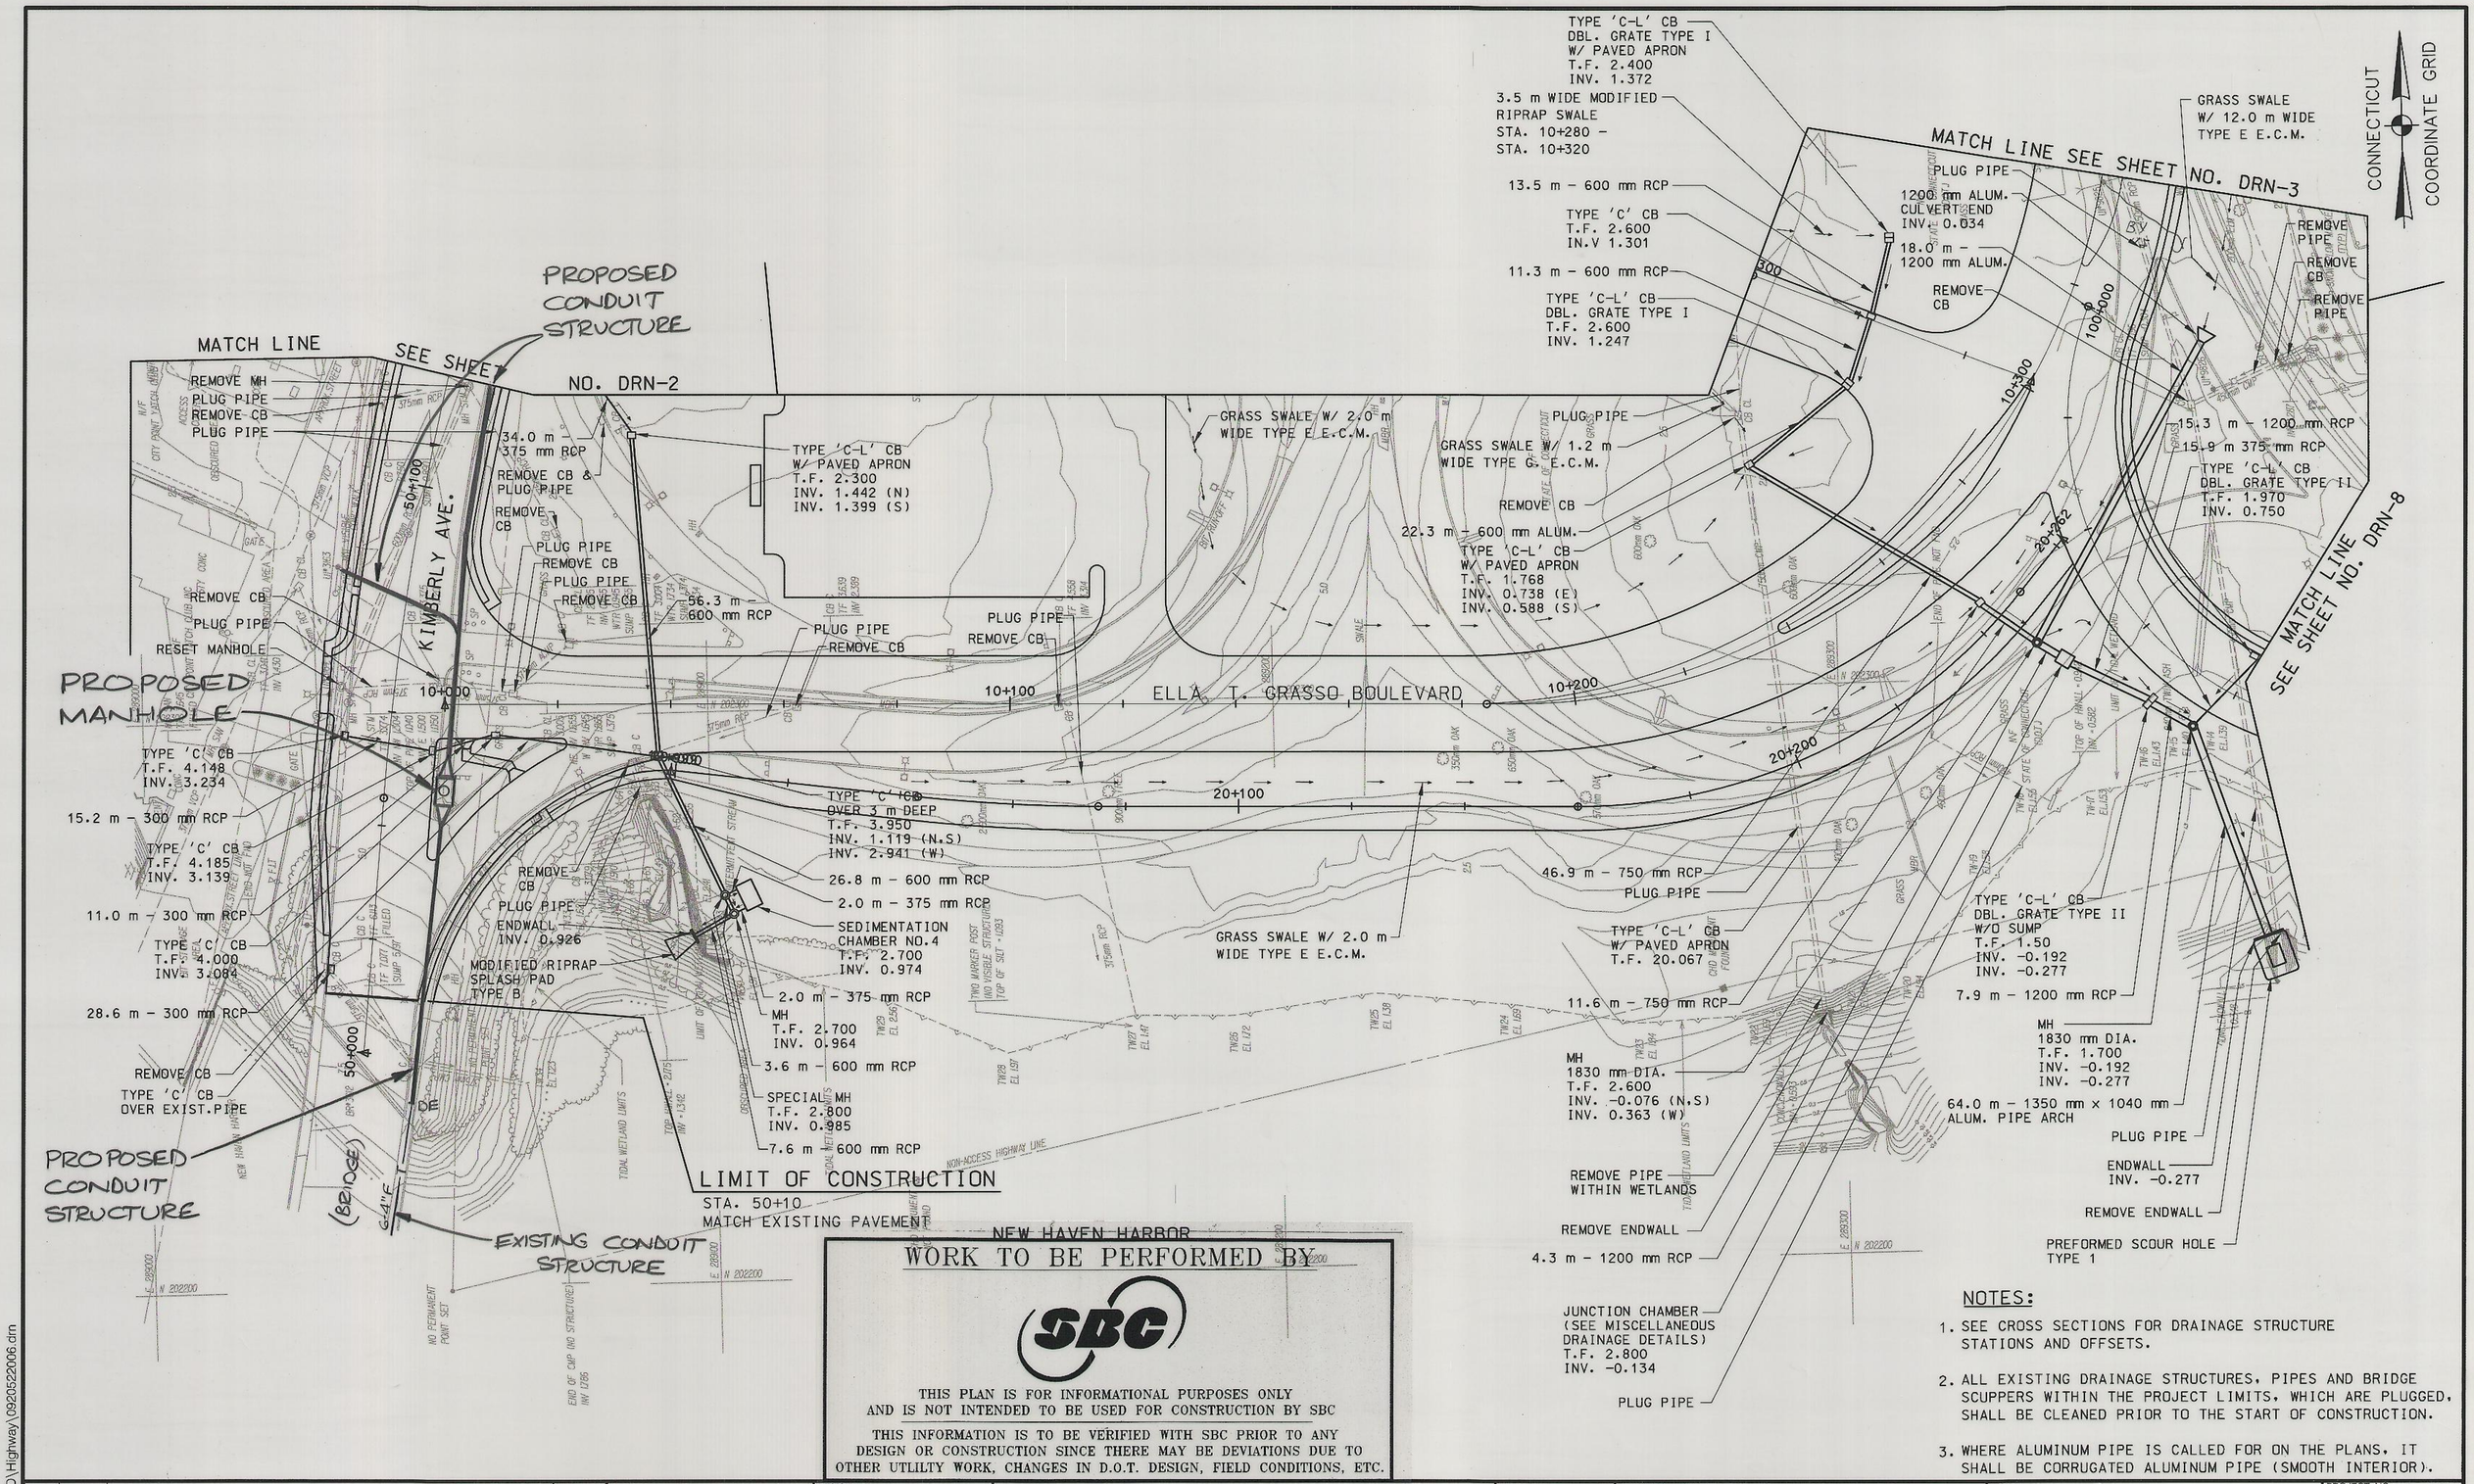

NOTES:

1. SEE CROSS SECTIONS FOR DRAINAGE STRUCTURE STATIONS AND OFFSETS.
2. ALL EXISTING DRAINAGE STRUCTURES, PIPES AND BRIDGE SCUPPERS WITHIN THE PROJECT LIMITS, WHICH ARE PLUGGED, SHALL BE CLEANED PRIOR TO THE START OF CONSTRUCTION.
3. WHERE ALUMINUM PIPE IS CALLED FOR ON THE PLANS, IT SHALL BE CORRUGATED ALUMINUM PIPE (SMOOTH INTERIOR).

REV.	DATE	DESCRIPTION	SHEET. NO
		REVISIONS	

SCALE IN METERS
0 5 10 15 20 25
SCALE 1:500

DESIGNER: R. P. TALBOT
DRAFTER: R. P. TALBOT
CHECKED BY:
DATE CHECKED:

STATE OF CONNECTICUT
DEPARTMENT OF TRANSPORTATION

ENGINEER: PARSONS BRINCKERHOFF QUADE & DOUGLAS, INC.

PROJECT TITLE:
RECONSTRUCTION OF I-95 OVER WEST RIVER

CADD FILE 0920522006.DRN | PLOTTED 9/13/2005

TOWN: NEW HAVEN / WEST HAVEN

DRAWING TITLE: DRAINAGE PLAN

PROJECT NO.: 92-522
DRAWING NO.: DRN-6
SHEET NO.:

11:34:50 AM
9/13/2005
h:\DGN\PB18735\FD\Highway\0920522006.dgn

FINAL DESIGN SUBMISSION

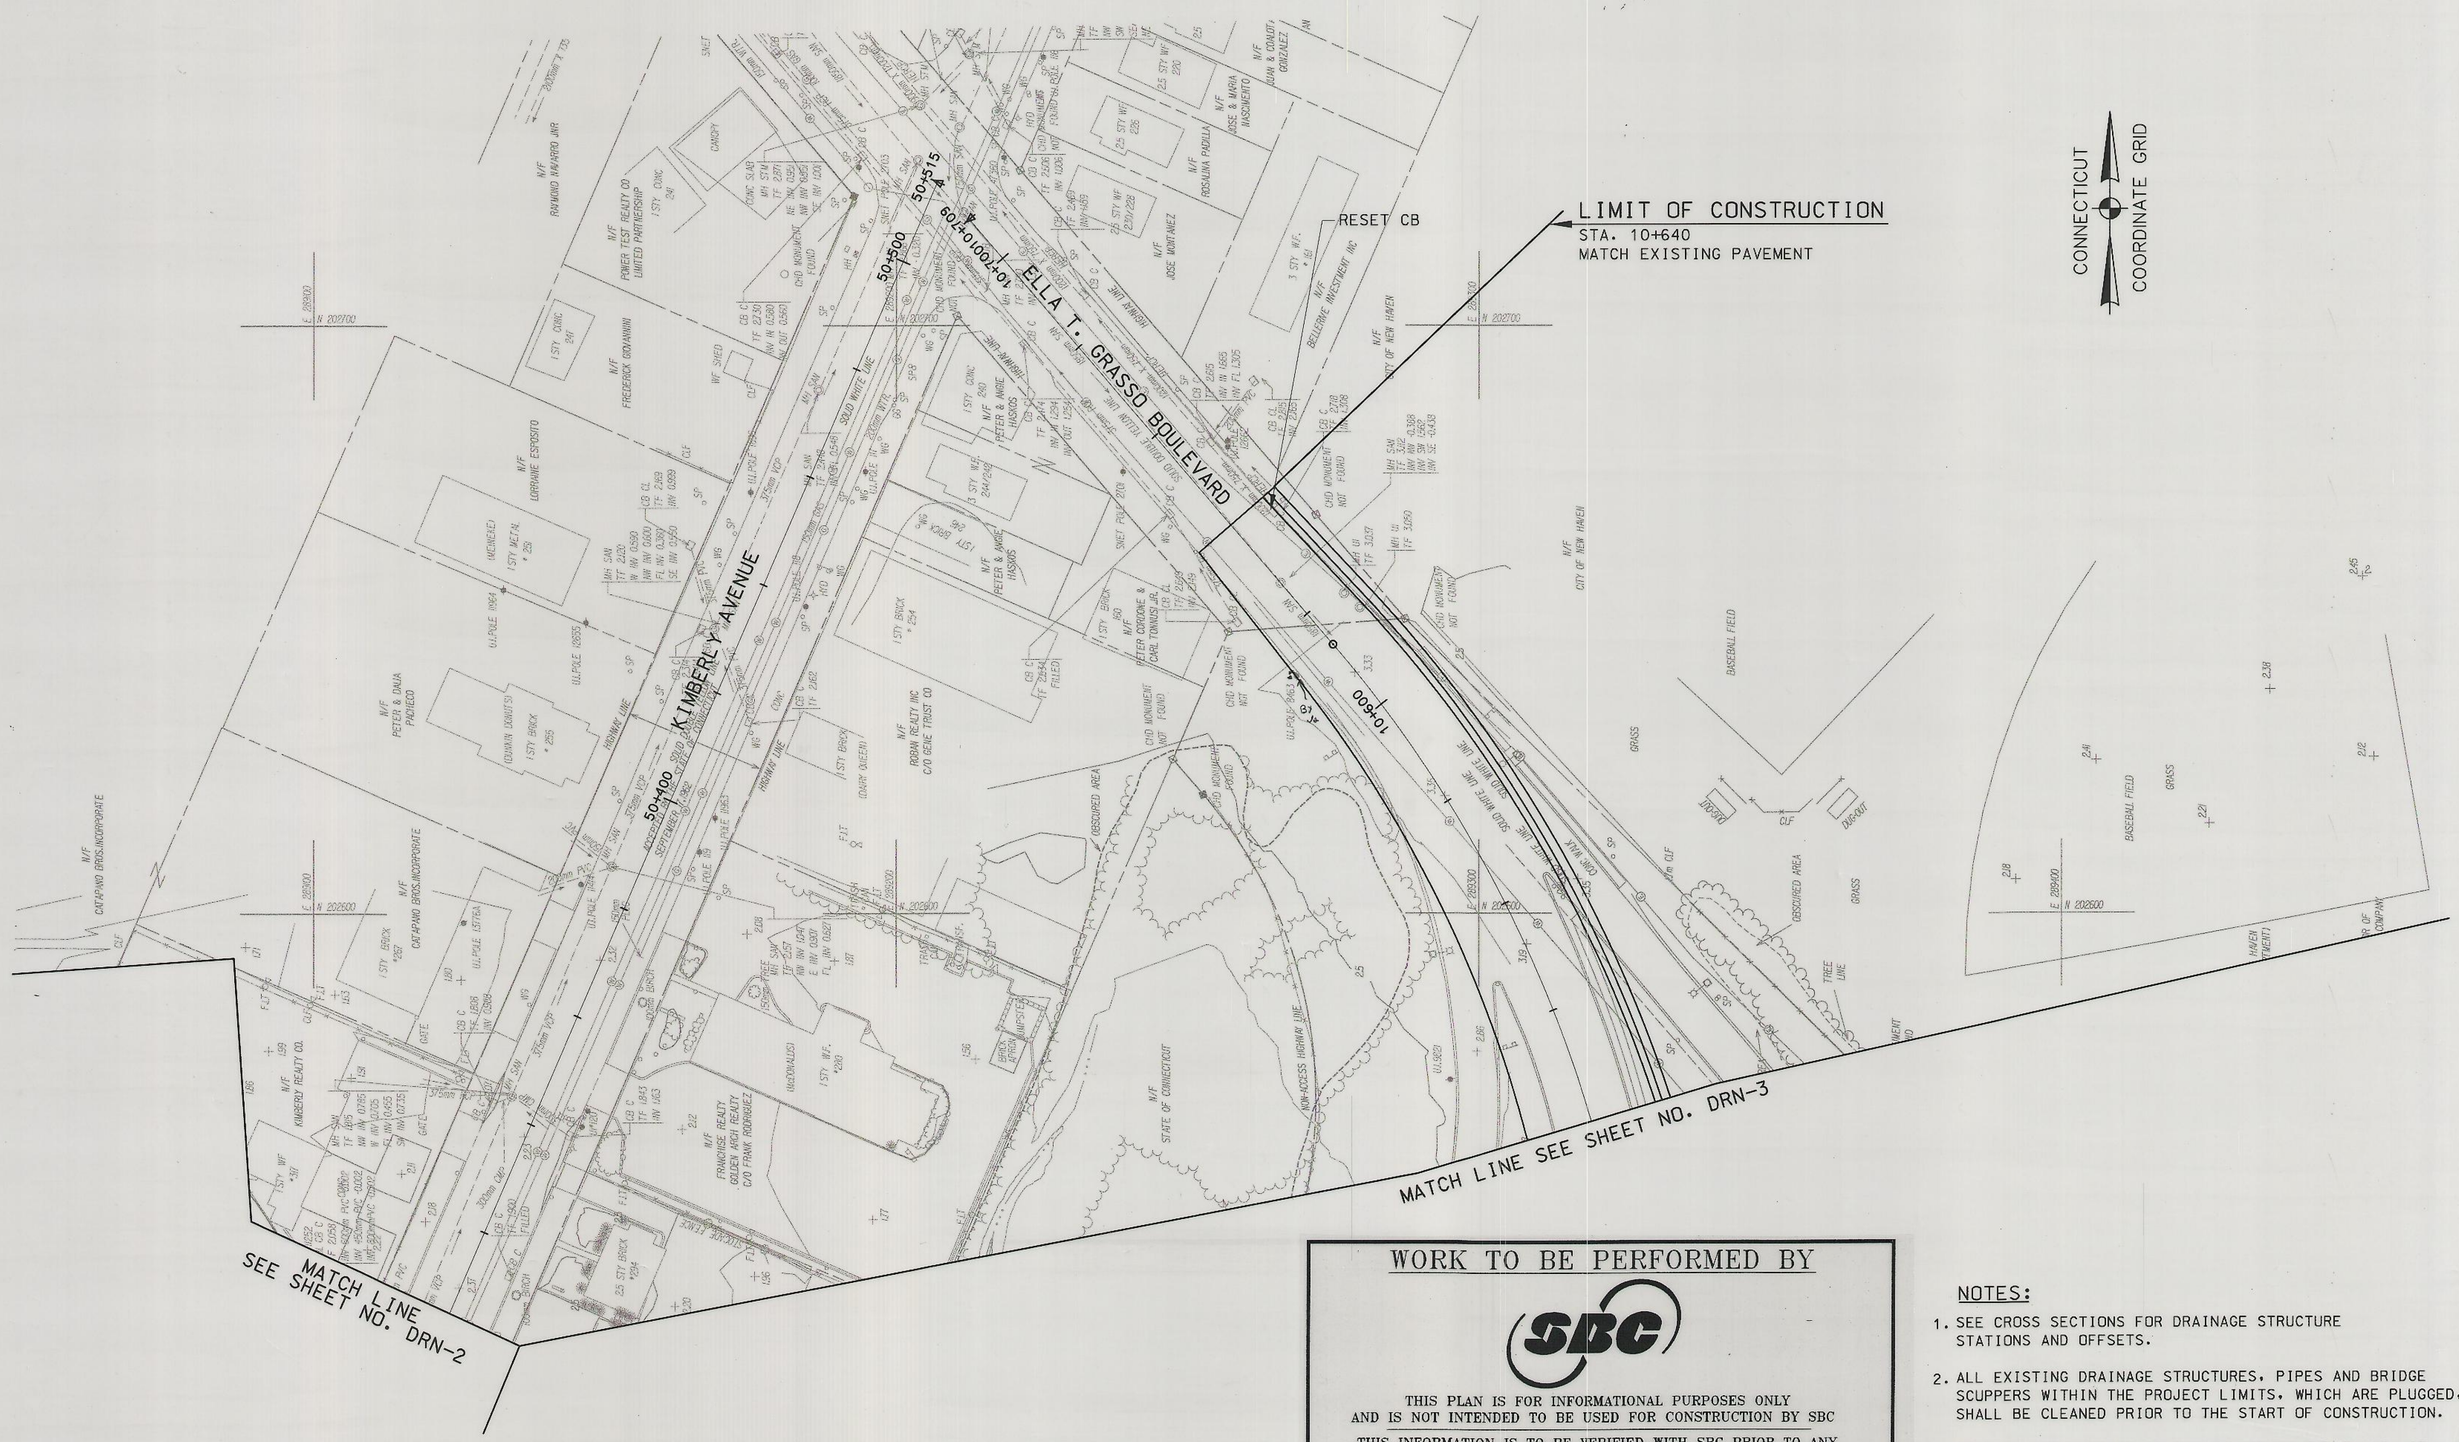

WORK TO BE PERFORMED BY

SBC

THIS PLAN IS FOR INFORMATIONAL PURPOSES ONLY
AND IS NOT INTENDED TO BE USED FOR CONSTRUCTION BY SBC

THIS INFORMATION IS TO BE VERIFIED WITH SBC PRIOR TO ANY DESIGN OR CONSTRUCTION SINCE THERE MAY BE DEVIATIONS DUE TO OTHER UTLILTY WORK, CHANGES IN D.O.T. DESIGN, FIELD CONDITIONS, ETC.

NOTES:

1. SEE CROSS SECTIONS FOR DRAINAGE STRUCTURE STATIONS AND OFFSETS.
2. ALL EXISTING DRAINAGE STRUCTURES, PIPES AND BRIDGE SCUPPERS WITHIN THE PROJECT LIMITS, WHICH ARE PLUGGED, SHALL BE CLEANED PRIOR TO THE START OF CONSTRUCTION.
3. WHERE ALUMINUM PIPE IS CALLED FOR ON THE PLANS, IT SHALL BE CORRUGATED ALUMINUM PIPE (SMOOTH INTERIOR).

REV.	DATE	DESCRIPTION	SHEET. NO
		REVISIONS	

SCALE IN METERS
0 5 10 15 20 25
SCALE 1:500

DESIGNER: R. P. TALBOT
DRAFTER: R. P. TALBOT
CHECKED BY:
DATE CHECKED:

STATE OF CONNECTICUT
DEPARTMENT OF TRANSPORTATION

ENGINEER: PARSONS BRINCKERHOFF QUADE & DOUGLAS, INC.

PROJECT TITLE: RECONSTRUCTION OF I-95 OVER WEST RIVER

CADD FILE 0920522007.DRN | PLOTTED 9/13/2005

TOWN: NEW HAVEN / WEST HAVEN

DRAWING TITLE: DRAINAGE PLAN

PROJECT NO.: 92-522
DRAWING NO.: DRN-7
SHEET NO.:

FINAL DESIGN SUBMISSION

12:05:52 PM
9/13/2005
h:\DGN\PB18735\FD\Highway\0920522007.drn

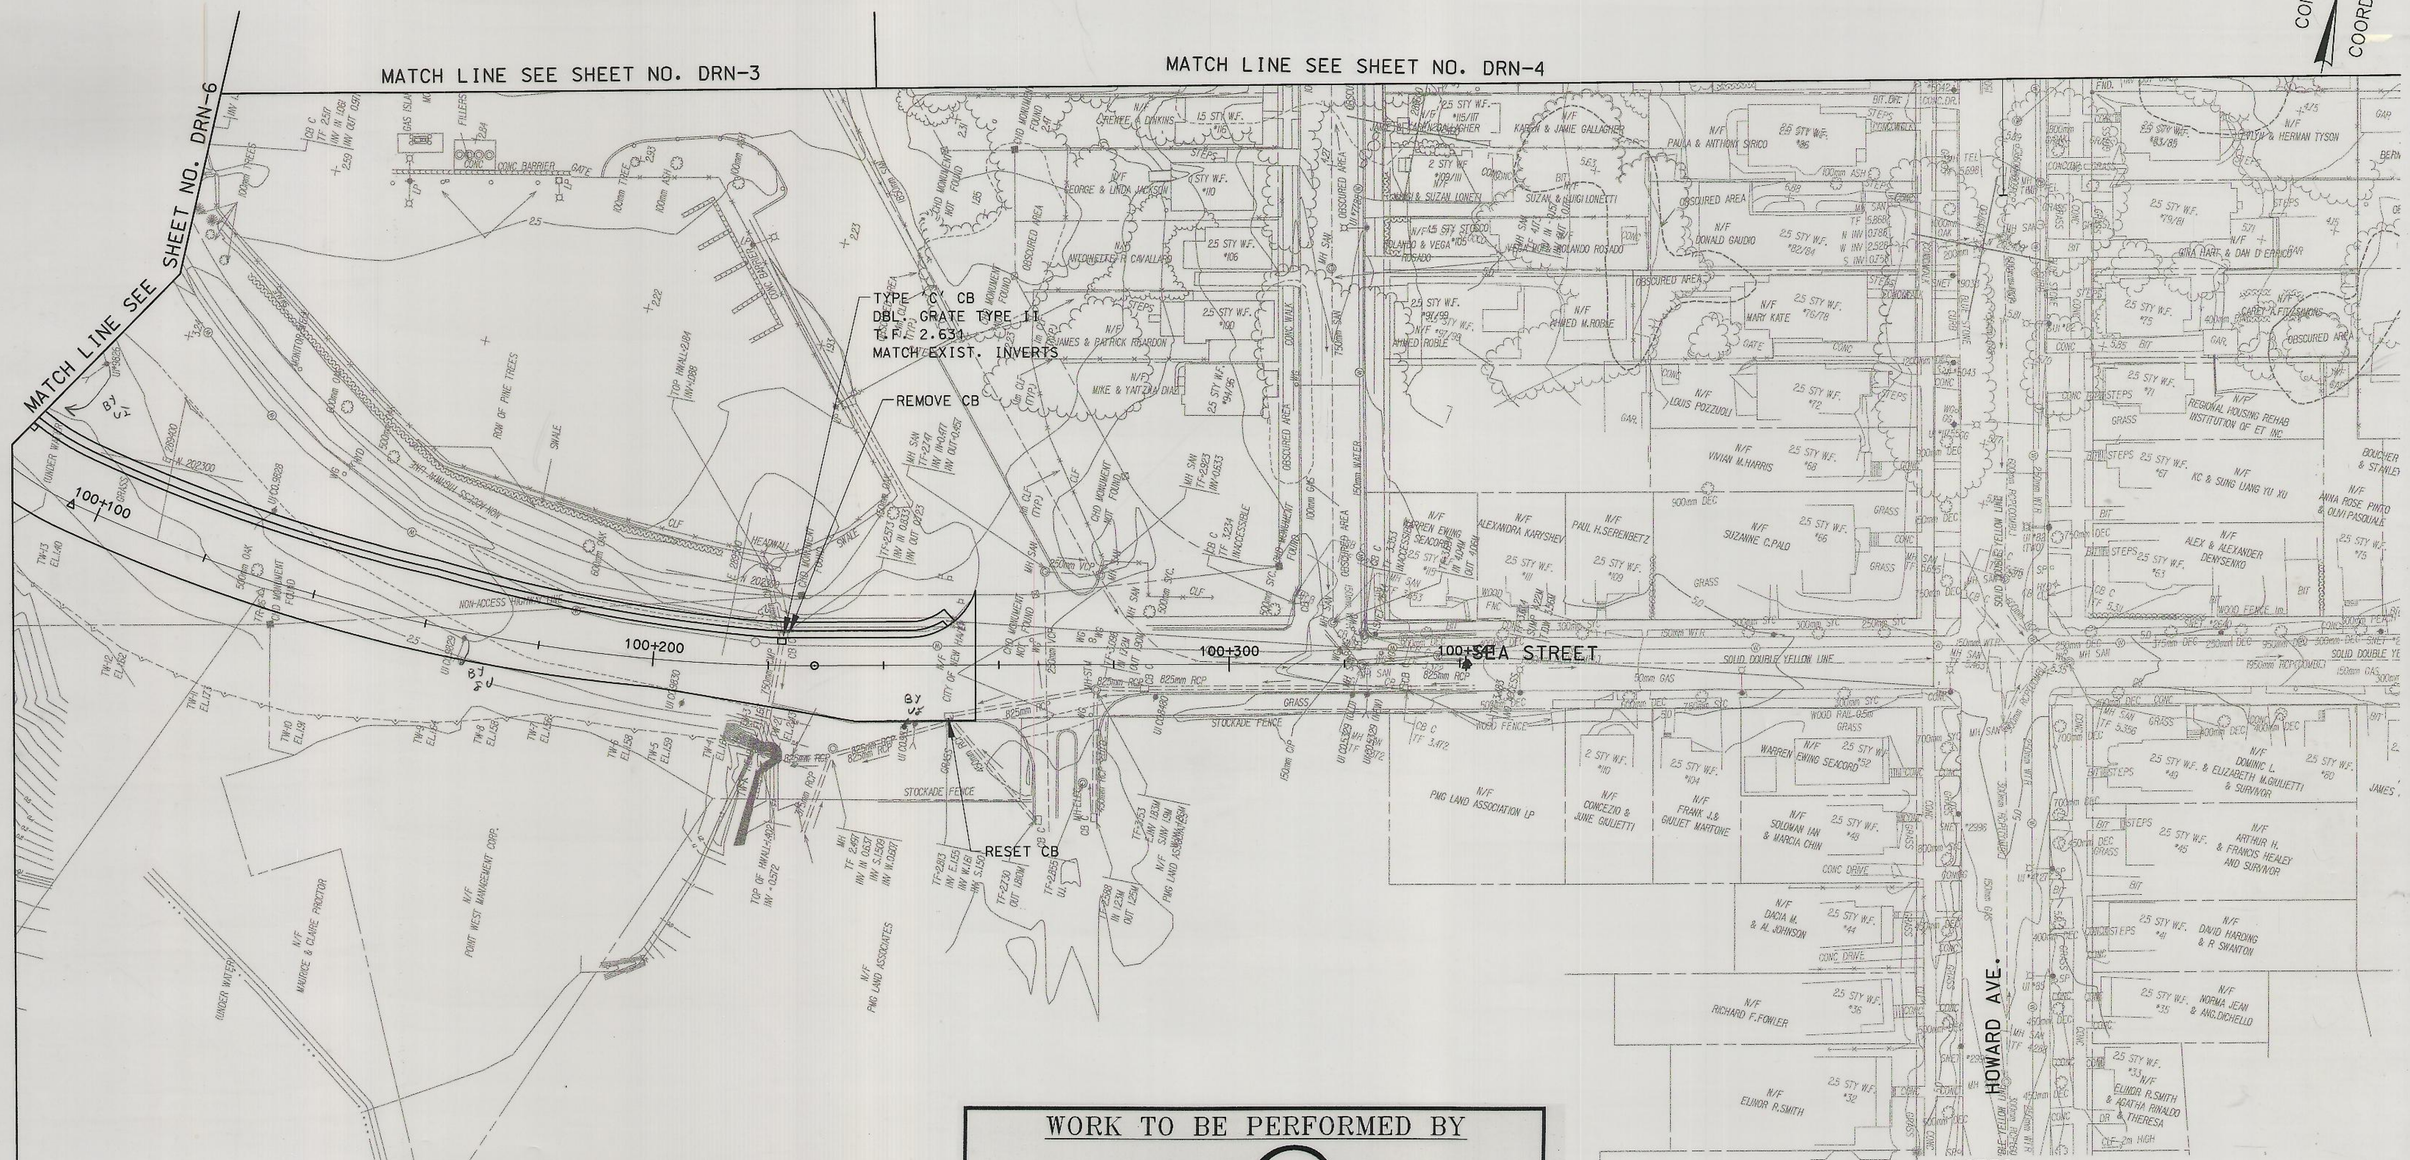

WORK TO BE PERFORMED BY

SBC

THIS PLAN IS FOR INFORMATIONAL PURPOSES ONLY AND IS NOT INTENDED TO BE USED FOR CONSTRUCTION BY SBC

THIS INFORMATION IS TO BE VERIFIED WITH SBC PRIOR TO ANY DESIGN OR CONSTRUCTION SINCE THERE MAY BE DEVIATIONS DUE TO OTHER UTLILTY WORK, CHANGES IN D.O.T. DESIGN, FIELD CONDITIONS, ETC.

NOTES:

1. SEE CROSS SECTIONS FOR DRAINAGE STRUCTURE STATIONS AND OFFSETS.
2. ALL EXISTING DRAINAGE STRUCTURES, PIPES AND BRIDGE SCUPPERS WITHIN THE PROJECT LIMITS, WHICH ARE PLUGGED, SHALL BE CLEANED PRIOR TO THE START OF CONSTRUCTION.
3. WHERE ALUMINUM PIPE IS CALLED FOR ON THE PLANS, IT SHALL BE CORRUGATED ALUMINUM PIPE (SMOOTH INTERIOR).

REV.	DATE	DESCRIPTION	SHEET. NO
		REVISIONS	

SCALE IN METERS
0 5 10 15 20 25
SCALE 1:500

DESIGNER: R. P. TALBOT
DRAFTER: R. P. TALBOT
CHECKED BY:
DATE CHECKED:

STATE OF CONNECTICUT
DEPARTMENT OF TRANSPORTATION

ENGINEER: PARSONS BRINCKERHOFF QUADE & DOUGLAS, INC.

PROJECT TITLE: RECONSTRUCTION OF I-95 OVER WEST RIVER

CADD FILE: 0920522008.DRN
PLOTTED 9/13/2005

TOWN: NEW HAVEN / WEST HAVEN

DRAWING TITLE: DRAINAGE PLAN

PROJECT NO.: 92-522
DRAWING NO.: DRN-8
SHEET NO.:

FINAL DESIGN SUBMISSION

11:33:50 AM
9/13/2005
h:\DGN\PB18735\FD\Highway\0920522008.drn