01.05 - CROSS-SECTIONS STA. 5+00 - 125+00

INDEX OF DRAWINGS

DRAWING NUMBER	DRAWING TITLE	DRAWING NUMBER	DRAWING TITLE
CST-01	COVER SHEET		
XSC-001 TO XSC-099	CROSS-SECTIONS		

THE DESIGN APPEARS TO CONFORM TO APPLICABLE CRITERIA. APPROVAL IS NOT TO BE CONSTRUED TO MEAN THAT ALL ASPECTS OF THE DESIGN HAVE BEEN PERSONALLY CHECKED BY THE UNDERSIGNED.

TRANSPORTATION PRINCIPAL ENGINEER

REV.	DATE	REVISION DESCRIPTION	SHEET NO.
-	-	-	-
-	-	-	-
-	-	-	-
-	-	-	-
-	-	-	-
-	-	-	-

THE INFORMATION, INCLUDING ESTIMATED QUANTITIES OF WORK, SHOWN ON THESE SHEETS IS BASED ON LIMITED INVESTIGATIONS BY THE STATE AND IS IN NO WAY WARRANTED TO INDICATE THE CONDITIONS OF ACTUAL QUANTITIES OF WORK WHICH WILL BE REQUIRED.

Plotted Date: 2/15/2013

DESIGNER/DRAFTER: SN

CHECKED BY: MSC

SCALE AS NOTED

STATE OF CONNECTICUT
DEPARTMENT OF TRANSPORTATION

Filename: ...\Plan\INDEX_01_05.dgn

SIGNATURE/ BLOCK:

OFFICE OF ENGINEERING

APPROVED BY:

PROJECT TITLE:

MERRITT PARKWAY (ROUTE 15)
SAFETY IMPROVEMENTS, RESURFACING,
ENHANCEMENTS AND BRIDGE IMPROVEMENTS

TOWN:

STAMFORD
NEW CANAAN

DRAWING TITLE:

CROSS SECTION
COVER SHEET

PROJECT NO. 135-270

DRAWING NO. CST-01

SHEET NO. 01.05.001

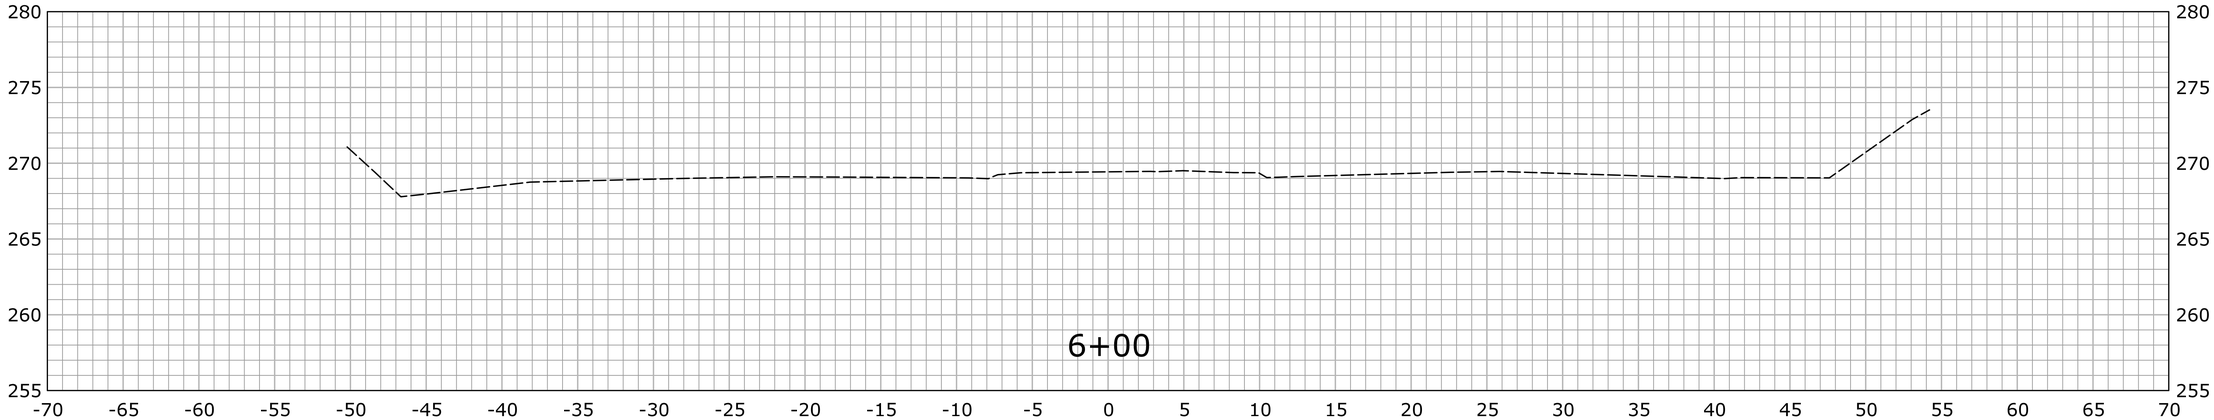

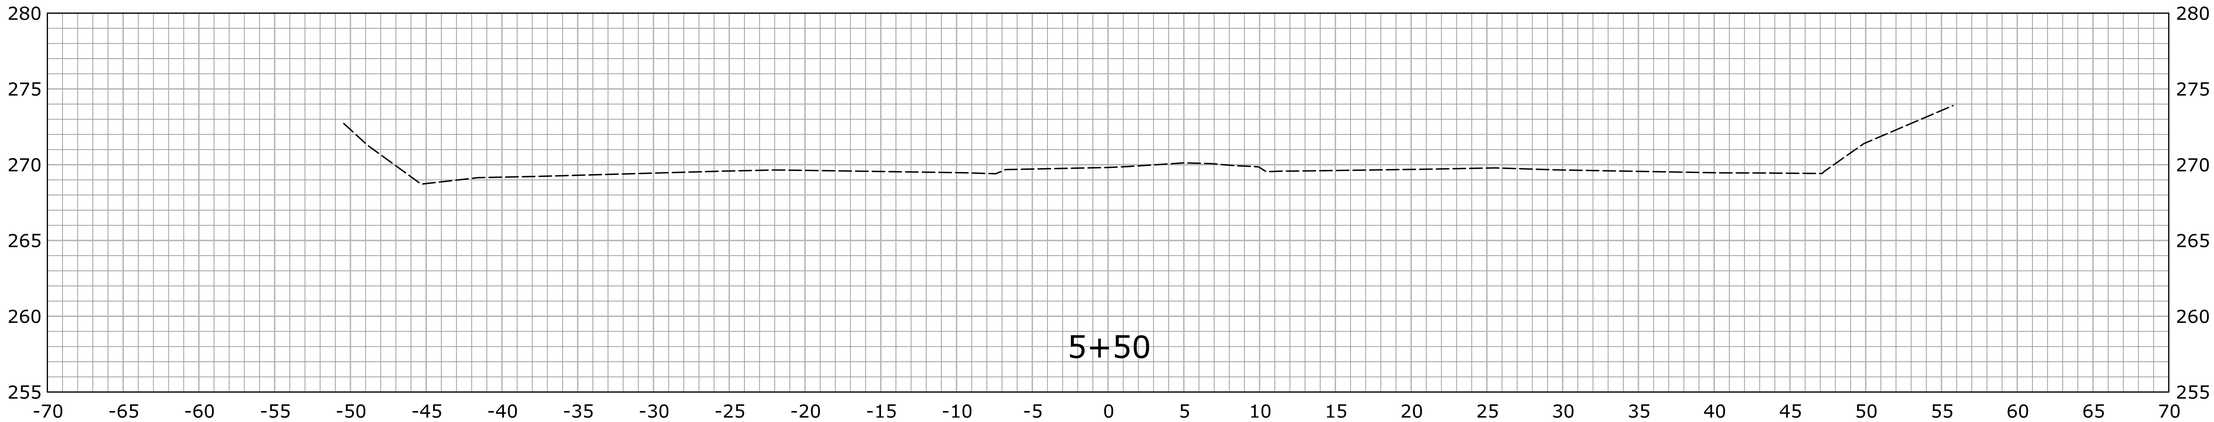

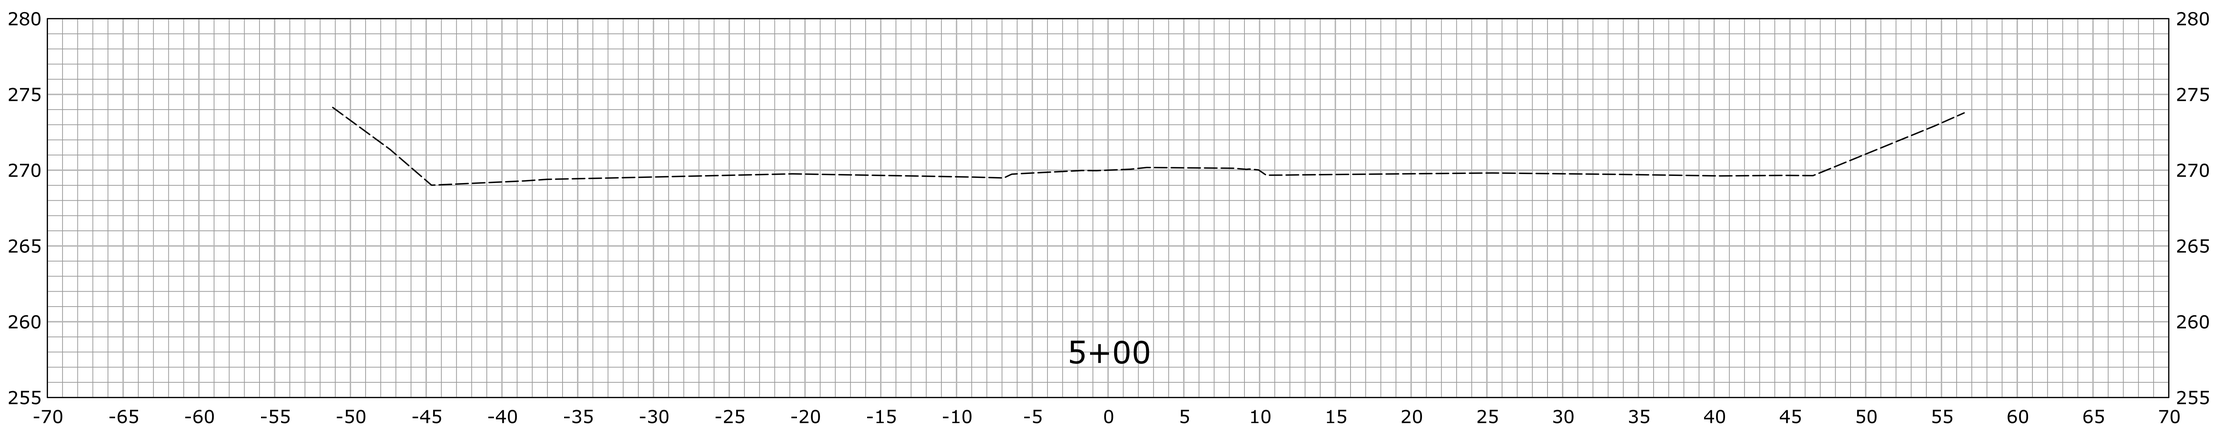

STA.5+00 TO STA.6+00

REV.	DATE	REVISION DESCRIPTION	SHEET NO.
-	-	-	-
-	-	-	-
-	-	-	-
-	-	-	-
-	-	-	-
-	-	-	-

THE INFORMATION, INCLUDING ESTIMATED QUANTITIES OF WORK, SHOWN ON THESE SHEETS IS BASED ON LIMITED INVESTIGATIONS BY THE STATE AND IS IN NO WAY WARRANTED TO INDICATE THE CONDITIONS OF ACTUAL QUANTITIES OF WORK WHICH WILL BE REQUIRED.

Plotted Date: 2/15/2013

DESIGNER/DRAFTER: SN

CHECKED BY: MSC

SCALE IN FEET 0 5 10

SCALE 1" = 5'

STATE OF CONNECTICUT
DEPARTMENT OF TRANSPORTATION

Filename: ...\HW_MSH_0135_0270_XSC-01_START_61+00.dgn

SIGNATURE/ BLOCK:

OFFICE OF ENGINEERING

APPROVED BY: DATE:

PROJECT TITLE:

MERRITT PARKWAY (ROUTE 15)
SAFETY IMPROVEMENTS, RESURFACING,
ENHANCEMENTS AND BRIDGE IMPROVEMENTS

TOWN: STAMFORD NEW CANAAN

DRAWING TITLE: CROSS SECTIONS

PROJECT NO. 135-270

DRAWING NO. XSC-001

SHEET NO. 01.05.002

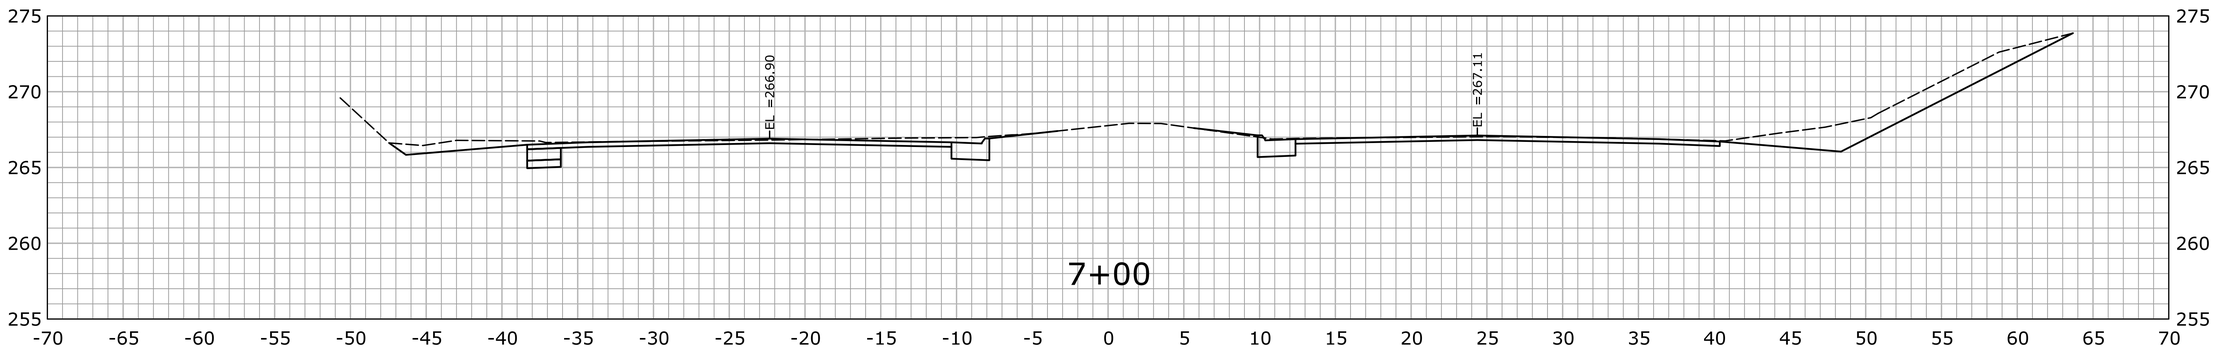

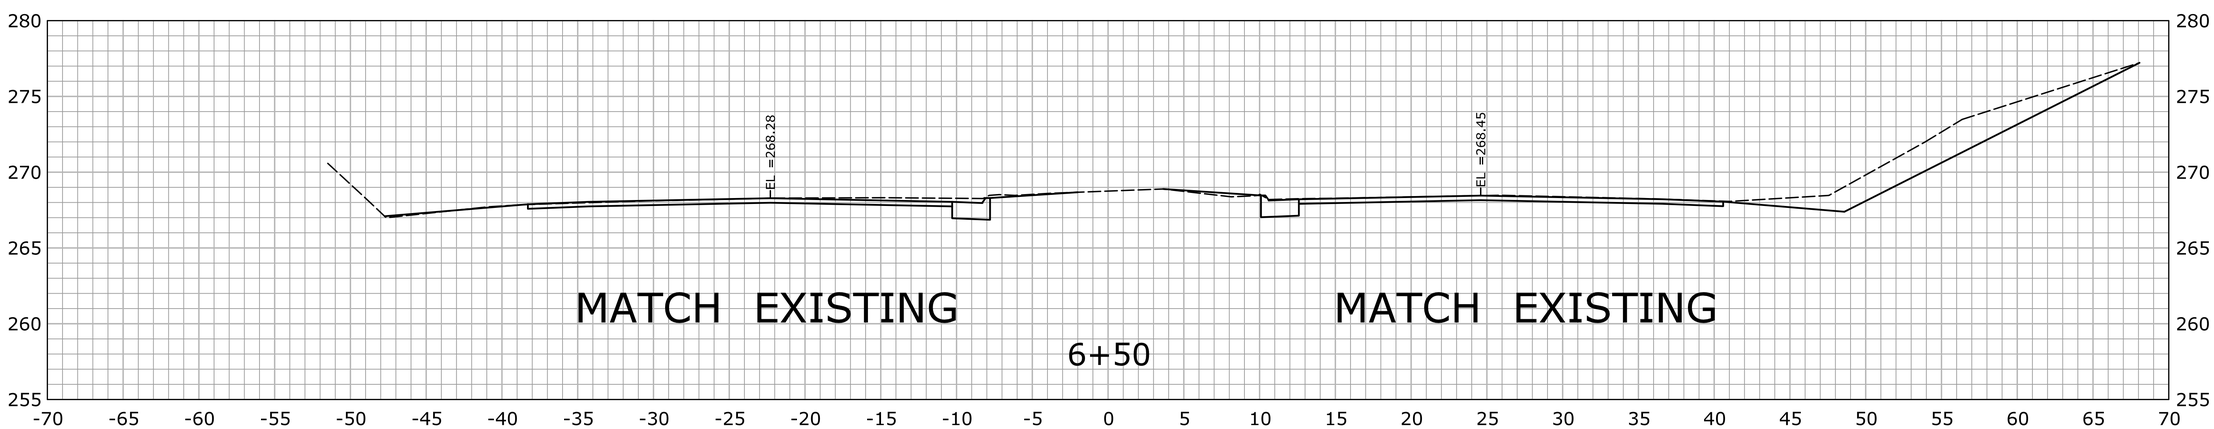

STA.6+50 TO STA.7+50

REV.	DATE	REVISION DESCRIPTION	SHEET NO.
-	-	-	-
-	-	-	-
-	-	-	-
-	-	-	-
-	-	-	-
-	-	-	-

THE INFORMATION, INCLUDING ESTIMATED QUANTITIES OF WORK, SHOWN ON THESE SHEETS IS BASED ON LIMITED INVESTIGATIONS BY THE STATE AND IS IN NO WAY WARRANTED TO INDICATE THE CONDITIONS OF ACTUAL QUANTITIES OF WORK WHICH WILL BE REQUIRED.

Plotted Date: 2/15/2013

DESIGNER/DRAFTER: SN

CHECKED BY: MSC

SCALE IN FEET 0 5 10

SCALE 1" = 5'

STATE OF CONNECTICUT
DEPARTMENT OF TRANSPORTATION

Filename: ...\HW_MSH_0135_0270_XSC-01_START_61+00.dgn

SIGNATURE/BLOCK:

OFFICE OF ENGINEERING

APPROVED BY: DATE:

PROJECT TITLE:

MERRITT PARKWAY (ROUTE 15)
SAFETY IMPROVEMENTS, RESURFACING,
ENHANCEMENTS AND BRIDGE IMPROVEMENTS

TOWN: STAMFORD NEW CANAAN

DRAWING TITLE: CROSS SECTIONS

PROJECT NO. 135-270

DRAWING NO. XSC-002

SHEET NO. 01.05.003

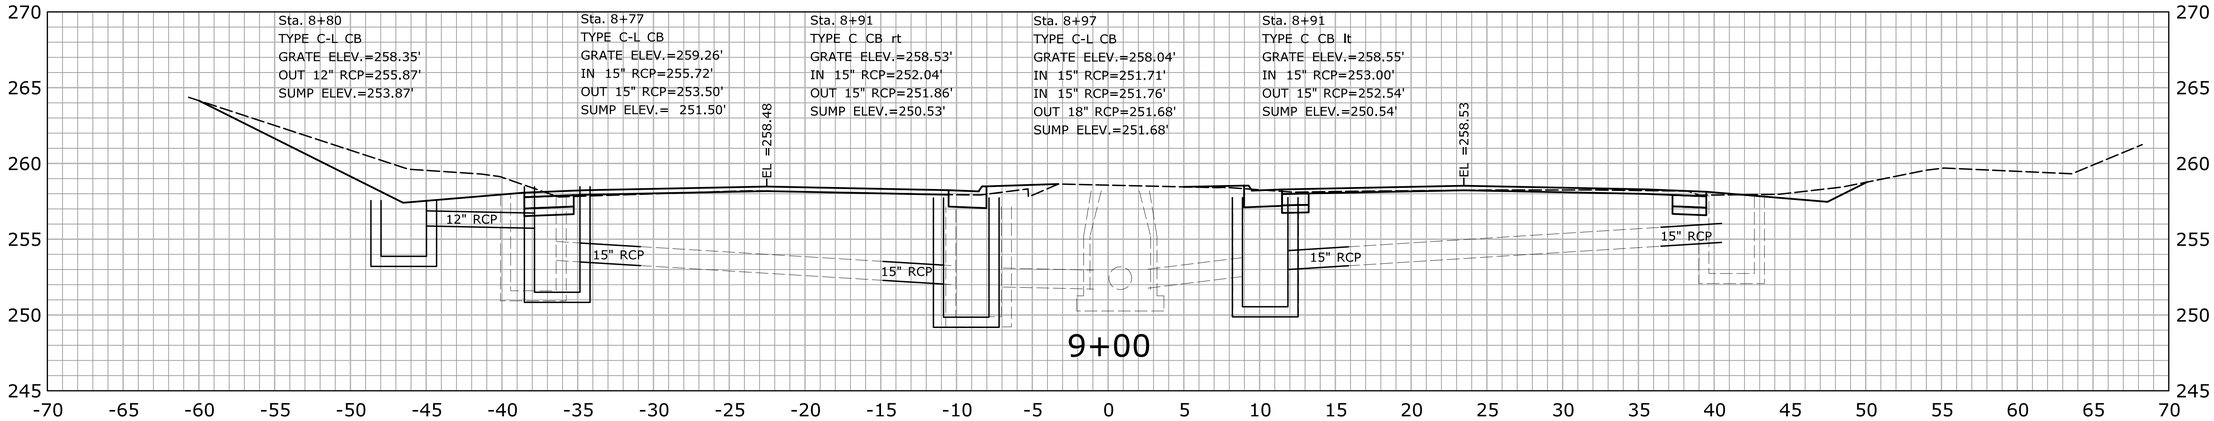

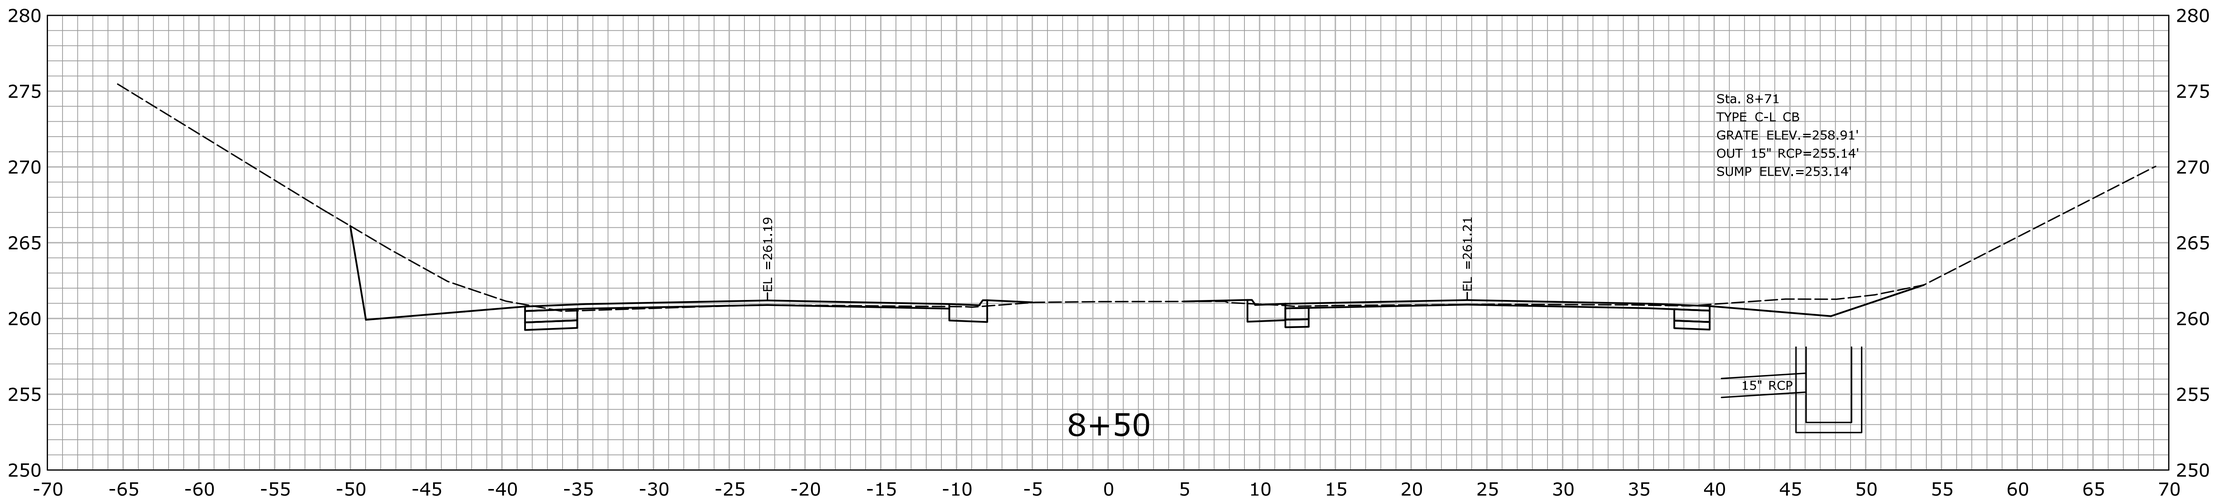

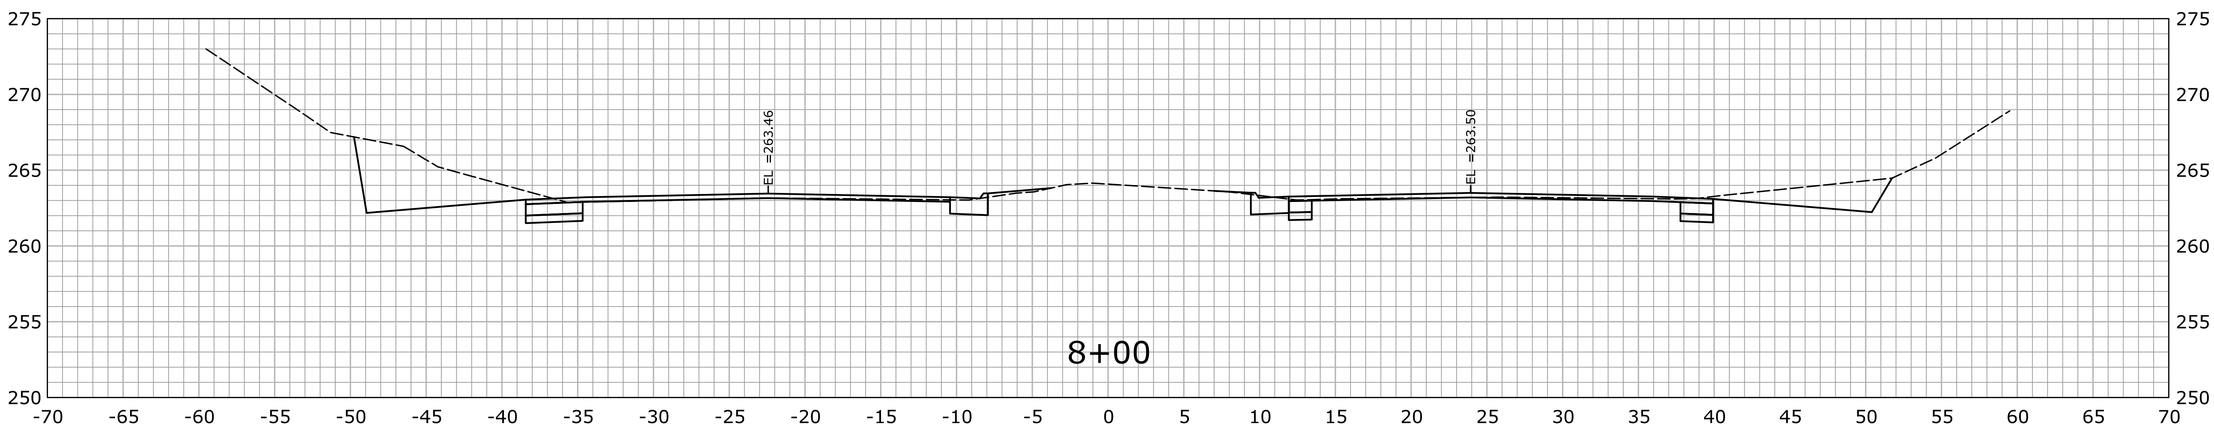

STA.8+00 TO STA.9+00

REV.	DATE	REVISION DESCRIPTION	SHEET NO.
-	-	-	-
-	-	-	-
-	-	-	-
-	-	-	-
-	-	-	-
-	-	-	-

THE INFORMATION, INCLUDING ESTIMATED QUANTITIES OF WORK, SHOWN ON THESE SHEETS IS BASED ON LIMITED INVESTIGATIONS BY THE STATE AND IS IN NO WAY WARRANTED TO INDICATE THE CONDITIONS OF ACTUAL QUANTITIES OF WORK WHICH WILL BE REQUIRED.

Plotted Date: 2/15/2013

DESIGNER/DRAFTER: SN

CHECKED BY: MSC

SCALE IN FEET 0 5 10

SCALE 1" = 5'

STATE OF CONNECTICUT
DEPARTMENT OF TRANSPORTATION

Filename: ...\HW_MSH_0135_0270_XSC-01_START_61+00.dgn

SIGNATURE/ BLOCK:

OFFICE OF ENGINEERING

APPROVED BY: DATE:

PROJECT TITLE:

MERRITT PARKWAY (ROUTE 15)
SAFETY IMPROVEMENTS, RESURFACING,
ENHANCEMENTS AND BRIDGE IMPROVEMENTS

TOWN: STAMFORD NEW CANAAN

DRAWING TITLE: CROSS SECTIONS

PROJECT NO. 135-270

DRAWING NO. XSC-003

SHEET NO. 01.05.004

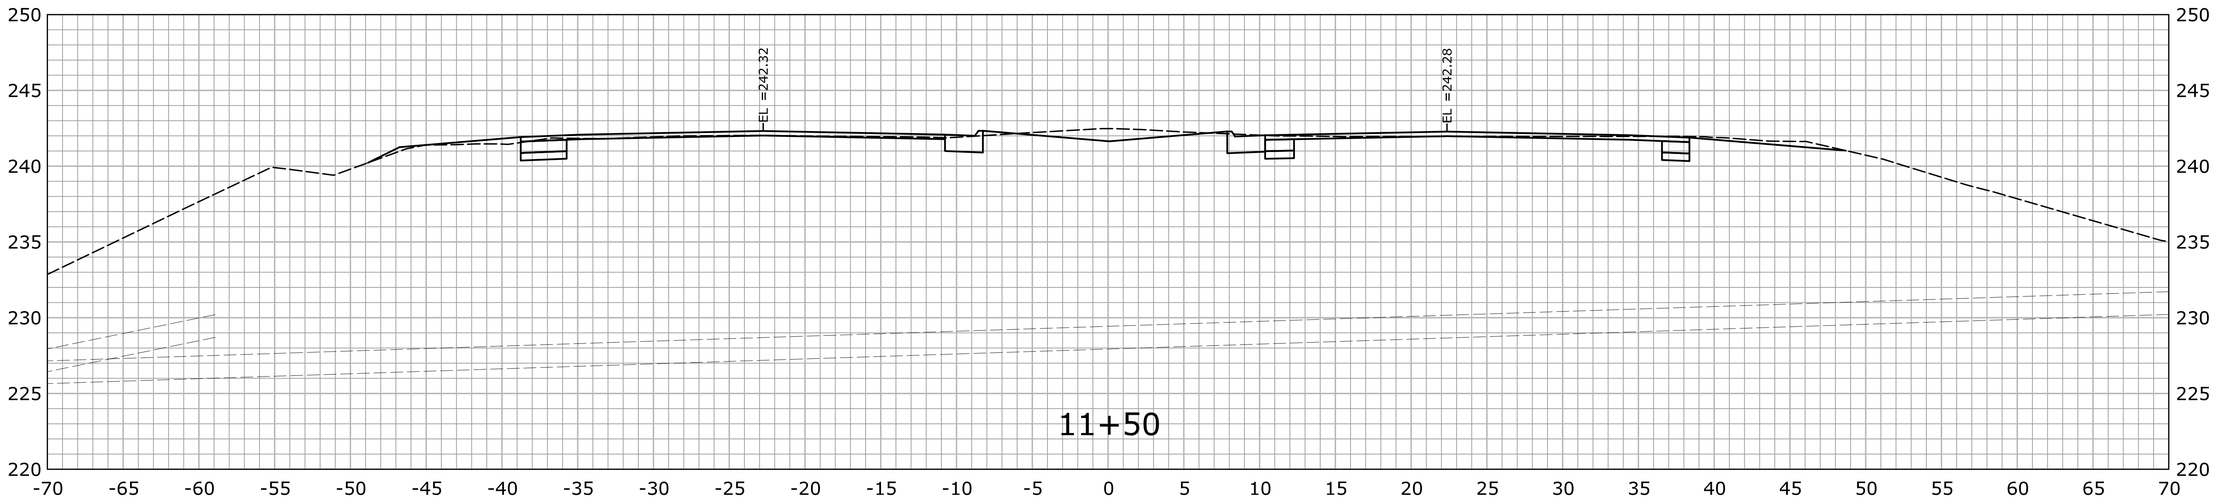

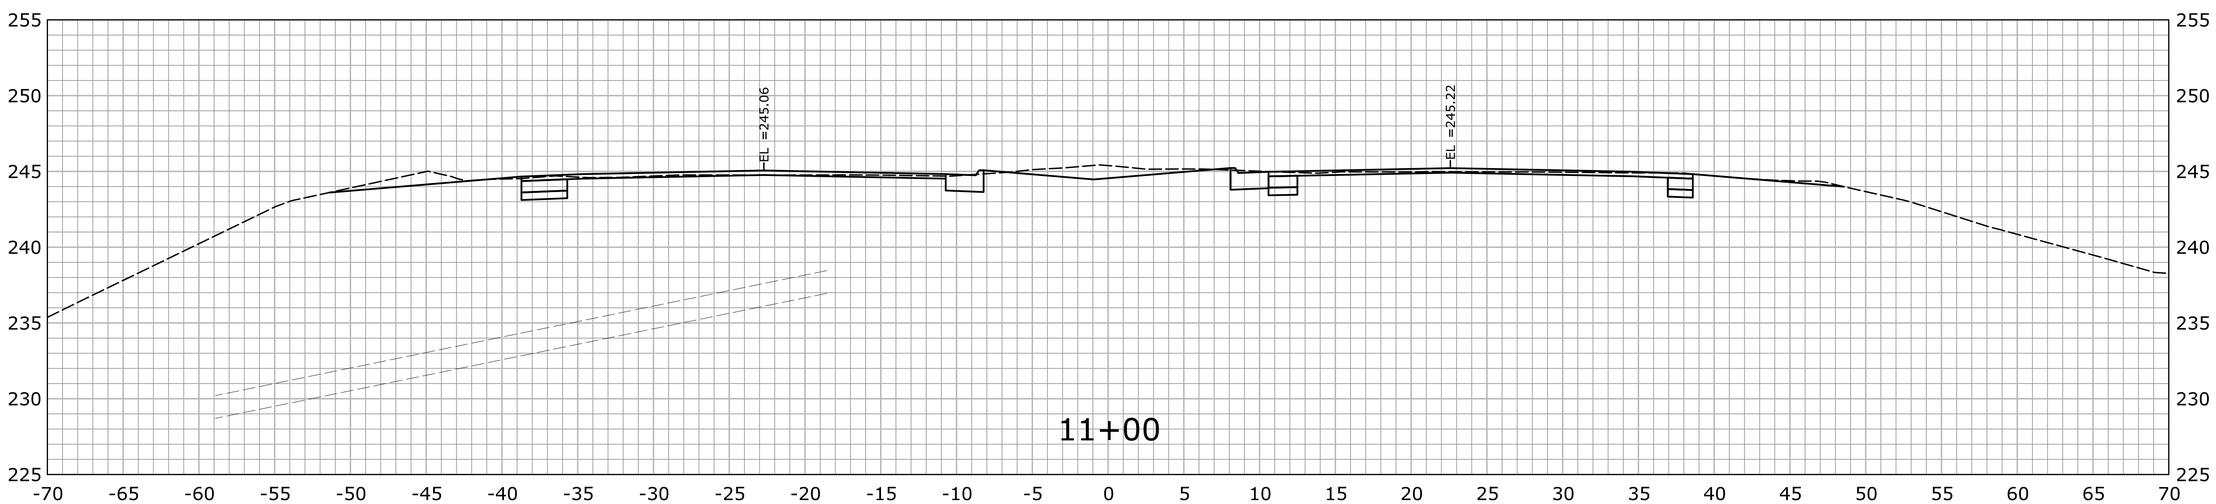

STA.11+00 TO STA.11+50

REV.	DATE	REVISION DESCRIPTION	SHEET NO.
-	-	-	-
-	-	-	-
-	-	-	-
-	-	-	-
-	-	-	-
-	-	-	-

THE INFORMATION, INCLUDING ESTIMATED QUANTITIES OF WORK, SHOWN ON THESE SHEETS IS BASED ON LIMITED INVESTIGATIONS BY THE STATE AND IS IN NO WAY WARRANTED TO INDICATE THE CONDITIONS OF ACTUAL QUANTITIES OF WORK WHICH WILL BE REQUIRED.

Plotted Date: 2/15/2013

DESIGNER/DRAFTER: **SN**

CHECKED BY: **MSC**

SCALE IN FEET 0 5 10

SCALE 1" = 5'

STATE OF CONNECTICUT
DEPARTMENT OF TRANSPORTATION

Filename: ...\HW_MSH_0135_0270_XSC-01_START_61+00.dgn

SIGNATURE/ BLOCK:

OFFICE OF ENGINEERING

APPROVED BY: DATE:

PROJECT TITLE:

MERRITT PARKWAY (ROUTE 15)
SAFETY IMPROVEMENTS, RESURFACING,
ENHANCEMENTS AND BRIDGE IMPROVEMENTS

TOWN: **STAMFORD**
NEW CANAAN

DRAWING TITLE: **CROSS SECTIONS**

PROJECT NO. **135-270**

DRAWING NO. **XSC-005**

SHEET NO. 01.05.006

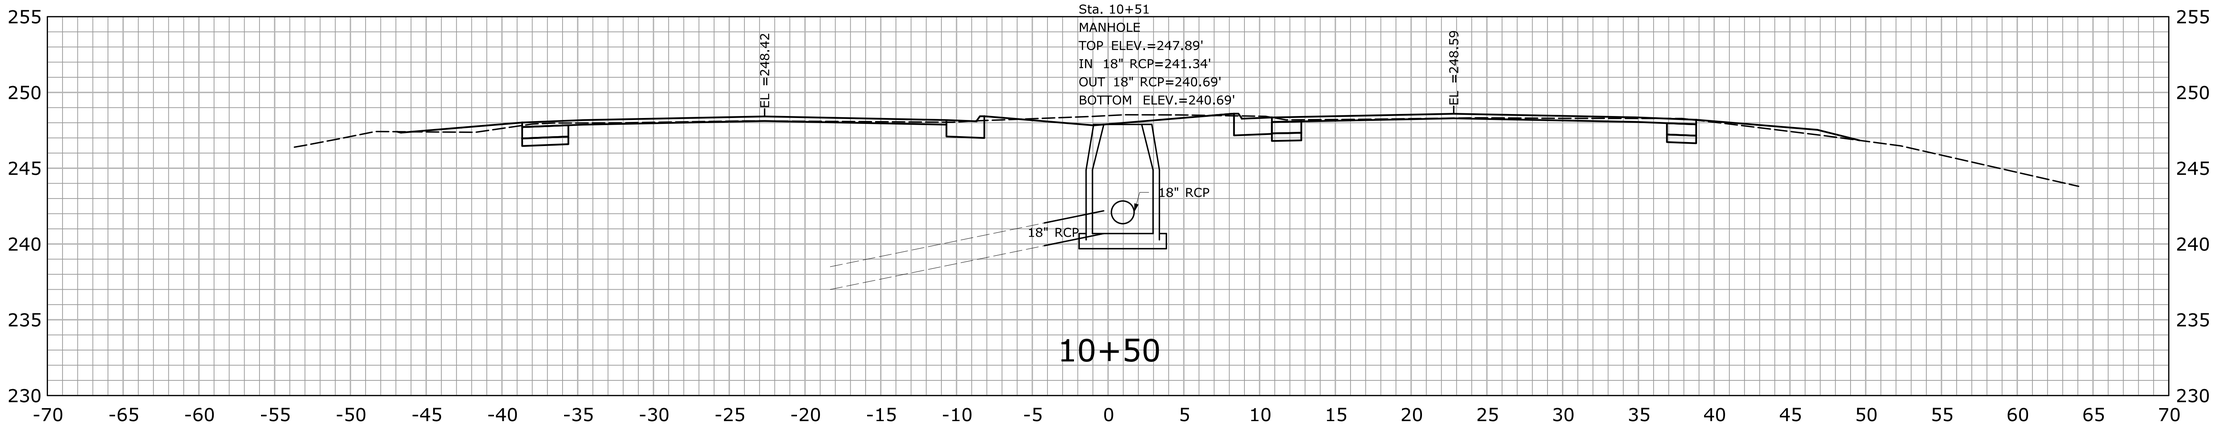

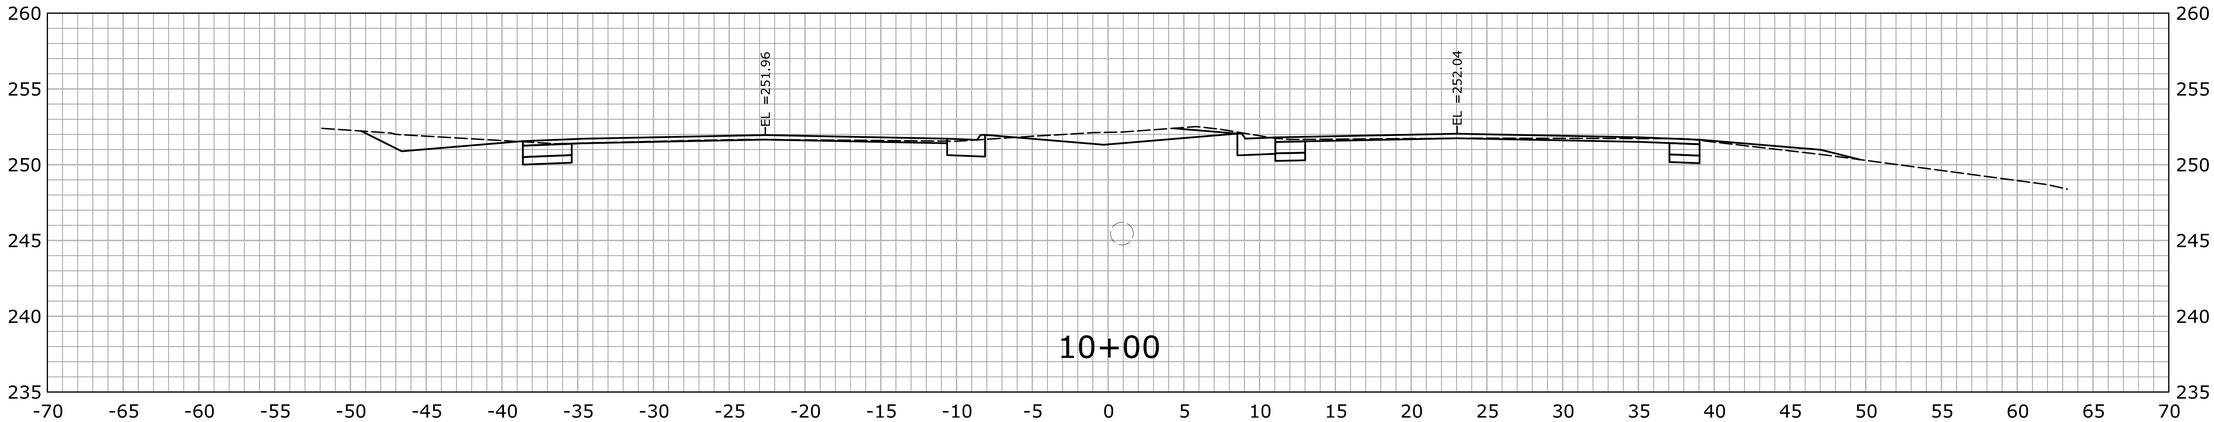

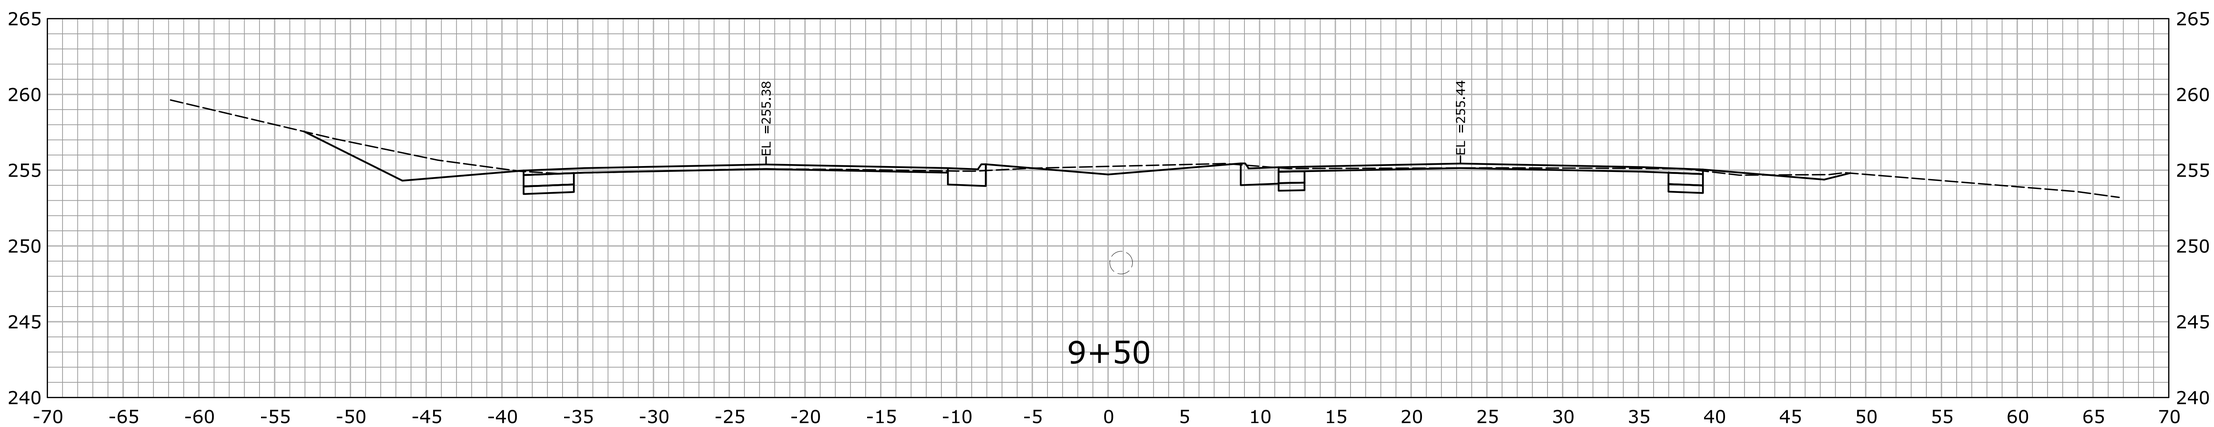

STA.9+50 TO STA.10+50

REV.	DATE	REVISION DESCRIPTION	SHEET NO.
-	-	-	-
-	-	-	-
-	-	-	-
-	-	-	-
-	-	-	-
-	-	-	-

THE INFORMATION, INCLUDING ESTIMATED QUANTITIES OF WORK, SHOWN ON THESE SHEETS IS BASED ON LIMITED INVESTIGATIONS BY THE STATE AND IS IN NO WAY WARRANTED TO INDICATE THE CONDITIONS OF ACTUAL QUANTITIES OF WORK WHICH WILL BE REQUIRED.

Plotted Date: 2/15/2013

DESIGNER/DRAFTER: SN

CHECKED BY: MSC

SCALE IN FEET 0 5 10

SCALE 1" = 5'

STATE OF CONNECTICUT
DEPARTMENT OF TRANSPORTATION

Filename: ...\HW_MSH_0135_0270_XSC-01_START_61+00.dgn

SIGNATURE/BLOCK:

OFFICE OF ENGINEERING

APPROVED BY: DATE:

PROJECT TITLE:

MERRITT PARKWAY (ROUTE 15)
SAFETY IMPROVEMENTS, RESURFACING,
ENHANCEMENTS AND BRIDGE IMPROVEMENTS

TOWN: STAMFORD NEW CANAAN

DRAWING TITLE: CROSS SECTIONS

PROJECT NO. 135-270

DRAWING NO. XSC-004

SHEET NO. 01.05.005

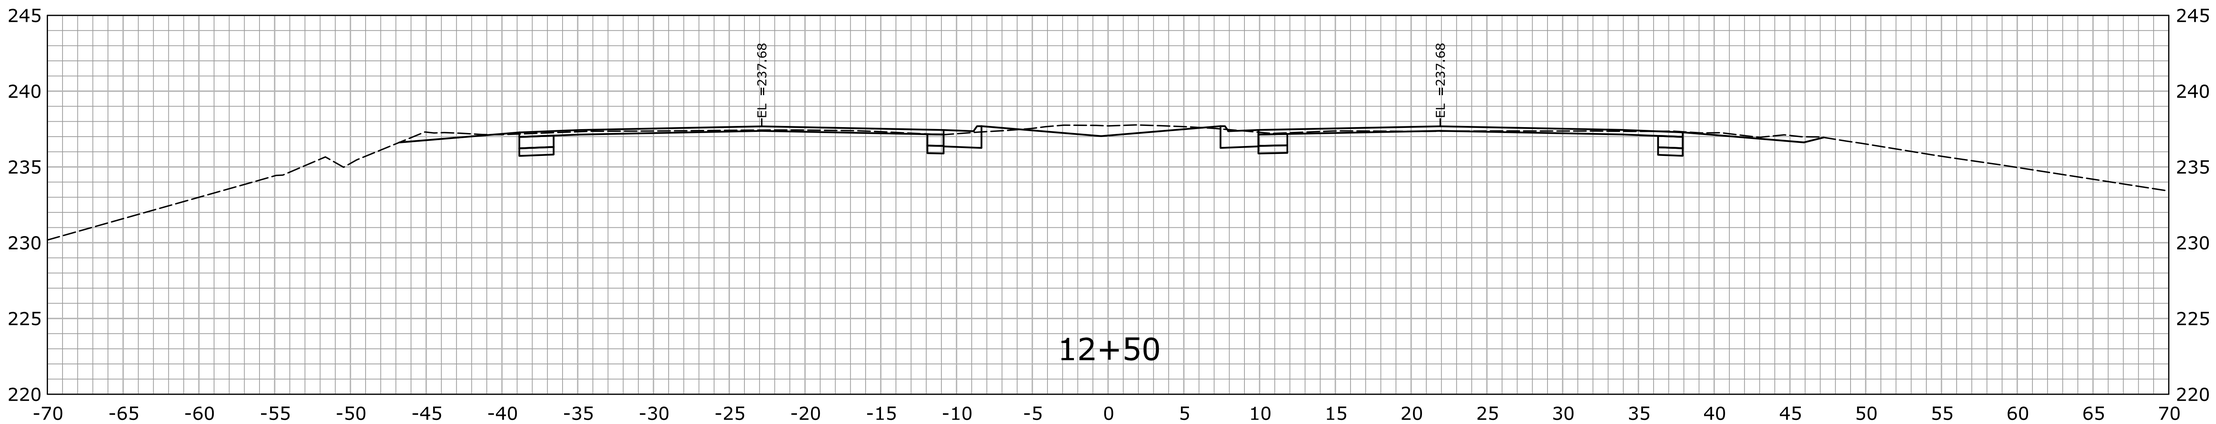

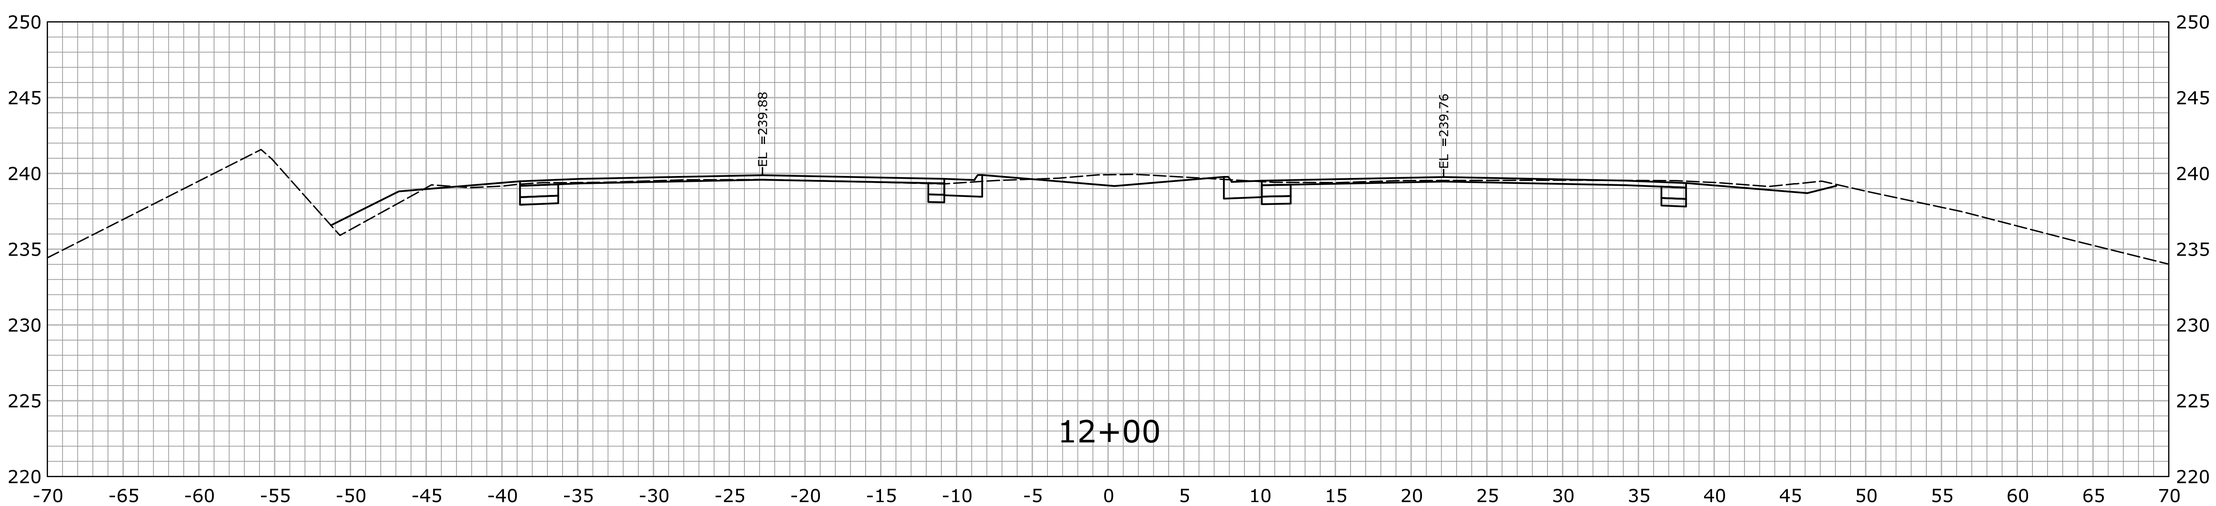

STA.12+00 TO STA.12+50

REV.	DATE	REVISION DESCRIPTION	SHEET NO.
-	-	-	-
-	-	-	-
-	-	-	-
-	-	-	-
-	-	-	-
-	-	-	-

THE INFORMATION, INCLUDING ESTIMATED QUANTITIES OF WORK, SHOWN ON THESE SHEETS IS BASED ON LIMITED INVESTIGATIONS BY THE STATE AND IS IN NO WAY WARRANTED TO INDICATE THE CONDITIONS OF ACTUAL QUANTITIES OF WORK WHICH WILL BE REQUIRED.

Plotted Date: 2/15/2013

DESIGNER/DRAFTER: **SN**

CHECKED BY: **MSC**

SCALE IN FEET 0 5 10

SCALE 1" = 5'

STATE OF CONNECTICUT
DEPARTMENT OF TRANSPORTATION

Filename: ...\HW_MSH_0135_0270_XSC-01_START_61+00.dgn

SIGNATURE/ BLOCK:

OFFICE OF ENGINEERING

APPROVED BY: DATE:

PROJECT TITLE:

MERRITT PARKWAY (ROUTE 15)
SAFETY IMPROVEMENTS, RESURFACING,
ENHANCEMENTS AND BRIDGE IMPROVEMENTS

TOWN: **STAMFORD NEW CANAAN**

DRAWING TITLE: **CROSS SECTIONS**

PROJECT NO. **135-270**

DRAWING NO. **XSC-006**

SHEET NO. 01.05.007

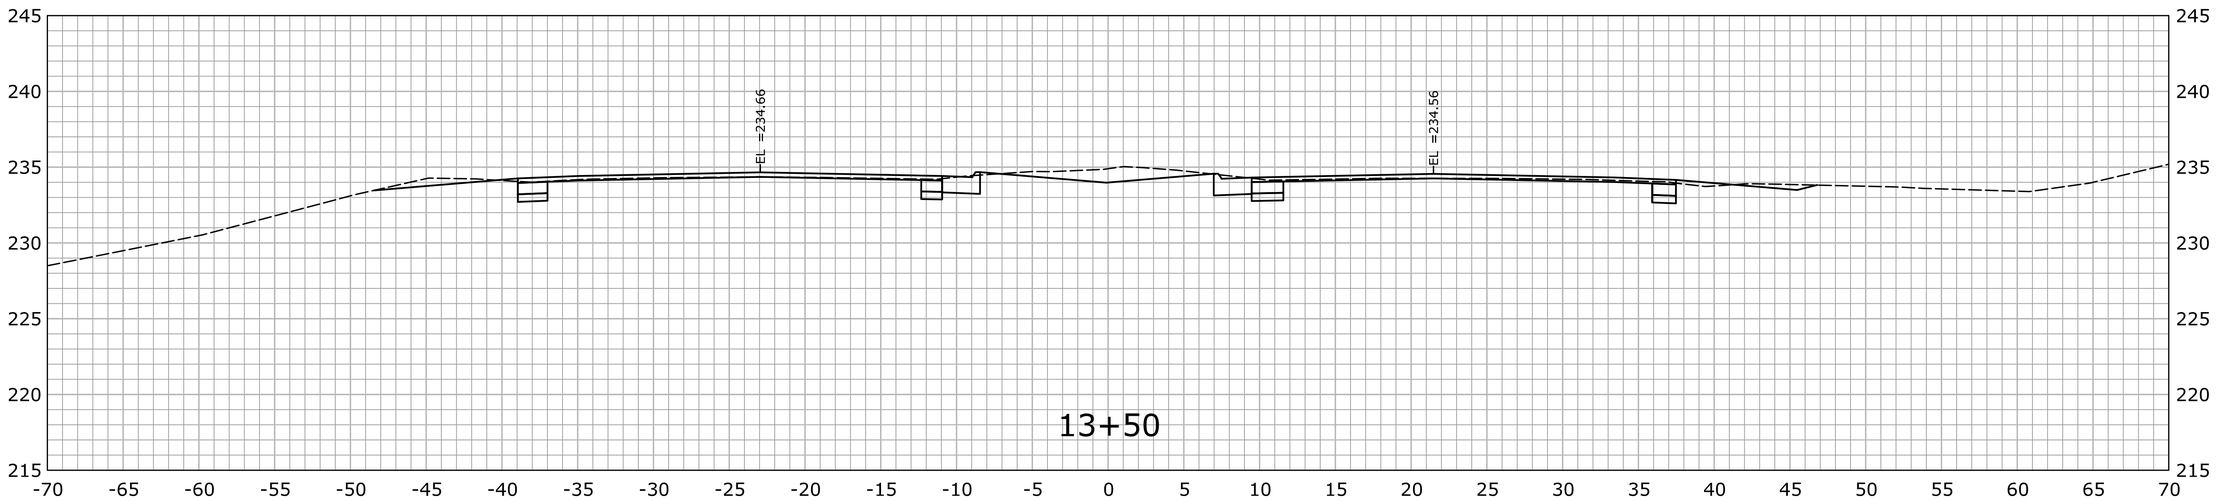

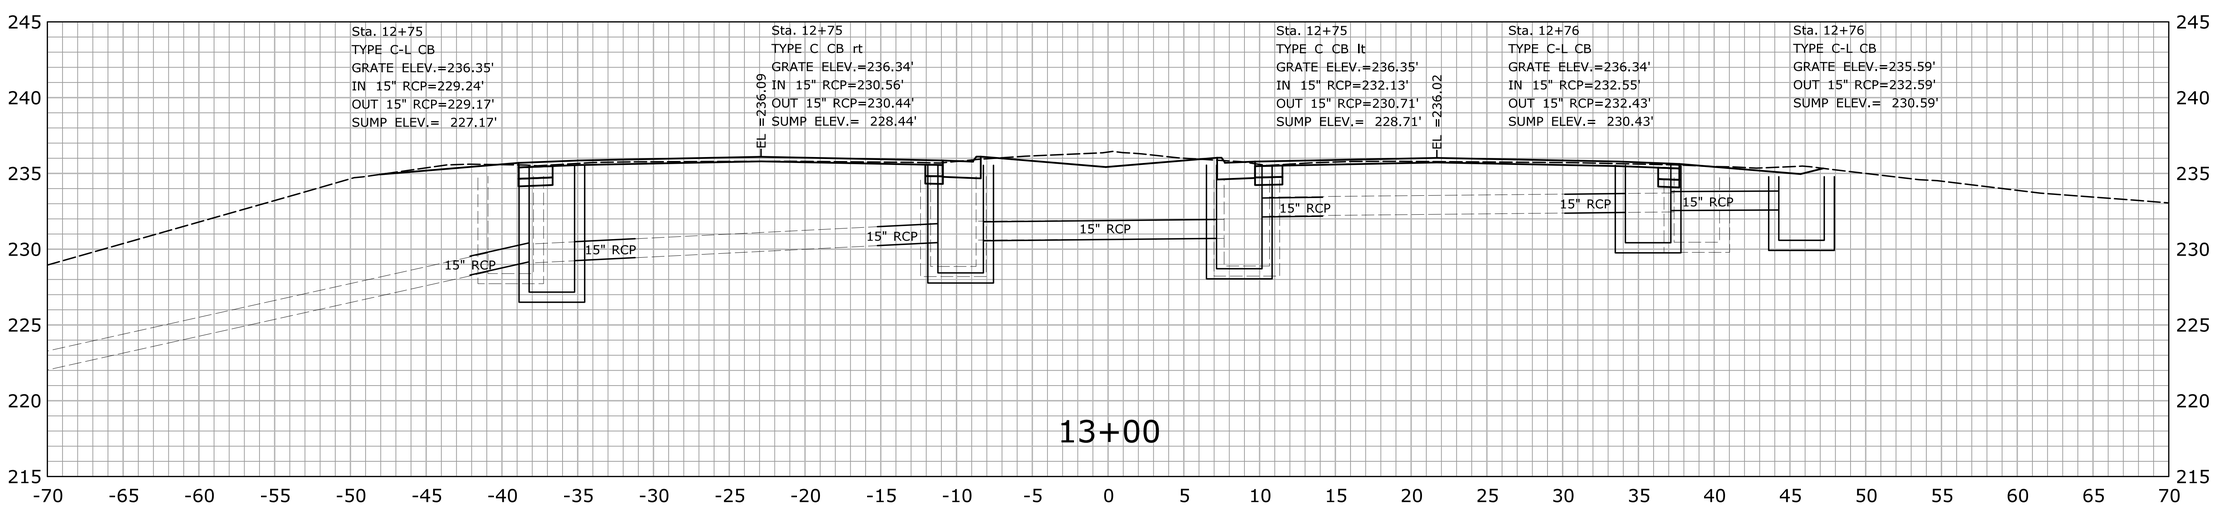

STA.13+00 TO STA.13+50

REV.	DATE	REVISION DESCRIPTION	SHEET NO.
-	-	-	-
-	-	-	-
-	-	-	-
-	-	-	-
-	-	-	-
-	-	-	-

THE INFORMATION, INCLUDING ESTIMATED QUANTITIES OF WORK, SHOWN ON THESE SHEETS IS BASED ON LIMITED INVESTIGATIONS BY THE STATE AND IS IN NO WAY WARRANTED TO INDICATE THE CONDITIONS OF ACTUAL QUANTITIES OF WORK WHICH WILL BE REQUIRED.

Plotted Date: 2/15/2013

DESIGNER/DRAFTER: SN

CHECKED BY: MSC

SCALE IN FEET 0 5 10

SCALE 1" = 5'

STATE OF CONNECTICUT
DEPARTMENT OF TRANSPORTATION

Filename: ...\HW_MSH_0135_0270_XSC-01_START_61+00.dgn

SIGNATURE/BLOCK: OFFICE OF ENGINEERING

APPROVED BY: DATE:

PROJECT TITLE: MERRITT PARKWAY (ROUTE 15) SAFETY IMPROVEMENTS, RESURFACING, ENHANCEMENTS AND BRIDGE IMPROVEMENTS

TOWN: STAMFORD NEW CANAAN

DRAWING TITLE: CROSS SECTIONS

PROJECT NO. 135-270

DRAWING NO. XSC-007

SHEET NO. 01.05.008

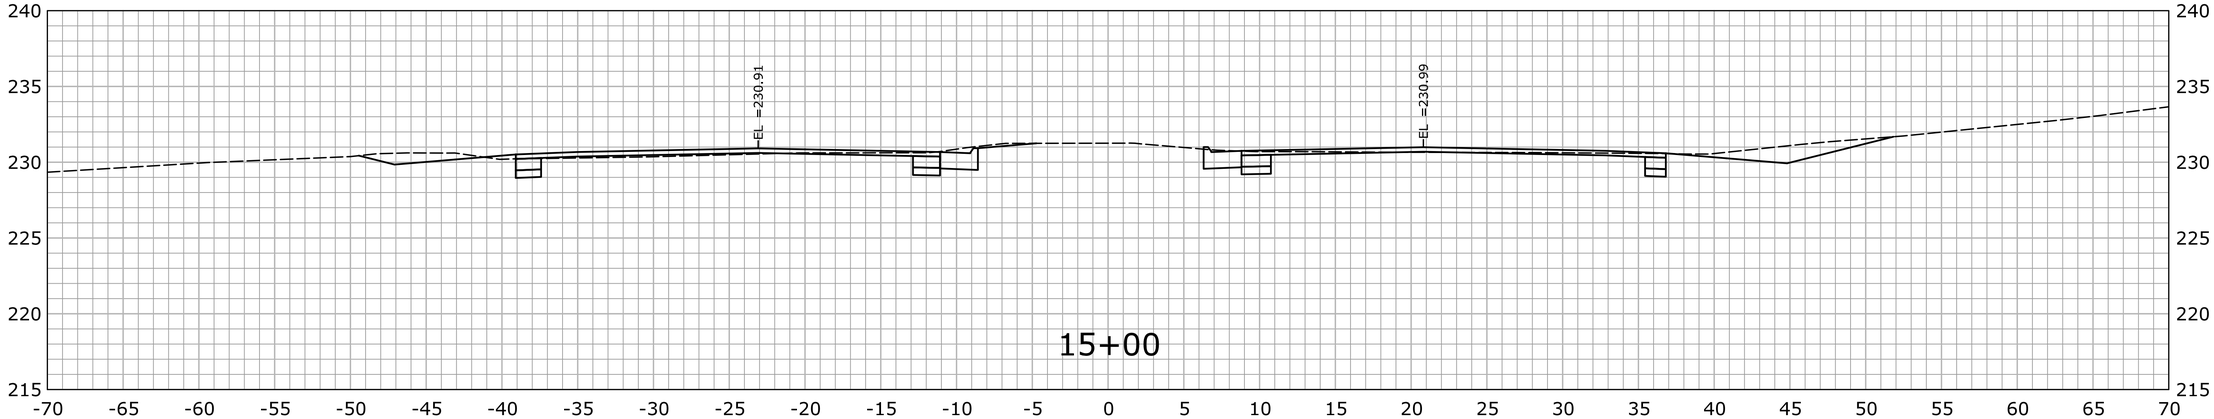

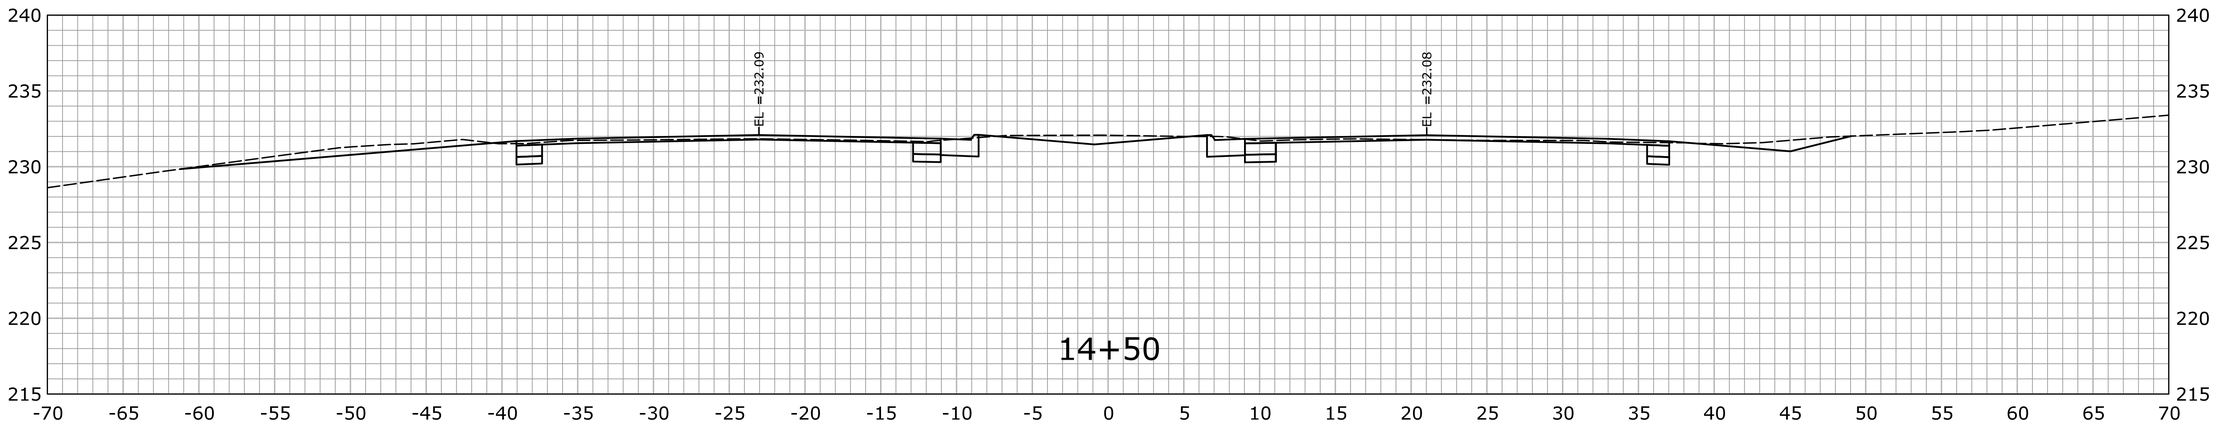

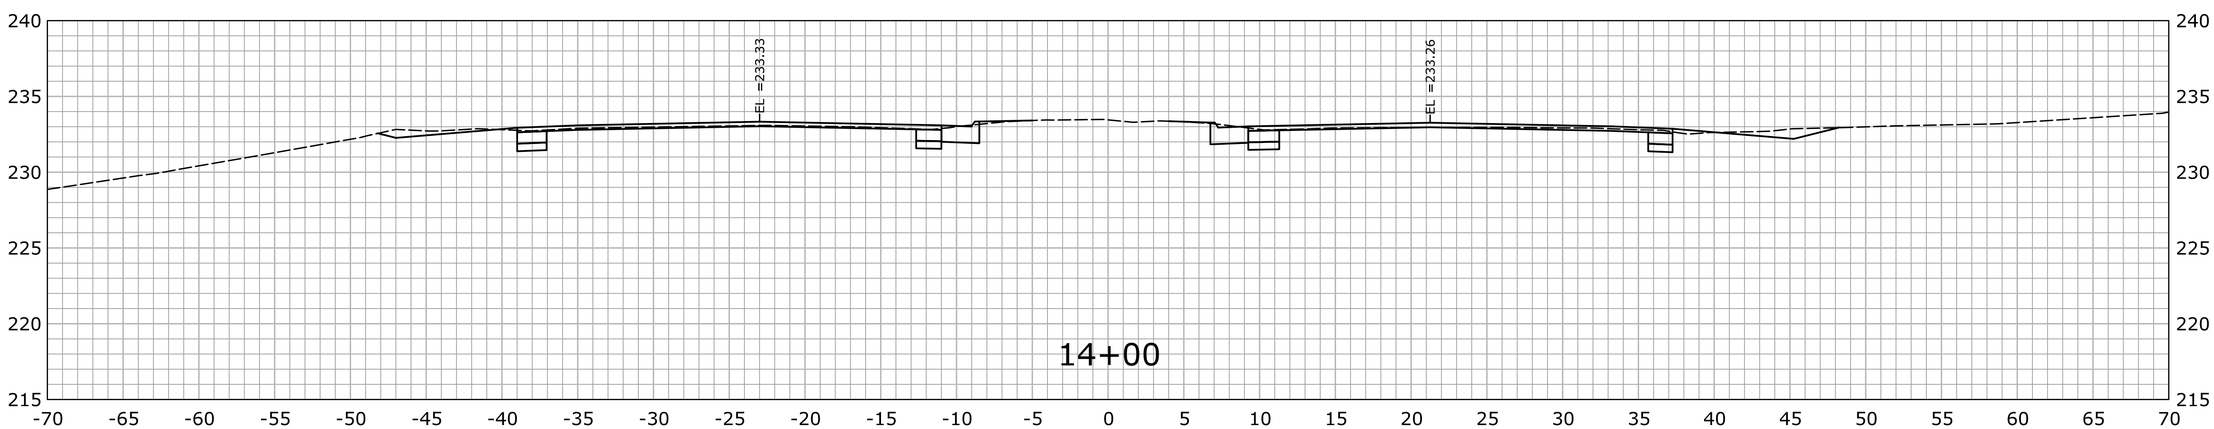

STA.14+00 TO STA.15+00

REV.	DATE	REVISION DESCRIPTION	SHEET NO.
-	-	-	-
-	-	-	-
-	-	-	-
-	-	-	-
-	-	-	-
-	-	-	-

THE INFORMATION, INCLUDING ESTIMATED QUANTITIES OF WORK, SHOWN ON THESE SHEETS IS BASED ON LIMITED INVESTIGATIONS BY THE STATE AND IS IN NO WAY WARRANTED TO INDICATE THE CONDITIONS OF ACTUAL QUANTITIES OF WORK WHICH WILL BE REQUIRED.

Plotted Date: 2/15/2013

DESIGNER/DRAFTER: **SN**

CHECKED BY: **MSC**

SCALE IN FEET

0 5 10

SCALE 1" = 5'

STATE OF CONNECTICUT
DEPARTMENT OF TRANSPORTATION

Filename: ...\HW_MSH_0135_0270_XSC-01_START_61+00.dgn

SIGNATURE/ BLOCK:

OFFICE OF ENGINEERING

APPROVED BY: DATE:

PROJECT TITLE:

MERRITT PARKWAY (ROUTE 15)
SAFETY IMPROVEMENTS, RESURFACING,
ENHANCEMENTS AND BRIDGE IMPROVEMENTS

TOWN: **STAMFORD**
NEW CANAAN

DRAWING TITLE:

CROSS SECTIONS

PROJECT NO. **135-270**

DRAWING NO. **XSC-008**

SHEET NO. 01.05.009

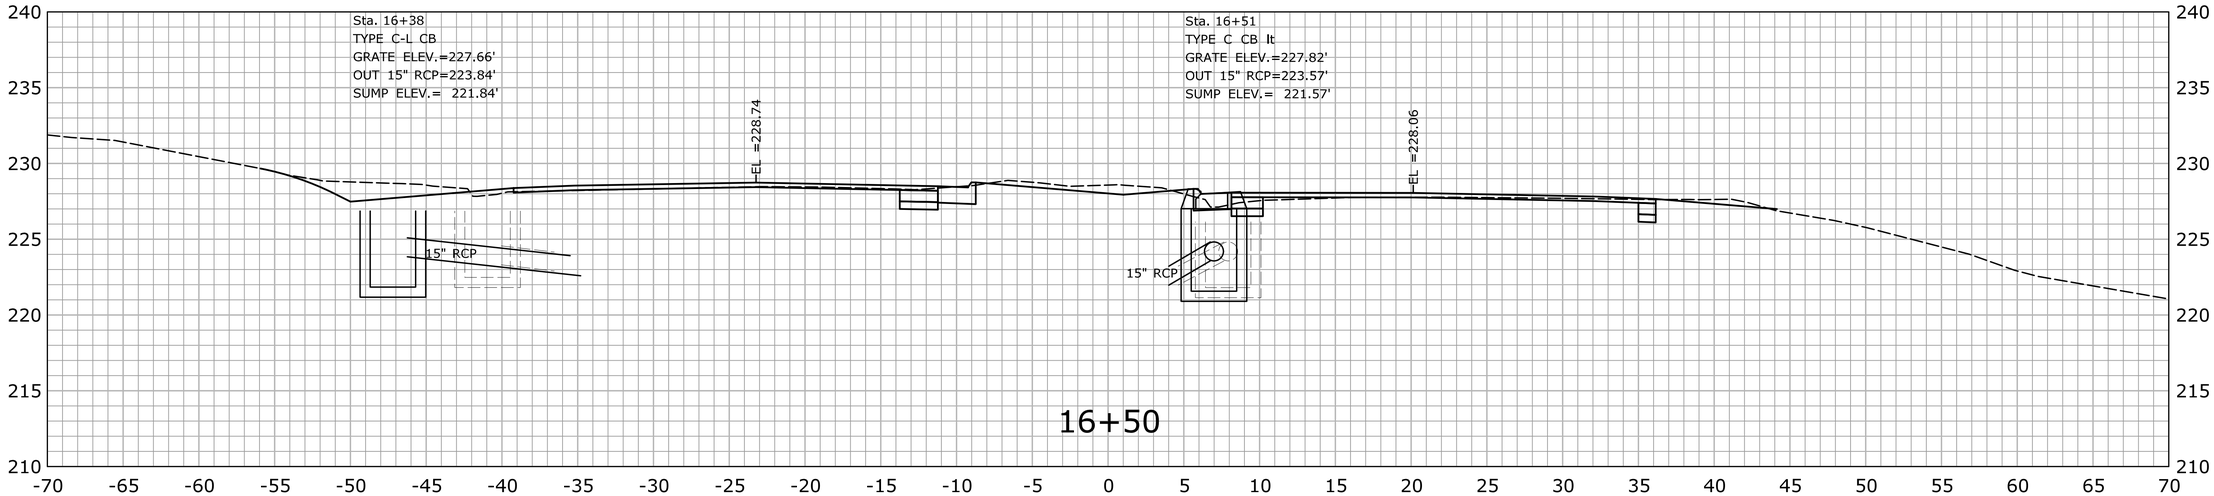

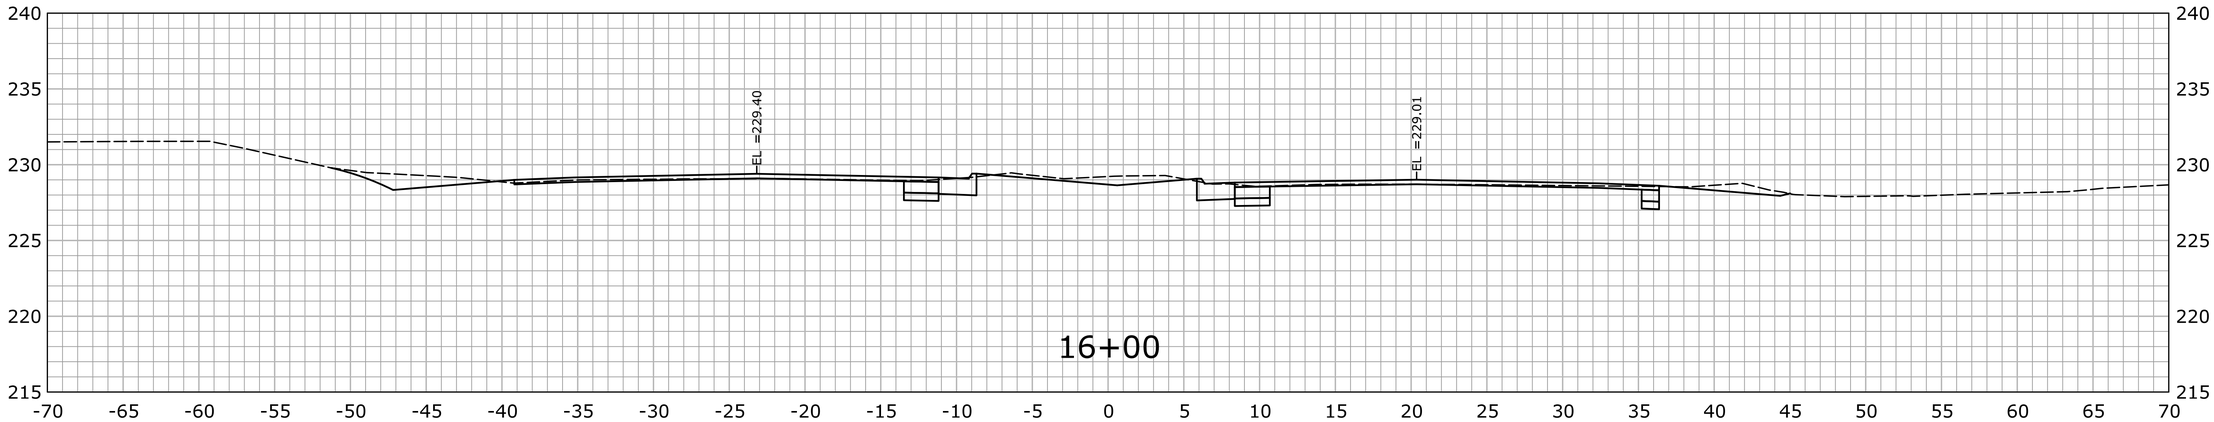

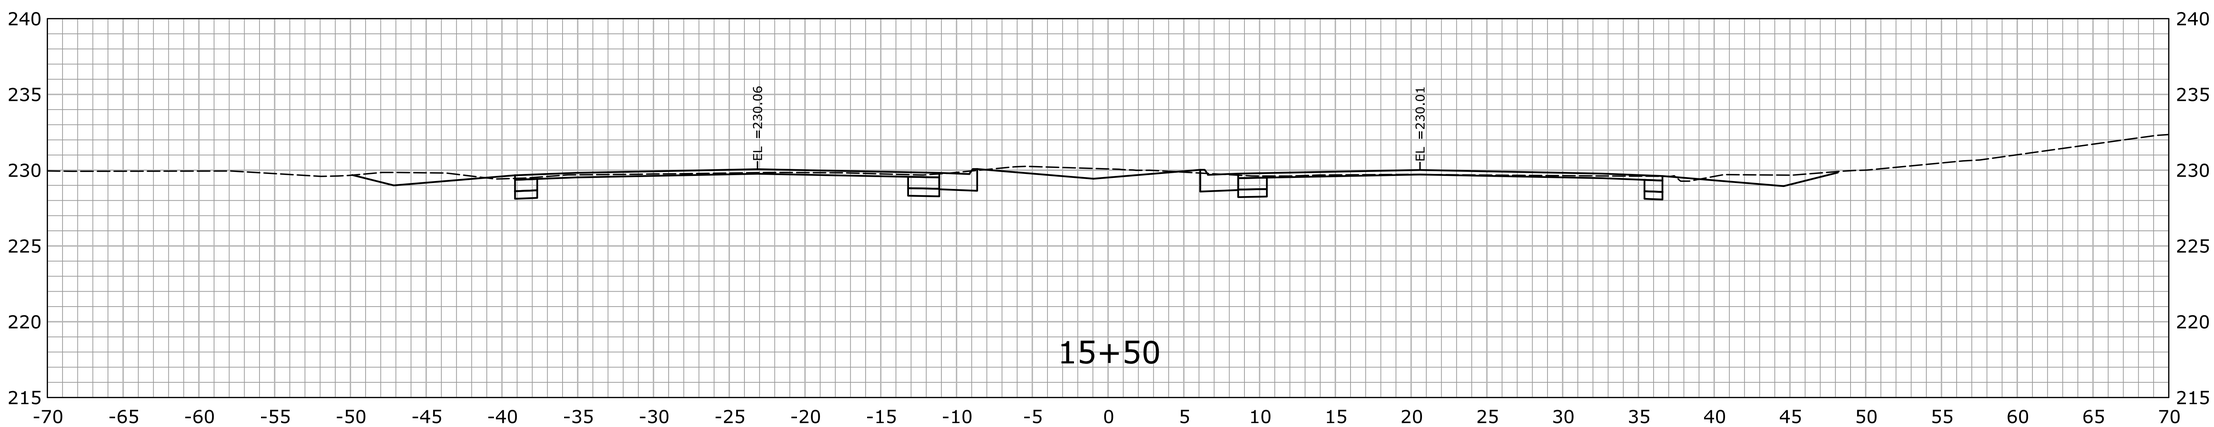

STA.15+50 TO STA.16+50

REV.	DATE	REVISION DESCRIPTION	SHEET NO.
-	-	-	-
-	-	-	-
-	-	-	-
-	-	-	-
-	-	-	-
-	-	-	-

THE INFORMATION, INCLUDING ESTIMATED QUANTITIES OF WORK, SHOWN ON THESE SHEETS IS BASED ON LIMITED INVESTIGATIONS BY THE STATE AND IS IN NO WAY WARRANTED TO INDICATE THE CONDITIONS OF ACTUAL QUANTITIES OF WORK WHICH WILL BE REQUIRED.

Plotted Date: 2/15/2013

DESIGNER/DRAFTER: **SN**

CHECKED BY: **MSC**

SCALE IN FEET 0 5 10

SCALE 1" = 5'

STATE OF CONNECTICUT
DEPARTMENT OF TRANSPORTATION

Filename: ...\HW_MSH_0135_0270_XSC-01_START_61+00.dgn

SIGNATURE/ BLOCK:

OFFICE OF ENGINEERING

APPROVED BY: DATE:

PROJECT TITLE:

MERRITT PARKWAY (ROUTE 15)
SAFETY IMPROVEMENTS, RESURFACING,
ENHANCEMENTS AND BRIDGE IMPROVEMENTS

TOWN: **STAMFORD**
NEW CANAAN

DRAWING TITLE:

CROSS SECTIONS

PROJECT NO. **135-270**

DRAWING NO. **XSC-009**

SHEET NO. 01.05.010

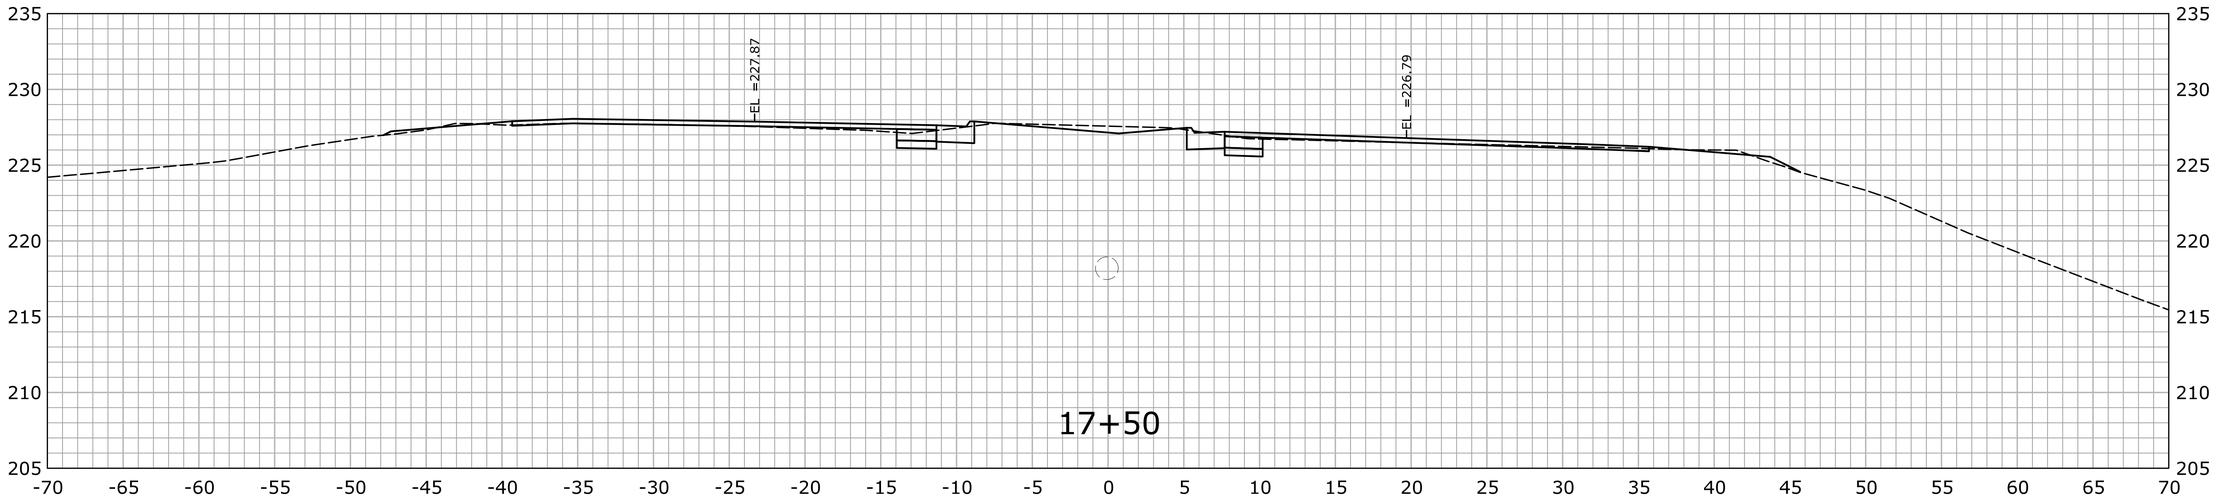

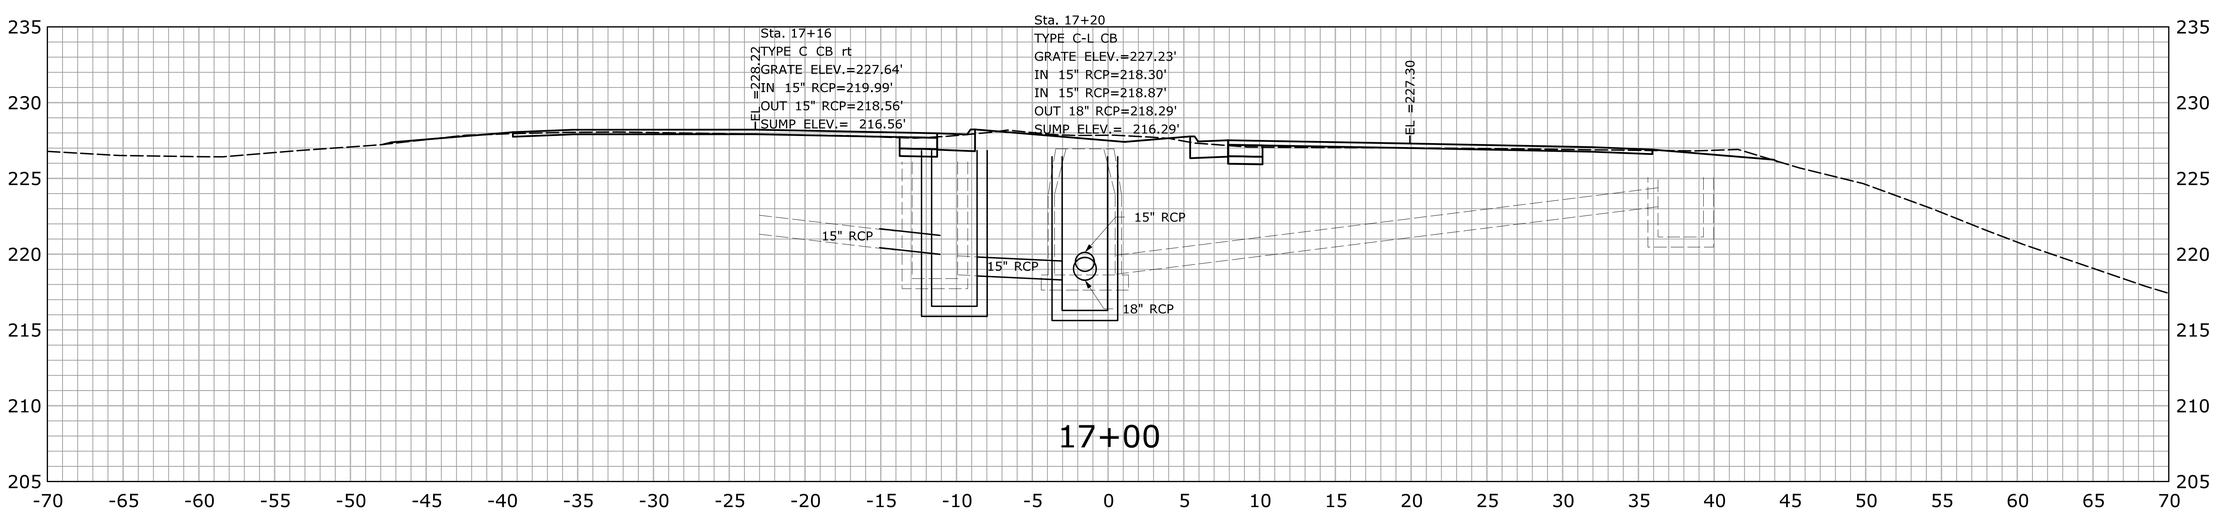

STA.17+00 TO STA.17+50

REV.	DATE	REVISION DESCRIPTION	SHEET NO.
-	-	-	-
-	-	-	-
-	-	-	-
-	-	-	-
-	-	-	-
-	-	-	-

THE INFORMATION, INCLUDING ESTIMATED QUANTITIES OF WORK, SHOWN ON THESE SHEETS IS BASED ON LIMITED INVESTIGATIONS BY THE STATE AND IS IN NO WAY WARRANTED TO INDICATE THE CONDITIONS OF ACTUAL QUANTITIES OF WORK WHICH WILL BE REQUIRED.

Plotted Date: 2/15/2013

DESIGNER/DRAFTER: SN

CHECKED BY: MSC

SCALE IN FEET 0 5 10

SCALE 1" = 5'

STATE OF CONNECTICUT
DEPARTMENT OF TRANSPORTATION

Filename: ...\HW_MSH_0135_0270_XSC-01_START_61+00.dgn

SIGNATURE/BLOCK: OFFICE OF ENGINEERING

APPROVED BY: DATE:

PROJECT TITLE: MERRITT PARKWAY (ROUTE 15) SAFETY IMPROVEMENTS, RESURFACING, ENHANCEMENTS AND BRIDGE IMPROVEMENTS

TOWN: STAMFORD NEW CANAAN

DRAWING TITLE: CROSS SECTIONS

PROJECT NO. 135-270

DRAWING NO. XSC-010

SHEET NO. 01.05.011

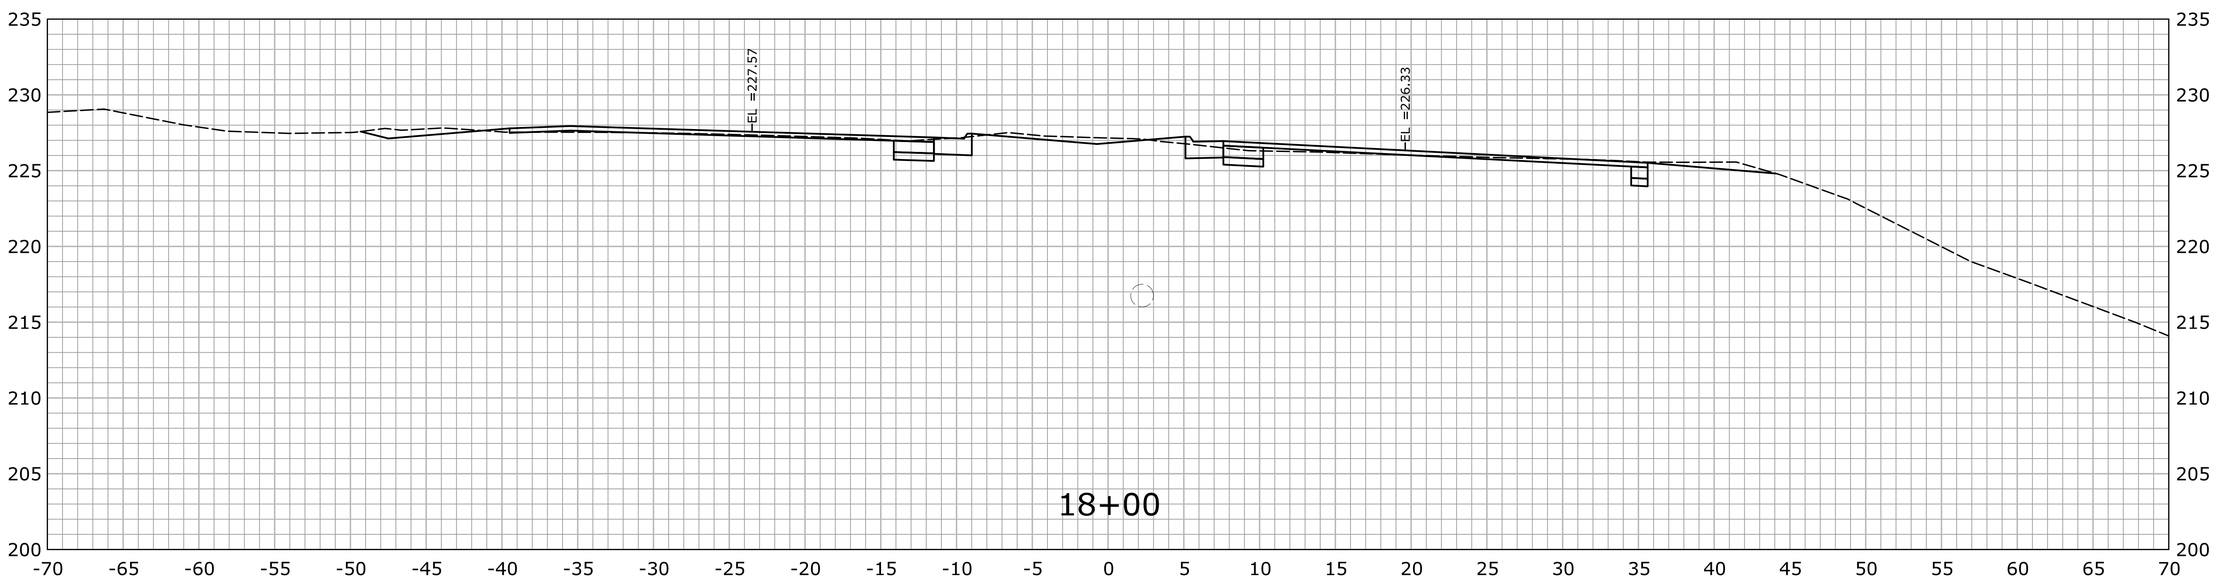

STA.18+00 TO STA.18+50

REV.	DATE	REVISION DESCRIPTION	SHEET NO.
-	-	-	-
-	-	-	-
-	-	-	-
-	-	-	-
-	-	-	-
-	-	-	-

THE INFORMATION, INCLUDING ESTIMATED QUANTITIES OF WORK, SHOWN ON THESE SHEETS IS BASED ON LIMITED INVESTIGATIONS BY THE STATE AND IS IN NO WAY WARRANTED TO INDICATE THE CONDITIONS OF ACTUAL QUANTITIES OF WORK WHICH WILL BE REQUIRED.

Plotted Date: 2/15/2013

DESIGNER/DRAFTER: **SN**

CHECKED BY: **MSC**

SCALE IN FEET 0 5 10

SCALE 1" = 5'

STATE OF CONNECTICUT
DEPARTMENT OF TRANSPORTATION

Filename: ...\HW_MSH_0135_0270_XSC-01_START_61+00.dgn

SIGNATURE/ BLOCK:

OFFICE OF ENGINEERING

APPROVED BY: DATE:

PROJECT TITLE:

MERRITT PARKWAY (ROUTE 15)
SAFETY IMPROVEMENTS, RESURFACING,
ENHANCEMENTS AND BRIDGE IMPROVEMENTS

TOWN:

STAMFORD
NEW CANAAN

DRAWING TITLE:

CROSS SECTIONS

PROJECT NO. **135-270**

DRAWING NO. **XSC-011**

SHEET NO. 01.05.012

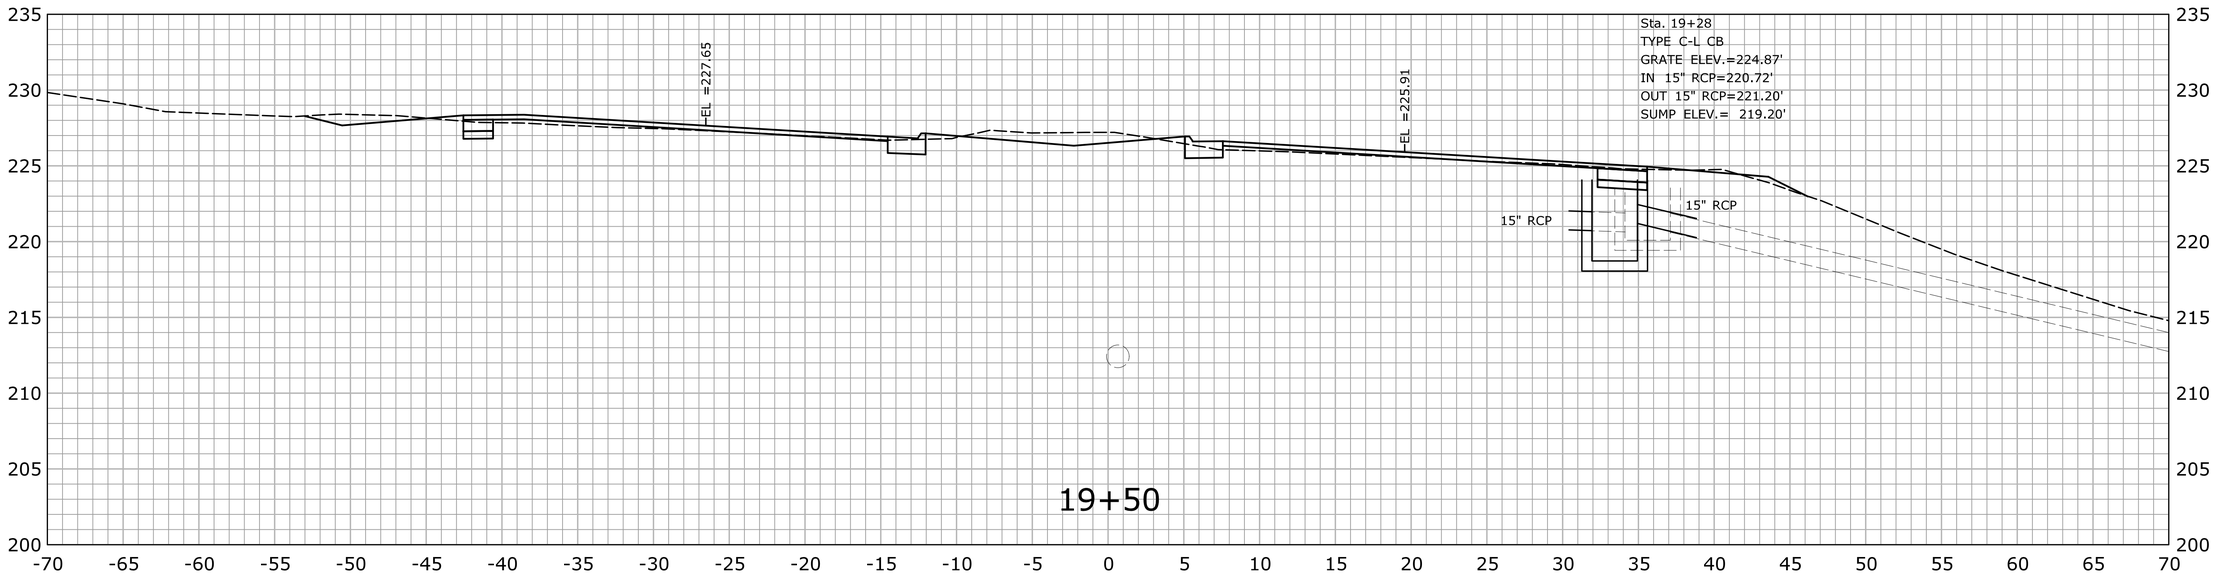

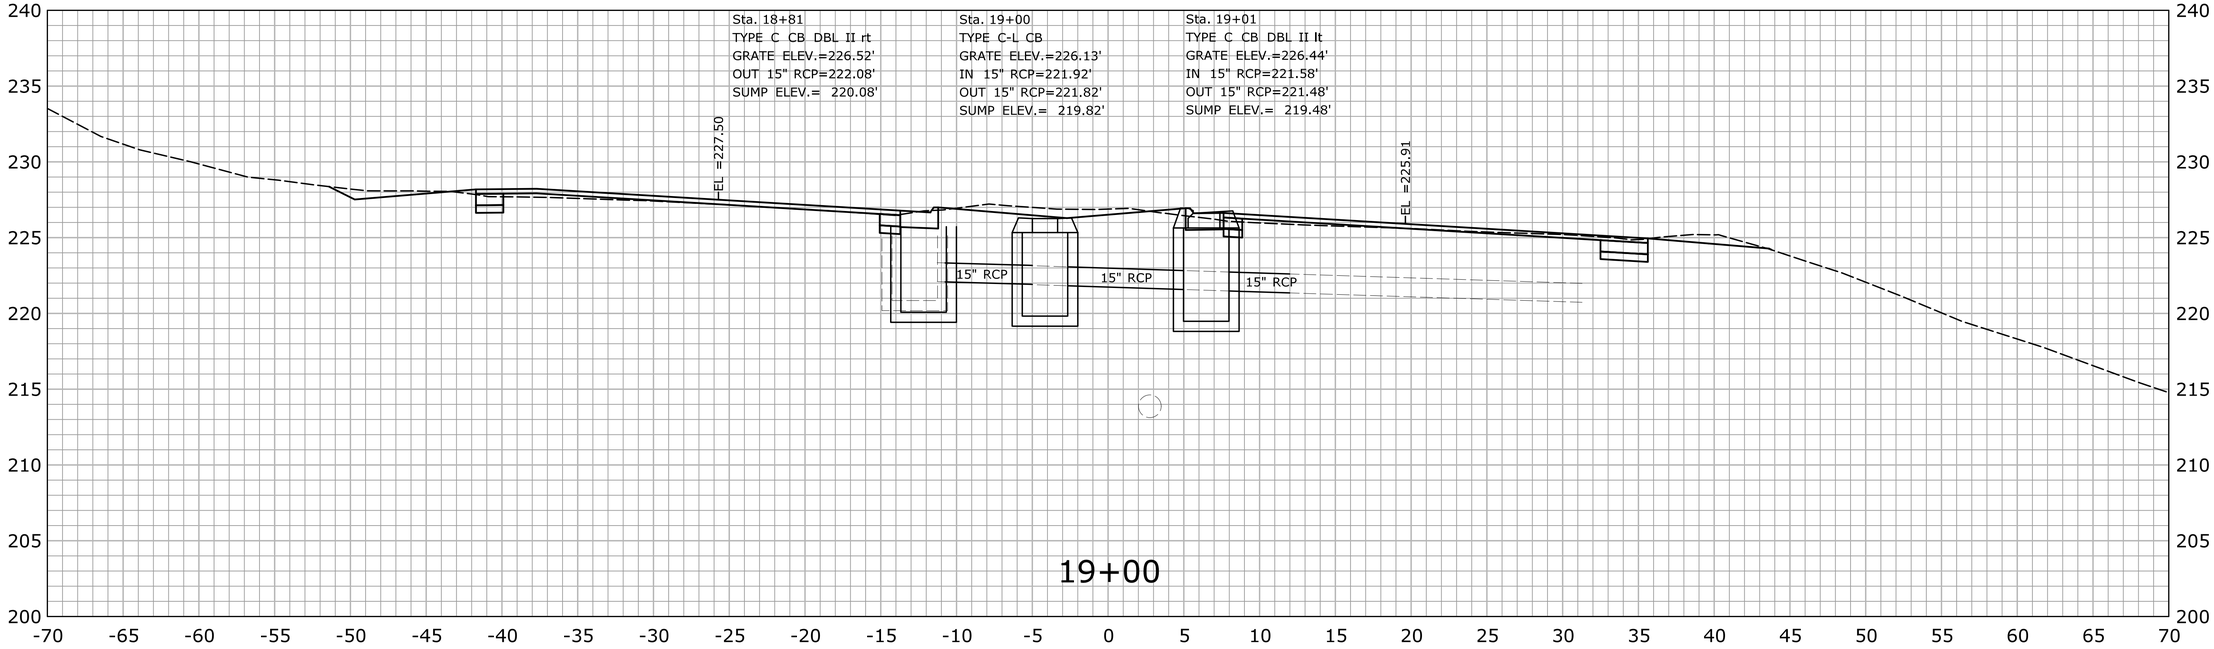

STA.19+00 TO STA.19+50

REV.	DATE	REVISION DESCRIPTION	SHEET NO.
-	-	-	-
-	-	-	-
-	-	-	-
-	-	-	-
-	-	-	-
-	-	-	-

THE INFORMATION, INCLUDING ESTIMATED QUANTITIES OF WORK, SHOWN ON THESE SHEETS IS BASED ON LIMITED INVESTIGATIONS BY THE STATE AND IS IN NO WAY WARRANTED TO INDICATE THE CONDITIONS OF ACTUAL QUANTITIES OF WORK WHICH WILL BE REQUIRED.

Plotted Date: 2/15/2013

DESIGNER/DRAFTER: **SN**

CHECKED BY: **MSC**

SCALE IN FEET 0 5 10

SCALE 1" = 5'

STATE OF CONNECTICUT
DEPARTMENT OF TRANSPORTATION

Filename: ...\HW_MSH_0135_0270_XSC-01_START_61+00.dgn

SIGNATURE/ BLOCK:

OFFICE OF ENGINEERING

APPROVED BY: DATE:

PROJECT TITLE:

MERRITT PARKWAY (ROUTE 15)
SAFETY IMPROVEMENTS, RESURFACING,
ENHANCEMENTS AND BRIDGE IMPROVEMENTS

TOWN: **STAMFORD NEW CANAAN**

DRAWING TITLE: **CROSS SECTIONS**

PROJECT NO. **135-270**

DRAWING NO. **XSC-012**

SHEET NO. 01.05.013

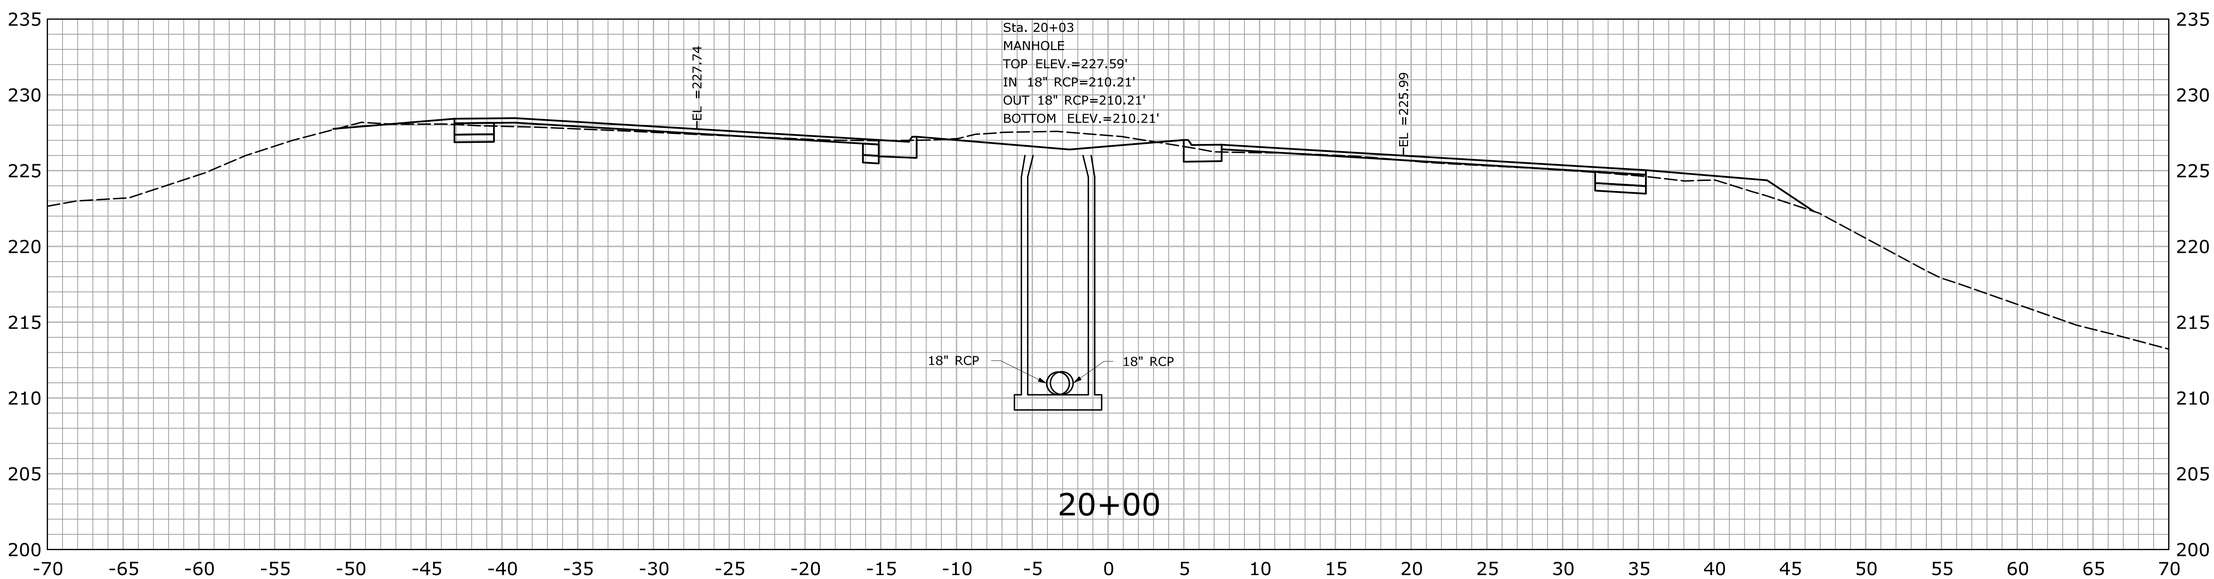

STA.20+00 TO STA.20+50

REV.	DATE	REVISION DESCRIPTION	SHEET NO.
-	-	-	-
-	-	-	-
-	-	-	-
-	-	-	-
-	-	-	-
-	-	-	-

THE INFORMATION, INCLUDING ESTIMATED QUANTITIES OF WORK, SHOWN ON THESE SHEETS IS BASED ON LIMITED INVESTIGATIONS BY THE STATE AND IS IN NO WAY WARRANTED TO INDICATE THE CONDITIONS OF ACTUAL QUANTITIES OF WORK WHICH WILL BE REQUIRED.

Plotted Date: 2/15/2013

DESIGNER/DRAFTER: SN

CHECKED BY: MSC

SCALE IN FEET 0 5 10

SCALE 1" = 5'

STATE OF CONNECTICUT
DEPARTMENT OF TRANSPORTATION

Filename: ...\HW_MSH_0135_0270_XSC-01_START_61+00.dgn

SIGNATURE/ BLOCK: OFFICE OF ENGINEERING

APPROVED BY: DATE:

PROJECT TITLE: MERRITT PARKWAY (ROUTE 15) SAFETY IMPROVEMENTS, RESURFACING, ENHANCEMENTS AND BRIDGE IMPROVEMENTS

TOWN: STAMFORD NEW CANAAN

DRAWING TITLE: CROSS SECTIONS

PROJECT NO. 135-270

DRAWING NO. XSC-013

SHEET NO. 01.05.014

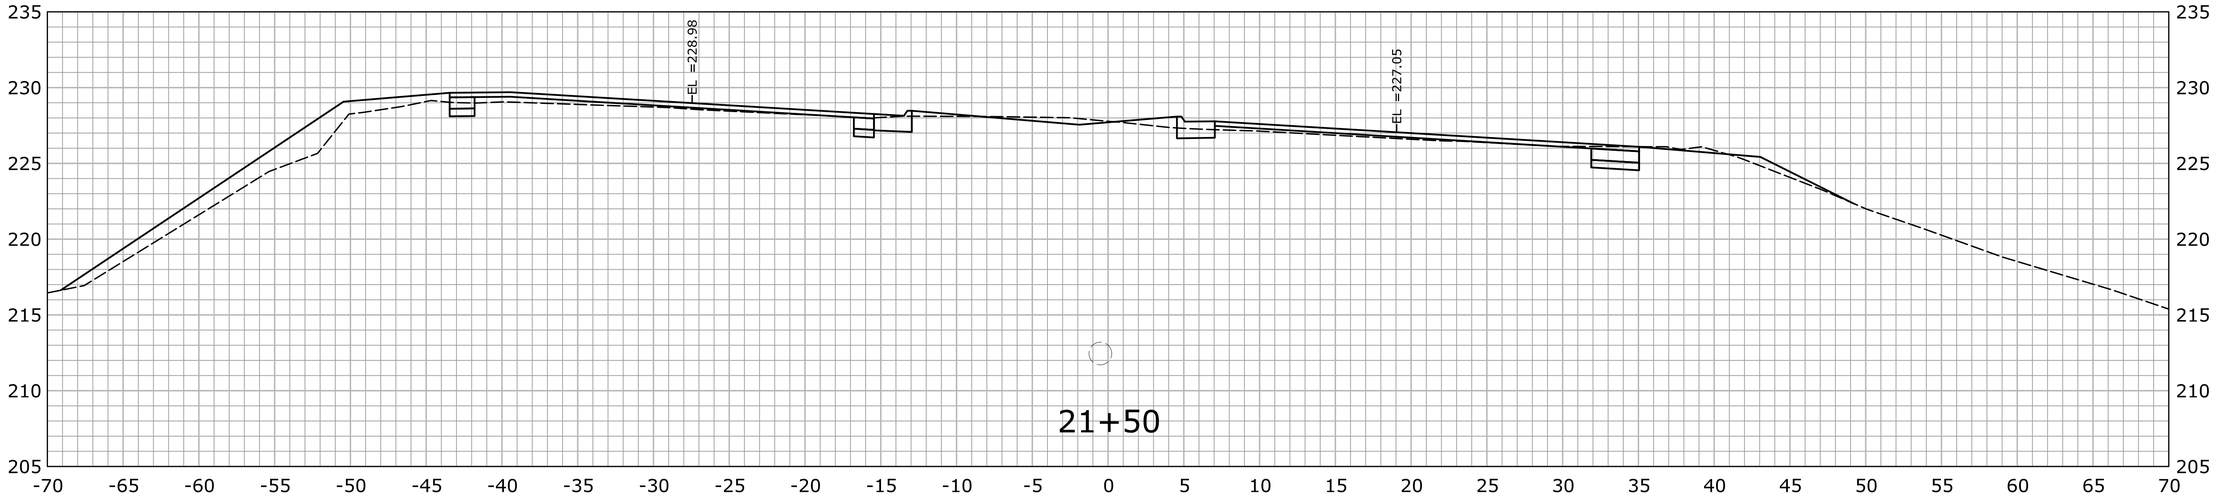

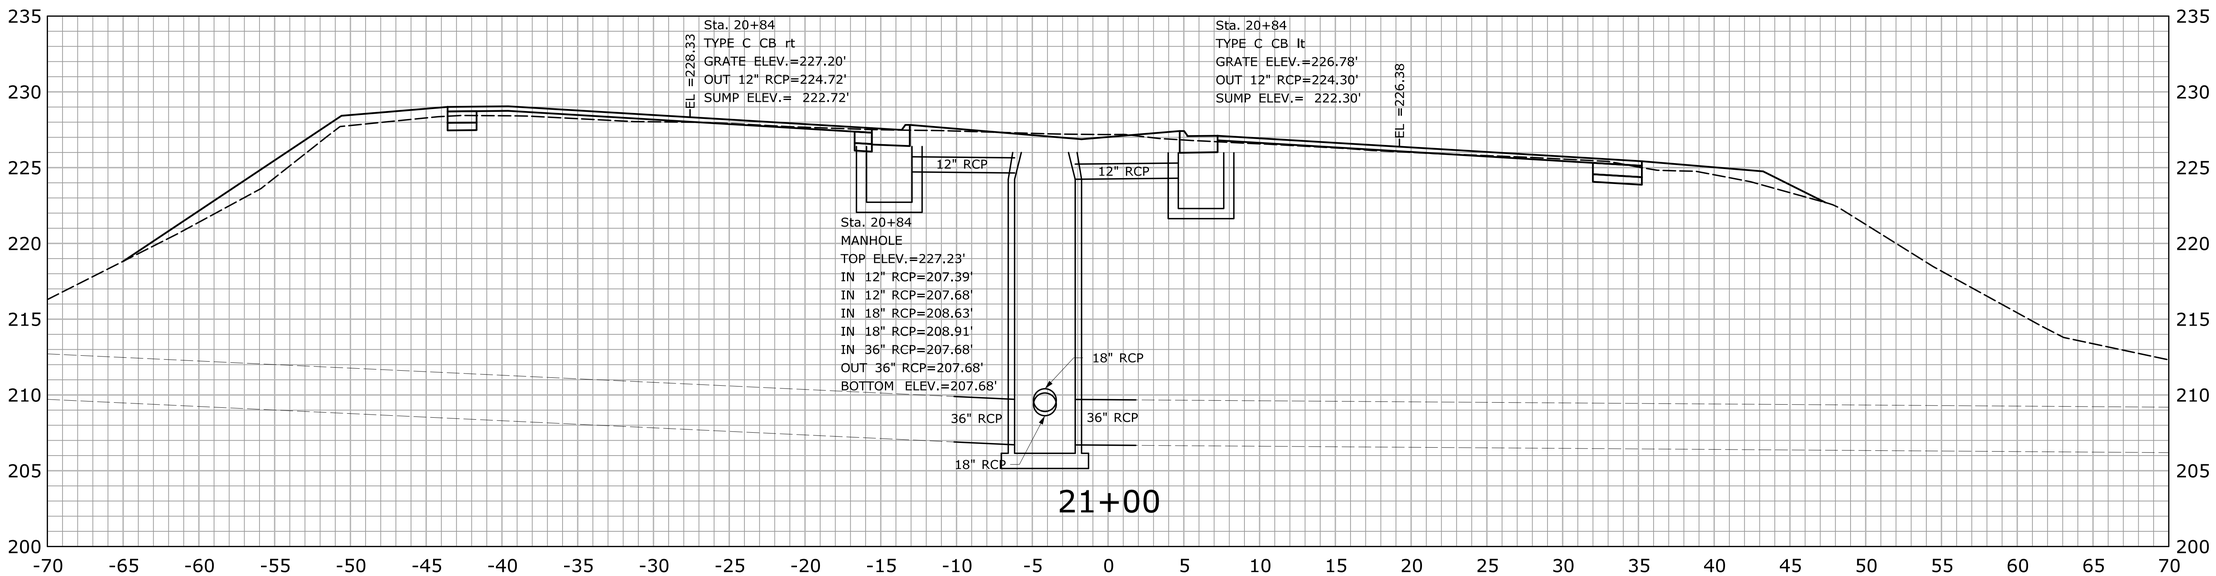

STA.21+00 TO STA.21+50

REV.	DATE	REVISION DESCRIPTION	SHEET NO.
-	-	-	-
-	-	-	-
-	-	-	-
-	-	-	-
-	-	-	-
-	-	-	-

THE INFORMATION, INCLUDING ESTIMATED QUANTITIES OF WORK, SHOWN ON THESE SHEETS IS BASED ON LIMITED INVESTIGATIONS BY THE STATE AND IS IN NO WAY WARRANTED TO INDICATE THE CONDITIONS OF ACTUAL QUANTITIES OF WORK WHICH WILL BE REQUIRED.

Plotted Date: 2/15/2013

DESIGNER/DRAFTER: SN

CHECKED BY: MSC

SCALE IN FEET 0 5 10

SCALE 1" = 5'

STATE OF CONNECTICUT
DEPARTMENT OF TRANSPORTATION

Filename: ...\HW_MSH_0135_0270_XSC-01_START_61+00.dgn

SIGNATURE/ BLOCK:

OFFICE OF ENGINEERING

APPROVED BY: DATE:

PROJECT TITLE:

MERRITT PARKWAY (ROUTE 15)
SAFETY IMPROVEMENTS, RESURFACING,
ENHANCEMENTS AND BRIDGE IMPROVEMENTS

TOWN: STAMFORD NEW CANAAN

DRAWING TITLE: CROSS SECTIONS

PROJECT NO. 135-270

DRAWING NO. XSC-014

SHEET NO. 01.05.015

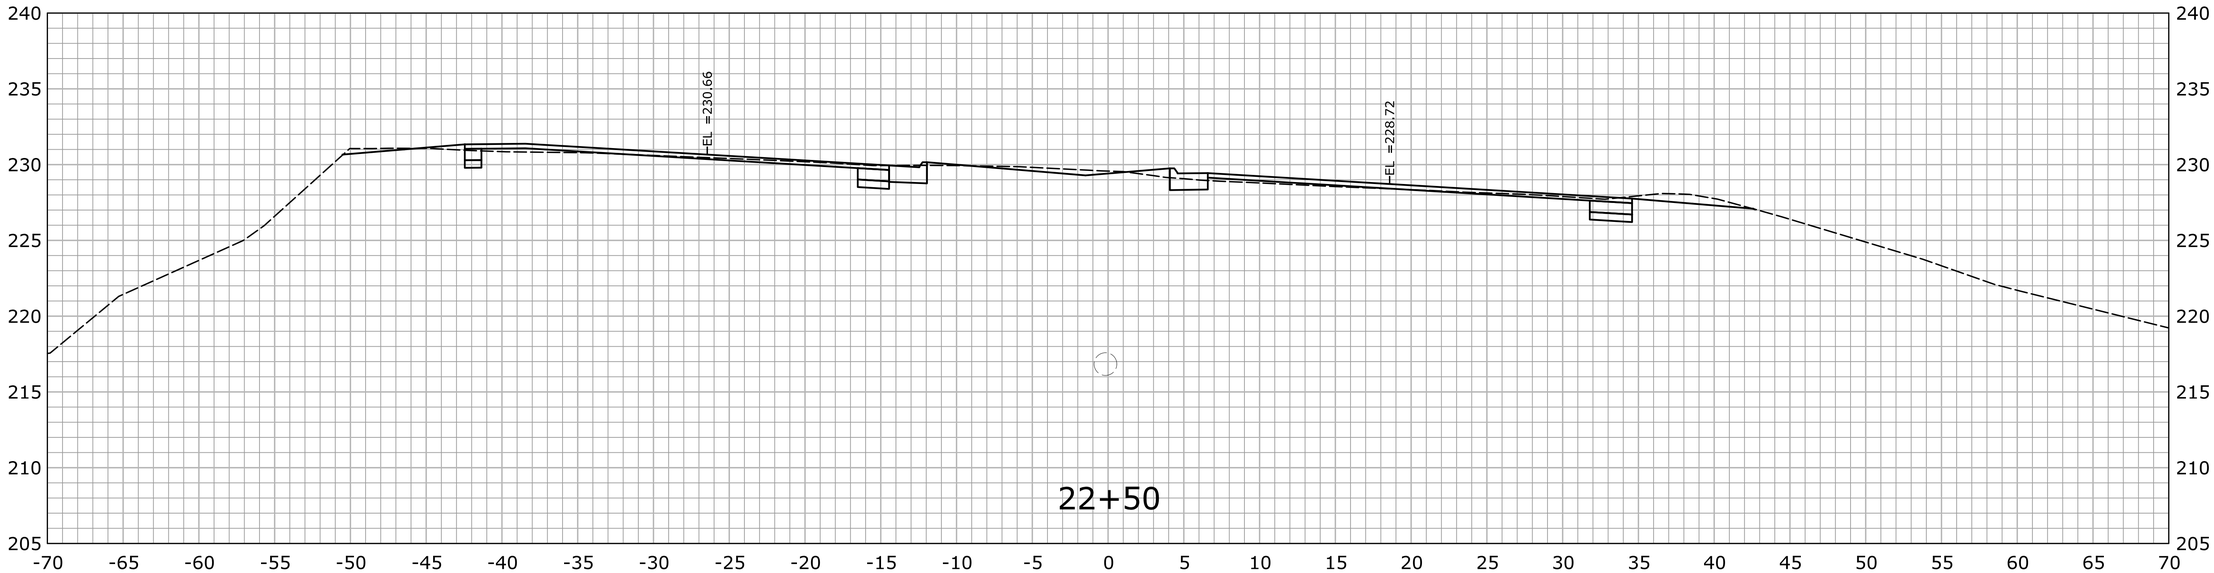

STA.22+00 TO STA.22+50

REV.	DATE	REVISION DESCRIPTION	SHEET NO.
-	-	-	-
-	-	-	-
-	-	-	-
-	-	-	-
-	-	-	-
-	-	-	-

THE INFORMATION, INCLUDING ESTIMATED QUANTITIES OF WORK, SHOWN ON THESE SHEETS IS BASED ON LIMITED INVESTIGATIONS BY THE STATE AND IS IN NO WAY WARRANTED TO INDICATE THE CONDITIONS OF ACTUAL QUANTITIES OF WORK WHICH WILL BE REQUIRED.

Plotted Date: 2/15/2013

DESIGNER/DRAFTER: **SN**

CHECKED BY: **MSC**

SCALE IN FEET 0 5 10

SCALE 1" = 5'

STATE OF CONNECTICUT
DEPARTMENT OF TRANSPORTATION

Filename: ...\HW_MSH_0135_0270_XSC-01_START_61+00.dgn

SIGNATURE/ BLOCK:

OFFICE OF ENGINEERING

APPROVED BY: DATE:

PROJECT TITLE:

MERRITT PARKWAY (ROUTE 15)
SAFETY IMPROVEMENTS, RESURFACING,
ENHANCEMENTS AND BRIDGE IMPROVEMENTS

TOWN: **STAMFORD NEW CANAAN**

DRAWING TITLE: **CROSS SECTIONS**

PROJECT NO. **135-270**

DRAWING NO. **XSC-015**

SHEET NO. 01.05.016

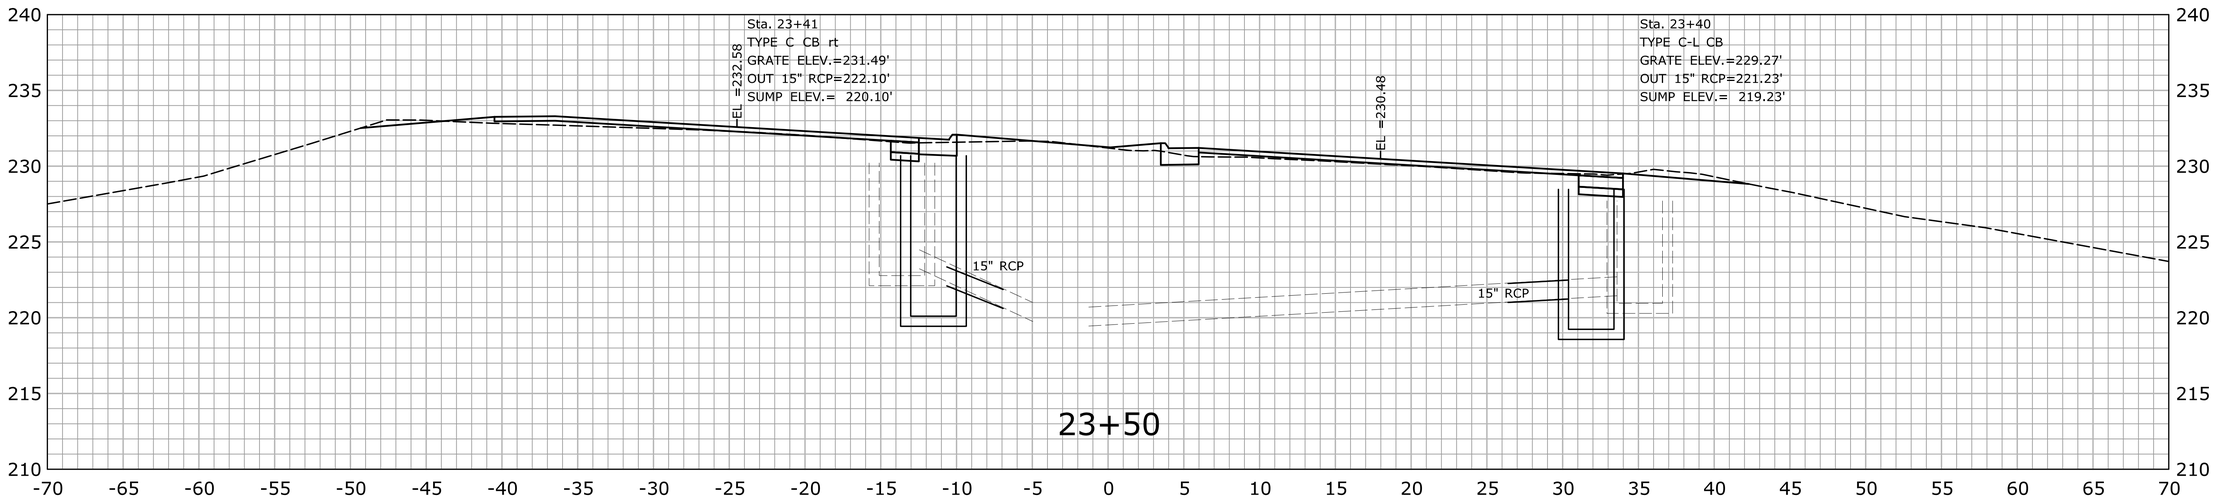

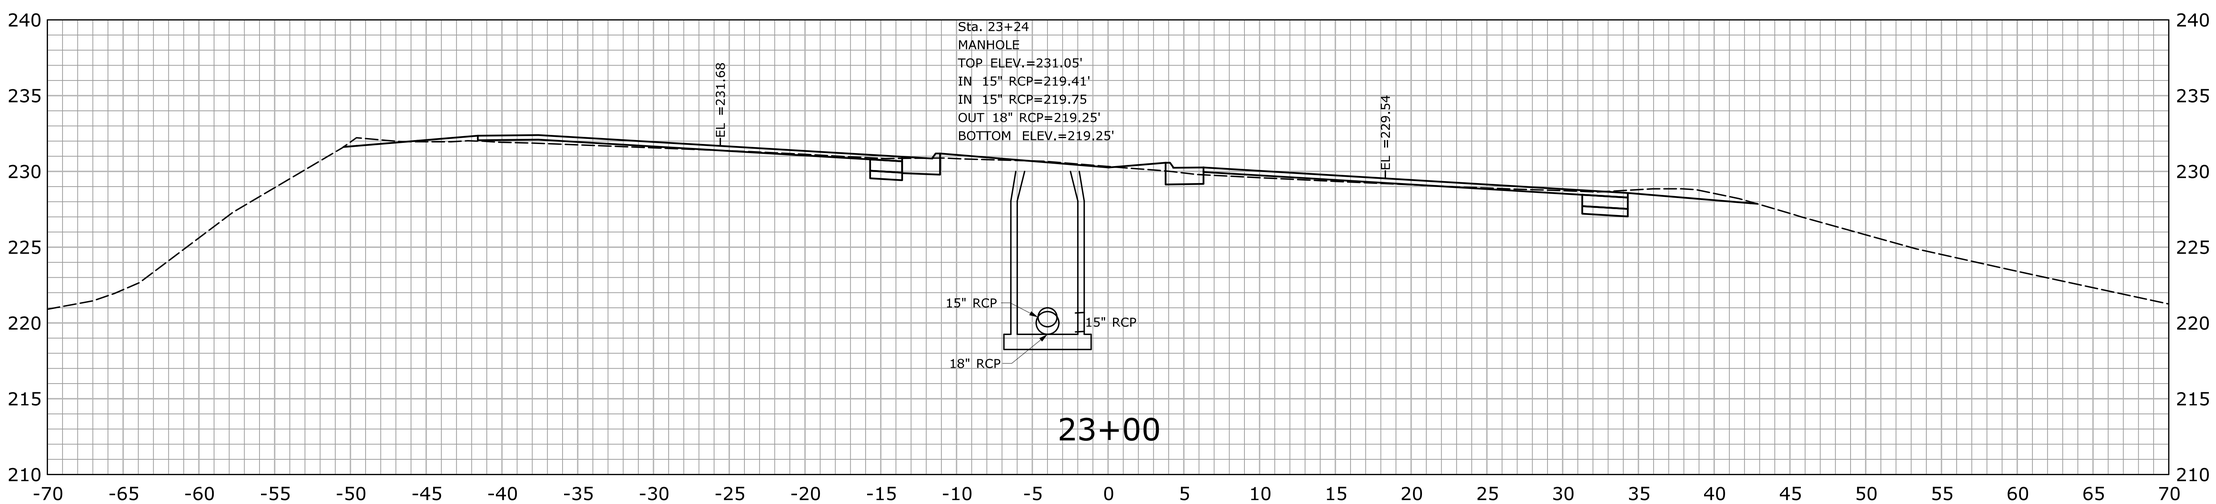

STA.23+00 TO STA.23+50

REV.	DATE	REVISION DESCRIPTION	SHEET NO.
-	-	-	-
-	-	-	-
-	-	-	-
-	-	-	-
-	-	-	-
-	-	-	-

THE INFORMATION, INCLUDING ESTIMATED QUANTITIES OF WORK, SHOWN ON THESE SHEETS IS BASED ON LIMITED INVESTIGATIONS BY THE STATE AND IS IN NO WAY WARRANTED TO INDICATE THE CONDITIONS OF ACTUAL QUANTITIES OF WORK WHICH WILL BE REQUIRED.

Plotted Date: 2/15/2013

DESIGNER/DRAFTER: **SN**

CHECKED BY: **MSC**

SCALE IN FEET

0 5 10

SCALE 1" = 5'

STATE OF CONNECTICUT
DEPARTMENT OF TRANSPORTATION

Filename: ...\HW_MSH_0135_0270_XSC-01_START_61+00.dgn

SIGNATURE/ BLOCK:

OFFICE OF ENGINEERING

APPROVED BY: DATE:

PROJECT TITLE:

MERRITT PARKWAY (ROUTE 15)
SAFETY IMPROVEMENTS, RESURFACING,
ENHANCEMENTS AND BRIDGE IMPROVEMENTS

TOWN: **STAMFORD**
NEW CANAAN

DRAWING TITLE: **CROSS SECTIONS**

PROJECT NO. **135-270**

DRAWING NO. **XSC-016**

SHEET NO. 01.05.017

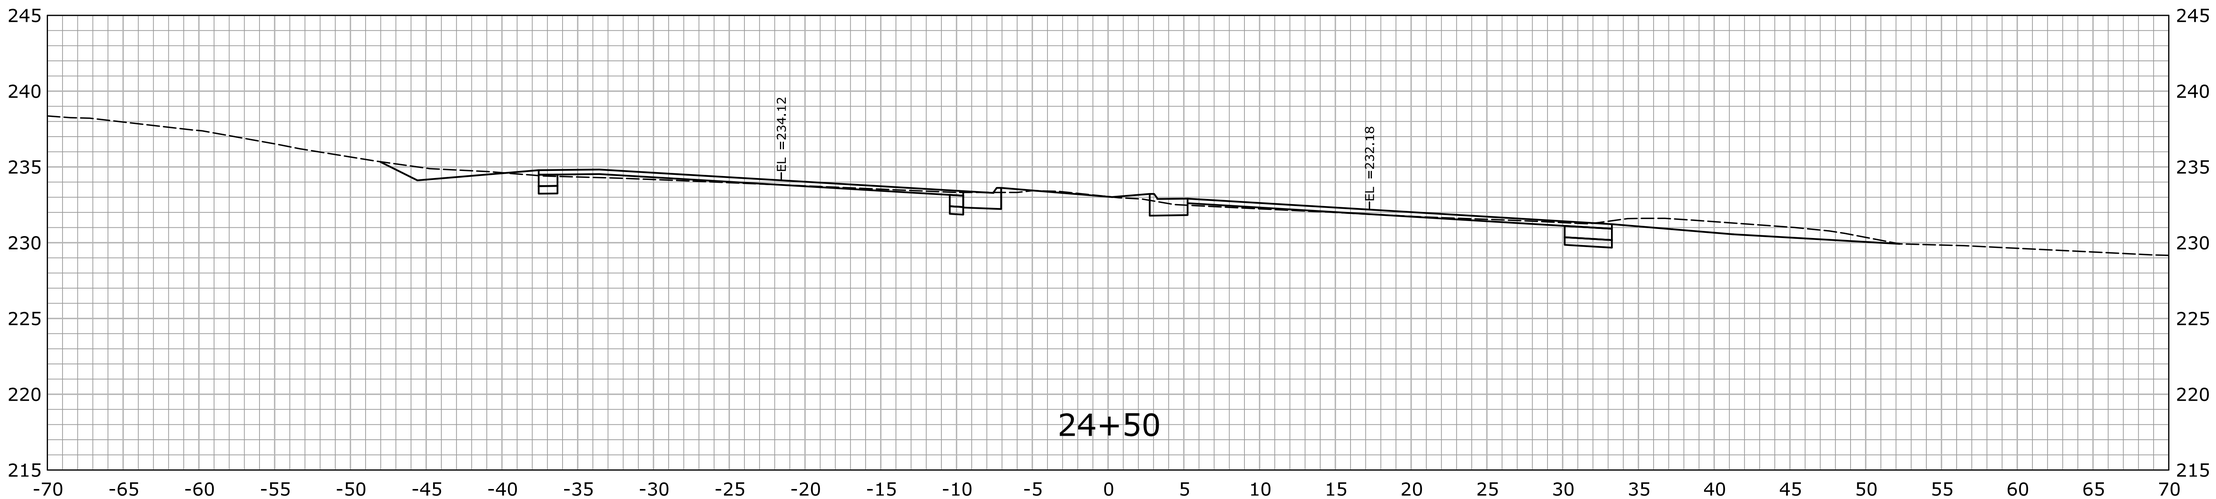

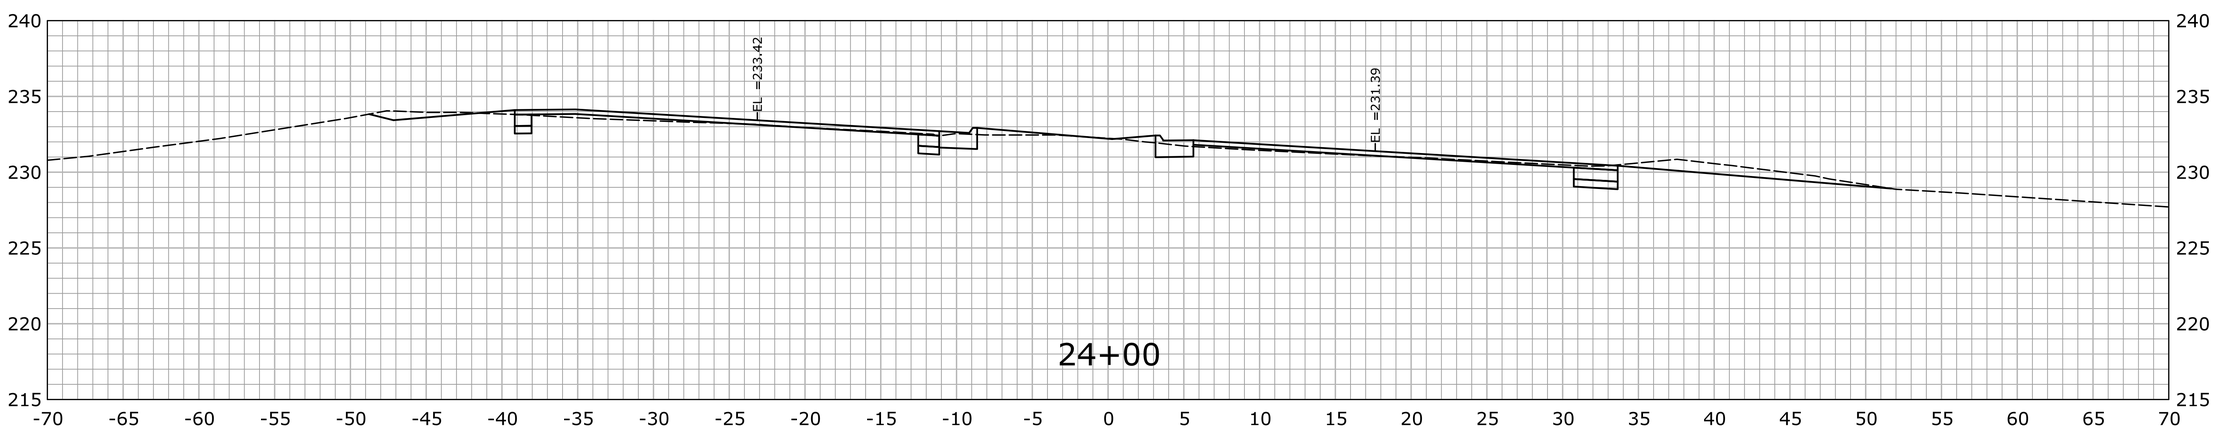

STA.24+00 TO STA.24+50

REV.	DATE	REVISION DESCRIPTION	SHEET NO.
-	-	-	-
-	-	-	-
-	-	-	-
-	-	-	-
-	-	-	-
-	-	-	-

THE INFORMATION, INCLUDING ESTIMATED QUANTITIES OF WORK, SHOWN ON THESE SHEETS IS BASED ON LIMITED INVESTIGATIONS BY THE STATE AND IS IN NO WAY WARRANTED TO INDICATE THE CONDITIONS OF ACTUAL QUANTITIES OF WORK WHICH WILL BE REQUIRED.

Plotted Date: 2/15/2013

DESIGNER/DRAFTER: SN

CHECKED BY: MSC

SCALE IN FEET 0 5 10

SCALE 1" = 5'

STATE OF CONNECTICUT
DEPARTMENT OF TRANSPORTATION

Filename: ...\HW_MSH_0135_0270_XSC-01_START_61+00.dgn

SIGNATURE/ BLOCK:

OFFICE OF ENGINEERING

APPROVED BY: DATE:

PROJECT TITLE:

MERRITT PARKWAY (ROUTE 15)
SAFETY IMPROVEMENTS, RESURFACING,
ENHANCEMENTS AND BRIDGE IMPROVEMENTS

TOWN: STAMFORD NEW CANAAN

DRAWING TITLE: CROSS SECTIONS

PROJECT NO. 135-270

DRAWING NO. XSC-017

SHEET NO. 01.05.018

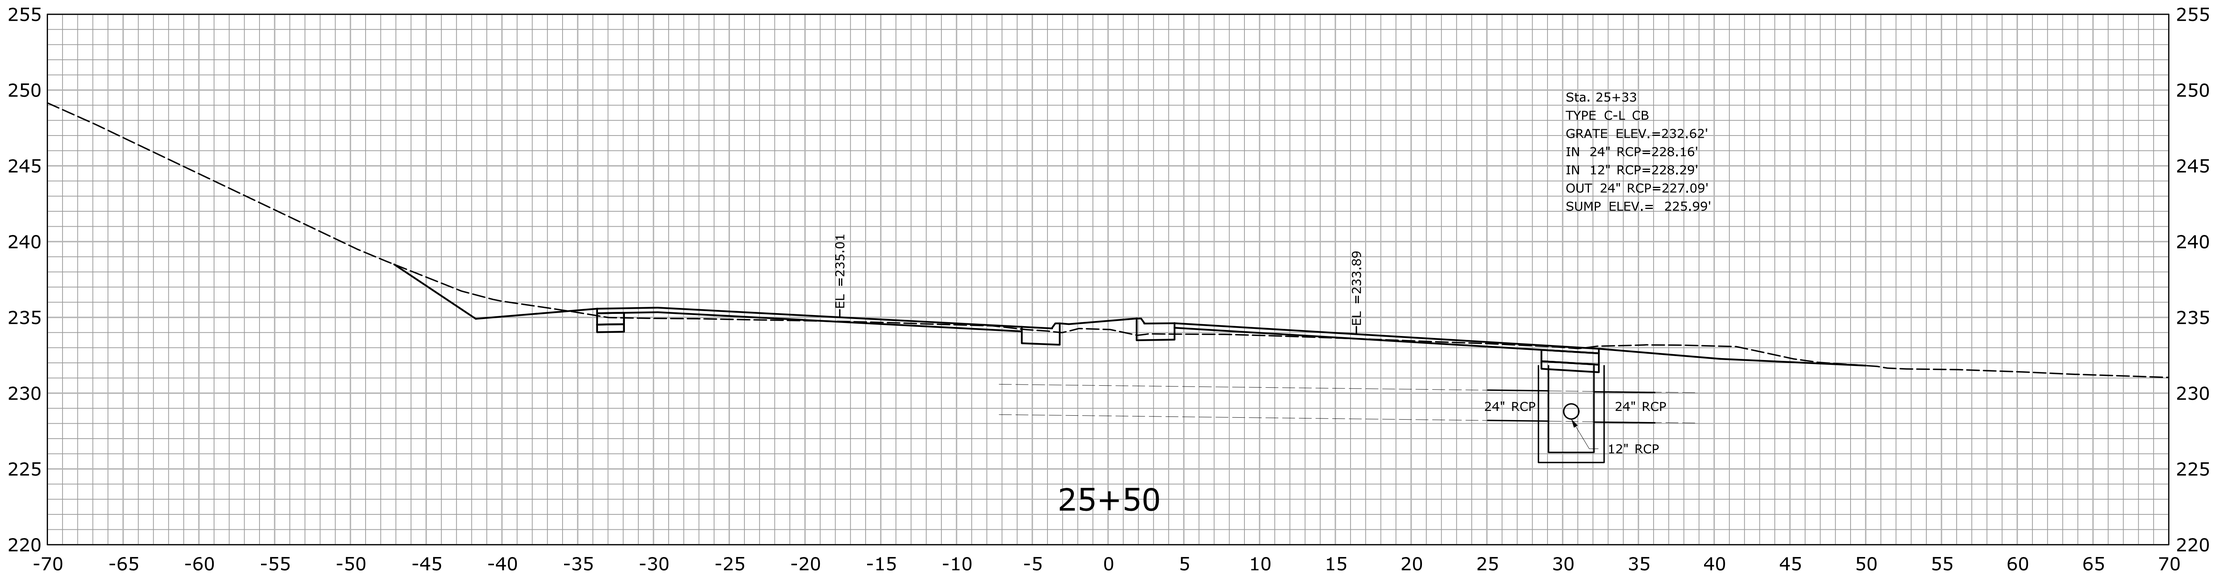

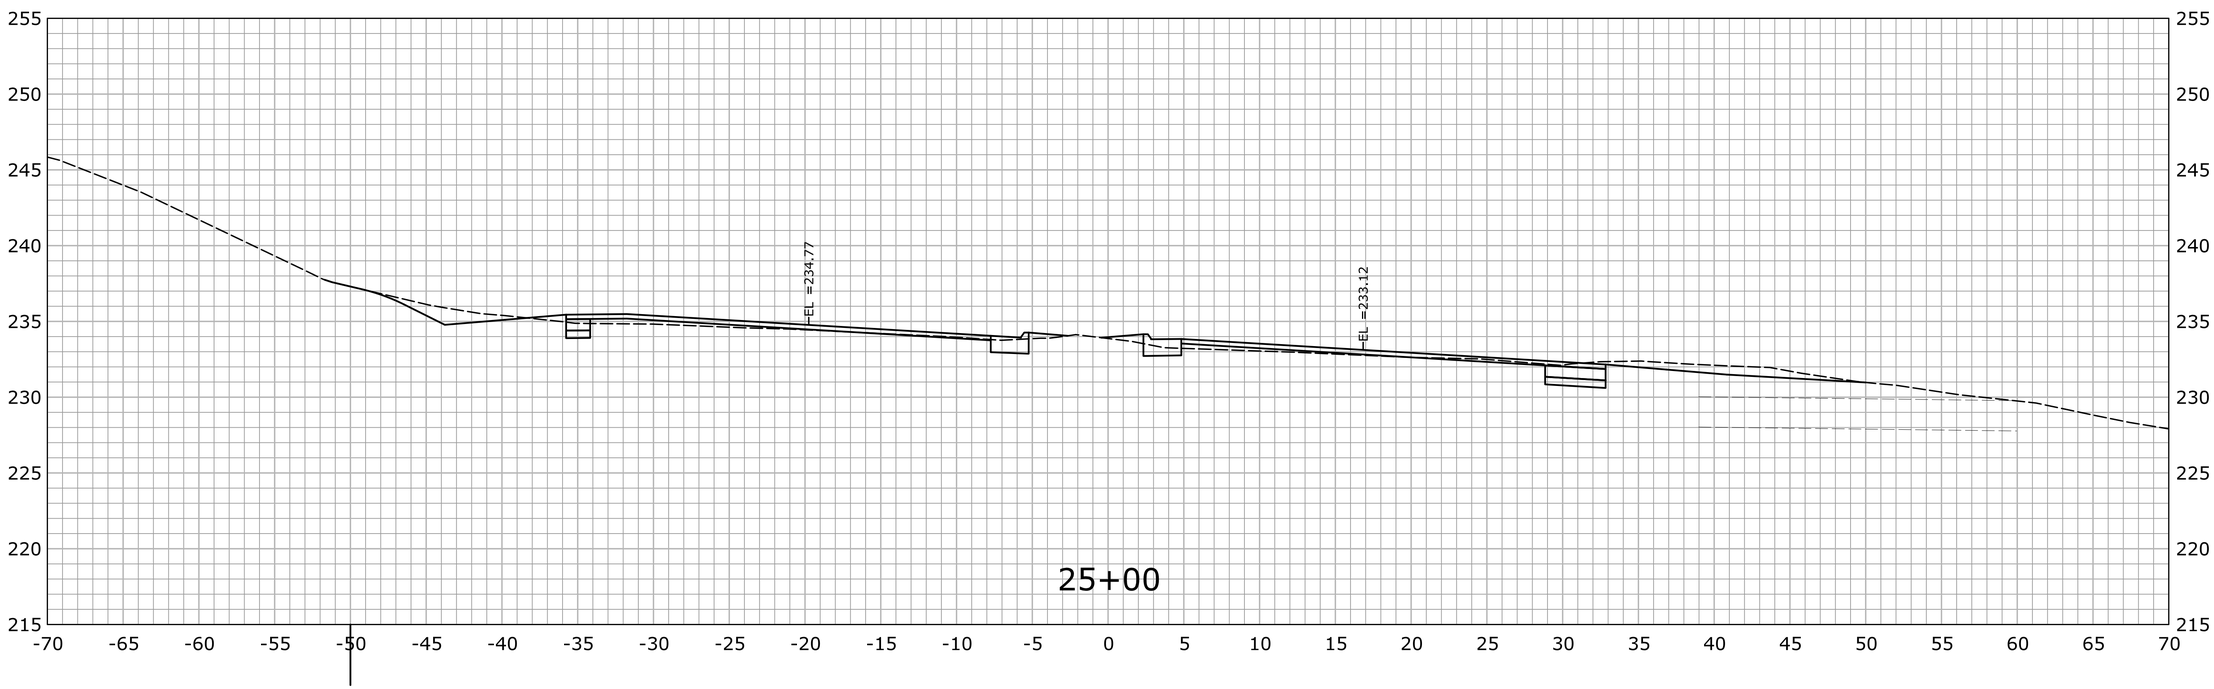

STA.25+00 TO STA.25+50

REV.	DATE	REVISION DESCRIPTION	SHEET NO.
-	-	-	-
-	-	-	-
-	-	-	-
-	-	-	-
-	-	-	-
-	-	-	-

THE INFORMATION, INCLUDING ESTIMATED QUANTITIES OF WORK, SHOWN ON THESE SHEETS IS BASED ON LIMITED INVESTIGATIONS BY THE STATE AND IS IN NO WAY WARRANTED TO INDICATE THE CONDITIONS OF ACTUAL QUANTITIES OF WORK WHICH WILL BE REQUIRED.

Plotted Date: 2/15/2013

DESIGNER/DRAFTER: SN

CHECKED BY: MSC

SCALE IN FEET 0 5 10

SCALE 1" = 5'

STATE OF CONNECTICUT
DEPARTMENT OF TRANSPORTATION

Filename: ...\HW_MSH_0135_0270_XSC-01_START_61+00.dgn

SIGNATURE/ BLOCK:

OFFICE OF ENGINEERING

APPROVED BY: DATE:

PROJECT TITLE:

MERRITT PARKWAY (ROUTE 15)
SAFETY IMPROVEMENTS, RESURFACING,
ENHANCEMENTS AND BRIDGE IMPROVEMENTS

TOWN: STAMFORD NEW CANAAN

DRAWING TITLE: CROSS SECTIONS

PROJECT NO. 135-270

DRAWING NO. XSC-018

SHEET NO. 01.05.019

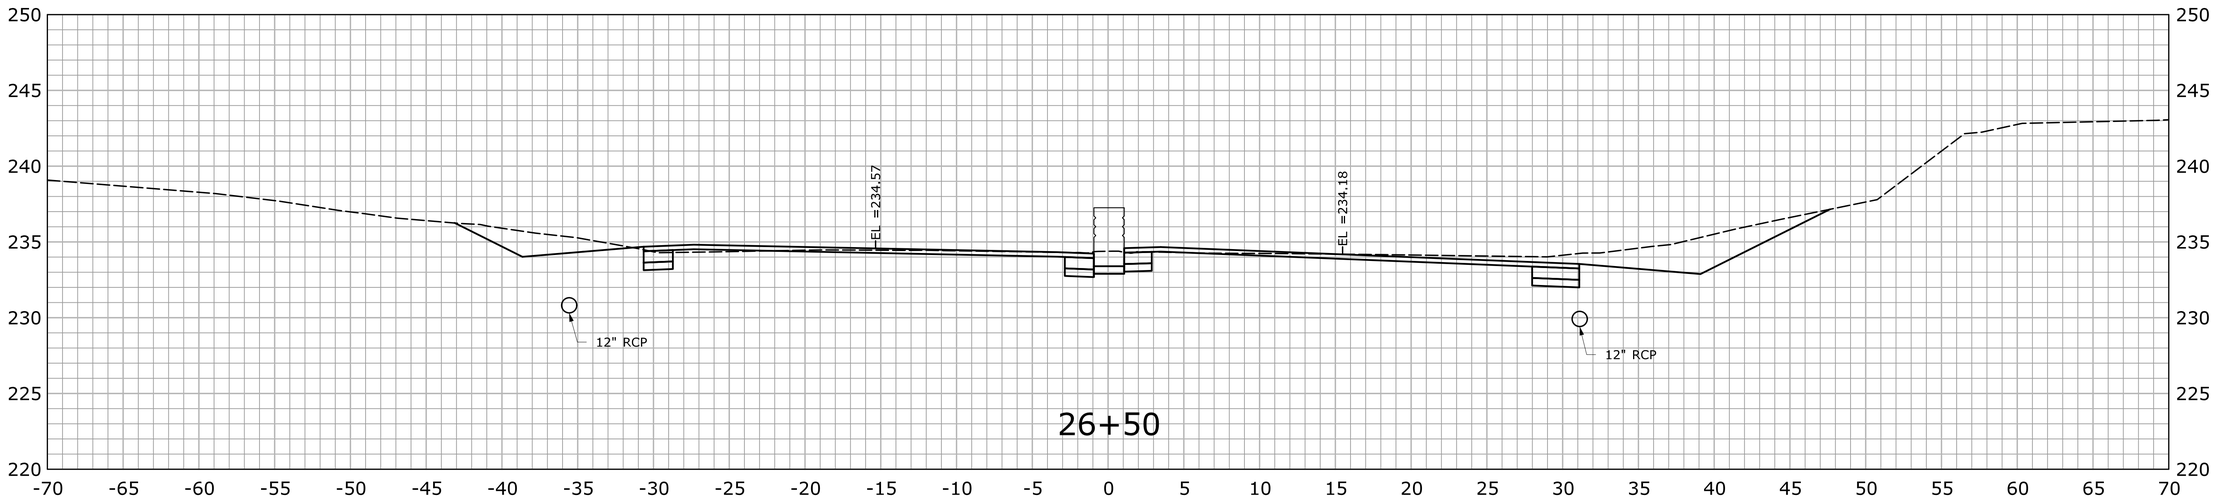

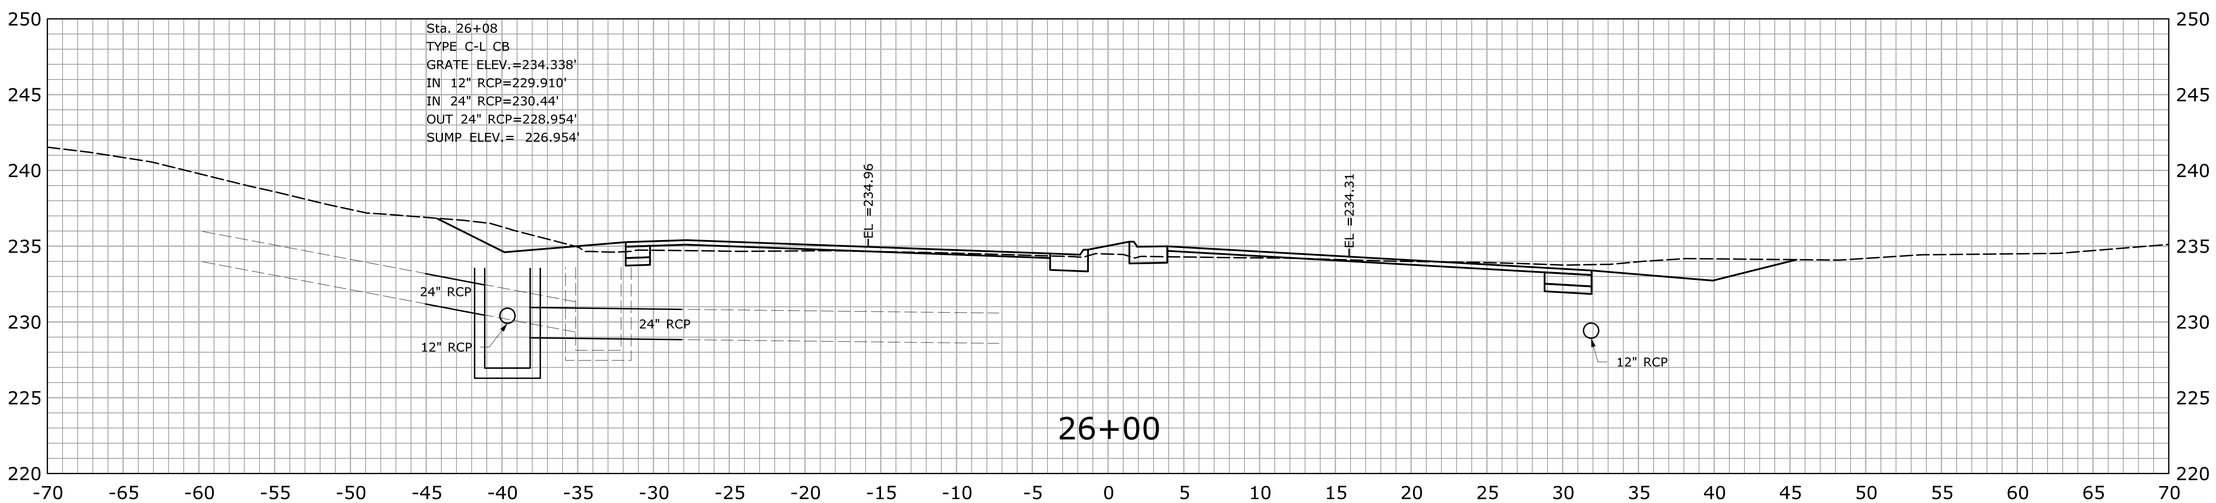

STA.26+00 TO STA.26+50

REV.	DATE	REVISION DESCRIPTION	SHEET NO.
-	-	-	-
-	-	-	-
-	-	-	-
-	-	-	-
-	-	-	-
-	-	-	-

THE INFORMATION, INCLUDING ESTIMATED QUANTITIES OF WORK, SHOWN ON THESE SHEETS IS BASED ON LIMITED INVESTIGATIONS BY THE STATE AND IS IN NO WAY WARRANTED TO INDICATE THE CONDITIONS OF ACTUAL QUANTITIES OF WORK WHICH WILL BE REQUIRED.

Plotted Date: 2/15/2013

DESIGNER/DRAFTER: **SN**

CHECKED BY: **MSC**

SCALE IN FEET

0 5 10

SCALE 1" = 5'

STATE OF CONNECTICUT
DEPARTMENT OF TRANSPORTATION

Filename: ...\HW_MSH_0135_0270_XSC-01_START_61+00.dgn

SIGNATURE/ BLOCK:

OFFICE OF ENGINEERING

APPROVED BY: DATE:

PROJECT TITLE:

MERRITT PARKWAY (ROUTE 15)
SAFETY IMPROVEMENTS, RESURFACING,
ENHANCEMENTS AND BRIDGE IMPROVEMENTS

TOWN: **STAMFORD NEW CANAAN**

DRAWING TITLE: **CROSS SECTIONS**

PROJECT NO. **135-270**

DRAWING NO. **XSC-019**

SHEET NO. 01.05.020

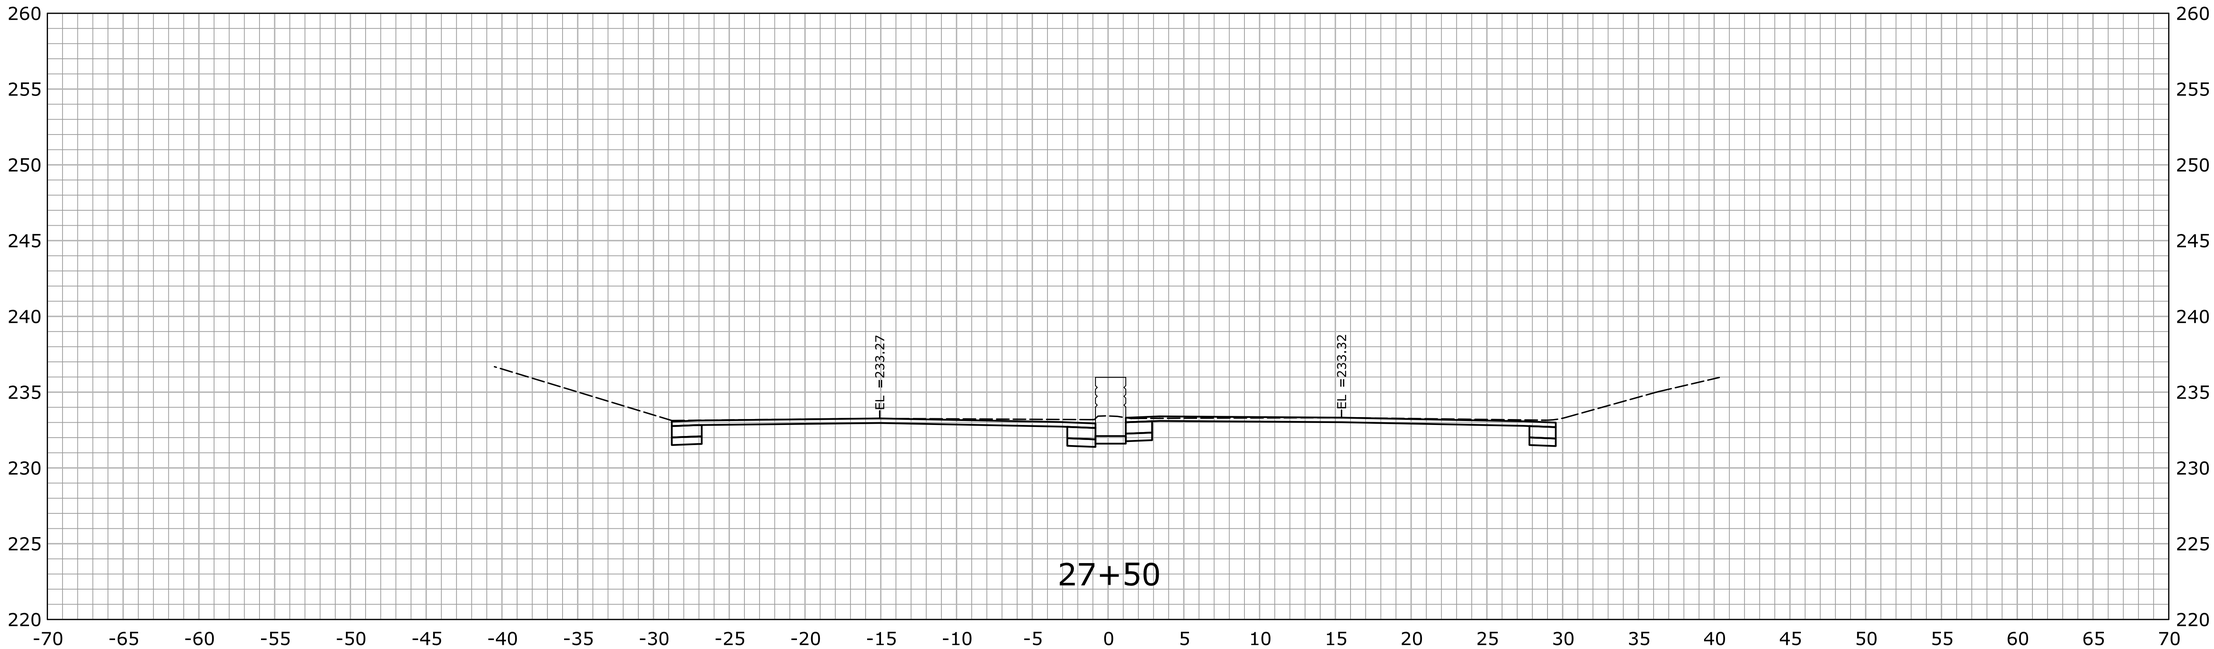

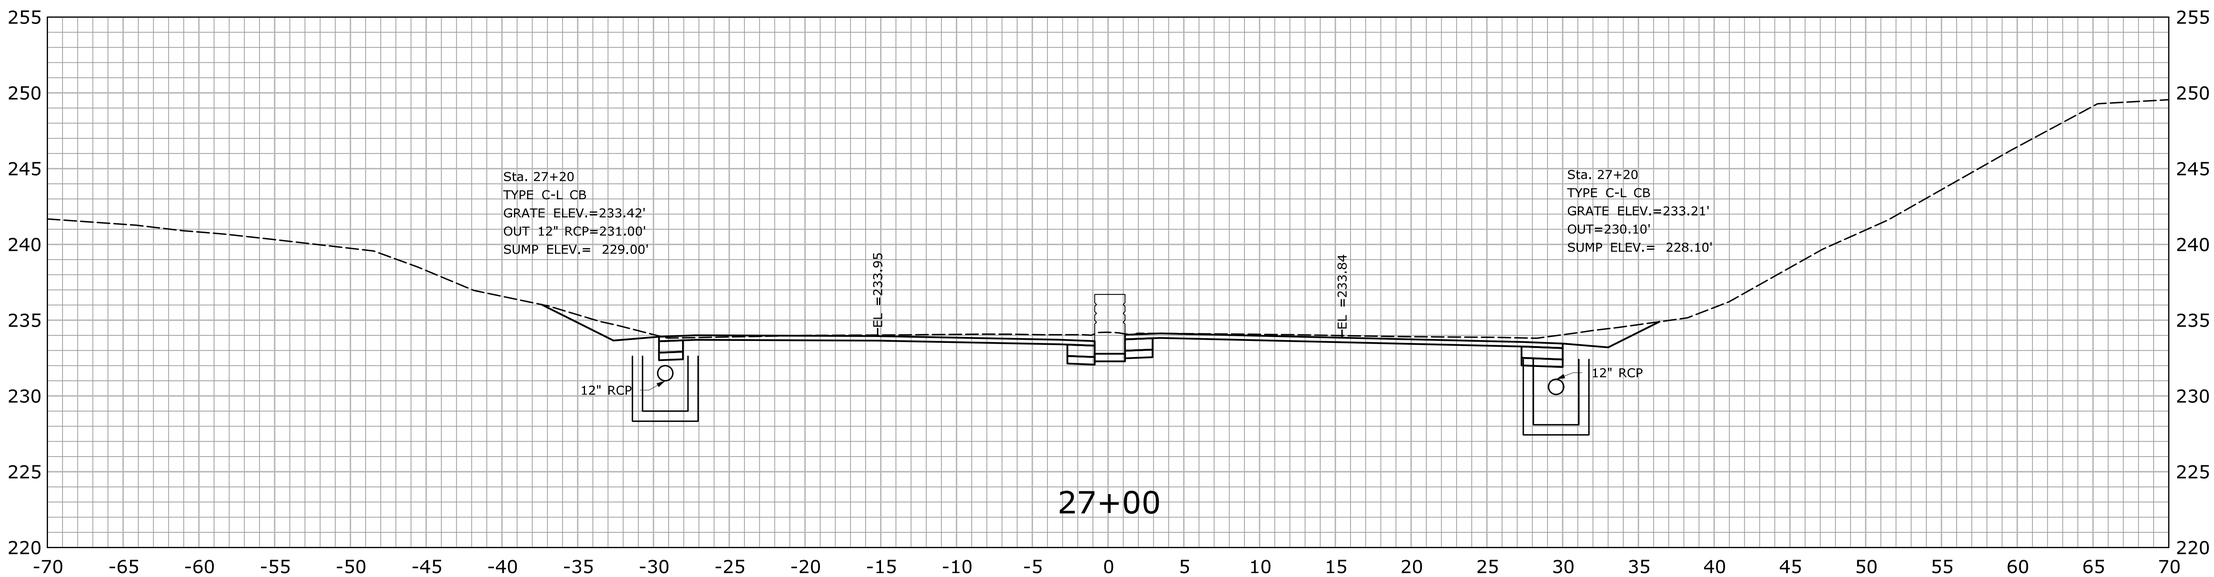

STA.27+00 TO STA.27+50

REV.	DATE	REVISION DESCRIPTION	SHEET NO.
-	-	-	-
-	-	-	-
-	-	-	-
-	-	-	-
-	-	-	-
-	-	-	-

THE INFORMATION, INCLUDING ESTIMATED QUANTITIES OF WORK, SHOWN ON THESE SHEETS IS BASED ON LIMITED INVESTIGATIONS BY THE STATE AND IS IN NO WAY WARRANTED TO INDICATE THE CONDITIONS OF ACTUAL QUANTITIES OF WORK WHICH WILL BE REQUIRED.

Plotted Date: 2/15/2013

DESIGNER/DRAFTER: **SN**

CHECKED BY: **MSC**

SCALE IN FEET 0 5 10

SCALE 1" = 5'

STATE OF CONNECTICUT
DEPARTMENT OF TRANSPORTATION

Filename: ...\HW_MSH_0135_0270_XSC-01_START_61+00.dgn

SIGNATURE/ BLOCK:

OFFICE OF ENGINEERING

APPROVED BY: DATE:

PROJECT TITLE:

MERRITT PARKWAY (ROUTE 15)
SAFETY IMPROVEMENTS, RESURFACING,
ENHANCEMENTS AND BRIDGE IMPROVEMENTS

TOWN: **STAMFORD NEW CANAAN**

DRAWING TITLE: **CROSS SECTIONS**

PROJECT NO. **135-270**

DRAWING NO. **XSC-020**

SHEET NO. 01.05.021

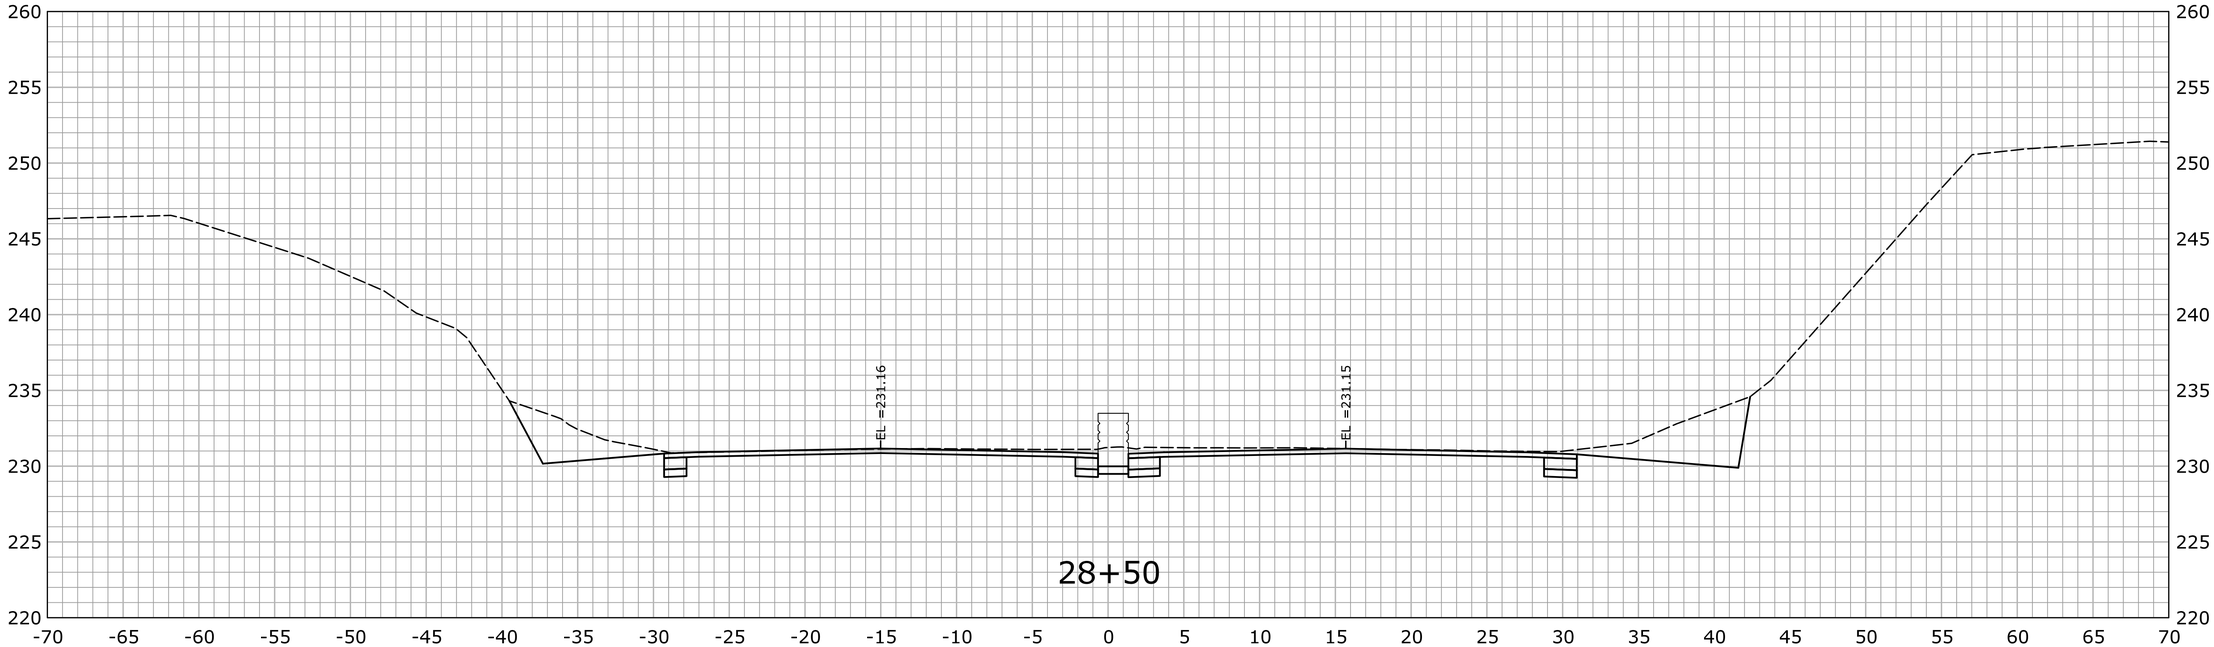

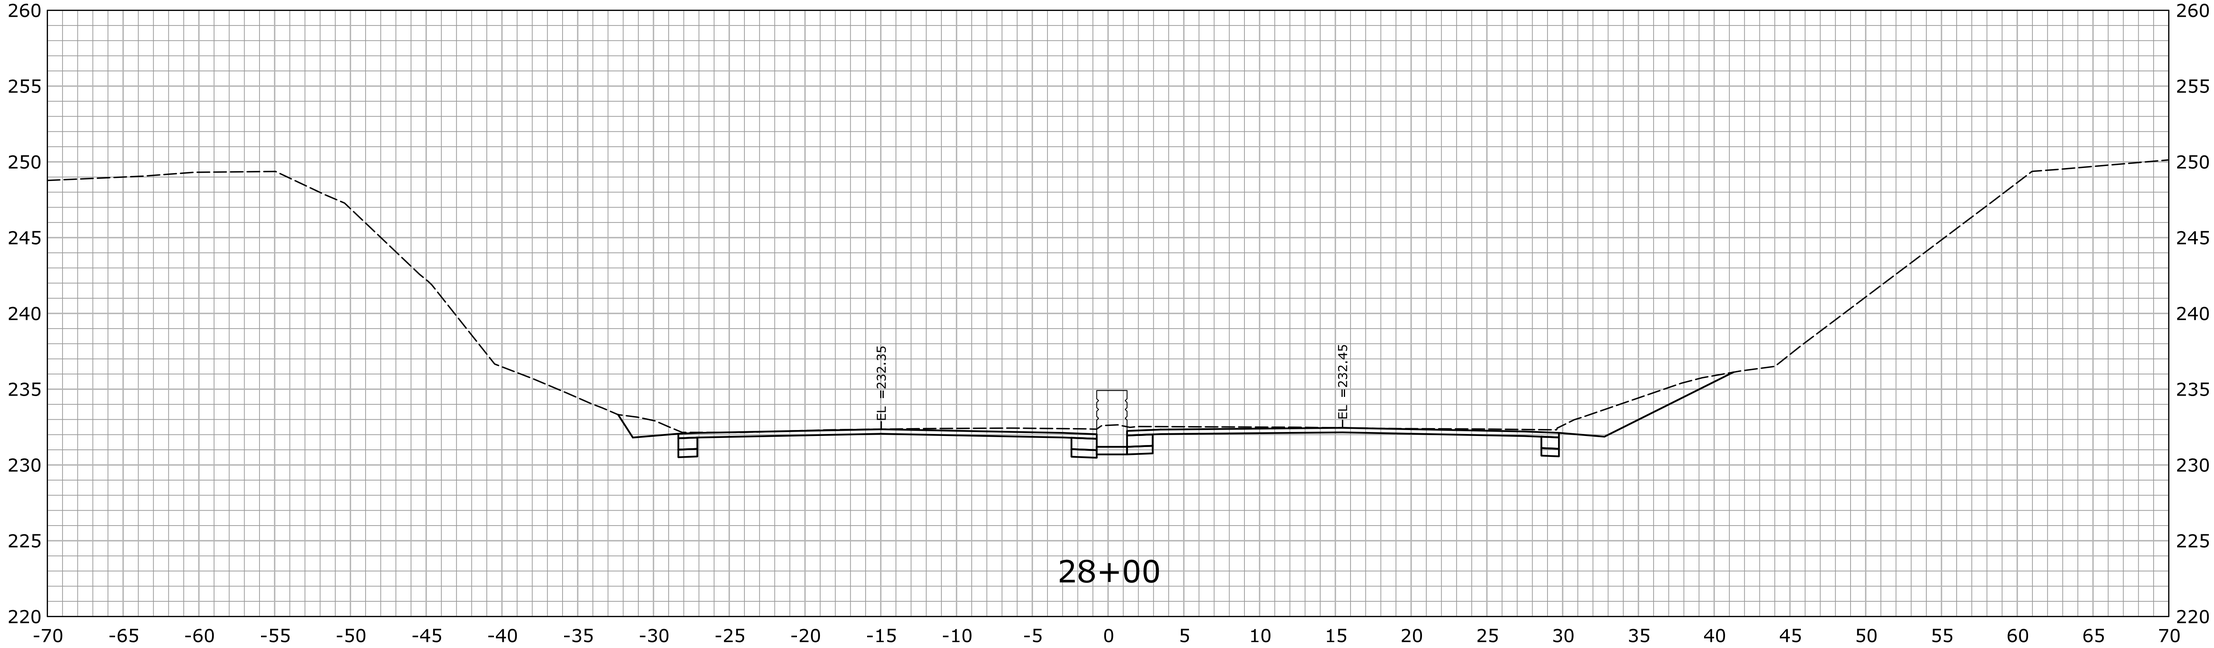

STA.28+00 TO STA.28+50

REV.	DATE	REVISION DESCRIPTION	SHEET NO.
-	-	-	-
-	-	-	-
-	-	-	-
-	-	-	-
-	-	-	-
-	-	-	-

THE INFORMATION, INCLUDING ESTIMATED QUANTITIES OF WORK, SHOWN ON THESE SHEETS IS BASED ON LIMITED INVESTIGATIONS BY THE STATE AND IS IN NO WAY WARRANTED TO INDICATE THE CONDITIONS OF ACTUAL QUANTITIES OF WORK WHICH WILL BE REQUIRED.

Plotted Date: 2/15/2013

DESIGNER/DRAFTER: **SN**

CHECKED BY: **MSC**

SCALE IN FEET 0 5 10

SCALE 1" = 5'

STATE OF CONNECTICUT
DEPARTMENT OF TRANSPORTATION

Filename: ...\HW_MSH_0135_0270_XSC-01_START_61+00.dgn

SIGNATURE/ BLOCK:

OFFICE OF ENGINEERING

APPROVED BY: DATE:

PROJECT TITLE:

MERRITT PARKWAY (ROUTE 15)
SAFETY IMPROVEMENTS, RESURFACING,
ENHANCEMENTS AND BRIDGE IMPROVEMENTS

TOWN: **STAMFORD**
NEW CANAAN

DRAWING TITLE: **CROSS SECTIONS**

PROJECT NO. **135-270**

DRAWING NO. **XSC-021**

SHEET NO. 01.05.022

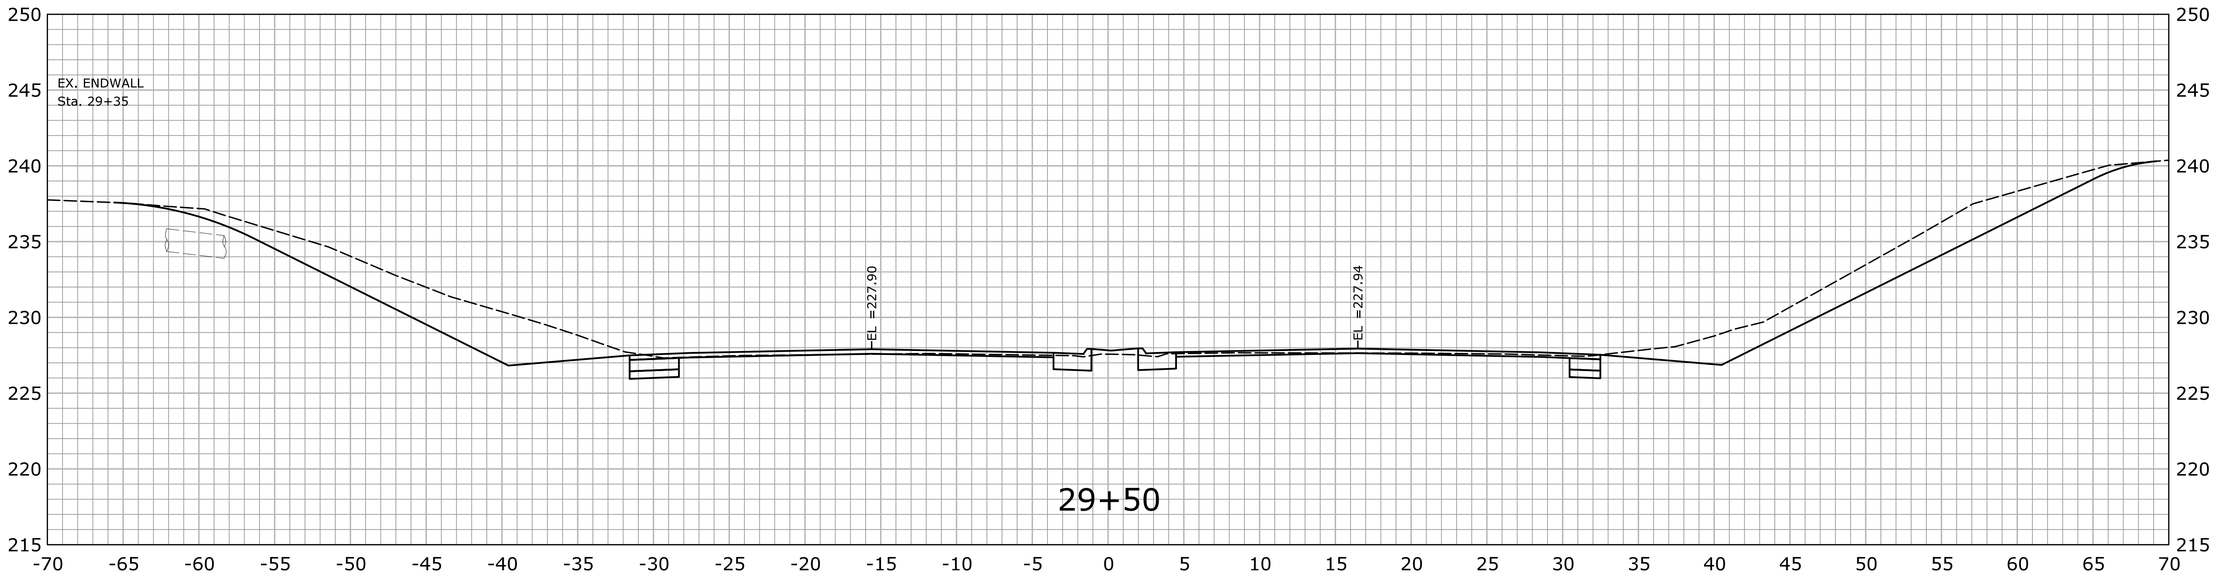

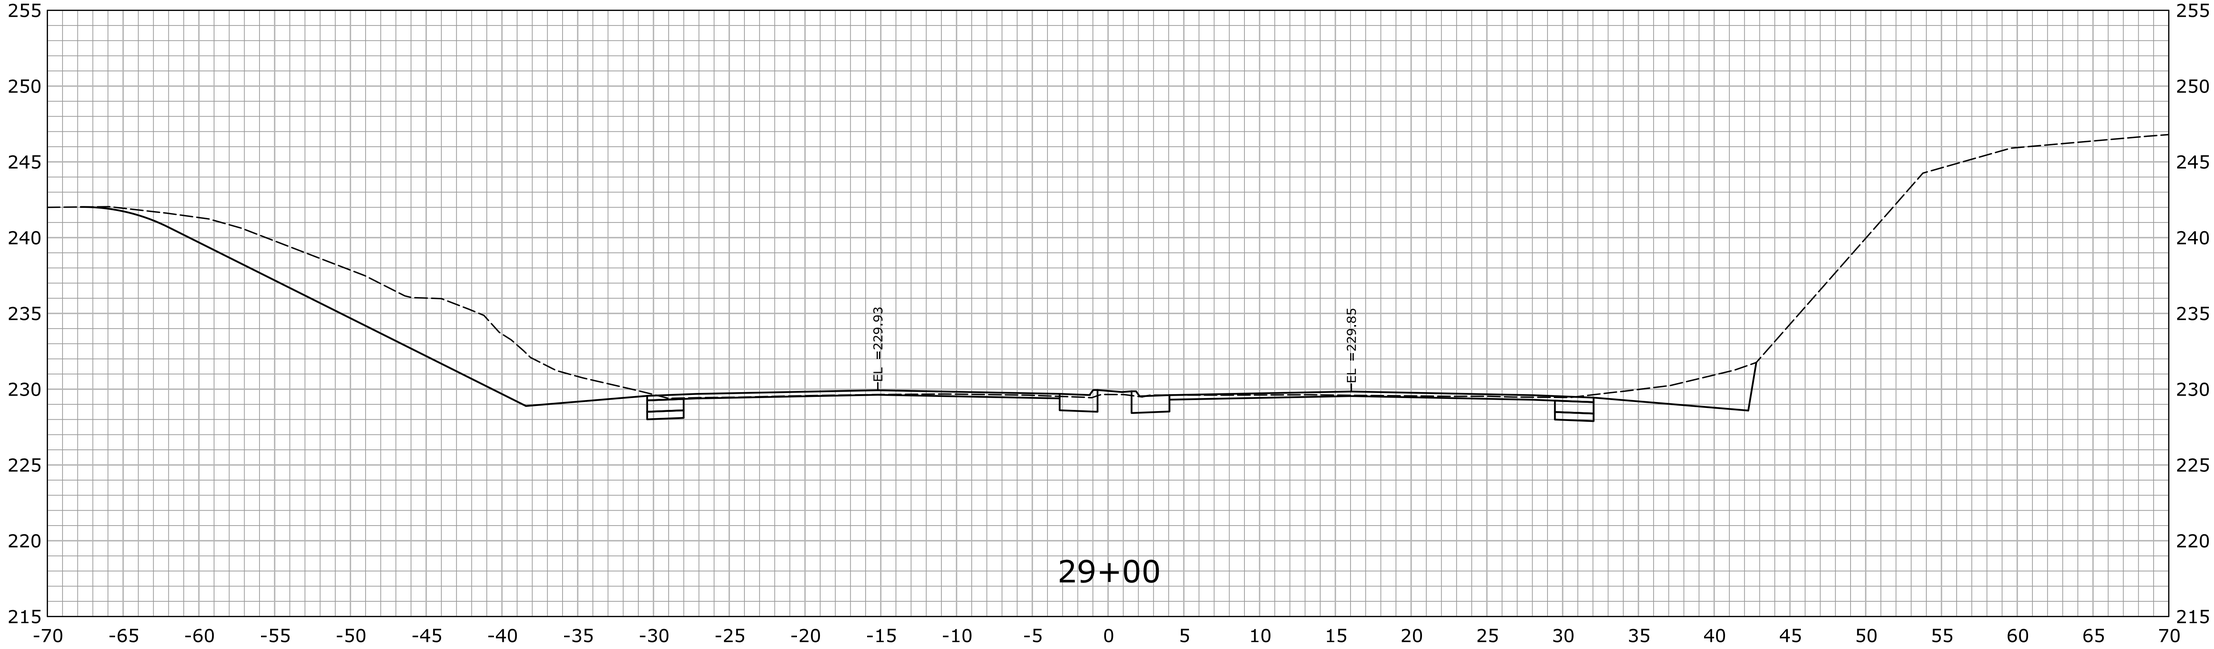

STA.29+00 TO STA.29+50

REV.	DATE	REVISION DESCRIPTION	SHEET NO.
-	-	-	-
-	-	-	-
-	-	-	-
-	-	-	-
-	-	-	-
-	-	-	-

THE INFORMATION, INCLUDING ESTIMATED QUANTITIES OF WORK, SHOWN ON THESE SHEETS IS BASED ON LIMITED INVESTIGATIONS BY THE STATE AND IS IN NO WAY WARRANTED TO INDICATE THE CONDITIONS OF ACTUAL QUANTITIES OF WORK WHICH WILL BE REQUIRED.

Plotted Date: 2/15/2013

DESIGNER/DRAFTER: **SN**

CHECKED BY: **MSC**

SCALE IN FEET 0 5 10

SCALE 1" = 5'

STATE OF CONNECTICUT
DEPARTMENT OF TRANSPORTATION

Filename: ...\HW_MSH_0135_0270_XSC-01_START_61+00.dgn

SIGNATURE/ BLOCK:

OFFICE OF ENGINEERING

APPROVED BY: DATE:

PROJECT TITLE:

MERRITT PARKWAY (ROUTE 15)
SAFETY IMPROVEMENTS, RESURFACING,
ENHANCEMENTS AND BRIDGE IMPROVEMENTS

TOWN: **STAMFORD NEW CANAAN**

DRAWING TITLE: **CROSS SECTIONS**

PROJECT NO. **135-270**

DRAWING NO. **XSC-022**

SHEET NO. 01.05.023

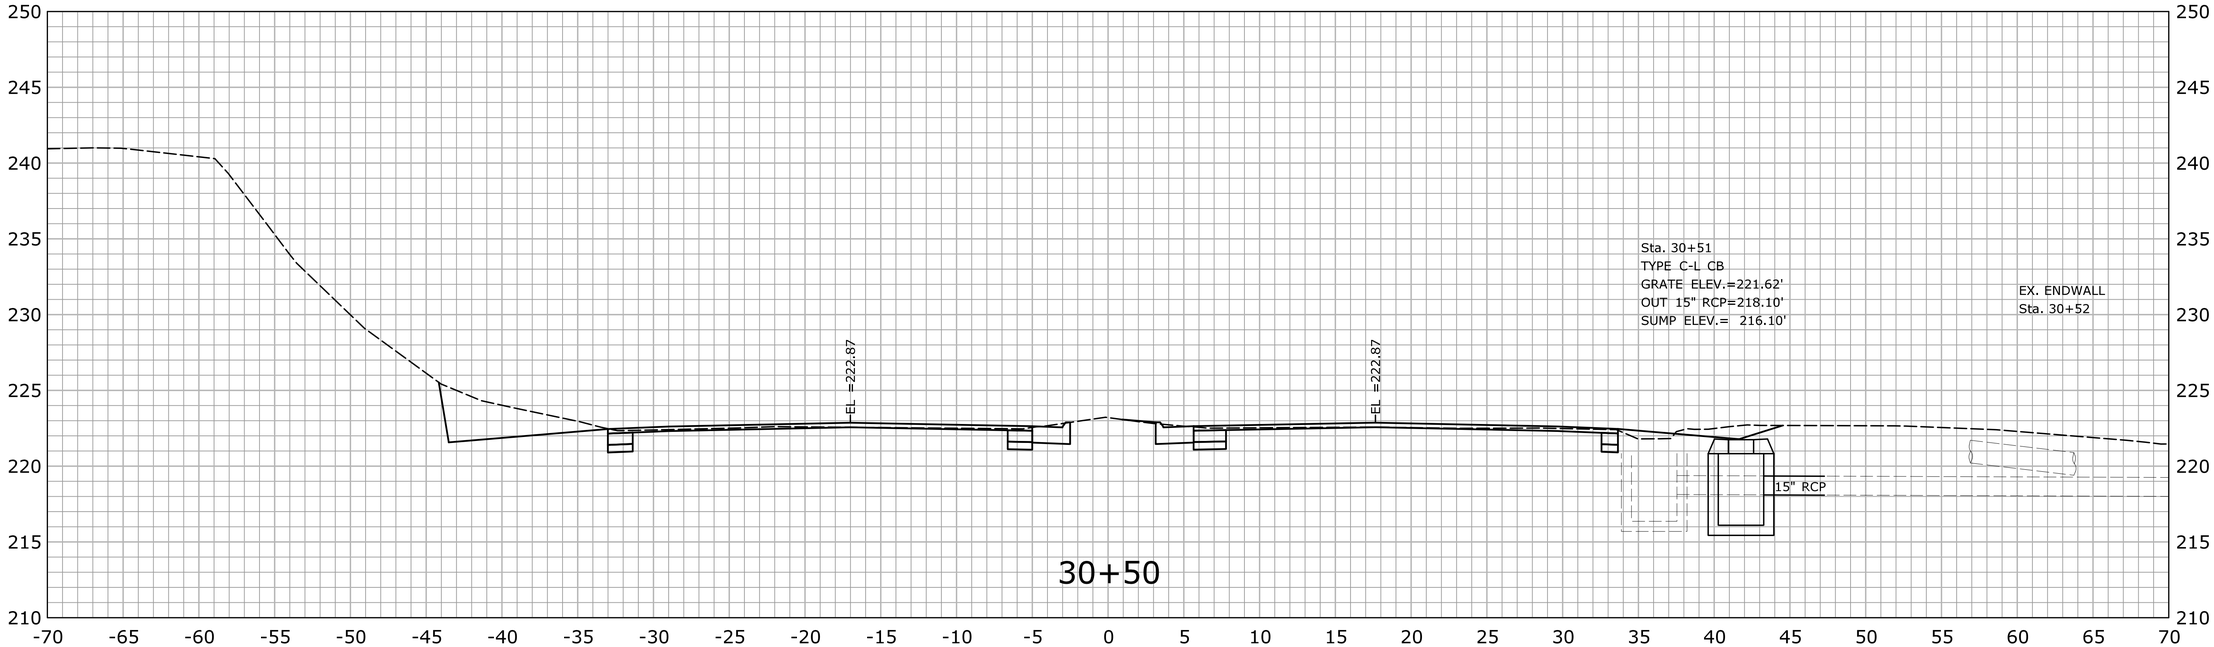

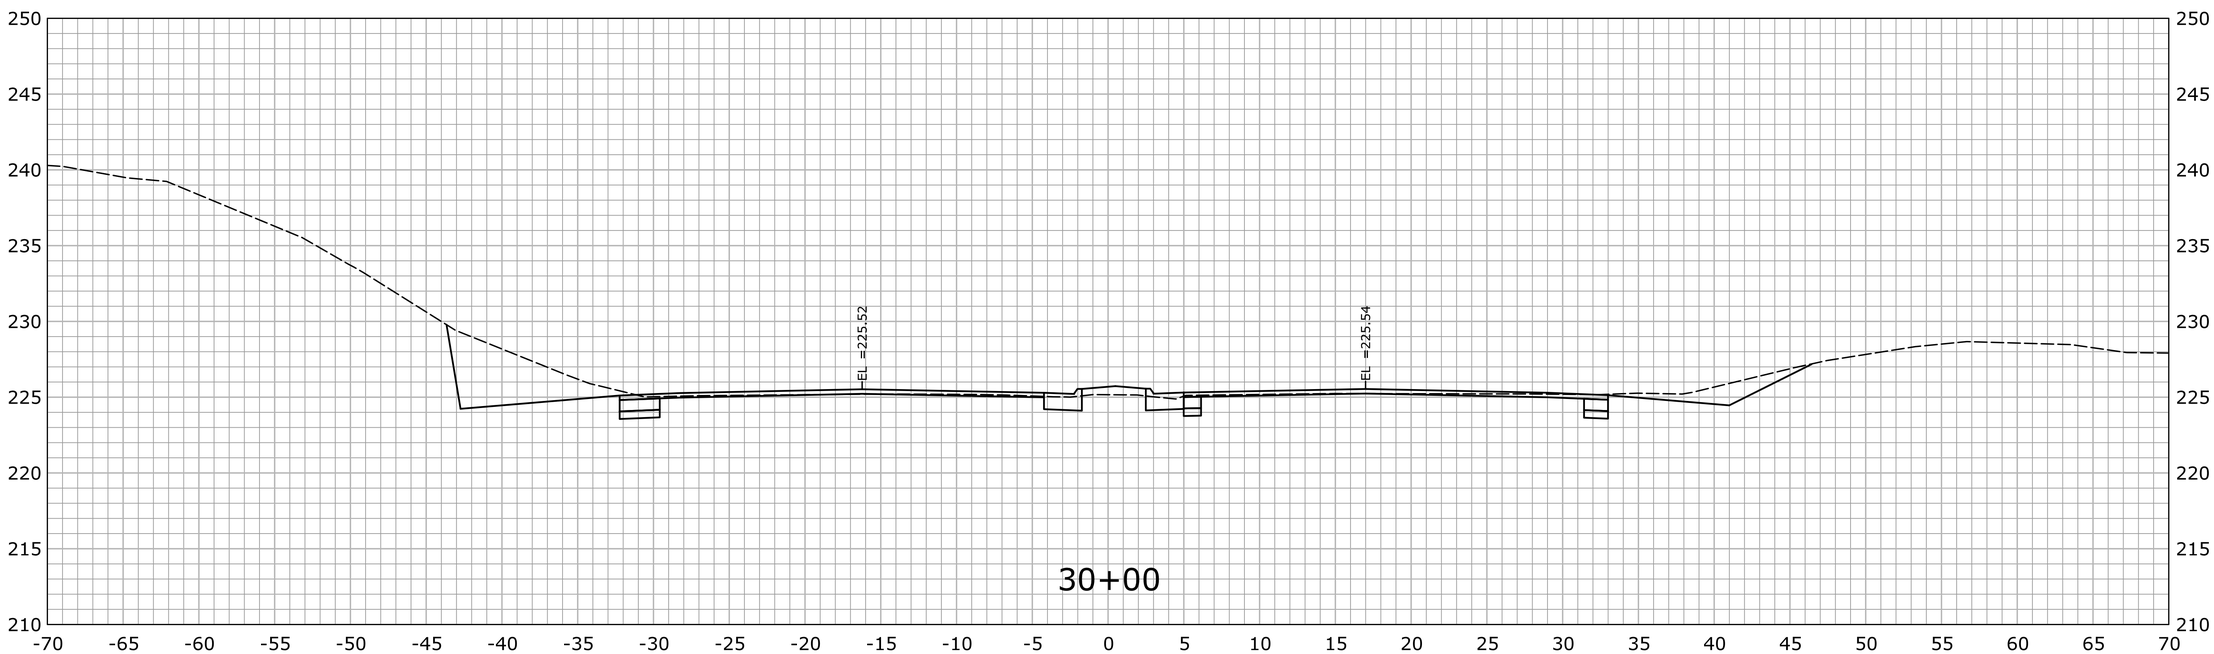

STA.30+00 TO STA.30+50

REV.	DATE	REVISION DESCRIPTION	SHEET NO.
-	-	-	-
-	-	-	-
-	-	-	-
-	-	-	-
-	-	-	-
-	-	-	-

THE INFORMATION, INCLUDING ESTIMATED QUANTITIES OF WORK, SHOWN ON THESE SHEETS IS BASED ON LIMITED INVESTIGATIONS BY THE STATE AND IS IN NO WAY WARRANTED TO INDICATE THE CONDITIONS OF ACTUAL QUANTITIES OF WORK WHICH WILL BE REQUIRED.

Plotted Date: 2/15/2013

DESIGNER/DRAFTER: **SN**

CHECKED BY: **MSC**

SCALE IN FEET 0 5 10

SCALE 1" = 5'

STATE OF CONNECTICUT
DEPARTMENT OF TRANSPORTATION

Filename: ...\HW_MSH_0135_0270_XSC-01_START_61+00.dgn

SIGNATURE/ BLOCK:

OFFICE OF ENGINEERING

APPROVED BY: DATE:

PROJECT TITLE:

MERRITT PARKWAY (ROUTE 15)
SAFETY IMPROVEMENTS, RESURFACING,
ENHANCEMENTS AND BRIDGE IMPROVEMENTS

TOWN: **STAMFORD NEW CANAAN**

DRAWING TITLE: **CROSS SECTIONS**

PROJECT NO. **135-270**

DRAWING NO. **XSC-023**

SHEET NO. 01.05.024

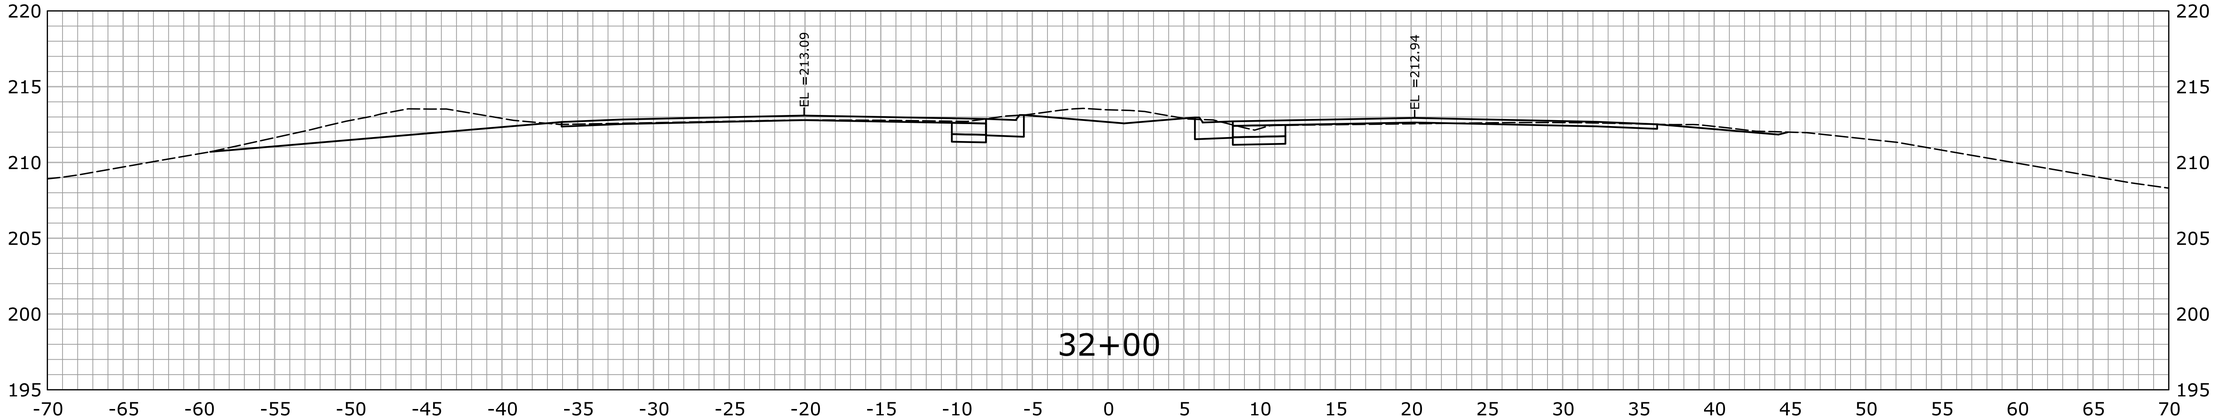

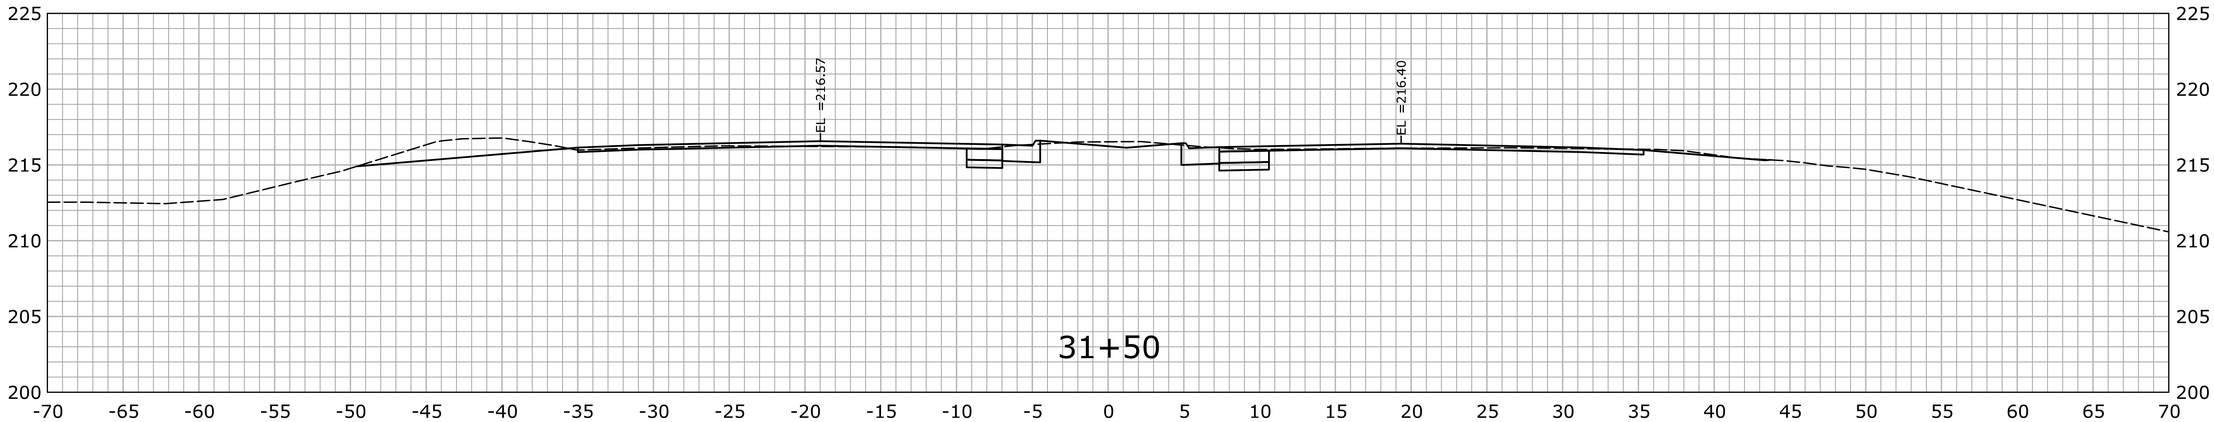

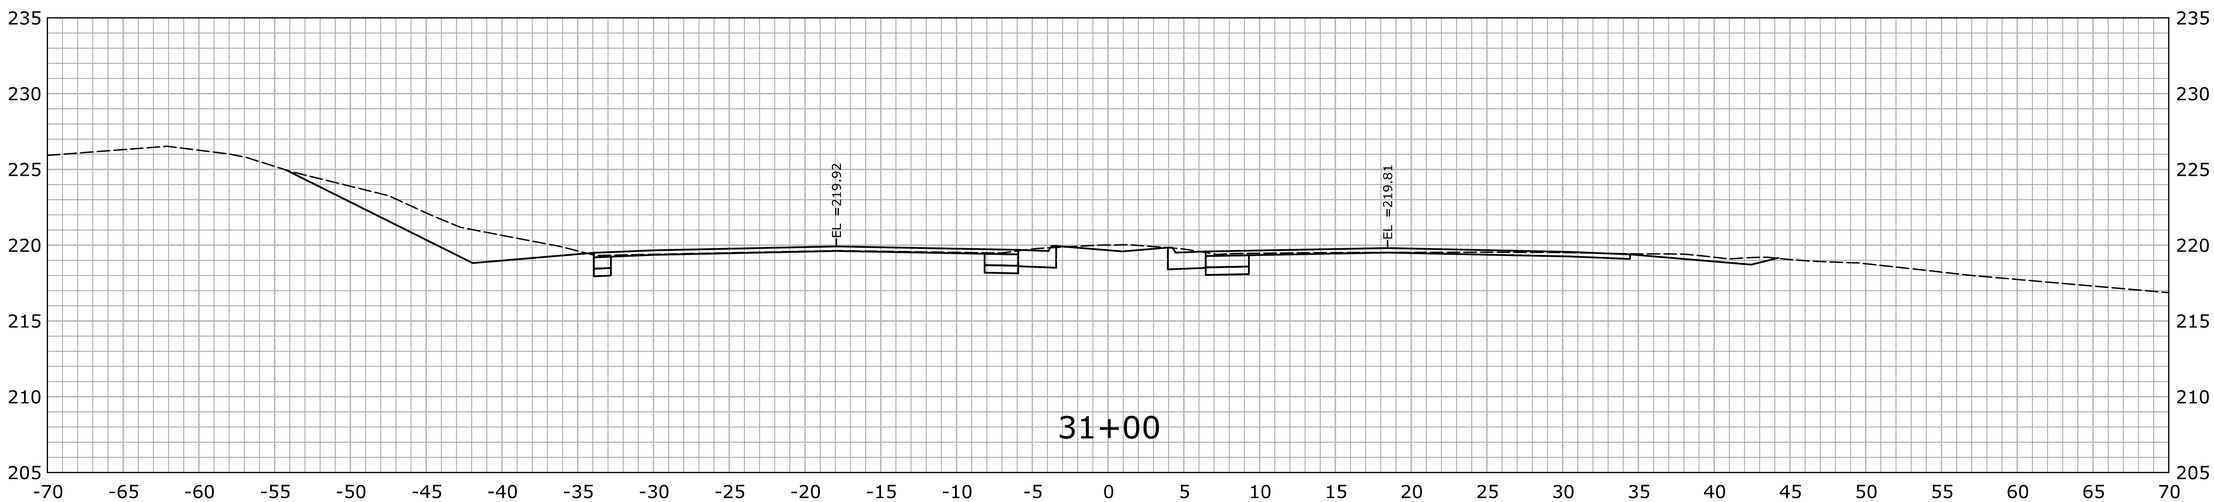

STA.31+00 TO STA.32+00

REV.	DATE	REVISION DESCRIPTION	SHEET NO.
-	-	-	-
-	-	-	-
-	-	-	-
-	-	-	-
-	-	-	-
-	-	-	-

THE INFORMATION, INCLUDING ESTIMATED QUANTITIES OF WORK, SHOWN ON THESE SHEETS IS BASED ON LIMITED INVESTIGATIONS BY THE STATE AND IS IN NO WAY WARRANTED TO INDICATE THE CONDITIONS OF ACTUAL QUANTITIES OF WORK WHICH WILL BE REQUIRED.

Plotted Date: 2/15/2013

DESIGNER/DRAFTER: SN

CHECKED BY: MSC

SCALE IN FEET 0 5 10

SCALE 1" = 5'

STATE OF CONNECTICUT
DEPARTMENT OF TRANSPORTATION

Filename: ...\HW_MSH_0135_0270_XSC-01_START_61+00.dgn

SIGNATURE/ BLOCK:

OFFICE OF ENGINEERING

APPROVED BY: DATE:

PROJECT TITLE:

MERRITT PARKWAY (ROUTE 15)
SAFETY IMPROVEMENTS, RESURFACING,
ENHANCEMENTS AND BRIDGE IMPROVEMENTS

TOWN: STAMFORD
NEW CANAAN

DRAWING TITLE:

CROSS SECTIONS

PROJECT NO. 135-270

DRAWING NO. XSC-024

SHEET NO. 01.05.025

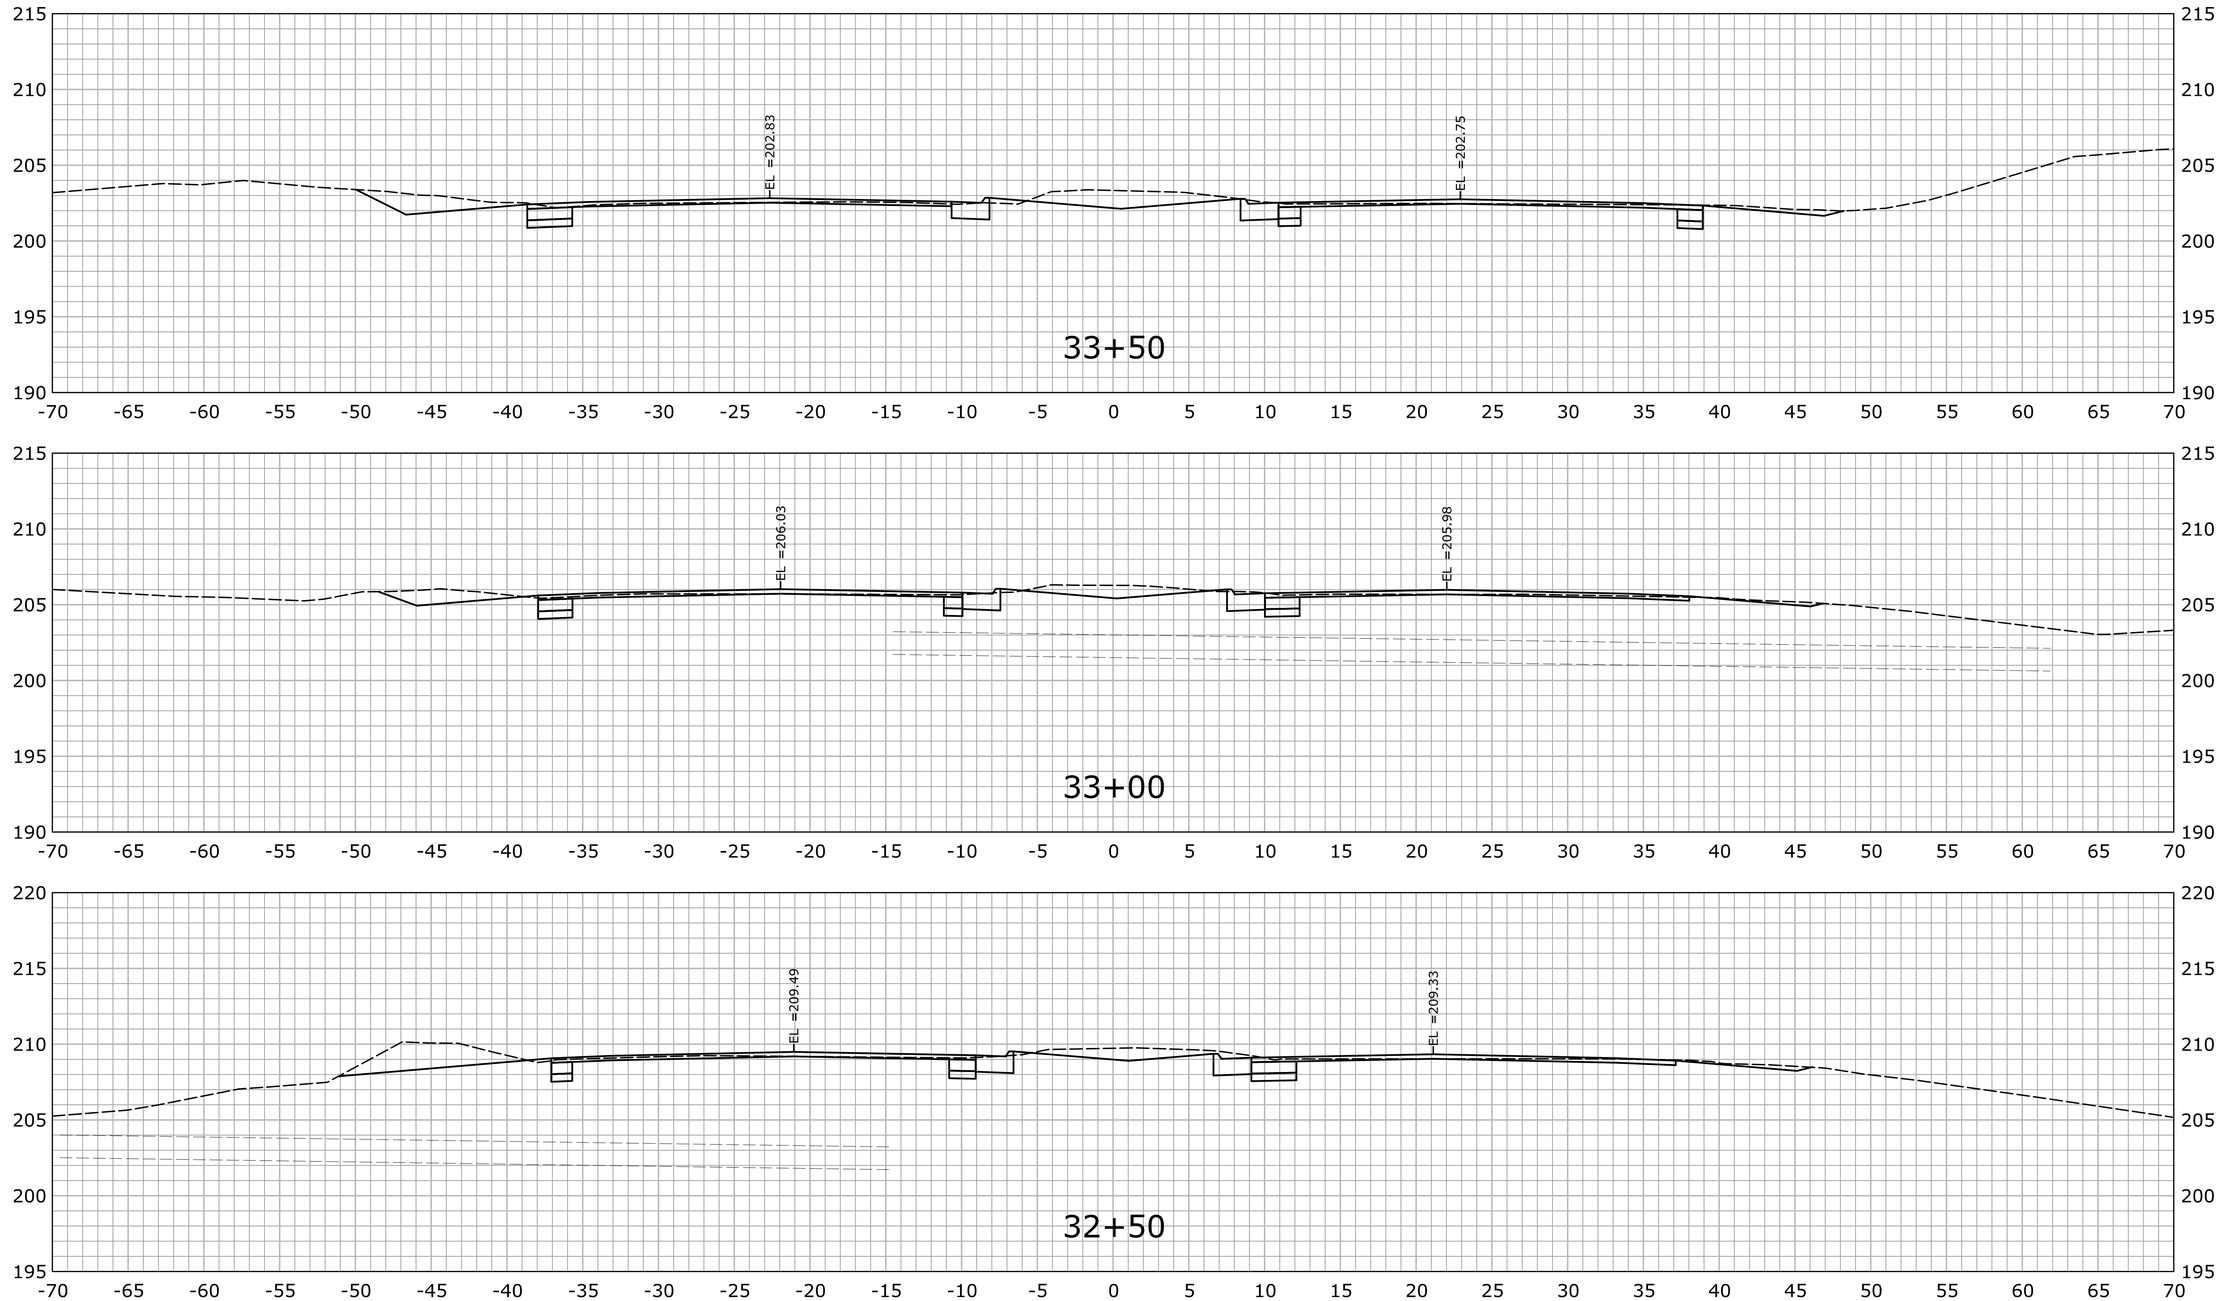

REV.	DATE	REVISION DESCRIPTION	SHEET NO.
-	-	-	-
-	-	-	-
-	-	-	-
-	-	-	-
-	-	-	-
-	-	-	-

THE INFORMATION, INCLUDING ESTIMATED QUANTITIES OF WORK, SHOWN ON THESE SHEETS IS BASED ON LIMITED INVESTIGATIONS BY THE STATE AND IS IN NO WAY WARRANTED TO INDICATE THE CONDITIONS OF ACTUAL QUANTITIES OF WORK WHICH WILL BE REQUIRED.

Plotted Date: 2/15/2013

DESIGNER/DRAFTER: **SN**

CHECKED BY: **MSC**

SCALE IN FEET 0 5 10

SCALE 1" = 5'

STATE OF CONNECTICUT
DEPARTMENT OF TRANSPORTATION

Filename: ...\HW_MSH_0135_0270_XSC-01_START_61+00.dgn

SIGNATURE/ BLOCK:

OFFICE OF ENGINEERING

APPROVED BY: DATE:

PROJECT TITLE:

MERRITT PARKWAY (ROUTE 15)
SAFETY IMPROVEMENTS, RESURFACING,
ENHANCEMENTS AND BRIDGE IMPROVEMENTS

TOWN: **STAMFORD**
NEW CANAAN

DRAWING TITLE: **CROSS SECTIONS**

PROJECT NO. **135-270**

DRAWING NO. **XSC-025**

SHEET NO. 01.05.026

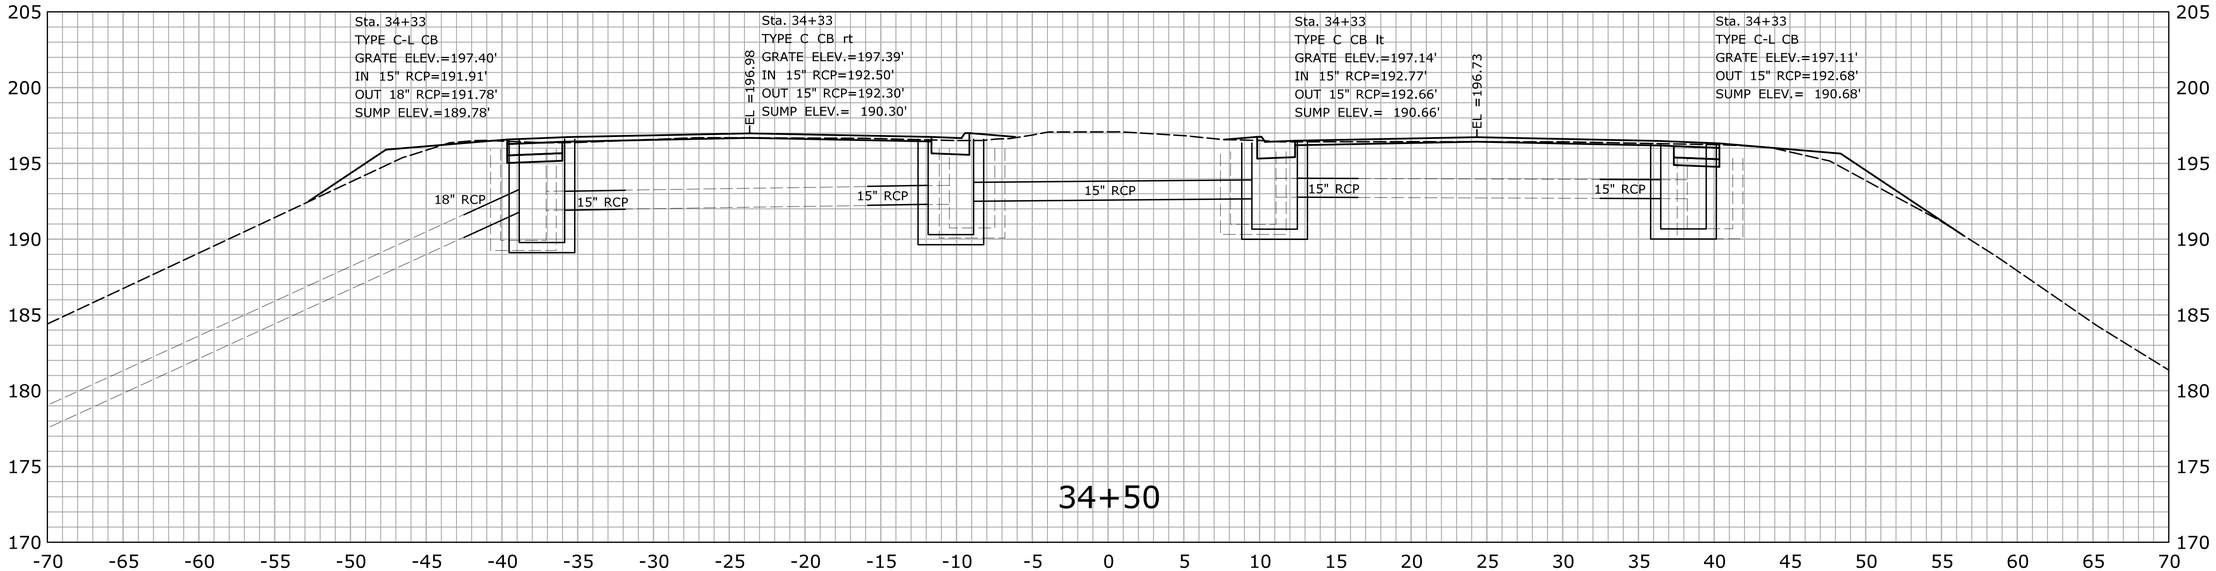

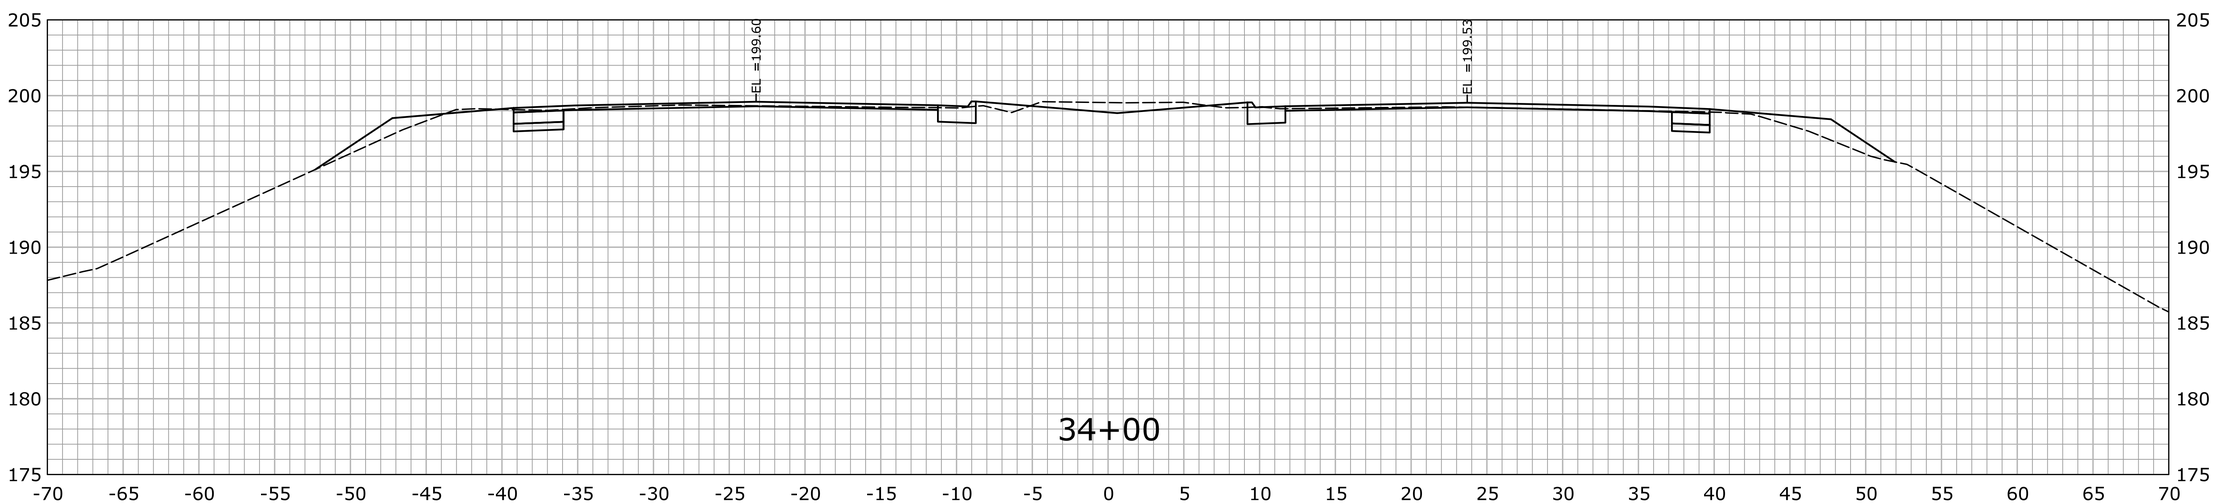

STA.34+00 TO STA.34+50

REV.	DATE	REVISION DESCRIPTION	SHEET NO.
-	-	-	-
-	-	-	-
-	-	-	-
-	-	-	-
-	-	-	-
-	-	-	-

THE INFORMATION, INCLUDING ESTIMATED QUANTITIES OF WORK, SHOWN ON THESE SHEETS IS BASED ON LIMITED INVESTIGATIONS BY THE STATE AND IS IN NO WAY WARRANTED TO INDICATE THE CONDITIONS OF ACTUAL QUANTITIES OF WORK WHICH WILL BE REQUIRED.

Plotted Date: 2/15/2013

DESIGNER/DRAFTER: **SN**

CHECKED BY: **MSC**

SCALE IN FEET 0 5 10

SCALE 1" = 5'

STATE OF CONNECTICUT
DEPARTMENT OF TRANSPORTATION

Filename: ...\HW_MSH_0135_0270_XSC-01_START_61+00.dgn

SIGNATURE/ BLOCK:

OFFICE OF ENGINEERING

APPROVED BY: DATE:

PROJECT TITLE:

MERRITT PARKWAY (ROUTE 15)
SAFETY IMPROVEMENTS, RESURFACING,
ENHANCEMENTS AND BRIDGE IMPROVEMENTS

TOWN: **STAMFORD**
NEW CANAAN

DRAWING TITLE:

CROSS SECTIONS

PROJECT NO. **135-270**

DRAWING NO. **XSC-026**

SHEET NO. 01.05.027

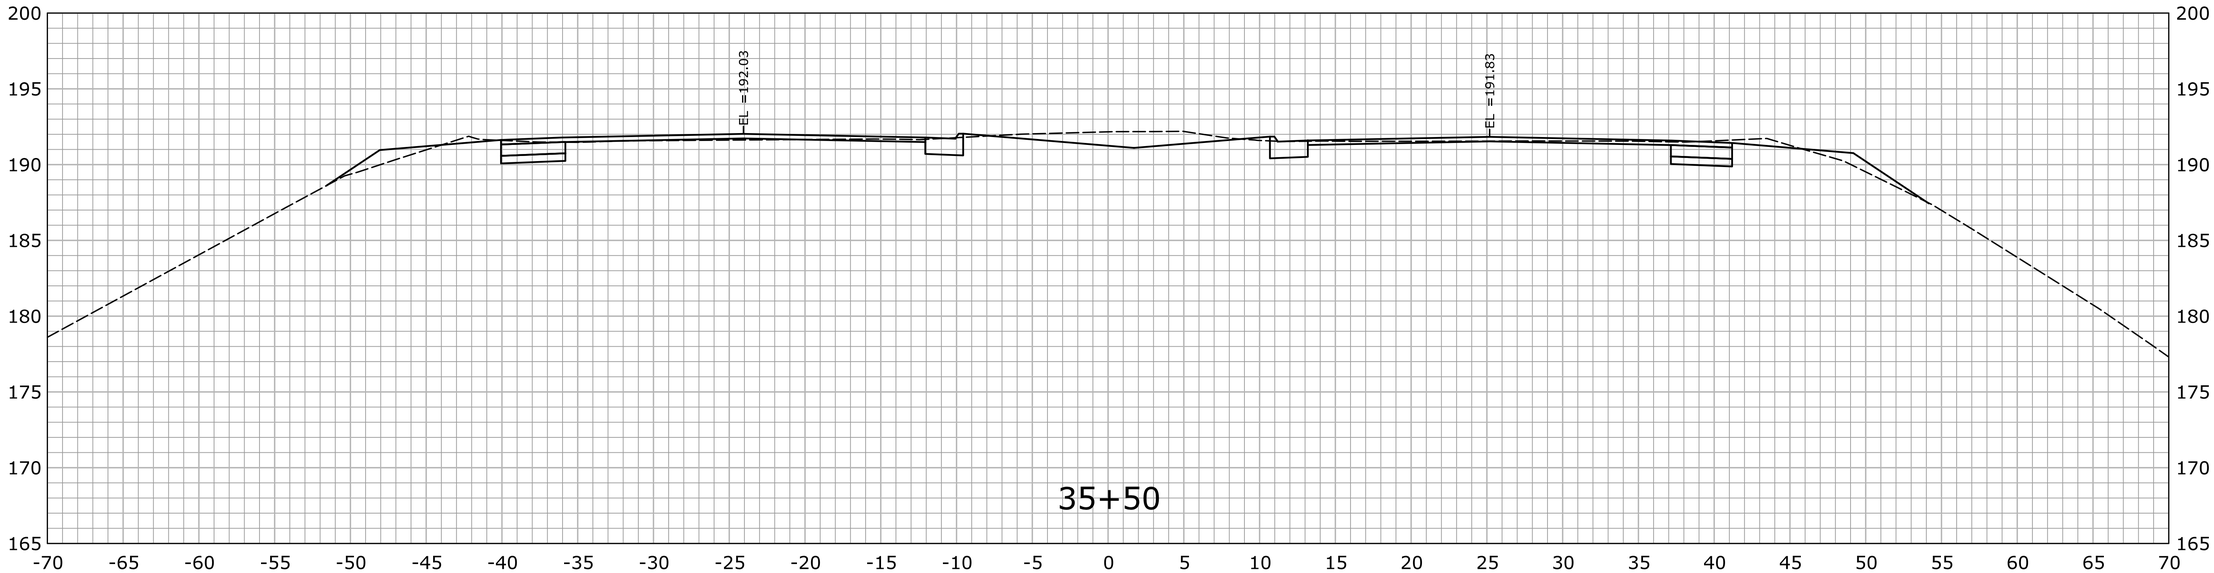

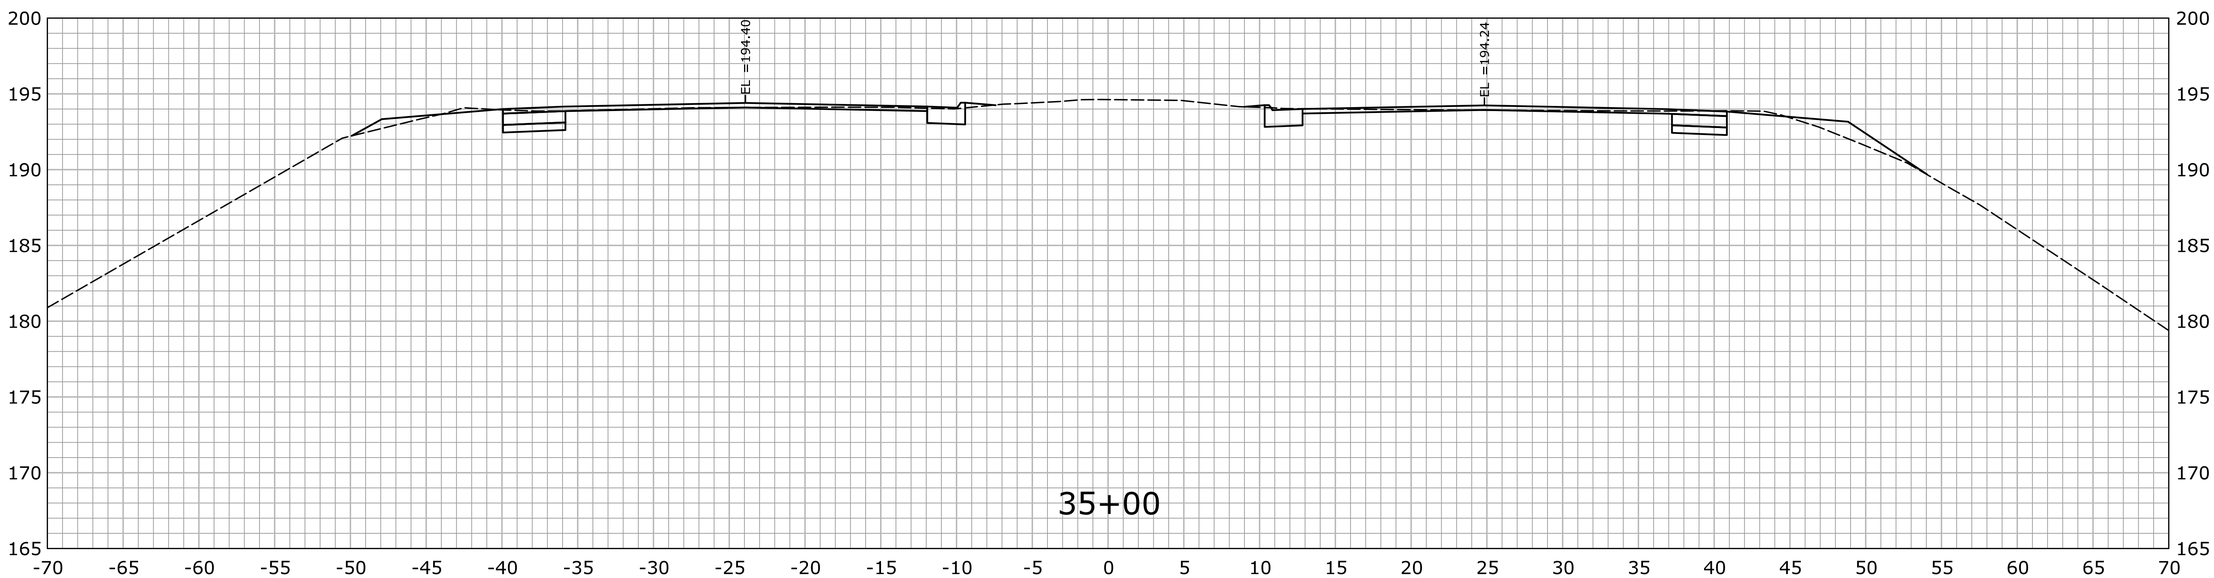

STA.35+00 TO STA.35+50

REV.	DATE	REVISION DESCRIPTION	SHEET NO.
-	-	-	-
-	-	-	-
-	-	-	-
-	-	-	-
-	-	-	-
-	-	-	-

THE INFORMATION, INCLUDING ESTIMATED QUANTITIES OF WORK, SHOWN ON THESE SHEETS IS BASED ON LIMITED INVESTIGATIONS BY THE STATE AND IS IN NO WAY WARRANTED TO INDICATE THE CONDITIONS OF ACTUAL QUANTITIES OF WORK WHICH WILL BE REQUIRED.

Plotted Date: 2/15/2013

DESIGNER/DRAFTER: **SN**

CHECKED BY: **MSC**

SCALE IN FEET 0 5 10

SCALE 1" = 5'

STATE OF CONNECTICUT
DEPARTMENT OF TRANSPORTATION

Filename: ...\HW_MSH_0135_0270_XSC-01_START_61+00.dgn

SIGNATURE/ BLOCK:

OFFICE OF ENGINEERING

APPROVED BY: DATE:

PROJECT TITLE:

MERRITT PARKWAY (ROUTE 15)
SAFETY IMPROVEMENTS, RESURFACING,
ENHANCEMENTS AND BRIDGE IMPROVEMENTS

TOWN: **STAMFORD**
NEW CANAAN

DRAWING TITLE: **CROSS SECTIONS**

PROJECT NO. **135-270**

DRAWING NO. **XSC-027**

SHEET NO. 01.05.028

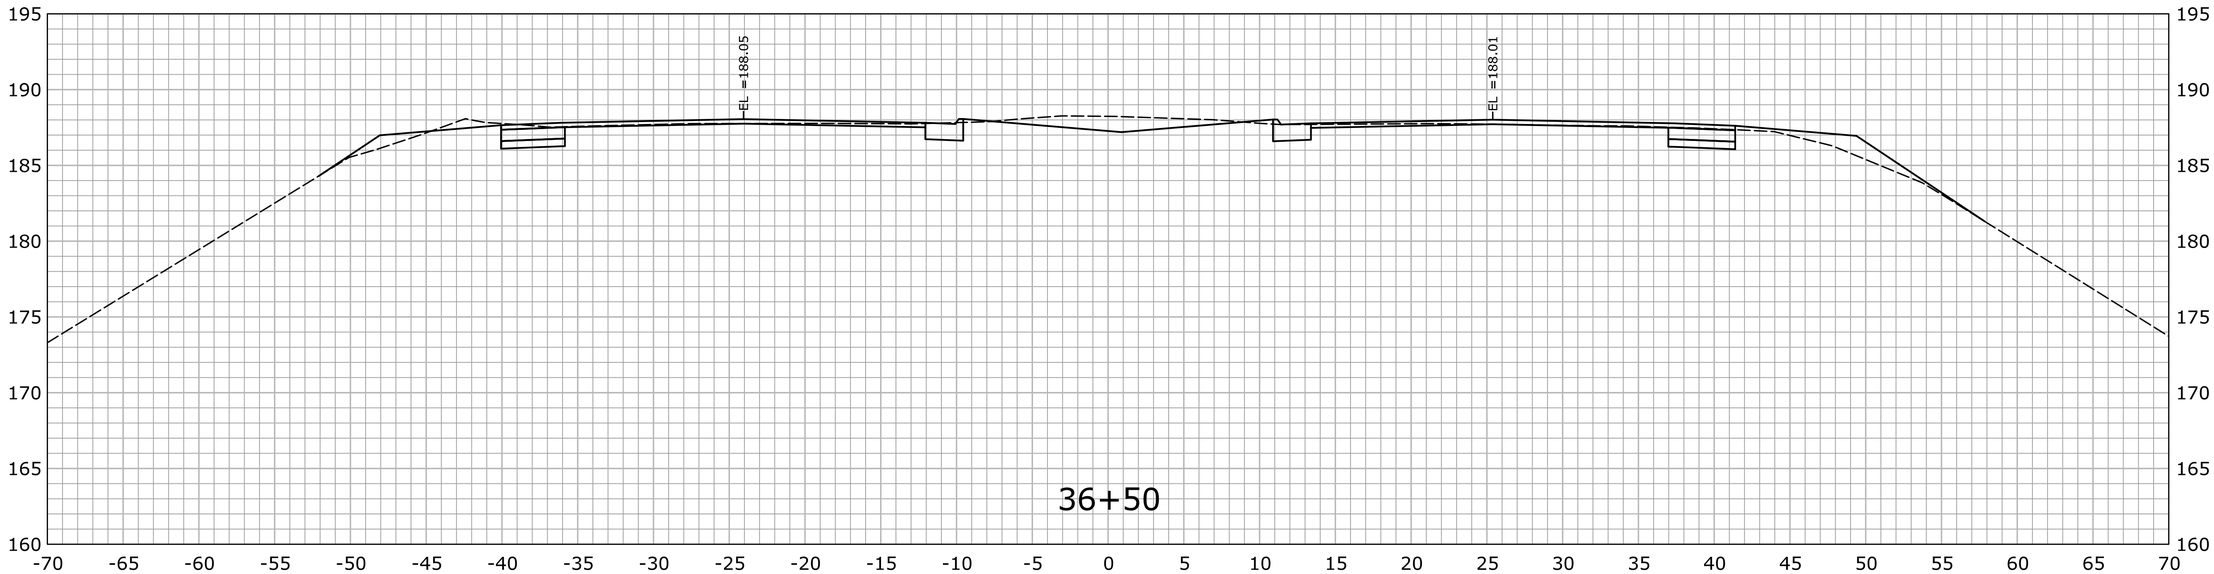

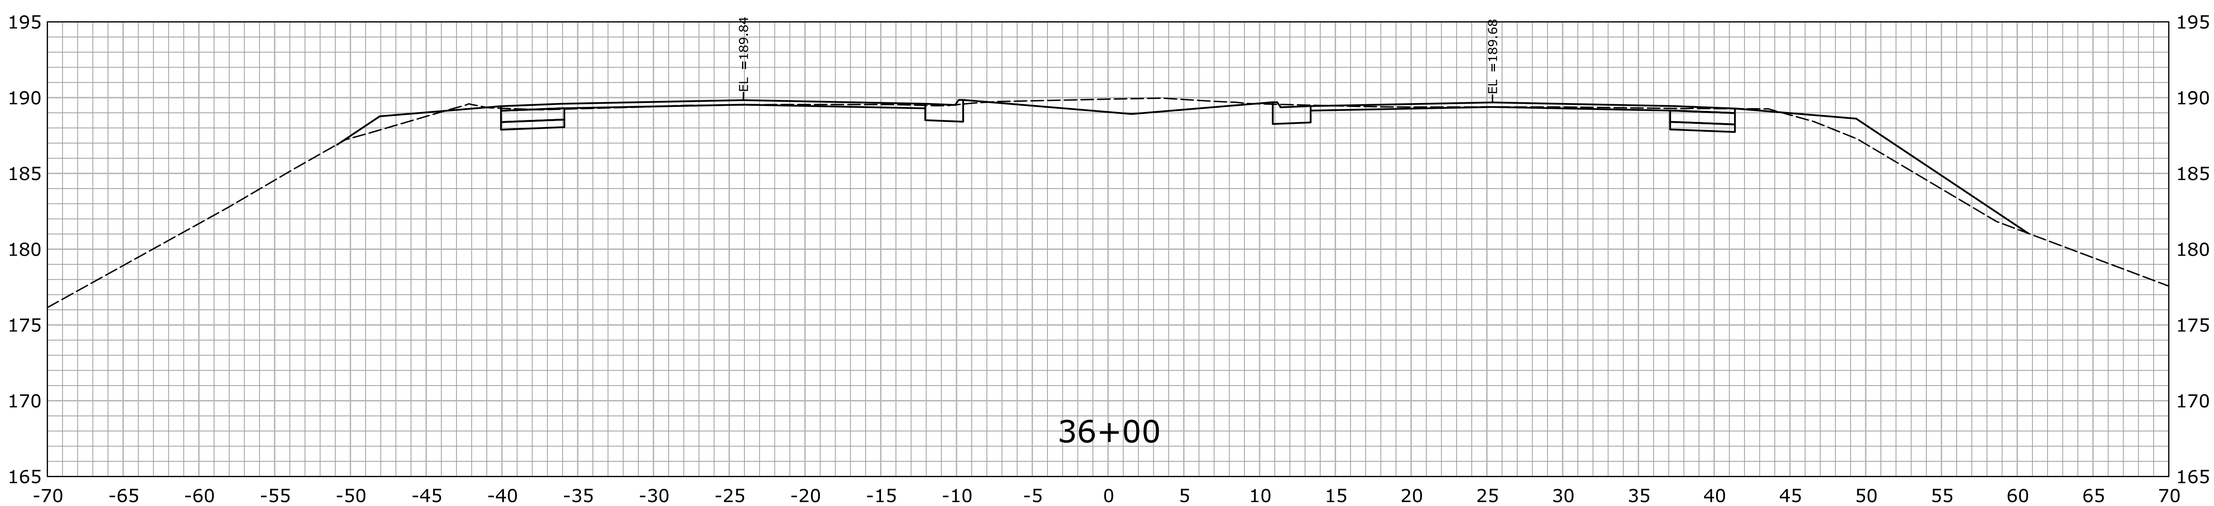

STA.36+00 TO STA.36+50

REV.	DATE	REVISION DESCRIPTION	SHEET NO.
-	-	-	-
-	-	-	-
-	-	-	-
-	-	-	-
-	-	-	-
-	-	-	-

THE INFORMATION, INCLUDING ESTIMATED QUANTITIES OF WORK, SHOWN ON THESE SHEETS IS BASED ON LIMITED INVESTIGATIONS BY THE STATE AND IS IN NO WAY WARRANTED TO INDICATE THE CONDITIONS OF ACTUAL QUANTITIES OF WORK WHICH WILL BE REQUIRED.

Plotted Date: 2/15/2013

DESIGNER/DRAFTER: SN

CHECKED BY: MSC

SCALE IN FEET 0 5 10

SCALE 1" = 5'

STATE OF CONNECTICUT
DEPARTMENT OF TRANSPORTATION

Filename: ...\HW_MSH_0135_0270_XSC-01_START_61+00.dgn

SIGNATURE/ BLOCK:

OFFICE OF ENGINEERING

APPROVED BY: DATE:

PROJECT TITLE:

MERRITT PARKWAY (ROUTE 15)
SAFETY IMPROVEMENTS, RESURFACING,
ENHANCEMENTS AND BRIDGE IMPROVEMENTS

TOWN: STAMFORD NEW CANAAN

DRAWING TITLE: CROSS SECTIONS

PROJECT NO. 135-270

DRAWING NO. XSC-028

SHEET NO. 01.05.029

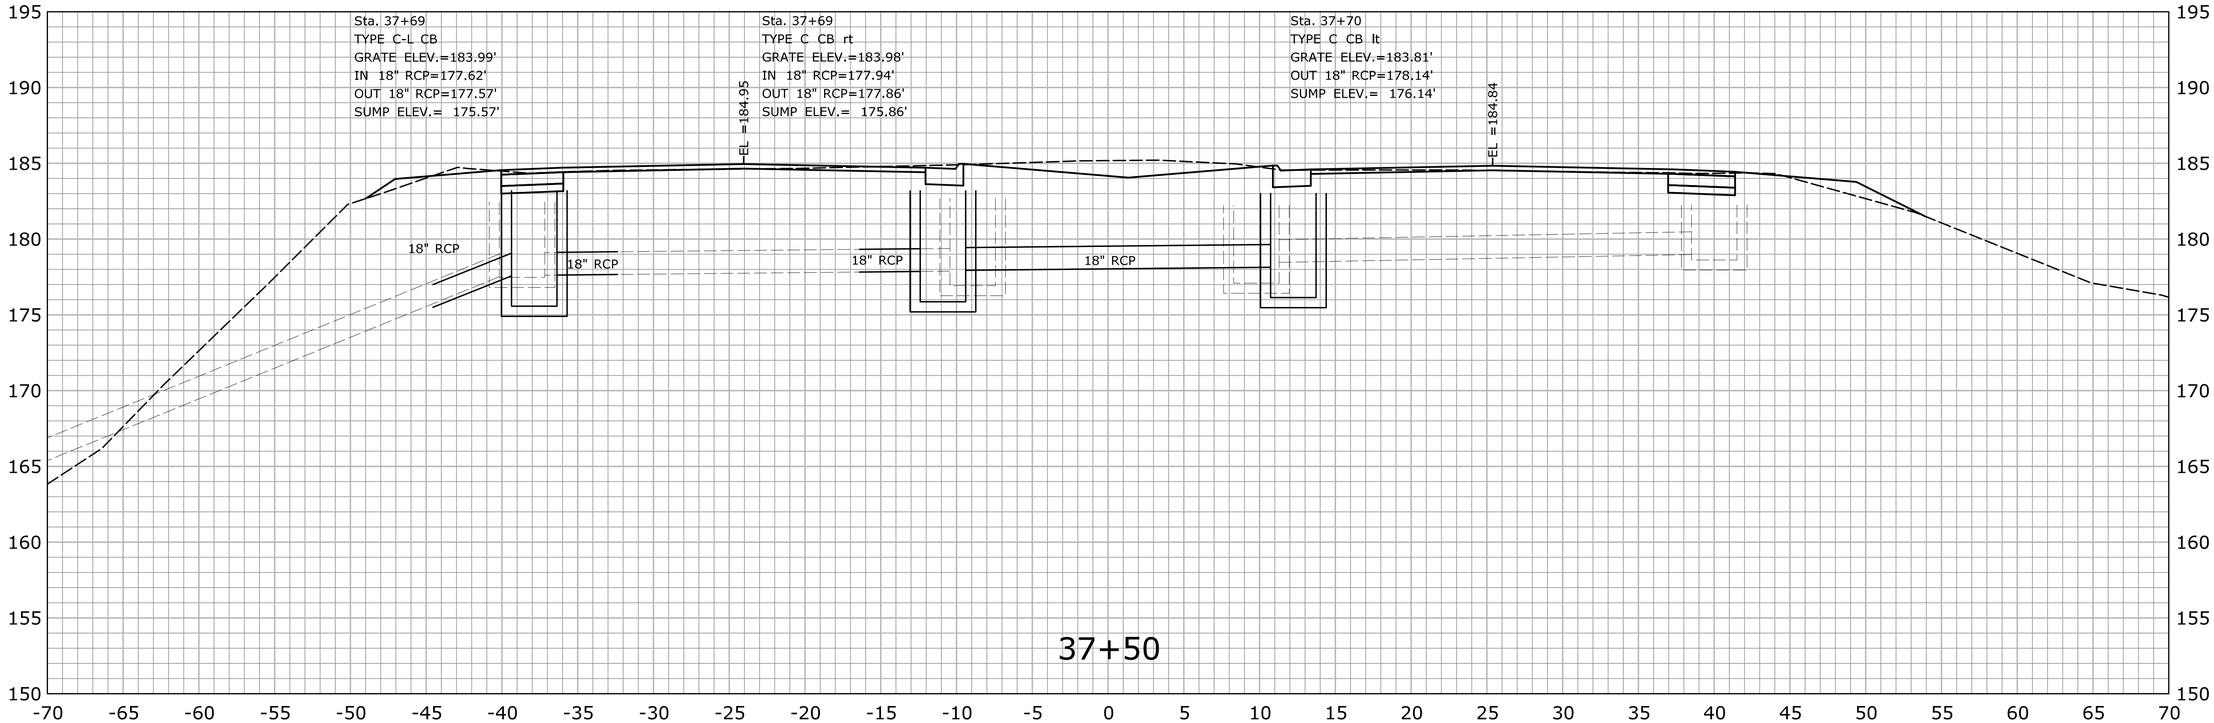

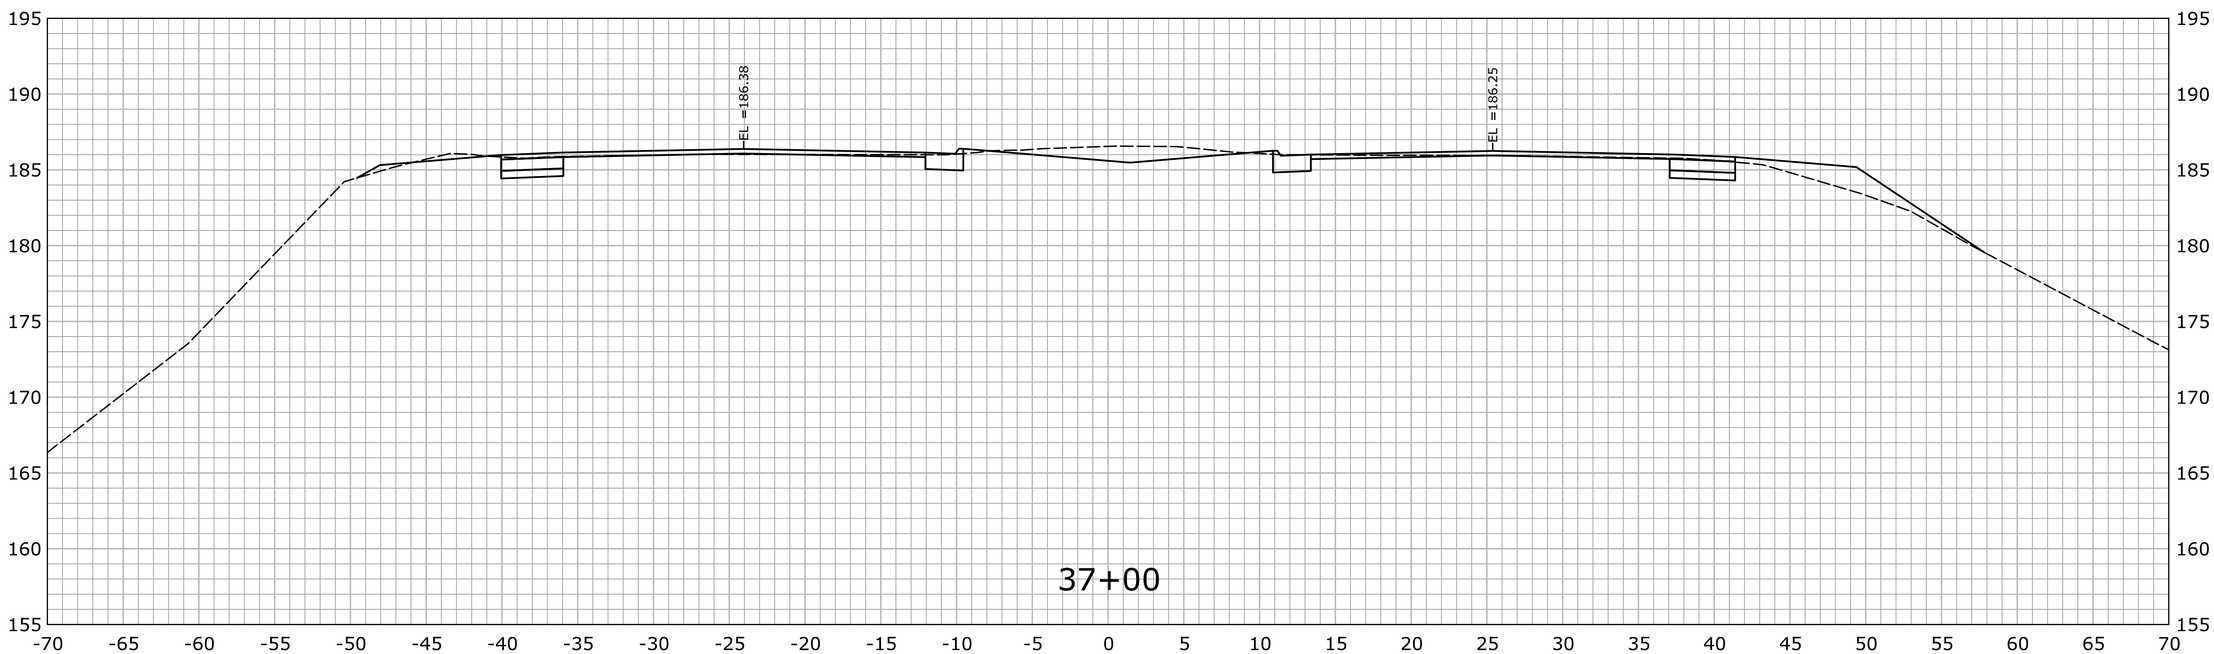

STA.37+00 TO STA.37+50

REV.	DATE	REVISION DESCRIPTION	SHEET NO.
-	-	-	-
-	-	-	-
-	-	-	-
-	-	-	-
-	-	-	-
-	-	-	-

THE INFORMATION, INCLUDING ESTIMATED QUANTITIES OF WORK, SHOWN ON THESE SHEETS IS BASED ON LIMITED INVESTIGATIONS BY THE STATE AND IS IN NO WAY WARRANTED TO INDICATE THE CONDITIONS OF ACTUAL QUANTITIES OF WORK WHICH WILL BE REQUIRED.

Plotted Date: 2/15/2013

DESIGNER/DRAFTER: **SN**

CHECKED BY: **MSC**

SCALE IN FEET 0 5 10

SCALE 1" = 5'

STATE OF CONNECTICUT
DEPARTMENT OF TRANSPORTATION

Filename: ...\HW_MSH_0135_0270_XSC-01_START_61+00.dgn

SIGNATURE/ BLOCK:

OFFICE OF ENGINEERING

APPROVED BY: DATE:

PROJECT TITLE:

MERRITT PARKWAY (ROUTE 15)
SAFETY IMPROVEMENTS, RESURFACING,
ENHANCEMENTS AND BRIDGE IMPROVEMENTS

TOWN: **STAMFORD NEW CANAAN**

DRAWING TITLE: **CROSS SECTIONS**

PROJECT NO. **135-270**

DRAWING NO. **XSC-029**

SHEET NO. 01.05.030

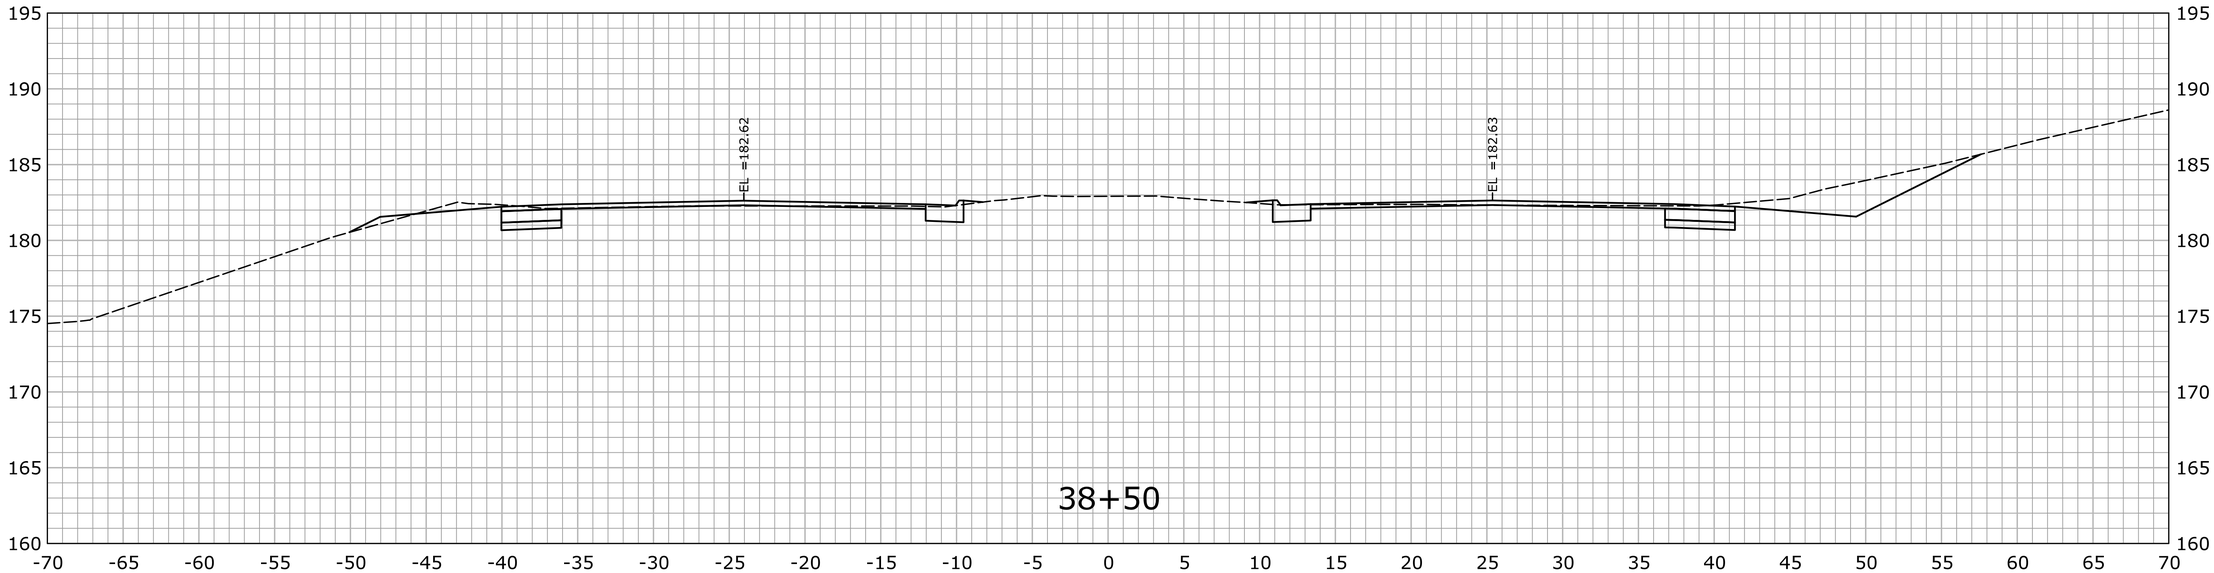

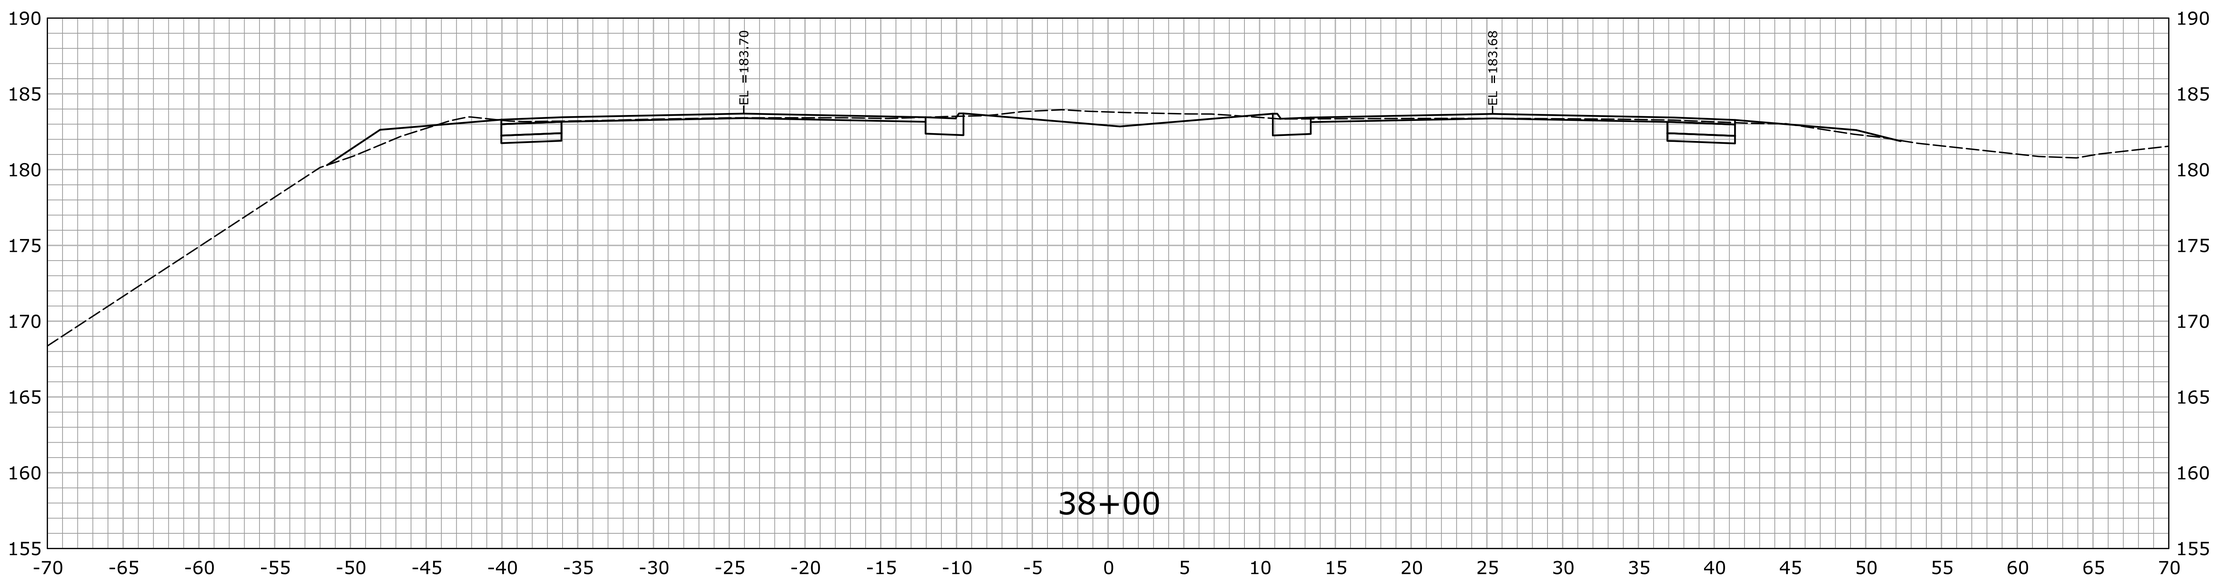

STA.38+00 TO STA.38+50

REV.	DATE	REVISION DESCRIPTION	SHEET NO.
-	-	-	-
-	-	-	-
-	-	-	-
-	-	-	-
-	-	-	-
-	-	-	-

THE INFORMATION, INCLUDING ESTIMATED QUANTITIES OF WORK, SHOWN ON THESE SHEETS IS BASED ON LIMITED INVESTIGATIONS BY THE STATE AND IS IN NO WAY WARRANTED TO INDICATE THE CONDITIONS OF ACTUAL QUANTITIES OF WORK WHICH WILL BE REQUIRED.

Plotted Date: 2/15/2013

DESIGNER/DRAFTER: **SN**

CHECKED BY: **MSC**

SCALE IN FEET 0 5 10

SCALE 1" = 5'

STATE OF CONNECTICUT
DEPARTMENT OF TRANSPORTATION

Filename: ...\HW_MSH_0135_0270_XSC-01_START_61+00.dgn

SIGNATURE/ BLOCK:

OFFICE OF ENGINEERING

APPROVED BY: DATE:

PROJECT TITLE:

MERRITT PARKWAY (ROUTE 15)
SAFETY IMPROVEMENTS, RESURFACING,
ENHANCEMENTS AND BRIDGE IMPROVEMENTS

TOWN:

STAMFORD
NEW CANAAN

DRAWING TITLE:

CROSS SECTIONS

PROJECT NO. **135-270**

DRAWING NO. **XSC-030**

SHEET NO. 01.05.031

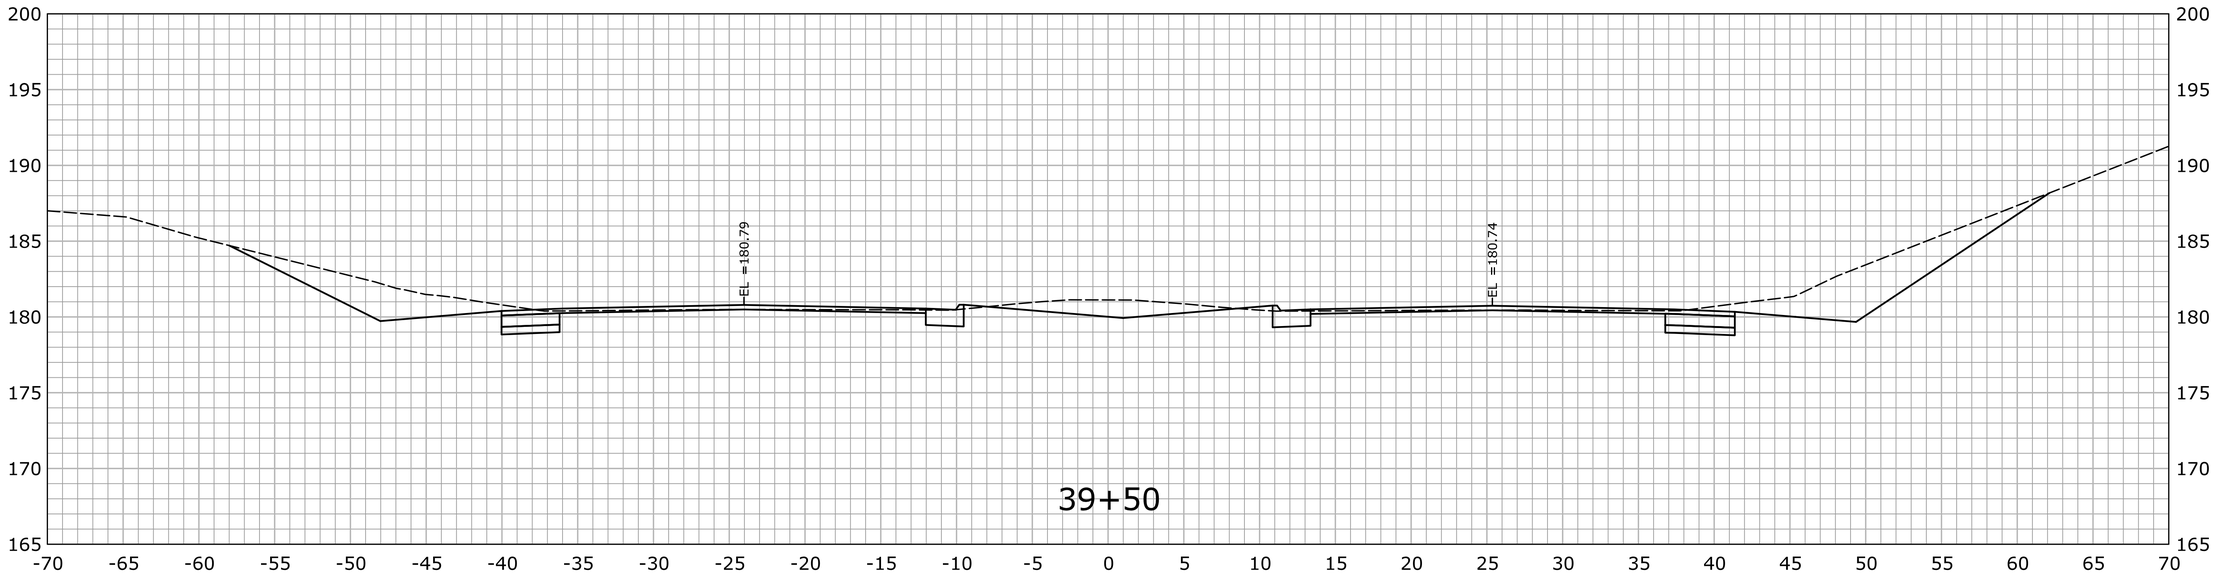

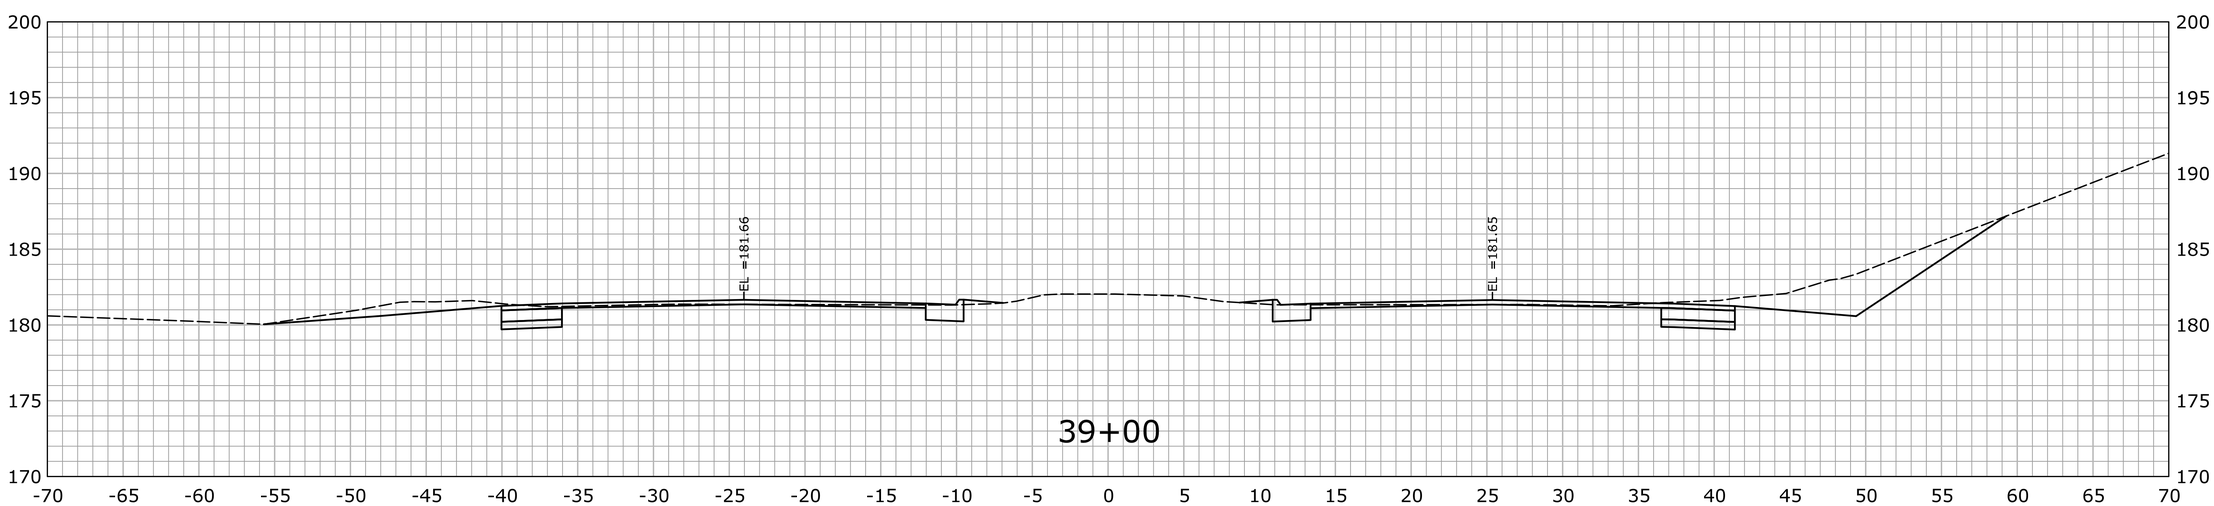

STA.39+00 TO STA.39+50

REV.	DATE	REVISION DESCRIPTION	SHEET NO.
-	-	-	-
-	-	-	-
-	-	-	-
-	-	-	-
-	-	-	-
-	-	-	-

THE INFORMATION, INCLUDING ESTIMATED QUANTITIES OF WORK, SHOWN ON THESE SHEETS IS BASED ON LIMITED INVESTIGATIONS BY THE STATE AND IS IN NO WAY WARRANTED TO INDICATE THE CONDITIONS OF ACTUAL QUANTITIES OF WORK WHICH WILL BE REQUIRED.

Plotted Date: 2/15/2013

DESIGNER/DRAFTER: SN

CHECKED BY: MSC

SCALE IN FEET 0 5 10

SCALE 1" = 5'

STATE OF CONNECTICUT
DEPARTMENT OF TRANSPORTATION

Filename: ...\HW_MSH_0135_0270_XSC-01_START_61+00.dgn

SIGNATURE/ BLOCK:

OFFICE OF ENGINEERING

APPROVED BY: DATE:

PROJECT TITLE:

MERRITT PARKWAY (ROUTE 15)
SAFETY IMPROVEMENTS, RESURFACING,
ENHANCEMENTS AND BRIDGE IMPROVEMENTS

TOWN: STAMFORD NEW CANAAN

DRAWING TITLE: CROSS SECTIONS

PROJECT NO. 135-270

DRAWING NO. XSC-031

SHEET NO. 01.05.032

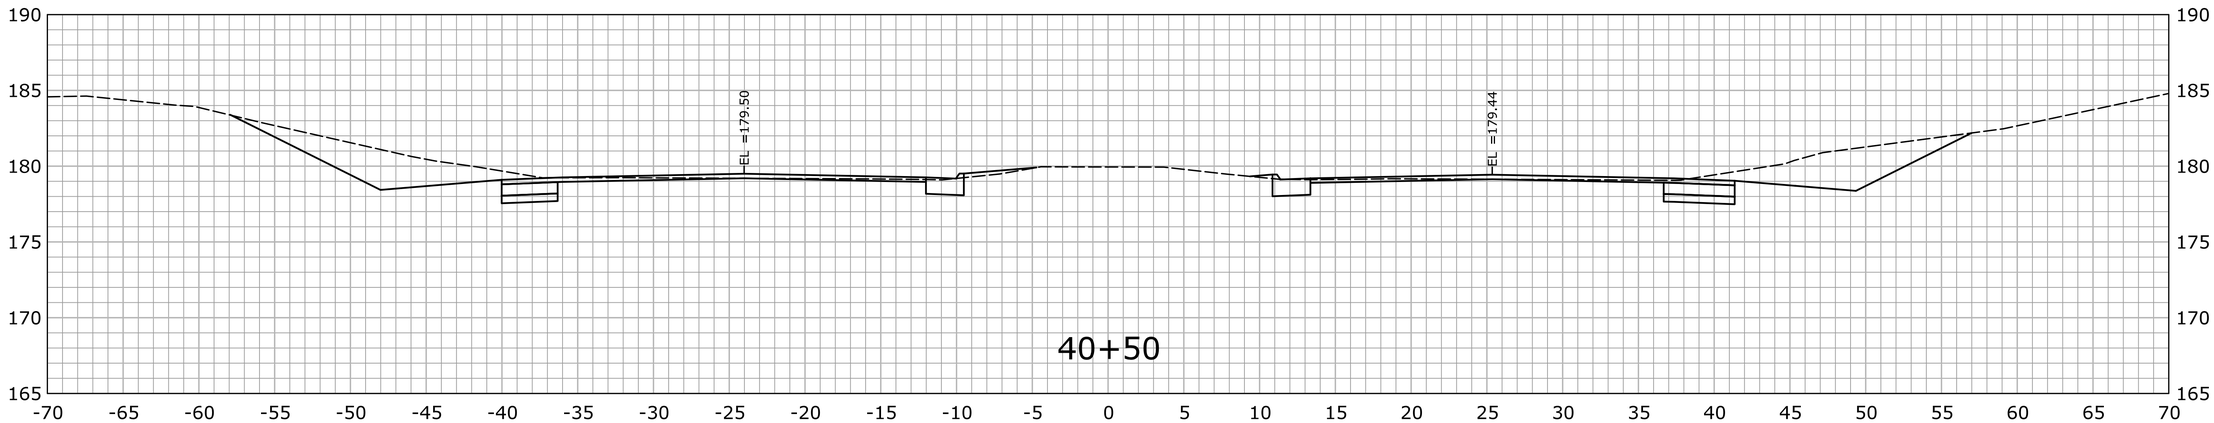

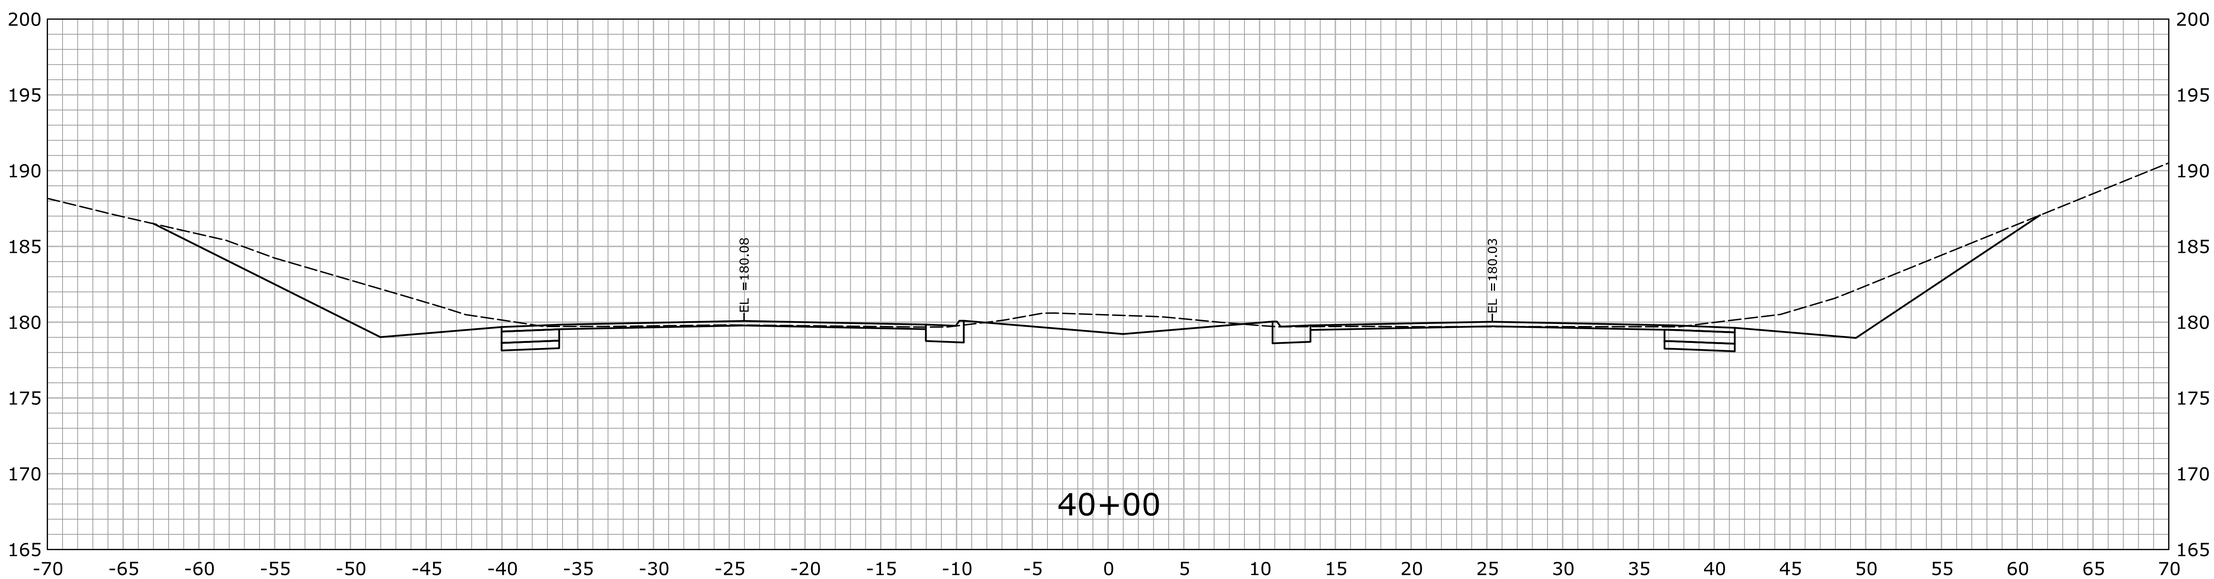

STA.40+00 TO STA.40+50

REV.	DATE	REVISION DESCRIPTION	SHEET NO.
-	-	-	-
-	-	-	-
-	-	-	-
-	-	-	-
-	-	-	-
-	-	-	-

THE INFORMATION, INCLUDING ESTIMATED QUANTITIES OF WORK, SHOWN ON THESE SHEETS IS BASED ON LIMITED INVESTIGATIONS BY THE STATE AND IS IN NO WAY WARRANTED TO INDICATE THE CONDITIONS OF ACTUAL QUANTITIES OF WORK WHICH WILL BE REQUIRED.

Plotted Date: 2/15/2013

DESIGNER/DRAFTER: SN
CHECKED BY: MSC
SCALE IN FEET 0 5 10
SCALE 1" = 5'

STATE OF CONNECTICUT
DEPARTMENT OF TRANSPORTATION

Filename: ...\HW_MSH_0135_0270_XSC-01_START_61+00.dgn

SIGNATURE/ BLOCK:
OFFICE OF ENGINEERING
APPROVED BY: DATE:

PROJECT TITLE:
MERRITT PARKWAY (ROUTE 15)
SAFETY IMPROVEMENTS, RESURFACING,
ENHANCEMENTS AND BRIDGE IMPROVEMENTS

TOWN:
STAMFORD
NEW CANAAN

DRAWING TITLE:
CROSS SECTIONS

PROJECT NO. 135-270
DRAWING NO. XSC-032
SHEET NO. 01.05.033

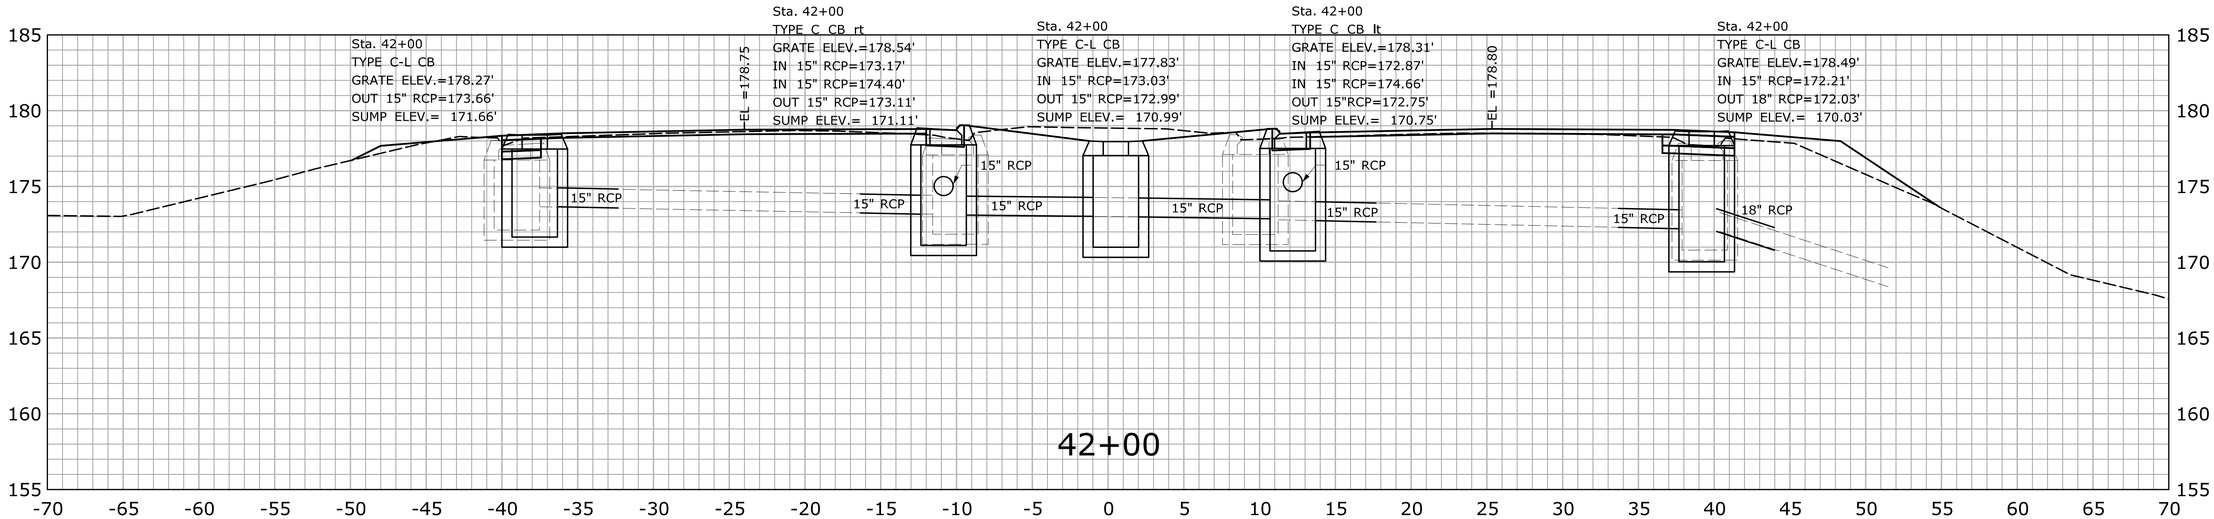

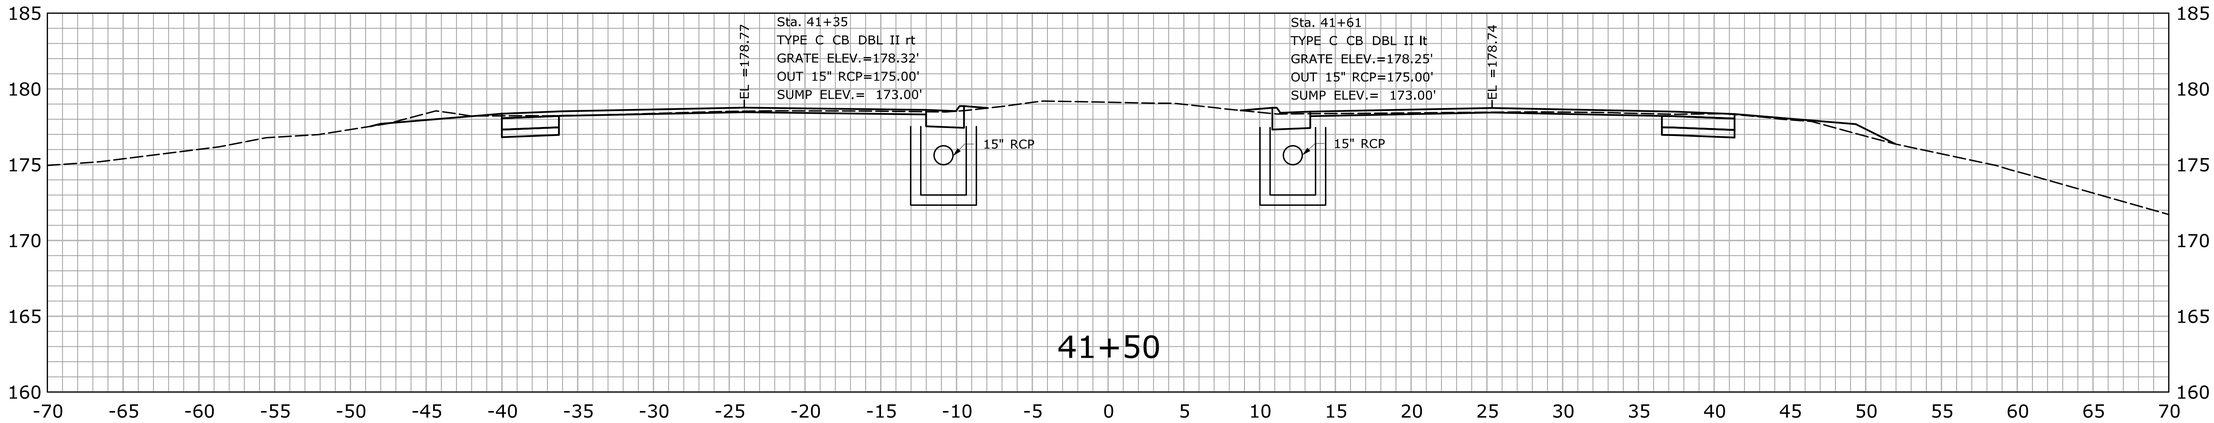

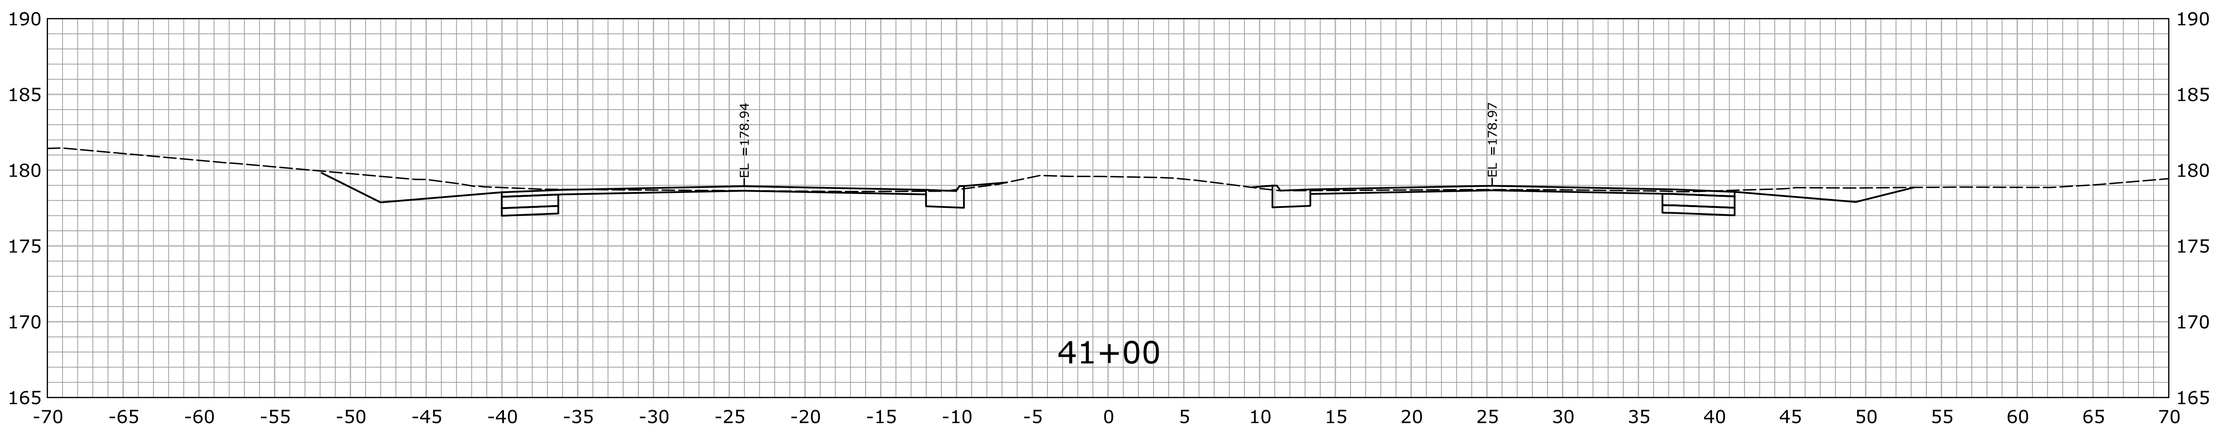

STA.41+00 TO STA.42+00

REV.	DATE	REVISION DESCRIPTION	SHEET NO.
-	-	-	-
-	-	-	-
-	-	-	-
-	-	-	-
-	-	-	-
-	-	-	-

THE INFORMATION, INCLUDING ESTIMATED QUANTITIES OF WORK, SHOWN ON THESE SHEETS IS BASED ON LIMITED INVESTIGATIONS BY THE STATE AND IS IN NO WAY WARRANTED TO INDICATE THE CONDITIONS OF ACTUAL QUANTITIES OF WORK WHICH WILL BE REQUIRED.

Plotted Date: 2/15/2013

DESIGNER/DRAFTER: **SN**

CHECKED BY: **MSC**

SCALE IN FEET 0 5 10

SCALE 1" = 5'

STATE OF CONNECTICUT
DEPARTMENT OF TRANSPORTATION

Filename: ...\HW_MSH_0135_0270_XSC-01_START_61+00.dgn

SIGNATURE/ BLOCK:

OFFICE OF ENGINEERING

APPROVED BY: DATE:

PROJECT TITLE:

MERRITT PARKWAY (ROUTE 15)
SAFETY IMPROVEMENTS, RESURFACING,
ENHANCEMENTS AND BRIDGE IMPROVEMENTS

TOWN: **STAMFORD**
NEW CANAAN

DRAWING TITLE:

CROSS SECTIONS

PROJECT NO. **135-270**

DRAWING NO. **XSC-033**

SHEET NO. 01.05.034

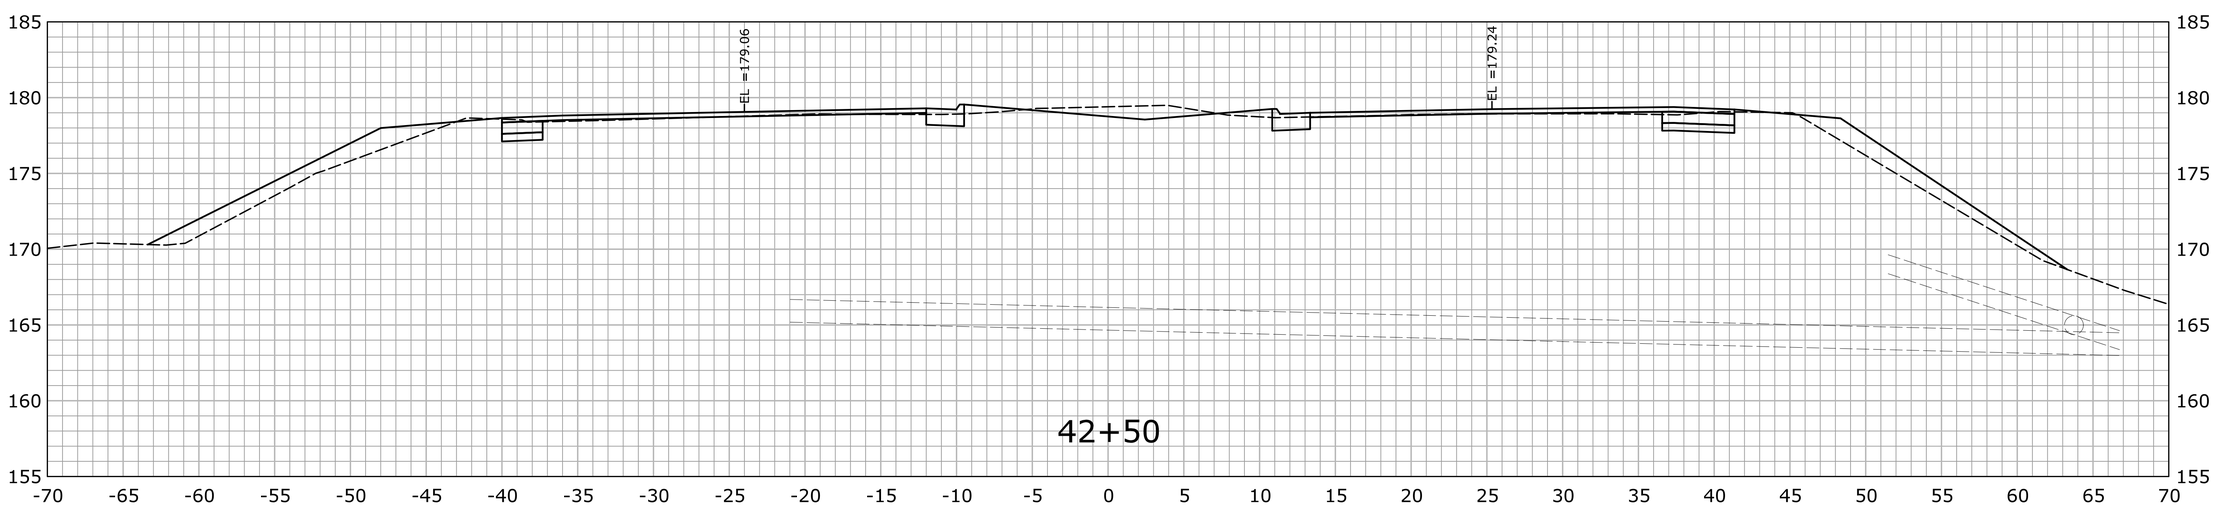

STA.42+50 TO STA.43+00

REV.	DATE	REVISION DESCRIPTION	SHEET NO.
-	-	-	-
-	-	-	-
-	-	-	-
-	-	-	-
-	-	-	-
-	-	-	-

THE INFORMATION, INCLUDING ESTIMATED QUANTITIES OF WORK, SHOWN ON THESE SHEETS IS BASED ON LIMITED INVESTIGATIONS BY THE STATE AND IS IN NO WAY WARRANTED TO INDICATE THE CONDITIONS OF ACTUAL QUANTITIES OF WORK WHICH WILL BE REQUIRED.

Plotted Date: 2/15/2013

DESIGNER/DRAFTER: SN

CHECKED BY: MSC

SCALE IN FEET 0 5 10

SCALE 1" = 5'

STATE OF CONNECTICUT
DEPARTMENT OF TRANSPORTATION

Filename: ...\HW_MSH_0135_0270_XSC-01_START_61+00.dgn

SIGNATURE/ BLOCK:

OFFICE OF ENGINEERING

APPROVED BY: DATE:

PROJECT TITLE:

MERRITT PARKWAY (ROUTE 15)
SAFETY IMPROVEMENTS, RESURFACING,
ENHANCEMENTS AND BRIDGE IMPROVEMENTS

TOWN: STAMFORD NEW CANAAN

DRAWING TITLE: CROSS SECTIONS

PROJECT NO. 135-270

DRAWING NO. XSC-034

SHEET NO. 01.05.035

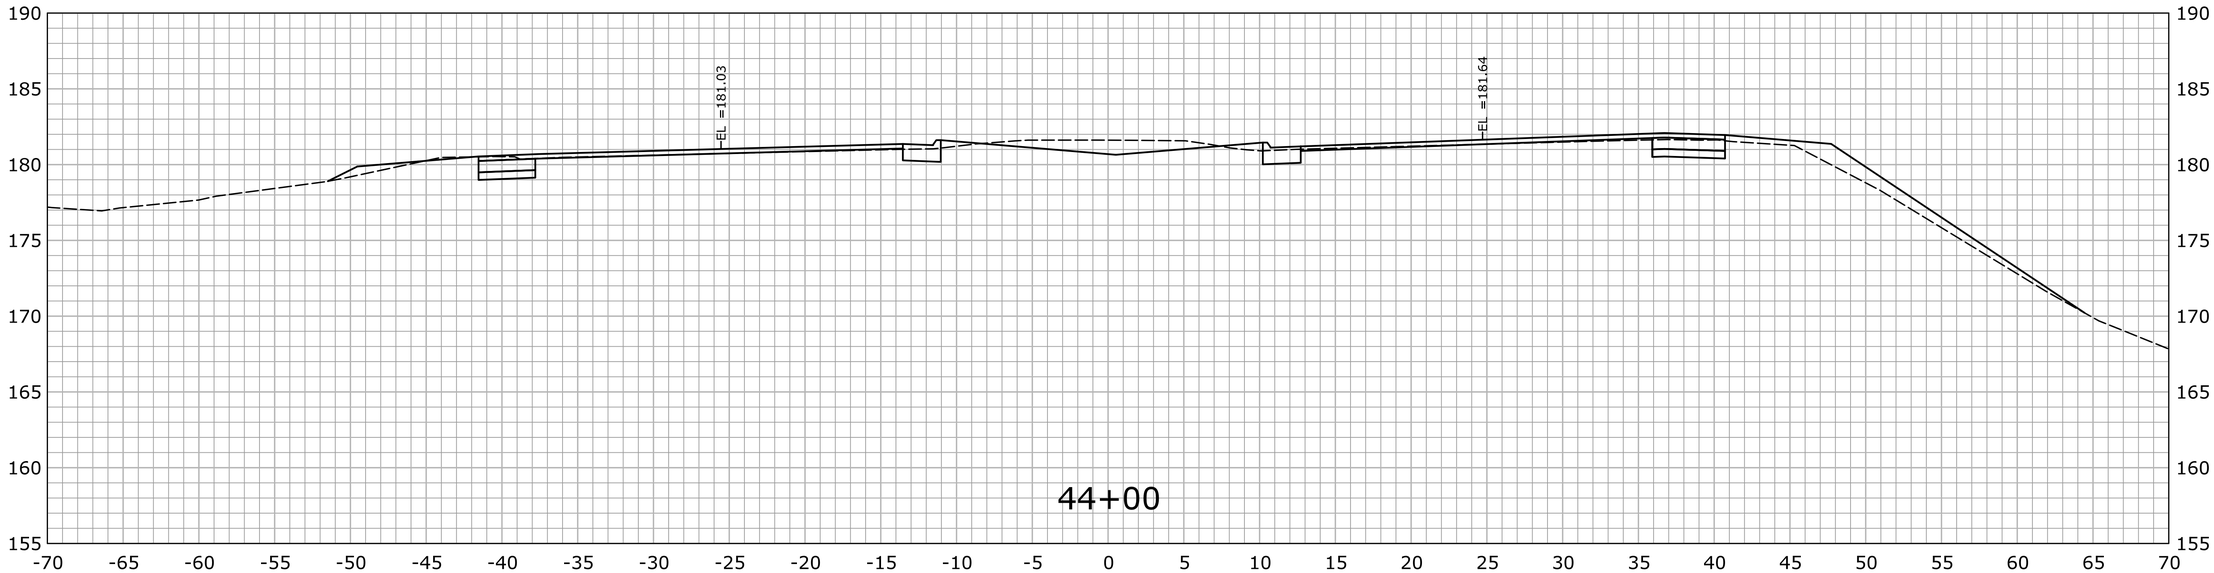

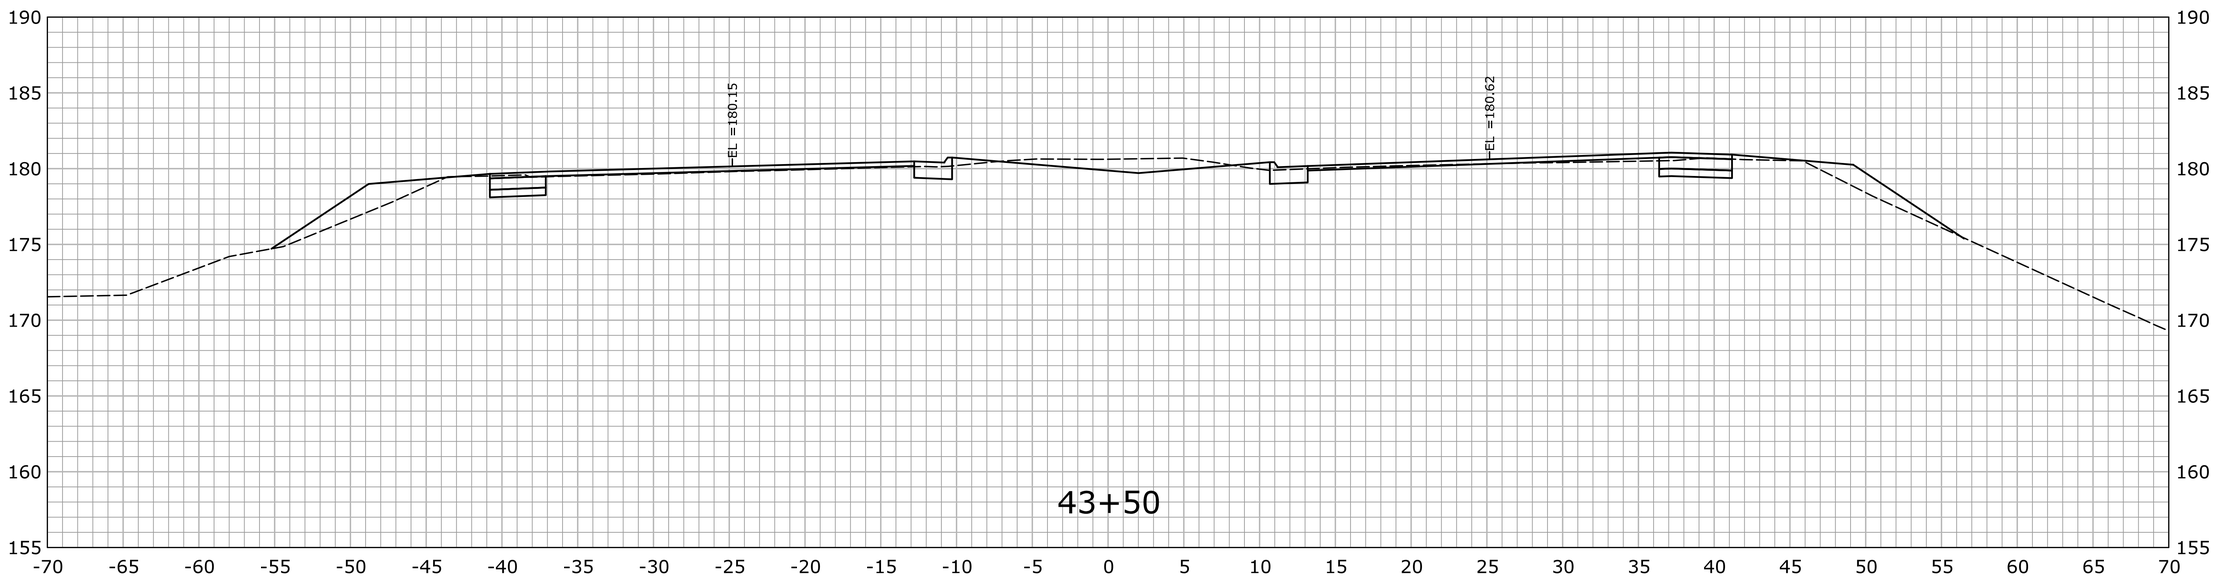

STA.43+50 TO STA.44+00

REV.	DATE	REVISION DESCRIPTION	SHEET NO.
-	-	-	-
-	-	-	-
-	-	-	-
-	-	-	-
-	-	-	-
-	-	-	-

THE INFORMATION, INCLUDING ESTIMATED QUANTITIES OF WORK, SHOWN ON THESE SHEETS IS BASED ON LIMITED INVESTIGATIONS BY THE STATE AND IS IN NO WAY WARRANTED TO INDICATE THE CONDITIONS OF ACTUAL QUANTITIES OF WORK WHICH WILL BE REQUIRED.

Plotted Date: 2/15/2013

DESIGNER/DRAFTER: **SN**

CHECKED BY: **MSC**

SCALE IN FEET 0 5 10

SCALE 1" = 5'

STATE OF CONNECTICUT
DEPARTMENT OF TRANSPORTATION

Filename: ...\HW_MSH_0135_0270_XSC-01_START_61+00.dgn

SIGNATURE/ BLOCK:

OFFICE OF ENGINEERING

APPROVED BY: DATE:

PROJECT TITLE:

MERRITT PARKWAY (ROUTE 15)
SAFETY IMPROVEMENTS, RESURFACING,
ENHANCEMENTS AND BRIDGE IMPROVEMENTS

TOWN:

STAMFORD
NEW CANAAN

DRAWING TITLE:

CROSS SECTIONS

PROJECT NO. **135-270**

DRAWING NO. **XSC-035**

SHEET NO. 01.05.036

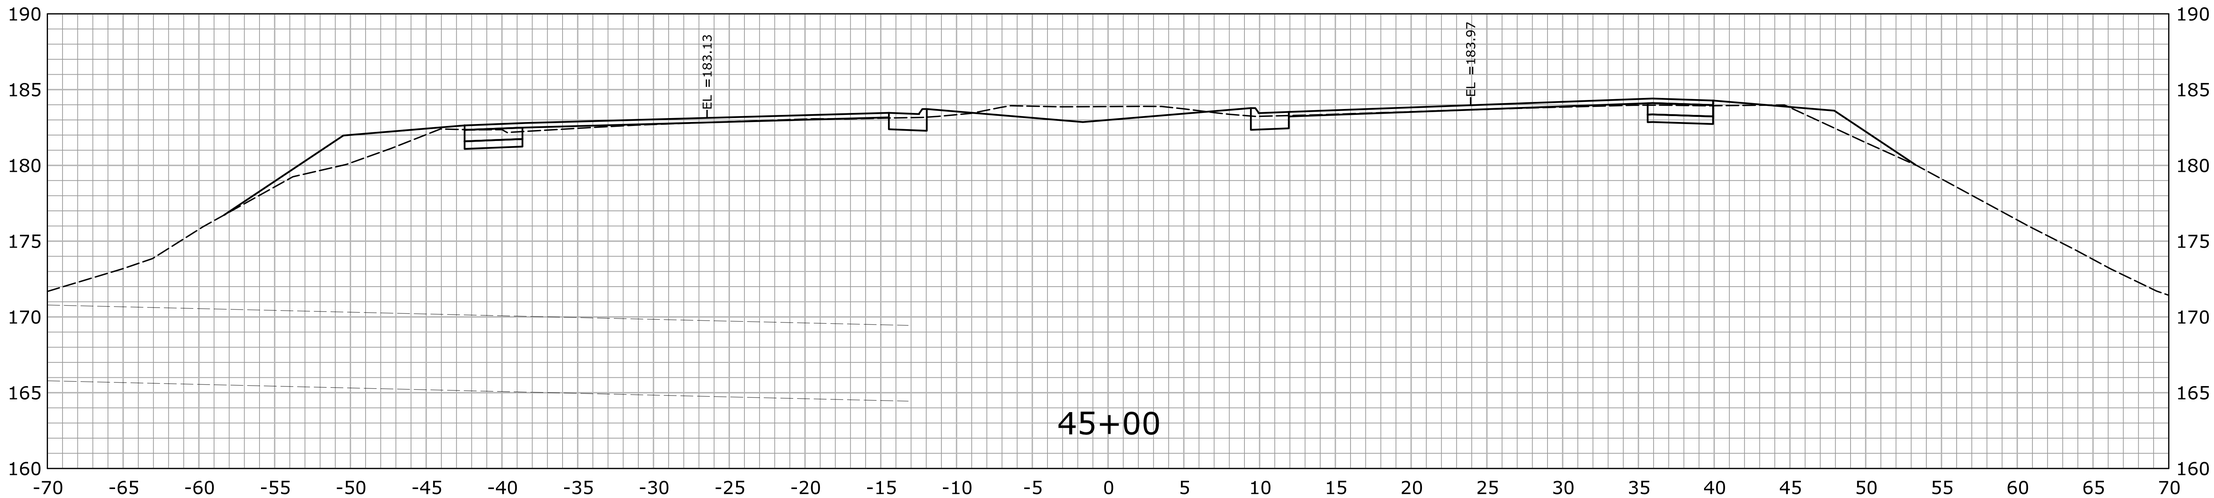

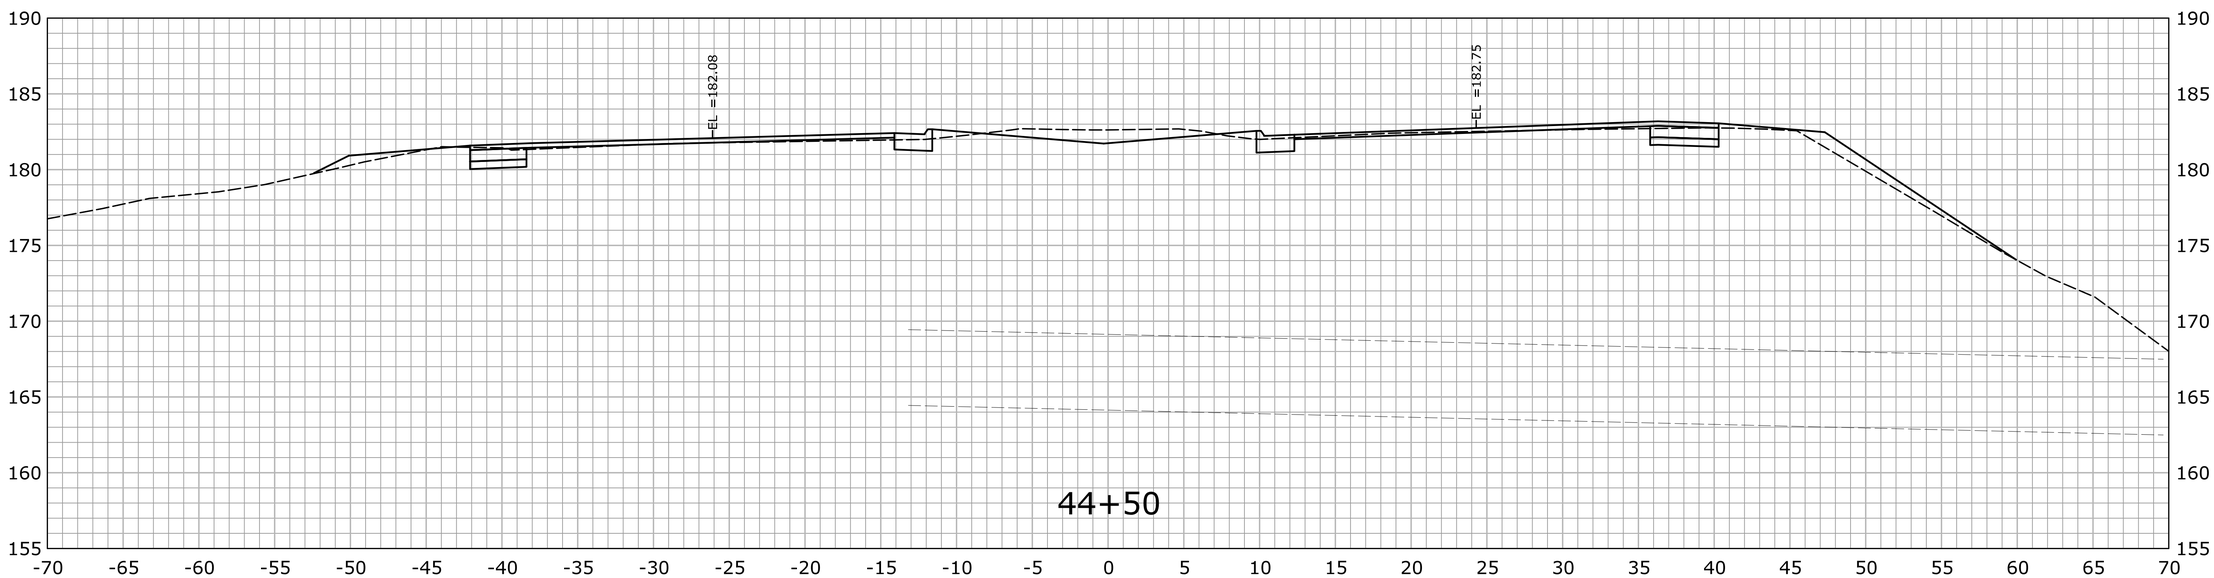

STA.44+50 TO STA.45+00

REV.	DATE	REVISION DESCRIPTION	SHEET NO.
-	-	-	-
-	-	-	-
-	-	-	-
-	-	-	-
-	-	-	-
-	-	-	-

THE INFORMATION, INCLUDING ESTIMATED QUANTITIES OF WORK, SHOWN ON THESE SHEETS IS BASED ON LIMITED INVESTIGATIONS BY THE STATE AND IS IN NO WAY WARRANTED TO INDICATE THE CONDITIONS OF ACTUAL QUANTITIES OF WORK WHICH WILL BE REQUIRED.

Plotted Date: 2/15/2013

DESIGNER/DRAFTER: SN

CHECKED BY: MSC

SCALE IN FEET 0 5 10

SCALE 1" = 5'

STATE OF CONNECTICUT
DEPARTMENT OF TRANSPORTATION

Filename: ...\HW_MSH_0135_0270_XSC-01_START_61+00.dgn

SIGNATURE/ BLOCK:

OFFICE OF ENGINEERING

APPROVED BY: DATE:

PROJECT TITLE:

MERRITT PARKWAY (ROUTE 15)
SAFETY IMPROVEMENTS, RESURFACING,
ENHANCEMENTS AND BRIDGE IMPROVEMENTS

TOWN: STAMFORD NEW CANAAN

DRAWING TITLE: CROSS SECTIONS

PROJECT NO. 135-270

DRAWING NO. XSC-036

SHEET NO. 01.05.037

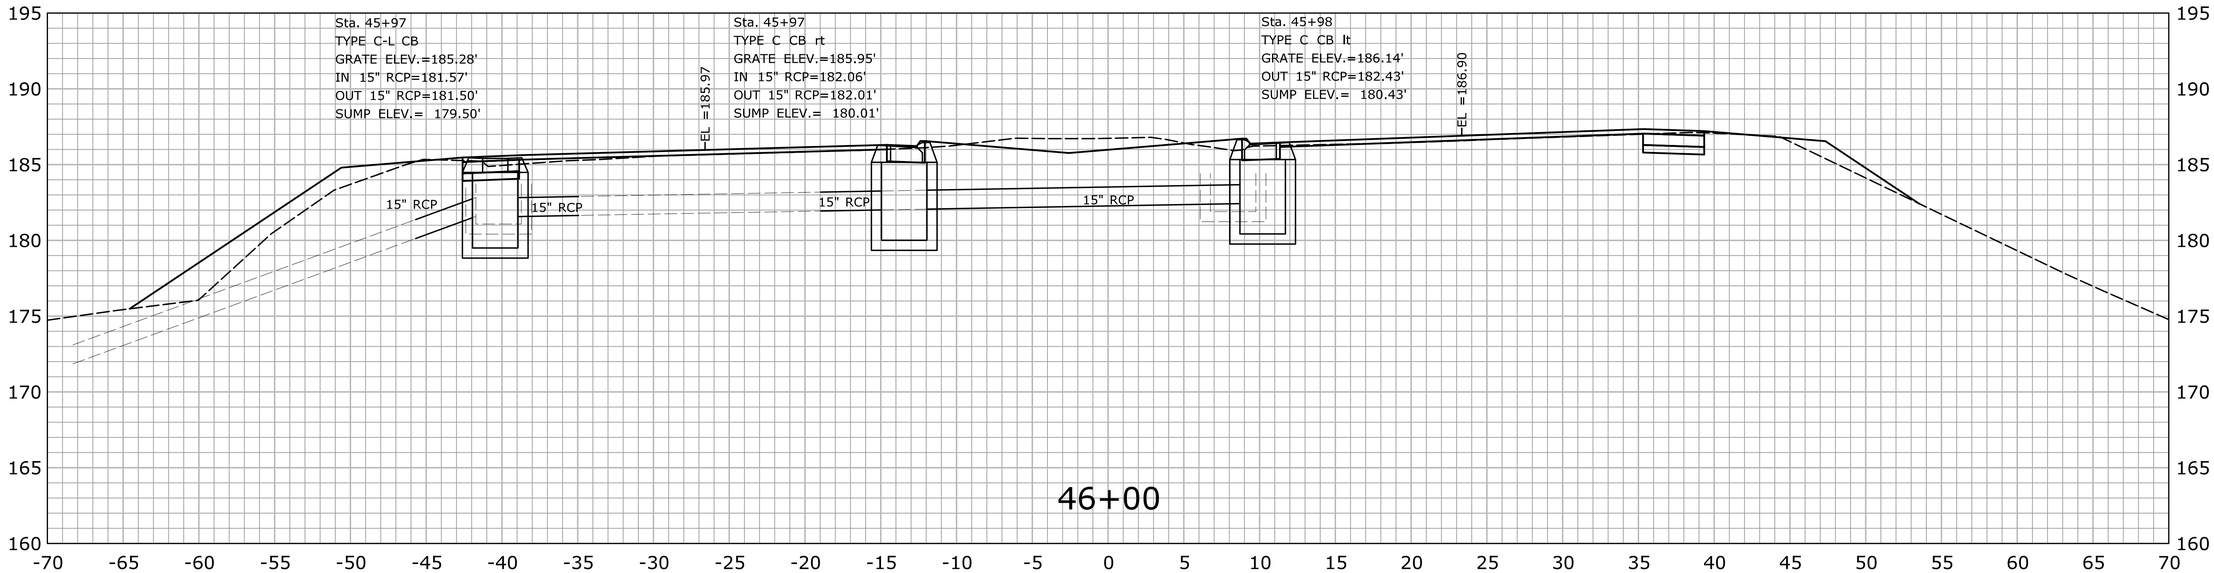

STA.45+50 TO STA.46+00

REV.	DATE	REVISION DESCRIPTION	SHEET NO.
-	-	-	-
-	-	-	-
-	-	-	-
-	-	-	-
-	-	-	-
-	-	-	-

THE INFORMATION, INCLUDING ESTIMATED QUANTITIES OF WORK, SHOWN ON THESE SHEETS IS BASED ON LIMITED INVESTIGATIONS BY THE STATE AND IS IN NO WAY WARRANTED TO INDICATE THE CONDITIONS OF ACTUAL QUANTITIES OF WORK WHICH WILL BE REQUIRED.

Plotted Date: 2/15/2013

DESIGNER/DRAFTER: **SN**

CHECKED BY: **MSC**

SCALE IN FEET 0 5 10

SCALE 1" = 5'

STATE OF CONNECTICUT
DEPARTMENT OF TRANSPORTATION

Filename: ...\HW_MSH_0135_0270_XSC-01_START_61+00.dgn

SIGNATURE/ BLOCK:

OFFICE OF ENGINEERING

APPROVED BY: DATE:

PROJECT TITLE:

MERRITT PARKWAY (ROUTE 15)
SAFETY IMPROVEMENTS, RESURFACING,
ENHANCEMENTS AND BRIDGE IMPROVEMENTS

TOWN: **STAMFORD**
NEW CANAAN

DRAWING TITLE: **CROSS SECTIONS**

PROJECT NO. **135-270**

DRAWING NO. **XSC-037**

SHEET NO. 01.05.038

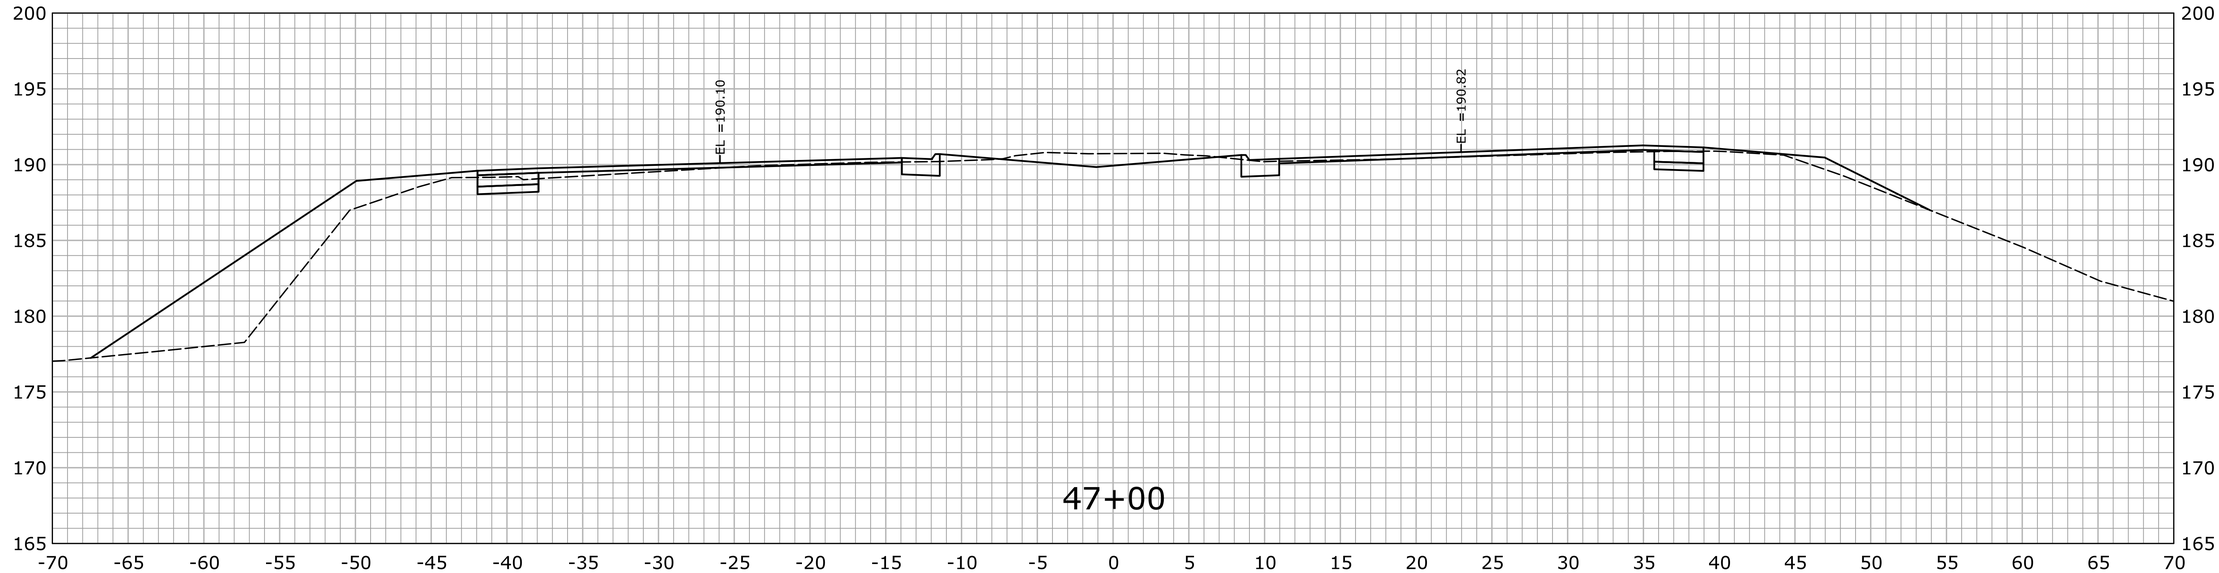

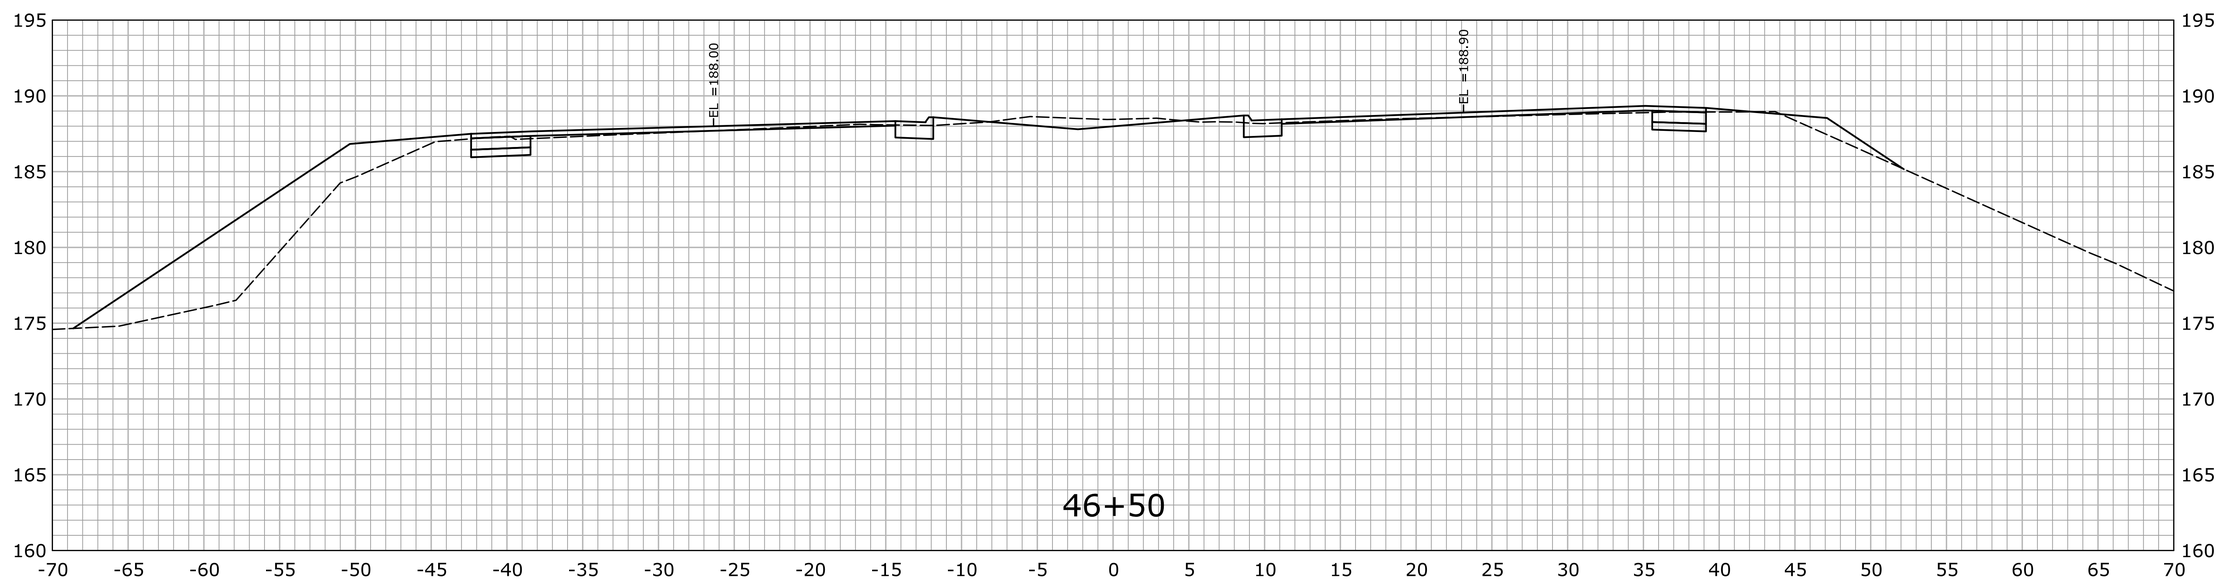

STA.46+50 TO STA.47+00

REV.	DATE	REVISION DESCRIPTION	SHEET NO.
-	-	-	-
-	-	-	-
-	-	-	-
-	-	-	-
-	-	-	-
-	-	-	-

THE INFORMATION, INCLUDING ESTIMATED QUANTITIES OF WORK, SHOWN ON THESE SHEETS IS BASED ON LIMITED INVESTIGATIONS BY THE STATE AND IS IN NO WAY WARRANTED TO INDICATE THE CONDITIONS OF ACTUAL QUANTITIES OF WORK WHICH WILL BE REQUIRED.

Plotted Date: 2/15/2013

DESIGNER/DRAFTER: **SN**

CHECKED BY: **MSC**

SCALE IN FEET 0 5 10

SCALE 1" = 5'

STATE OF CONNECTICUT
DEPARTMENT OF TRANSPORTATION

Filename: ...\HW_MSH_0135_0270_XSC-01_START_61+00.dgn

SIGNATURE/ BLOCK:

OFFICE OF ENGINEERING

APPROVED BY: DATE:

PROJECT TITLE:

MERRITT PARKWAY (ROUTE 15)
SAFETY IMPROVEMENTS, RESURFACING,
ENHANCEMENTS AND BRIDGE IMPROVEMENTS

TOWN:

STAMFORD
NEW CANAAN

DRAWING TITLE:

CROSS SECTIONS

PROJECT NO. **135-270**

DRAWING NO. **XSC-038**

SHEET NO. 01.05.039

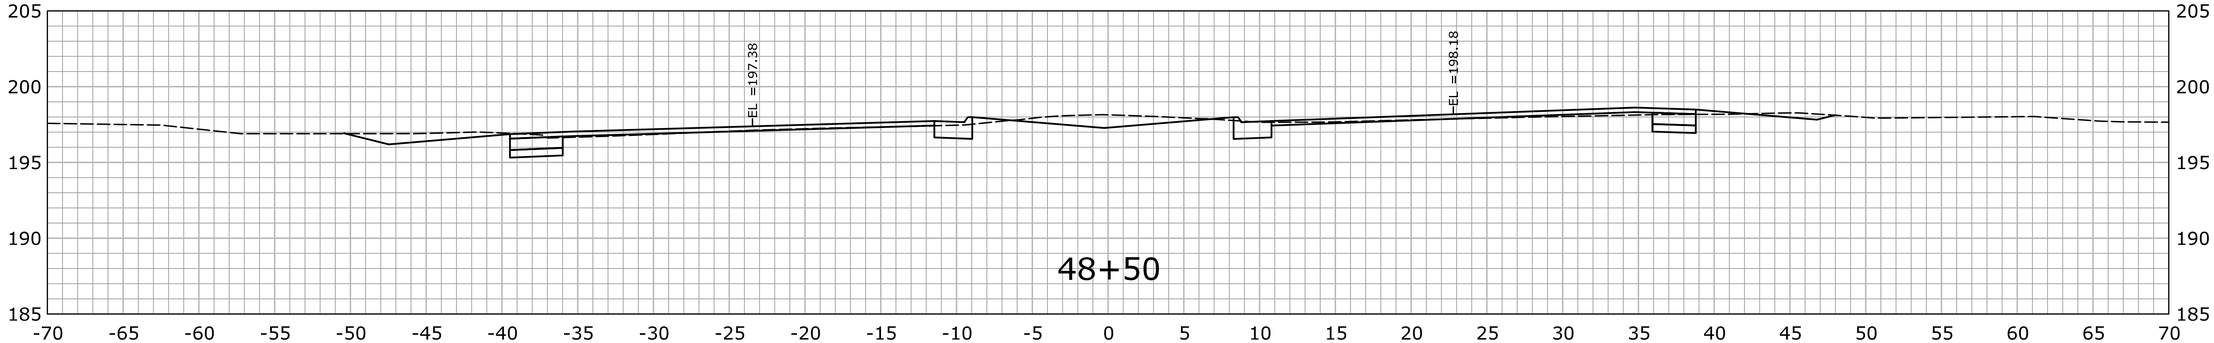

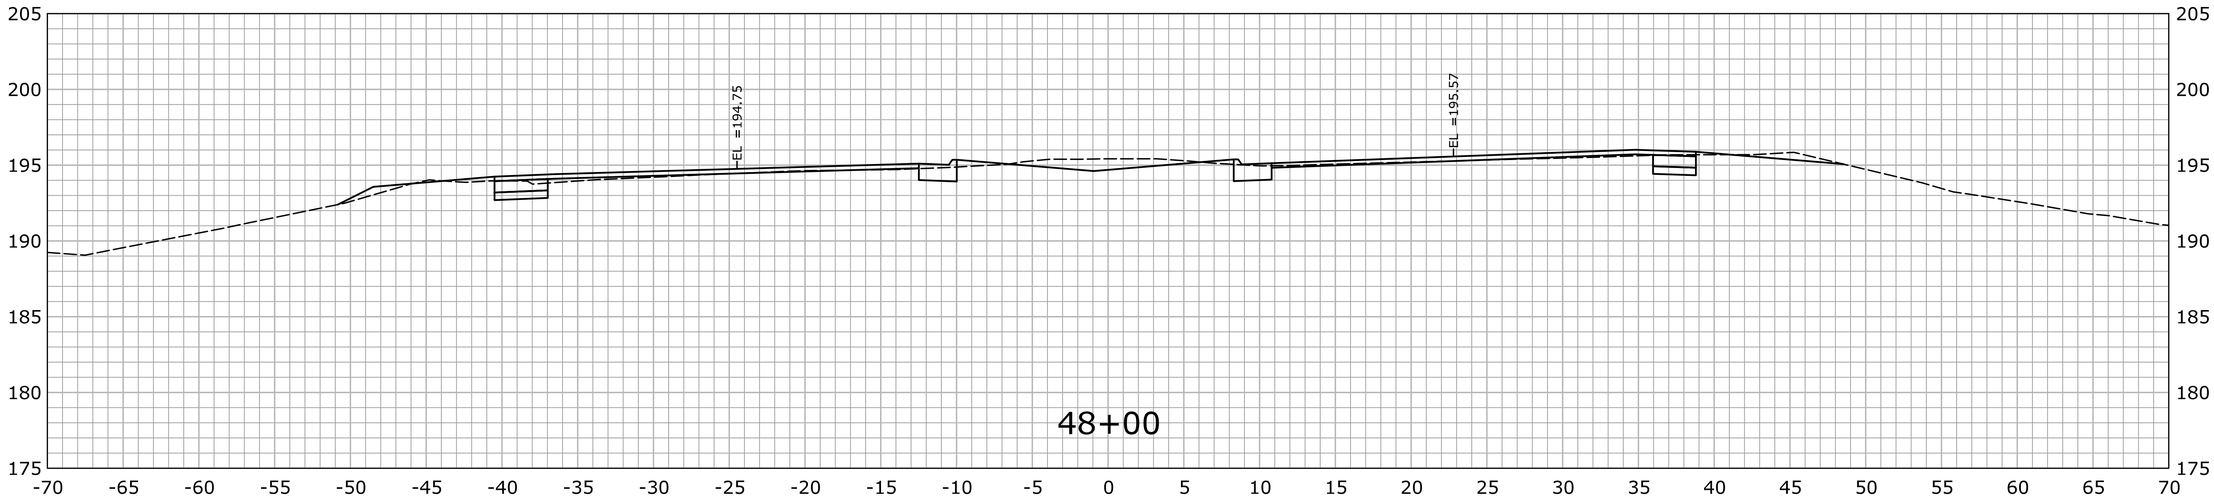

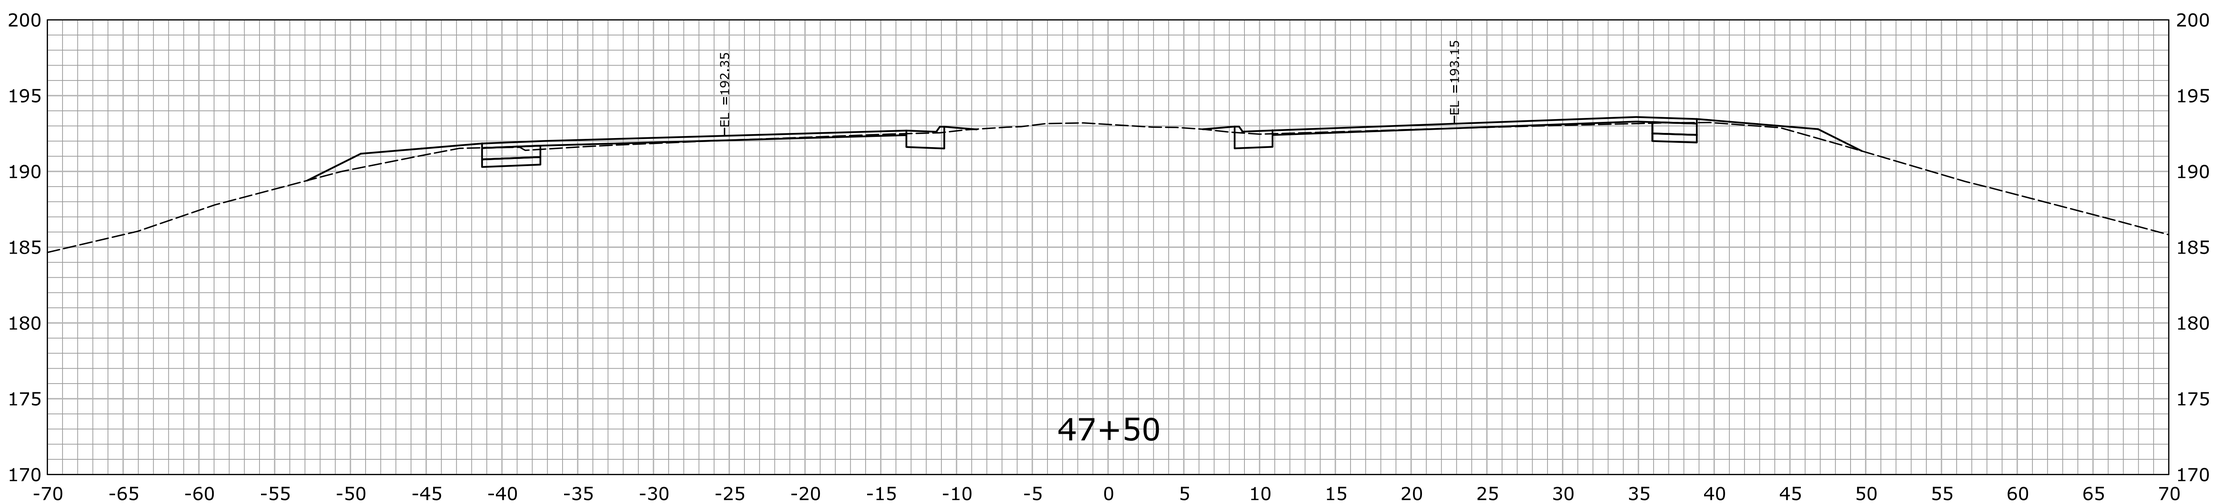

STA.47+50 TO STA.48+50

REV.	DATE	REVISION DESCRIPTION	SHEET NO.
-	-	-	-
-	-	-	-
-	-	-	-
-	-	-	-
-	-	-	-
-	-	-	-

THE INFORMATION, INCLUDING ESTIMATED QUANTITIES OF WORK, SHOWN ON THESE SHEETS IS BASED ON LIMITED INVESTIGATIONS BY THE STATE AND IS IN NO WAY WARRANTED TO INDICATE THE CONDITIONS OF ACTUAL QUANTITIES OF WORK WHICH WILL BE REQUIRED.

Plotted Date: 2/15/2013

DESIGNER/DRAFTER: SN

CHECKED BY: MSC

SCALE IN FEET 0 5 10

SCALE 1" = 5'

STATE OF CONNECTICUT
DEPARTMENT OF TRANSPORTATION

Filename: ...\HW_MSH_0135_0270_XSC-01_START_61+00.dgn

SIGNATURE/ BLOCK:

OFFICE OF ENGINEERING

APPROVED BY: DATE:

PROJECT TITLE:

MERRITT PARKWAY (ROUTE 15)
SAFETY IMPROVEMENTS, RESURFACING,
ENHANCEMENTS AND BRIDGE IMPROVEMENTS

TOWN: STAMFORD NEW CANAAN

DRAWING TITLE: CROSS SECTIONS

PROJECT NO. 135-270

DRAWING NO. XSC-039

SHEET NO. 01.05.040

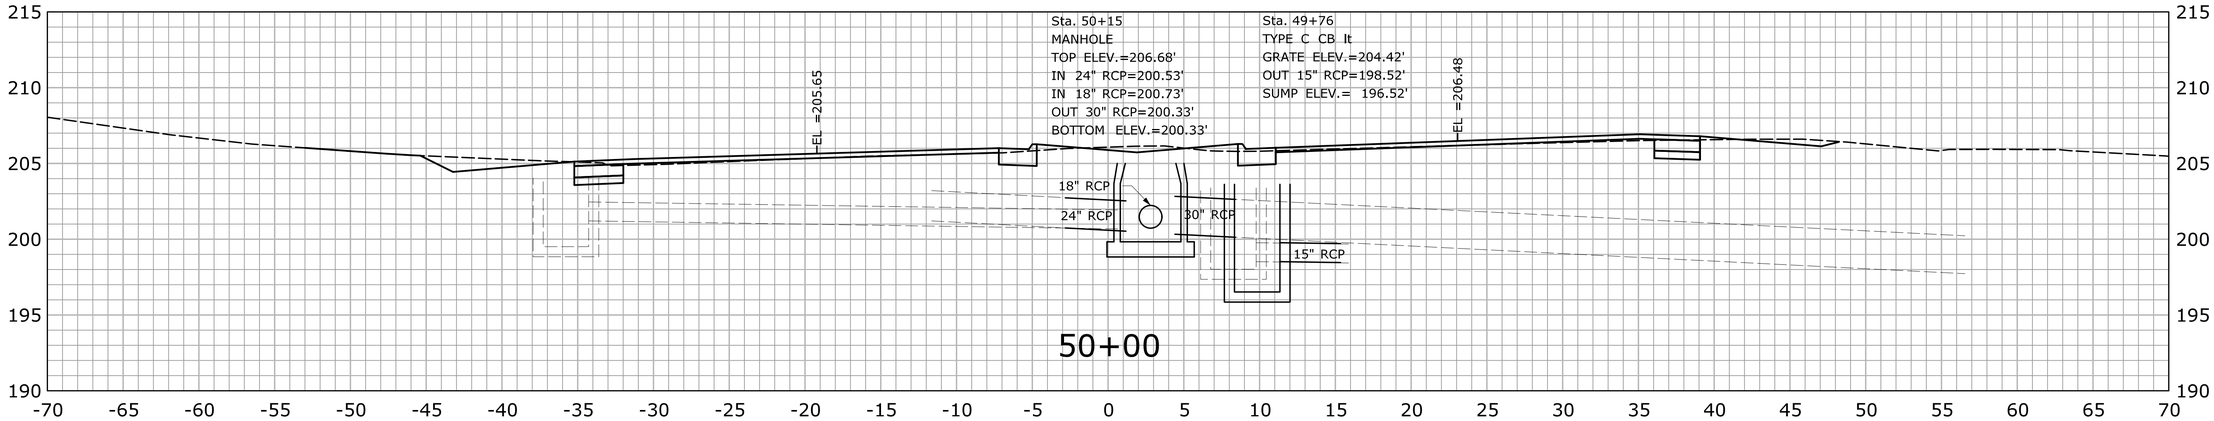

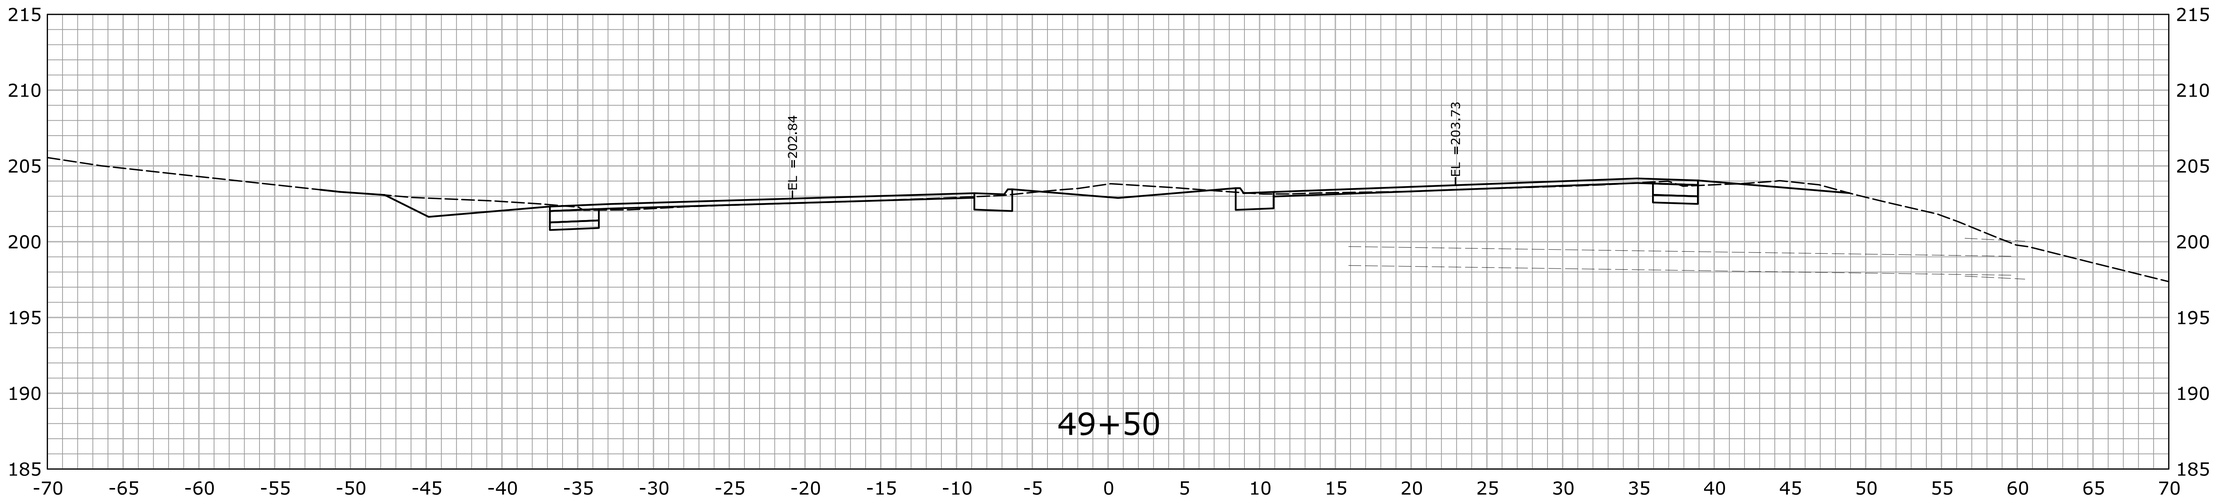

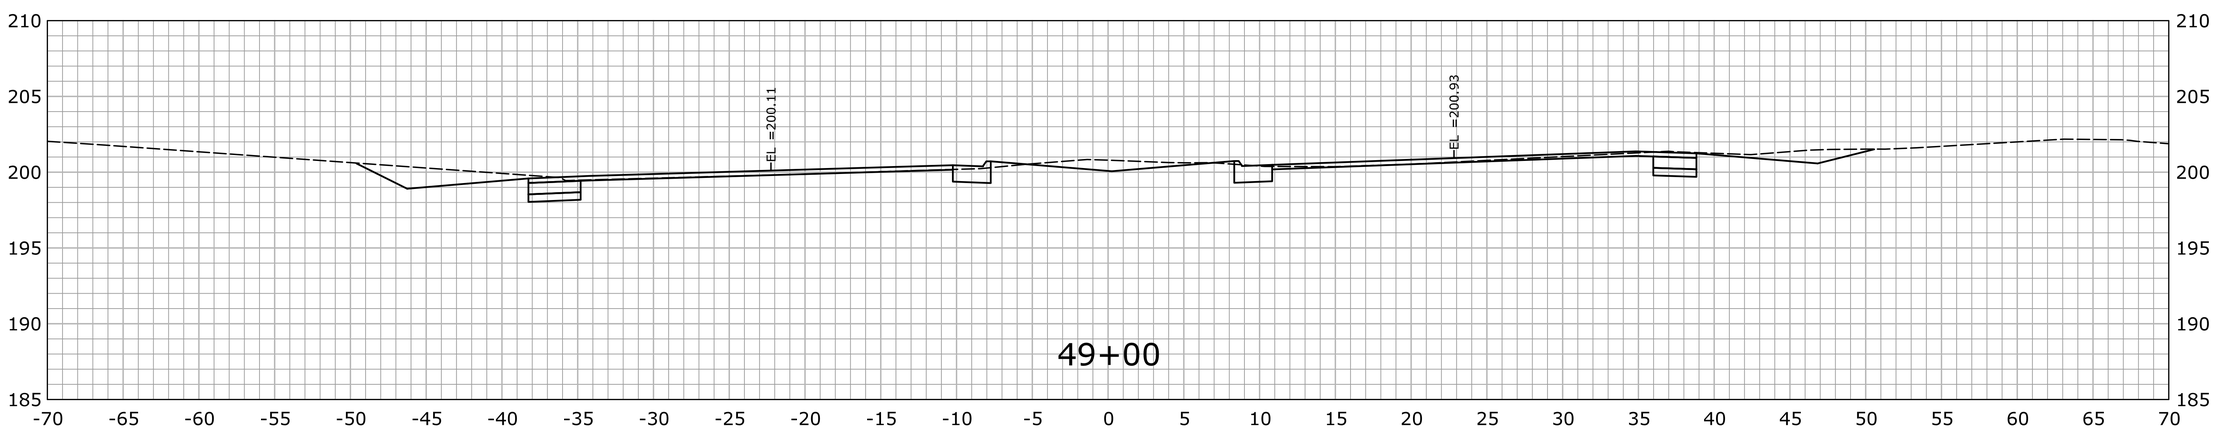

STA.49+00 TO STA.50+00

REV.	DATE	REVISION DESCRIPTION	SHEET NO.
-	-	-	-
-	-	-	-
-	-	-	-
-	-	-	-
-	-	-	-
-	-	-	-

THE INFORMATION, INCLUDING ESTIMATED QUANTITIES OF WORK, SHOWN ON THESE SHEETS IS BASED ON LIMITED INVESTIGATIONS BY THE STATE AND IS IN NO WAY WARRANTED TO INDICATE THE CONDITIONS OF ACTUAL QUANTITIES OF WORK WHICH WILL BE REQUIRED.

Plotted Date: 2/15/2013

DESIGNER/DRAFTER: SN

CHECKED BY: MSC

SCALE IN FEET 0 5 10

SCALE 1" = 5'

STATE OF CONNECTICUT
DEPARTMENT OF TRANSPORTATION

Filename: ...\HW_MSH_0135_0270_XSC-01_START_61+00.dgn

SIGNATURE/BLOCK: OFFICE OF ENGINEERING

APPROVED BY: DATE:

PROJECT TITLE: MERRITT PARKWAY (ROUTE 15) SAFETY IMPROVEMENTS, RESURFACING, ENHANCEMENTS AND BRIDGE IMPROVEMENTS

TOWN: STAMFORD NEW CANAAN

DRAWING TITLE: CROSS SECTIONS

PROJECT NO. 135-270

DRAWING NO. XSC-040

SHEET NO. 01.05.041

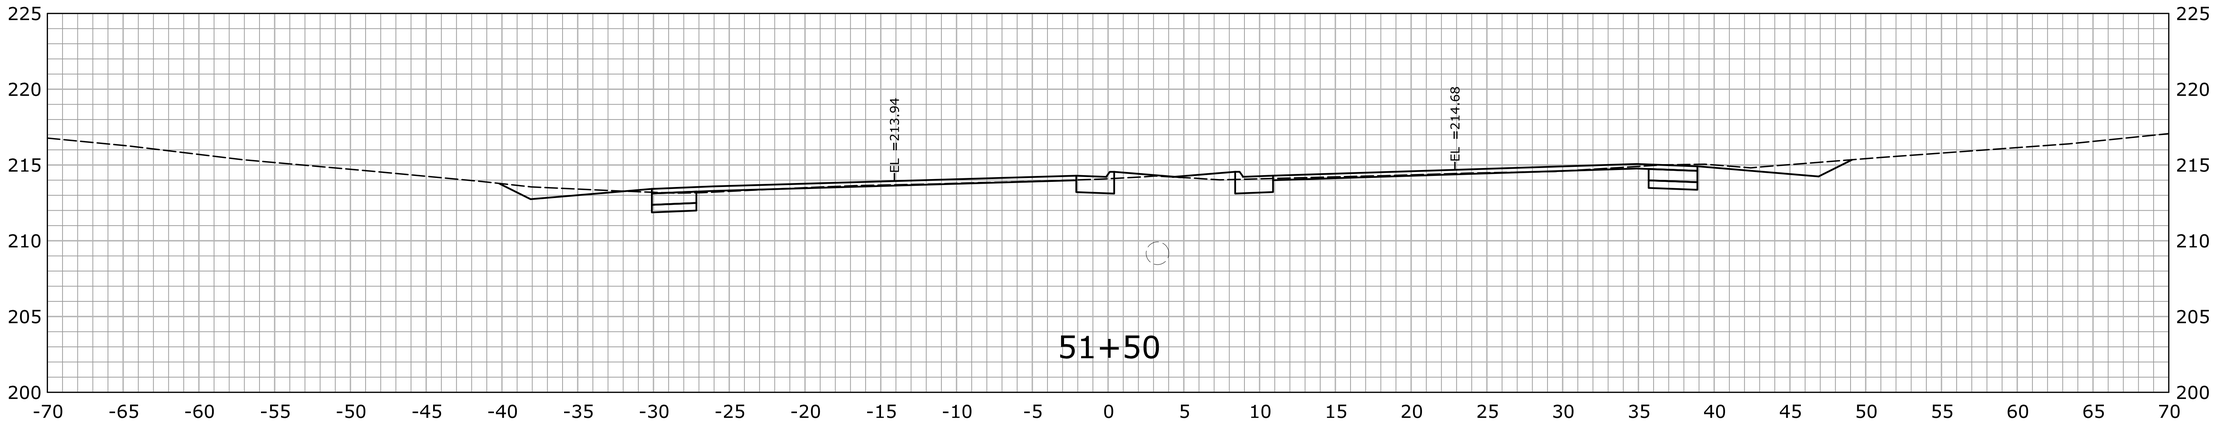

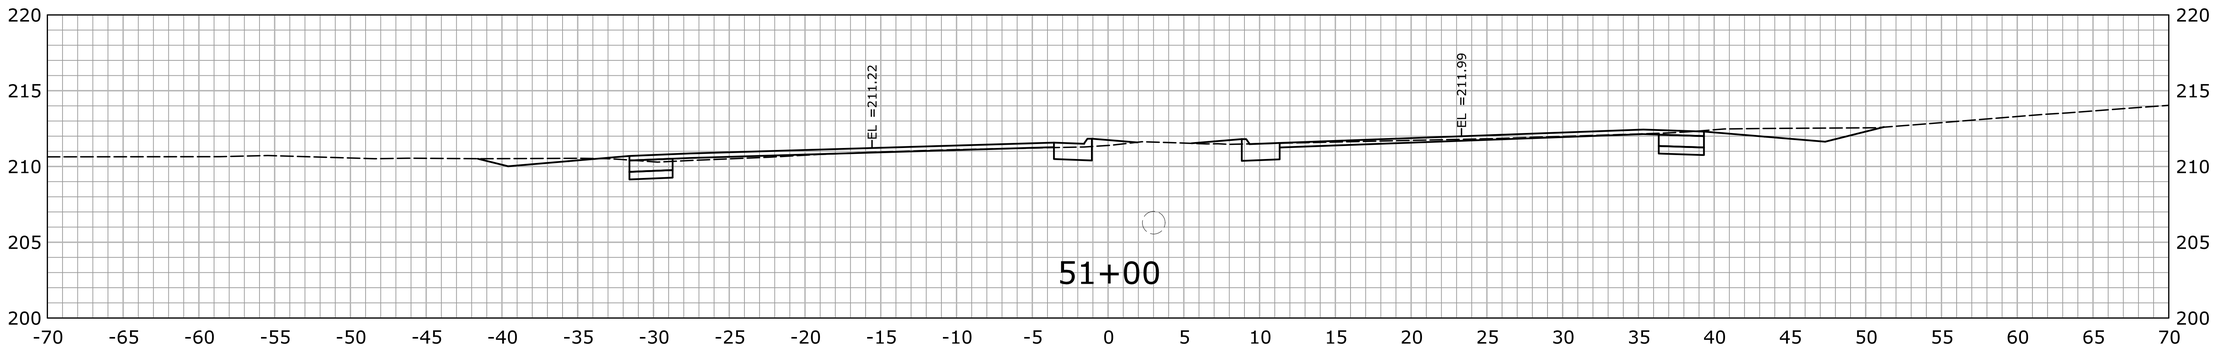

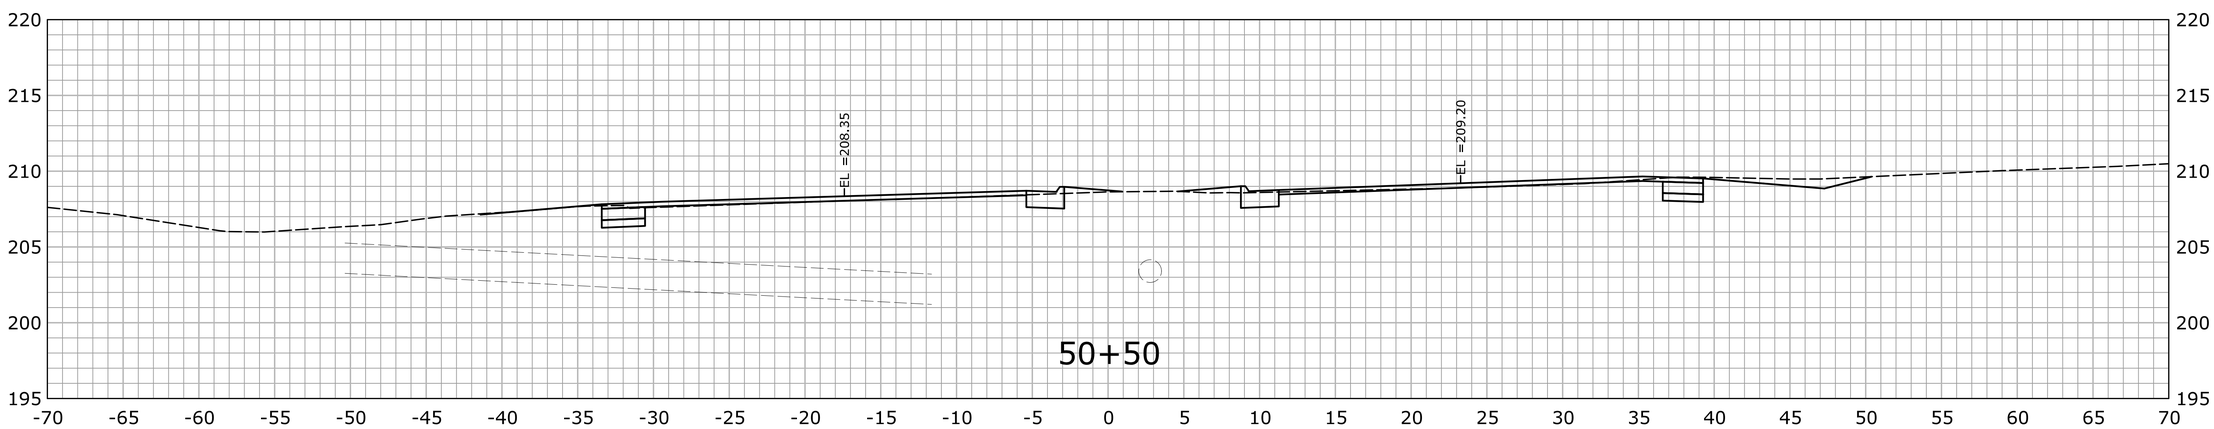

STA.50+50 TO STA.51+50

REV.	DATE	REVISION DESCRIPTION	SHEET NO.
-	-	-	-
-	-	-	-
-	-	-	-
-	-	-	-
-	-	-	-
-	-	-	-

THE INFORMATION, INCLUDING ESTIMATED QUANTITIES OF WORK, SHOWN ON THESE SHEETS IS BASED ON LIMITED INVESTIGATIONS BY THE STATE AND IS IN NO WAY WARRANTED TO INDICATE THE CONDITIONS OF ACTUAL QUANTITIES OF WORK WHICH WILL BE REQUIRED.

Plotted Date: 2/15/2013

DESIGNER/DRAFTER: **SN**

CHECKED BY: **MSC**

SCALE IN FEET 0 5 10

SCALE 1" = 5'

STATE OF CONNECTICUT
DEPARTMENT OF TRANSPORTATION

Filename: ...\HW_MSH_0135_0270_XSC-01_START_61+00.dgn

SIGNATURE/ BLOCK:

OFFICE OF ENGINEERING

APPROVED BY: DATE:

PROJECT TITLE:

MERRITT PARKWAY (ROUTE 15)
SAFETY IMPROVEMENTS, RESURFACING,
ENHANCEMENTS AND BRIDGE IMPROVEMENTS

TOWN: **STAMFORD**
NEW CANAAN

DRAWING TITLE:

CROSS SECTIONS

PROJECT NO. **135-270**

DRAWING NO. **XSC-041**

SHEET NO. 01.05.042

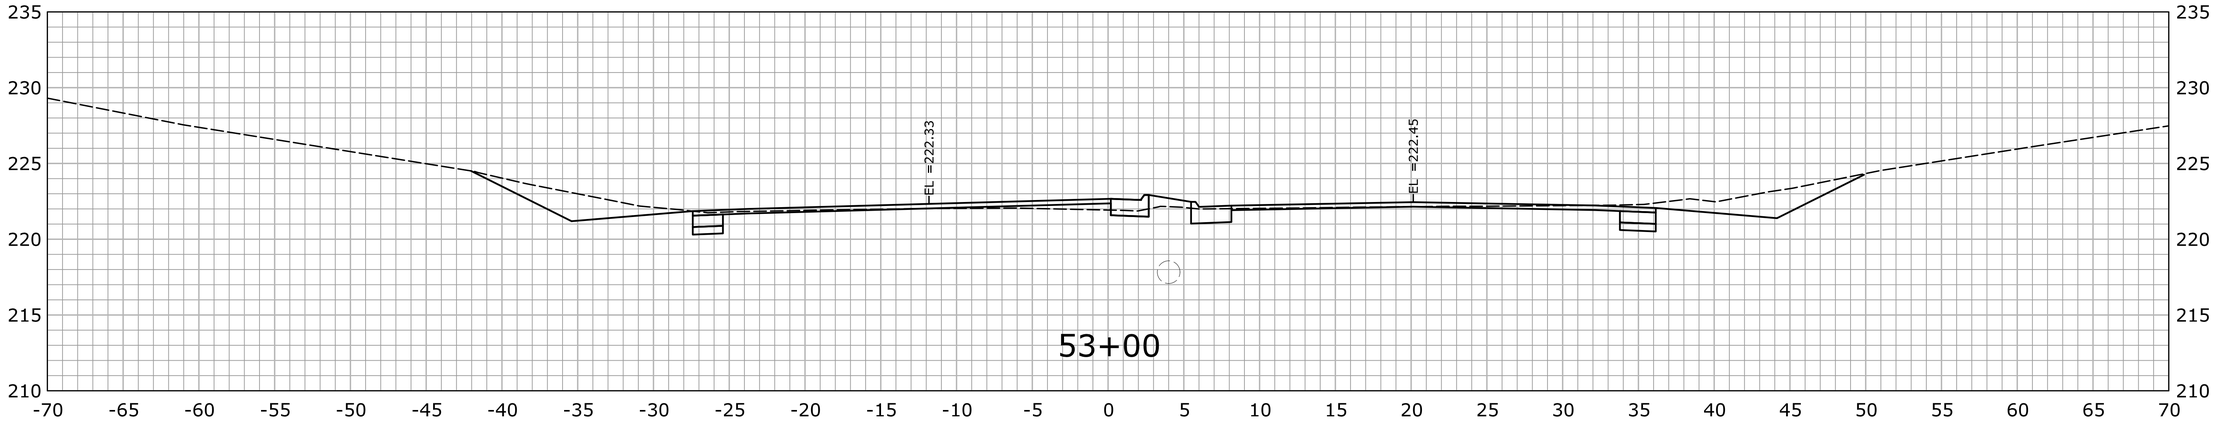

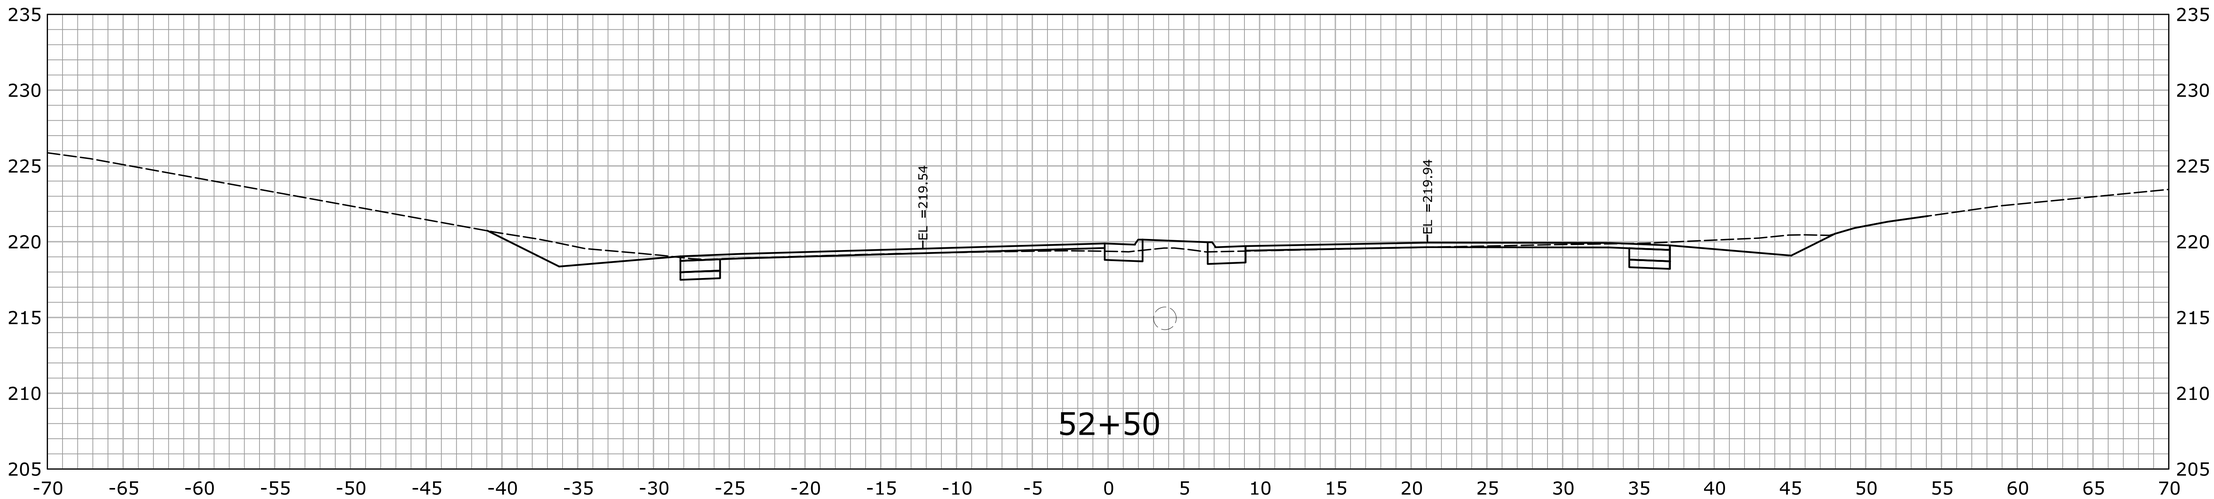

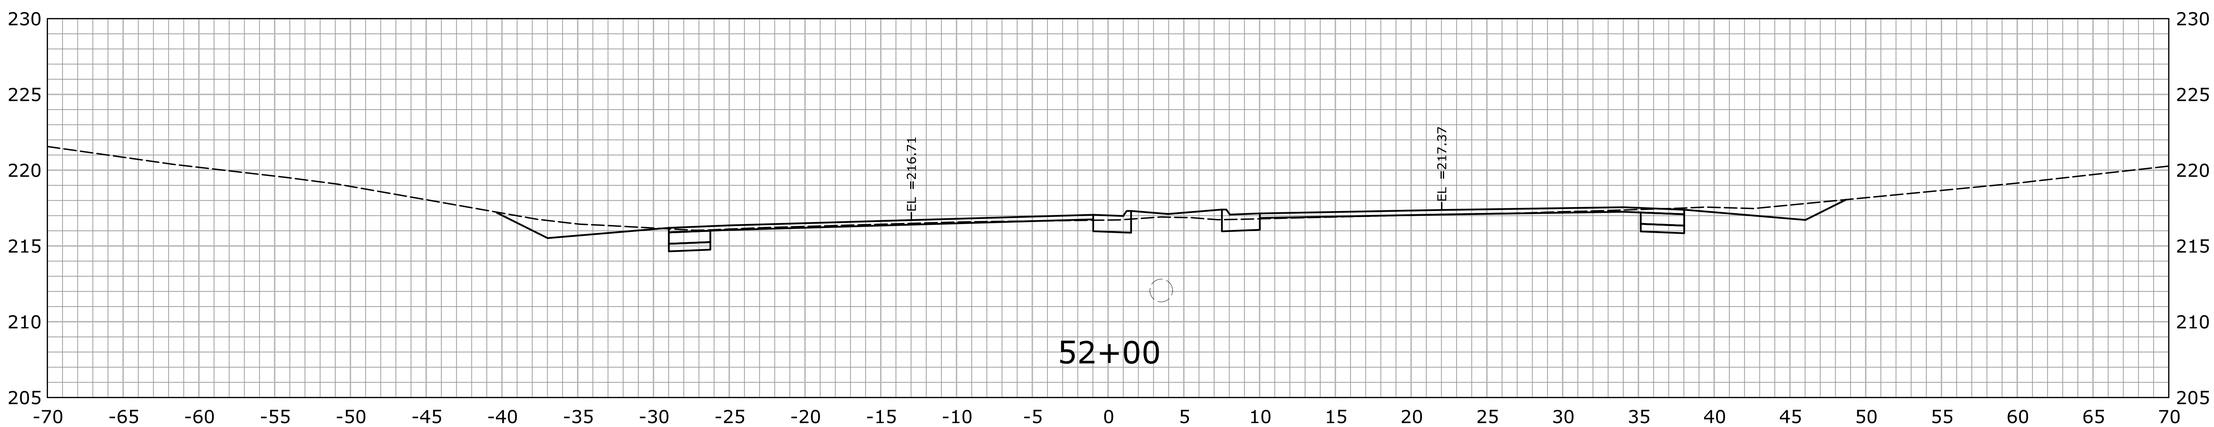

STA.52+00 TO STA.53+00

REV.	DATE	REVISION DESCRIPTION	SHEET NO.
-	-	-	-
-	-	-	-
-	-	-	-
-	-	-	-
-	-	-	-
-	-	-	-

THE INFORMATION, INCLUDING ESTIMATED QUANTITIES OF WORK, SHOWN ON THESE SHEETS IS BASED ON LIMITED INVESTIGATIONS BY THE STATE AND IS IN NO WAY WARRANTED TO INDICATE THE CONDITIONS OF ACTUAL QUANTITIES OF WORK WHICH WILL BE REQUIRED.

Plotted Date: 2/15/2013

DESIGNER/DRAFTER: **SN**

CHECKED BY: **MSC**

SCALE IN FEET 0 5 10

SCALE 1" = 5'

STATE OF CONNECTICUT
DEPARTMENT OF TRANSPORTATION

Filename: ...\HW_MSH_0135_0270_XSC-01_START_61+00.dgn

SIGNATURE/ BLOCK:

OFFICE OF ENGINEERING

APPROVED BY: DATE:

PROJECT TITLE:

MERRITT PARKWAY (ROUTE 15)
SAFETY IMPROVEMENTS, RESURFACING,
ENHANCEMENTS AND BRIDGE IMPROVEMENTS

TOWN: **STAMFORD**
NEW CANAAN

DRAWING TITLE: **CROSS SECTIONS**

PROJECT NO. **135-270**

DRAWING NO. **XSC-042**

SHEET NO. 01.05.043

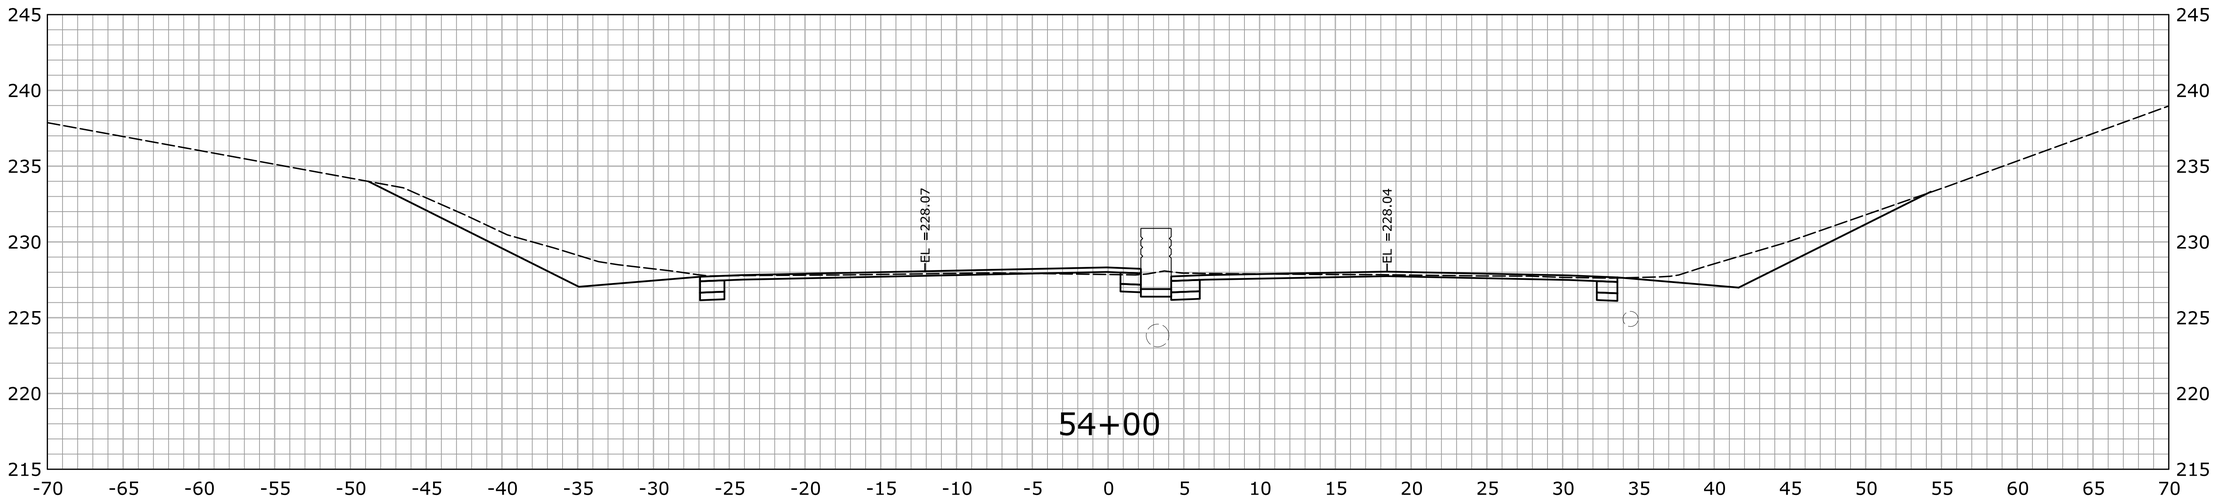

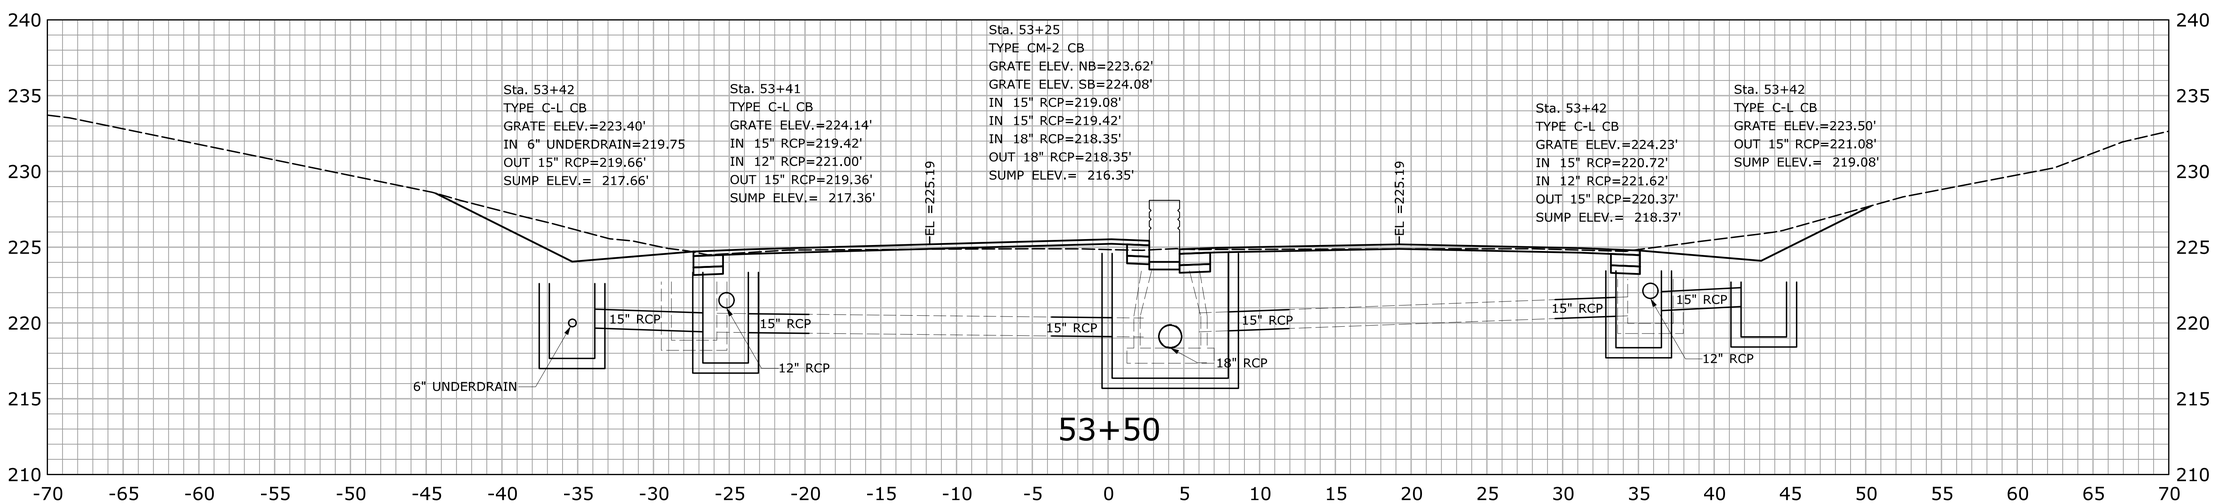

REV.	DATE	REVISION DESCRIPTION	SHEET NO.
-	-	-	-
-	-	-	-
-	-	-	-
-	-	-	-
-	-	-	-
-	-	-	-

THE INFORMATION, INCLUDING ESTIMATED QUANTITIES OF WORK, SHOWN ON THESE SHEETS IS BASED ON LIMITED INVESTIGATIONS BY THE STATE AND IS IN NO WAY WARRANTED TO INDICATE THE CONDITIONS OF ACTUAL QUANTITIES OF WORK WHICH WILL BE REQUIRED.

Plotted Date: 2/15/2013

DESIGNER/DRAFTER: **SN**

CHECKED BY: **MSC**

SCALE IN FEET

0 5 10

SCALE 1" = 5'

STATE OF CONNECTICUT
DEPARTMENT OF TRANSPORTATION

Filename: ...\HW_MSH_0135_0270_XSC-01_START_61+00.dgn

SIGNATURE/ BLOCK:

OFFICE OF ENGINEERING

APPROVED BY: DATE:

PROJECT TITLE:

MERRITT PARKWAY (ROUTE 15)
SAFETY IMPROVEMENTS, RESURFACING,
ENHANCEMENTS AND BRIDGE IMPROVEMENTS

TOWN: **STAMFORD**
NEW CANAAN

DRAWING TITLE:

CROSS SECTIONS

PROJECT NO. **135-270**

DRAWING NO. **XSC-043**

SHEET NO. 01.05.044

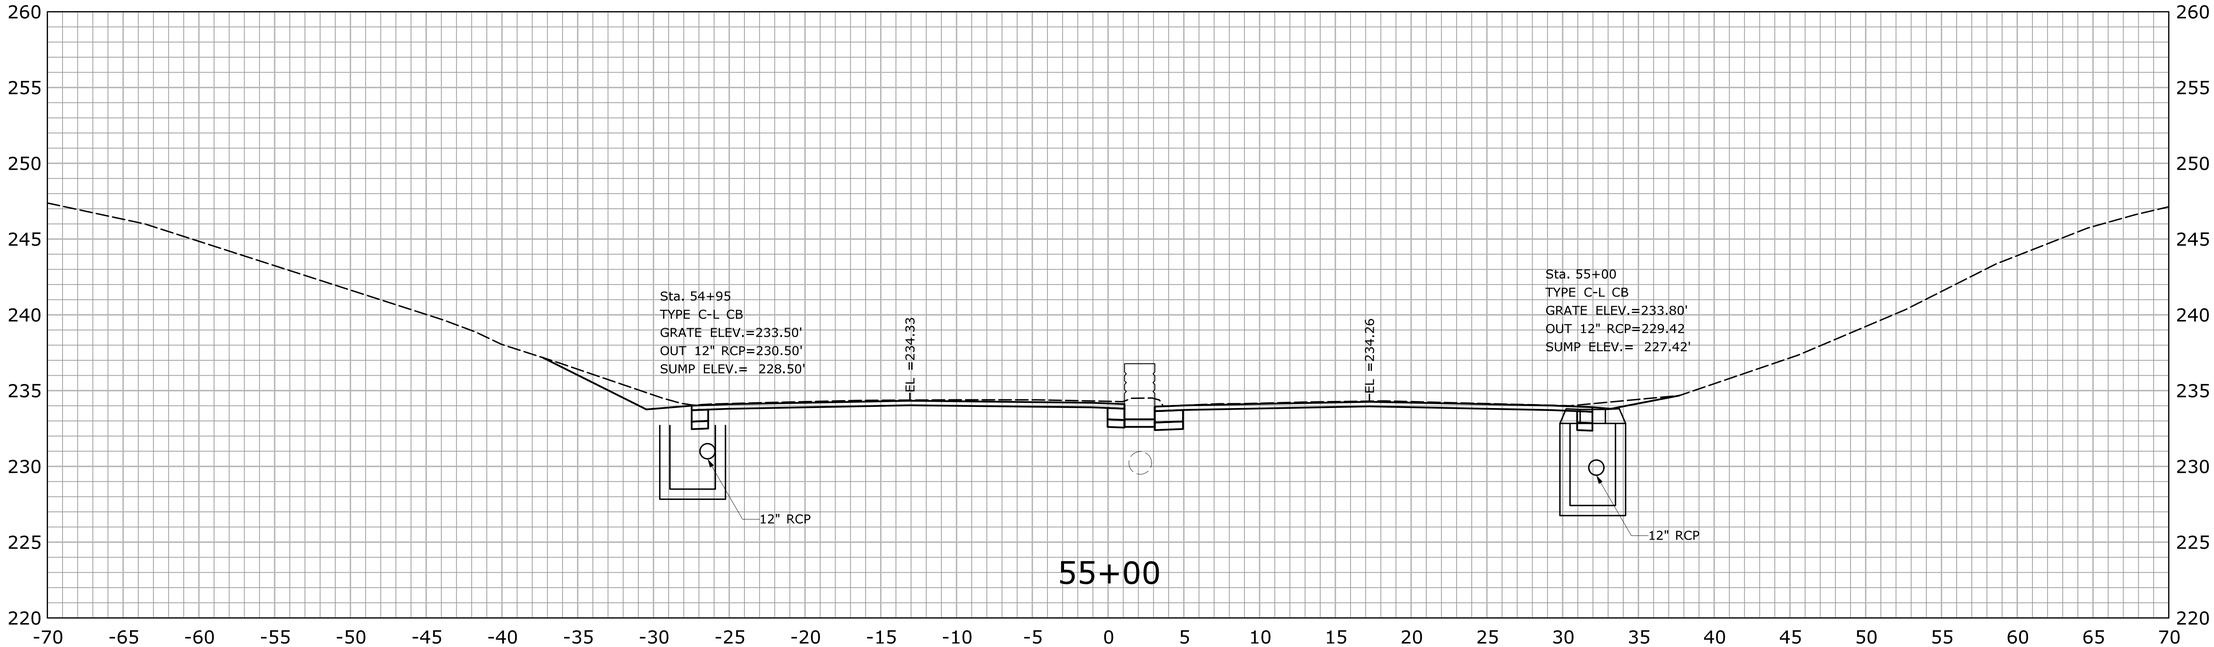

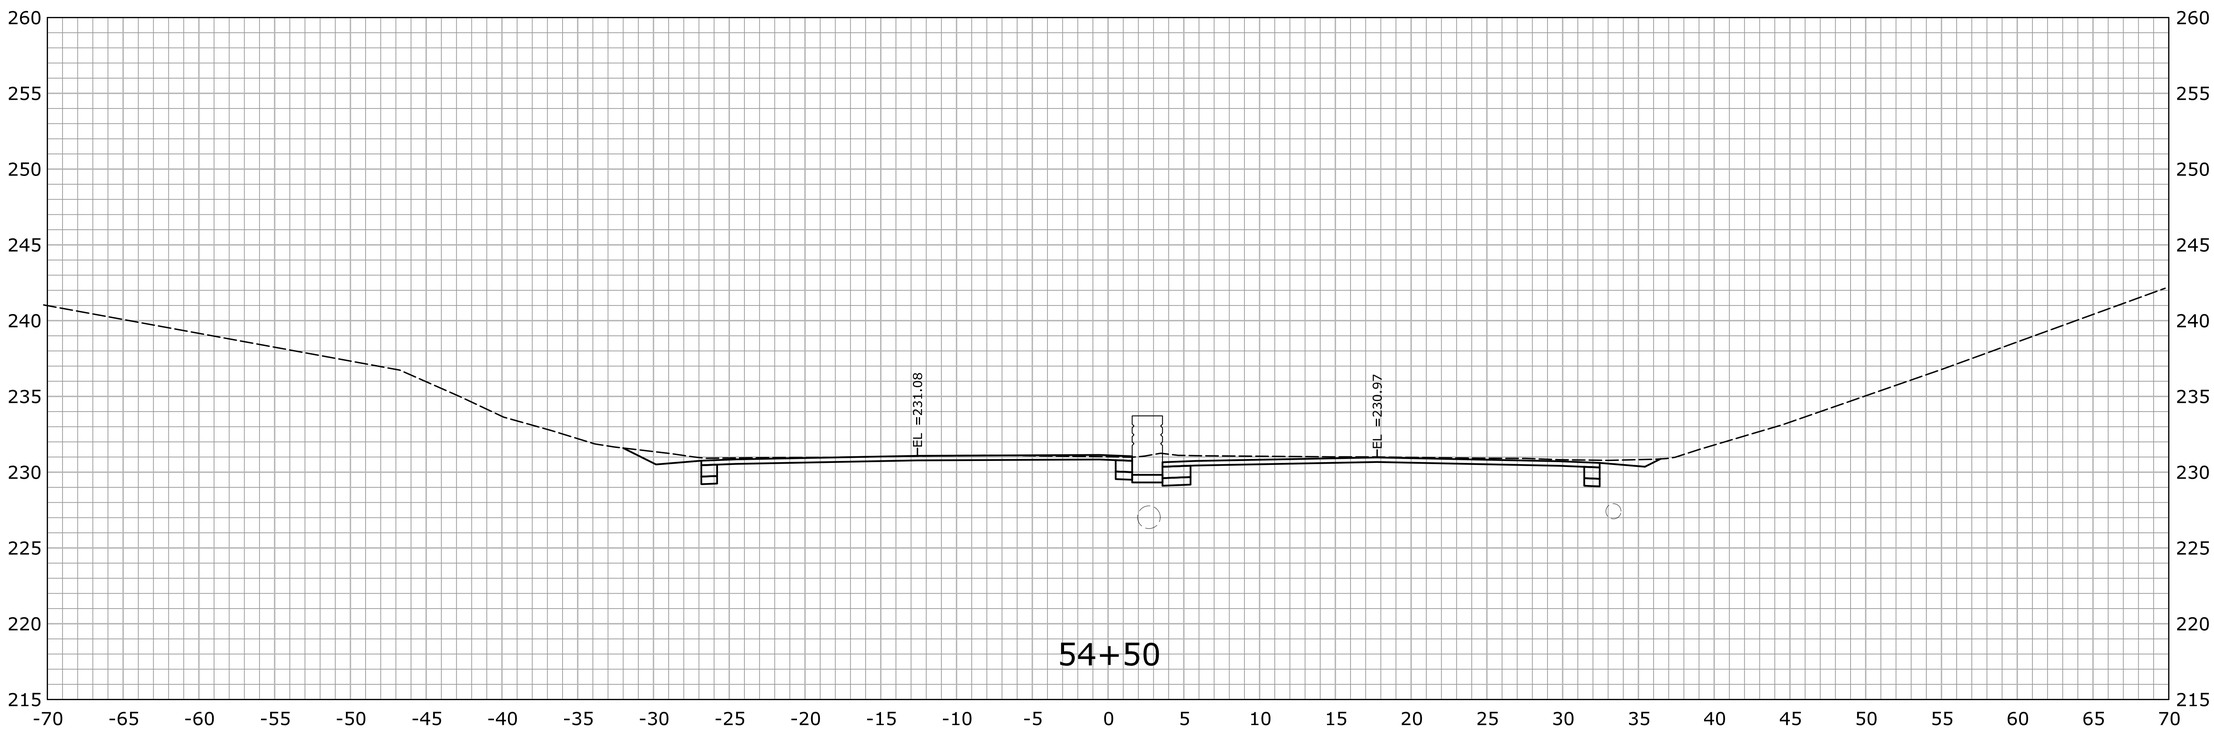

STA.54+50 TO STA.55+00

REV.	DATE	REVISION DESCRIPTION	SHEET NO.
-	-	-	-
-	-	-	-
-	-	-	-
-	-	-	-
-	-	-	-
-	-	-	-

THE INFORMATION, INCLUDING ESTIMATED QUANTITIES OF WORK, SHOWN ON THESE SHEETS IS BASED ON LIMITED INVESTIGATIONS BY THE STATE AND IS IN NO WAY WARRANTED TO INDICATE THE CONDITIONS OF ACTUAL QUANTITIES OF WORK WHICH WILL BE REQUIRED.

Plotted Date: 2/15/2013

DESIGNER/DRAFTER: SN

CHECKED BY: MSC

SCALE IN FEET 0 5 10

SCALE 1" = 5'

STATE OF CONNECTICUT
DEPARTMENT OF TRANSPORTATION

Filename: ...\HW_MSH_0135_0270_XSC-01_START_61+00.dgn

SIGNATURE/ BLOCK:

OFFICE OF ENGINEERING

APPROVED BY: DATE:

PROJECT TITLE:

MERRITT PARKWAY (ROUTE 15)
SAFETY IMPROVEMENTS, RESURFACING,
ENHANCEMENTS AND BRIDGE IMPROVEMENTS

TOWN: STAMFORD NEW CANAAN

DRAWING TITLE: CROSS SECTIONS

PROJECT NO. 135-270

DRAWING NO. XSC-044

SHEET NO. 01.05.045

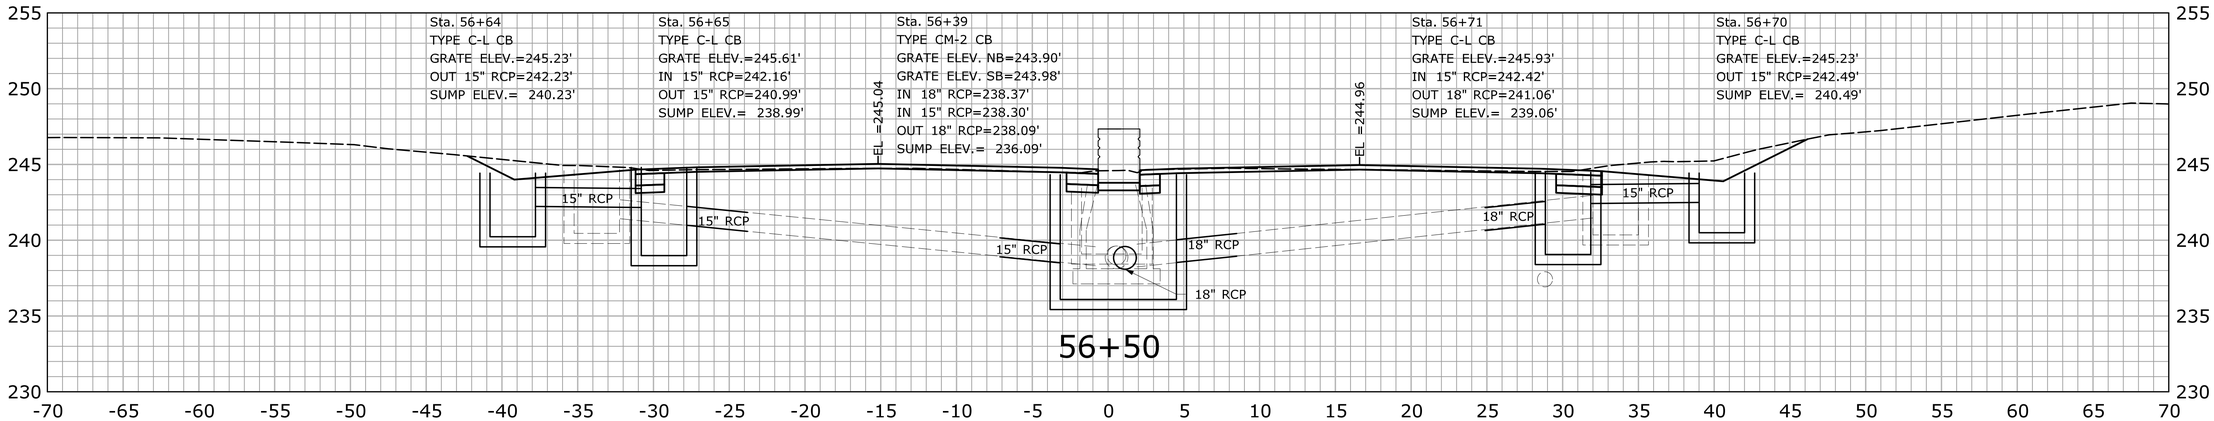

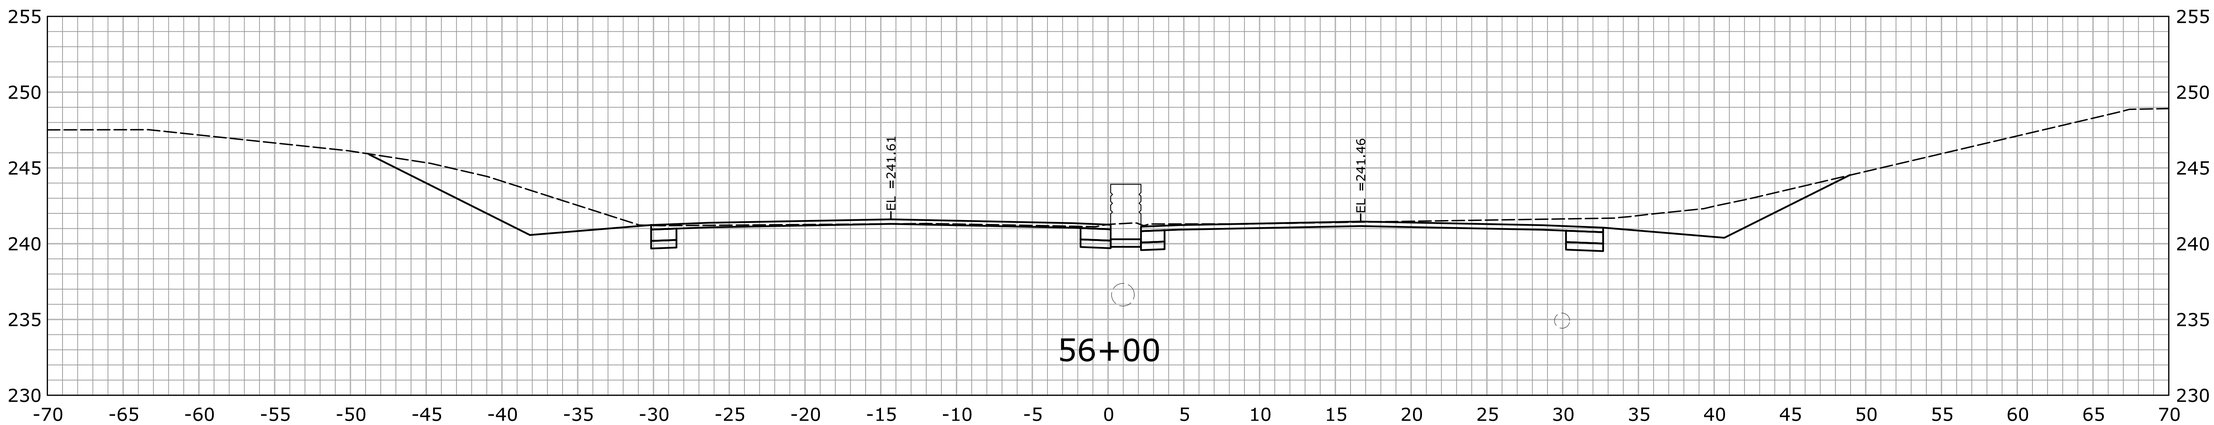

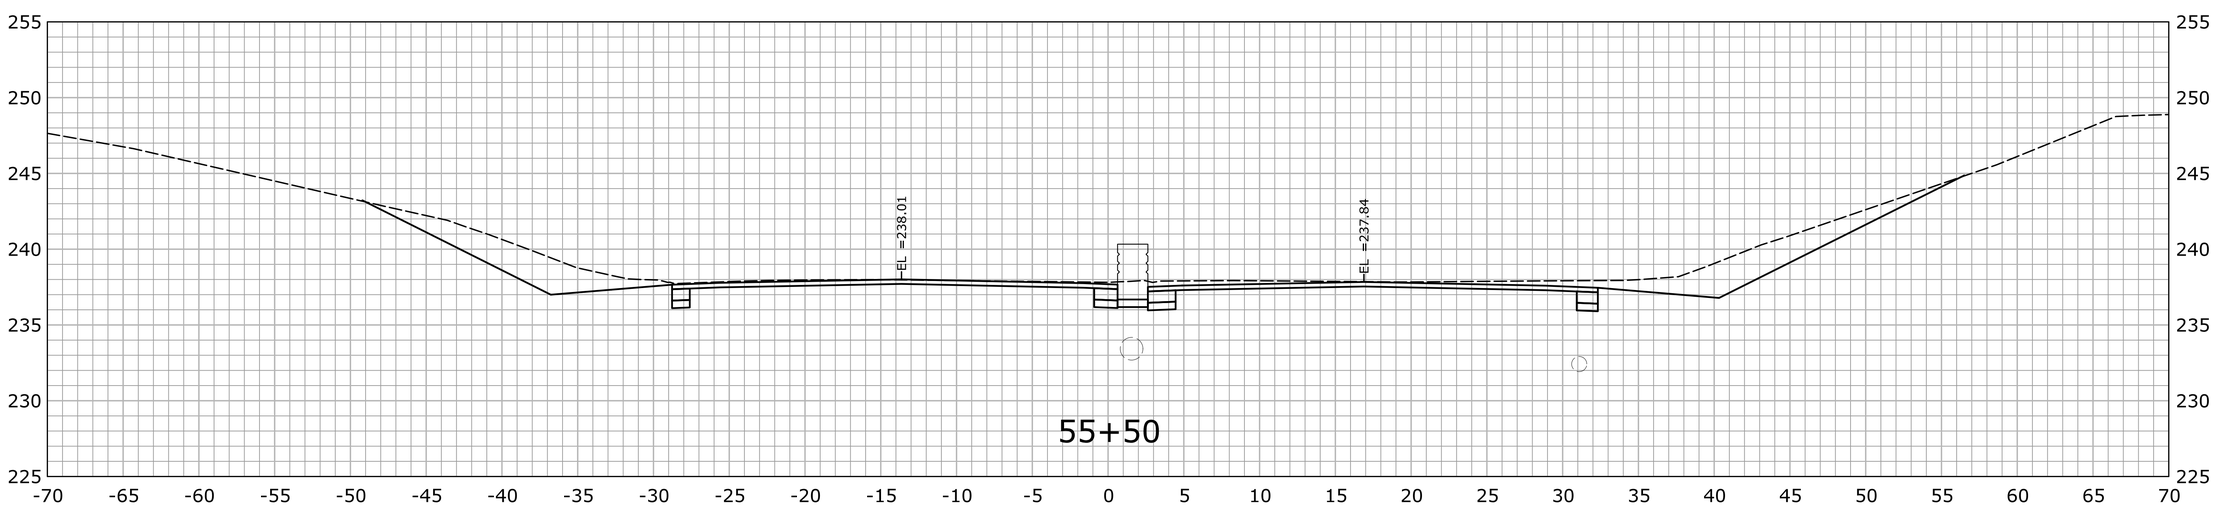

STA.55+50 TO STA.56+50

REV.	DATE	REVISION DESCRIPTION	SHEET NO.
-	-	-	-
-	-	-	-
-	-	-	-
-	-	-	-
-	-	-	-
-	-	-	-

THE INFORMATION, INCLUDING ESTIMATED QUANTITIES OF WORK, SHOWN ON THESE SHEETS IS BASED ON LIMITED INVESTIGATIONS BY THE STATE AND IS IN NO WAY WARRANTED TO INDICATE THE CONDITIONS OF ACTUAL QUANTITIES OF WORK WHICH WILL BE REQUIRED.

Plotted Date: 2/15/2013

DESIGNER/DRAFTER: SN

CHECKED BY: MSC

SCALE IN FEET 0 5 10

SCALE 1" = 5'

STATE OF CONNECTICUT
DEPARTMENT OF TRANSPORTATION

Filename: ...\HW_MSH_0135_0270_XSC-01_START_61+00.dgn

SIGNATURE/ BLOCK:

OFFICE OF ENGINEERING

APPROVED BY: DATE:

PROJECT TITLE:

MERRITT PARKWAY (ROUTE 15)
SAFETY IMPROVEMENTS, RESURFACING,
ENHANCEMENTS AND BRIDGE IMPROVEMENTS

TOWN: STAMFORD
NEW CANAAN

DRAWING TITLE:

CROSS SECTIONS

PROJECT NO. 135-270

DRAWING NO. XSC-045

SHEET NO. 01.05.046

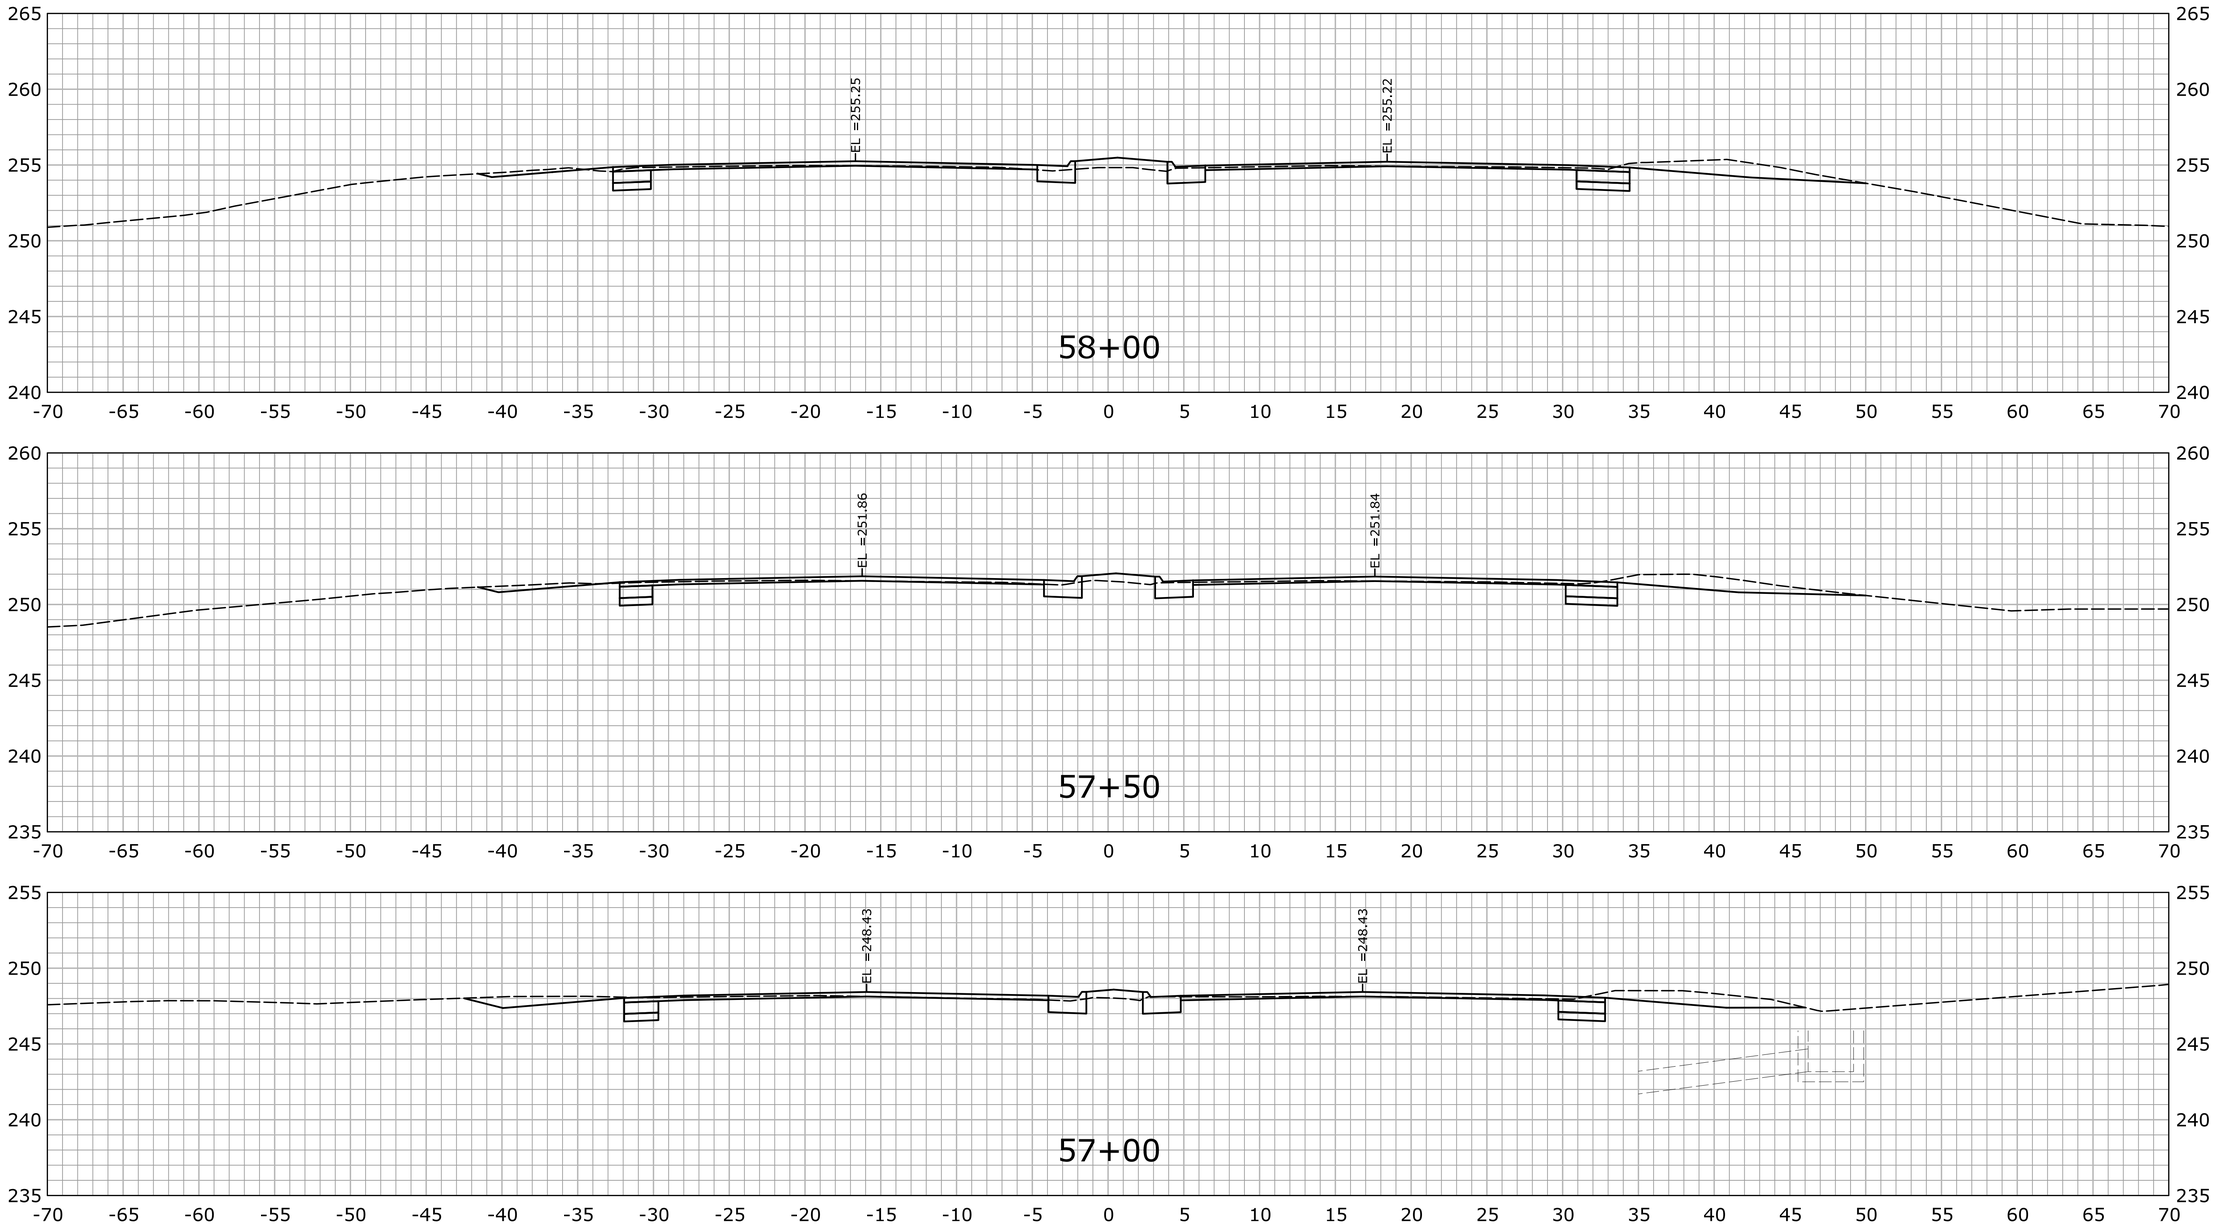

REV.	DATE	REVISION DESCRIPTION	SHEET NO.
-	-	-	-
-	-	-	-
-	-	-	-
-	-	-	-
-	-	-	-
-	-	-	-

THE INFORMATION, INCLUDING ESTIMATED QUANTITIES OF WORK, SHOWN ON THESE SHEETS IS BASED ON LIMITED INVESTIGATIONS BY THE STATE AND IS IN NO WAY WARRANTED TO INDICATE THE CONDITIONS OF ACTUAL QUANTITIES OF WORK WHICH WILL BE REQUIRED.

Plotted Date: 2/15/2013

DESIGNER/DRAFTER: **SN**

CHECKED BY: **MSC**

SCALE IN FEET 0 5 10

SCALE 1" = 5'

STATE OF CONNECTICUT
DEPARTMENT OF TRANSPORTATION

Filename: ...\HW_MSH_0135_0270_XSC-01_START_61+00.dgn

SIGNATURE/ BLOCK:

OFFICE OF ENGINEERING

APPROVED BY: DATE:

PROJECT TITLE:

MERRITT PARKWAY (ROUTE 15)
SAFETY IMPROVEMENTS, RESURFACING,
ENHANCEMENTS AND BRIDGE IMPROVEMENTS

TOWN: **STAMFORD NEW CANAAN**

DRAWING TITLE: **CROSS SECTIONS**

PROJECT NO. **135-270**

DRAWING NO. **XSC-046**

SHEET NO. 01.05.047

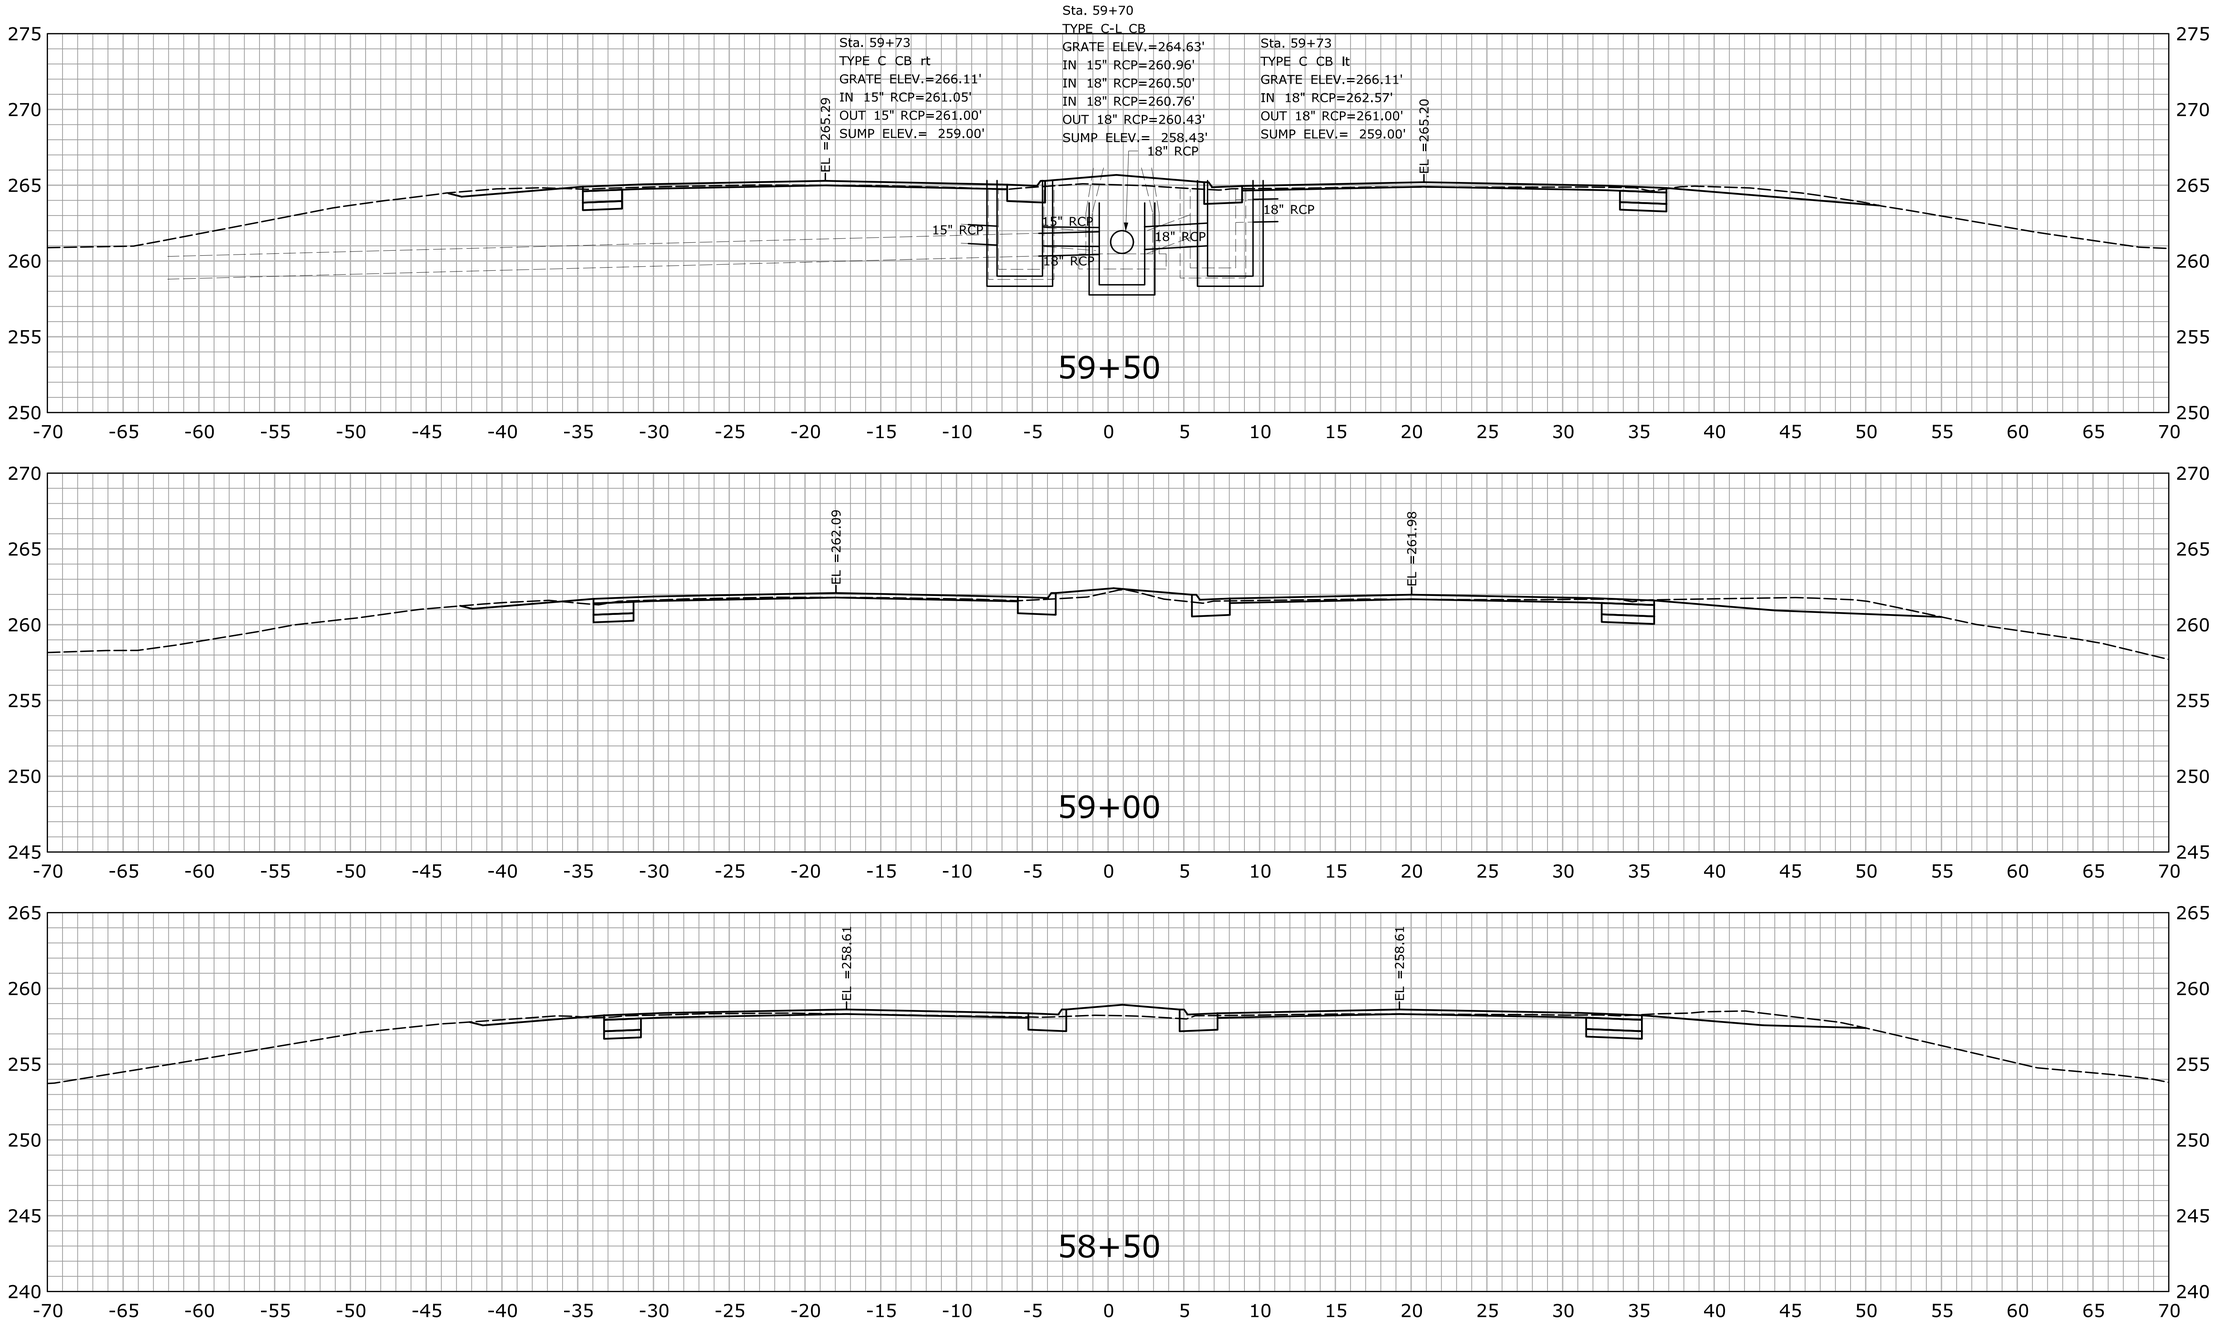

REV.	DATE	REVISION DESCRIPTION	SHEET NO.
-	-	-	-
-	-	-	-
-	-	-	-
-	-	-	-
-	-	-	-
-	-	-	-

THE INFORMATION, INCLUDING ESTIMATED QUANTITIES OF WORK, SHOWN ON THESE SHEETS IS BASED ON LIMITED INVESTIGATIONS BY THE STATE AND IS IN NO WAY WARRANTED TO INDICATE THE CONDITIONS OF ACTUAL QUANTITIES OF WORK WHICH WILL BE REQUIRED.

Plotted Date: 2/15/2013

DESIGNER/DRAFTER: **SN**

CHECKED BY: **MSC**

SCALE IN FEET 0 5 10

SCALE 1" = 5'

STATE OF CONNECTICUT
DEPARTMENT OF TRANSPORTATION

Filename: ...\HW_MSH_0135_0270_XSC-01_START_61+00.dgn

SIGNATURE/ BLOCK:

OFFICE OF ENGINEERING

APPROVED BY: DATE:

PROJECT TITLE:

MERRITT PARKWAY (ROUTE 15)
SAFETY IMPROVEMENTS, RESURFACING,
ENHANCEMENTS AND BRIDGE IMPROVEMENTS

TOWN: **STAMFORD**
NEW CANAAN

DRAWING TITLE:

CROSS SECTIONS

PROJECT NO. **135-270**

DRAWING NO. **XSC-047**

SHEET NO. 01.05.048

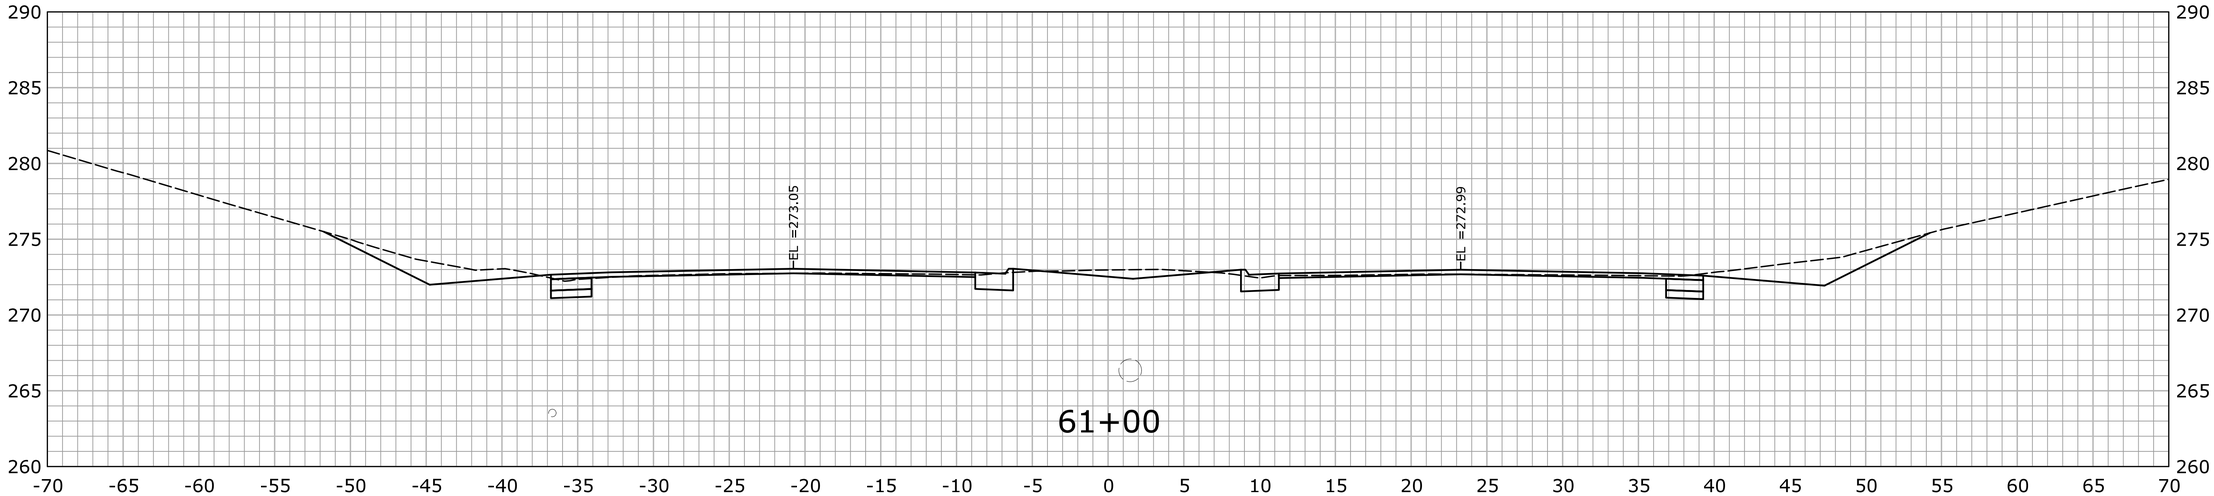

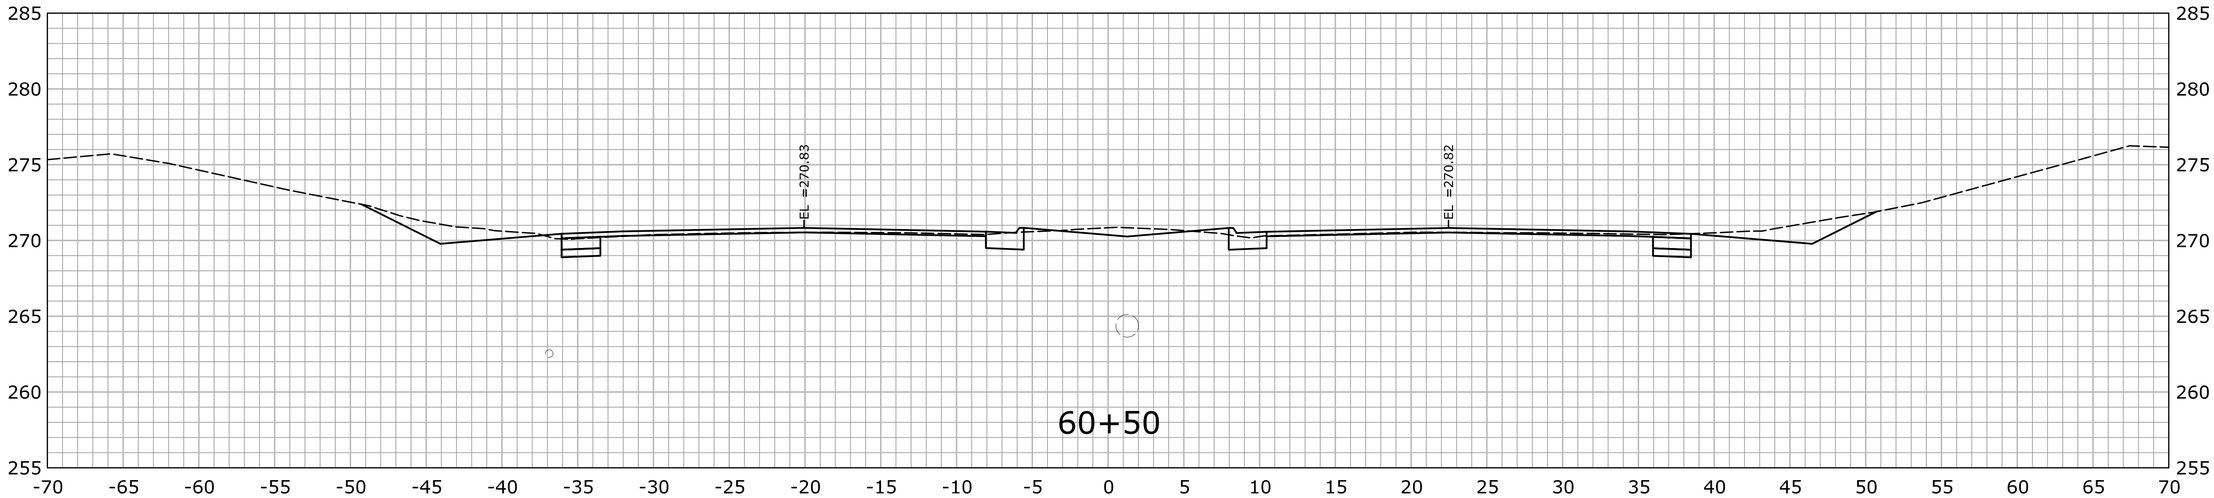

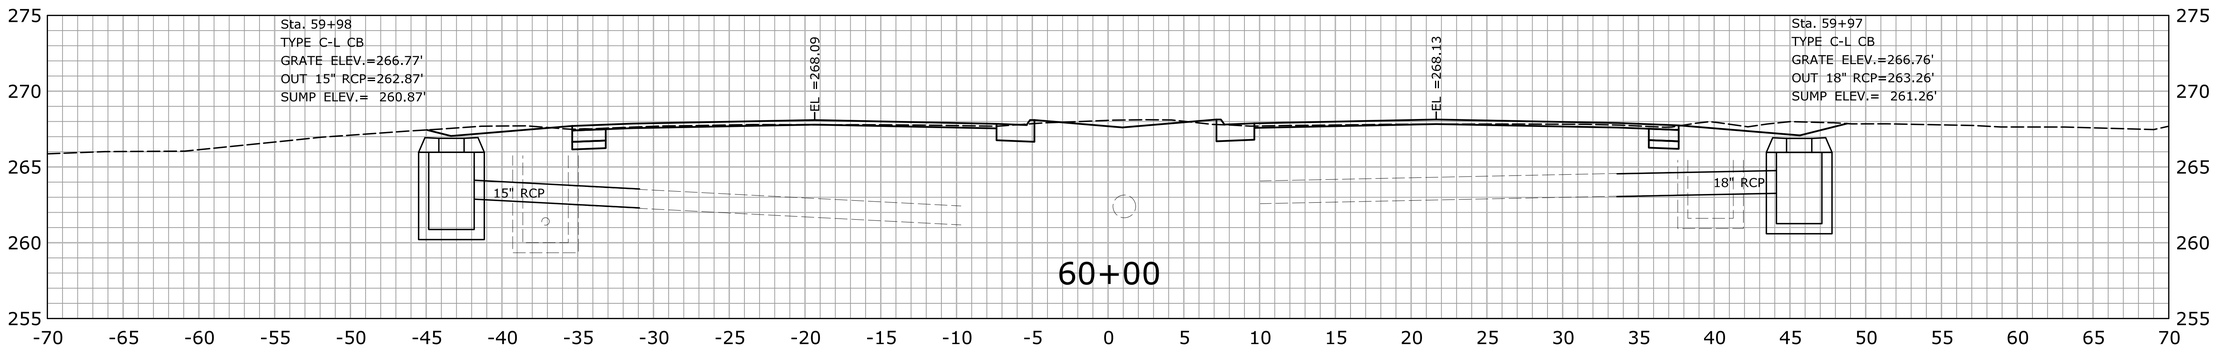

STA.60+00 TO STA.61+00

REV.	DATE	REVISION DESCRIPTION	SHEET NO.
-	-	-	-
-	-	-	-
-	-	-	-
-	-	-	-
-	-	-	-
-	-	-	-

THE INFORMATION, INCLUDING ESTIMATED QUANTITIES OF WORK, SHOWN ON THESE SHEETS IS BASED ON LIMITED INVESTIGATIONS BY THE STATE AND IS IN NO WAY WARRANTED TO INDICATE THE CONDITIONS OF ACTUAL QUANTITIES OF WORK WHICH WILL BE REQUIRED.

Plotted Date: 2/15/2013

DESIGNER/DRAFTER: **SN**

CHECKED BY: **MSC**

SCALE IN FEET 0 5 10

SCALE 1" = 5'

STATE OF CONNECTICUT
DEPARTMENT OF TRANSPORTATION

Filename: ...\HW_MSH_0135_0270_XSC-01_START_61+00.dgn

SIGNATURE/ BLOCK:

OFFICE OF ENGINEERING

APPROVED BY: DATE:

PROJECT TITLE:

MERRITT PARKWAY (ROUTE 15)
SAFETY IMPROVEMENTS, RESURFACING,
ENHANCEMENTS AND BRIDGE IMPROVEMENTS

TOWN: **STAMFORD**
NEW CANAAN

DRAWING TITLE:

CROSS SECTIONS

PROJECT NO. **135-270**

DRAWING NO. **XSC-048**

SHEET NO. 01.05.049

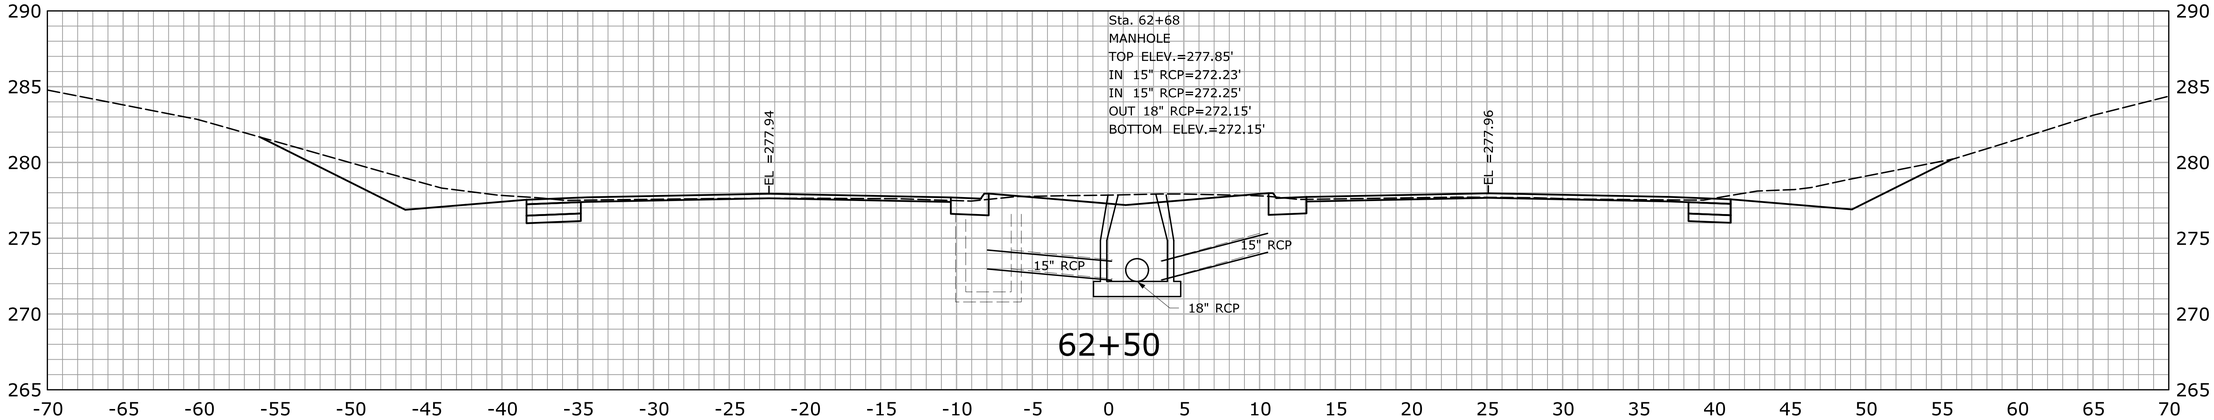

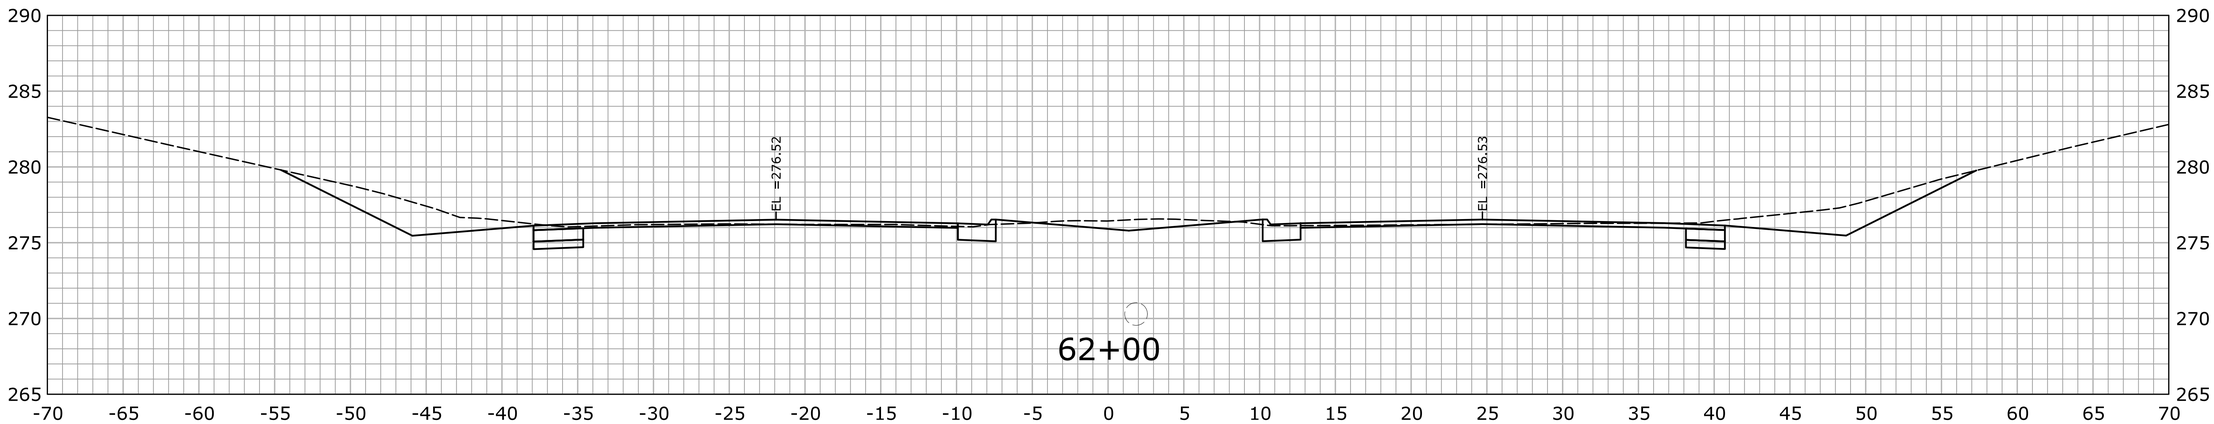

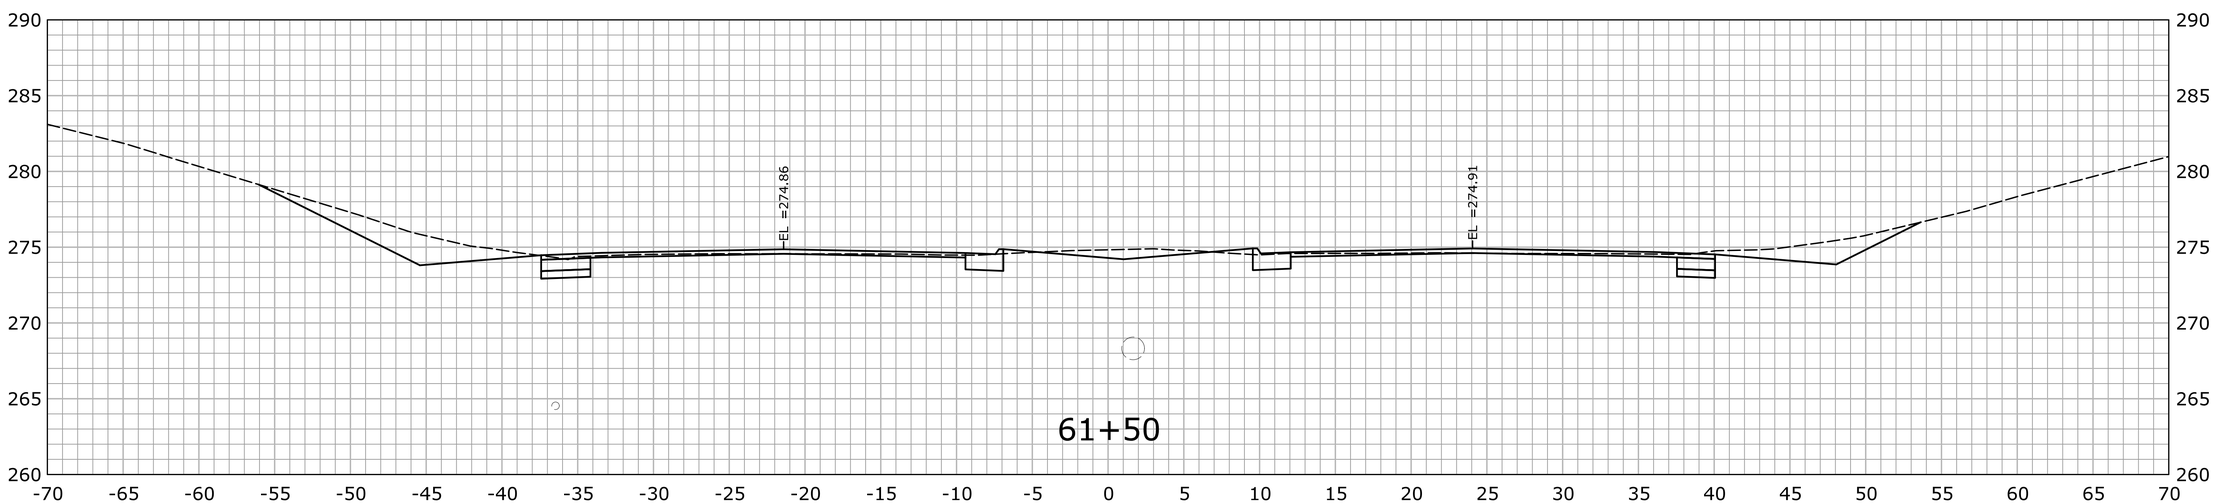

STA.61+50 TO STA.62+50

REV.	DATE	REVISION DESCRIPTION	SHEET NO.
-	-	-	-
-	-	-	-
-	-	-	-
-	-	-	-
-	-	-	-
-	-	-	-

THE INFORMATION, INCLUDING ESTIMATED QUANTITIES OF WORK, SHOWN ON THESE SHEETS IS BASED ON LIMITED INVESTIGATIONS BY THE STATE AND IS IN NO WAY WARRANTED TO INDICATE THE CONDITIONS OF ACTUAL QUANTITIES OF WORK WHICH WILL BE REQUIRED.

Plotted Date: 2/15/2013

DESIGNER/DRAFTER: SN

CHECKED BY: MSC

SCALE IN FEET 0 5 10

SCALE 1" = 5'

STATE OF CONNECTICUT
DEPARTMENT OF TRANSPORTATION

Filename: ...\HW_MSH_0135_0270_XSC-02_61+50_130+00.dgn

SIGNATURE/ BLOCK:

OFFICE OF ENGINEERING

APPROVED BY: DATE:

PROJECT TITLE:

MERRITT PARKWAY (ROUTE 15)
SAFETY IMPROVEMENTS, RESURFACING
ENHANCEMENTS AND BRIDGE IMPROVEMENTS

TOWN: STAMFORD NEW CANAAN

DRAWING TITLE: CROSS SECTIONS

PROJECT NO. 135-270

DRAWING NO. XSC-049

SHEET NO. 01.05.050

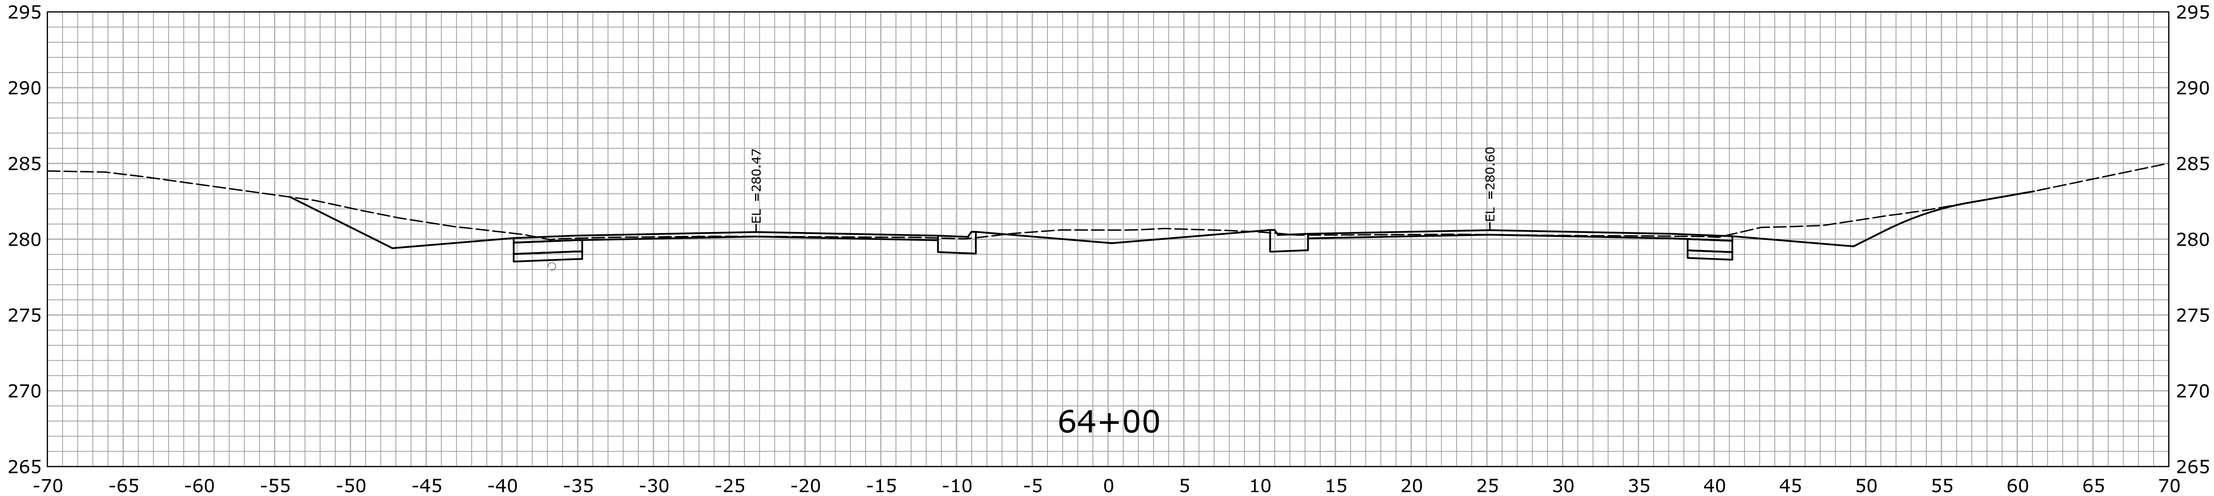

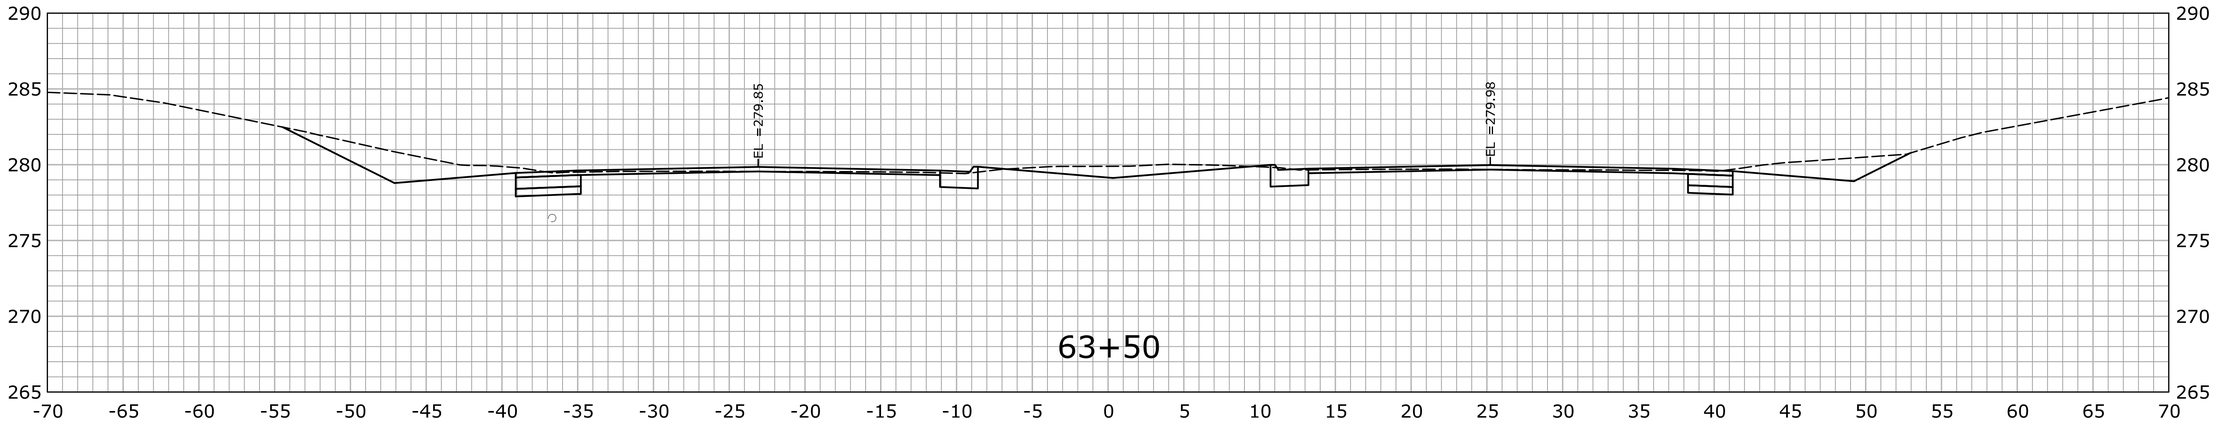

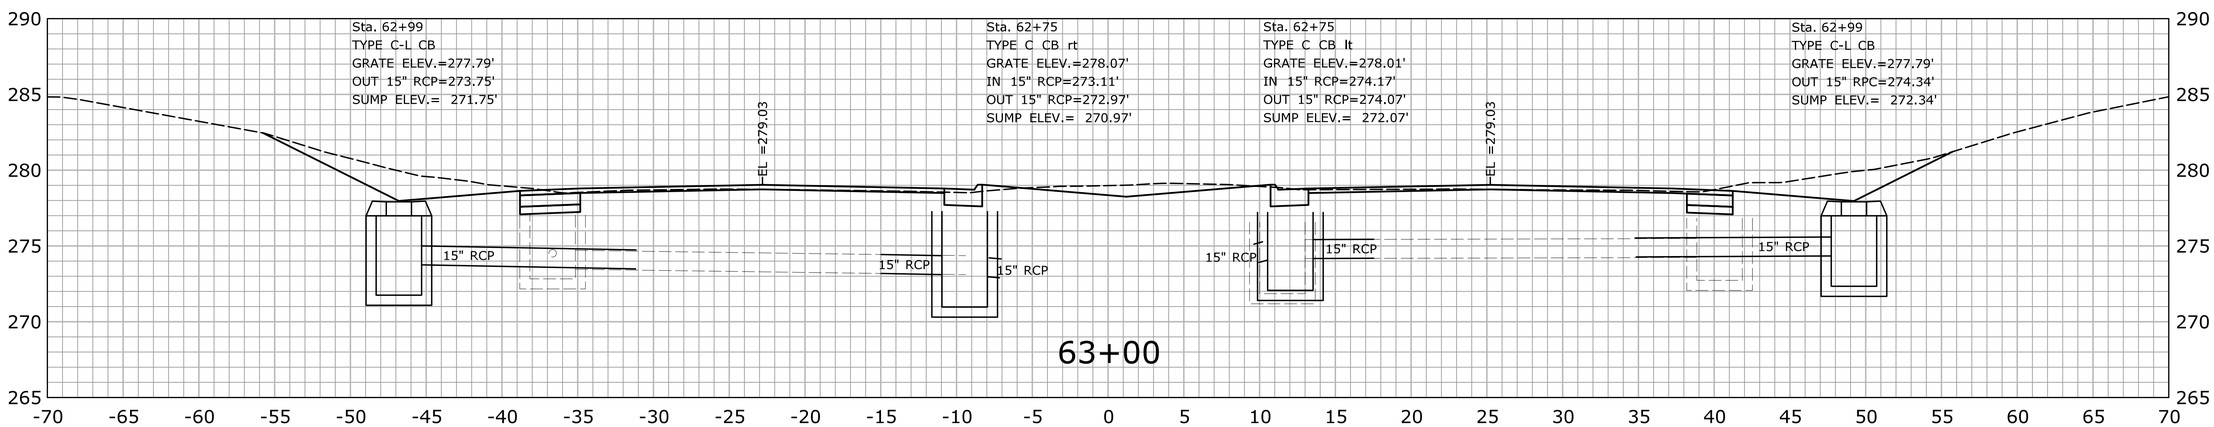

STA.63+00 TO STA.64+00

REV.	DATE	REVISION DESCRIPTION	SHEET NO.
-	-	-	-
-	-	-	-
-	-	-	-
-	-	-	-
-	-	-	-
-	-	-	-

THE INFORMATION, INCLUDING ESTIMATED QUANTITIES OF WORK, SHOWN ON THESE SHEETS IS BASED ON LIMITED INVESTIGATIONS BY THE STATE AND IS IN NO WAY WARRANTED TO INDICATE THE CONDITIONS OF ACTUAL QUANTITIES OF WORK WHICH WILL BE REQUIRED.

Plotted Date: 2/15/2013

DESIGNER/DRAFTER: **SN**

CHECKED BY: **MSC**

SCALE IN FEET

0 5 10

SCALE 1" = 5'

STATE OF CONNECTICUT
DEPARTMENT OF TRANSPORTATION

Filename: ...\HW_MSH_0135_0270_XSC-02_61+50_130+00.dgn

SIGNATURE/ BLOCK:

OFFICE OF ENGINEERING

APPROVED BY: DATE:

PROJECT TITLE:

MERRITT PARKWAY (ROUTE 15)
SAFETY IMPROVEMENTS, RESURFACING
ENHANCEMENTS AND BRIDGE IMPROVEMENTS

TOWN: **STAMFORD**
NEW CANAAN

DRAWING TITLE: **CROSS SECTIONS**

PROJECT NO. **135-270**

DRAWING NO. **XSC-050**

SHEET NO. 01.05.051

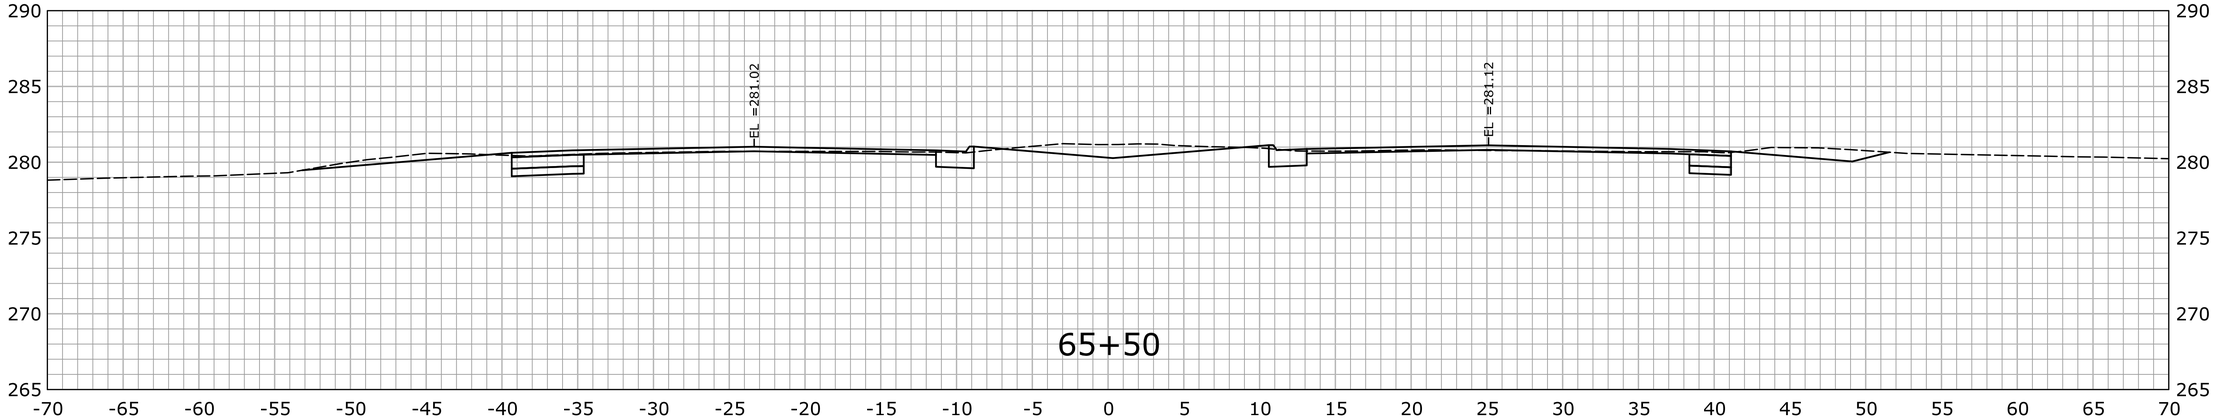

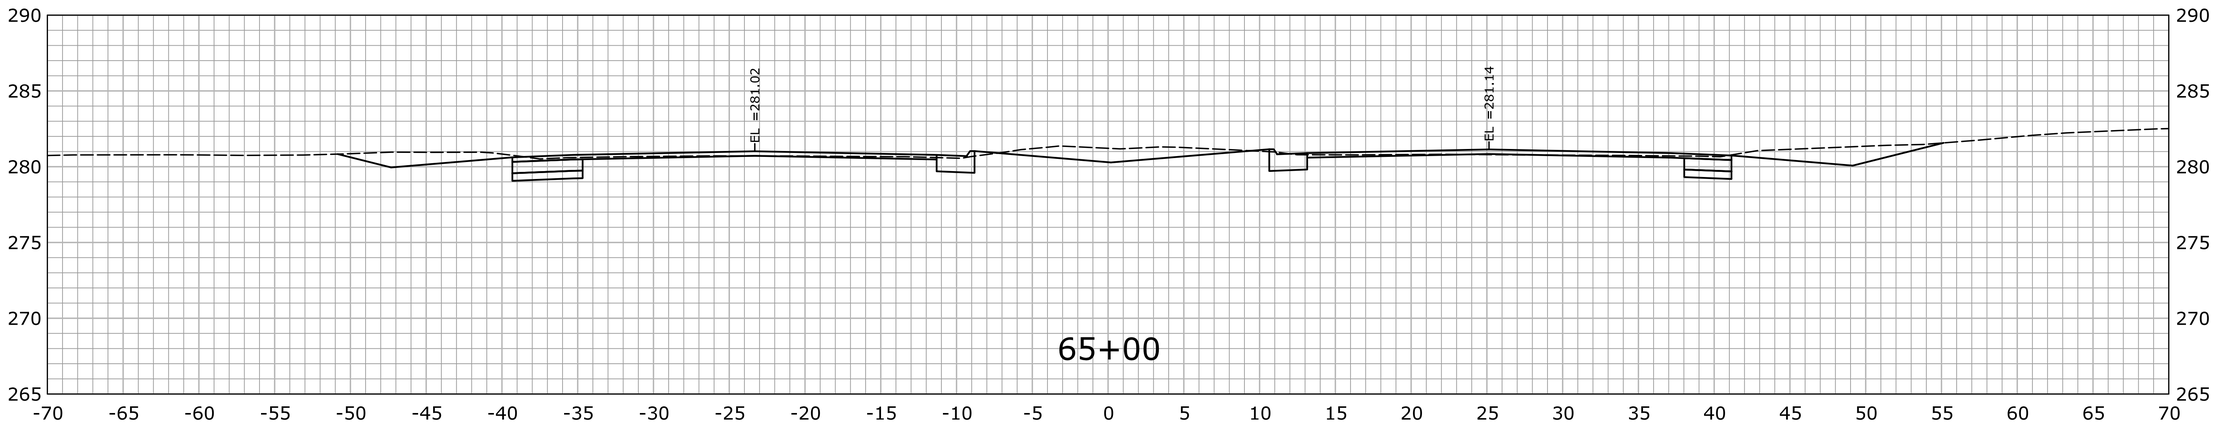

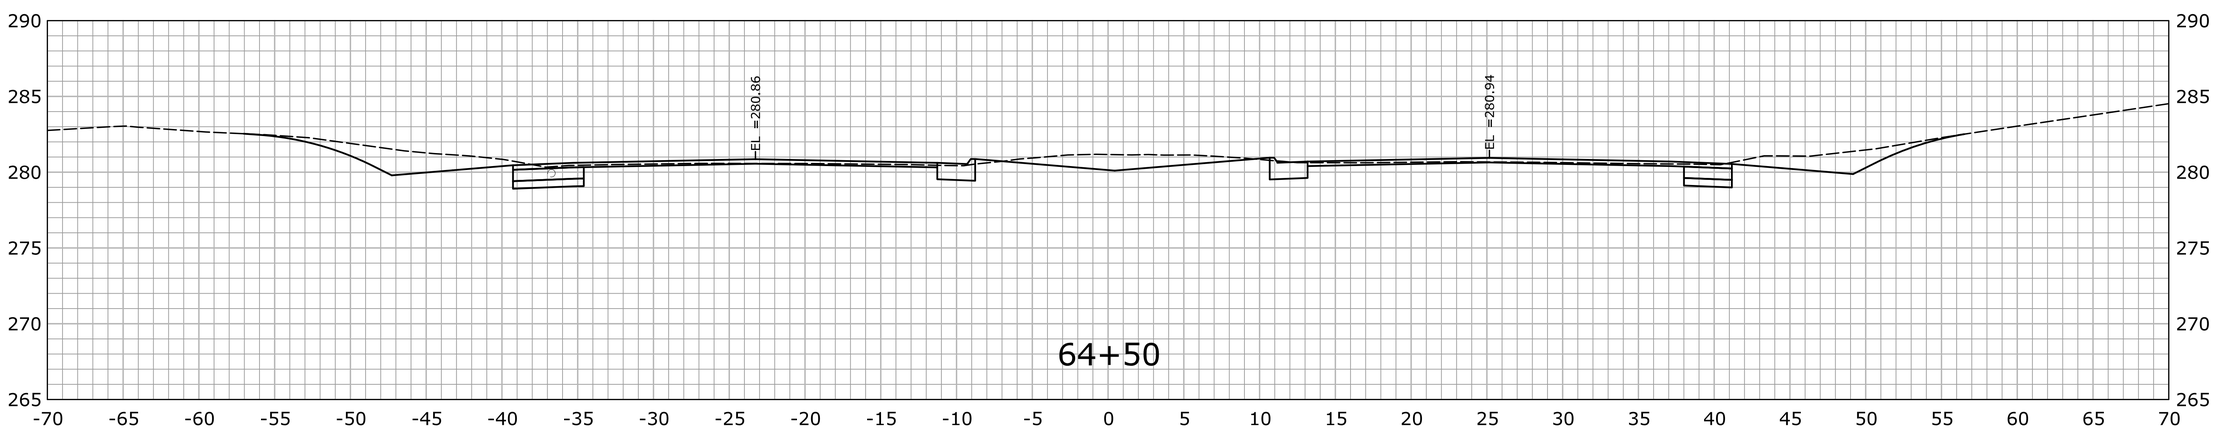

STA.64+50 TO STA.65+50

REV.	DATE	REVISION DESCRIPTION	SHEET NO.
-	-	-	-
-	-	-	-
-	-	-	-
-	-	-	-
-	-	-	-
-	-	-	-

THE INFORMATION, INCLUDING ESTIMATED QUANTITIES OF WORK, SHOWN ON THESE SHEETS IS BASED ON LIMITED INVESTIGATIONS BY THE STATE AND IS IN NO WAY WARRANTED TO INDICATE THE CONDITIONS OF ACTUAL QUANTITIES OF WORK WHICH WILL BE REQUIRED.

Plotted Date: 2/15/2013

DESIGNER/DRAFTER: **SN**

CHECKED BY: **MSC**

SCALE IN FEET 0 5 10

SCALE 1" = 5'

STATE OF CONNECTICUT
DEPARTMENT OF TRANSPORTATION

Filename: ...\HW_MSH_0135_0270_XSC-02_61+50_130+00.dgn

SIGNATURE/ BLOCK:

OFFICE OF ENGINEERING

APPROVED BY: DATE:

PROJECT TITLE:

MERRITT PARKWAY (ROUTE 15)
SAFETY IMPROVEMENTS, RESURFACING
ENHANCEMENTS AND BRIDGE IMPROVEMENTS

TOWN: **STAMFORD NEW CANAAN**

DRAWING TITLE: **CROSS SECTIONS**

PROJECT NO. **135-270**

DRAWING NO. **XSC-051**

SHEET NO. 01.05.052

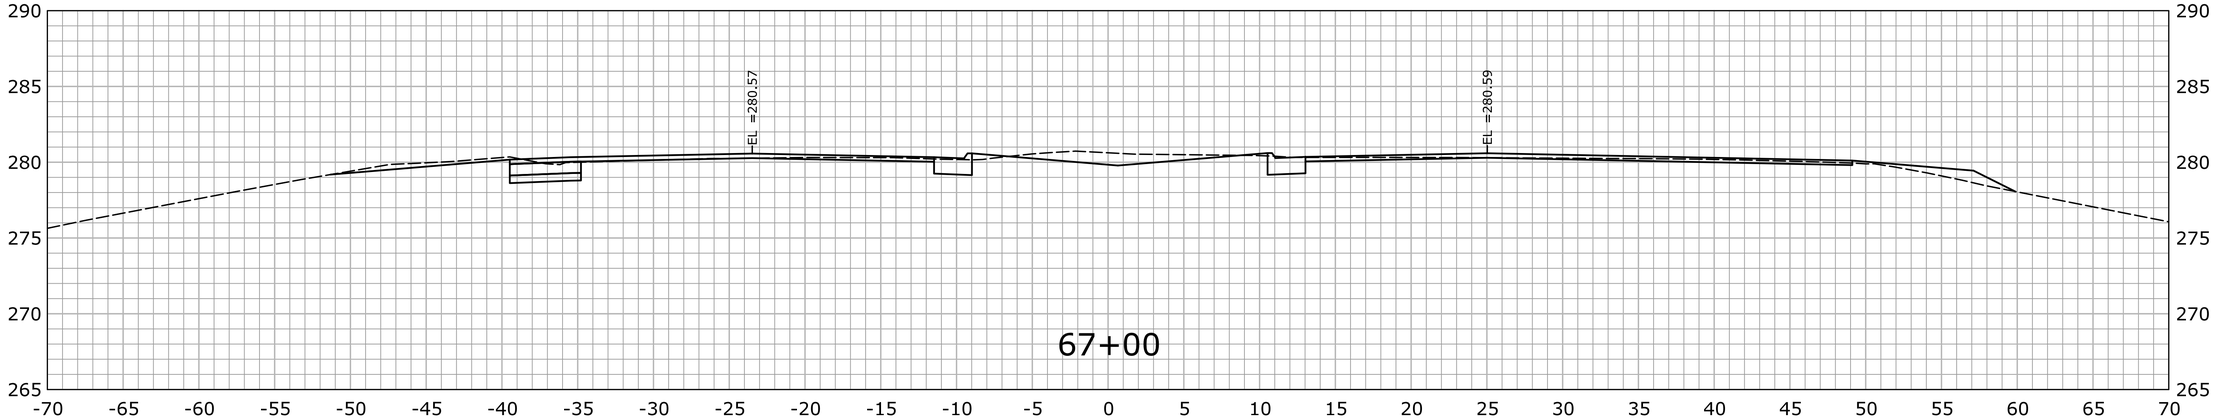

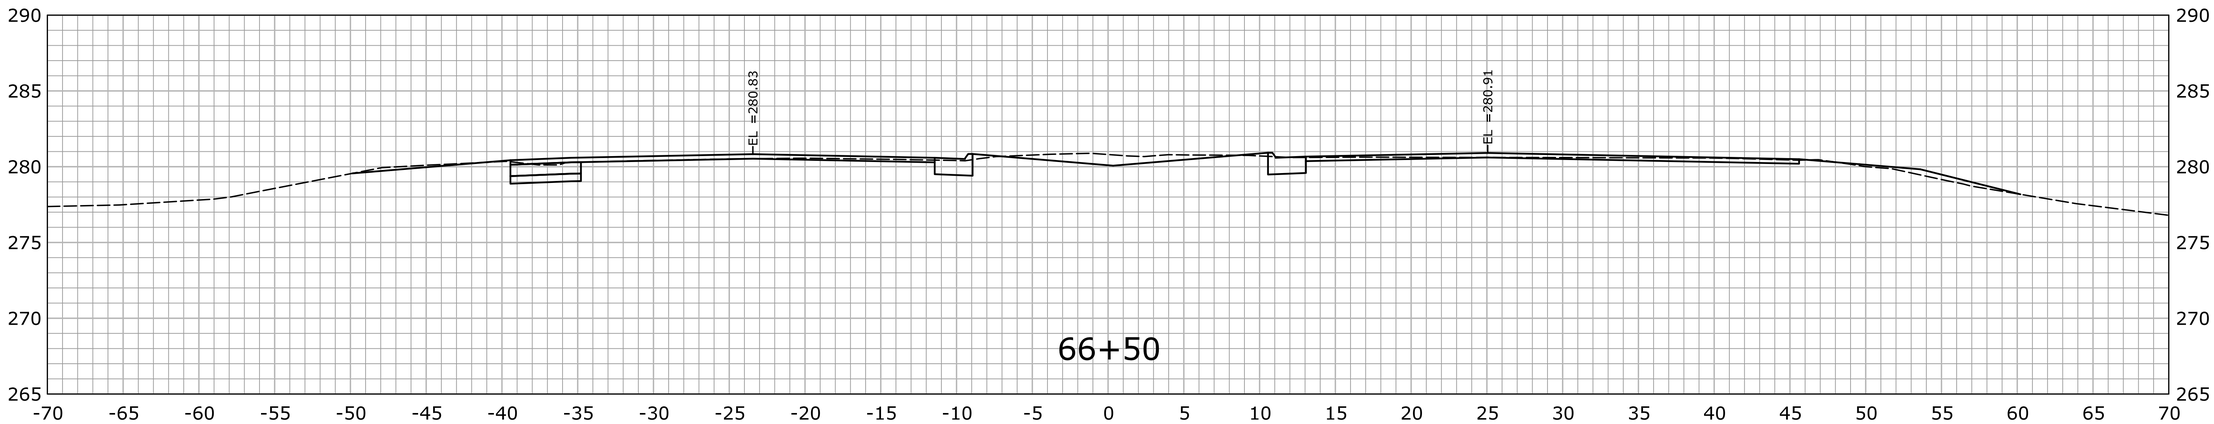

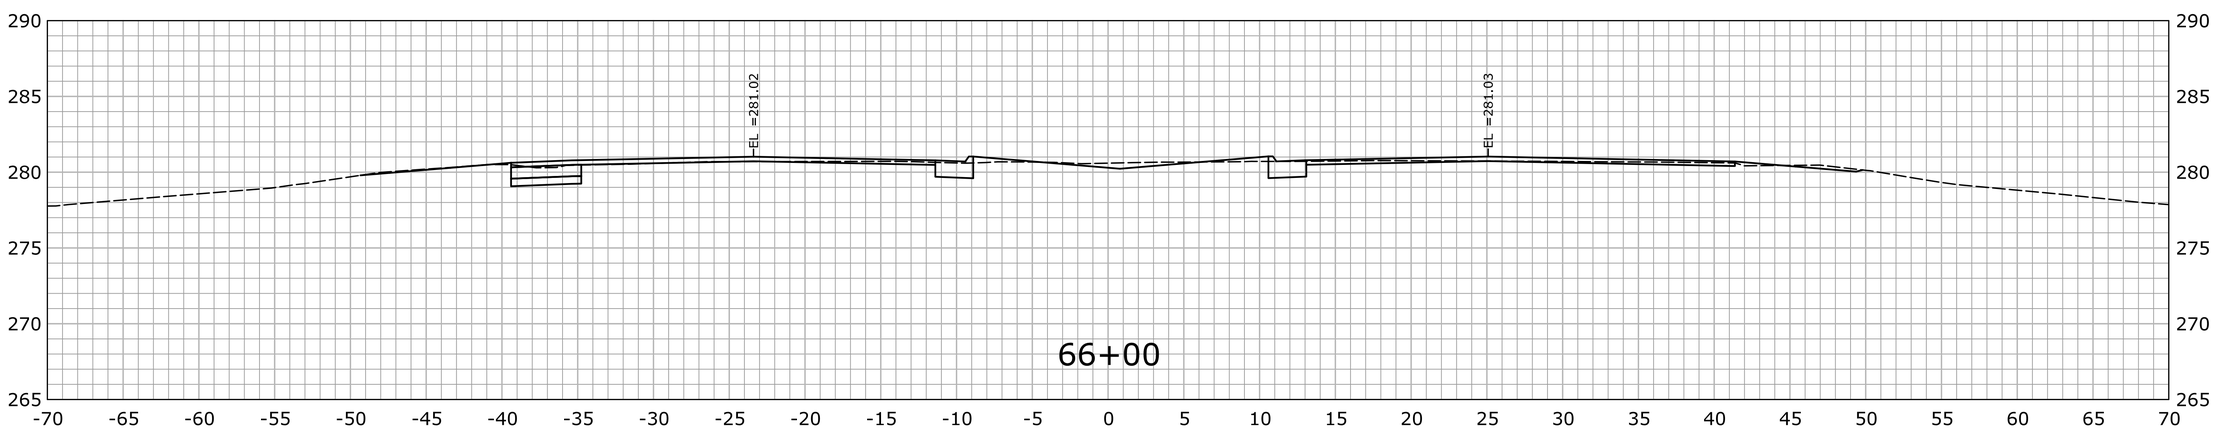

STA.66+00 TO STA.67+00

REV.	DATE	REVISION DESCRIPTION	SHEET NO.
-	-	-	-
-	-	-	-
-	-	-	-
-	-	-	-
-	-	-	-
-	-	-	-

THE INFORMATION, INCLUDING ESTIMATED QUANTITIES OF WORK, SHOWN ON THESE SHEETS IS BASED ON LIMITED INVESTIGATIONS BY THE STATE AND IS IN NO WAY WARRANTED TO INDICATE THE CONDITIONS OF ACTUAL QUANTITIES OF WORK WHICH WILL BE REQUIRED.

Plotted Date: 2/15/2013

DESIGNER/DRAFTER: **SN**

CHECKED BY: **MSC**

SCALE IN FEET 0 5 10

SCALE 1" = 5'

STATE OF CONNECTICUT
DEPARTMENT OF TRANSPORTATION

Filename: ...\HW_MSH_0135_0270_XSC-02_61+50_130+00.dgn

SIGNATURE/ BLOCK:

OFFICE OF ENGINEERING

APPROVED BY: DATE:

PROJECT TITLE:

MERRITT PARKWAY (ROUTE 15)
SAFETY IMPROVEMENTS, RESURFACING
ENHANCEMENTS AND BRIDGE IMPROVEMENTS

TOWN: **STAMFORD NEW CANAAN**

DRAWING TITLE: **CROSS SECTIONS**

PROJECT NO. **135-270**

DRAWING NO. **XSC-052**

SHEET NO. 01.05.053

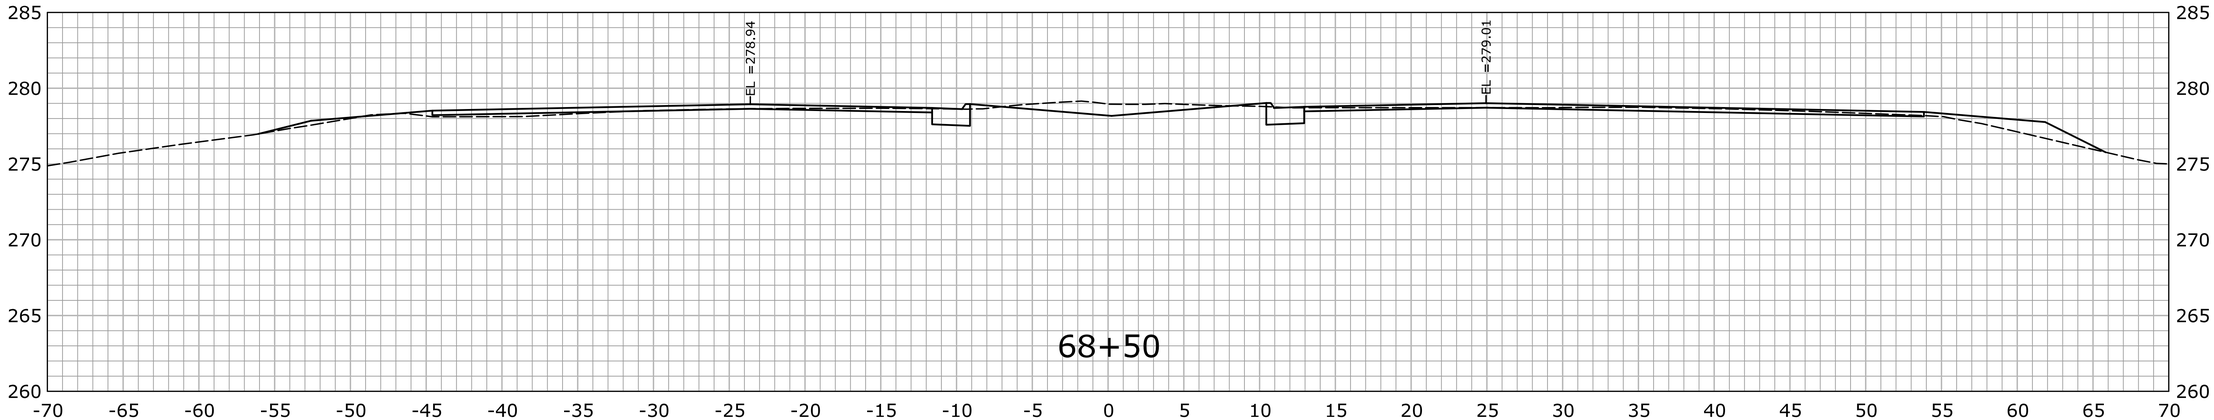

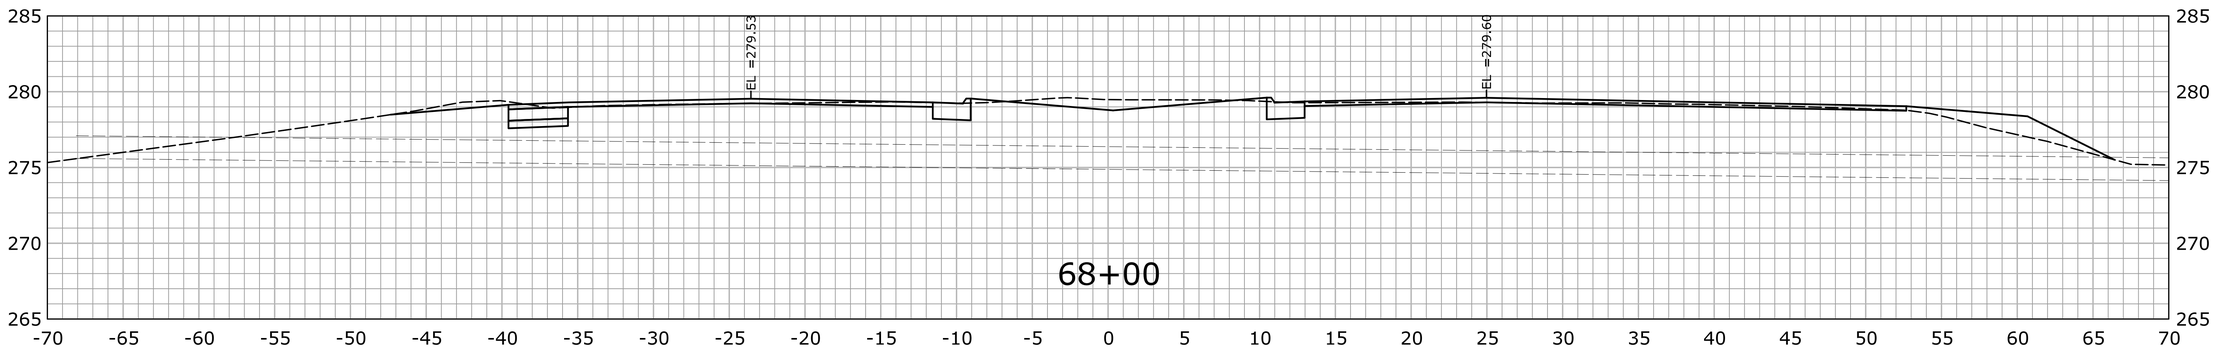

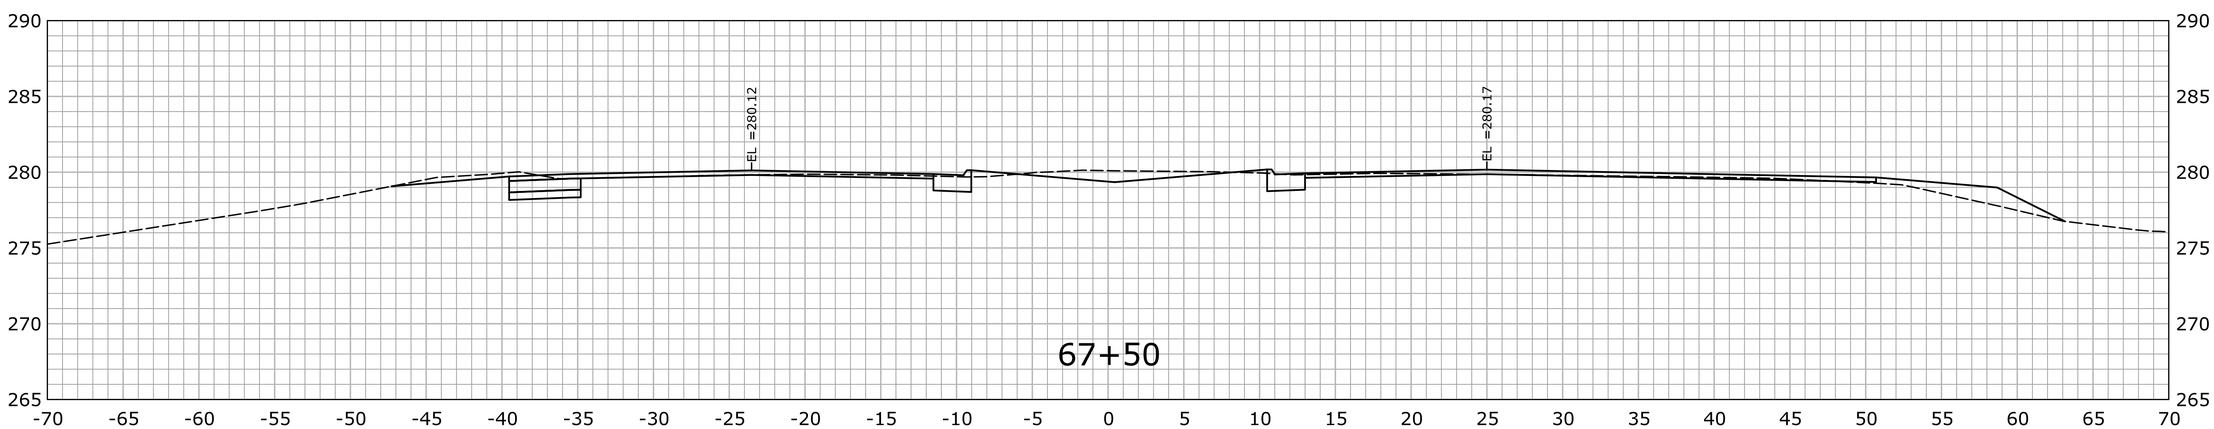

STA.67+50 TO STA.68+50

REV.	DATE	REVISION DESCRIPTION	SHEET NO.
-	-	-	-
-	-	-	-
-	-	-	-
-	-	-	-
-	-	-	-
-	-	-	-

THE INFORMATION, INCLUDING ESTIMATED QUANTITIES OF WORK, SHOWN ON THESE SHEETS IS BASED ON LIMITED INVESTIGATIONS BY THE STATE AND IS IN NO WAY WARRANTED TO INDICATE THE CONDITIONS OF ACTUAL QUANTITIES OF WORK WHICH WILL BE REQUIRED.

Plotted Date: 2/15/2013

DESIGNER/DRAFTER: **SN**

CHECKED BY: **MSC**

SCALE IN FEET

0 5 10

SCALE 1" = 5'

STATE OF CONNECTICUT
DEPARTMENT OF TRANSPORTATION

Filename: ...\HW_MSH_0135_0270_XSC-02_61+50_130+00.dgn

SIGNATURE/ BLOCK:

OFFICE OF ENGINEERING

APPROVED BY: DATE:

PROJECT TITLE:

MERRITT PARKWAY (ROUTE 15)
SAFETY IMPROVEMENTS, RESURFACING
ENHANCEMENTS AND BRIDGE IMPROVEMENTS

TOWN: **STAMFORD**
NEW CANAAN

DRAWING TITLE: **CROSS SECTIONS**

PROJECT NO. **135-270**

DRAWING NO. **XSC-053**

SHEET NO. 01.05.054

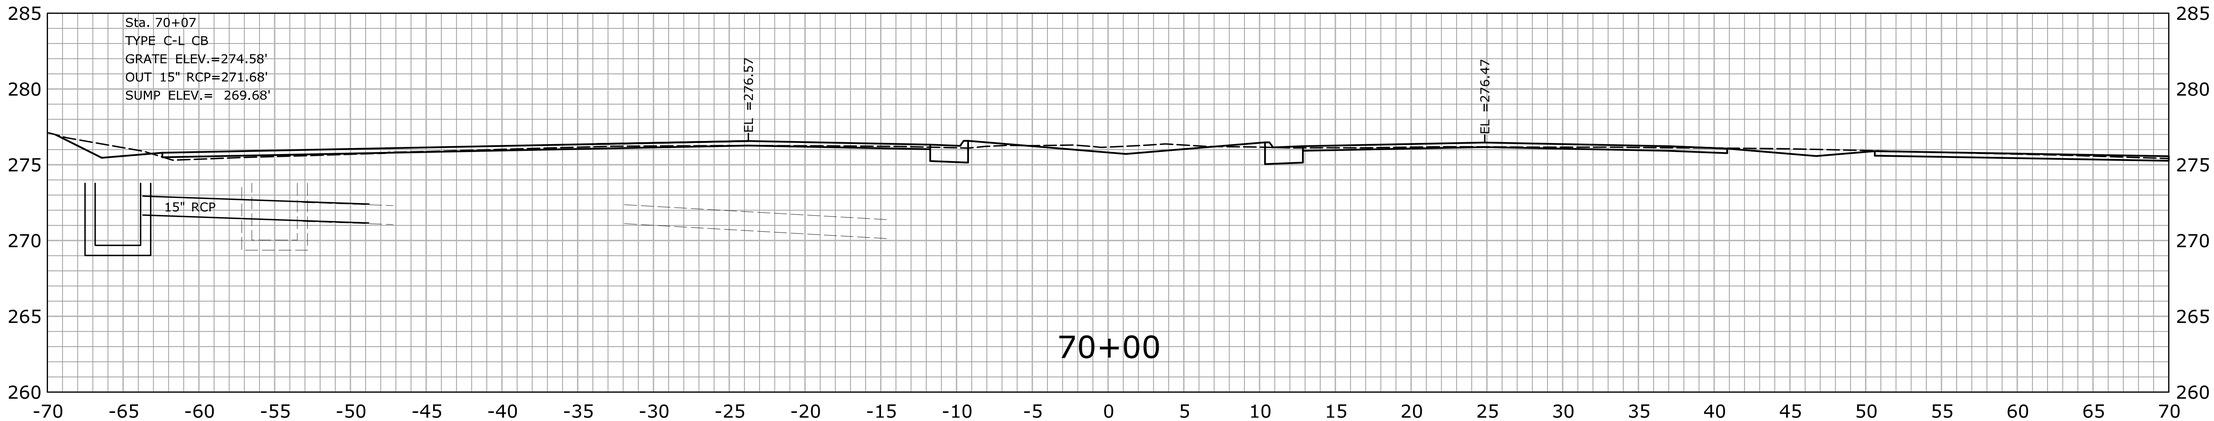

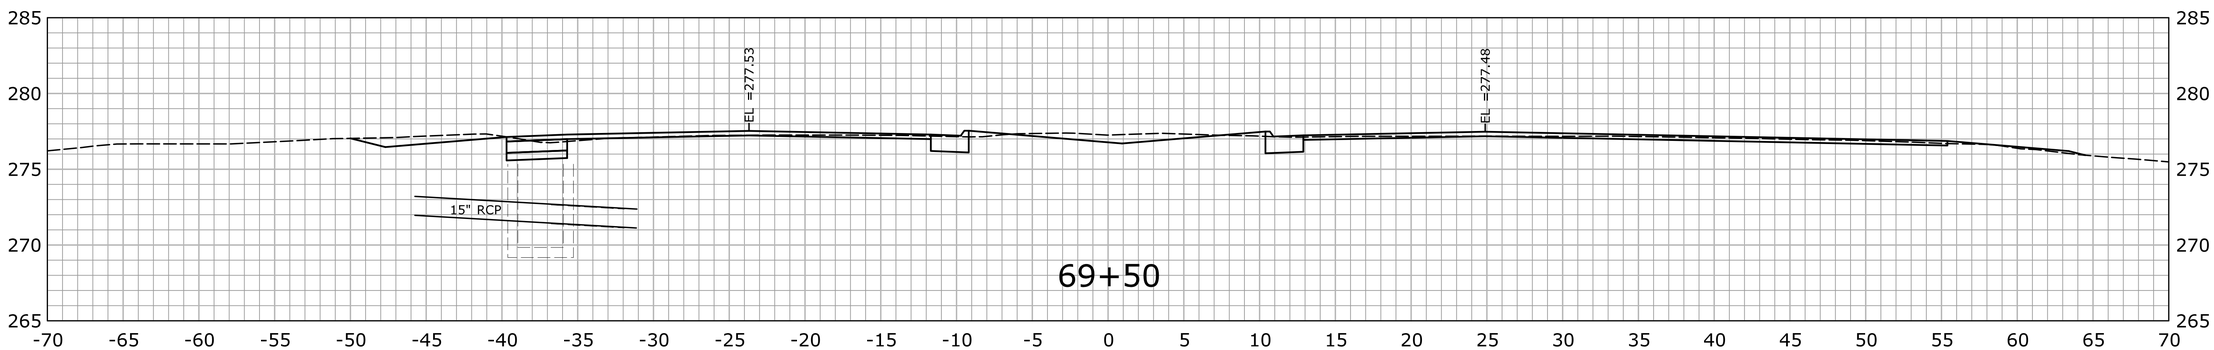

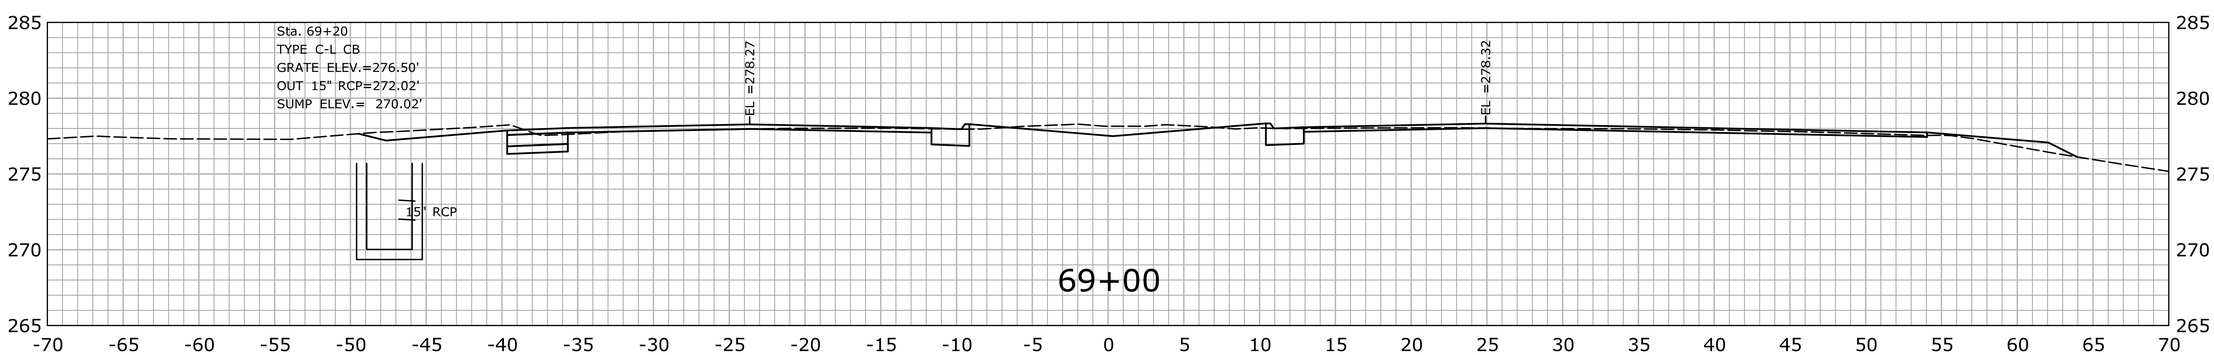

STA.69+00 TO STA.70+00

REV.	DATE	REVISION DESCRIPTION	SHEET NO.
-	-	-	-
-	-	-	-
-	-	-	-
-	-	-	-
-	-	-	-
-	-	-	-

THE INFORMATION, INCLUDING ESTIMATED QUANTITIES OF WORK, SHOWN ON THESE SHEETS IS BASED ON LIMITED INVESTIGATIONS BY THE STATE AND IS IN NO WAY WARRANTED TO INDICATE THE CONDITIONS OF ACTUAL QUANTITIES OF WORK WHICH WILL BE REQUIRED.

Plotted Date: 2/15/2013

DESIGNER/DRAFTER: SN

CHECKED BY: MSC

SCALE IN FEET 0 5 10

SCALE 1" = 5'

STATE OF CONNECTICUT
DEPARTMENT OF TRANSPORTATION

Filename: ...\HW_MSH_0135_0270_XSC-02_61+50_130+00.dgn

SIGNATURE/BLOCK:
OFFICE OF ENGINEERING

APPROVED BY: DATE:

PROJECT TITLE:
MERRITT PARKWAY (ROUTE 15)
SAFETY IMPROVEMENTS, RESURFACING
ENHANCEMENTS AND BRIDGE IMPROVEMENTS

TOWN:
STAMFORD
NEW CANAAN

DRAWING TITLE:
CROSS SECTIONS

PROJECT NO. 135-270

DRAWING NO. XSC-054

SHEET NO. 01.05.055

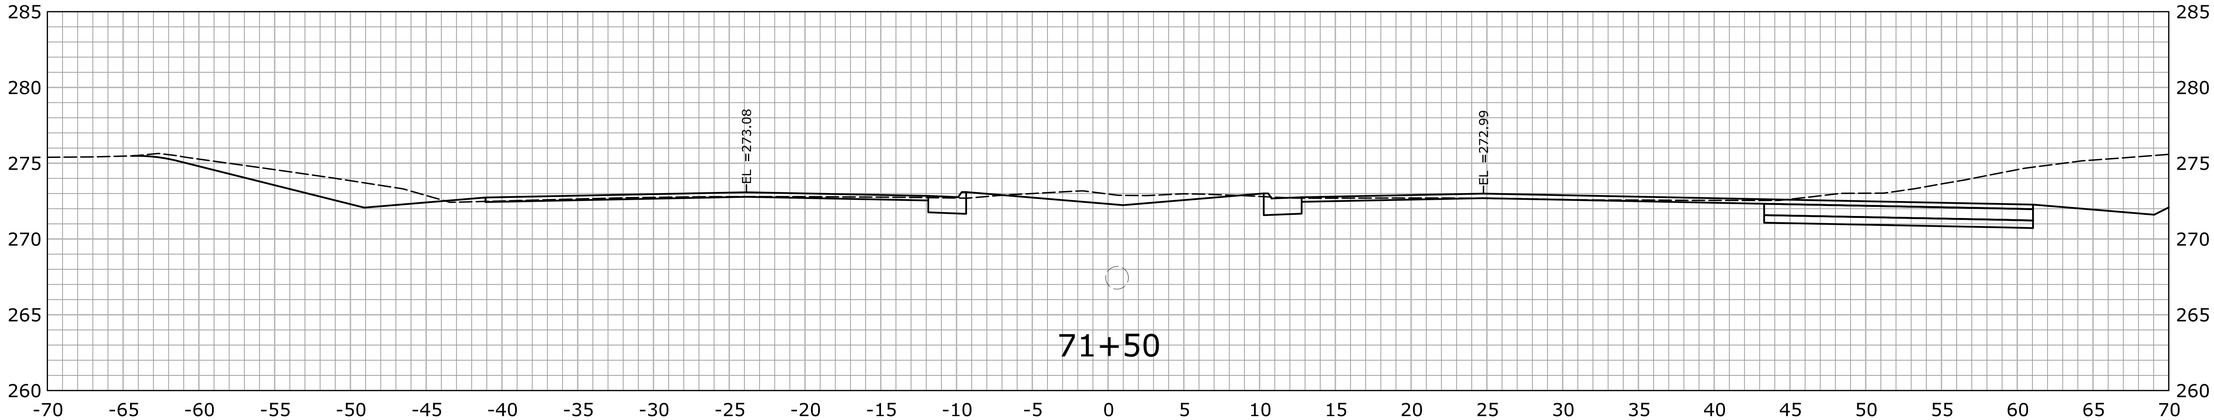

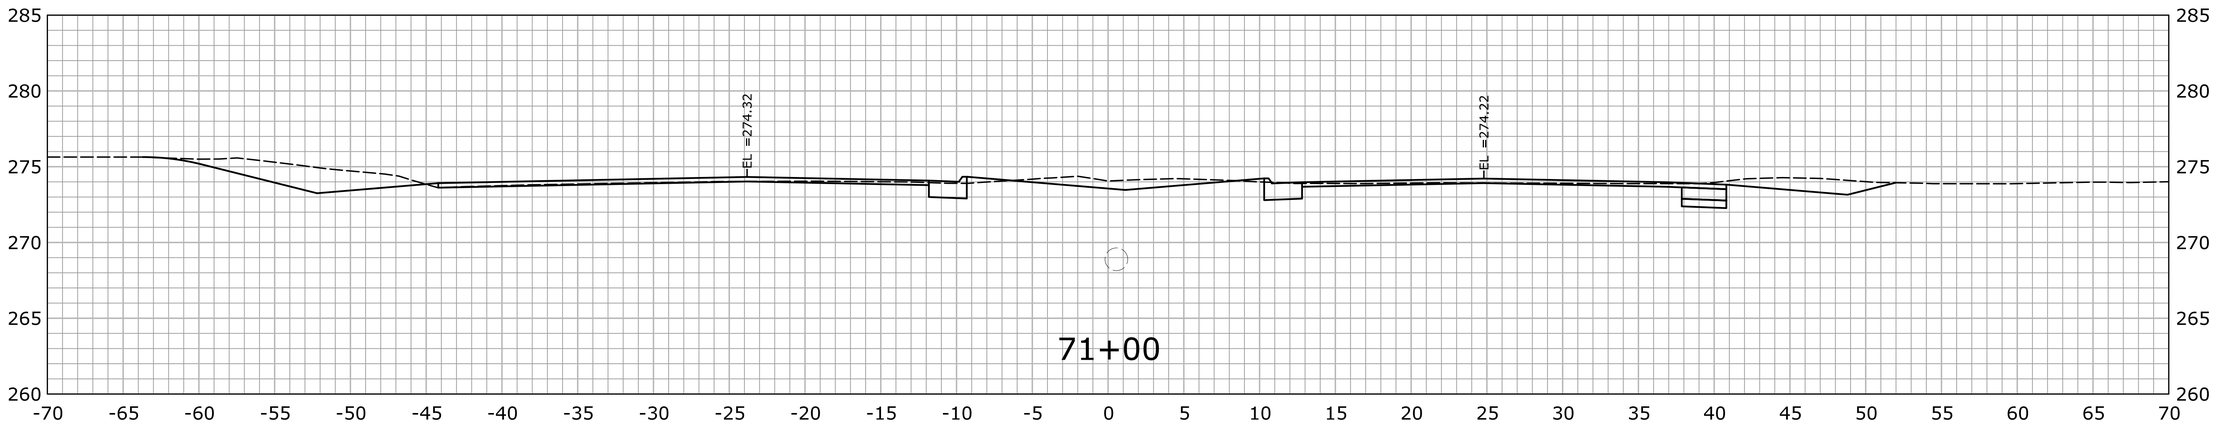

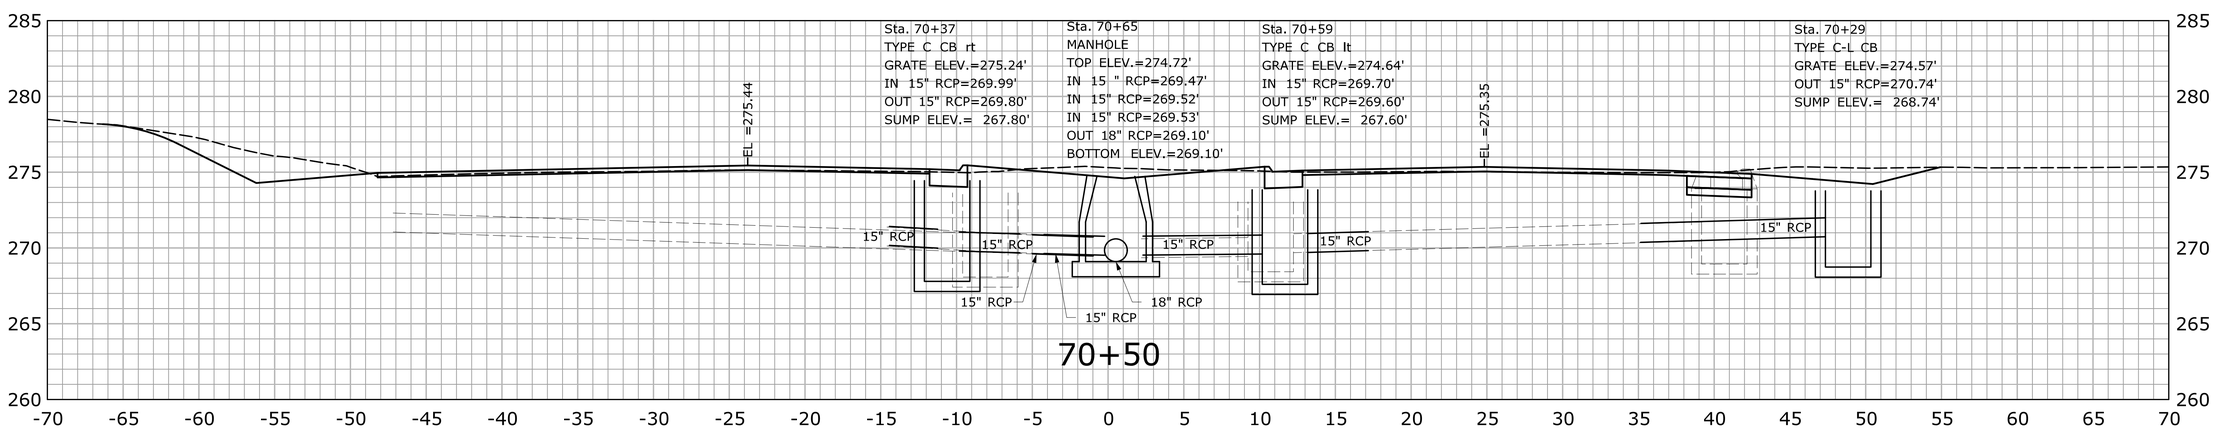

STA.70+50 TO STA.71+50

REV.	DATE	REVISION DESCRIPTION	SHEET NO.
-	-	-	-
-	-	-	-
-	-	-	-
-	-	-	-
-	-	-	-
-	-	-	-

THE INFORMATION, INCLUDING ESTIMATED QUANTITIES OF WORK, SHOWN ON THESE SHEETS IS BASED ON LIMITED INVESTIGATIONS BY THE STATE AND IS IN NO WAY WARRANTED TO INDICATE THE CONDITIONS OF ACTUAL QUANTITIES OF WORK WHICH WILL BE REQUIRED.

Plotted Date: 2/15/2013

DESIGNER/DRAFTER: **SN**

CHECKED BY: **MSC**

SCALE IN FEET 0 5 10

SCALE 1" = 5'

STATE OF CONNECTICUT
DEPARTMENT OF TRANSPORTATION

Filename: ...\HW_MSH_0135_0270_XSC-02_61+50_130+00.dgn

SIGNATURE/ BLOCK: **OFFICE OF ENGINEERING**

APPROVED BY: DATE:

PROJECT TITLE: **MERRITT PARKWAY (ROUTE 15) SAFETY IMPROVEMENTS, RESURFACING ENHANCEMENTS AND BRIDGE IMPROVEMENTS**

TOWN: **STAMFORD NEW CANAAN**

DRAWING TITLE: **CROSS SECTIONS**

PROJECT NO. **135-270**

DRAWING NO. **XSC-055**

SHEET NO. 01.05.056

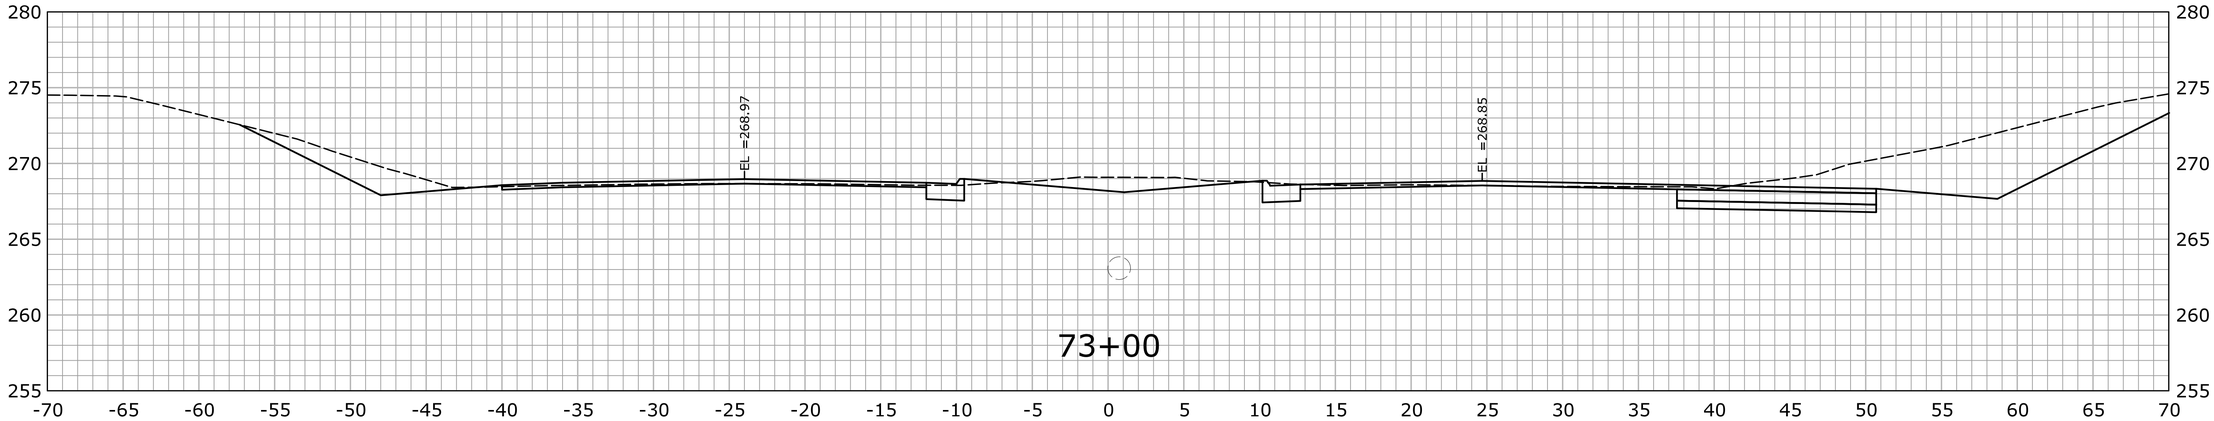

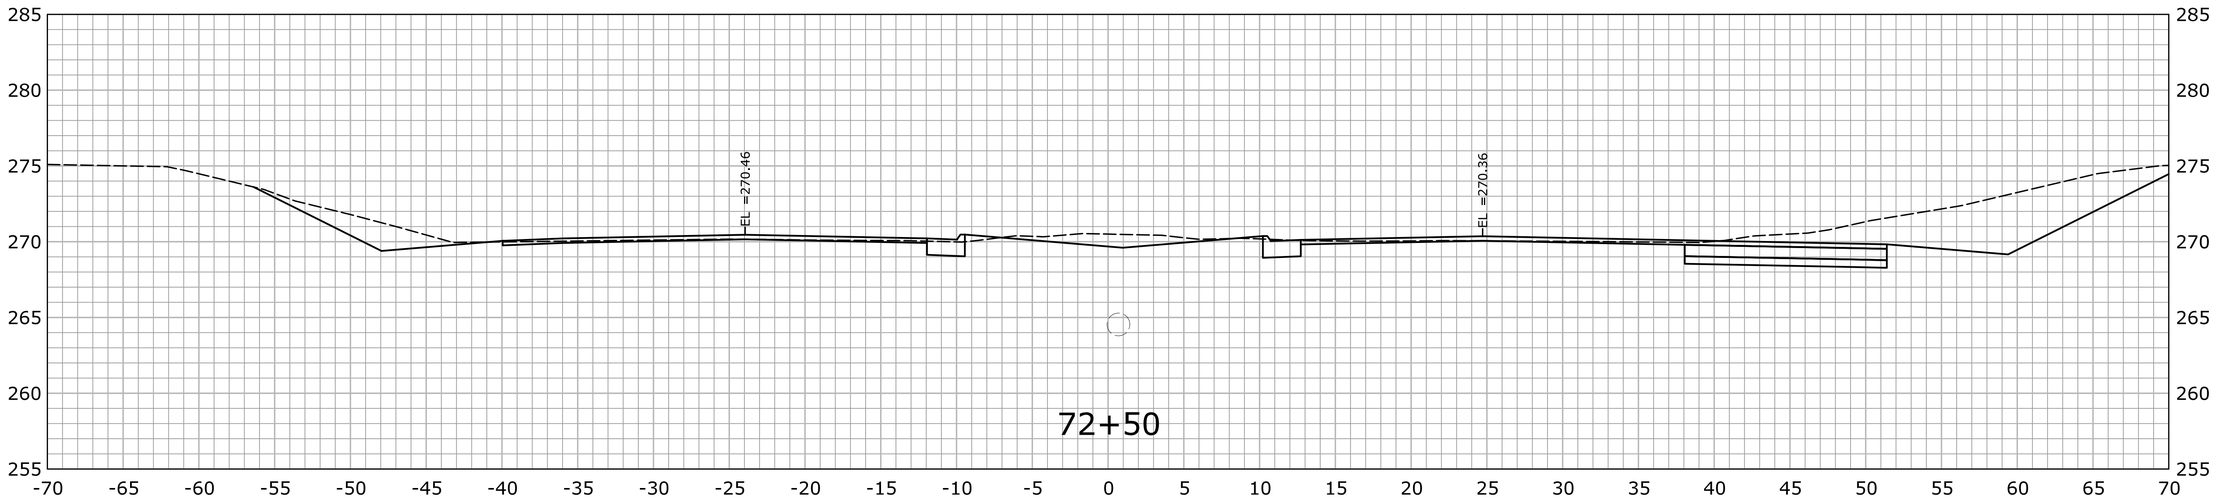

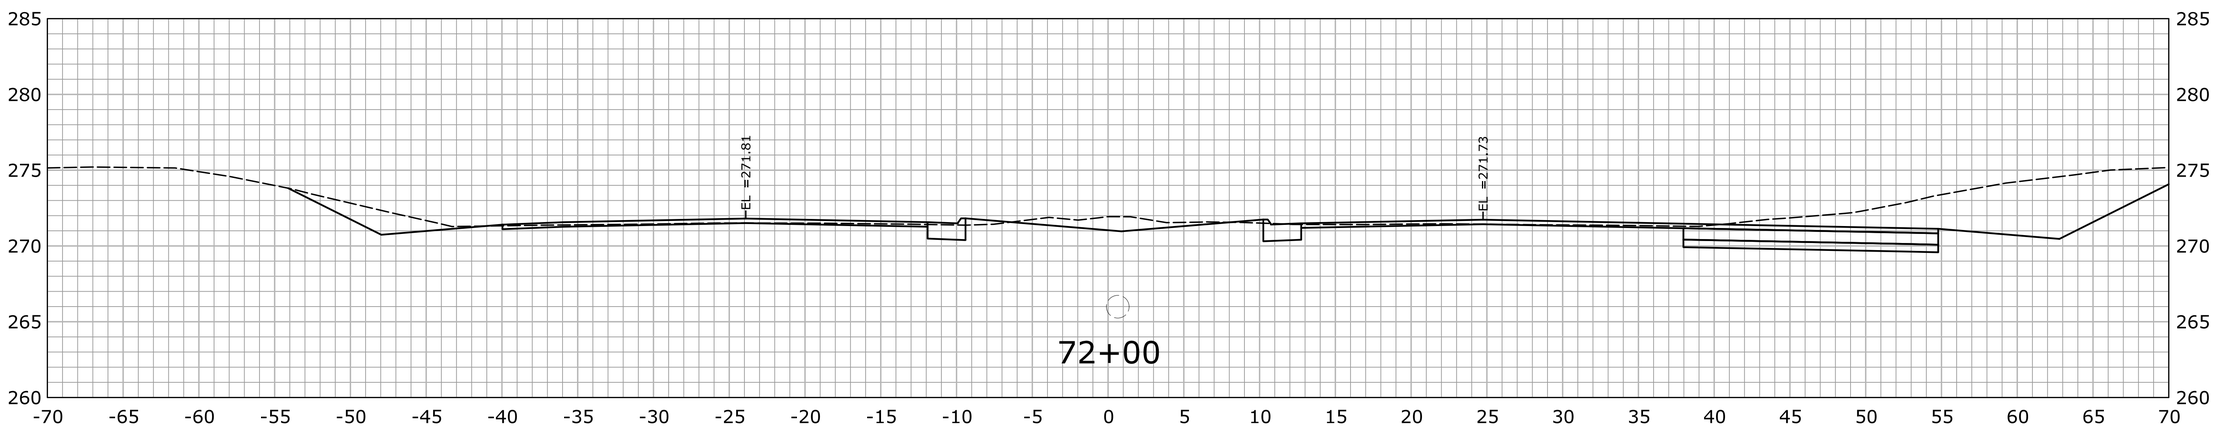

STA.72+00 TO STA.73+00

REV.	DATE	REVISION DESCRIPTION	SHEET NO.
-	-	-	-
-	-	-	-
-	-	-	-
-	-	-	-
-	-	-	-
-	-	-	-

THE INFORMATION, INCLUDING ESTIMATED QUANTITIES OF WORK, SHOWN ON THESE SHEETS IS BASED ON LIMITED INVESTIGATIONS BY THE STATE AND IS IN NO WAY WARRANTED TO INDICATE THE CONDITIONS OF ACTUAL QUANTITIES OF WORK WHICH WILL BE REQUIRED.

Plotted Date: 2/15/2013

DESIGNER/DRAFTER: **SN**

CHECKED BY: **MSC**

SCALE IN FEET 0 5 10

SCALE 1" = 5'

STATE OF CONNECTICUT
DEPARTMENT OF TRANSPORTATION

Filename: ...\HW_MSH_0135_0270_XSC-02_61+50_130+00.dgn

SIGNATURE/ BLOCK:

OFFICE OF ENGINEERING

APPROVED BY: DATE:

PROJECT TITLE:

MERRITT PARKWAY (ROUTE 15)
SAFETY IMPROVEMENTS, RESURFACING
ENHANCEMENTS AND BRIDGE IMPROVEMENTS

TOWN: **STAMFORD NEW CANAAN**

DRAWING TITLE: **CROSS SECTIONS**

PROJECT NO. **135-270**

DRAWING NO. **XSC-056**

SHEET NO. 01.05.057

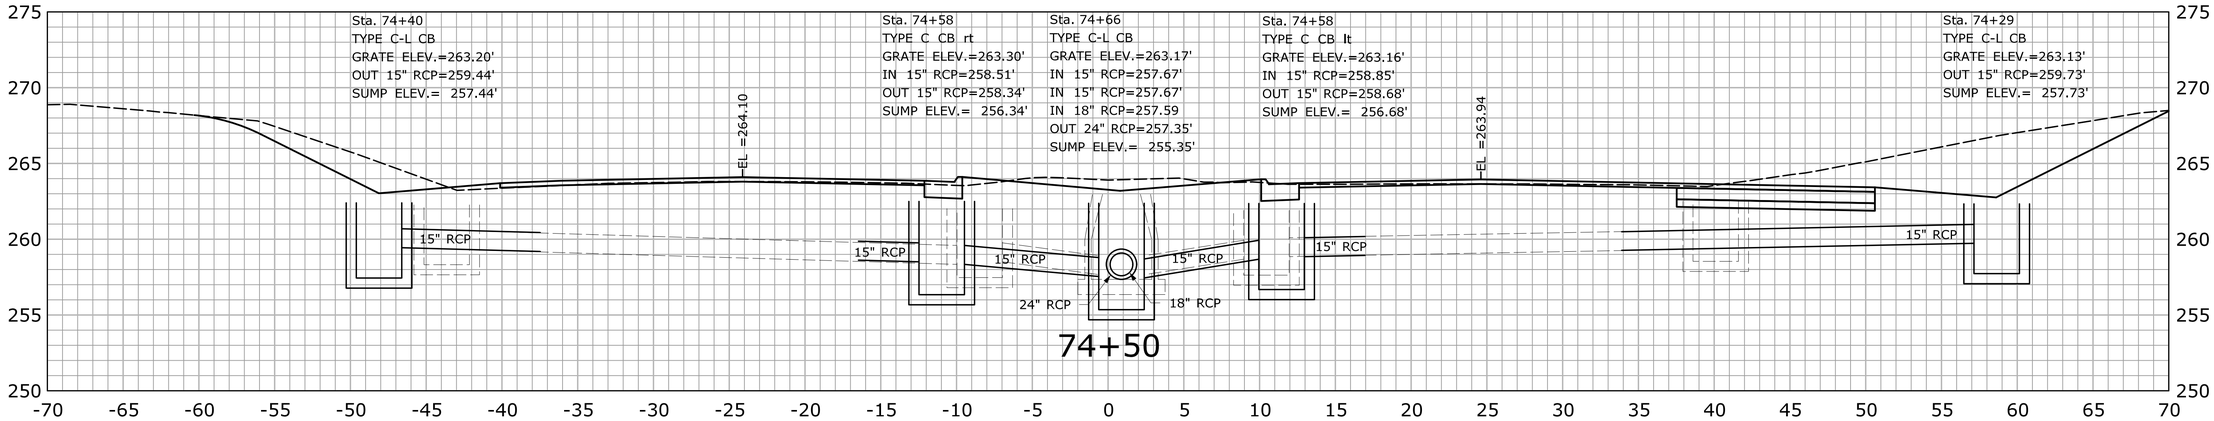

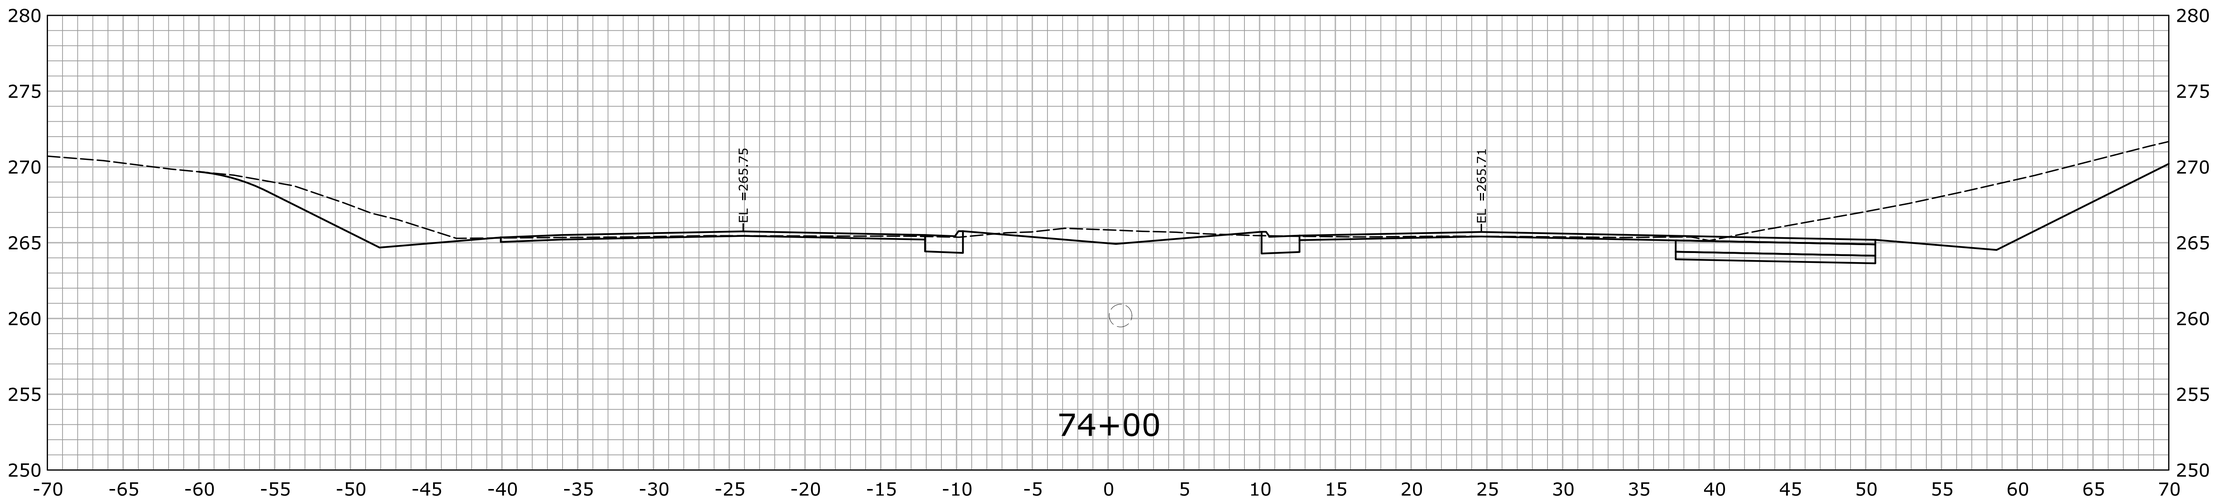

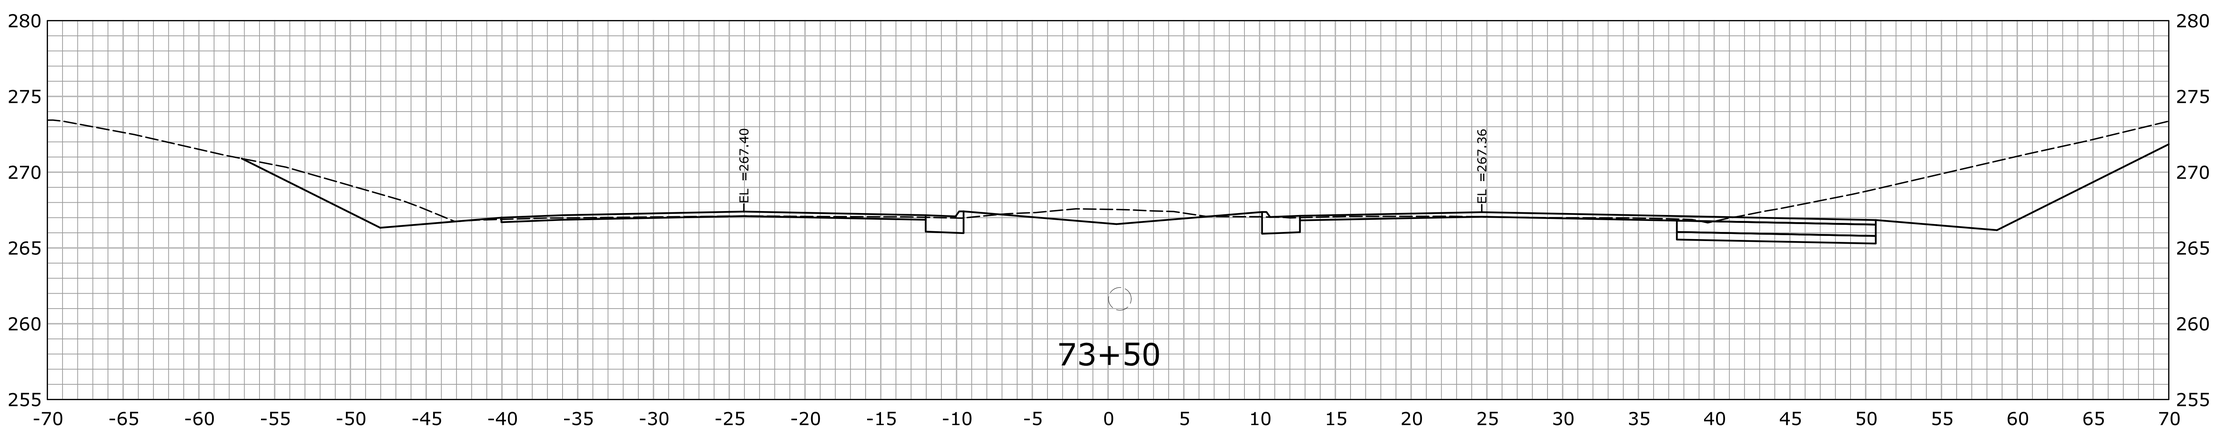

STA.73+50 TO STA.74+50

REV.	DATE	REVISION DESCRIPTION	SHEET NO.
-	-	-	-
-	-	-	-
-	-	-	-
-	-	-	-
-	-	-	-
-	-	-	-

THE INFORMATION, INCLUDING ESTIMATED QUANTITIES OF WORK, SHOWN ON THESE SHEETS IS BASED ON LIMITED INVESTIGATIONS BY THE STATE AND IS IN NO WAY WARRANTED TO INDICATE THE CONDITIONS OF ACTUAL QUANTITIES OF WORK WHICH WILL BE REQUIRED.

Plotted Date: 2/15/2013

DESIGNER/DRAFTER: **SN**

CHECKED BY: **MSC**

SCALE IN FEET 0 5 10

SCALE 1" = 5'

STATE OF CONNECTICUT
DEPARTMENT OF TRANSPORTATION

Filename: ...\HW_MSH_0135_0270_XSC-02_61+50_130+00.dgn

SIGNATURE/ BLOCK:

OFFICE OF ENGINEERING

APPROVED BY: DATE:

PROJECT TITLE:

MERRITT PARKWAY (ROUTE 15)
SAFETY IMPROVEMENTS, RESURFACING
ENHANCEMENTS AND BRIDGE IMPROVEMENTS

TOWN: **STAMFORD NEW CANAAN**

DRAWING TITLE: **CROSS SECTIONS**

PROJECT NO. **135-270**

DRAWING NO. **XSC-057**

SHEET NO. 01.05.058

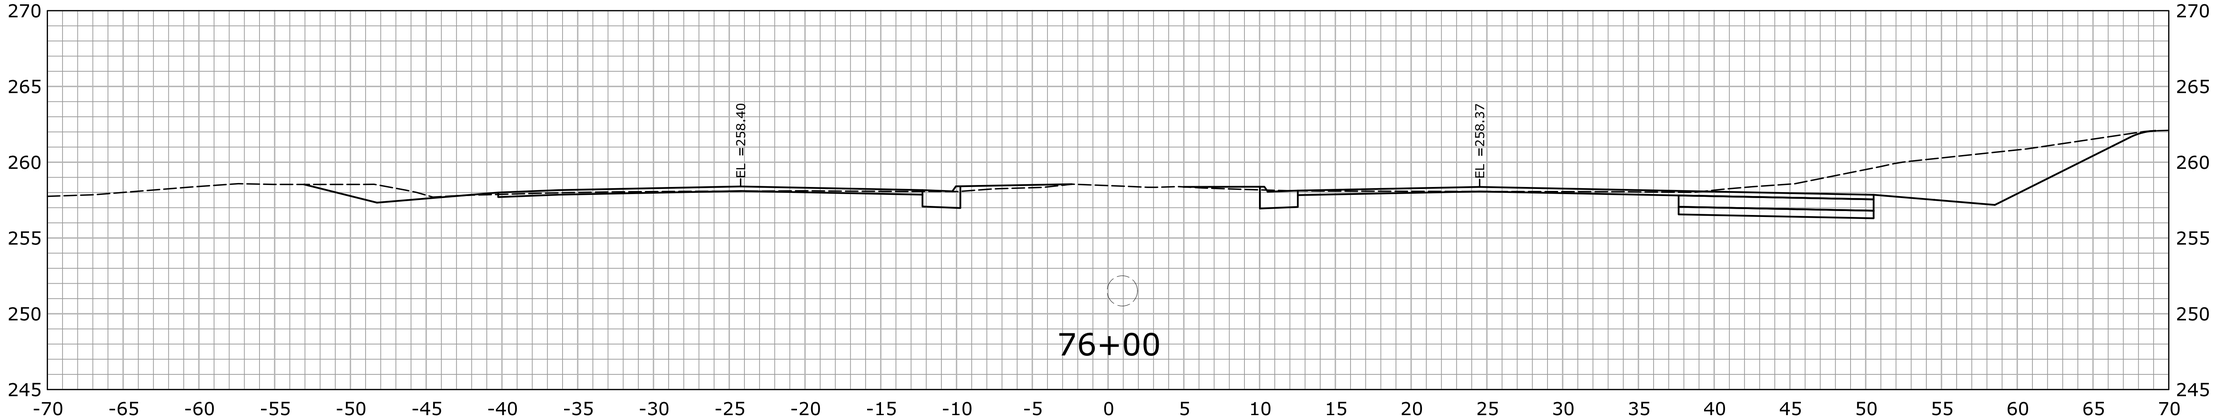

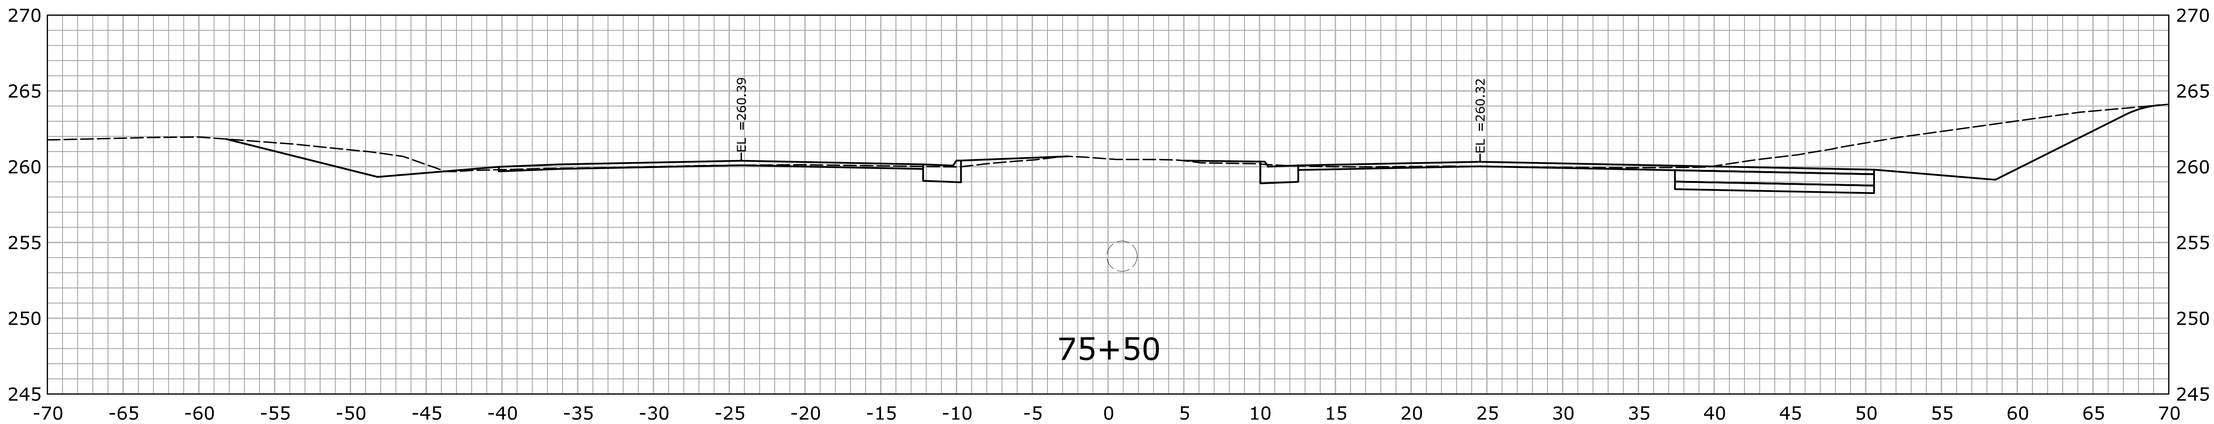

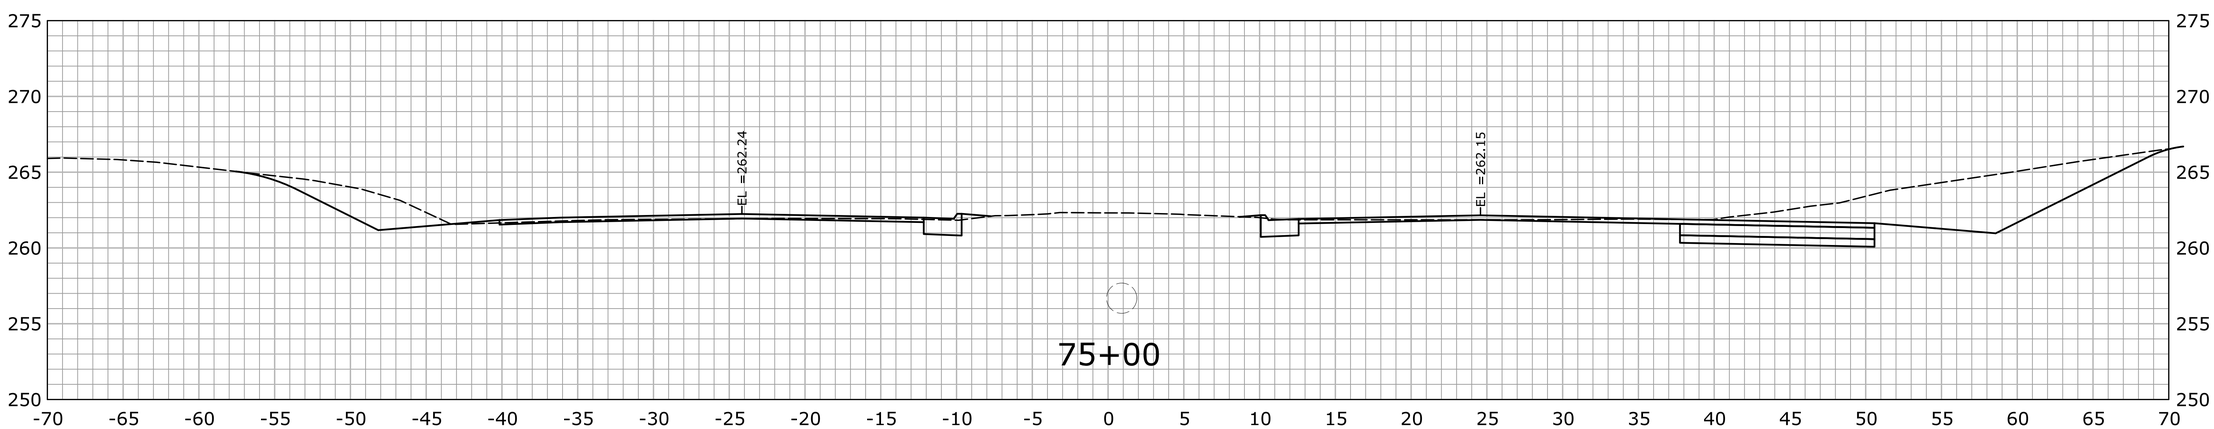

STA.75+00 TO STA.76+00

REV.	DATE	REVISION DESCRIPTION	SHEET NO.
-	-	-	-
-	-	-	-
-	-	-	-
-	-	-	-
-	-	-	-
-	-	-	-

THE INFORMATION, INCLUDING ESTIMATED QUANTITIES OF WORK, SHOWN ON THESE SHEETS IS BASED ON LIMITED INVESTIGATIONS BY THE STATE AND IS IN NO WAY WARRANTED TO INDICATE THE CONDITIONS OF ACTUAL QUANTITIES OF WORK WHICH WILL BE REQUIRED.

Plotted Date: 2/15/2013

DESIGNER/DRAFTER: **SN**

CHECKED BY: **MSC**

SCALE IN FEET 0 5 10

SCALE 1" = 5'

STATE OF CONNECTICUT
DEPARTMENT OF TRANSPORTATION

Filename: ...\HW_MSH_0135_0270_XSC-02_61+50_130+00.dgn

SIGNATURE/ BLOCK:

OFFICE OF ENGINEERING

APPROVED BY: DATE:

PROJECT TITLE:

MERRITT PARKWAY (ROUTE 15)
SAFETY IMPROVEMENTS, RESURFACING
ENHANCEMENTS AND BRIDGE IMPROVEMENTS

TOWN: **STAMFORD NEW CANAAN**

DRAWING TITLE: **CROSS SECTIONS**

PROJECT NO. **135-270**

DRAWING NO. **XSC-058**

SHEET NO. 01.05.059

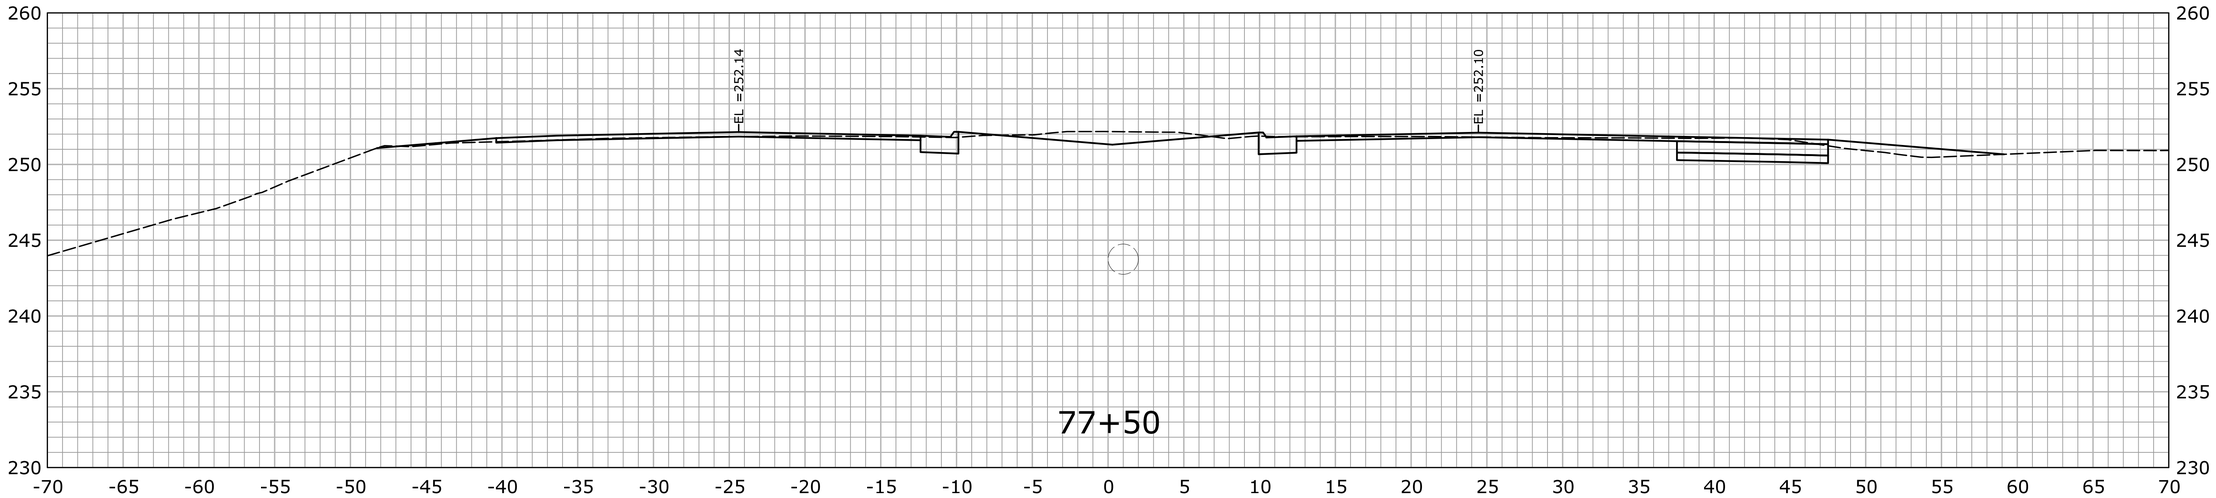

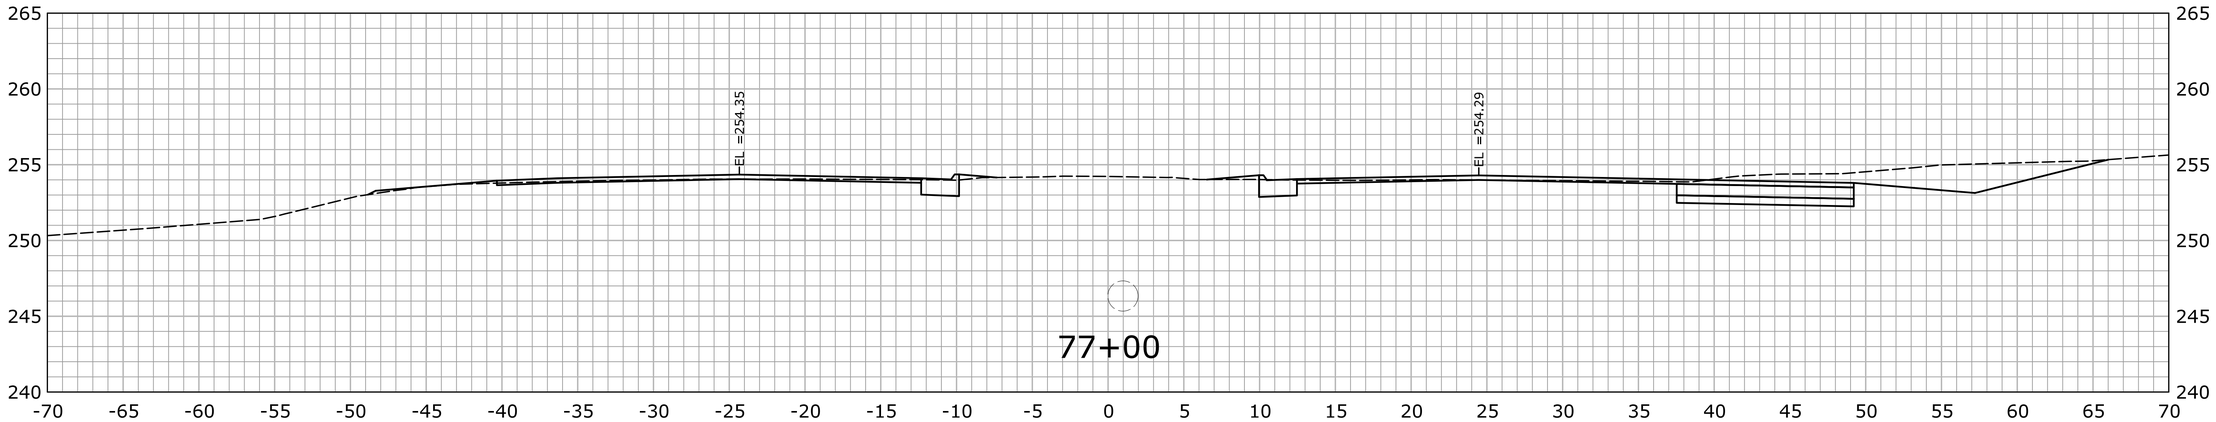

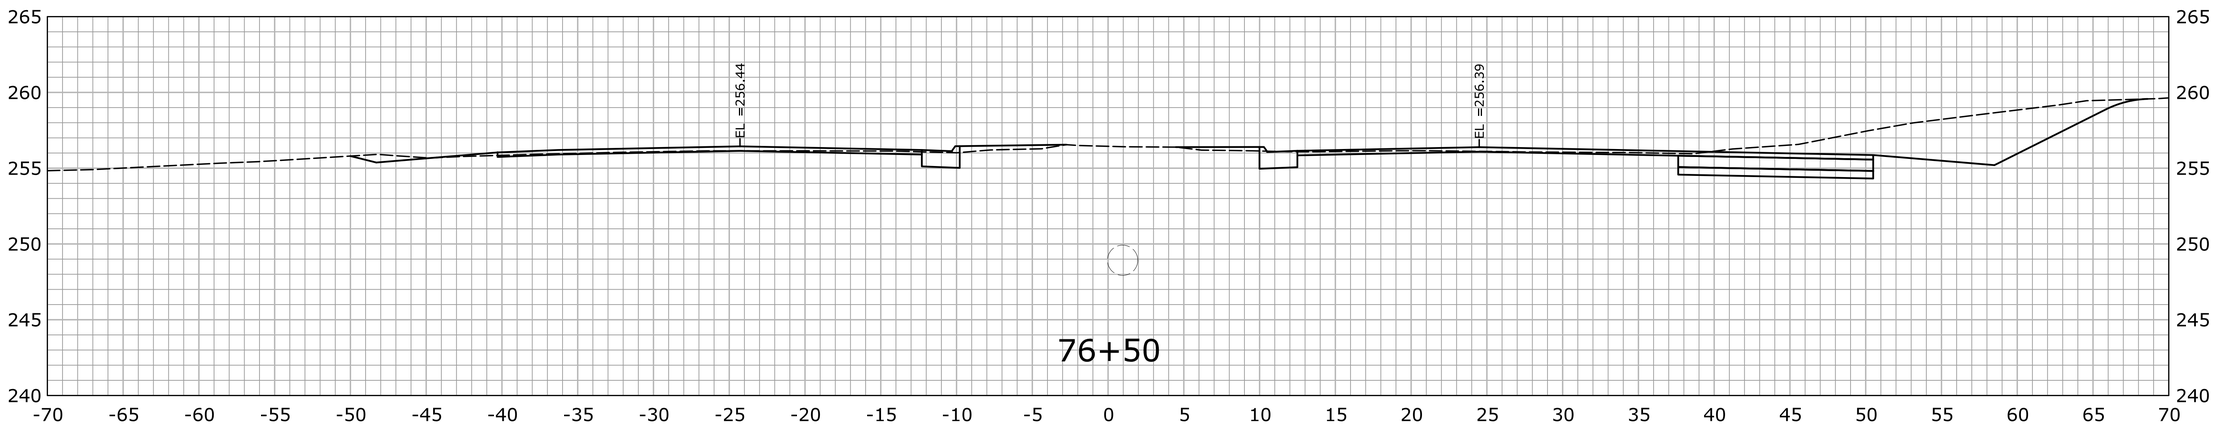

STA.76+50 TO STA.77+50

REV.	DATE	REVISION DESCRIPTION	SHEET NO.
-	-	-	-
-	-	-	-
-	-	-	-
-	-	-	-
-	-	-	-
-	-	-	-

THE INFORMATION, INCLUDING ESTIMATED QUANTITIES OF WORK, SHOWN ON THESE SHEETS IS BASED ON LIMITED INVESTIGATIONS BY THE STATE AND IS IN NO WAY WARRANTED TO INDICATE THE CONDITIONS OF ACTUAL QUANTITIES OF WORK WHICH WILL BE REQUIRED.

Plotted Date: 2/15/2013

DESIGNER/DRAFTER: SN
CHECKED BY: MSC
SCALE IN FEET 0 5 10
SCALE 1" = 5'

STATE OF CONNECTICUT
DEPARTMENT OF TRANSPORTATION

Filename: ...\HW_MSH_0135_0270_XSC-02_61+50_130+00.dgn

SIGNATURE/ BLOCK:
OFFICE OF ENGINEERING
APPROVED BY: DATE:

PROJECT TITLE:
MERRITT PARKWAY (ROUTE 15)
SAFETY IMPROVEMENTS, RESURFACING
ENHANCEMENTS AND BRIDGE IMPROVEMENTS

TOWN:
STAMFORD
NEW CANAAN

DRAWING TITLE:
CROSS SECTIONS

PROJECT NO. 135-270
DRAWING NO. XSC-059
SHEET NO. 01.05.060

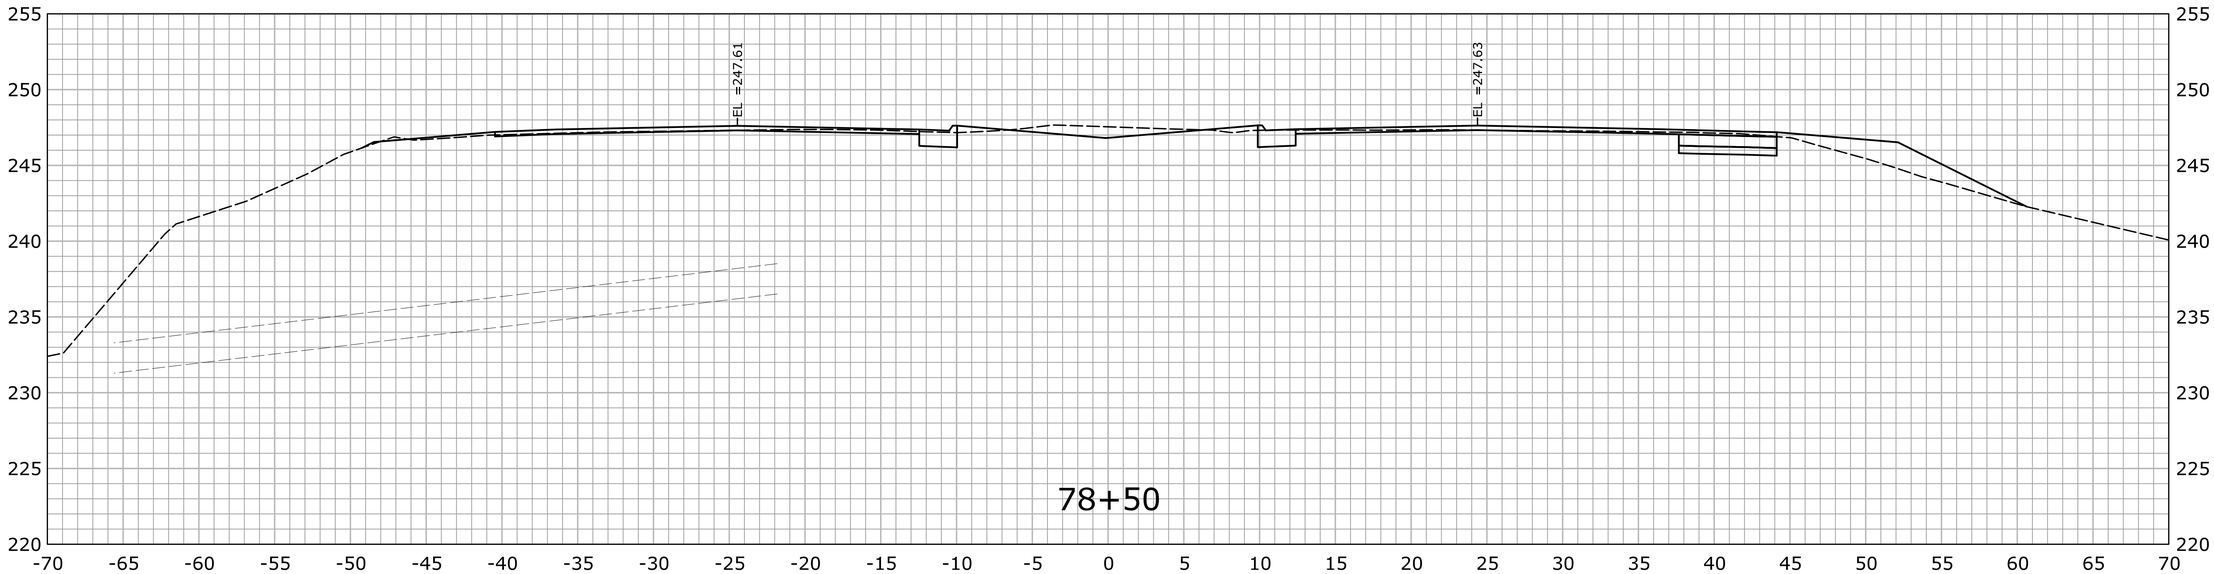

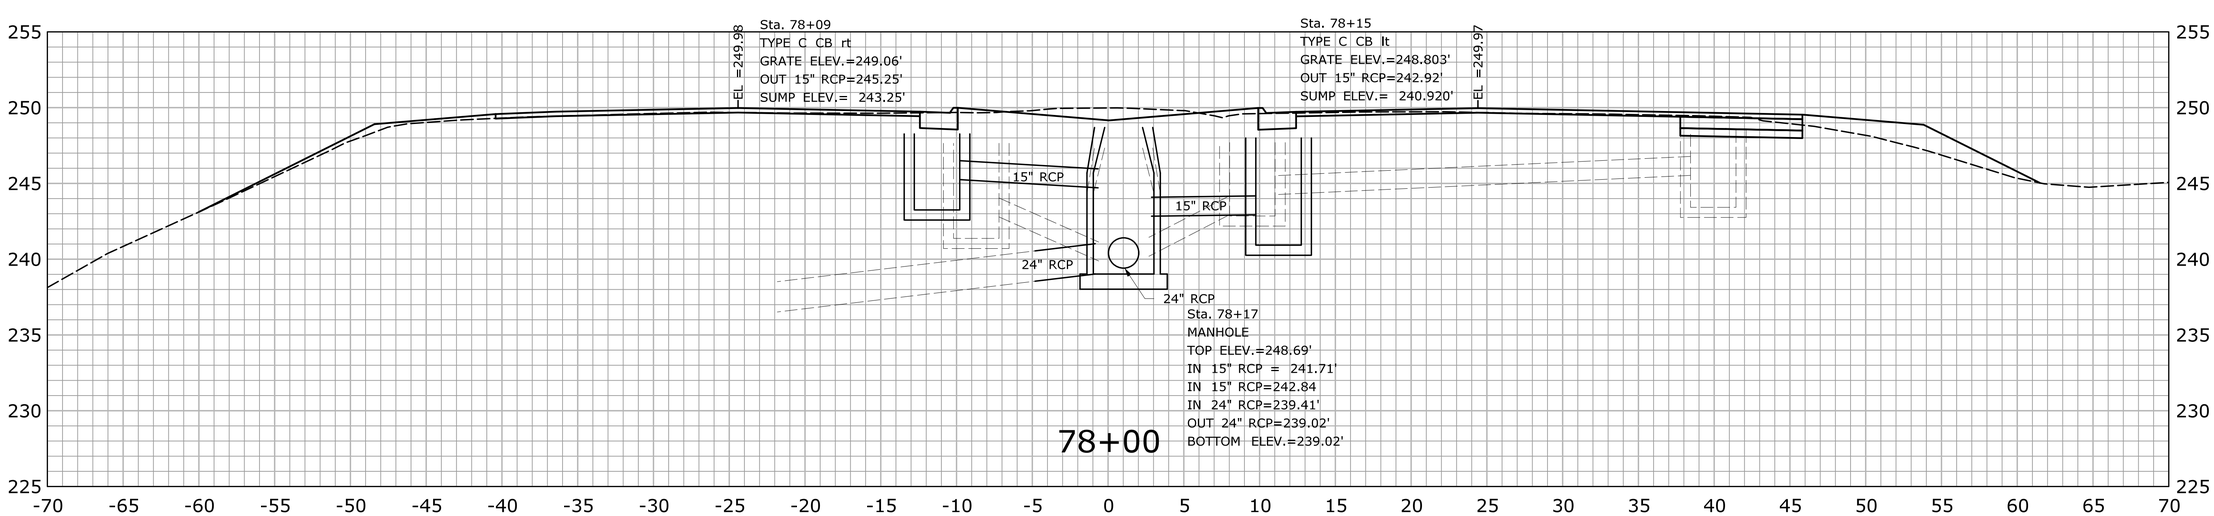

STA.78+00 TO STA.78+50

REV.	DATE	REVISION DESCRIPTION	SHEET NO.
-	-	-	-
-	-	-	-
-	-	-	-
-	-	-	-
-	-	-	-
-	-	-	-

THE INFORMATION, INCLUDING ESTIMATED QUANTITIES OF WORK, SHOWN ON THESE SHEETS IS BASED ON LIMITED INVESTIGATIONS BY THE STATE AND IS IN NO WAY WARRANTED TO INDICATE THE CONDITIONS OF ACTUAL QUANTITIES OF WORK WHICH WILL BE REQUIRED.

Plotted Date: 2/15/2013

DESIGNER/DRAFTER: SN

CHECKED BY: MSC

SCALE IN FEET 0 5 10

SCALE 1" = 5'

STATE OF CONNECTICUT
DEPARTMENT OF TRANSPORTATION

Filename: ...\HW_MSH_0135_0270_XSC-02_61+50_130+00.dgn

SIGNATURE/BLOCK: OFFICE OF ENGINEERING

APPROVED BY: DATE:

PROJECT TITLE: MERRITT PARKWAY (ROUTE 15) SAFETY IMPROVEMENTS, RESURFACING ENHANCEMENTS AND BRIDGE IMPROVEMENTS

TOWN: STAMFORD NEW CANAAN

DRAWING TITLE: CROSS SECTIONS

PROJECT NO. 135-270

DRAWING NO. XSC-060

SHEET NO. 01.05.061

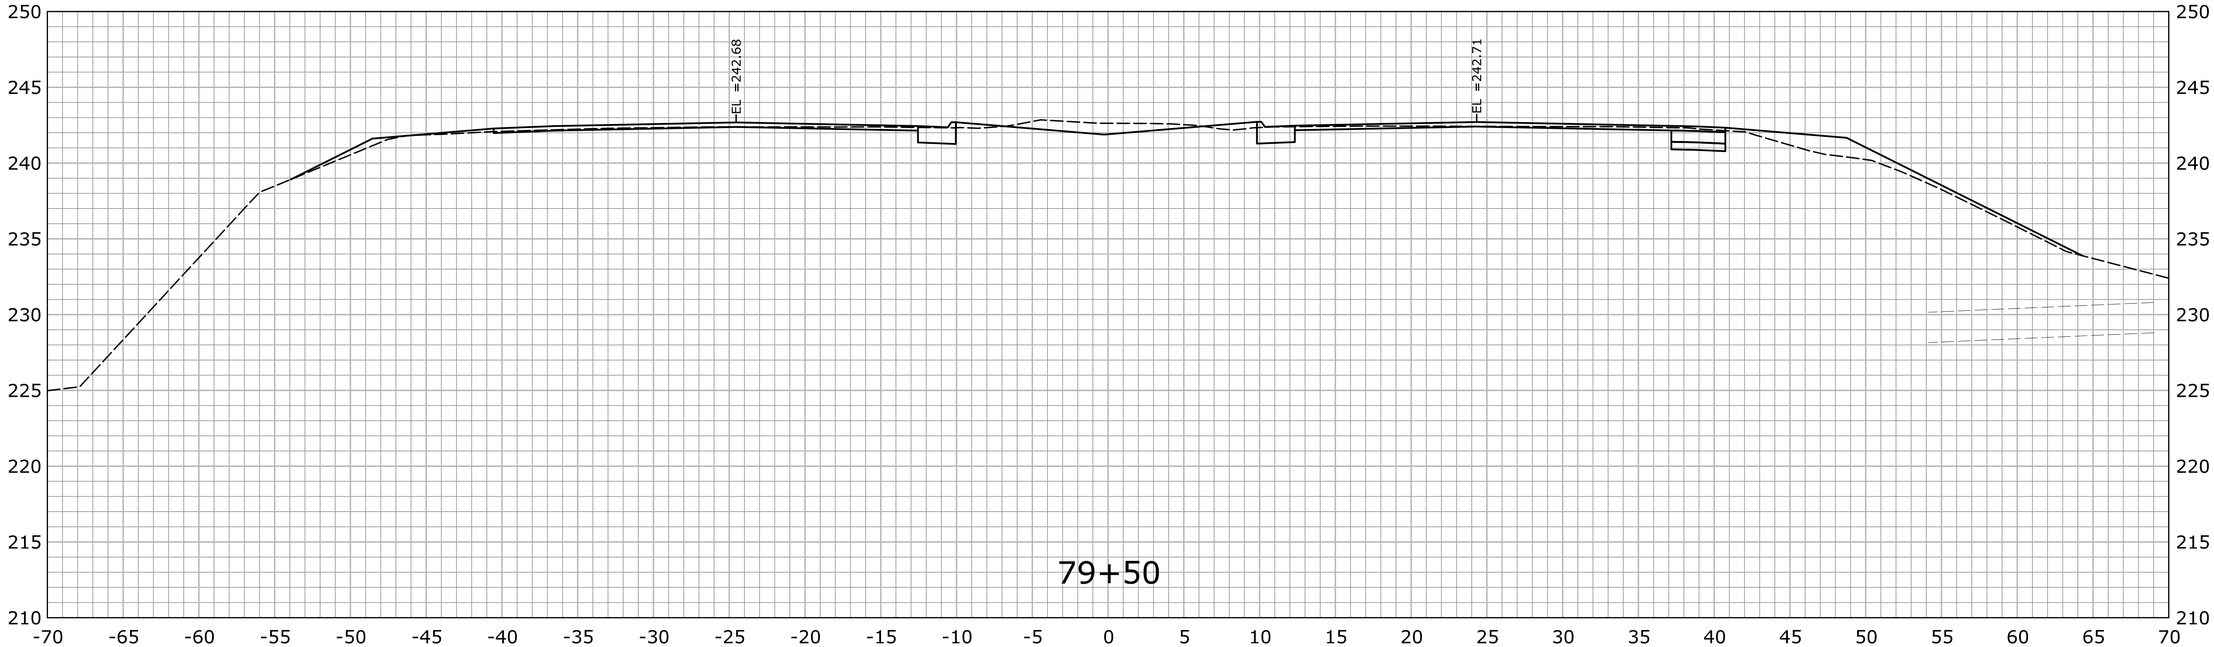

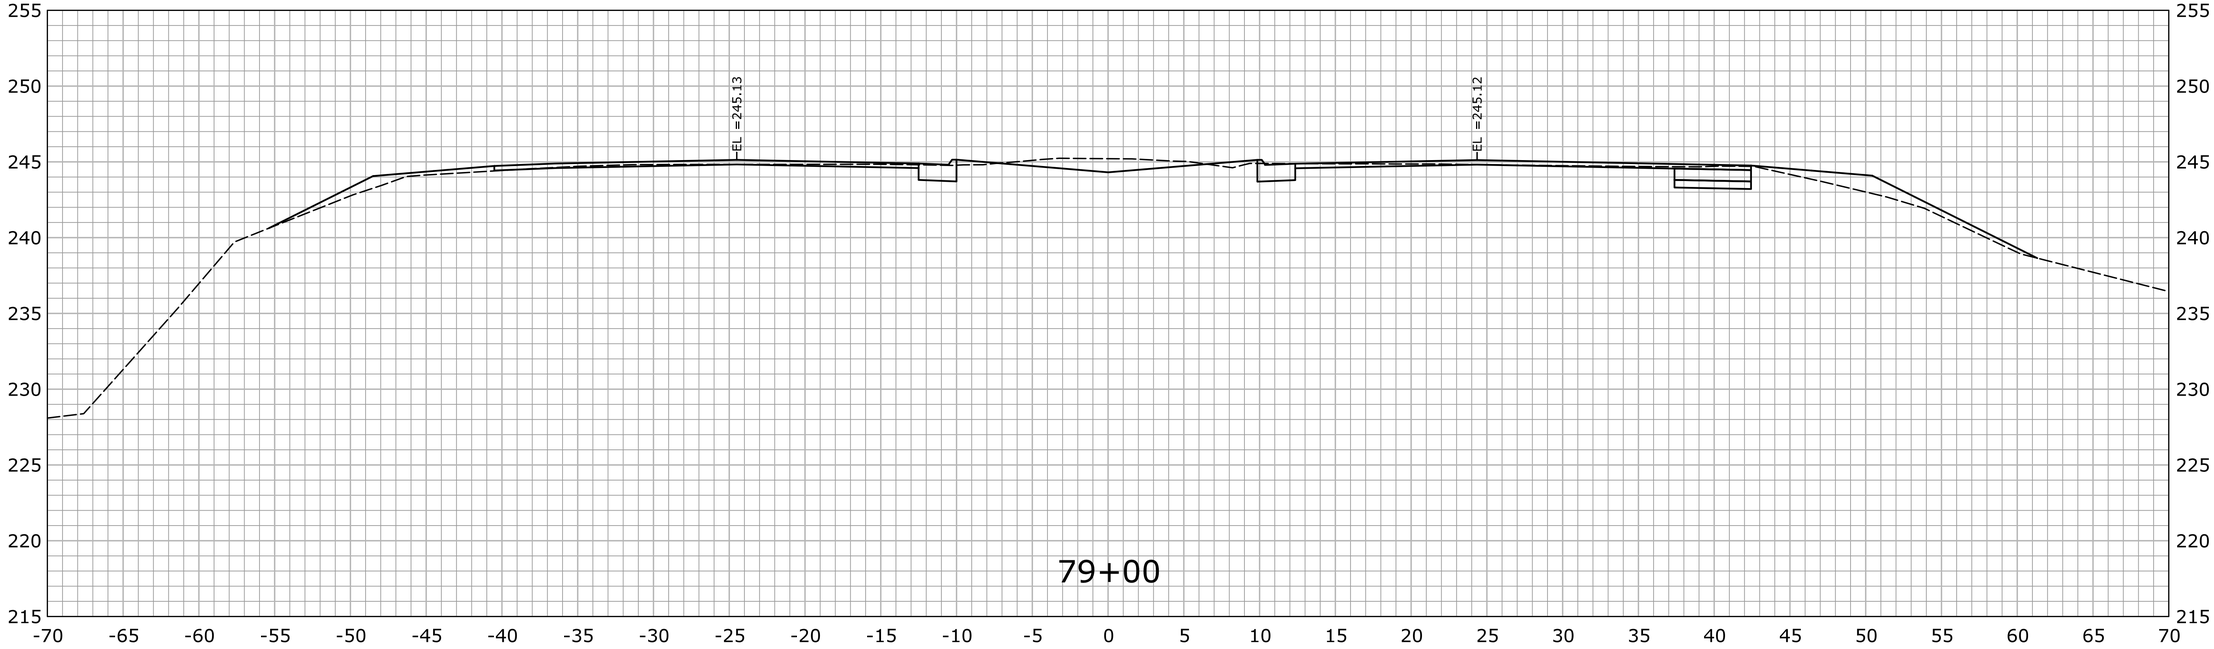

STA.79+00 TO STA.79+50

REV.	DATE	REVISION DESCRIPTION	SHEET NO.
-	-	-	-
-	-	-	-
-	-	-	-
-	-	-	-
-	-	-	-
-	-	-	-

THE INFORMATION, INCLUDING ESTIMATED QUANTITIES OF WORK, SHOWN ON THESE SHEETS IS BASED ON LIMITED INVESTIGATIONS BY THE STATE AND IS IN NO WAY WARRANTED TO INDICATE THE CONDITIONS OF ACTUAL QUANTITIES OF WORK WHICH WILL BE REQUIRED.

Plotted Date: 2/15/2013

DESIGNER/DRAFTER: **SN**

CHECKED BY: **MSC**

SCALE IN FEET 0 5 10

SCALE 1" = 5'

STATE OF CONNECTICUT
DEPARTMENT OF TRANSPORTATION

Filename: ...\HW_MSH_0135_0270_XSC-02_61+50_130+00.dgn

SIGNATURE/ BLOCK:

OFFICE OF ENGINEERING

APPROVED BY: DATE:

PROJECT TITLE:

MERRITT PARKWAY (ROUTE 15)
SAFETY IMPROVEMENTS, RESURFACING
ENHANCEMENTS AND BRIDGE IMPROVEMENTS

TOWN: **STAMFORD NEW CANAAN**

DRAWING TITLE: **CROSS SECTIONS**

PROJECT NO. **135-270**

DRAWING NO. **XSC-061**

SHEET NO. 01.05.062

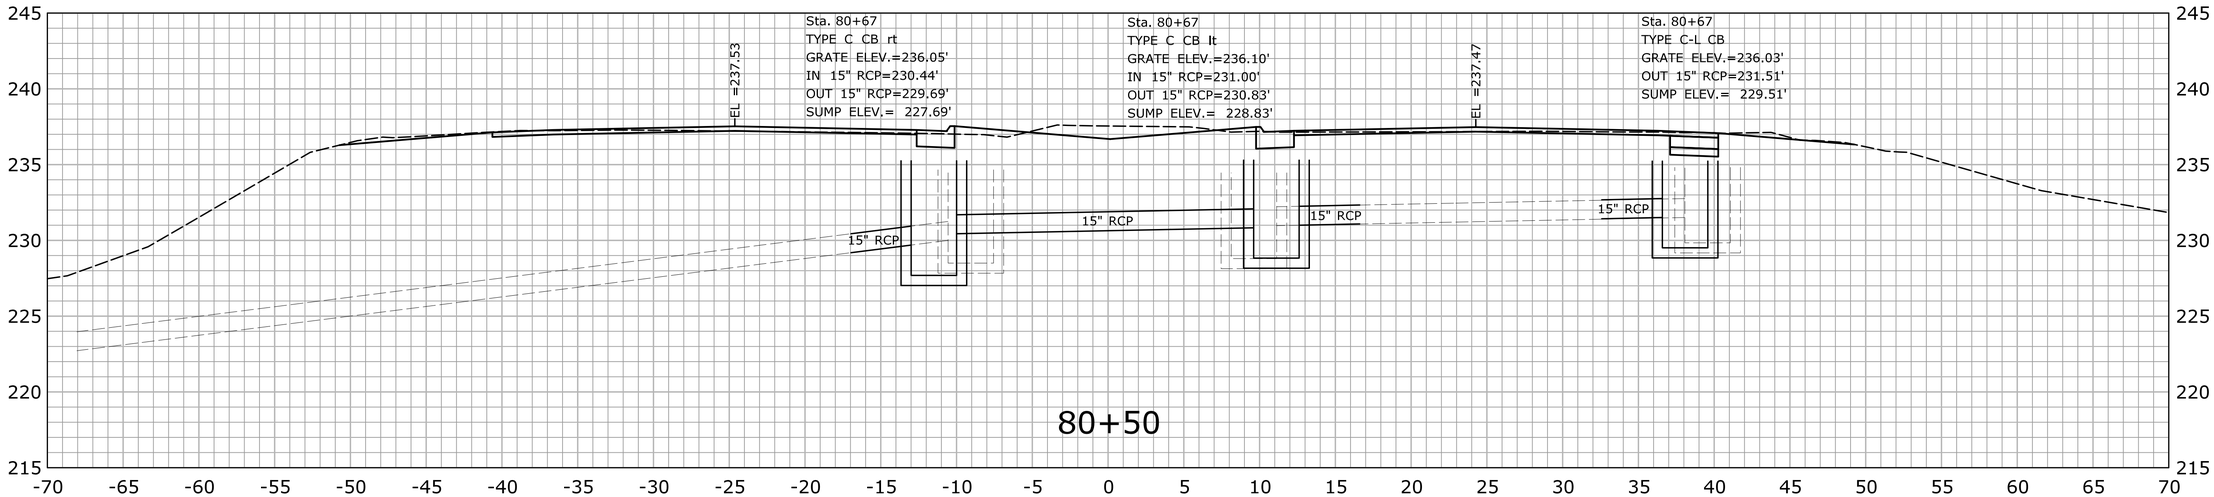

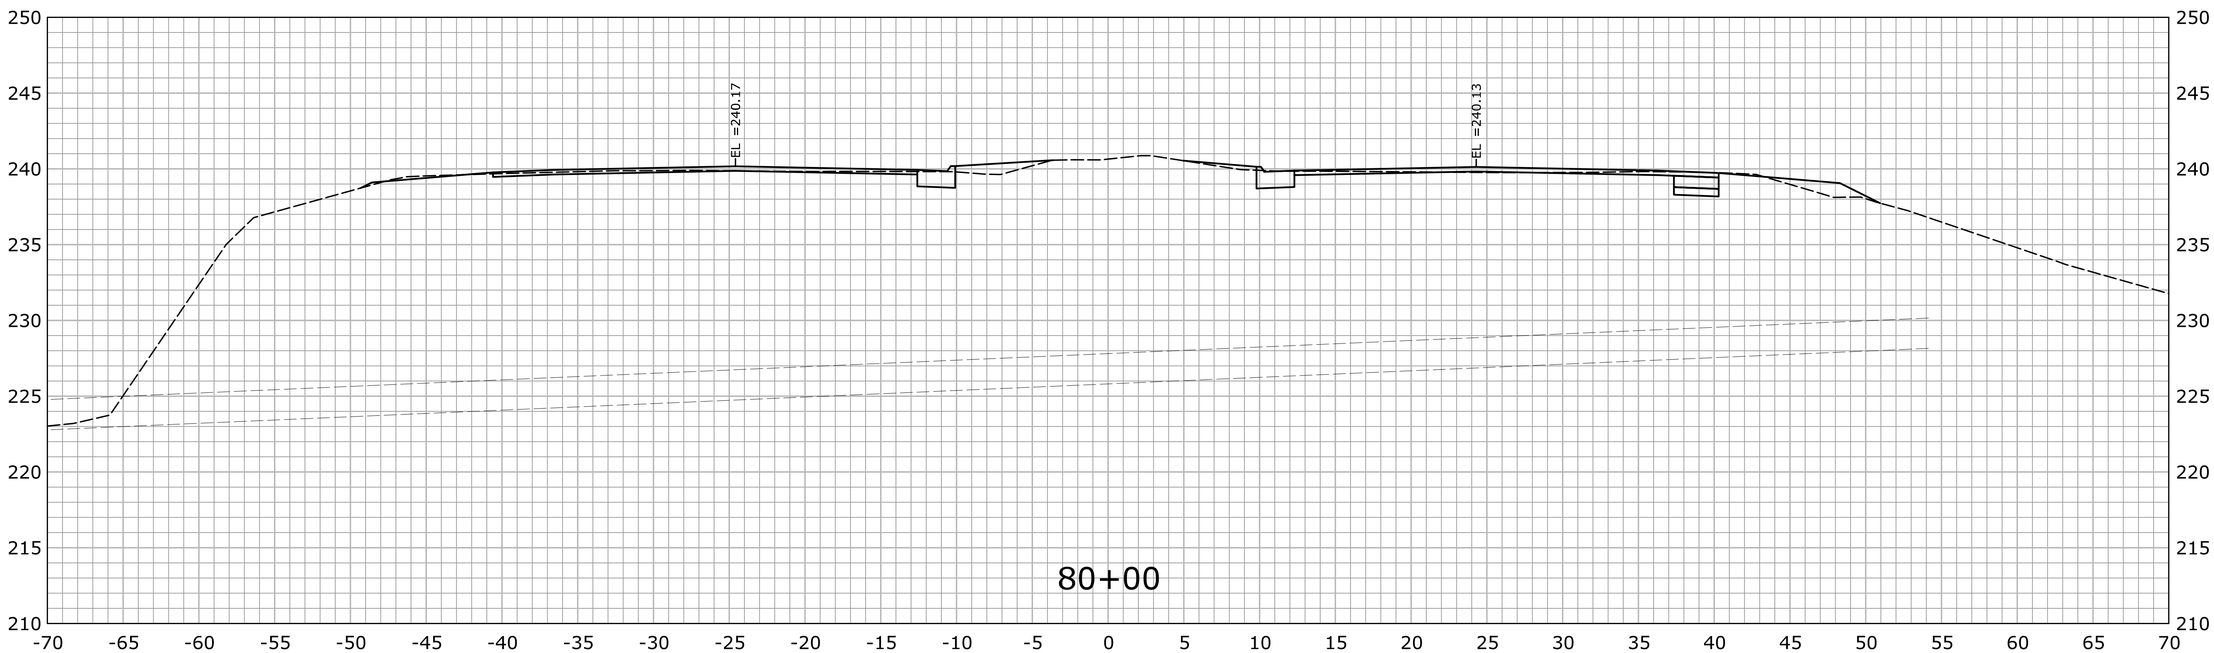

STA.80+00 TO STA.80+50

REV.	DATE	REVISION DESCRIPTION	SHEET NO.
-	-	-	-
-	-	-	-
-	-	-	-
-	-	-	-
-	-	-	-
-	-	-	-

THE INFORMATION, INCLUDING ESTIMATED QUANTITIES OF WORK, SHOWN ON THESE SHEETS IS BASED ON LIMITED INVESTIGATIONS BY THE STATE AND IS IN NO WAY WARRANTED TO INDICATE THE CONDITIONS OF ACTUAL QUANTITIES OF WORK WHICH WILL BE REQUIRED.

Plotted Date: 2/15/2013

DESIGNER/DRAFTER: **SN**

CHECKED BY: **MSC**

SCALE IN FEET 0 5 10

SCALE 1" = 5'

STATE OF CONNECTICUT
DEPARTMENT OF TRANSPORTATION

Filename: ...\HW_MSH_0135_0270_XSC-02_61+50_130+00.dgn

SIGNATURE/ BLOCK:

OFFICE OF ENGINEERING

APPROVED BY: DATE:

PROJECT TITLE:

MERRITT PARKWAY (ROUTE 15)
SAFETY IMPROVEMENTS, RESURFACING
ENHANCEMENTS AND BRIDGE IMPROVEMENTS

TOWN: **STAMFORD NEW CANAAN**

DRAWING TITLE: **CROSS SECTIONS**

PROJECT NO. **135-270**

DRAWING NO. **XSC-062**

SHEET NO. 01.05.063

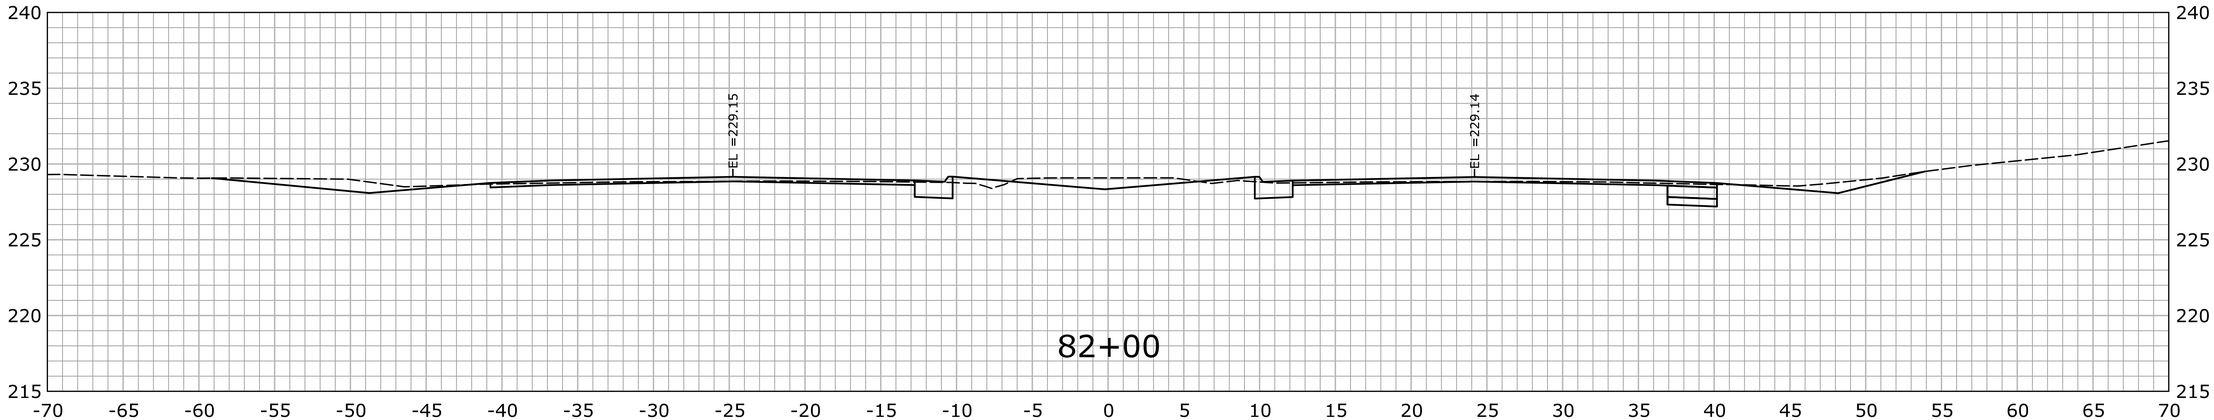

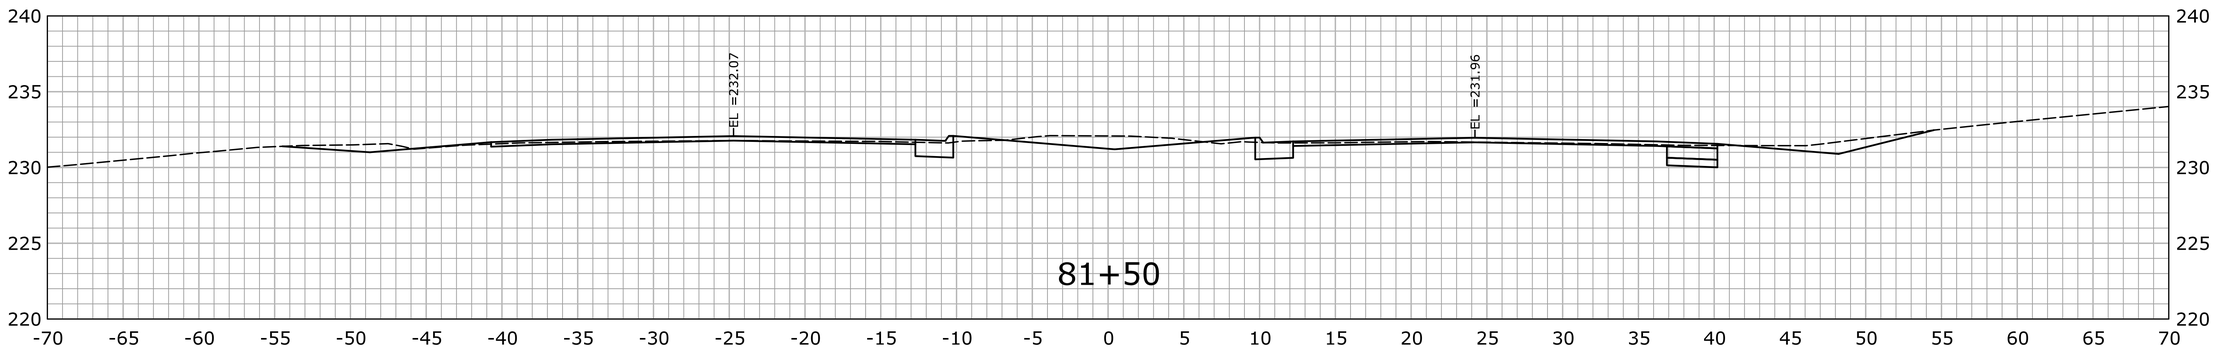

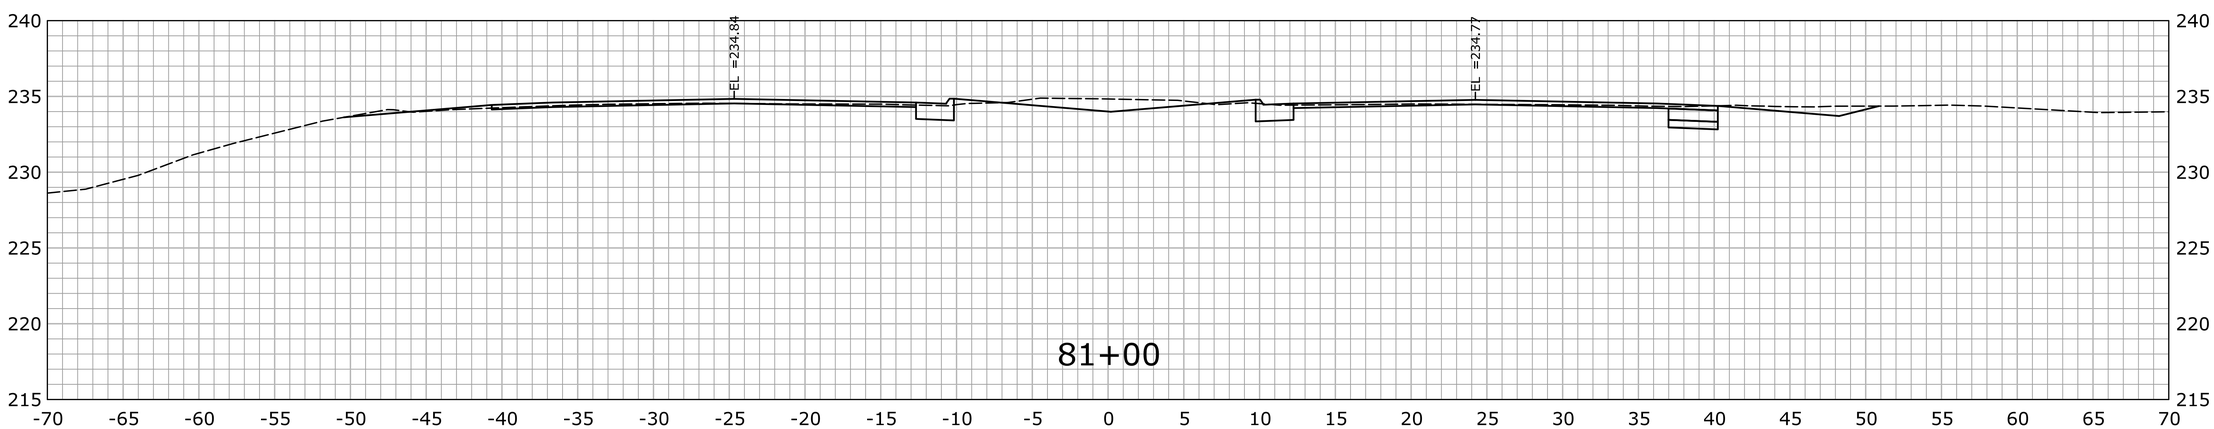

STA.81+00 TO STA.82+00

REV.	DATE	REVISION DESCRIPTION	SHEET NO.
-	-	-	-
-	-	-	-
-	-	-	-
-	-	-	-
-	-	-	-
-	-	-	-

THE INFORMATION, INCLUDING ESTIMATED QUANTITIES OF WORK, SHOWN ON THESE SHEETS IS BASED ON LIMITED INVESTIGATIONS BY THE STATE AND IS IN NO WAY WARRANTED TO INDICATE THE CONDITIONS OF ACTUAL QUANTITIES OF WORK WHICH WILL BE REQUIRED.

Plotted Date: 2/15/2013

DESIGNER/DRAFTER: SN

CHECKED BY: MSC

SCALE IN FEET 0 5 10

SCALE 1" = 5'

STATE OF CONNECTICUT
DEPARTMENT OF TRANSPORTATION

Filename: ...\HW_MSH_0135_0270_XSC-02_61+50_130+00.dgn

SIGNATURE/ BLOCK:

OFFICE OF ENGINEERING

APPROVED BY: DATE:

PROJECT TITLE:

MERRITT PARKWAY (ROUTE 15)
SAFETY IMPROVEMENTS, RESURFACING
ENHANCEMENTS AND BRIDGE IMPROVEMENTS

TOWN: STAMFORD NEW CANAAN

DRAWING TITLE: CROSS SECTIONS

PROJECT NO. 135-270

DRAWING NO. XSC-063

SHEET NO. 01.05.064

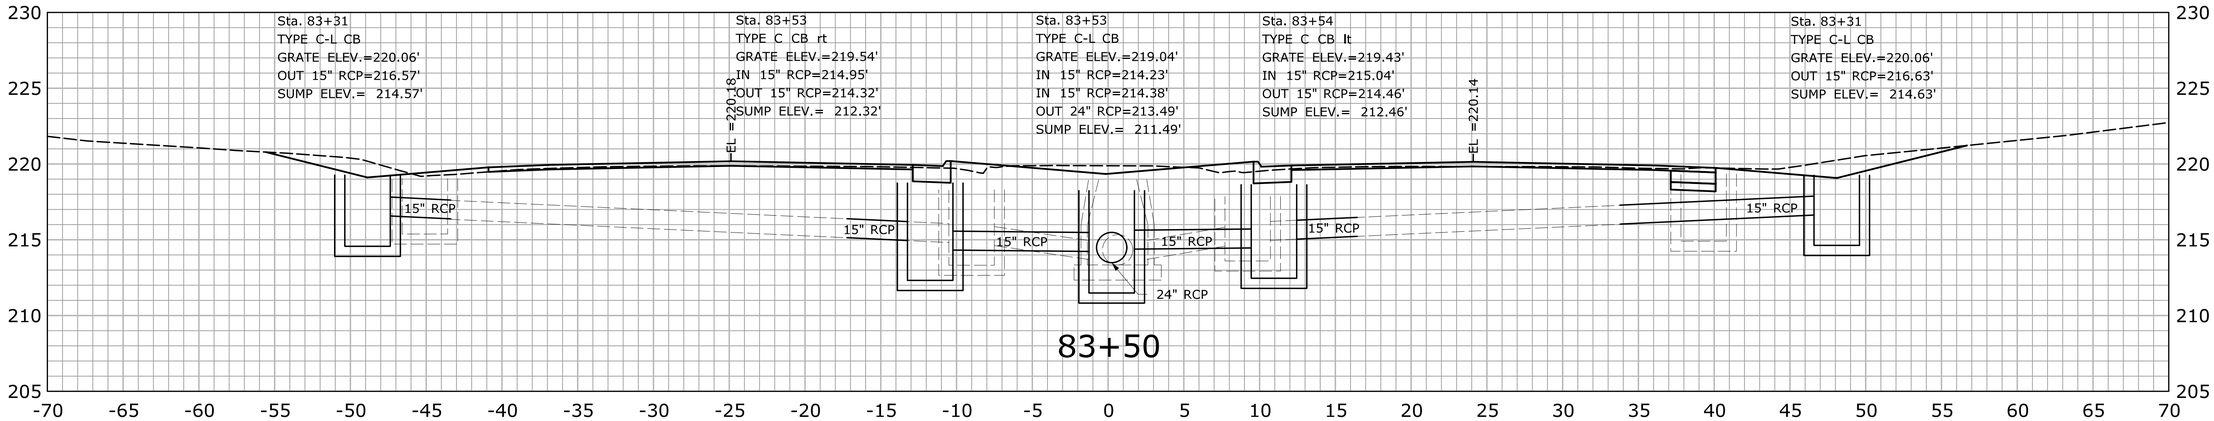

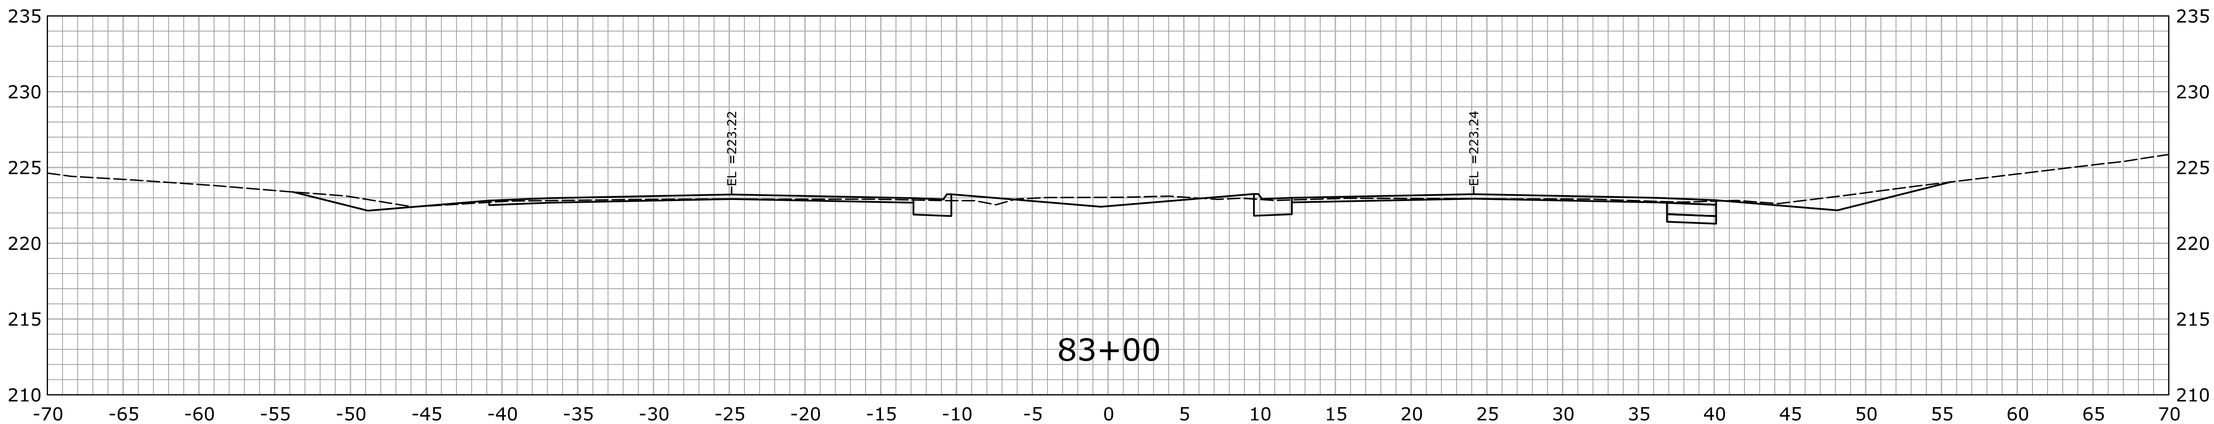

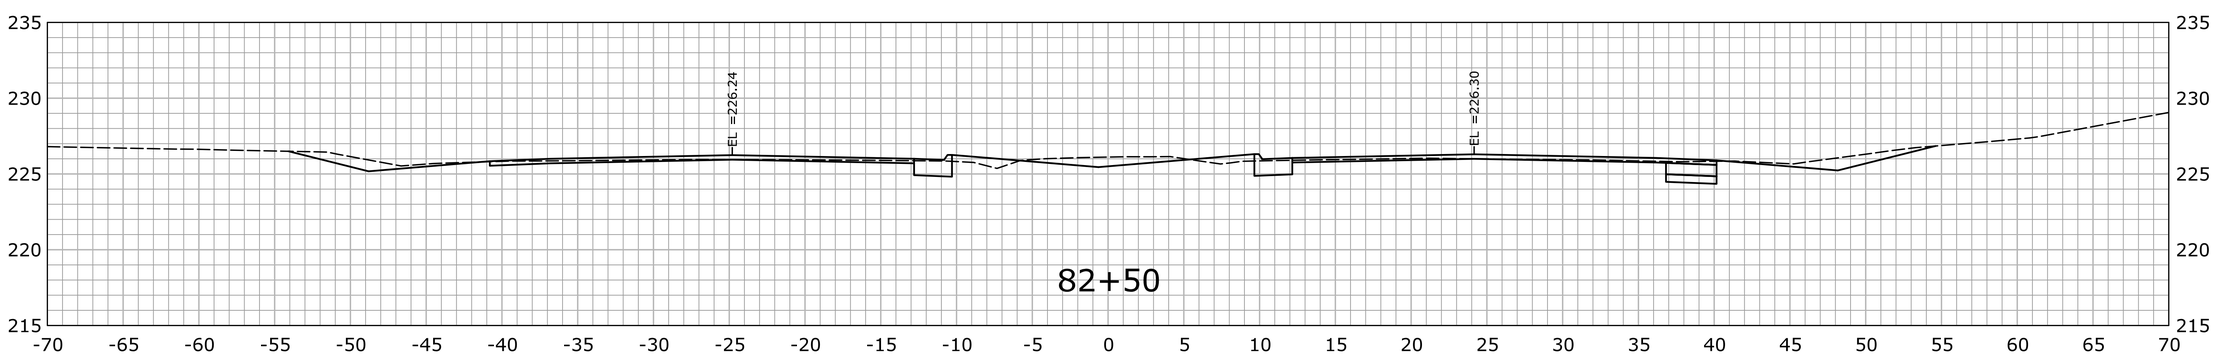

STA.82+50 TO STA.83+50

REV.	DATE	REVISION DESCRIPTION	SHEET NO.
-	-	-	-
-	-	-	-
-	-	-	-
-	-	-	-
-	-	-	-
-	-	-	-

THE INFORMATION, INCLUDING ESTIMATED QUANTITIES OF WORK, SHOWN ON THESE SHEETS IS BASED ON LIMITED INVESTIGATIONS BY THE STATE AND IS IN NO WAY WARRANTED TO INDICATE THE CONDITIONS OF ACTUAL QUANTITIES OF WORK WHICH WILL BE REQUIRED.

Plotted Date: 2/15/2013

DESIGNER/DRAFTER: SN

CHECKED BY: MSC

SCALE IN FEET 0 5 10

SCALE 1" = 5'

STATE OF CONNECTICUT
DEPARTMENT OF TRANSPORTATION

Filename: ...\HW_MSH_0135_0270_XSC-02_61+50_130+00.dgn

SIGNATURE/BLOCK:

OFFICE OF ENGINEERING

APPROVED BY: DATE:

PROJECT TITLE:

MERRITT PARKWAY (ROUTE 15)
SAFETY IMPROVEMENTS, RESURFACING
ENHANCEMENTS AND BRIDGE IMPROVEMENTS

TOWN: STAMFORD NEW CANAAN

DRAWING TITLE: CROSS SECTIONS

PROJECT NO. 135-270

DRAWING NO. XSC-064

SHEET NO. 01.05.065

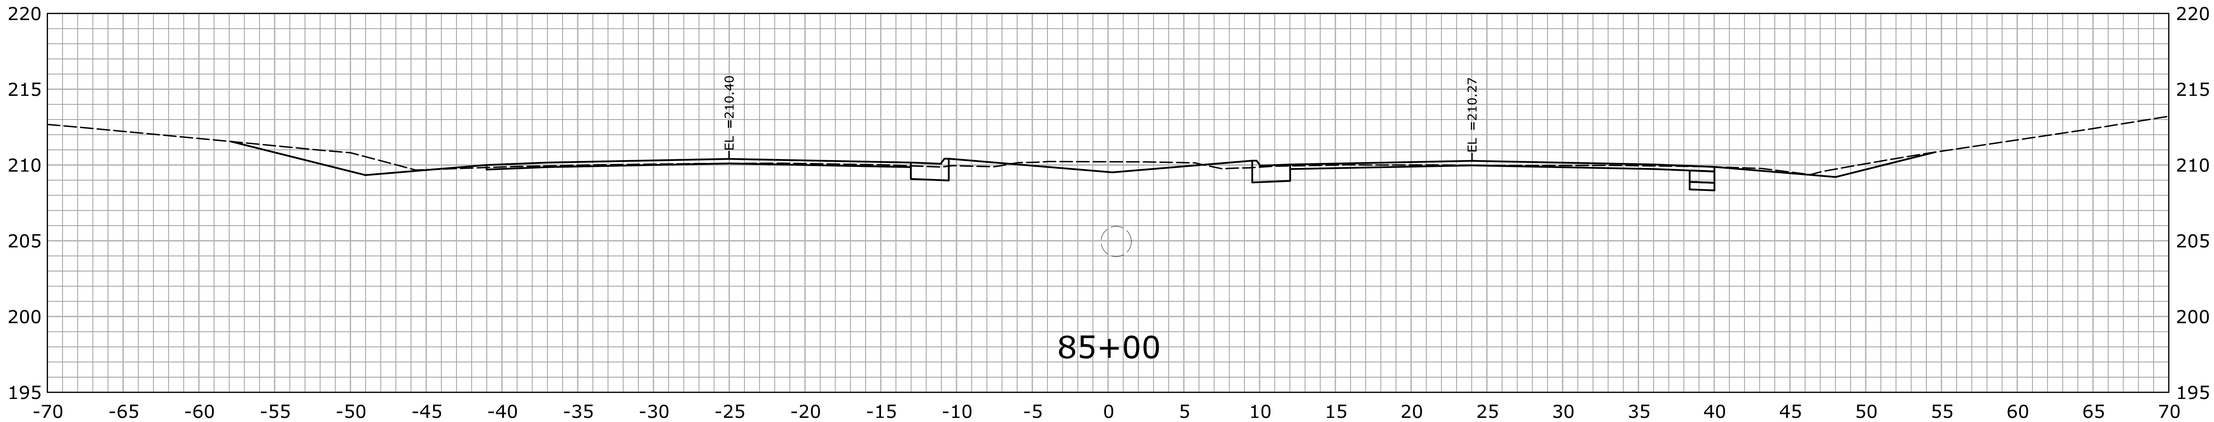

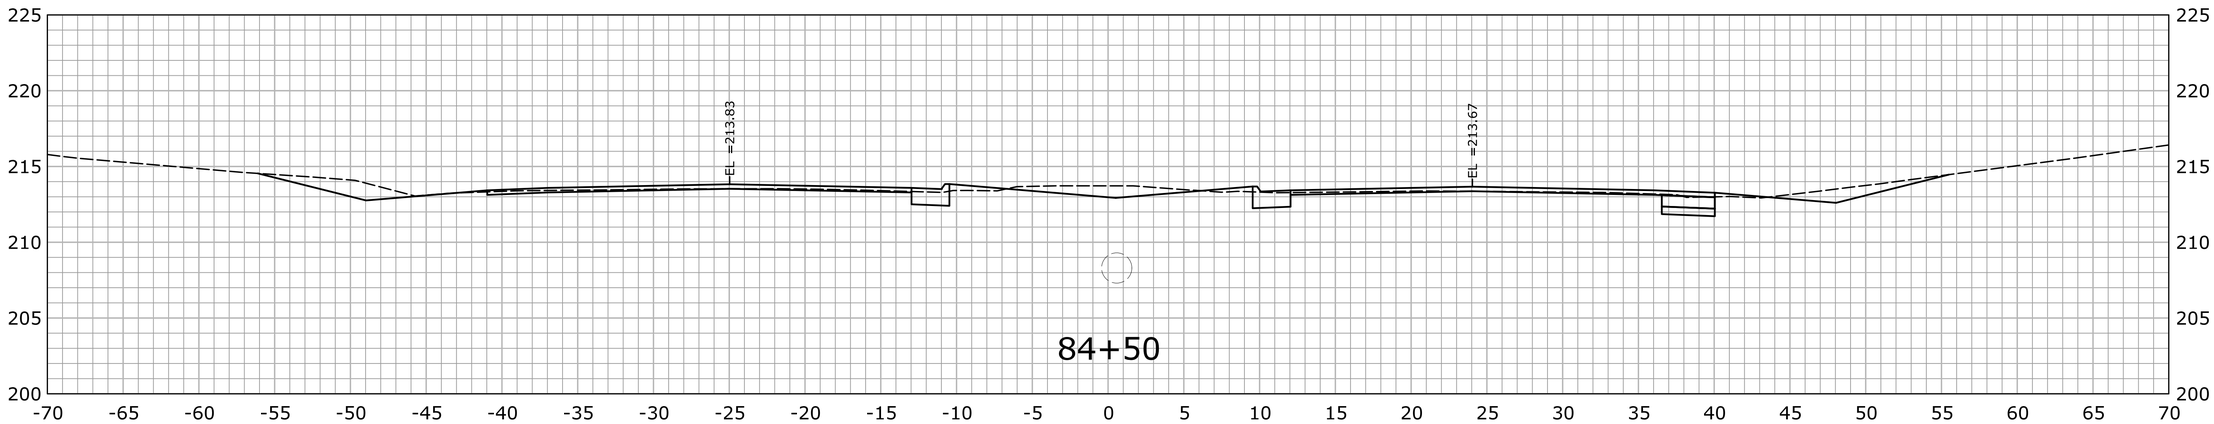

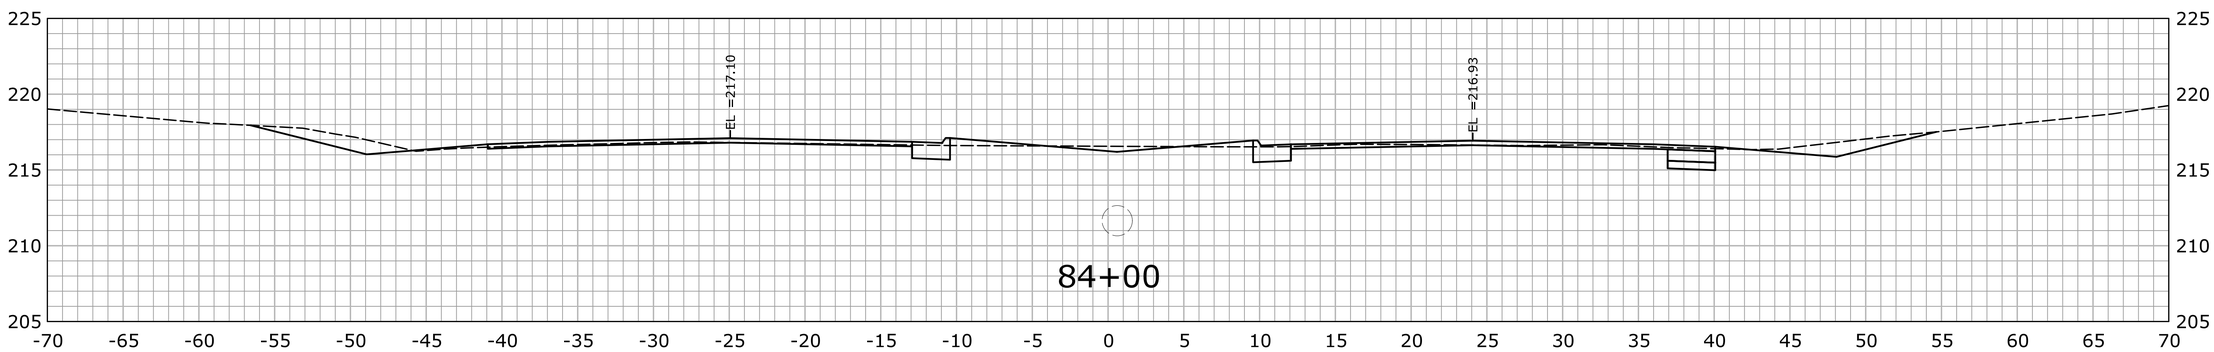

STA.84+00 TO STA.85+00

REV.	DATE	REVISION DESCRIPTION	SHEET NO.
-	-	-	-
-	-	-	-
-	-	-	-
-	-	-	-
-	-	-	-
-	-	-	-

THE INFORMATION, INCLUDING ESTIMATED QUANTITIES OF WORK, SHOWN ON THESE SHEETS IS BASED ON LIMITED INVESTIGATIONS BY THE STATE AND IS IN NO WAY WARRANTED TO INDICATE THE CONDITIONS OF ACTUAL QUANTITIES OF WORK WHICH WILL BE REQUIRED.

Plotted Date: 2/15/2013

DESIGNER/DRAFTER: **SN**

CHECKED BY: **MSC**

SCALE IN FEET 0 5 10

SCALE 1" = 5'

STATE OF CONNECTICUT
DEPARTMENT OF TRANSPORTATION

Filename: ...\HW_MSH_0135_0270_XSC-02_61+50_130+00.dgn

SIGNATURE/ BLOCK:

OFFICE OF ENGINEERING

APPROVED BY: DATE:

PROJECT TITLE:

MERRITT PARKWAY (ROUTE 15)
SAFETY IMPROVEMENTS, RESURFACING
ENHANCEMENTS AND BRIDGE IMPROVEMENTS

TOWN: **STAMFORD**
NEW CANAAN

DRAWING TITLE: **CROSS SECTIONS**

PROJECT NO. **135-270**

DRAWING NO. **XSC-065**

SHEET NO. 01.05.066

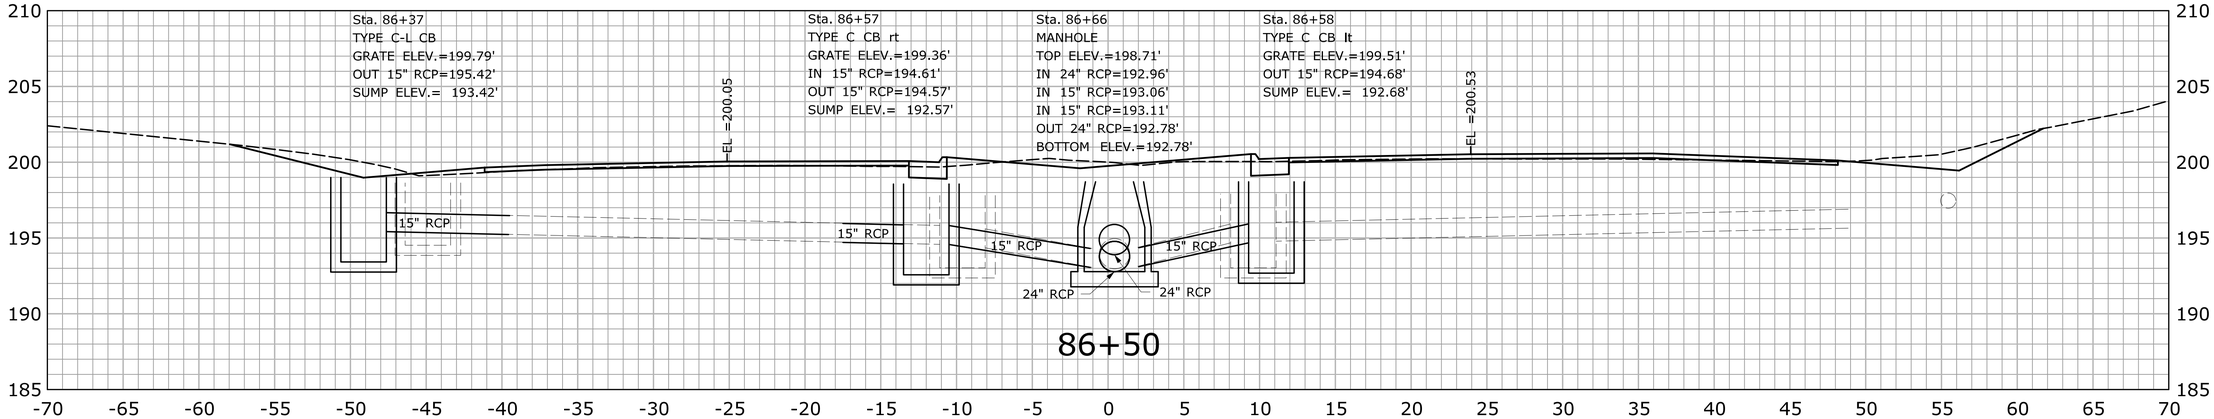

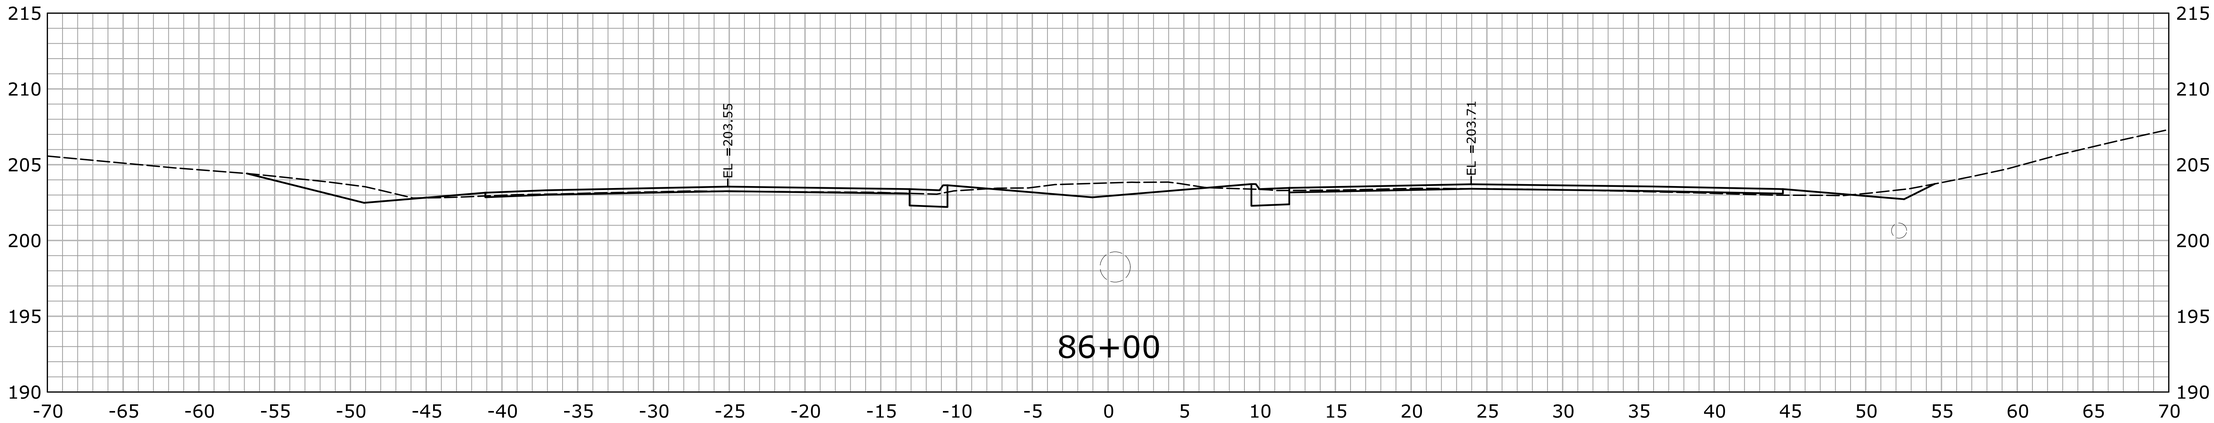

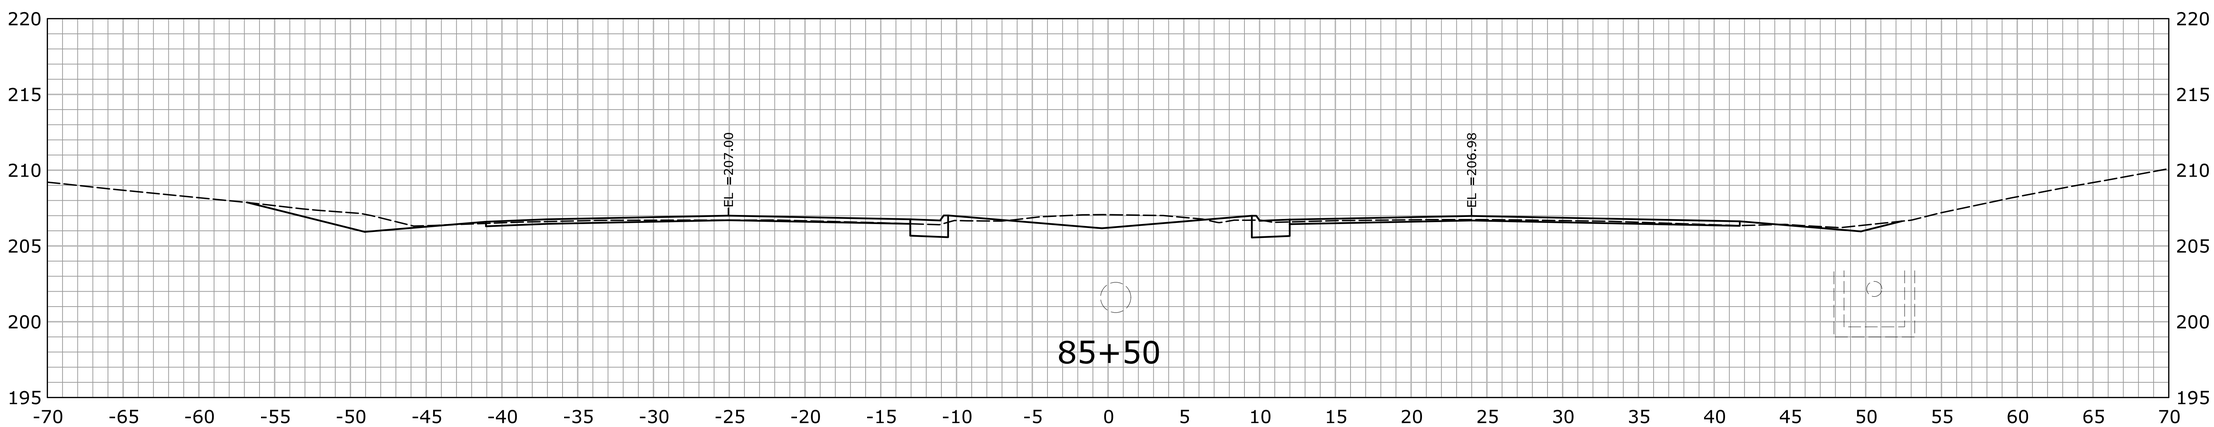

STA.85+50 TO STA.86+50

REV.	DATE	REVISION DESCRIPTION	SHEET NO.
-	-	-	-
-	-	-	-
-	-	-	-
-	-	-	-
-	-	-	-
-	-	-	-

THE INFORMATION, INCLUDING ESTIMATED QUANTITIES OF WORK, SHOWN ON THESE SHEETS IS BASED ON LIMITED INVESTIGATIONS BY THE STATE AND IS IN NO WAY WARRANTED TO INDICATE THE CONDITIONS OF ACTUAL QUANTITIES OF WORK WHICH WILL BE REQUIRED.

Plotted Date: 2/15/2013

DESIGNER/DRAFTER: **SN**

CHECKED BY: **MSC**

SCALE IN FEET 0 5 10

SCALE 1" = 5'

STATE OF CONNECTICUT
DEPARTMENT OF TRANSPORTATION

Filename: ...\HW_MSH_0135_0270_XSC-02_61+50_130+00.dgn

SIGNATURE/ BLOCK:

OFFICE OF ENGINEERING

APPROVED BY: DATE:

PROJECT TITLE:

MERRITT PARKWAY (ROUTE 15)
SAFETY IMPROVEMENTS, RESURFACING
ENHANCEMENTS AND BRIDGE IMPROVEMENTS

TOWN: **STAMFORD**
NEW CANAAN

DRAWING TITLE: **CROSS SECTIONS**

PROJECT NO. **135-270**

DRAWING NO. **XSC-066**

SHEET NO. 01.05.067

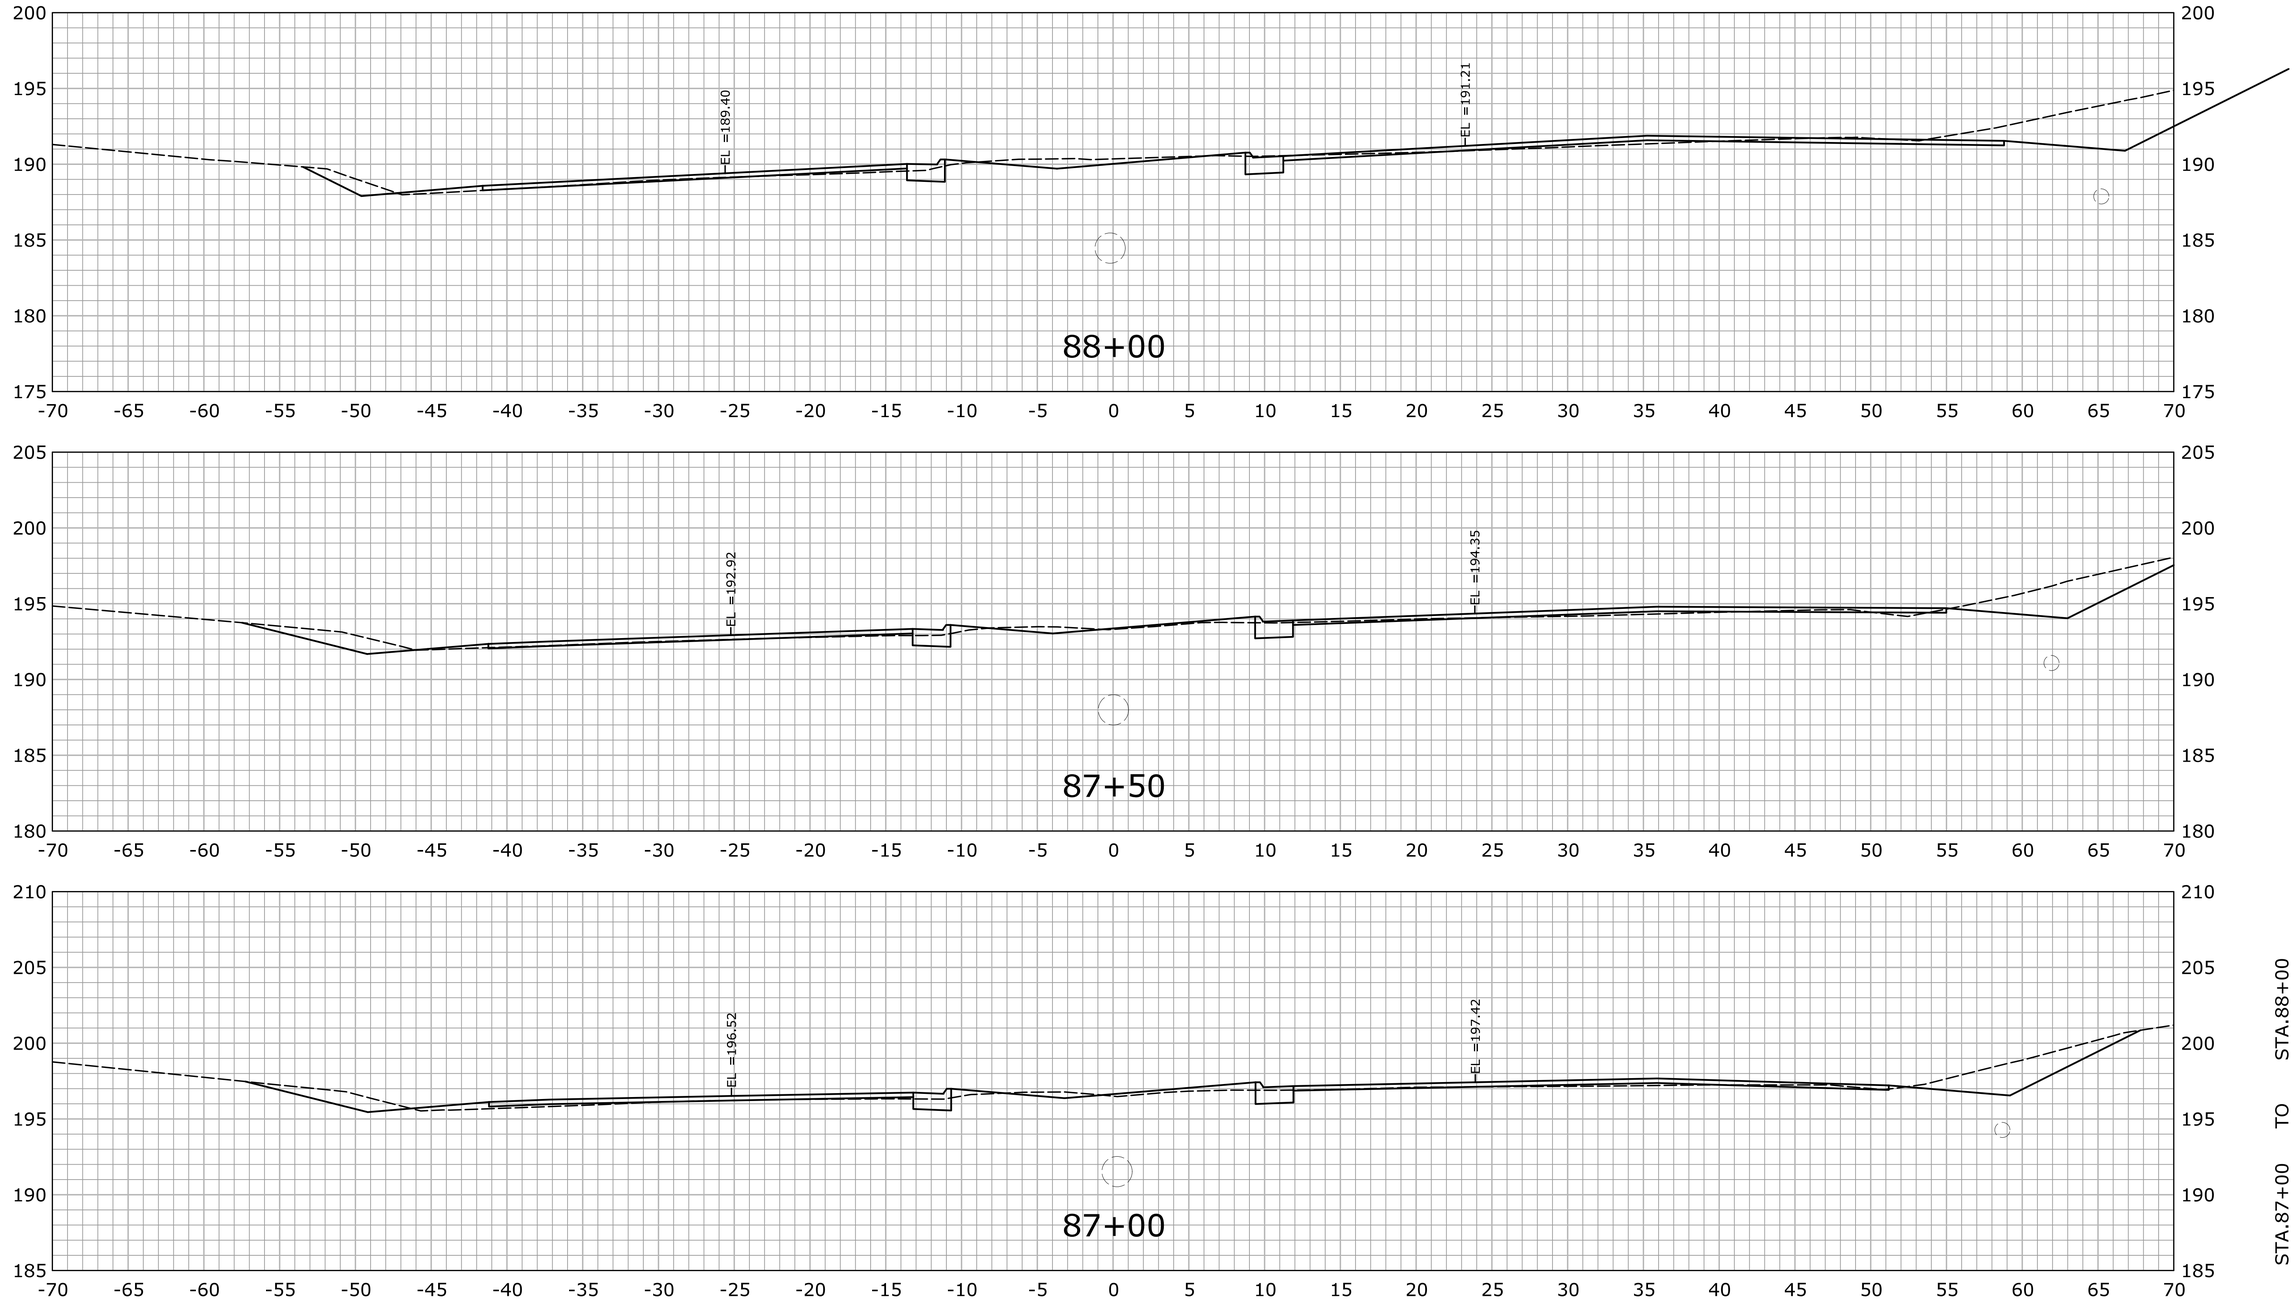

REV.	DATE	REVISION DESCRIPTION	SHEET NO.
-	-	-	-
-	-	-	-
-	-	-	-
-	-	-	-
-	-	-	-
-	-	-	-

THE INFORMATION, INCLUDING ESTIMATED QUANTITIES OF WORK, SHOWN ON THESE SHEETS IS BASED ON LIMITED INVESTIGATIONS BY THE STATE AND IS IN NO WAY WARRANTED TO INDICATE THE CONDITIONS OF ACTUAL QUANTITIES OF WORK WHICH WILL BE REQUIRED.

Plotted Date: 2/15/2013

DESIGNER/DRAFTER: **SN**

CHECKED BY: **MSC**

SCALE IN FEET 0 5 10

SCALE 1" = 5'

STATE OF CONNECTICUT
DEPARTMENT OF TRANSPORTATION

Filename: ...\HW_MSH_0135_0270_XSC-02_61+50_130+00.dgn

SIGNATURE/ BLOCK:

OFFICE OF ENGINEERING

APPROVED BY: DATE:

PROJECT TITLE:

MERRITT PARKWAY (ROUTE 15)
SAFETY IMPROVEMENTS, RESURFACING
ENHANCEMENTS AND BRIDGE IMPROVEMENTS

TOWN: **STAMFORD**
NEW CANAAN

DRAWING TITLE: **CROSS SECTIONS**

PROJECT NO. **135-270**

DRAWING NO. **XSC-067**

SHEET NO. 01.05.068

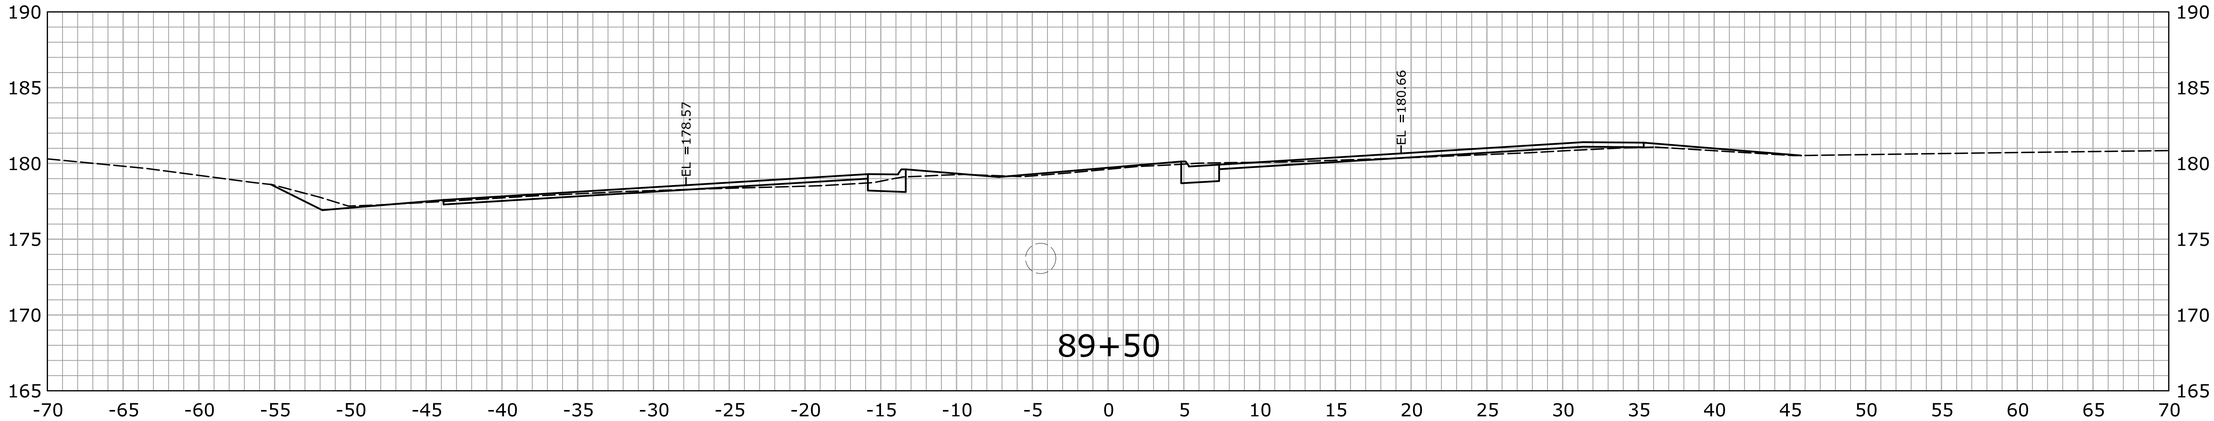

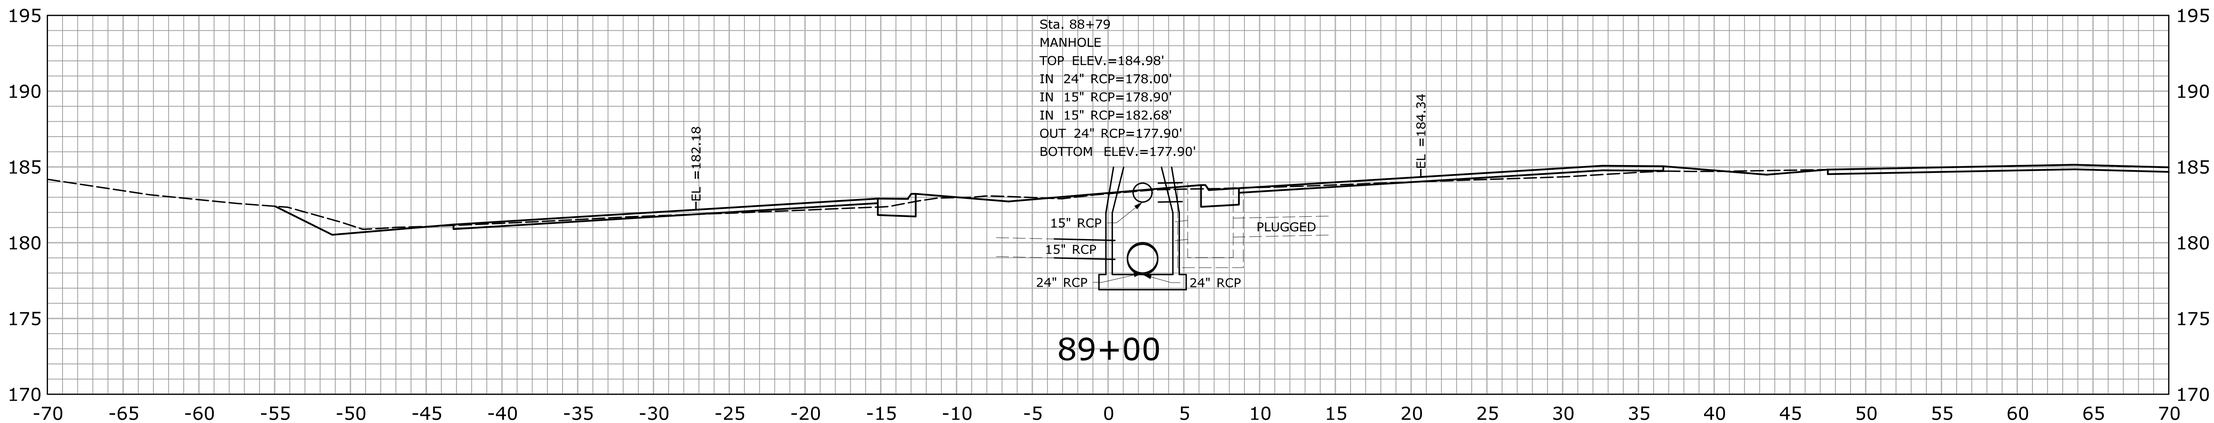

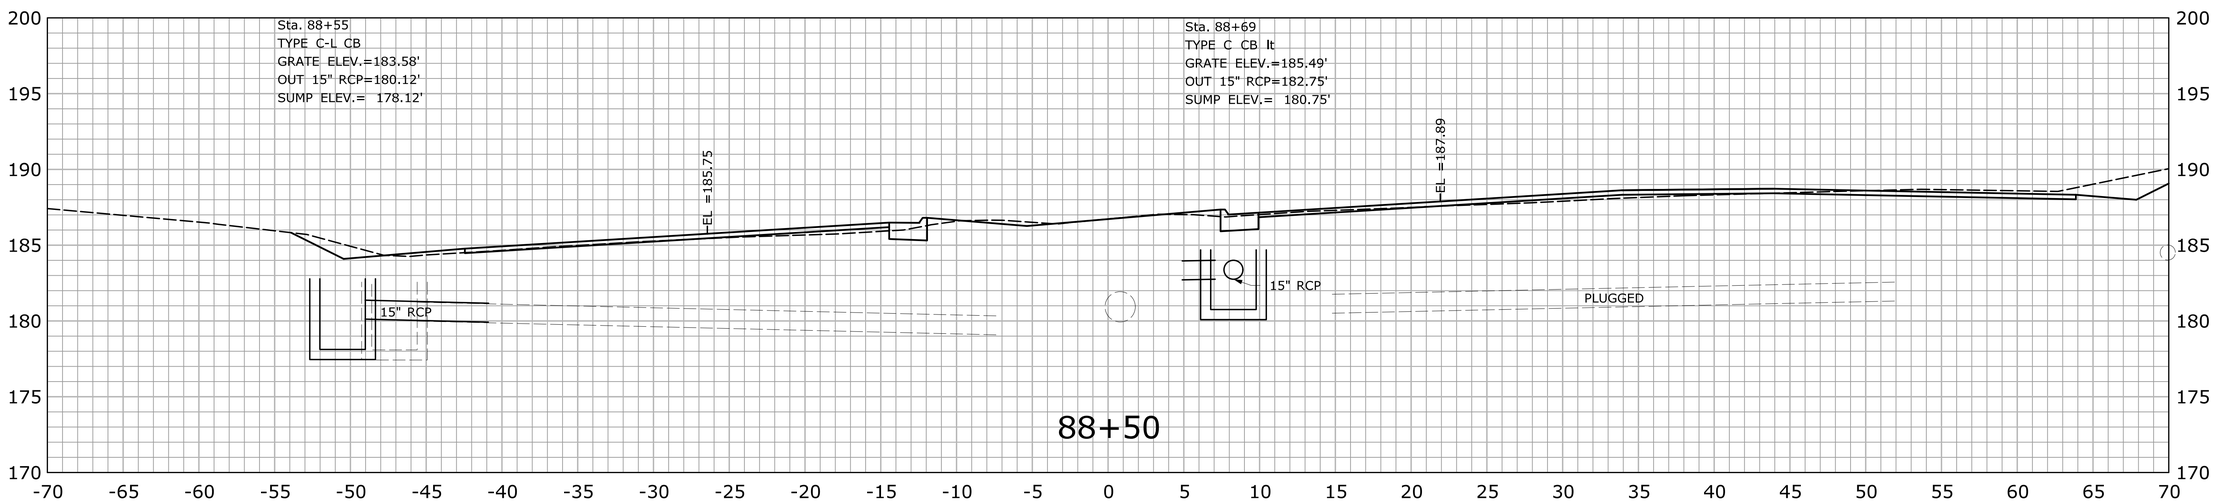

STA.88+50 TO STA.89+50

REV.	DATE	REVISION DESCRIPTION	SHEET NO.
-	-	-	-
-	-	-	-
-	-	-	-
-	-	-	-
-	-	-	-
-	-	-	-

THE INFORMATION, INCLUDING ESTIMATED QUANTITIES OF WORK, SHOWN ON THESE SHEETS IS BASED ON LIMITED INVESTIGATIONS BY THE STATE AND IS IN NO WAY WARRANTED TO INDICATE THE CONDITIONS OF ACTUAL QUANTITIES OF WORK WHICH WILL BE REQUIRED.

Plotted Date: 2/15/2013

DESIGNER/DRAFTER: SN

CHECKED BY: MSC

SCALE IN FEET 0 5 10

SCALE 1" = 5'

STATE OF CONNECTICUT
DEPARTMENT OF TRANSPORTATION

Filename: ...\HW_MSH_0135_0270_XSC-02_61+50_130+00.dgn

SIGNATURE/BLOCK: OFFICE OF ENGINEERING

APPROVED BY: DATE:

PROJECT TITLE: MERRITT PARKWAY (ROUTE 15) SAFETY IMPROVEMENTS, RESURFACING ENHANCEMENTS AND BRIDGE IMPROVEMENTS

TOWN: STAMFORD NEW CANAAN

DRAWING TITLE: CROSS SECTIONS

PROJECT NO. 135-270

DRAWING NO. XSC-068

SHEET NO. 01.05.069

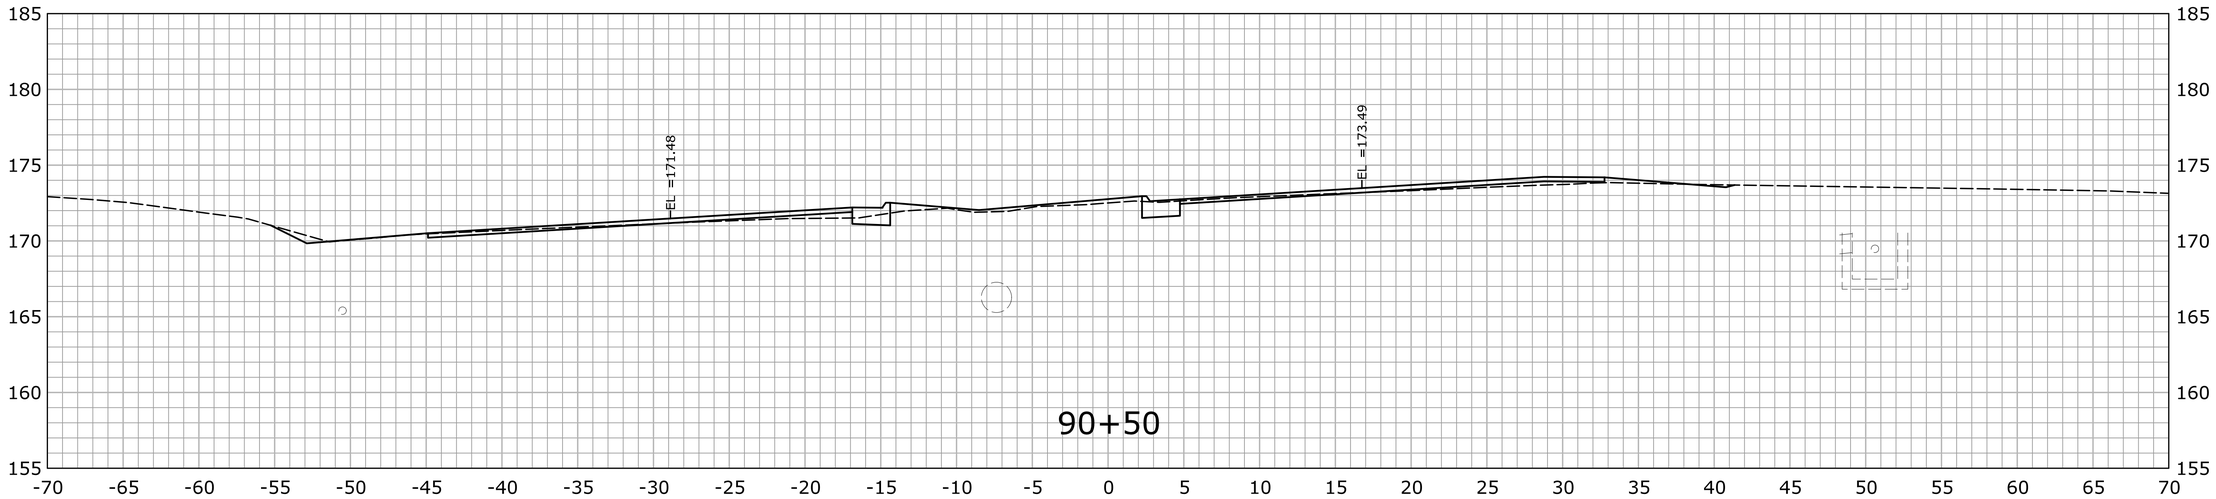

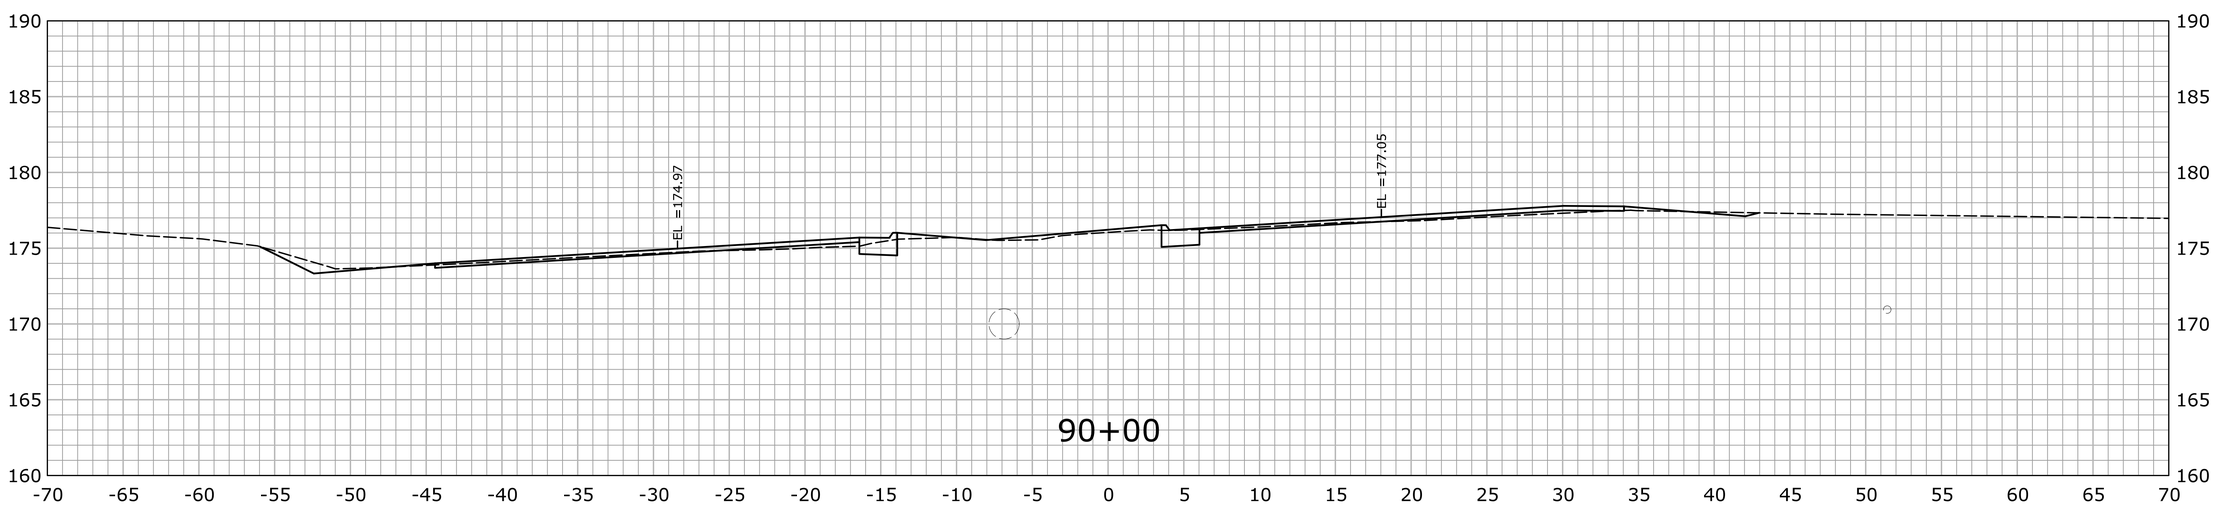

STA.90+00 TO STA.90+50

REV.	DATE	REVISION DESCRIPTION	SHEET NO.
-	-	-	-
-	-	-	-
-	-	-	-
-	-	-	-
-	-	-	-
-	-	-	-

THE INFORMATION, INCLUDING ESTIMATED QUANTITIES OF WORK, SHOWN ON THESE SHEETS IS BASED ON LIMITED INVESTIGATIONS BY THE STATE AND IS IN NO WAY WARRANTED TO INDICATE THE CONDITIONS OF ACTUAL QUANTITIES OF WORK WHICH WILL BE REQUIRED.

Plotted Date: 2/15/2013

DESIGNER/DRAFTER: **SN**

CHECKED BY: **MSC**

SCALE IN FEET

0 5 10

SCALE 1" = 5'

STATE OF CONNECTICUT
DEPARTMENT OF TRANSPORTATION

Filename: ...\HW_MSH_0135_0270_XSC-02_61+50_130+00.dgn

SIGNATURE/ BLOCK:

OFFICE OF ENGINEERING

APPROVED BY: DATE:

PROJECT TITLE:

MERRITT PARKWAY (ROUTE 15)
SAFETY IMPROVEMENTS, RESURFACING
ENHANCEMENTS AND BRIDGE IMPROVEMENTS

TOWN: **STAMFORD NEW CANAAN**

DRAWING TITLE: **CROSS SECTIONS**

PROJECT NO. **135-270**

DRAWING NO. **XSC-069**

SHEET NO. 01.05.070

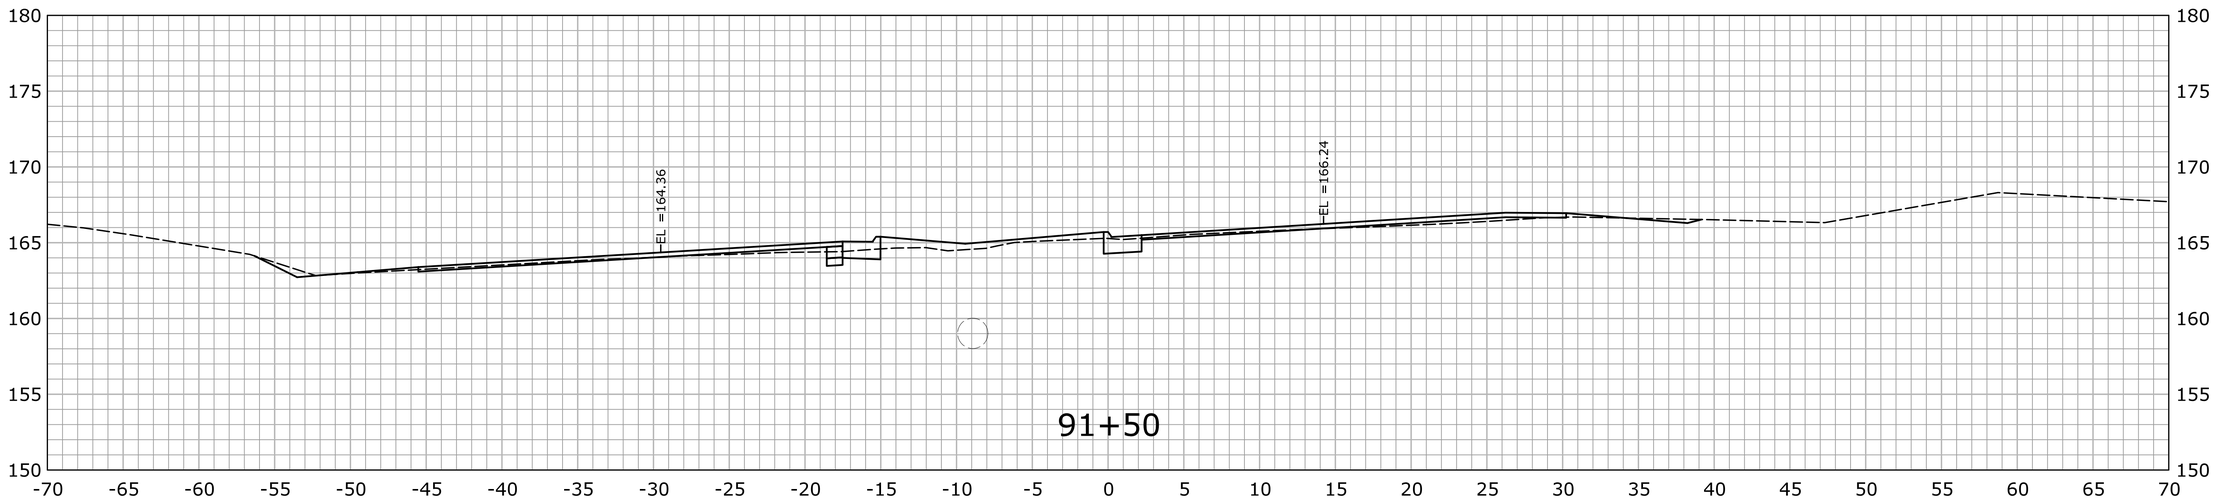

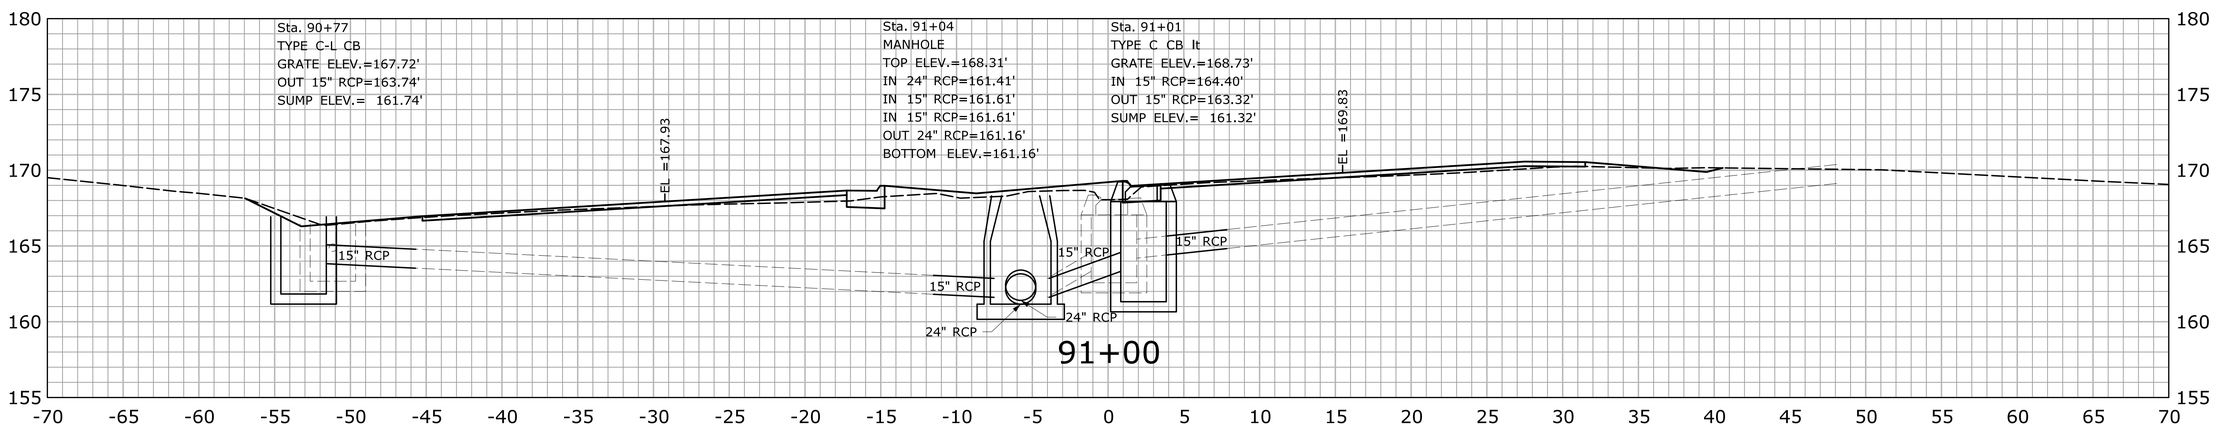

REV.	DATE	REVISION DESCRIPTION	SHEET NO.
-	-	-	-
-	-	-	-
-	-	-	-
-	-	-	-
-	-	-	-
-	-	-	-

THE INFORMATION, INCLUDING ESTIMATED QUANTITIES OF WORK, SHOWN ON THESE SHEETS IS BASED ON LIMITED INVESTIGATIONS BY THE STATE AND IS IN NO WAY WARRANTED TO INDICATE THE CONDITIONS OF ACTUAL QUANTITIES OF WORK WHICH WILL BE REQUIRED.

Plotted Date: 2/15/2013

DESIGNER/DRAFTER: **SN**

CHECKED BY: **MSC**

SCALE IN FEET 0 5 10

SCALE 1" = 5'

STATE OF CONNECTICUT
DEPARTMENT OF TRANSPORTATION

Filename: ...\HW_MSH_0135_0270_XSC-02_61+50_130+00.dgn

SIGNATURE/ BLOCK: **OFFICE OF ENGINEERING**

APPROVED BY: DATE:

PROJECT TITLE: **MERRITT PARKWAY (ROUTE 15) SAFETY IMPROVEMENTS, RESURFACING ENHANCEMENTS AND BRIDGE IMPROVEMENTS**

TOWN: **STAMFORD NEW CANAAN**

DRAWING TITLE: **CROSS SECTIONS**

PROJECT NO. **135-270**

DRAWING NO. **XSC-070**

SHEET NO. 01.05.071

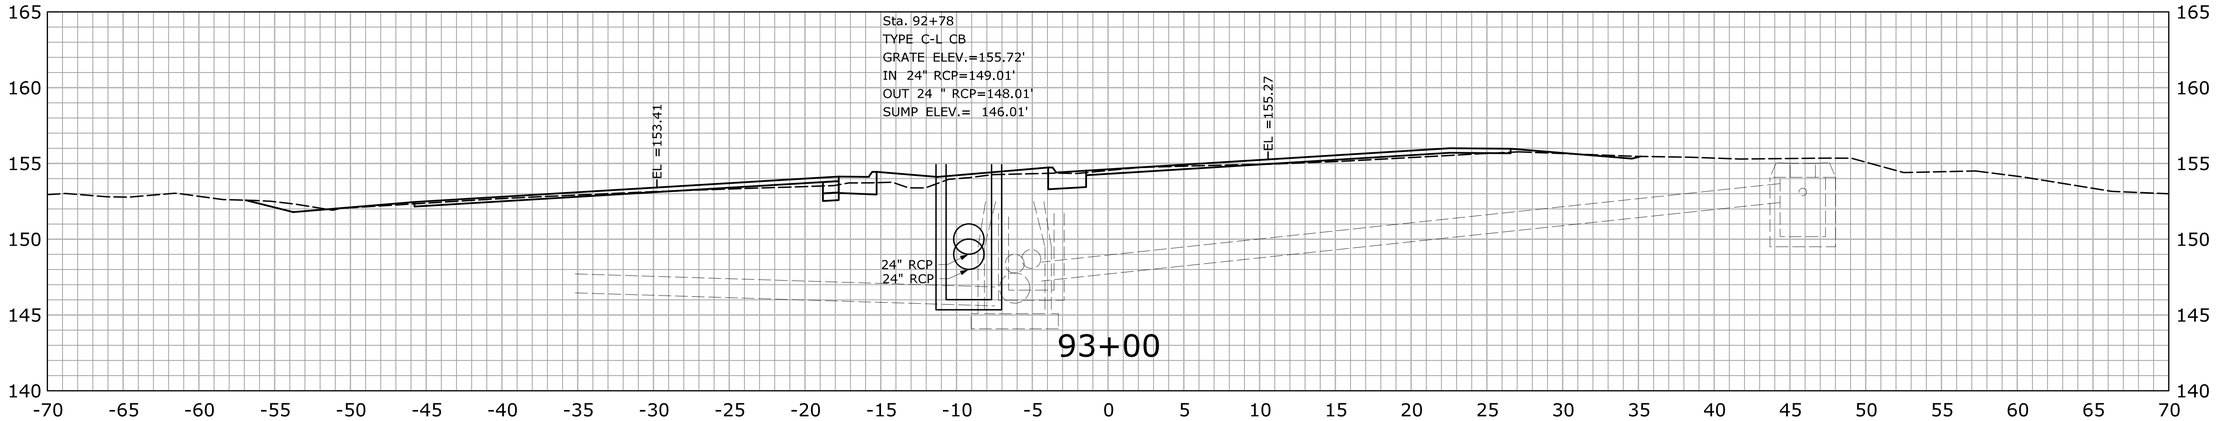

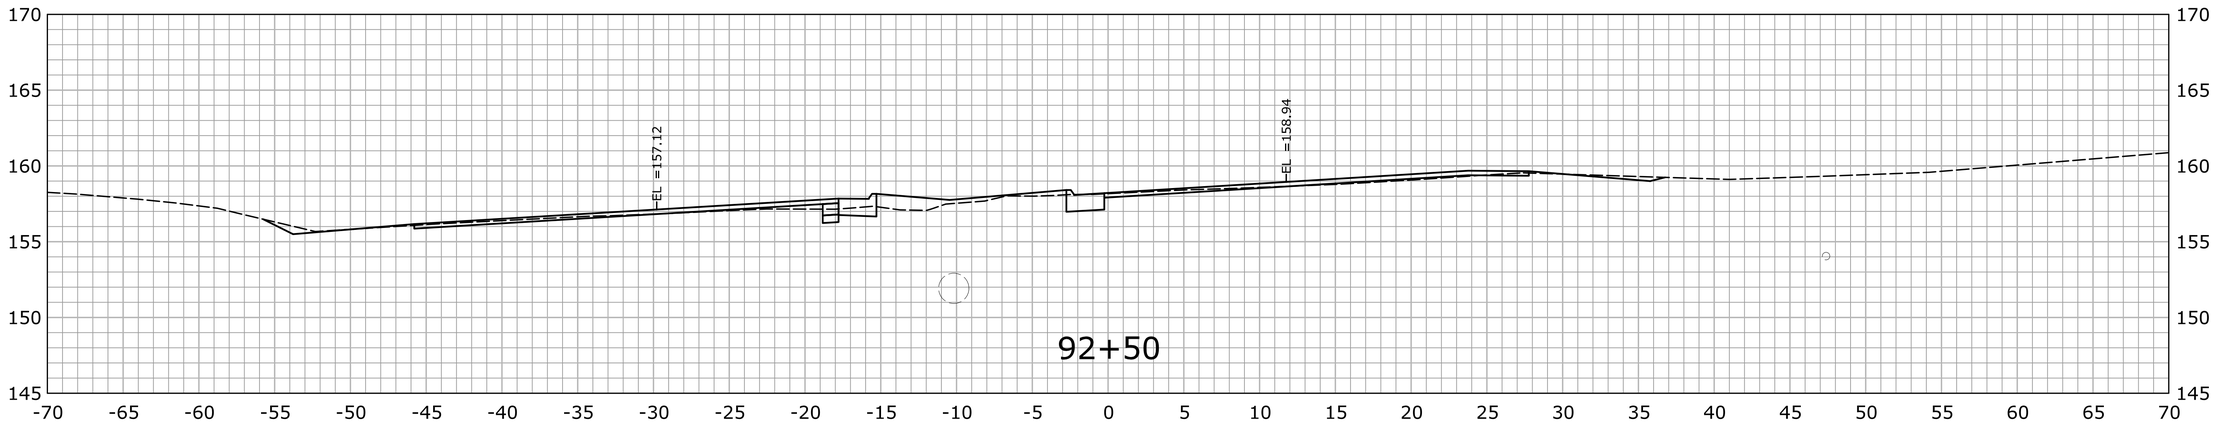

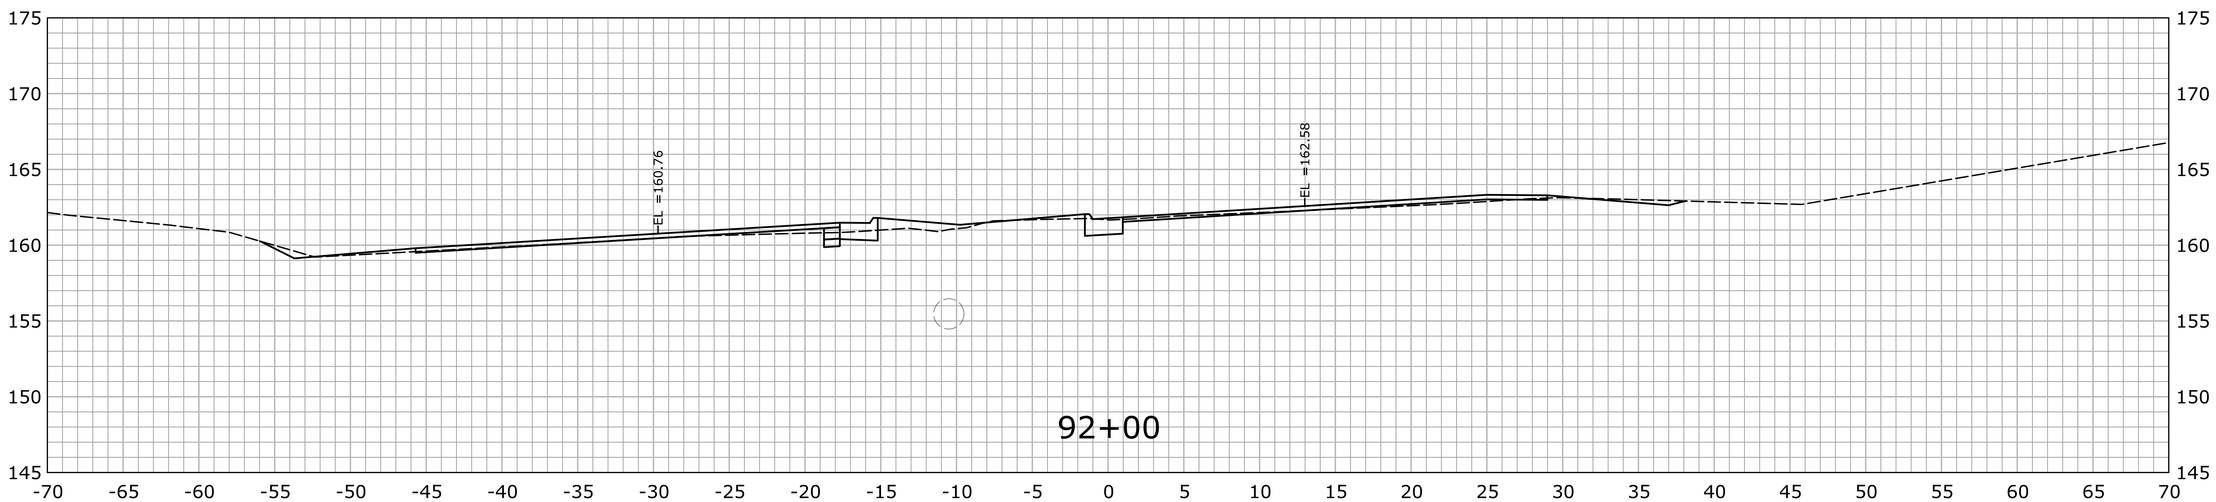

STA.92+00 TO STA.93+00

REV.	DATE	REVISION DESCRIPTION	SHEET NO.
-	-	-	-
-	-	-	-
-	-	-	-
-	-	-	-
-	-	-	-
-	-	-	-

THE INFORMATION, INCLUDING ESTIMATED QUANTITIES OF WORK, SHOWN ON THESE SHEETS IS BASED ON LIMITED INVESTIGATIONS BY THE STATE AND IS IN NO WAY WARRANTED TO INDICATE THE CONDITIONS OF ACTUAL QUANTITIES OF WORK WHICH WILL BE REQUIRED.

Plotted Date: 2/15/2013

DESIGNER/DRAFTER: SN

CHECKED BY: MSC

SCALE IN FEET 0 5 10

SCALE 1" = 5'

STATE OF CONNECTICUT
DEPARTMENT OF TRANSPORTATION

Filename: ...\HW_MSH_0135_0270_XSC-02_61+50_130+00.dgn

SIGNATURE/ BLOCK:

OFFICE OF ENGINEERING

APPROVED BY: DATE:

PROJECT TITLE:

MERRITT PARKWAY (ROUTE 15)
SAFETY IMPROVEMENTS, RESURFACING
ENHANCEMENTS AND BRIDGE IMPROVEMENTS

TOWN: STAMFORD NEW CANAAN

DRAWING TITLE: CROSS SECTIONS

PROJECT NO. 135-270

DRAWING NO. XSC-071

SHEET NO. 01.05.072

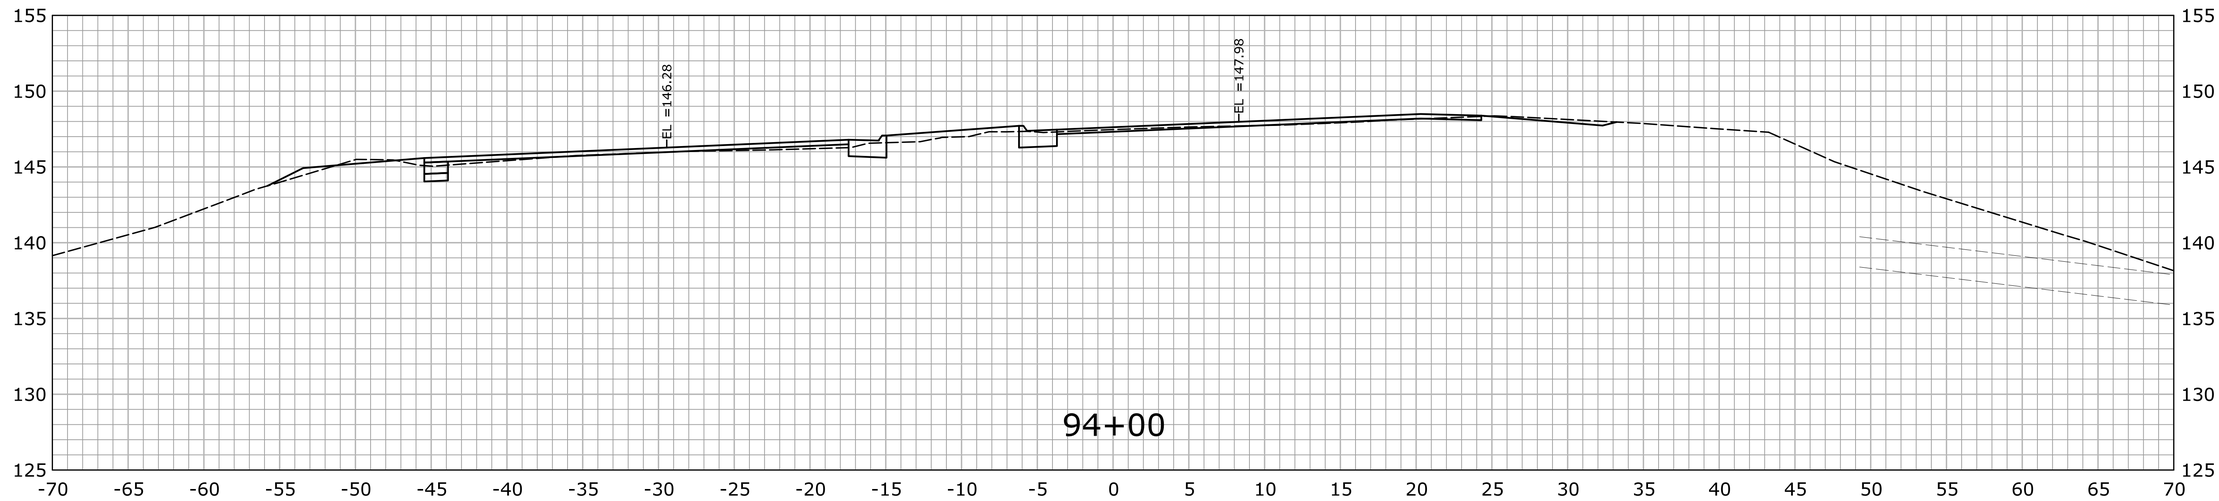

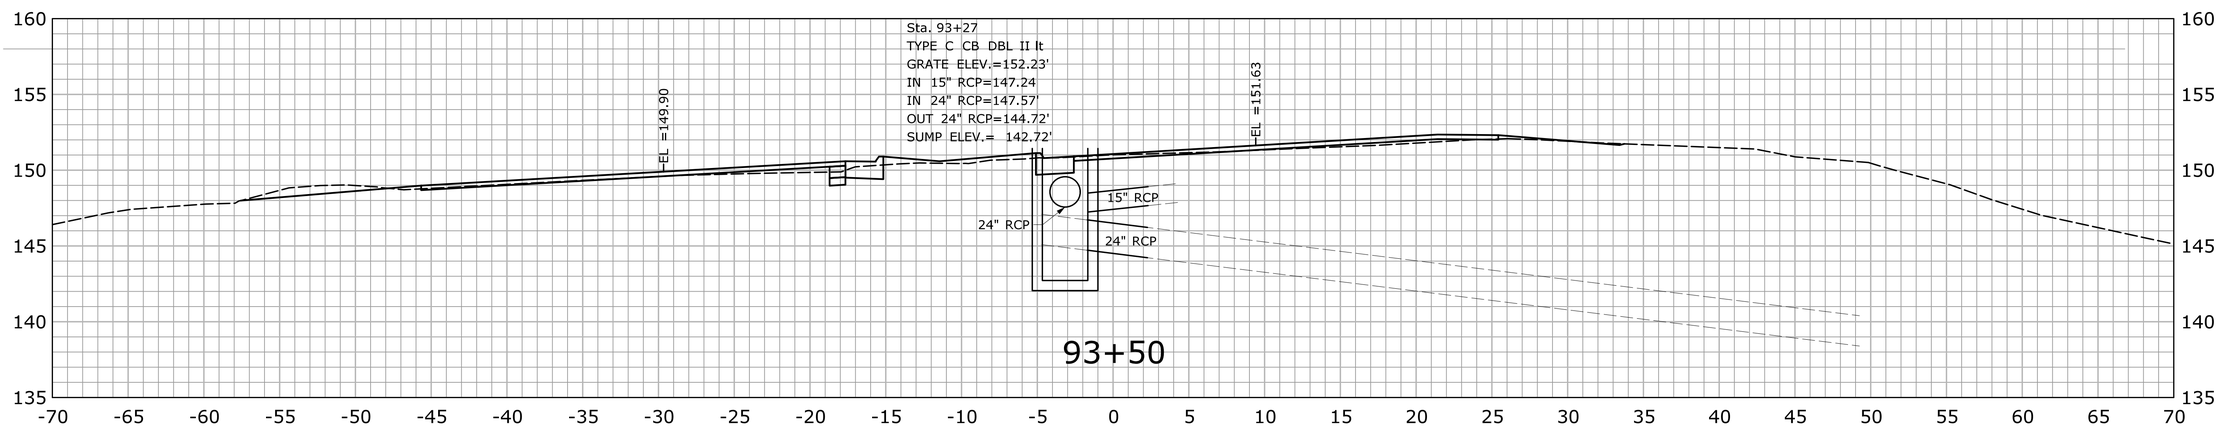

STA.93+50 TO STA.94+00

REV.	DATE	REVISION DESCRIPTION	SHEET NO.
-	-	-	-
-	-	-	-
-	-	-	-
-	-	-	-
-	-	-	-
-	-	-	-

THE INFORMATION, INCLUDING ESTIMATED QUANTITIES OF WORK, SHOWN ON THESE SHEETS IS BASED ON LIMITED INVESTIGATIONS BY THE STATE AND IS IN NO WAY WARRANTED TO INDICATE THE CONDITIONS OF ACTUAL QUANTITIES OF WORK WHICH WILL BE REQUIRED.

Plotted Date: 2/15/2013

DESIGNER/DRAFTER: **SN**

CHECKED BY: **MSC**

SCALE IN FEET 0 5 10

SCALE 1" = 5'

STATE OF CONNECTICUT
DEPARTMENT OF TRANSPORTATION

Filename: ...\HW_MSH_0135_0270_XSC-02_61+50_130+00.dgn

SIGNATURE/ BLOCK:

OFFICE OF ENGINEERING

APPROVED BY: DATE:

PROJECT TITLE:

MERRITT PARKWAY (ROUTE 15)
SAFETY IMPROVEMENTS, RESURFACING
ENHANCEMENTS AND BRIDGE IMPROVEMENTS

TOWN: **STAMFORD**
NEW CANAAN

DRAWING TITLE: **CROSS SECTIONS**

PROJECT NO. **135-270**

DRAWING NO. **XSC-072**

SHEET NO. 01.05.073

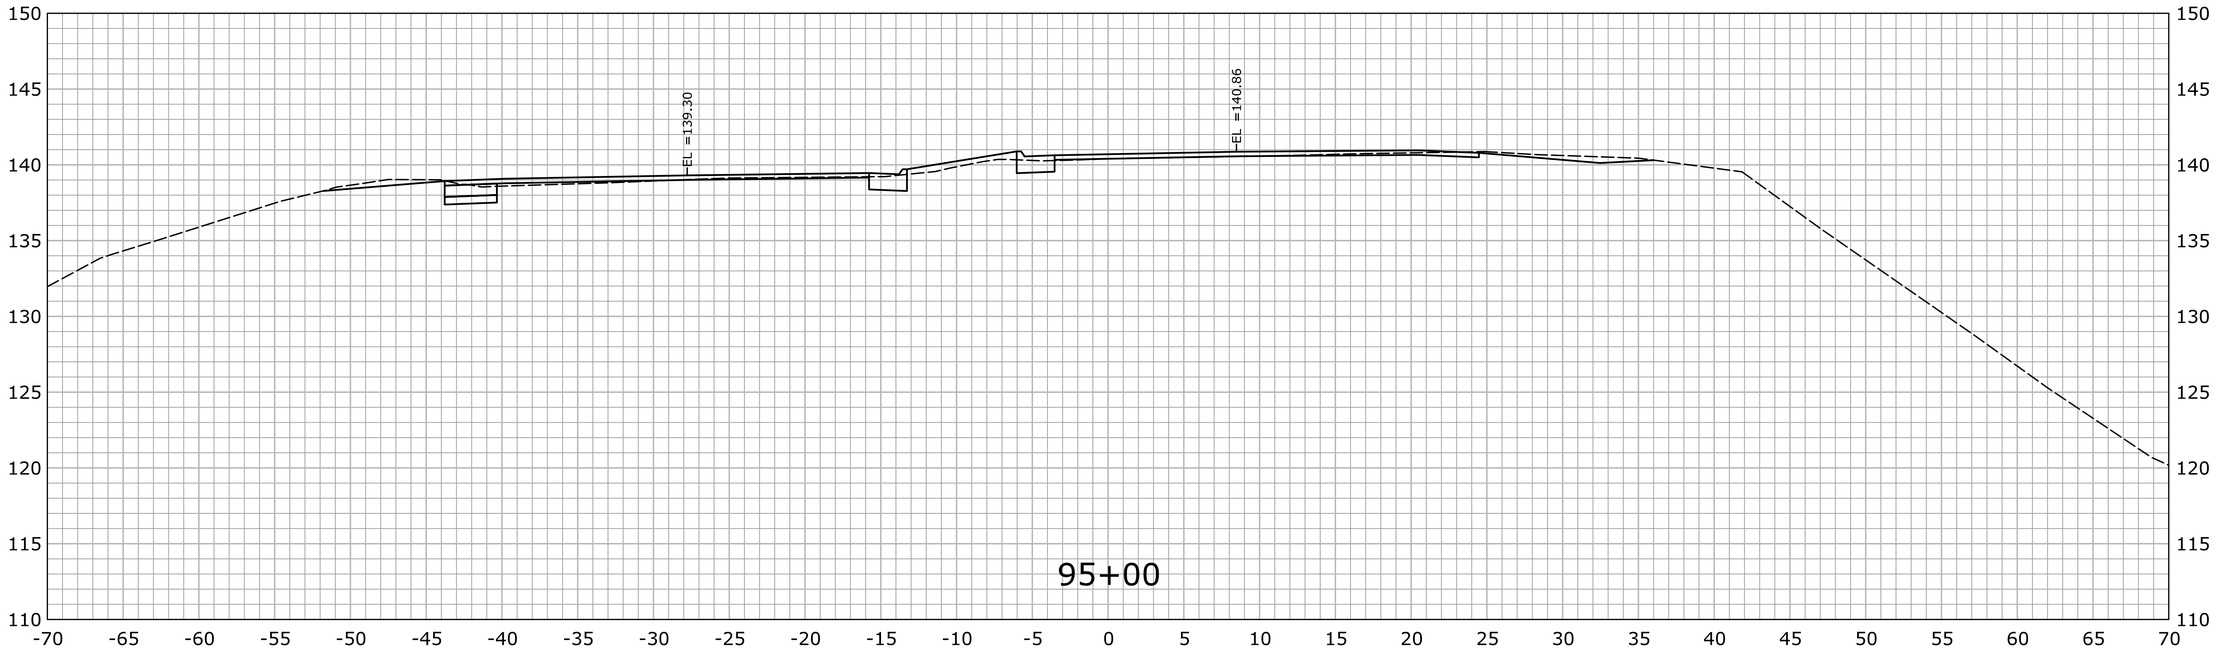

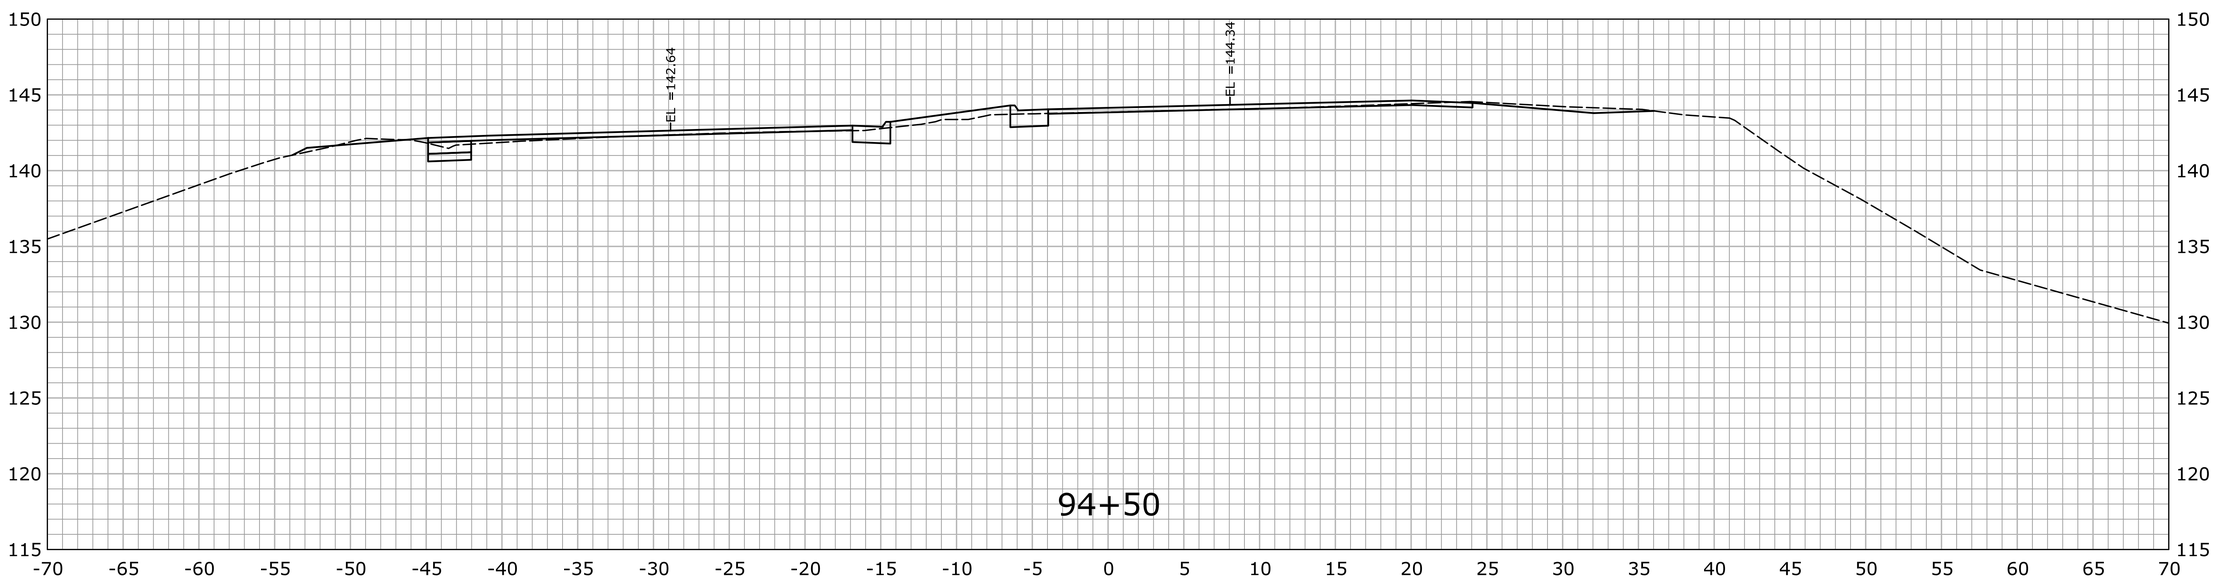

STA.94+50 TO STA.95+00

REV.	DATE	REVISION DESCRIPTION	SHEET NO.
-	-	-	-
-	-	-	-
-	-	-	-
-	-	-	-
-	-	-	-
-	-	-	-

THE INFORMATION, INCLUDING ESTIMATED QUANTITIES OF WORK, SHOWN ON THESE SHEETS IS BASED ON LIMITED INVESTIGATIONS BY THE STATE AND IS IN NO WAY WARRANTED TO INDICATE THE CONDITIONS OF ACTUAL QUANTITIES OF WORK WHICH WILL BE REQUIRED.

Plotted Date: 2/15/2013

DESIGNER/DRAFTER: **SN**

CHECKED BY: **MSC**

SCALE IN FEET 0 5 10

SCALE 1" = 5'

STATE OF CONNECTICUT
DEPARTMENT OF TRANSPORTATION

Filename: ...\HW_MSH_0135_0270_XSC-02_61+50_130+00.dgn

SIGNATURE/ BLOCK:

OFFICE OF ENGINEERING

APPROVED BY: DATE:

PROJECT TITLE:

MERRITT PARKWAY (ROUTE 15)
SAFETY IMPROVEMENTS, RESURFACING
ENHANCEMENTS AND BRIDGE IMPROVEMENTS

TOWN: **STAMFORD NEW CANAAN**

DRAWING TITLE: **CROSS SECTIONS**

PROJECT NO. **135-270**

DRAWING NO. **XSC-073**

SHEET NO. 01.05.074

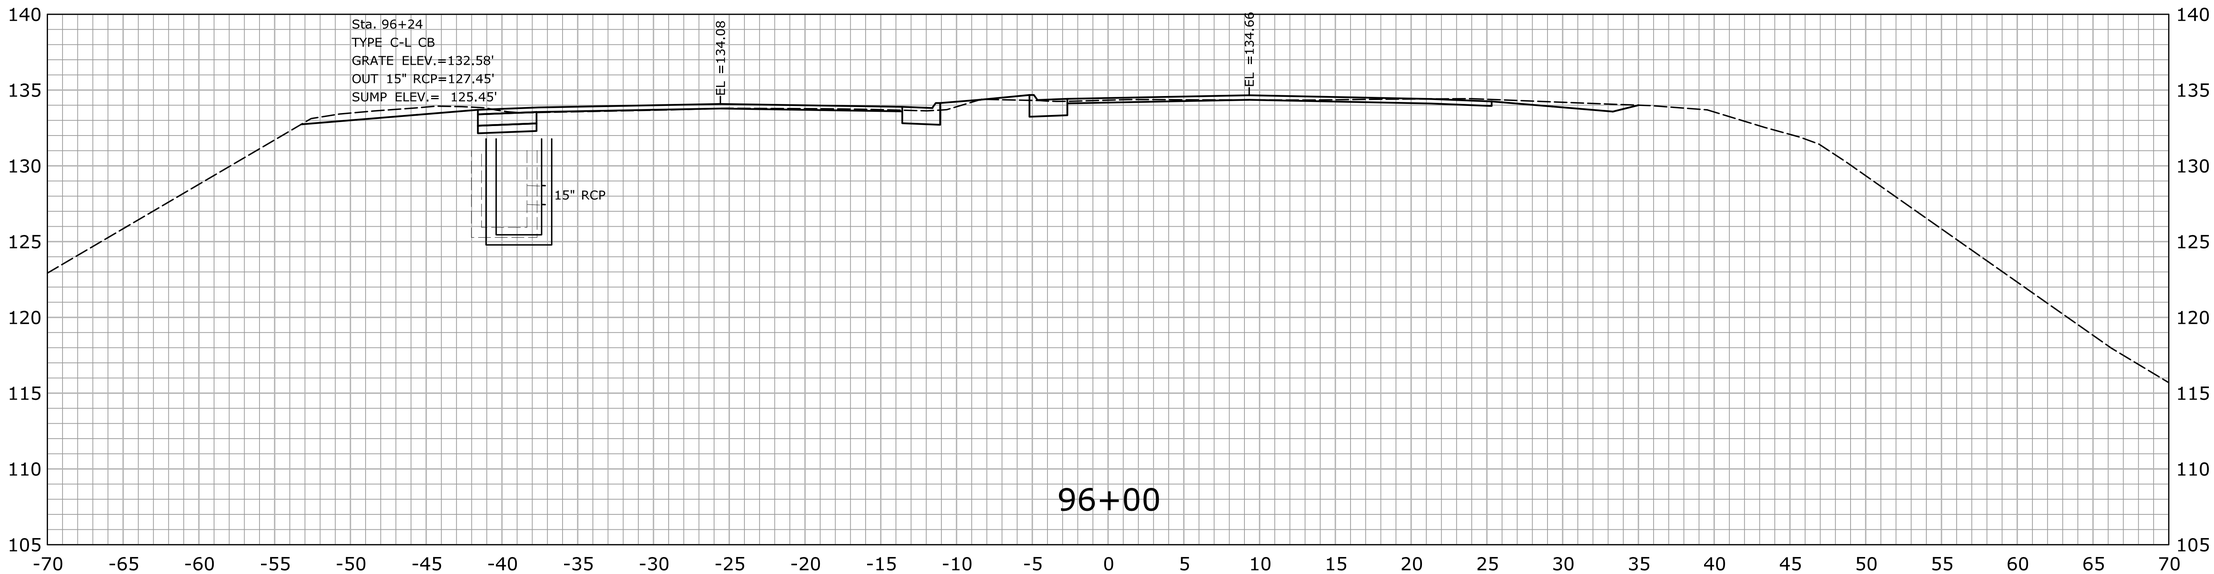

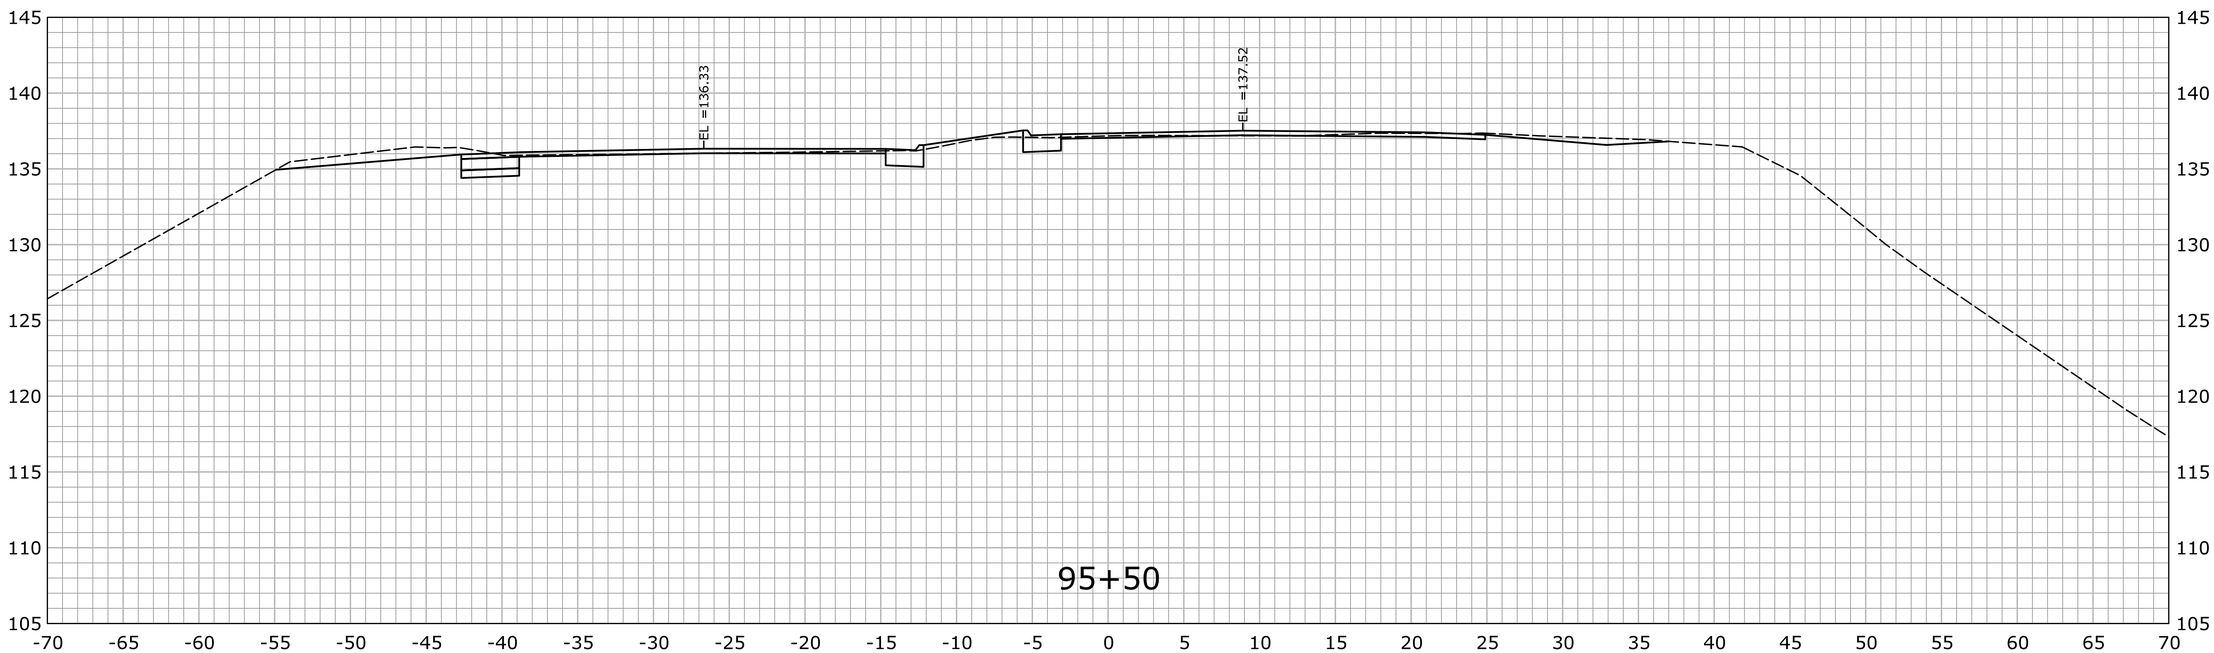

STA.95+50 TO STA.96+00

REV.	DATE	REVISION DESCRIPTION	SHEET NO.
-	-	-	-
-	-	-	-
-	-	-	-
-	-	-	-
-	-	-	-
-	-	-	-

THE INFORMATION, INCLUDING ESTIMATED QUANTITIES OF WORK, SHOWN ON THESE SHEETS IS BASED ON LIMITED INVESTIGATIONS BY THE STATE AND IS IN NO WAY WARRANTED TO INDICATE THE CONDITIONS OF ACTUAL QUANTITIES OF WORK WHICH WILL BE REQUIRED.

Plotted Date: 2/15/2013

DESIGNER/DRAFTER: **SN**

CHECKED BY: **MSC**

SCALE IN FEET 0 5 10

SCALE 1" = 5'

STATE OF CONNECTICUT
DEPARTMENT OF TRANSPORTATION

Filename: ...\HW_MSH_0135_0270_XSC-02_61+50_130+00.dgn

SIGNATURE/ BLOCK:

OFFICE OF ENGINEERING

APPROVED BY: DATE:

PROJECT TITLE:

MERRITT PARKWAY (ROUTE 15)
SAFETY IMPROVEMENTS, RESURFACING
ENHANCEMENTS AND BRIDGE IMPROVEMENTS

TOWN: **STAMFORD NEW CANAAN**

DRAWING TITLE: **CROSS SECTIONS**

PROJECT NO. **135-270**

DRAWING NO. **XSC-074**

SHEET NO. 01.05.075

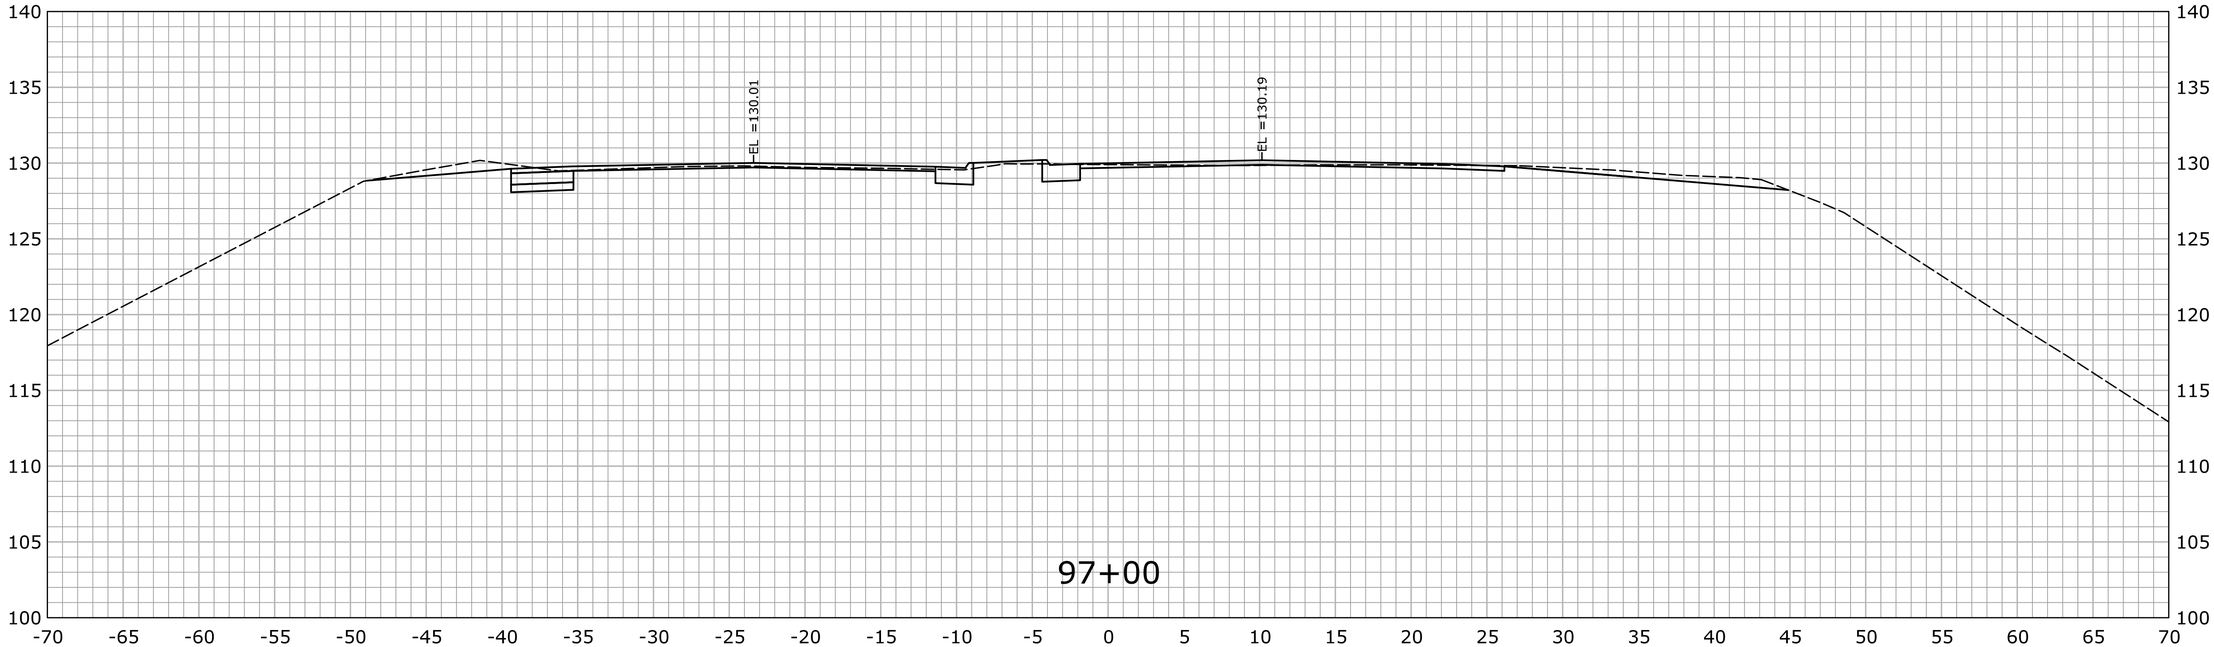

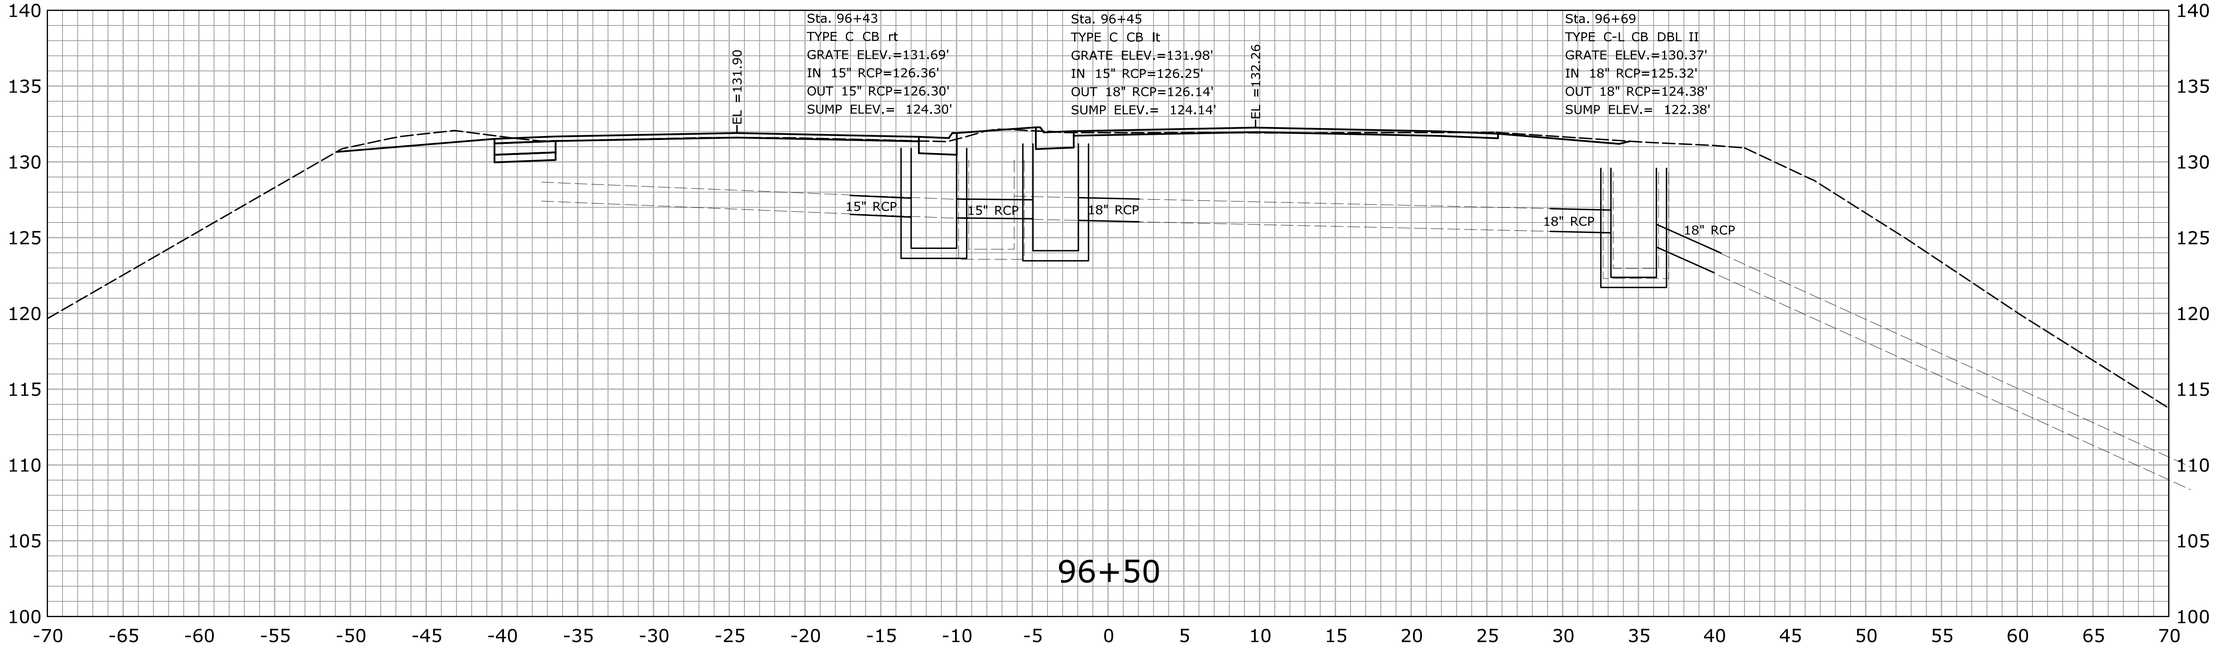

STA.96+50 TO STA.97+00

REV.	DATE	REVISION DESCRIPTION	SHEET NO.
-	-	-	-
-	-	-	-
-	-	-	-
-	-	-	-
-	-	-	-
-	-	-	-

THE INFORMATION, INCLUDING ESTIMATED QUANTITIES OF WORK, SHOWN ON THESE SHEETS IS BASED ON LIMITED INVESTIGATIONS BY THE STATE AND IS IN NO WAY WARRANTED TO INDICATE THE CONDITIONS OF ACTUAL QUANTITIES OF WORK WHICH WILL BE REQUIRED.

Plotted Date: 2/15/2013

DESIGNER/DRAFTER: **SN**

CHECKED BY: **MSC**

SCALE IN FEET 0 5 10

SCALE 1" = 5'

STATE OF CONNECTICUT
DEPARTMENT OF TRANSPORTATION

Filename: ...\HW_MSH_0135_0270_XSC-02_61+50_130+00.dgn

SIGNATURE/ BLOCK:

OFFICE OF ENGINEERING

APPROVED BY: DATE:

PROJECT TITLE:

MERRITT PARKWAY (ROUTE 15)
SAFETY IMPROVEMENTS, RESURFACING
ENHANCEMENTS AND BRIDGE IMPROVEMENTS

TOWN: **STAMFORD NEW CANAAN**

DRAWING TITLE: **CROSS SECTIONS**

PROJECT NO. **135-270**

DRAWING NO. **XSC-075**

SHEET NO. 01.05.076

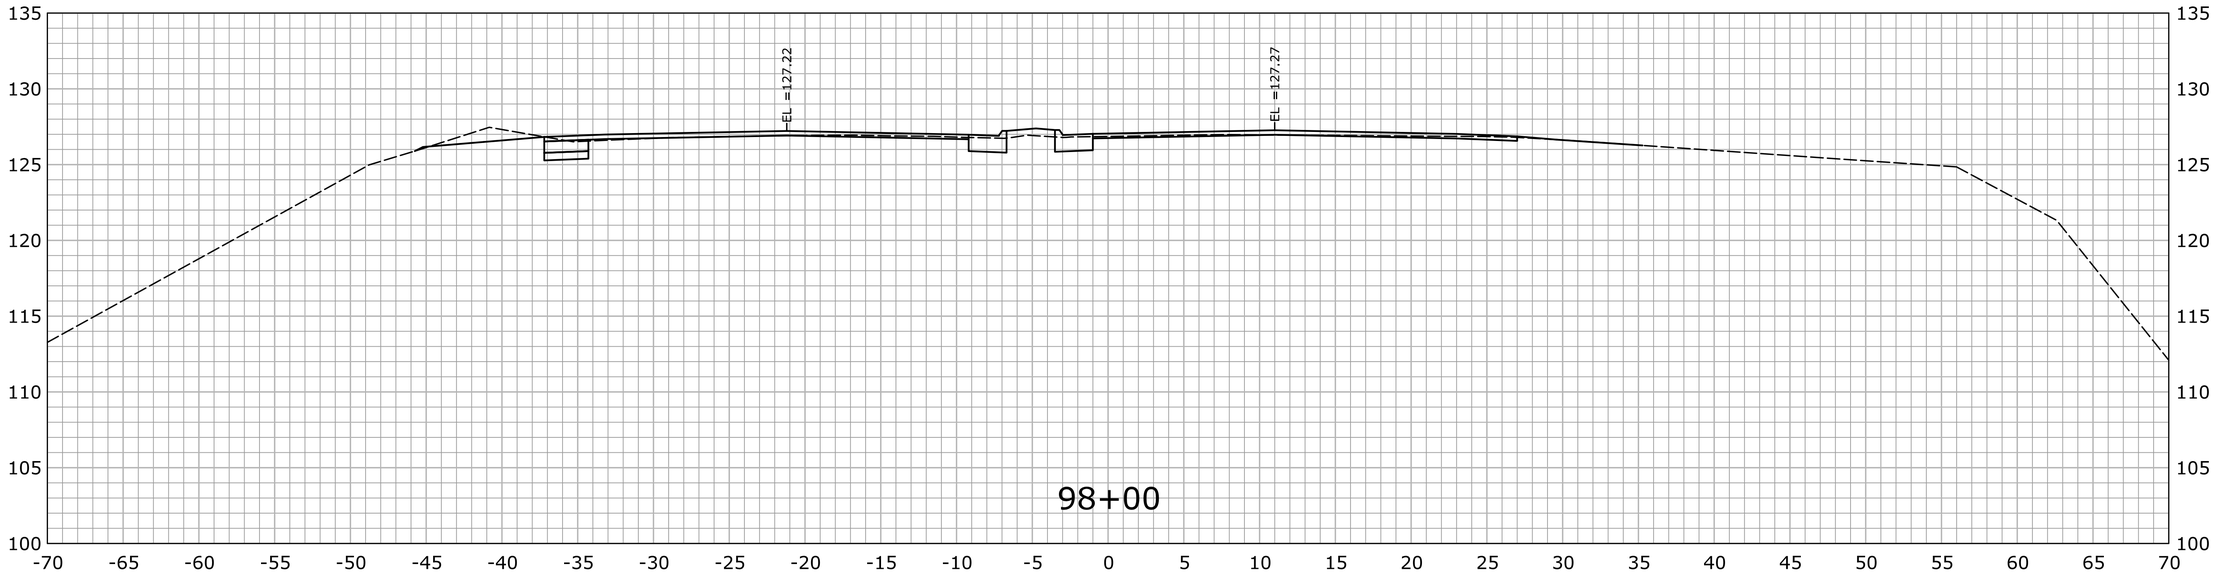

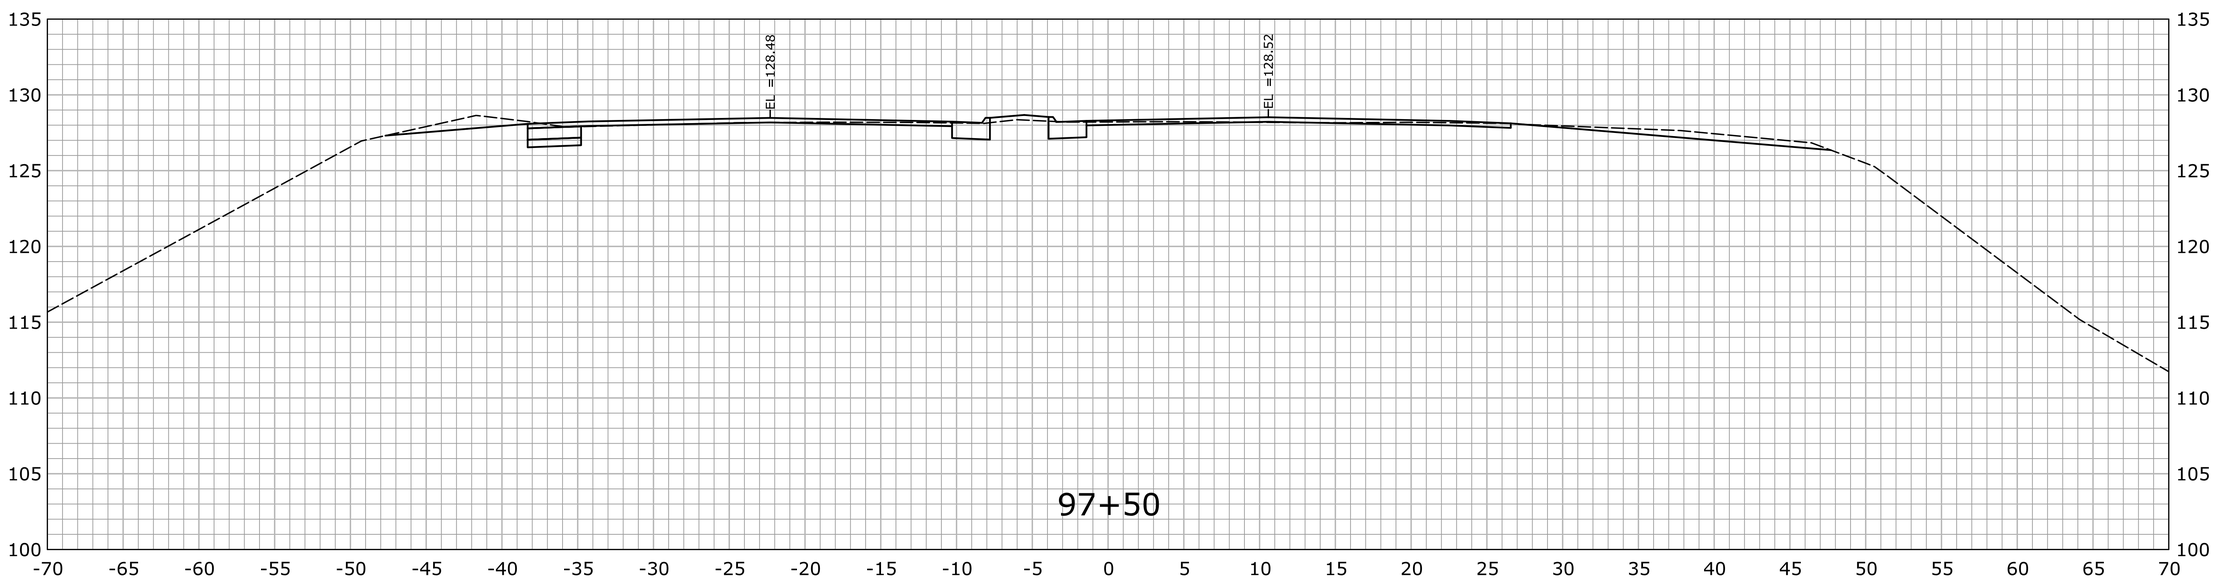

STA.97+50 TO STA.98+00

REV.	DATE	REVISION DESCRIPTION	SHEET NO.
-	-	-	-
-	-	-	-
-	-	-	-
-	-	-	-
-	-	-	-
-	-	-	-

THE INFORMATION, INCLUDING ESTIMATED QUANTITIES OF WORK, SHOWN ON THESE SHEETS IS BASED ON LIMITED INVESTIGATIONS BY THE STATE AND IS IN NO WAY WARRANTED TO INDICATE THE CONDITIONS OF ACTUAL QUANTITIES OF WORK WHICH WILL BE REQUIRED.

Plotted Date: 2/15/2013

DESIGNER/DRAFTER: **SN**

CHECKED BY: **MSC**

SCALE IN FEET 0 5 10

SCALE 1" = 5'

STATE OF CONNECTICUT
DEPARTMENT OF TRANSPORTATION

Filename: ...\HW_MSH_0135_0270_XSC-02_61+50_130+00.dgn

SIGNATURE/ BLOCK:

OFFICE OF ENGINEERING

APPROVED BY: DATE:

PROJECT TITLE:

MERRITT PARKWAY (ROUTE 15)
SAFETY IMPROVEMENTS, RESURFACING
ENHANCEMENTS AND BRIDGE IMPROVEMENTS

TOWN: **STAMFORD NEW CANAAN**

DRAWING TITLE: **CROSS SECTIONS**

PROJECT NO. **135-270**

DRAWING NO. **XSC-076**

SHEET NO. 01.05.077

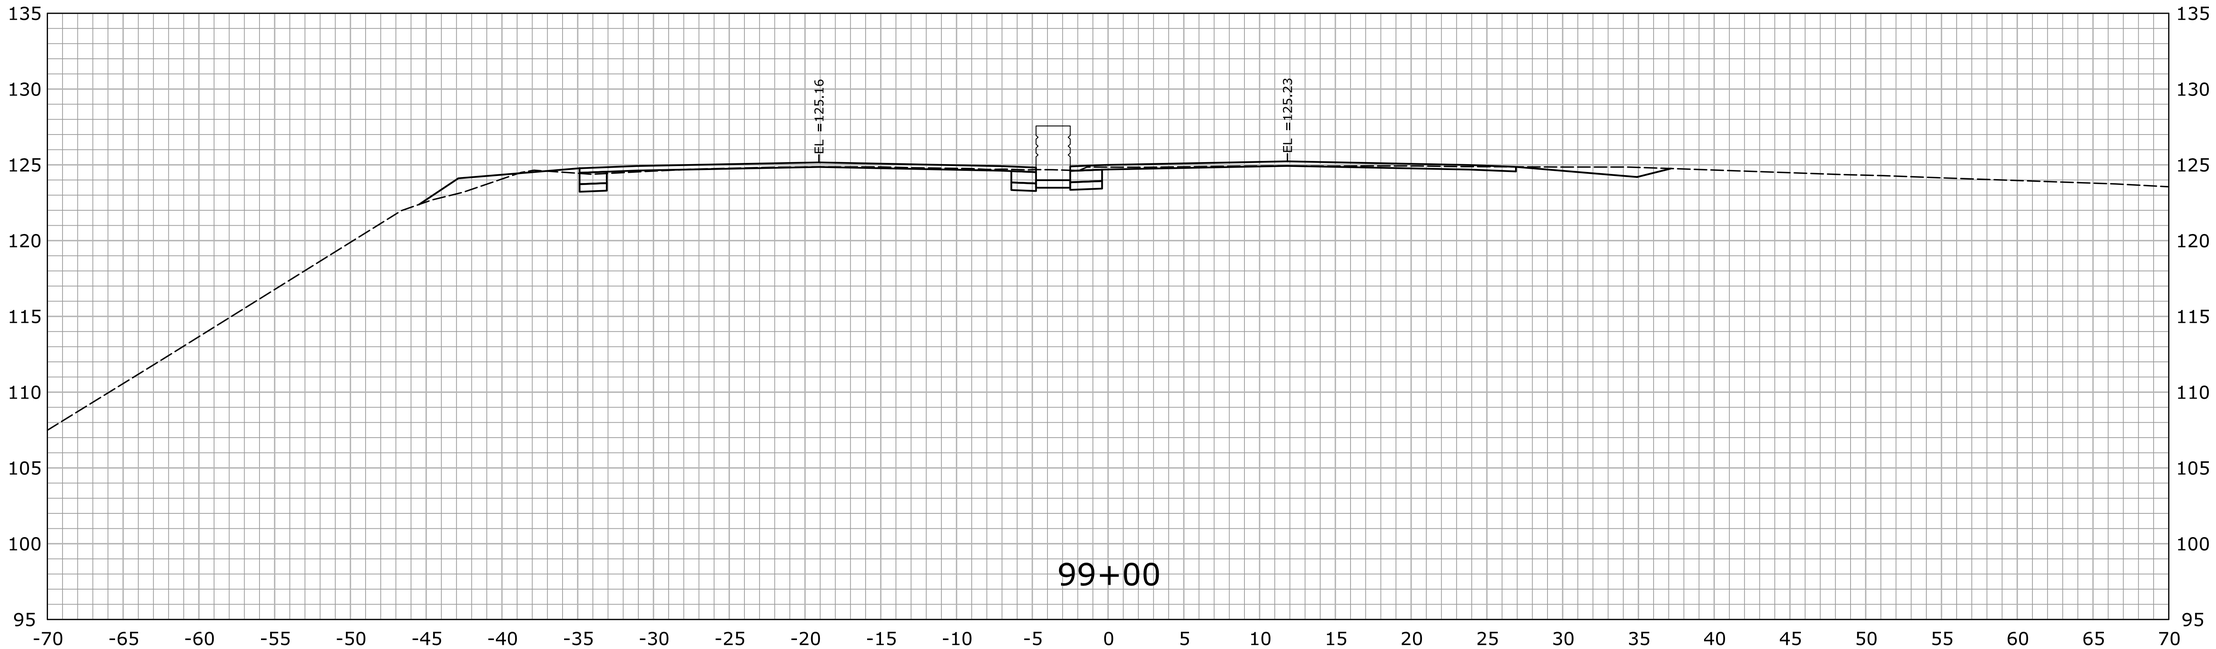

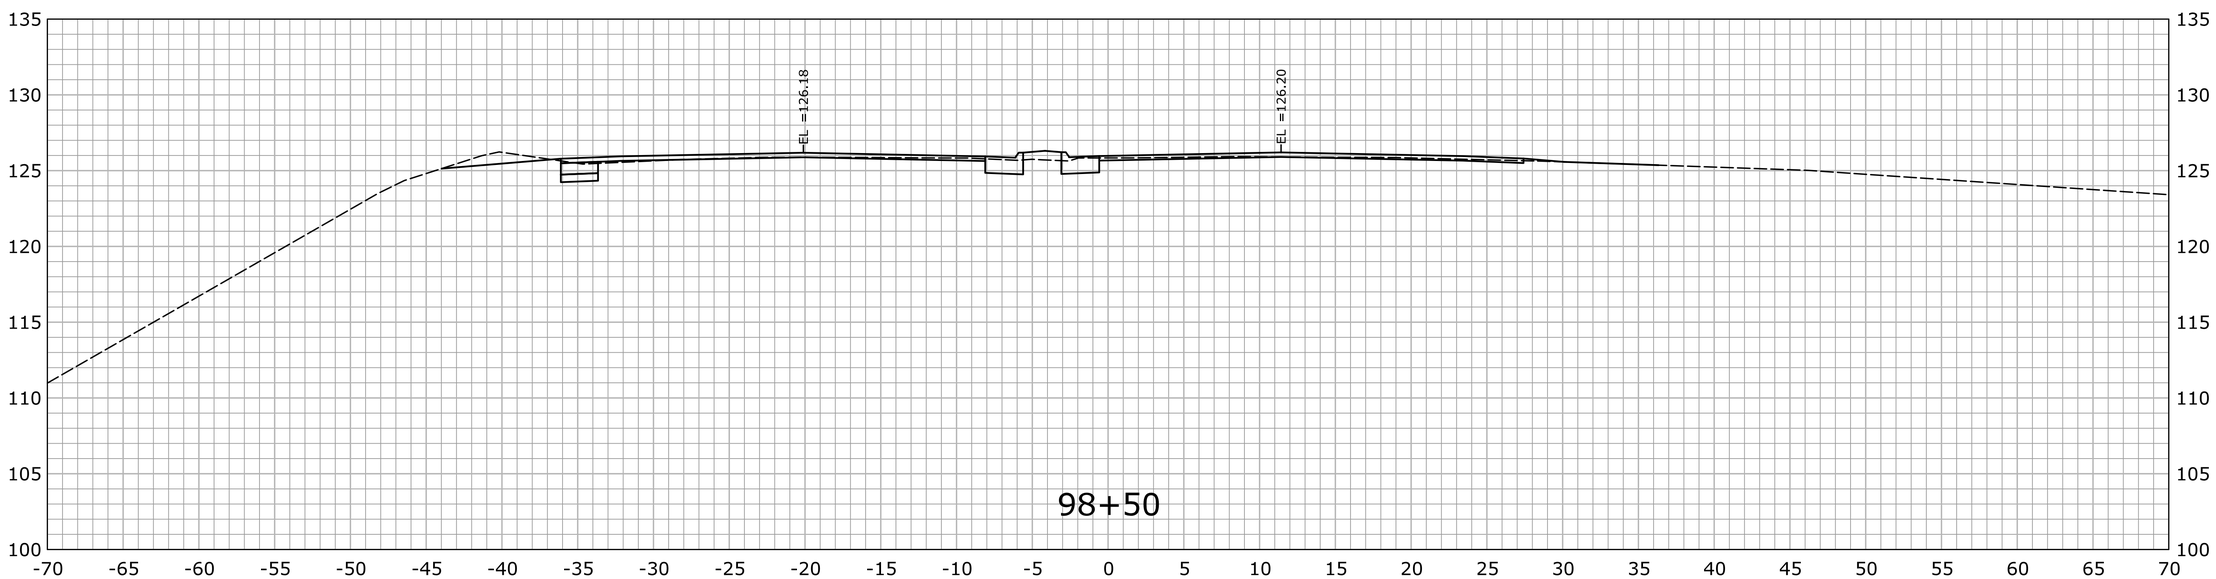

STA.98+50 TO STA.99+00

REV.	DATE	REVISION DESCRIPTION	SHEET NO.
-	-	-	-
-	-	-	-
-	-	-	-
-	-	-	-
-	-	-	-
-	-	-	-

THE INFORMATION, INCLUDING ESTIMATED QUANTITIES OF WORK, SHOWN ON THESE SHEETS IS BASED ON LIMITED INVESTIGATIONS BY THE STATE AND IS IN NO WAY WARRANTED TO INDICATE THE CONDITIONS OF ACTUAL QUANTITIES OF WORK WHICH WILL BE REQUIRED.

Plotted Date: 2/15/2013

DESIGNER/DRAFTER: **SN**

CHECKED BY: **MSC**

SCALE IN FEET 0 5 10

SCALE 1" = 5'

STATE OF CONNECTICUT
DEPARTMENT OF TRANSPORTATION

Filename: ...\HW_MSH_0135_0270_XSC-02_61+50_130+00.dgn

SIGNATURE/ BLOCK:

OFFICE OF ENGINEERING

APPROVED BY: DATE:

PROJECT TITLE:

MERRITT PARKWAY (ROUTE 15)
SAFETY IMPROVEMENTS, RESURFACING
ENHANCEMENTS AND BRIDGE IMPROVEMENTS

TOWN: **STAMFORD NEW CANAAN**

DRAWING TITLE: **CROSS SECTIONS**

PROJECT NO. **135-270**

DRAWING NO. **XSC-077**

SHEET NO. 01.05.078

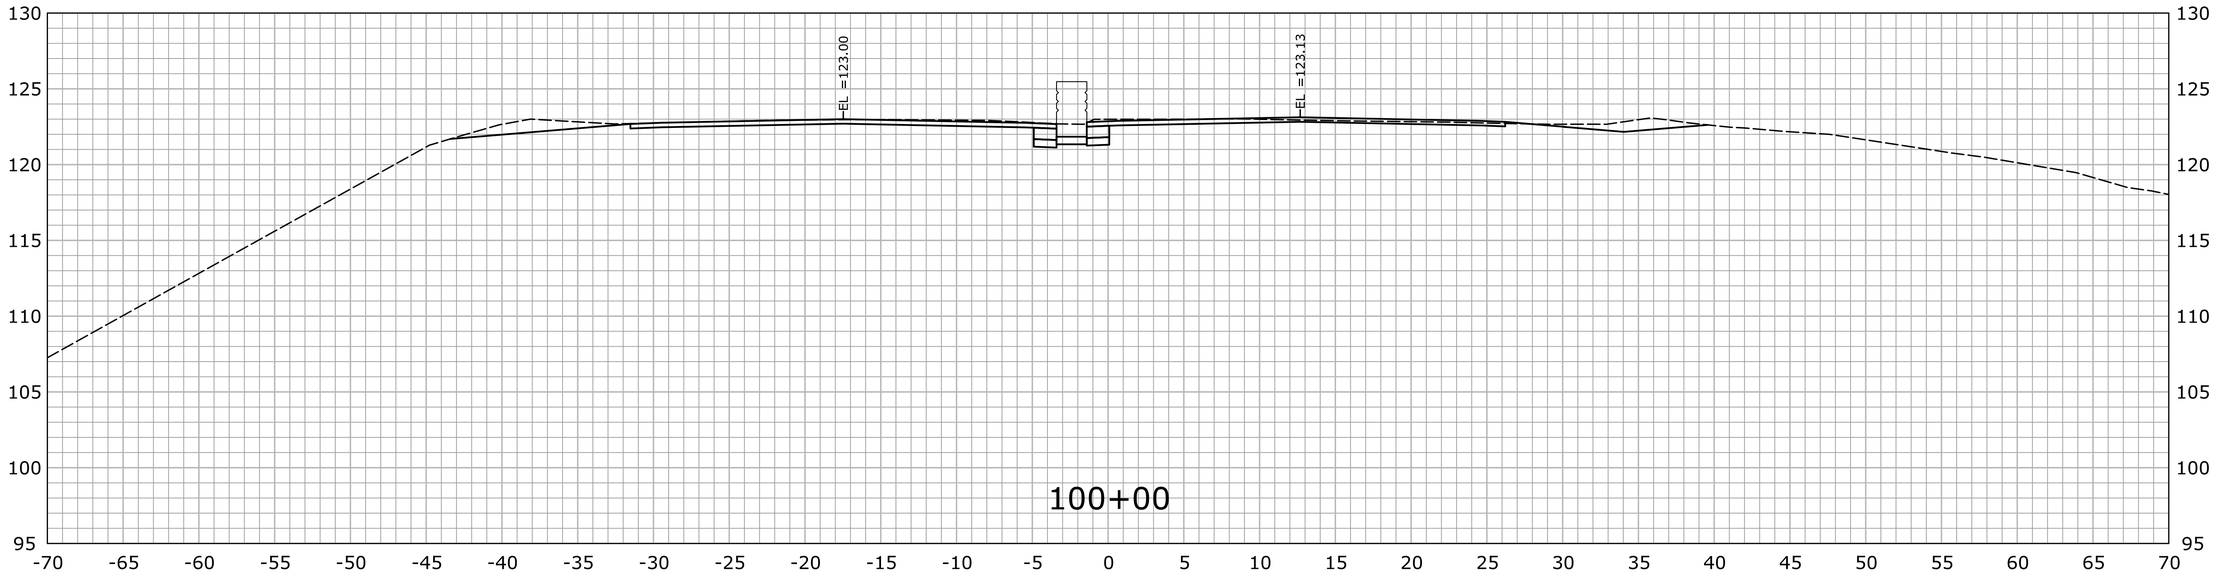

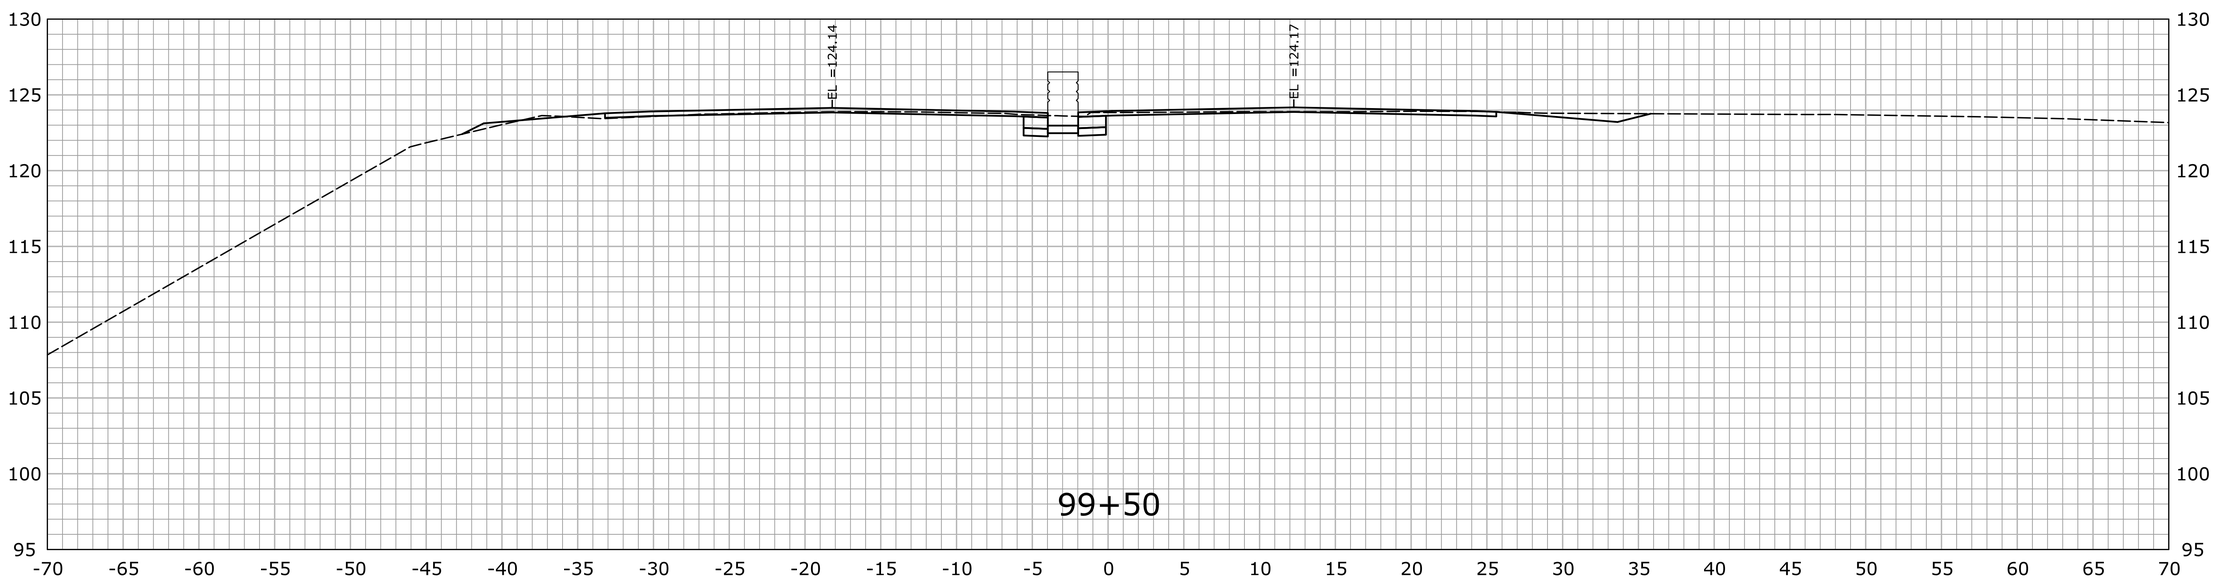

STA.99+50 TO STA.100+00

REV.	DATE	REVISION DESCRIPTION	SHEET NO.
-	-	-	-
-	-	-	-
-	-	-	-
-	-	-	-
-	-	-	-
-	-	-	-

THE INFORMATION, INCLUDING ESTIMATED QUANTITIES OF WORK, SHOWN ON THESE SHEETS IS BASED ON LIMITED INVESTIGATIONS BY THE STATE AND IS IN NO WAY WARRANTED TO INDICATE THE CONDITIONS OF ACTUAL QUANTITIES OF WORK WHICH WILL BE REQUIRED.

Plotted Date: 2/15/2013

DESIGNER/DRAFTER: SN

CHECKED BY: MSC

SCALE IN FEET 0 5 10

SCALE 1" = 5'

STATE OF CONNECTICUT
DEPARTMENT OF TRANSPORTATION

Filename: ...\HW_MSH_0135_0270_XSC-02_61+50_130+00.dgn

SIGNATURE/ BLOCK:

OFFICE OF ENGINEERING

APPROVED BY: DATE:

PROJECT TITLE:

MERRITT PARKWAY (ROUTE 15)
SAFETY IMPROVEMENTS, RESURFACING
ENHANCEMENTS AND BRIDGE IMPROVEMENTS

TOWN:

STAMFORD
NEW CANAAN

DRAWING TITLE:

CROSS SECTIONS

PROJECT NO. 135-270

DRAWING NO. XSC-078

SHEET NO. 01.05.079

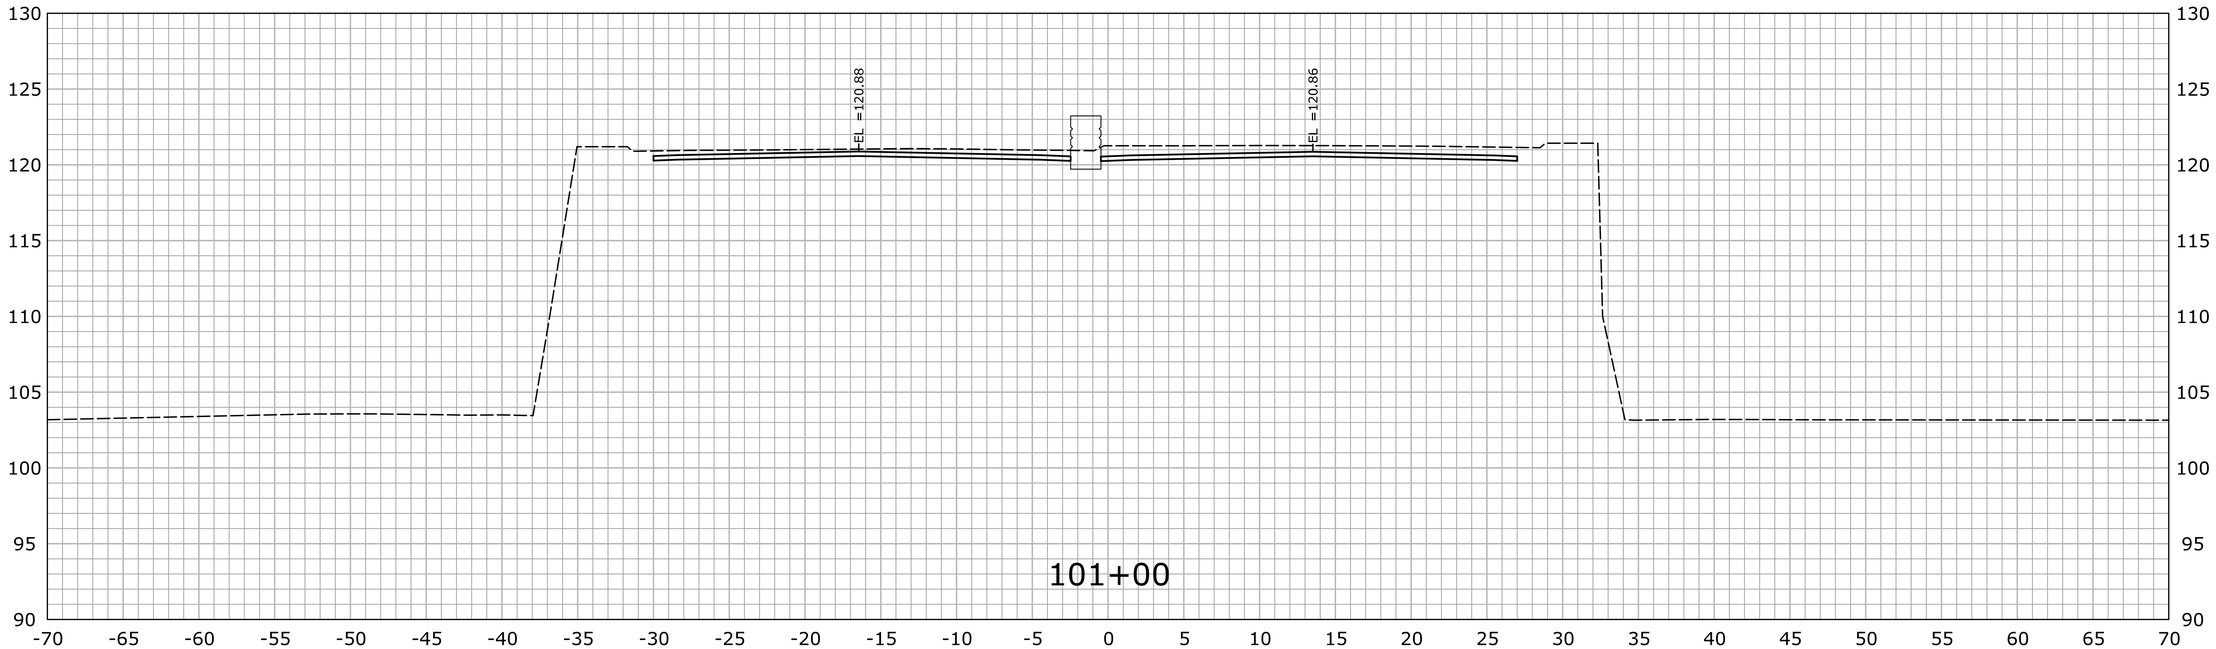

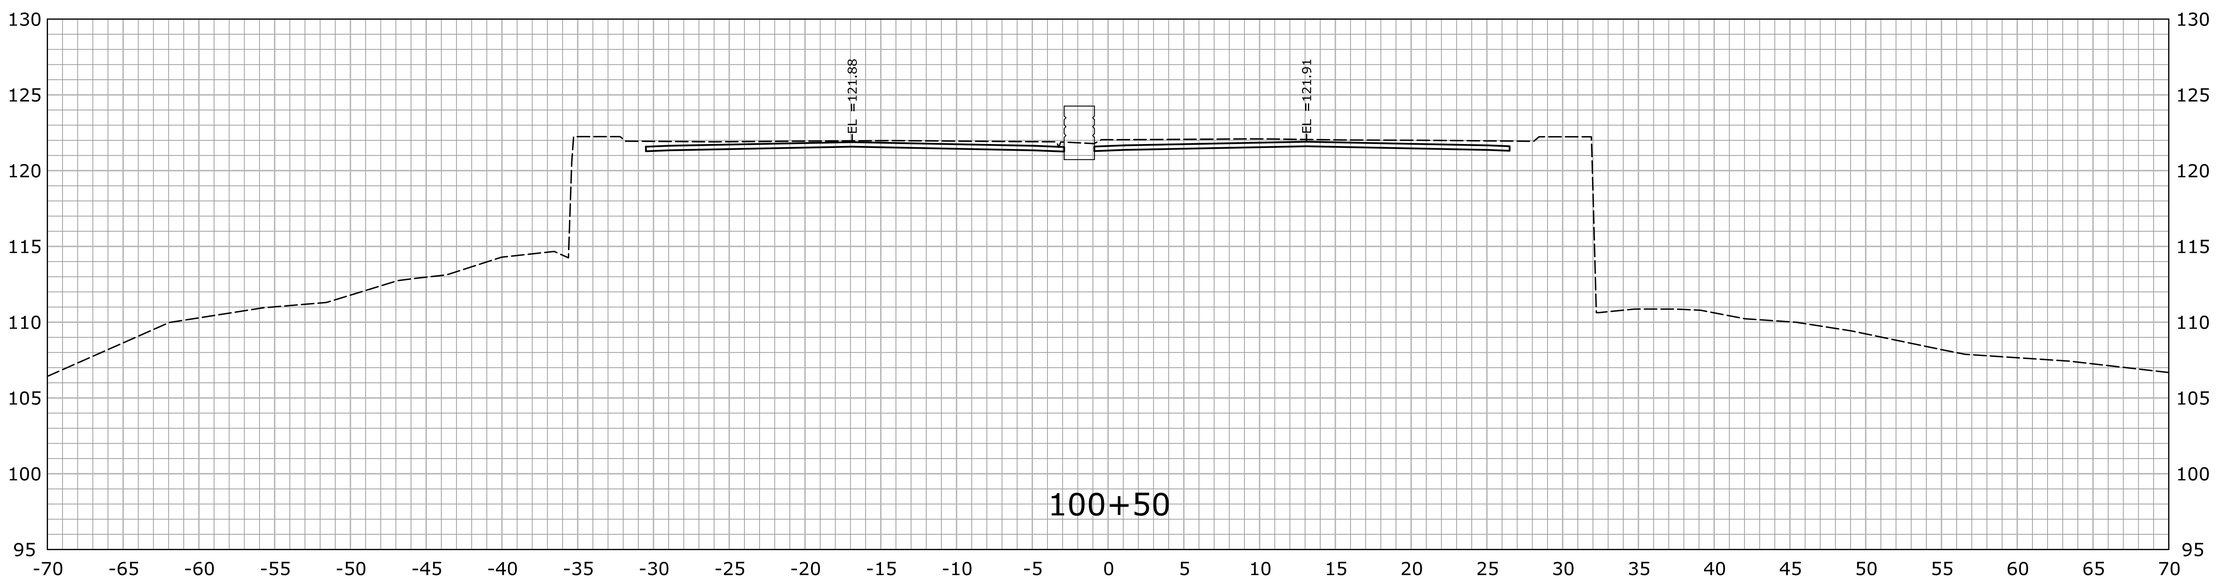

STA.100+50 TO STA.101+00

REV.	DATE	REVISION DESCRIPTION	SHEET NO.
-	-	-	-
-	-	-	-
-	-	-	-
-	-	-	-
-	-	-	-
-	-	-	-

THE INFORMATION, INCLUDING ESTIMATED QUANTITIES OF WORK, SHOWN ON THESE SHEETS IS BASED ON LIMITED INVESTIGATIONS BY THE STATE AND IS IN NO WAY WARRANTED TO INDICATE THE CONDITIONS OF ACTUAL QUANTITIES OF WORK WHICH WILL BE REQUIRED.

Plotted Date: 2/15/2013

DESIGNER/DRAFTER: **SN**

CHECKED BY: **MSC**

SCALE IN FEET 0 5 10

SCALE 1" = 5'

STATE OF CONNECTICUT
DEPARTMENT OF TRANSPORTATION

Filename: ...\HW_MSH_0135_0270_XSC-02_61+50_130+00.dgn

SIGNATURE/ BLOCK:

OFFICE OF ENGINEERING

APPROVED BY: DATE:

PROJECT TITLE:

MERRITT PARKWAY (ROUTE 15)
SAFETY IMPROVEMENTS, RESURFACING
ENHANCEMENTS AND BRIDGE IMPROVEMENTS

TOWN: **STAMFORD NEW CANAAN**

DRAWING TITLE: **CROSS SECTIONS**

PROJECT NO. **135-270**

DRAWING NO. **XSC-079**

SHEET NO. 01.05.080

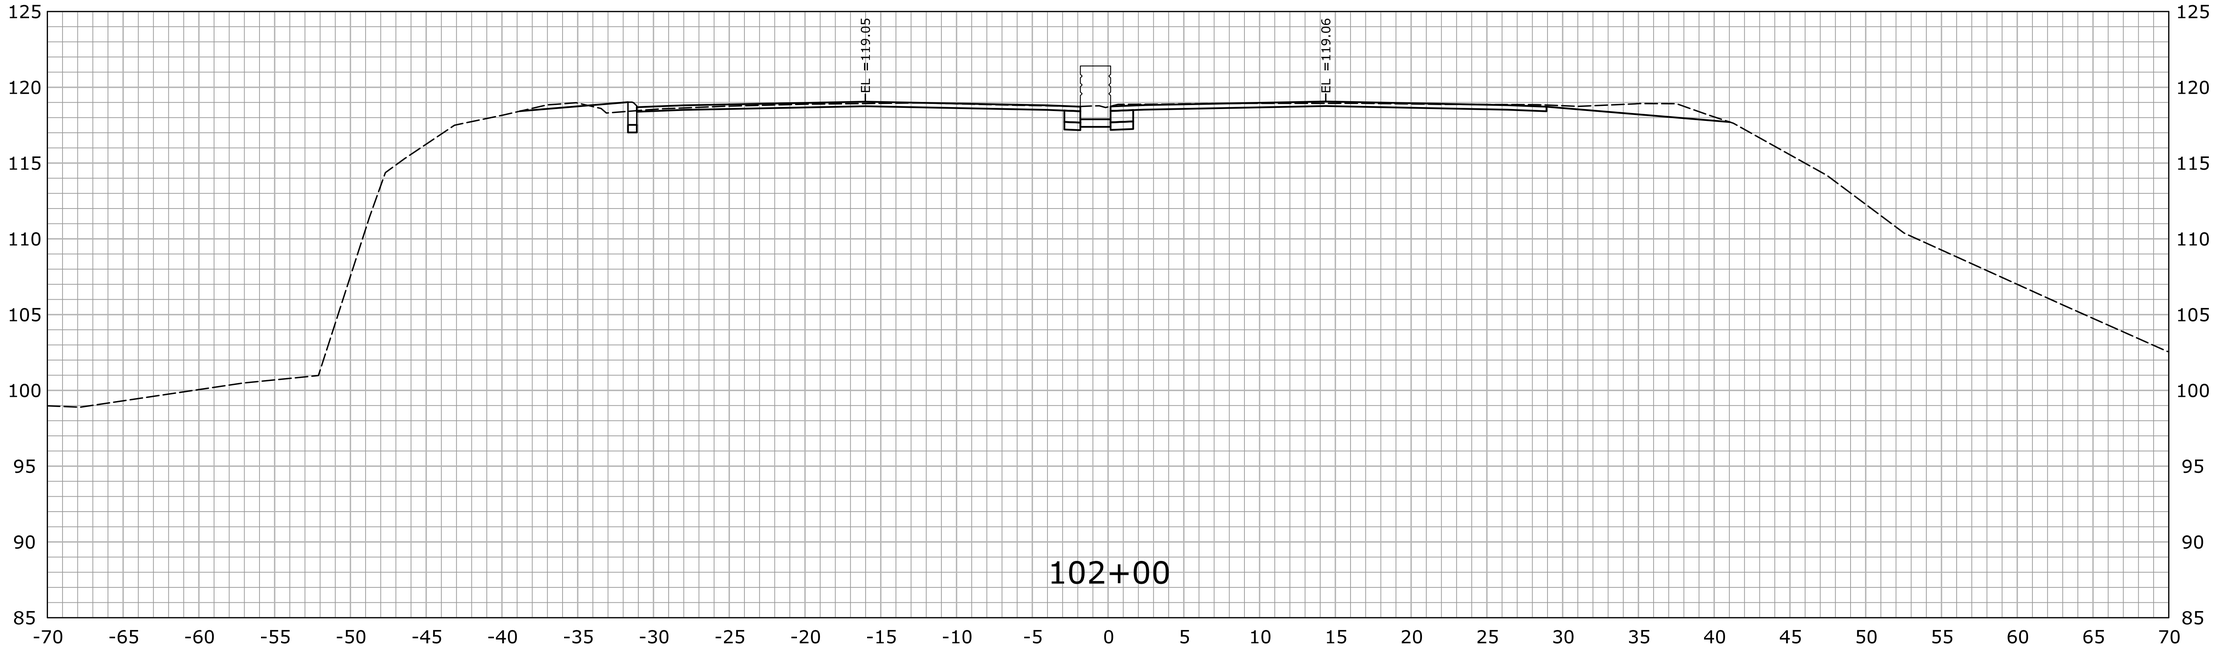

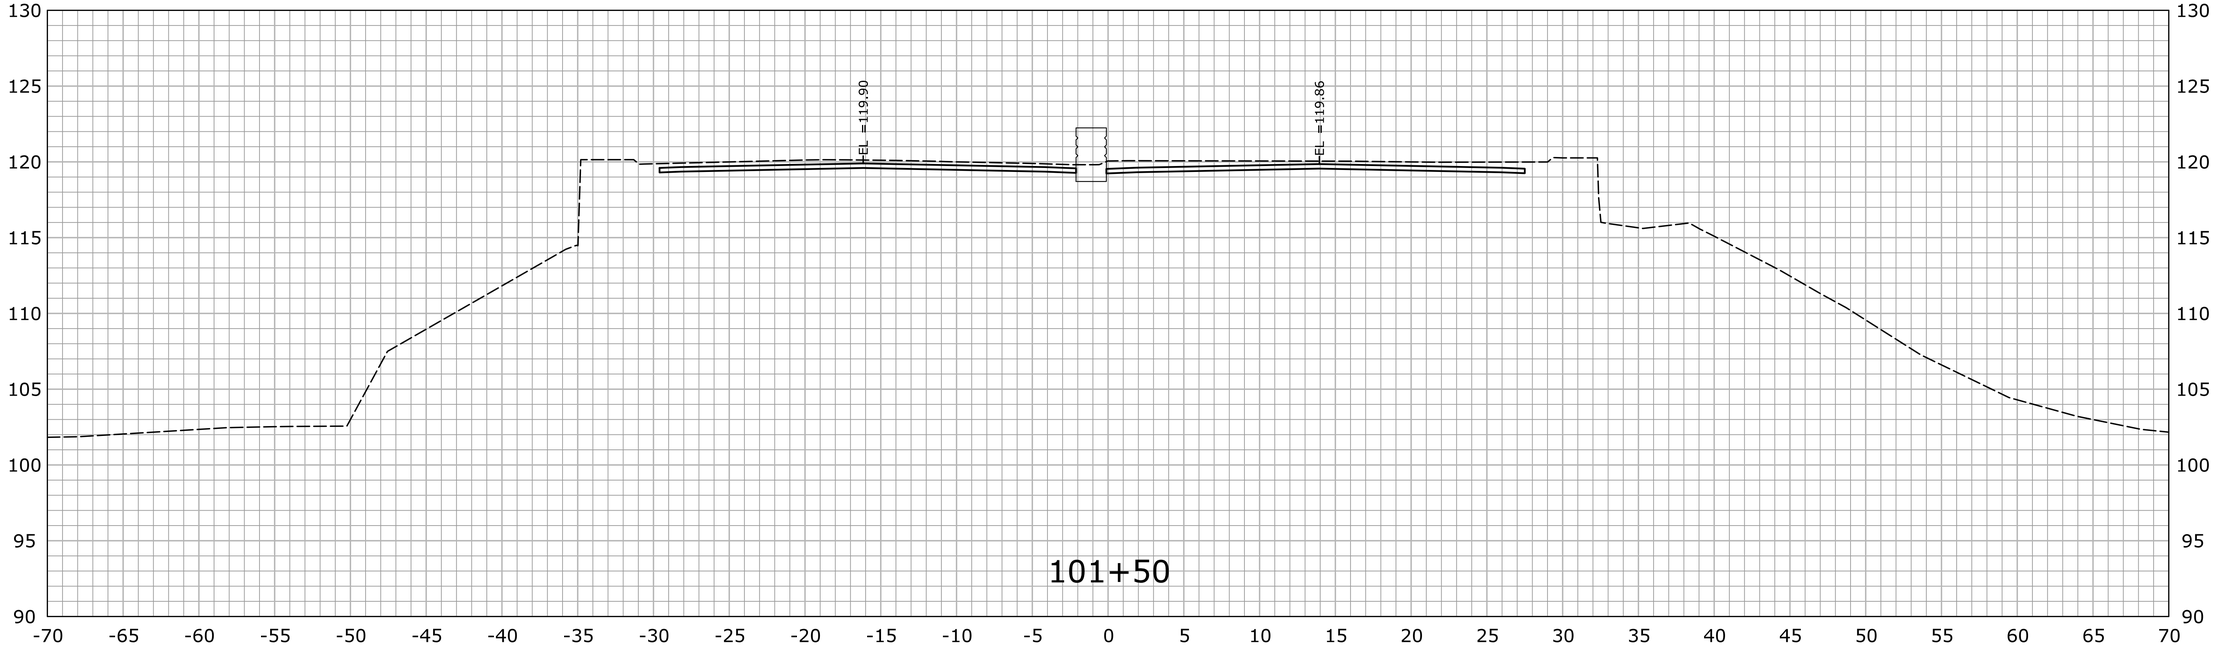

STA.101+50 TO STA.102+00

REV.	DATE	REVISION DESCRIPTION	SHEET NO.
-	-	-	-
-	-	-	-
-	-	-	-
-	-	-	-
-	-	-	-
-	-	-	-

THE INFORMATION, INCLUDING ESTIMATED QUANTITIES OF WORK, SHOWN ON THESE SHEETS IS BASED ON LIMITED INVESTIGATIONS BY THE STATE AND IS IN NO WAY WARRANTED TO INDICATE THE CONDITIONS OF ACTUAL QUANTITIES OF WORK WHICH WILL BE REQUIRED.

Plotted Date: 2/15/2013

DESIGNER/DRAFTER: **SN**

CHECKED BY: **MSC**

SCALE IN FEET 0 5 10

SCALE 1" = 5'

STATE OF CONNECTICUT
DEPARTMENT OF TRANSPORTATION

Filename: ...\HW_MSH_0135_0270_XSC-02_61+50_130+00.dgn

SIGNATURE/ BLOCK:

OFFICE OF ENGINEERING

APPROVED BY: DATE:

PROJECT TITLE:

MERRITT PARKWAY (ROUTE 15)
SAFETY IMPROVEMENTS, RESURFACING
ENHANCEMENTS AND BRIDGE IMPROVEMENTS

TOWN: **STAMFORD NEW CANAAN**

DRAWING TITLE: **CROSS SECTIONS**

PROJECT NO. **135-270**

DRAWING NO. **XSC-080**

SHEET NO. 01.05.081

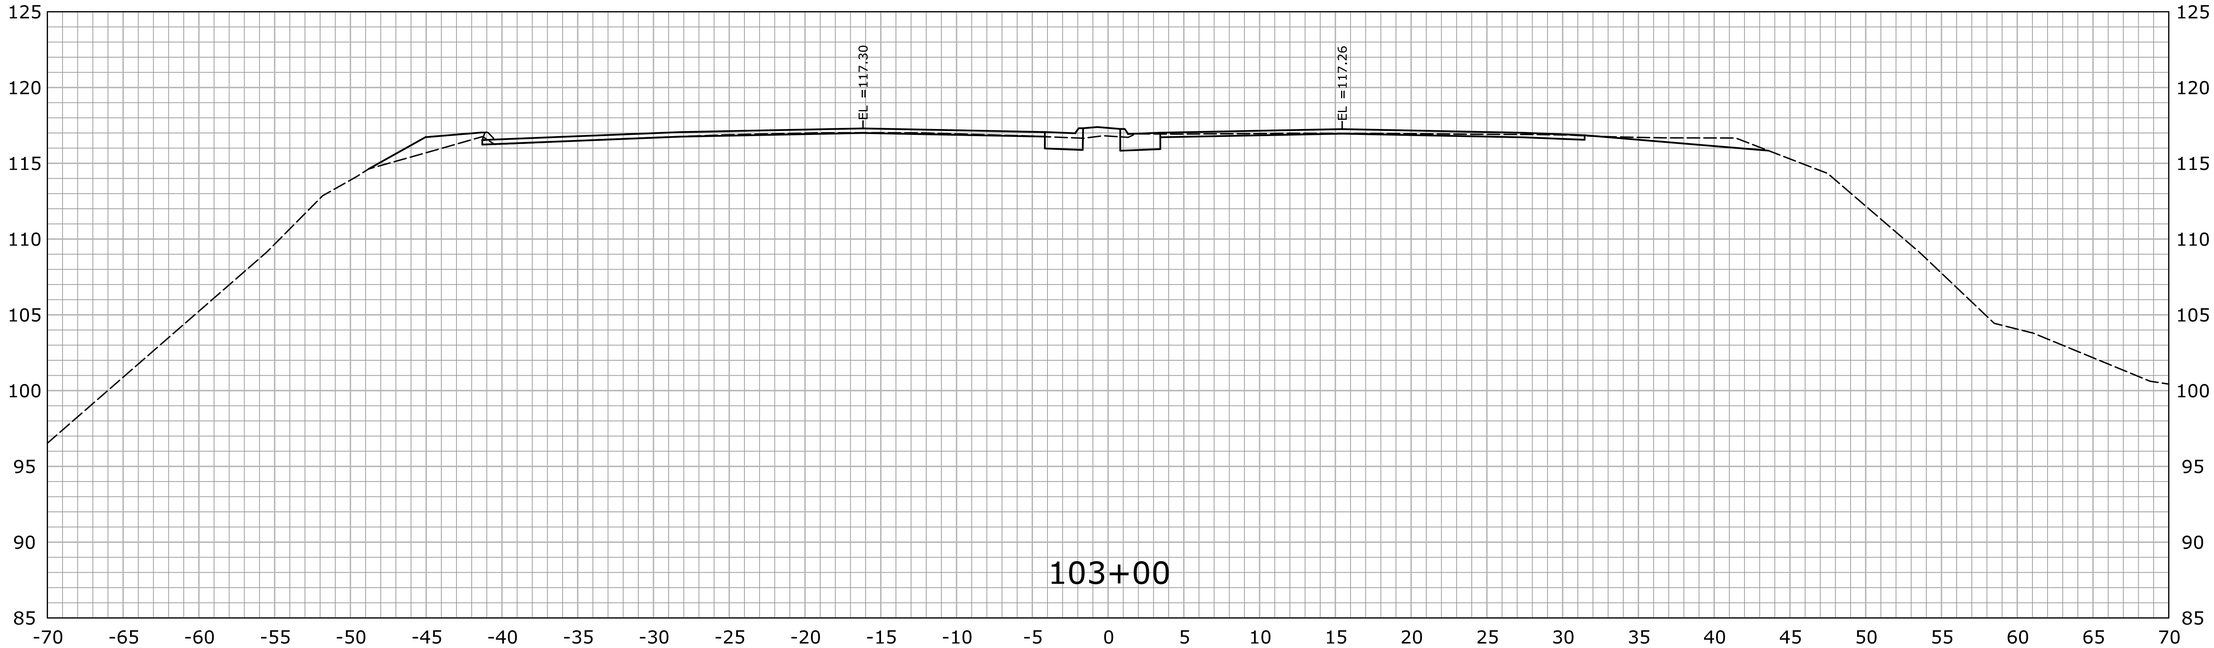

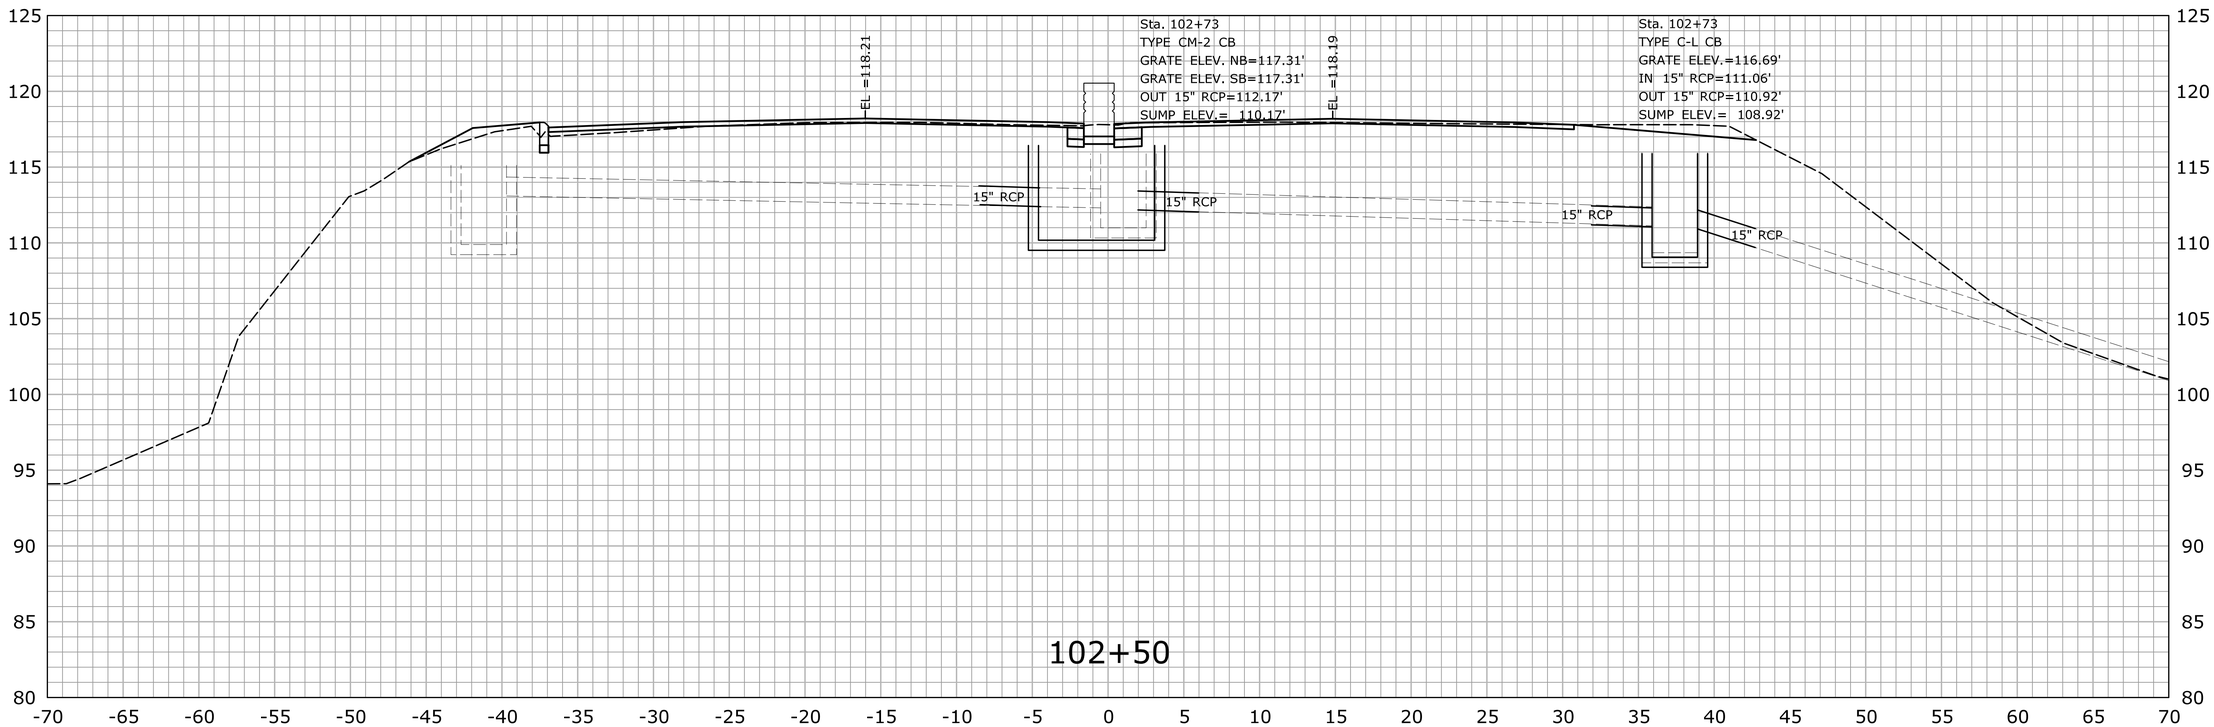

STA.102+50 TO STA.103+00

REV.	DATE	REVISION DESCRIPTION	SHEET NO.
-	-	-	-
-	-	-	-
-	-	-	-
-	-	-	-
-	-	-	-
-	-	-	-

THE INFORMATION, INCLUDING ESTIMATED QUANTITIES OF WORK, SHOWN ON THESE SHEETS IS BASED ON LIMITED INVESTIGATIONS BY THE STATE AND IS IN NO WAY WARRANTED TO INDICATE THE CONDITIONS OF ACTUAL QUANTITIES OF WORK WHICH WILL BE REQUIRED.

Plotted Date: 2/15/2013

DESIGNER/DRAFTER: **SN**

CHECKED BY: **MSC**

SCALE IN FEET 0 5 10

SCALE 1" = 5'

STATE OF CONNECTICUT
DEPARTMENT OF TRANSPORTATION

Filename: ...\HW_MSH_0135_0270_XSC-02_61+50_130+00.dgn

SIGNATURE/ BLOCK:

OFFICE OF ENGINEERING

APPROVED BY: DATE:

PROJECT TITLE:

MERRITT PARKWAY (ROUTE 15)
SAFETY IMPROVEMENTS, RESURFACING
ENHANCEMENTS AND BRIDGE IMPROVEMENTS

TOWN: **STAMFORD NEW CANAAN**

DRAWING TITLE: **CROSS SECTIONS**

PROJECT NO. **135-270**

DRAWING NO. **XSC-081**

SHEET NO. 01.05.082

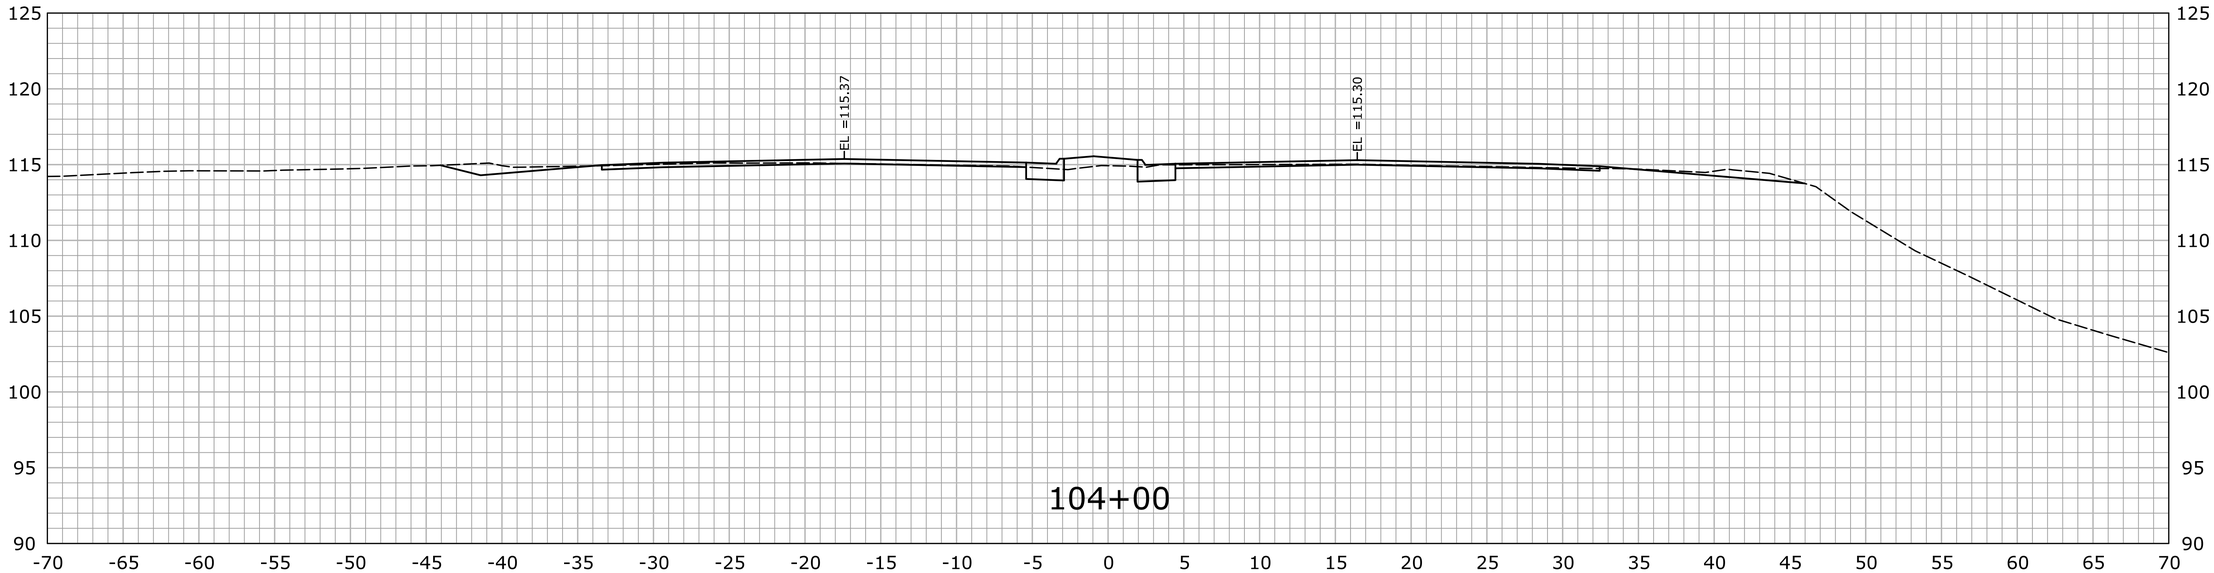

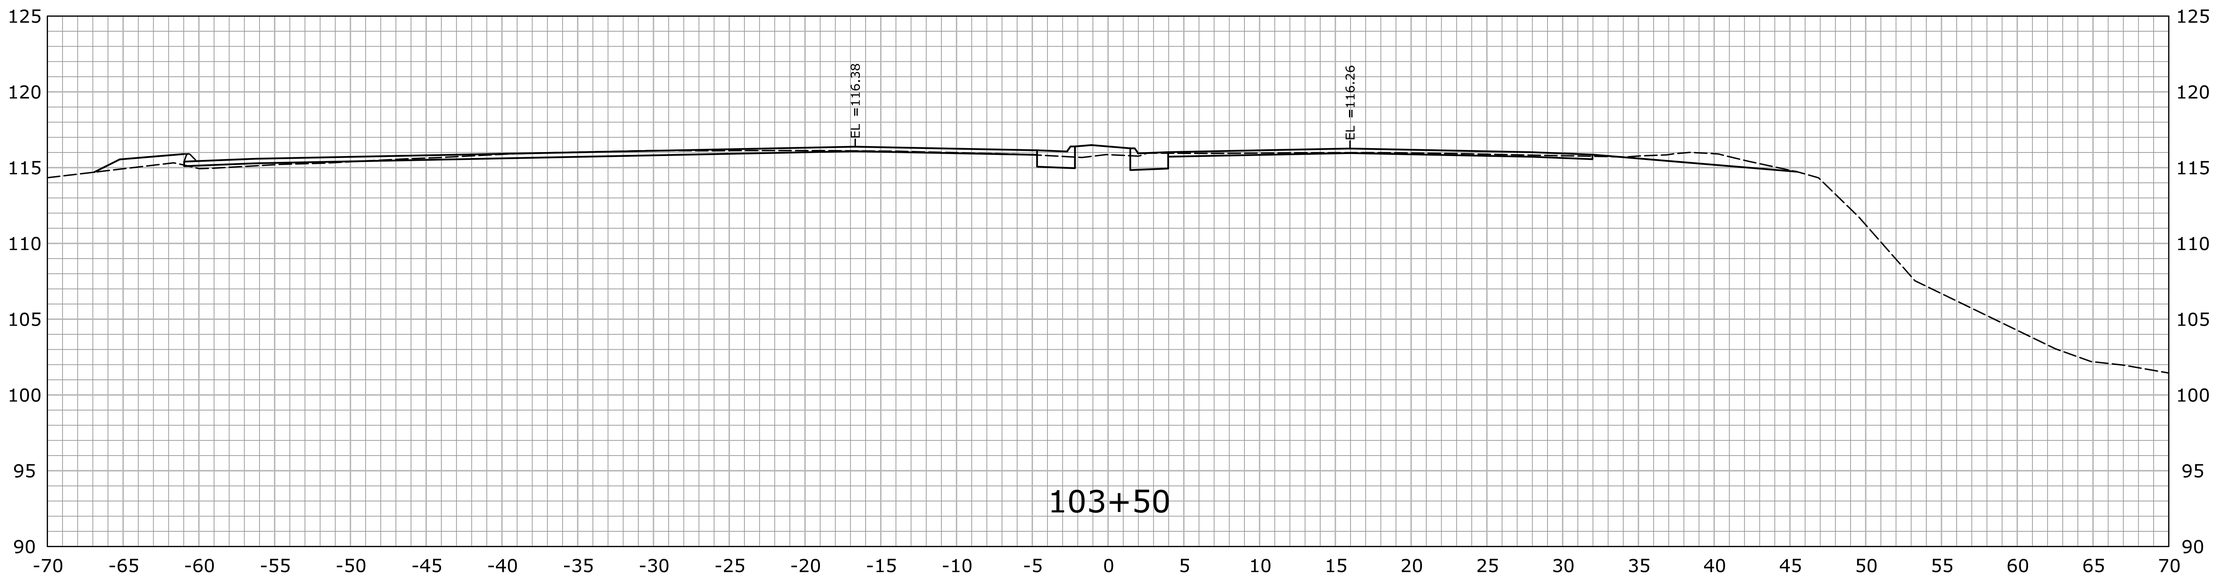

STA.103+50 TO STA.104+00

REV.	DATE	REVISION DESCRIPTION	SHEET NO.
-	-	-	-
-	-	-	-
-	-	-	-
-	-	-	-
-	-	-	-
-	-	-	-

THE INFORMATION, INCLUDING ESTIMATED QUANTITIES OF WORK, SHOWN ON THESE SHEETS IS BASED ON LIMITED INVESTIGATIONS BY THE STATE AND IS IN NO WAY WARRANTED TO INDICATE THE CONDITIONS OF ACTUAL QUANTITIES OF WORK WHICH WILL BE REQUIRED.

Plotted Date: 2/15/2013

DESIGNER/DRAFTER: **SN**

CHECKED BY: **MSC**

SCALE IN FEET 0 5 10

SCALE 1" = 5'

STATE OF CONNECTICUT
DEPARTMENT OF TRANSPORTATION

Filename: ...\HW_MSH_0135_0270_XSC-02_61+50_130+00.dgn

SIGNATURE/ BLOCK:

OFFICE OF ENGINEERING

APPROVED BY: DATE:

PROJECT TITLE:

MERRITT PARKWAY (ROUTE 15)
SAFETY IMPROVEMENTS, RESURFACING
ENHANCEMENTS AND BRIDGE IMPROVEMENTS

TOWN: **STAMFORD NEW CANAAN**

DRAWING TITLE: **CROSS SECTIONS**

PROJECT NO. **135-270**

DRAWING NO. **XSC-082**

SHEET NO. 01.05.083

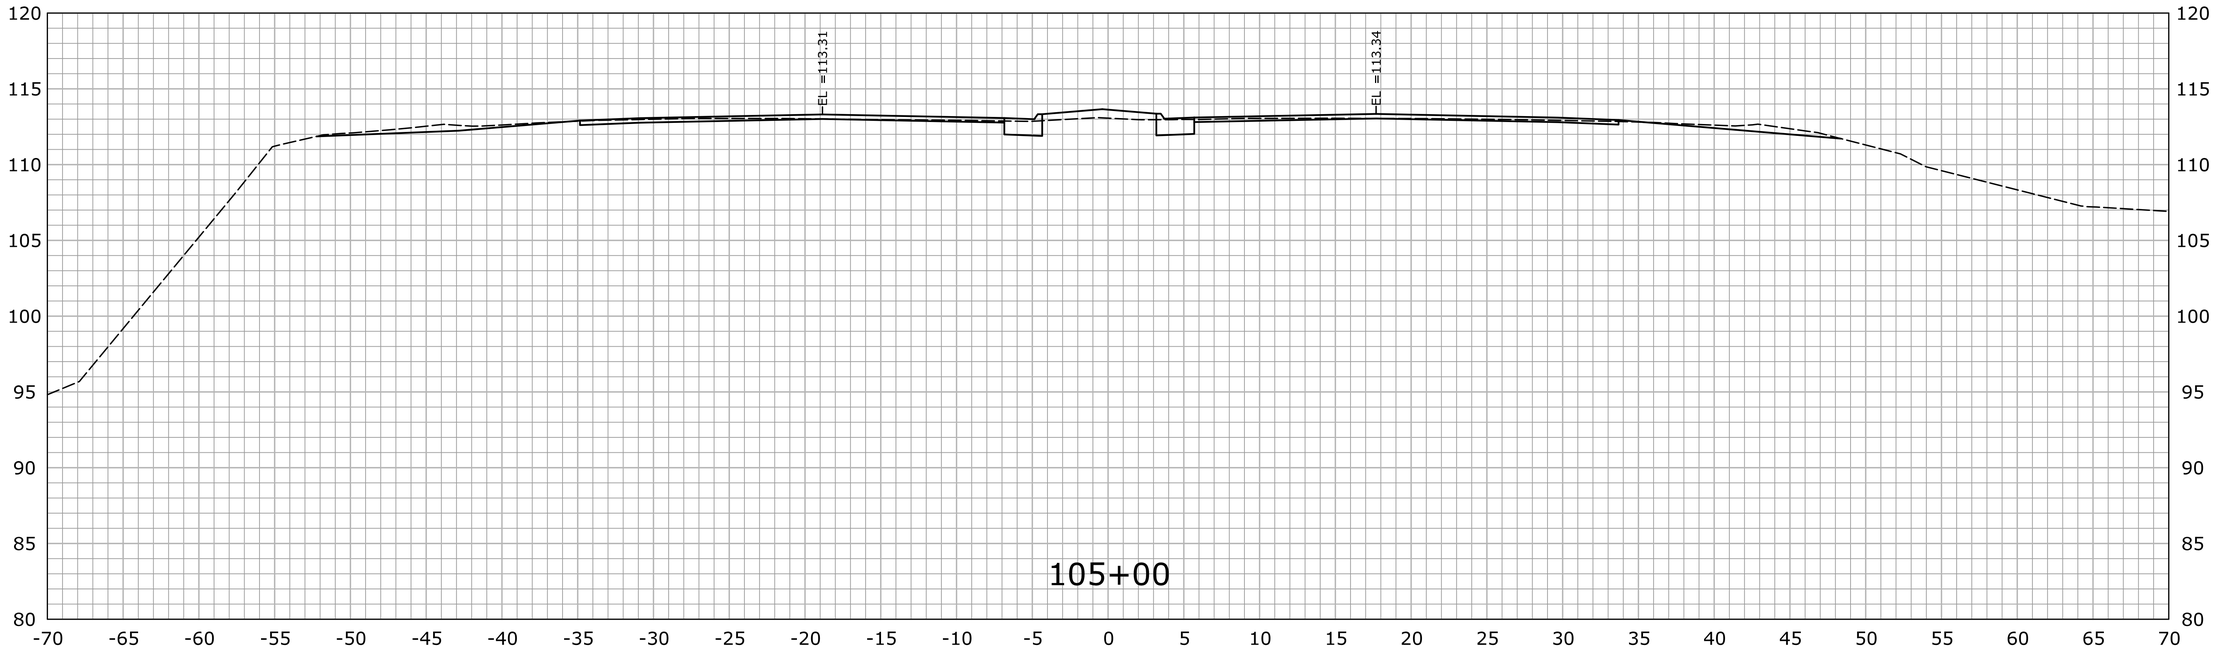

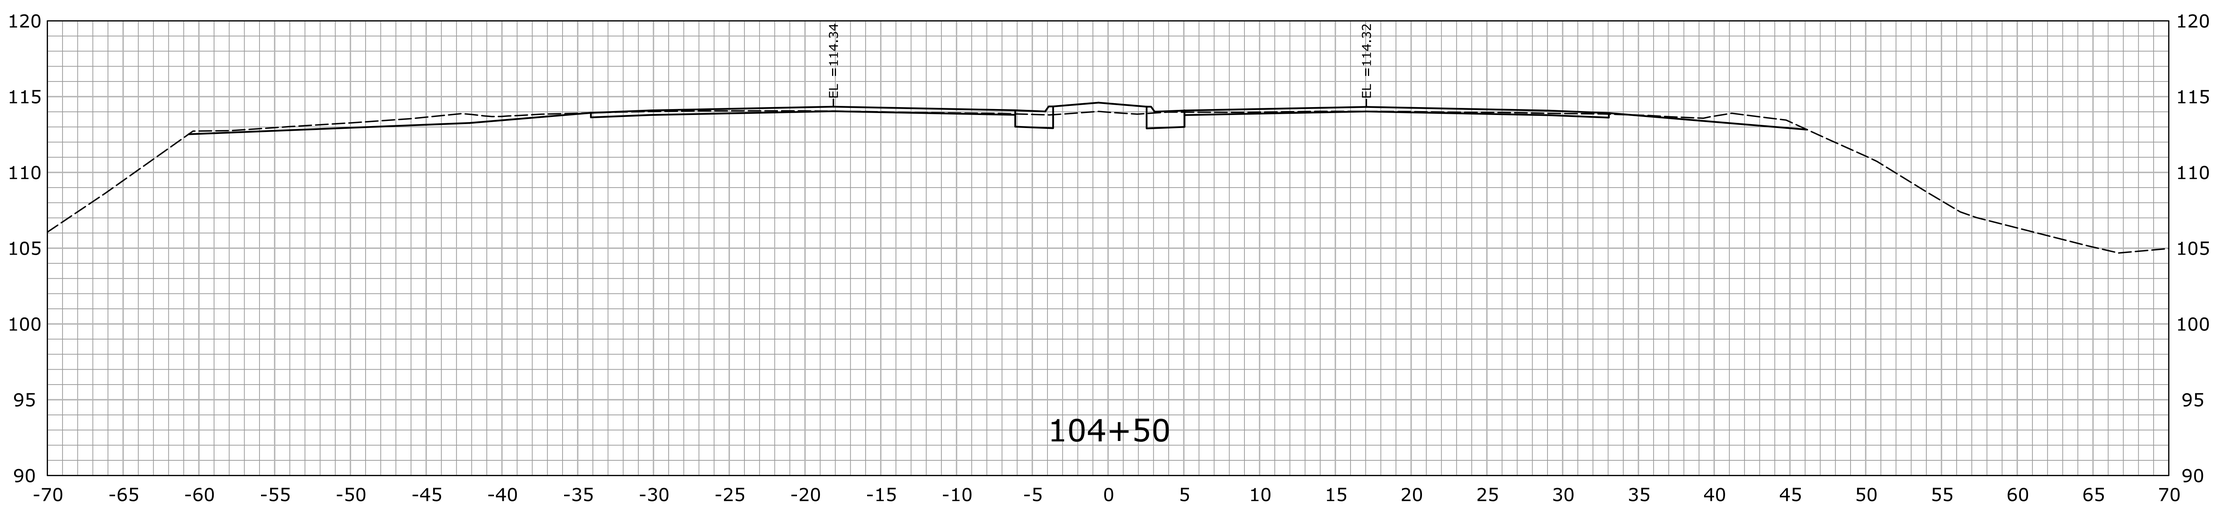

STA.104+50 TO STA.105+00

REV.	DATE	REVISION DESCRIPTION	SHEET NO.
-	-	-	-
-	-	-	-
-	-	-	-
-	-	-	-
-	-	-	-
-	-	-	-

THE INFORMATION, INCLUDING ESTIMATED QUANTITIES OF WORK, SHOWN ON THESE SHEETS IS BASED ON LIMITED INVESTIGATIONS BY THE STATE AND IS IN NO WAY WARRANTED TO INDICATE THE CONDITIONS OF ACTUAL QUANTITIES OF WORK WHICH WILL BE REQUIRED.

Plotted Date: 2/15/2013

DESIGNER/DRAFTER: SN

CHECKED BY: MSC

SCALE IN FEET 0 5 10

SCALE 1" = 5'

STATE OF CONNECTICUT
DEPARTMENT OF TRANSPORTATION

Filename: ...\HW_MSH_0135_0270_XSC-02_61+50_130+00.dgn

SIGNATURE/ BLOCK:

OFFICE OF ENGINEERING

APPROVED BY: DATE:

PROJECT TITLE:

MERRITT PARKWAY (ROUTE 15)
SAFETY IMPROVEMENTS, RESURFACING
ENHANCEMENTS AND BRIDGE IMPROVEMENTS

TOWN: STAMFORD NEW CANAAN

DRAWING TITLE: CROSS SECTIONS

PROJECT NO. 135-270

DRAWING NO. XSC-083

SHEET NO. 01.05.084

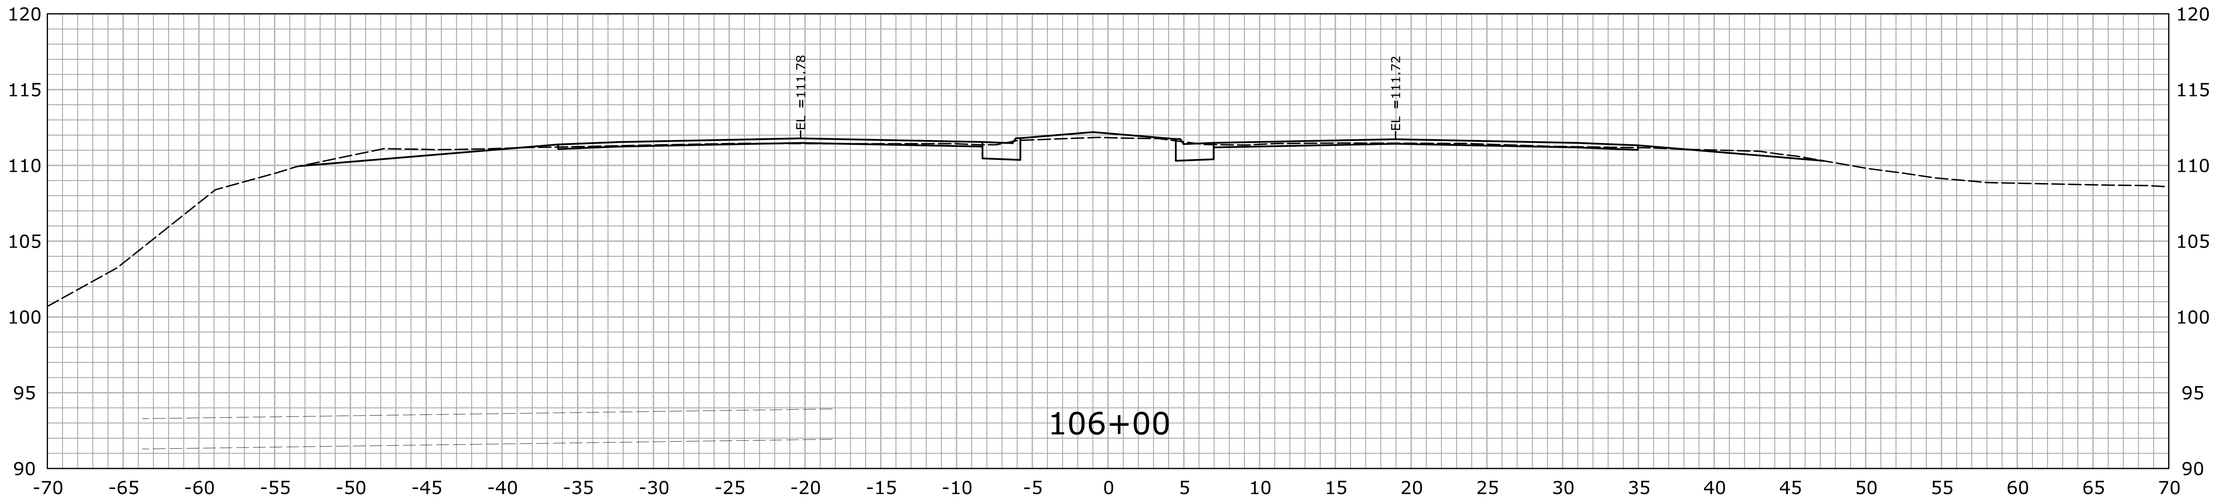

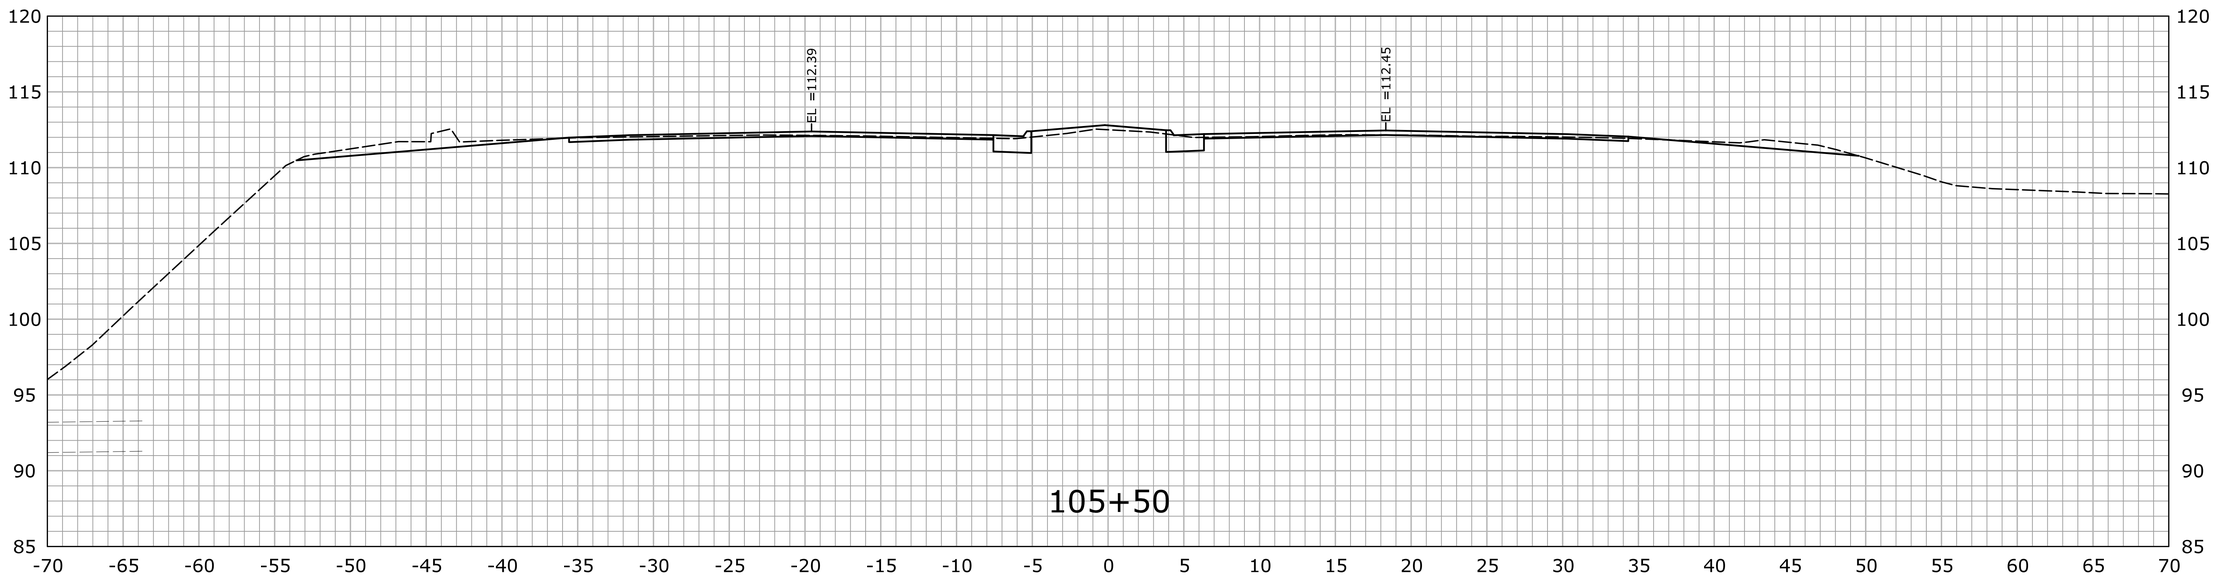

STA.105+50 TO STA.106+00

REV.	DATE	REVISION DESCRIPTION	SHEET NO.
-	-	-	-
-	-	-	-
-	-	-	-
-	-	-	-
-	-	-	-
-	-	-	-

THE INFORMATION, INCLUDING ESTIMATED QUANTITIES OF WORK, SHOWN ON THESE SHEETS IS BASED ON LIMITED INVESTIGATIONS BY THE STATE AND IS IN NO WAY WARRANTED TO INDICATE THE CONDITIONS OF ACTUAL QUANTITIES OF WORK WHICH WILL BE REQUIRED.

Plotted Date: 2/15/2013

DESIGNER/DRAFTER: **SN**

CHECKED BY: **MSC**

SCALE IN FEET 0 5 10

SCALE 1" = 5'

STATE OF CONNECTICUT
DEPARTMENT OF TRANSPORTATION

Filename: ...\HW_MSH_0135_0270_XSC-02_61+50_130+00.dgn

SIGNATURE/ BLOCK:

OFFICE OF ENGINEERING

APPROVED BY: DATE:

PROJECT TITLE:

MERRITT PARKWAY (ROUTE 15)
SAFETY IMPROVEMENTS, RESURFACING
ENHANCEMENTS AND BRIDGE IMPROVEMENTS

TOWN: **STAMFORD**
NEW CANAAN

DRAWING TITLE: **CROSS SECTIONS**

PROJECT NO. **135-270**

DRAWING NO. **XSC-084**

SHEET NO. 01.05.085

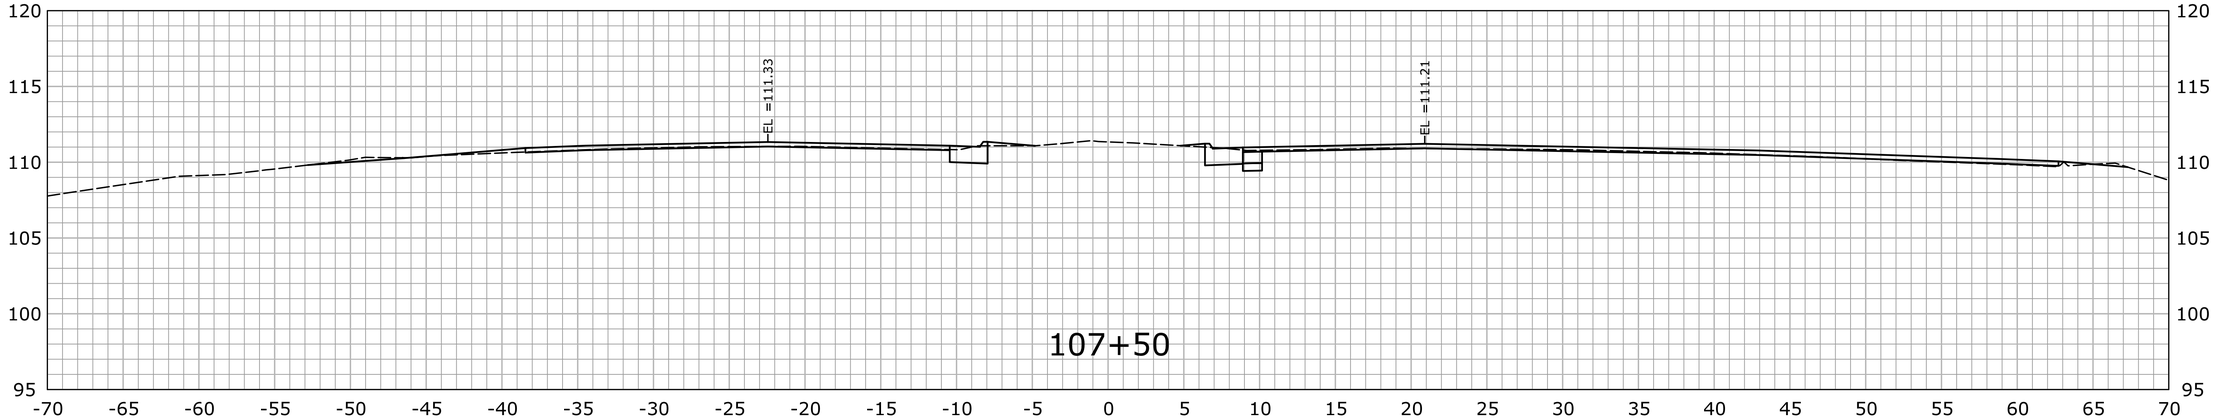

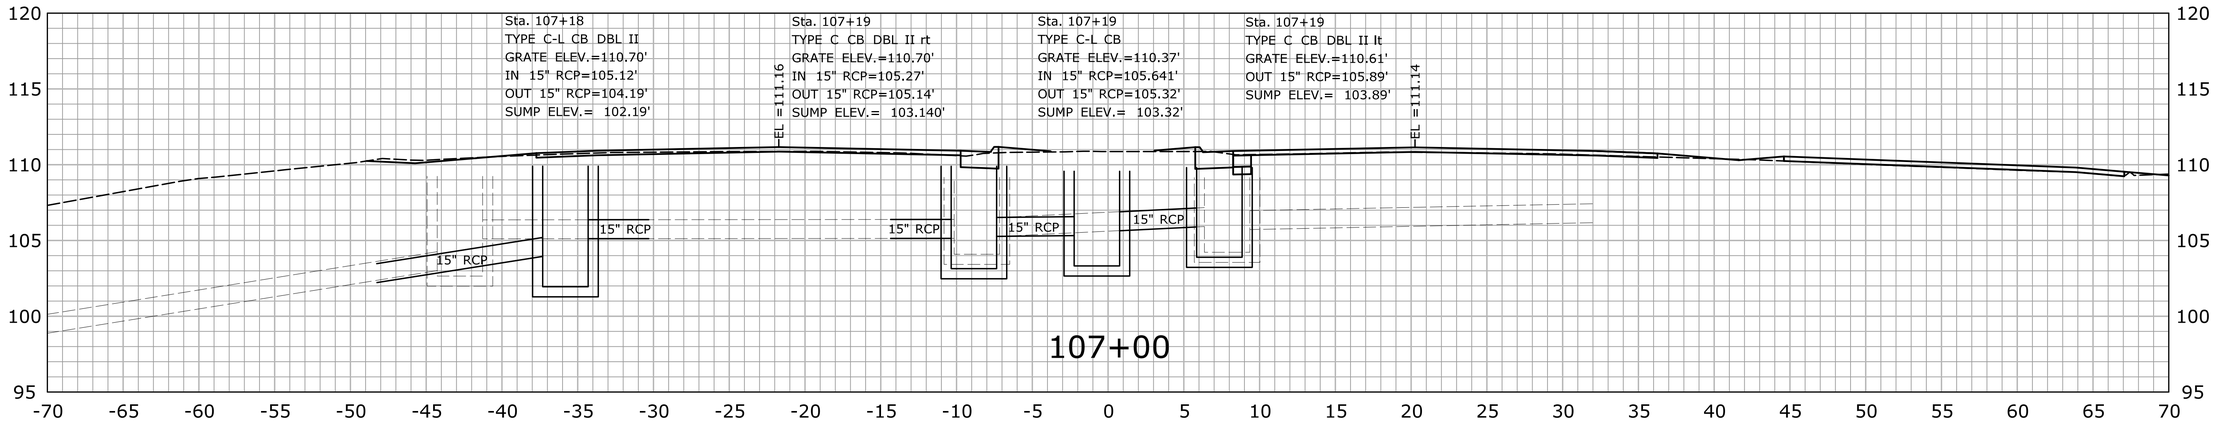

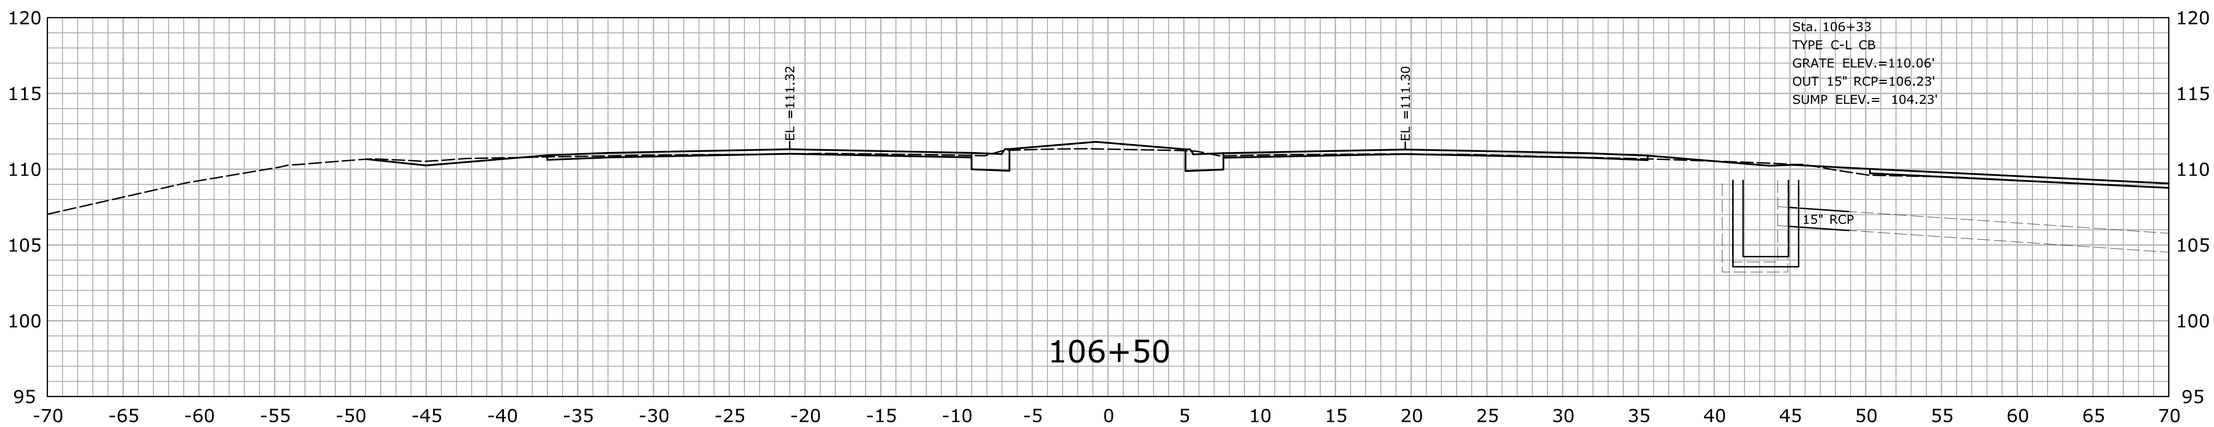

STA.106+50 TO STA.107+50

REV.	DATE	REVISION DESCRIPTION	SHEET NO.
-	-	-	-
-	-	-	-
-	-	-	-
-	-	-	-
-	-	-	-
-	-	-	-

THE INFORMATION, INCLUDING ESTIMATED QUANTITIES OF WORK, SHOWN ON THESE SHEETS IS BASED ON LIMITED INVESTIGATIONS BY THE STATE AND IS IN NO WAY WARRANTED TO INDICATE THE CONDITIONS OF ACTUAL QUANTITIES OF WORK WHICH WILL BE REQUIRED.

Plotted Date: 2/15/2013

DESIGNER/DRAFTER: SN
CHECKED BY: MSC
SCALE IN FEET 0 5 10
SCALE 1" = 5'

STATE OF CONNECTICUT
DEPARTMENT OF TRANSPORTATION

Filename: ...\HW_MSH_0135_0270_XSC-02_61+50_130+00.dgn

SIGNATURE/BLOCK:
OFFICE OF ENGINEERING
APPROVED BY: DATE:

PROJECT TITLE:
MERRITT PARKWAY (ROUTE 15)
SAFETY IMPROVEMENTS, RESURFACING
ENHANCEMENTS AND BRIDGE IMPROVEMENTS

TOWN: STAMFORD
NEW CANAAN

DRAWING TITLE:
CROSS SECTIONS

PROJECT NO. 135-270
DRAWING NO. XSC-085
SHEET NO. 01.05.086

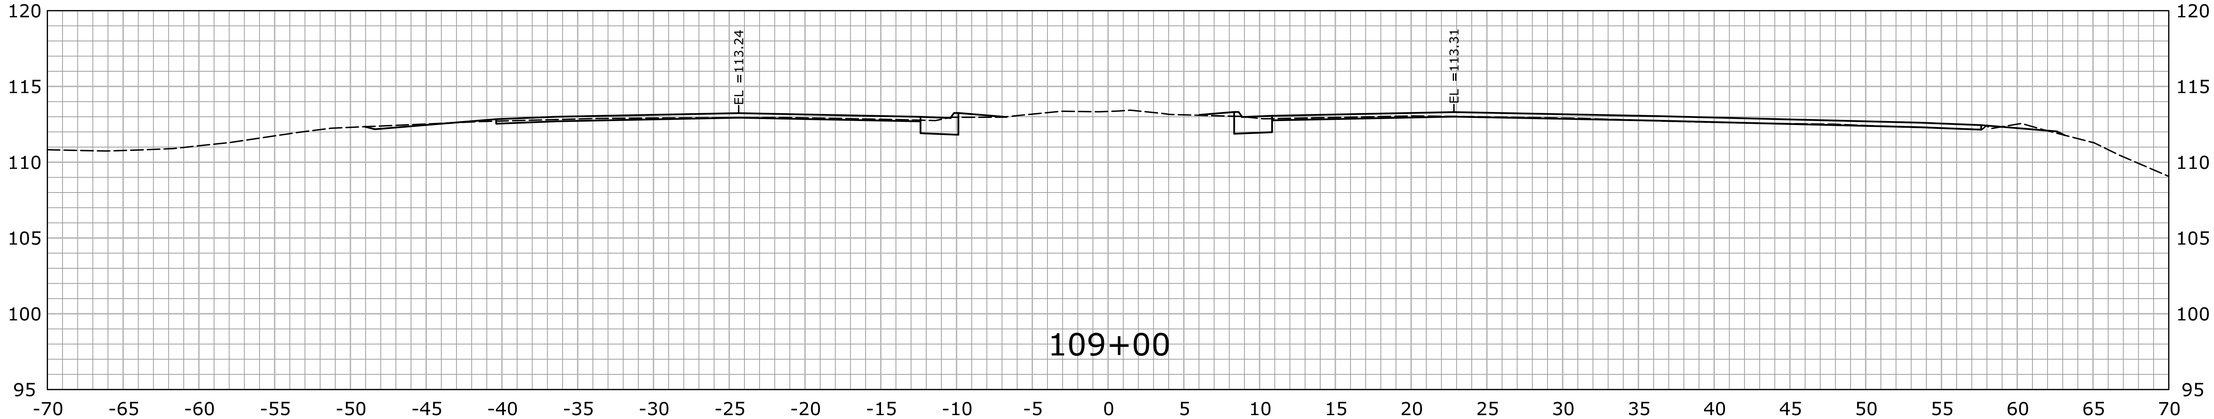

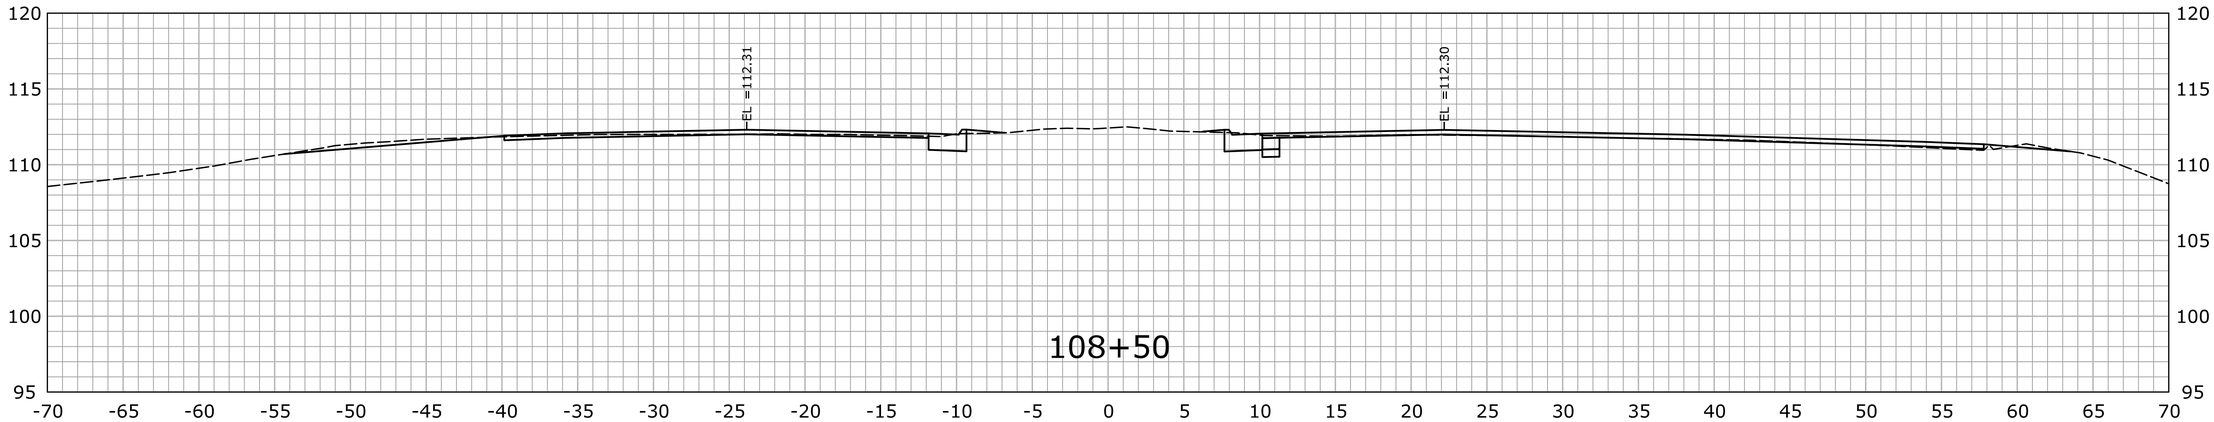

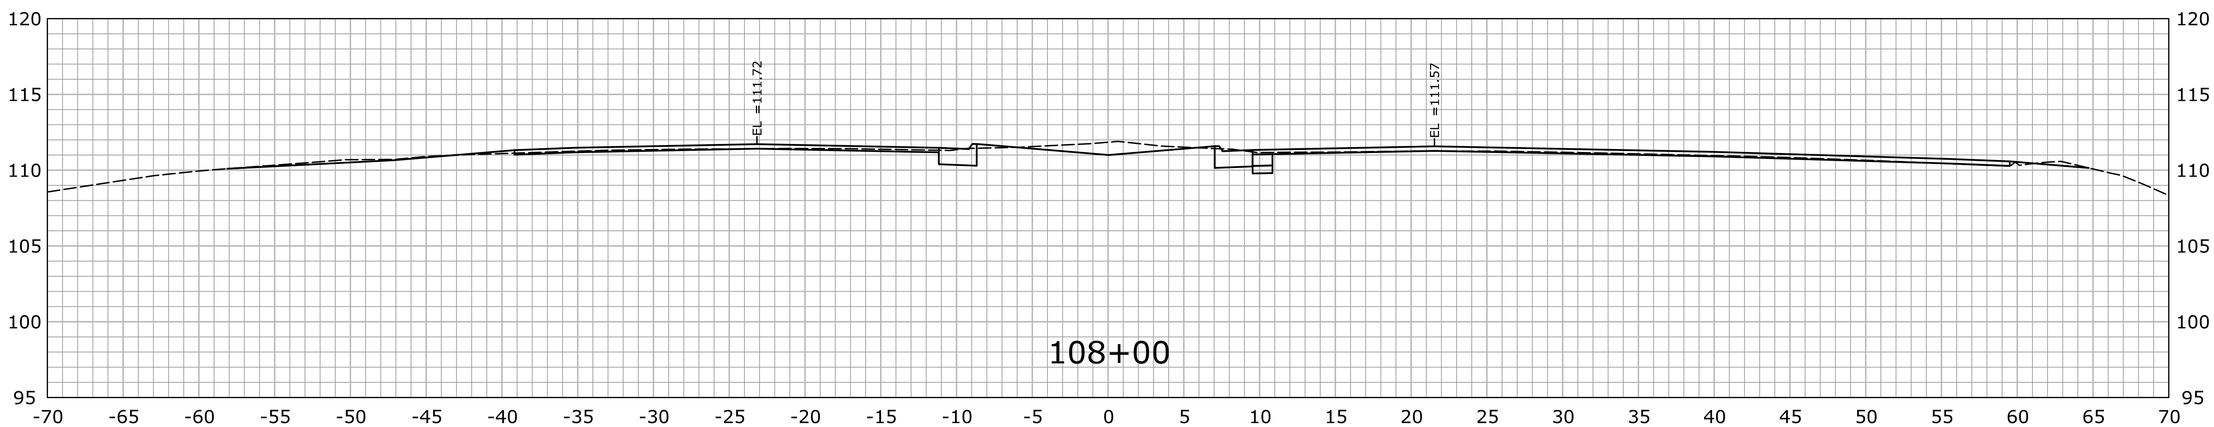

STA.108+00 TO STA.109+00

REV.	DATE	REVISION DESCRIPTION	SHEET NO.
-	-	-	-
-	-	-	-
-	-	-	-
-	-	-	-
-	-	-	-
-	-	-	-

THE INFORMATION, INCLUDING ESTIMATED QUANTITIES OF WORK, SHOWN ON THESE SHEETS IS BASED ON LIMITED INVESTIGATIONS BY THE STATE AND IS IN NO WAY WARRANTED TO INDICATE THE CONDITIONS OF ACTUAL QUANTITIES OF WORK WHICH WILL BE REQUIRED.

Plotted Date: 2/15/2013

DESIGNER/DRAFTER: **SN**

CHECKED BY: **MSC**

SCALE IN FEET 0 5 10

SCALE 1" = 5'

STATE OF CONNECTICUT
DEPARTMENT OF TRANSPORTATION

Filename: ...\HW_MSH_0135_0270_XSC-02_61+50_130+00.dgn

SIGNATURE/ BLOCK:

OFFICE OF ENGINEERING

APPROVED BY: DATE:

PROJECT TITLE:

MERRITT PARKWAY (ROUTE 15)
SAFETY IMPROVEMENTS, RESURFACING
ENHANCEMENTS AND BRIDGE IMPROVEMENTS

TOWN: **STAMFORD NEW CANAAN**

DRAWING TITLE: **CROSS SECTIONS**

PROJECT NO. **135-270**

DRAWING NO. **XSC-086**

SHEET NO. 01.05.087

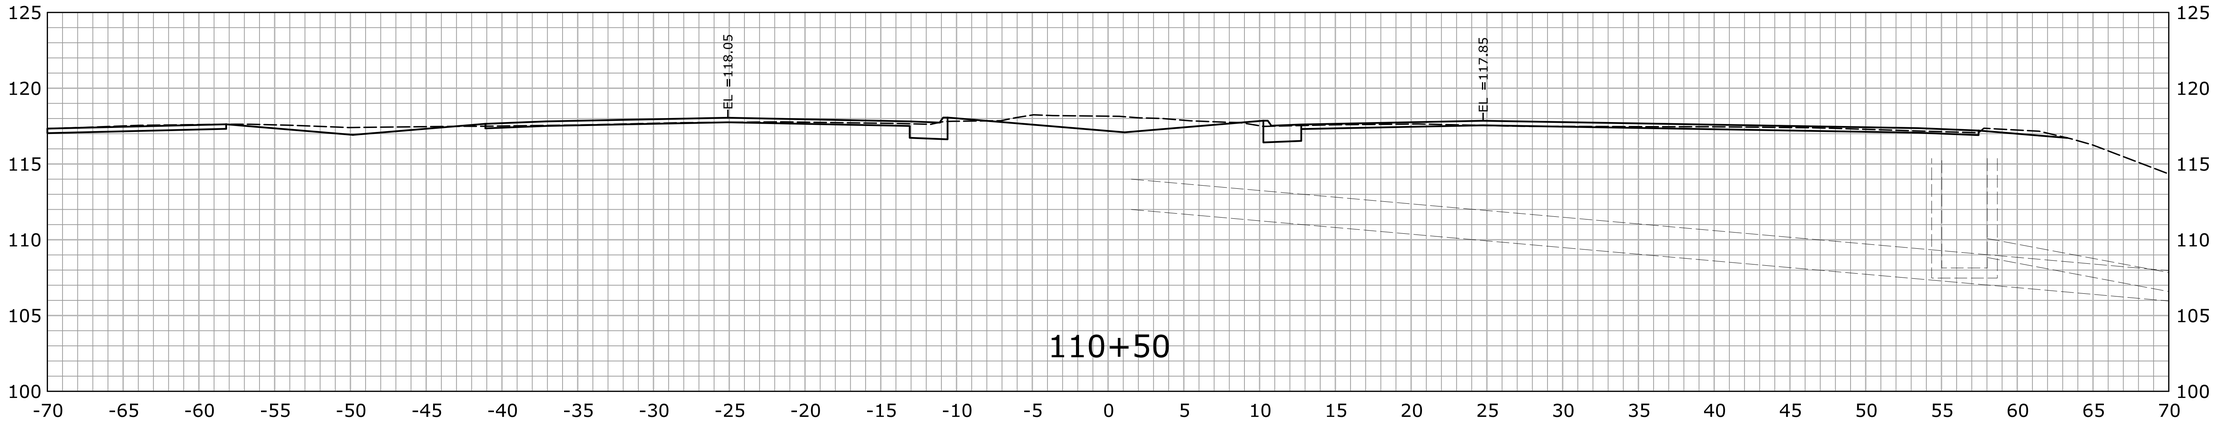

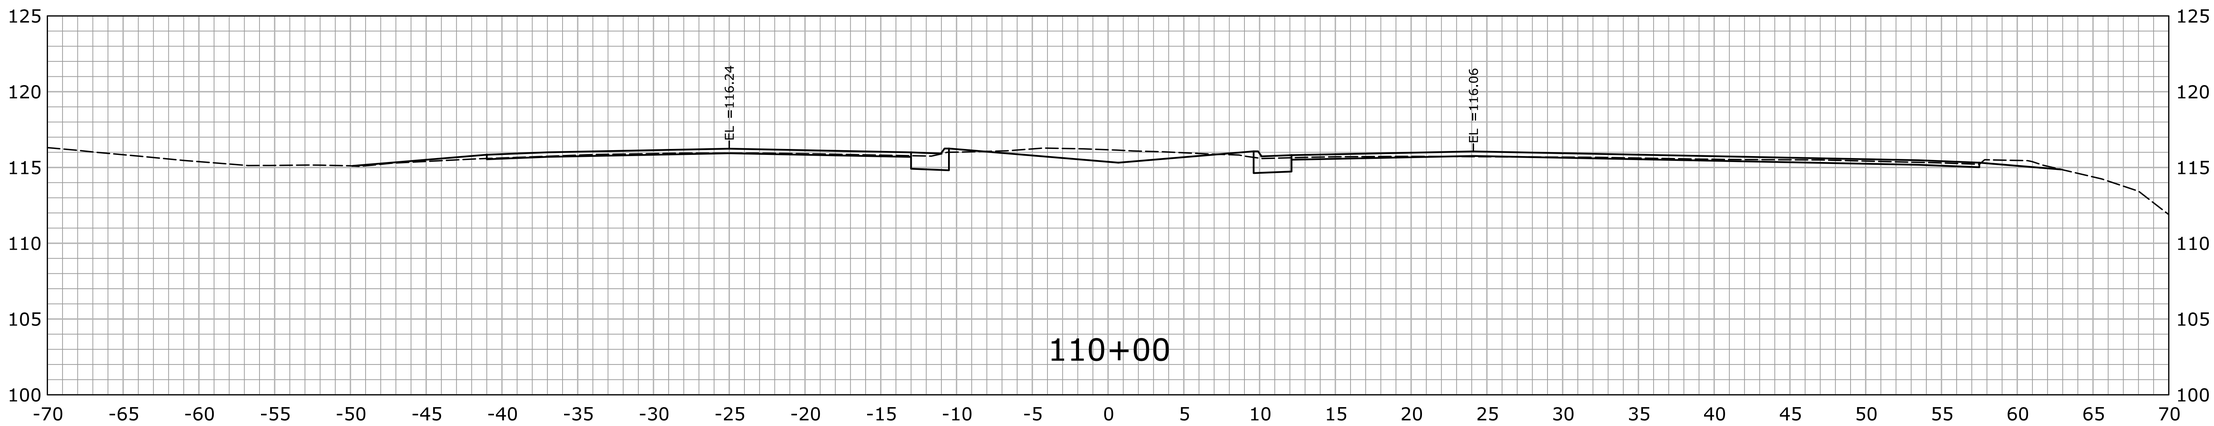

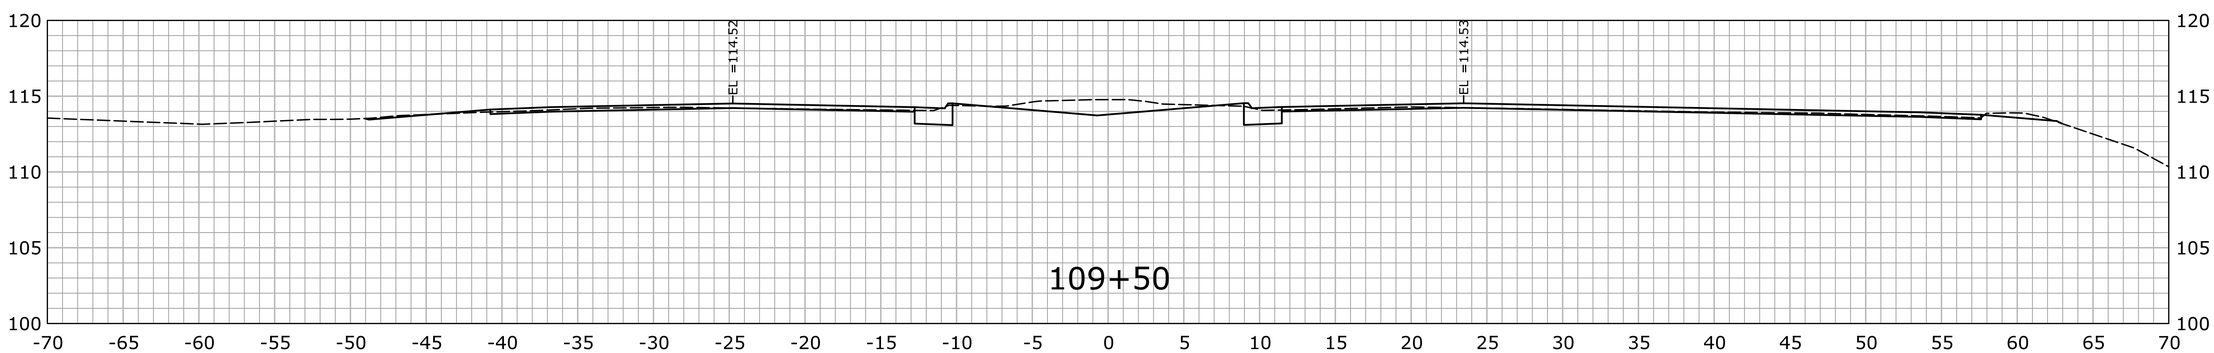

STA.109+50 TO STA.110+50

REV.	DATE	REVISION DESCRIPTION	SHEET NO.
-	-	-	-
-	-	-	-
-	-	-	-
-	-	-	-
-	-	-	-
-	-	-	-

THE INFORMATION, INCLUDING ESTIMATED QUANTITIES OF WORK, SHOWN ON THESE SHEETS IS BASED ON LIMITED INVESTIGATIONS BY THE STATE AND IS IN NO WAY WARRANTED TO INDICATE THE CONDITIONS OF ACTUAL QUANTITIES OF WORK WHICH WILL BE REQUIRED.

Plotted Date: 2/15/2013

DESIGNER/DRAFTER: SN

CHECKED BY: MSC

SCALE IN FEET 0 5 10

SCALE 1" = 5'

STATE OF CONNECTICUT
DEPARTMENT OF TRANSPORTATION

Filename: ...\HW_MSH_0135_0270_XSC-02_61+50_130+00.dgn

SIGNATURE/ BLOCK:

OFFICE OF ENGINEERING

APPROVED BY: DATE:

PROJECT TITLE:

MERRITT PARKWAY (ROUTE 15)
SAFETY IMPROVEMENTS, RESURFACING
ENHANCEMENTS AND BRIDGE IMPROVEMENTS

TOWN: STAMFORD NEW CANAAN

DRAWING TITLE: CROSS SECTIONS

PROJECT NO. 135-270

DRAWING NO. XSC-087

SHEET NO. 01.05.088

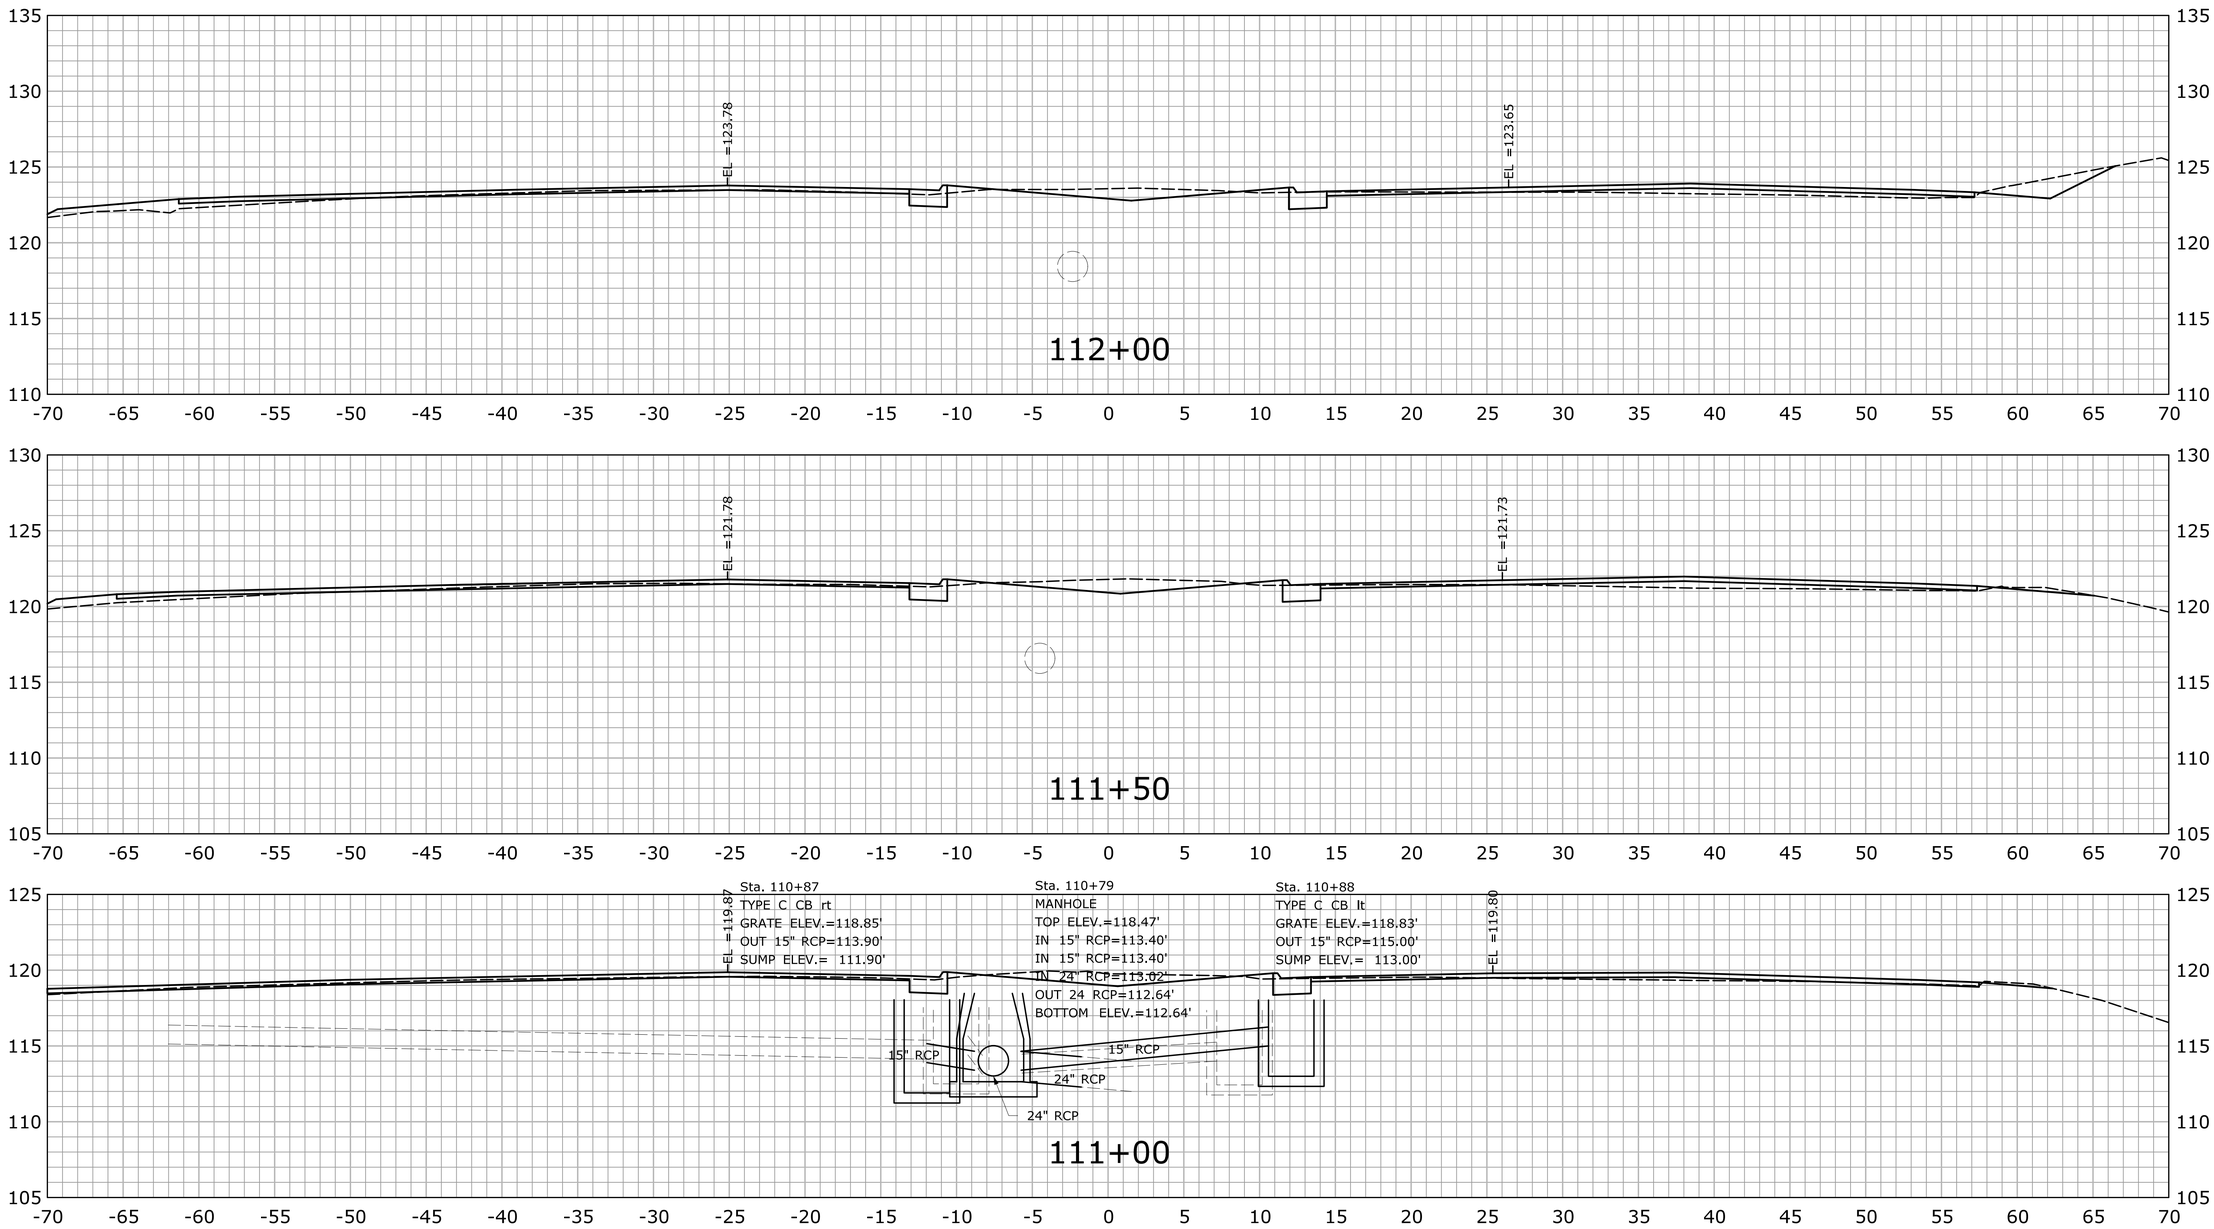

REV.	DATE	REVISION DESCRIPTION	SHEET NO.
-	-	-	-
-	-	-	-
-	-	-	-
-	-	-	-
-	-	-	-
-	-	-	-

THE INFORMATION, INCLUDING ESTIMATED QUANTITIES OF WORK, SHOWN ON THESE SHEETS IS BASED ON LIMITED INVESTIGATIONS BY THE STATE AND IS IN NO WAY WARRANTED TO INDICATE THE CONDITIONS OF ACTUAL QUANTITIES OF WORK WHICH WILL BE REQUIRED.

Plotted Date: 2/15/2013

DESIGNER/DRAFTER: **SN**

CHECKED BY: **MSC**

SCALE IN FEET 0 5 10

SCALE 1" = 5'

STATE OF CONNECTICUT
DEPARTMENT OF TRANSPORTATION

Filename: ...\HW_MSH_0135_0270_XSC-02_61+50_130+00.dgn

SIGNATURE/ BLOCK:

OFFICE OF ENGINEERING

APPROVED BY: DATE:

PROJECT TITLE:

MERRITT PARKWAY (ROUTE 15)
SAFETY IMPROVEMENTS, RESURFACING
ENHANCEMENTS AND BRIDGE IMPROVEMENTS

TOWN: **STAMFORD**
NEW CANAAN

DRAWING TITLE:

CROSS SECTIONS

PROJECT NO. **135-270**

DRAWING NO. **XSC-088**

SHEET NO. 01.05.089

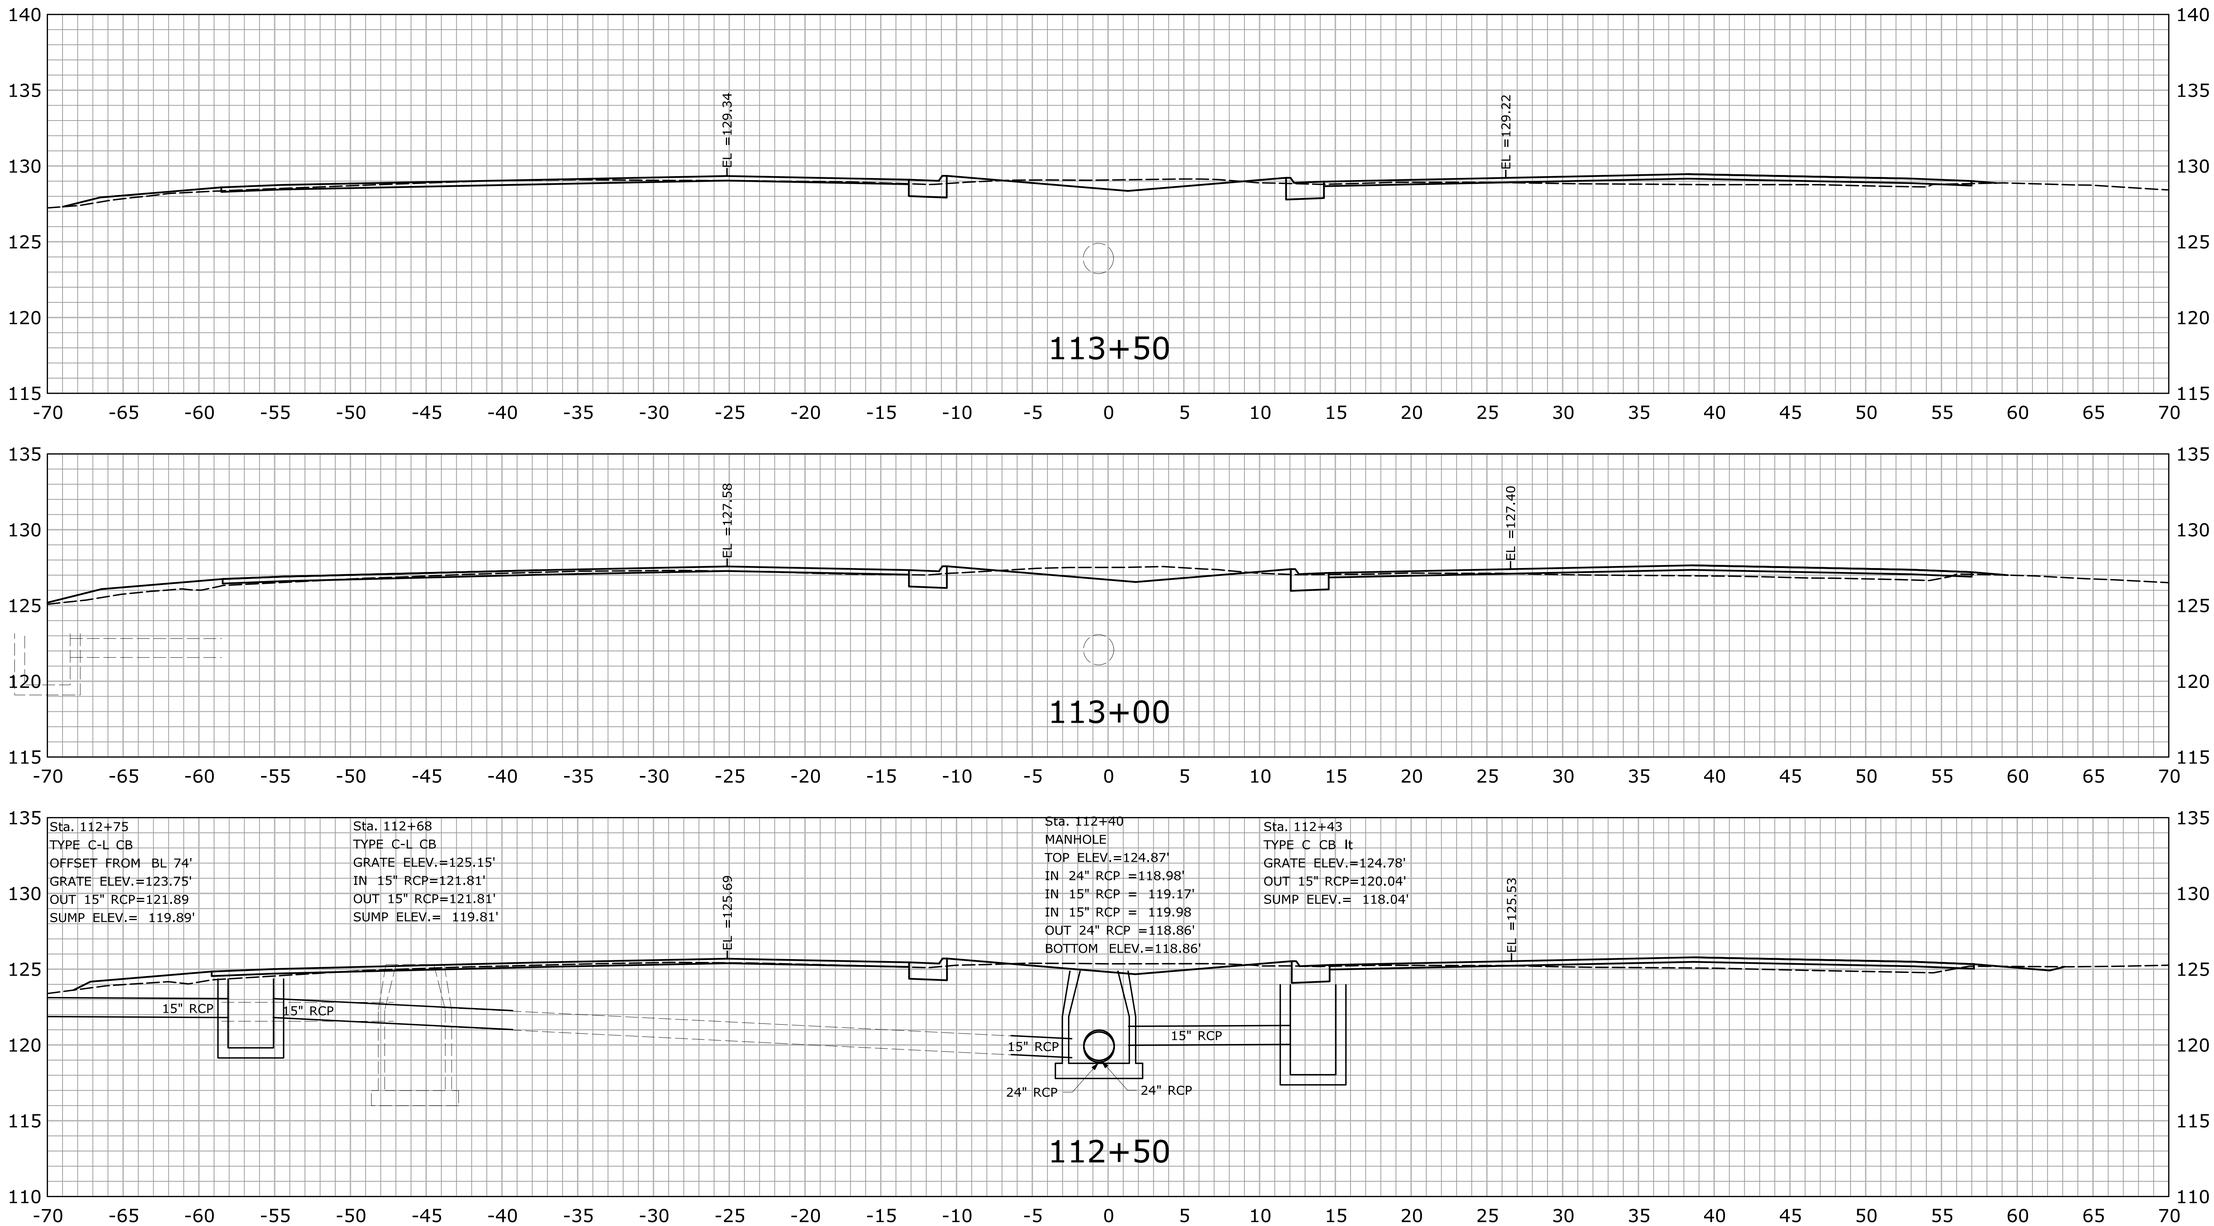

REV.	DATE	REVISION DESCRIPTION	SHEET NO.
-	-	-	-
-	-	-	-
-	-	-	-
-	-	-	-
-	-	-	-
-	-	-	-

THE INFORMATION, INCLUDING ESTIMATED QUANTITIES OF WORK, SHOWN ON THESE SHEETS IS BASED ON LIMITED INVESTIGATIONS BY THE STATE AND IS IN NO WAY WARRANTED TO INDICATE THE CONDITIONS OF ACTUAL QUANTITIES OF WORK WHICH WILL BE REQUIRED.

Plotted Date: 2/15/2013

DESIGNER/DRAFTER: **SN**

CHECKED BY: **MSC**

SCALE IN FEET 0 5 10

SCALE 1" = 5'

STATE OF CONNECTICUT
DEPARTMENT OF TRANSPORTATION

Filename: ...\HW_MSH_0135_0270_XSC-02_61+50_130+00.dgn

SIGNATURE/ BLOCK:

OFFICE OF ENGINEERING

APPROVED BY: DATE:

PROJECT TITLE:

MERRITT PARKWAY (ROUTE 15)
SAFETY IMPROVEMENTS, RESURFACING
ENHANCEMENTS AND BRIDGE IMPROVEMENTS

TOWN: **STAMFORD**
NEW CANAAN

DRAWING TITLE: **CROSS SECTIONS**

PROJECT NO. **135-270**

DRAWING NO. **XSC-089**

SHEET NO. 01.05.090

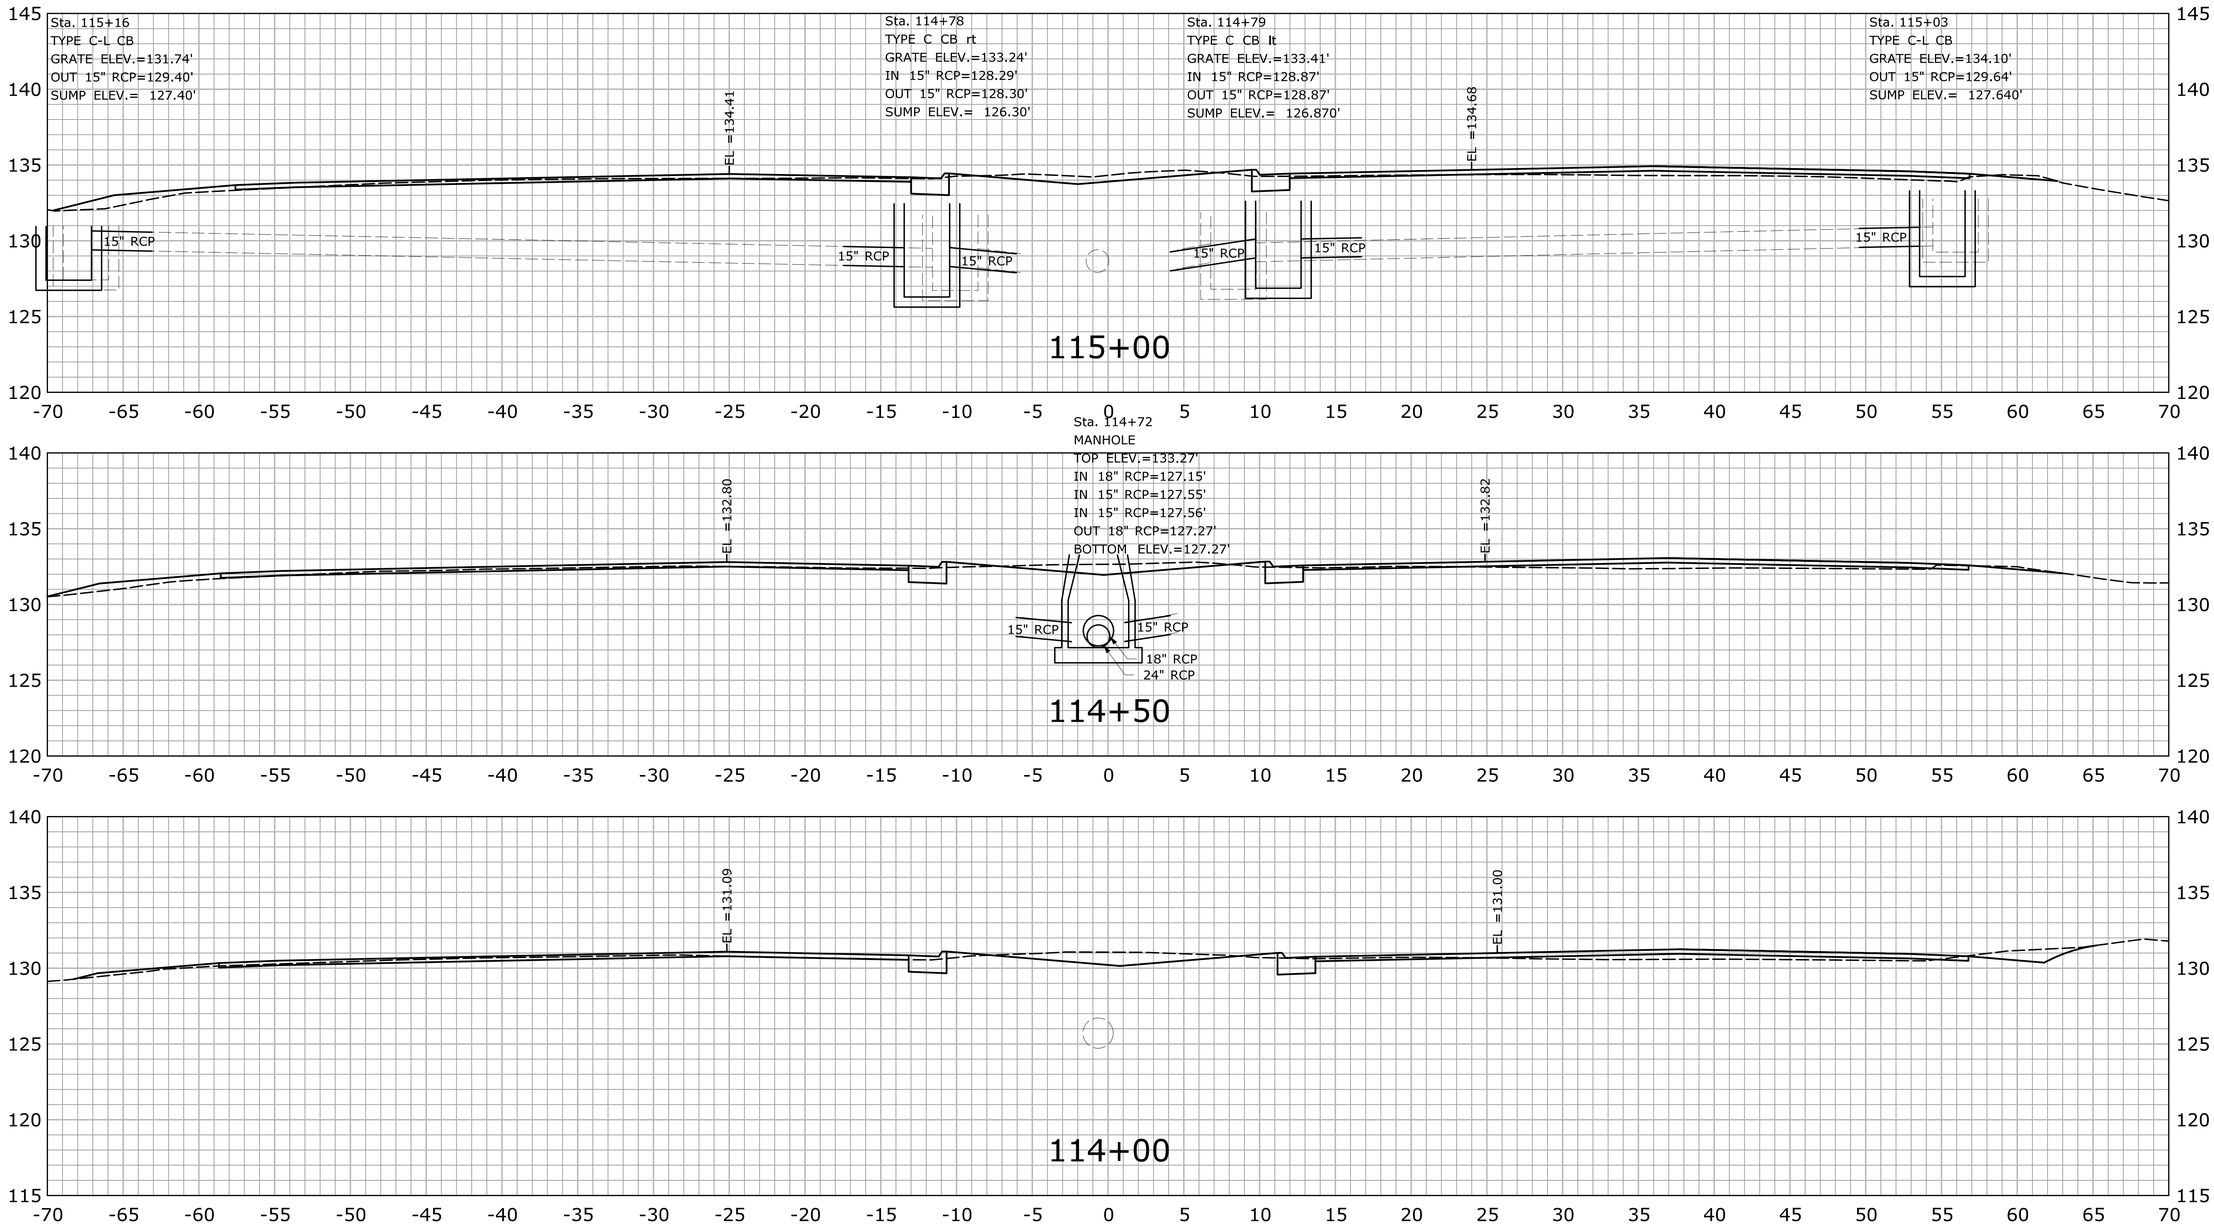

REV.	DATE	REVISION DESCRIPTION	SHEET NO.
-	-	-	-
-	-	-	-
-	-	-	-
-	-	-	-
-	-	-	-
-	-	-	-

THE INFORMATION, INCLUDING ESTIMATED QUANTITIES OF WORK, SHOWN ON THESE SHEETS IS BASED ON LIMITED INVESTIGATIONS BY THE STATE AND IS IN NO WAY WARRANTED TO INDICATE THE CONDITIONS OF ACTUAL QUANTITIES OF WORK WHICH WILL BE REQUIRED.

Plotted Date: 2/15/2013

DESIGNER/DRAFTER: **SN**

CHECKED BY: **MSC**

SCALE IN FEET 0 5 10

SCALE 1" = 5'

STATE OF CONNECTICUT
DEPARTMENT OF TRANSPORTATION

Filename: ...\HW_MSH_0135_0270_XSC-02_61+50_130+00.dgn

SIGNATURE/ BLOCK:

OFFICE OF ENGINEERING

APPROVED BY: DATE:

PROJECT TITLE:

MERRITT PARKWAY (ROUTE 15)
SAFETY IMPROVEMENTS, RESURFACING
ENHANCEMENTS AND BRIDGE IMPROVEMENTS

TOWN: **STAMFORD**
NEW CANAAN

DRAWING TITLE:

CROSS SECTIONS

PROJECT NO. **135-270**

DRAWING NO. **XSC-090**

SHEET NO. 01.05.091

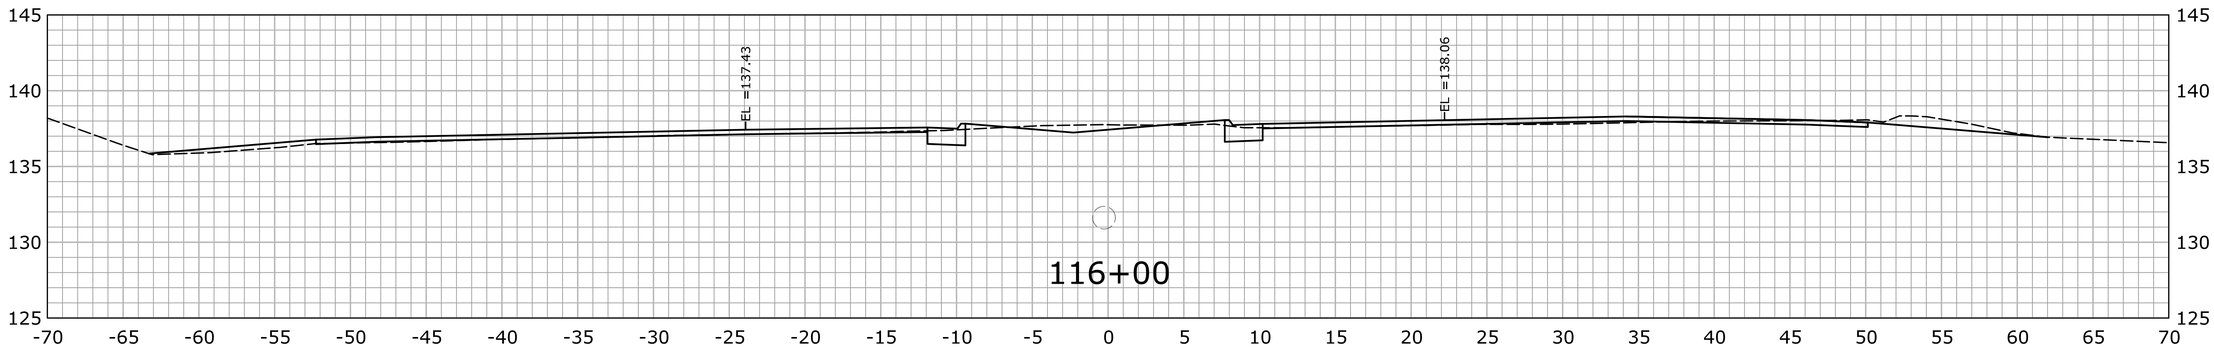

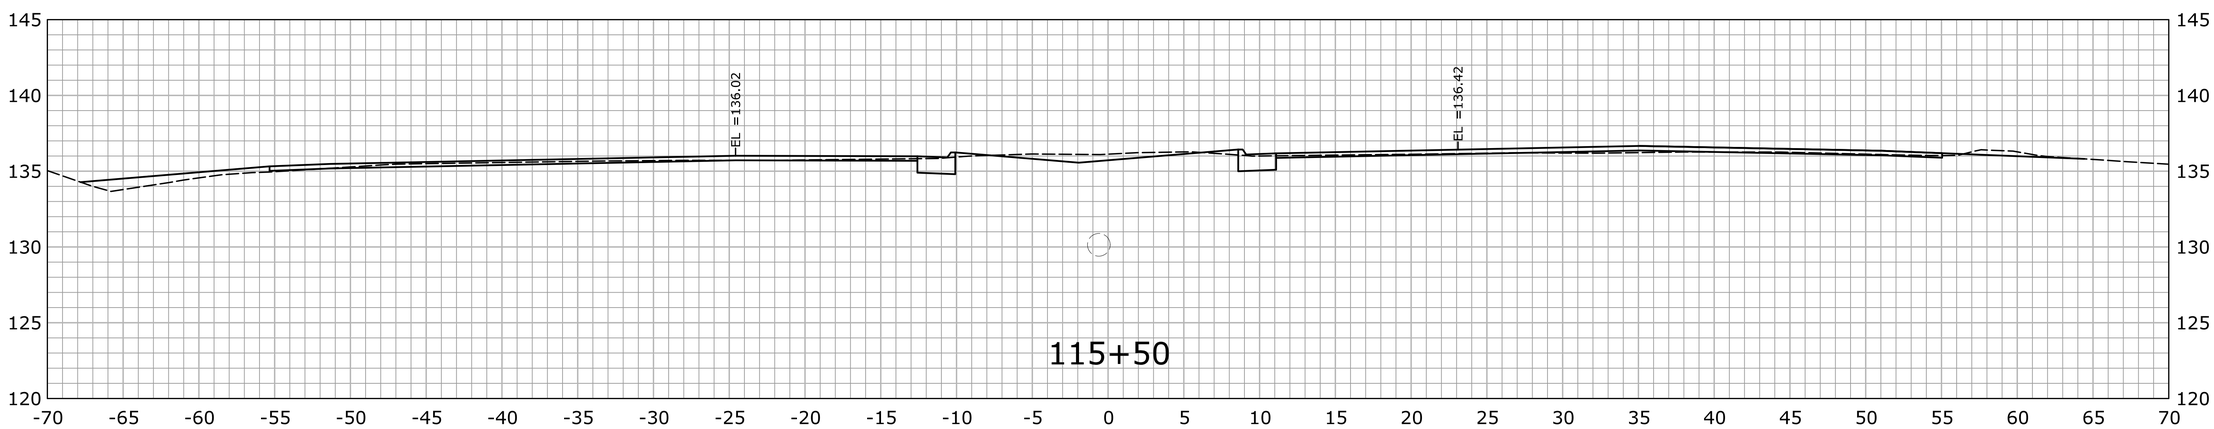

STA.115+50 TO STA.116+50

REV.	DATE	REVISION DESCRIPTION	SHEET NO.
-	-	-	-
-	-	-	-
-	-	-	-
-	-	-	-
-	-	-	-
-	-	-	-

THE INFORMATION, INCLUDING ESTIMATED QUANTITIES OF WORK, SHOWN ON THESE SHEETS IS BASED ON LIMITED INVESTIGATIONS BY THE STATE AND IS IN NO WAY WARRANTED TO INDICATE THE CONDITIONS OF ACTUAL QUANTITIES OF WORK WHICH WILL BE REQUIRED.

Plotted Date: 2/15/2013

DESIGNER/DRAFTER: **SN**

CHECKED BY: **MSC**

SCALE IN FEET 0 5 10

SCALE 1" = 5'

STATE OF CONNECTICUT
DEPARTMENT OF TRANSPORTATION

Filename: ...\HW_MSH_0135_0270_XSC-02_61+50_130+00.dgn

SIGNATURE/ BLOCK:

OFFICE OF ENGINEERING

APPROVED BY: DATE:

PROJECT TITLE:

MERRITT PARKWAY (ROUTE 15)
SAFETY IMPROVEMENTS, RESURFACING
ENHANCEMENTS AND BRIDGE IMPROVEMENTS

TOWN: **STAMFORD**
NEW CANAAN

DRAWING TITLE: **CROSS SECTIONS**

PROJECT NO. **135-270**

DRAWING NO. **XSC-091**

SHEET NO. 01.05.092

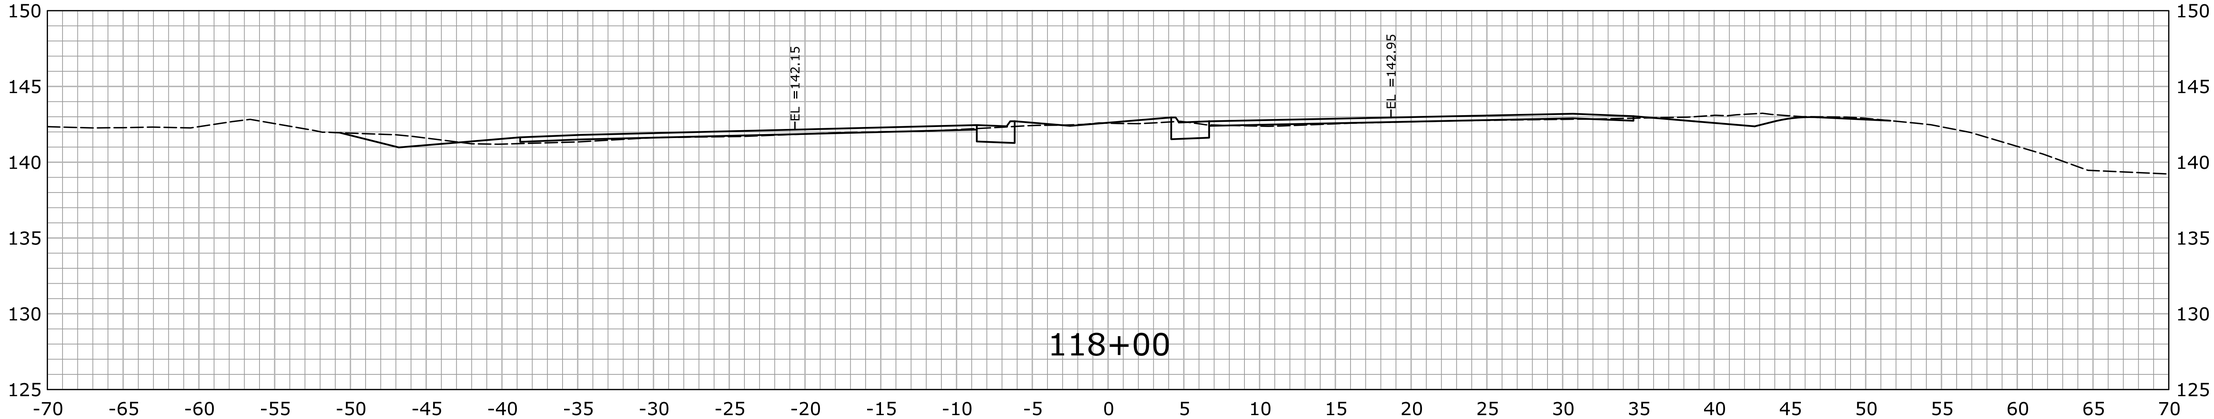

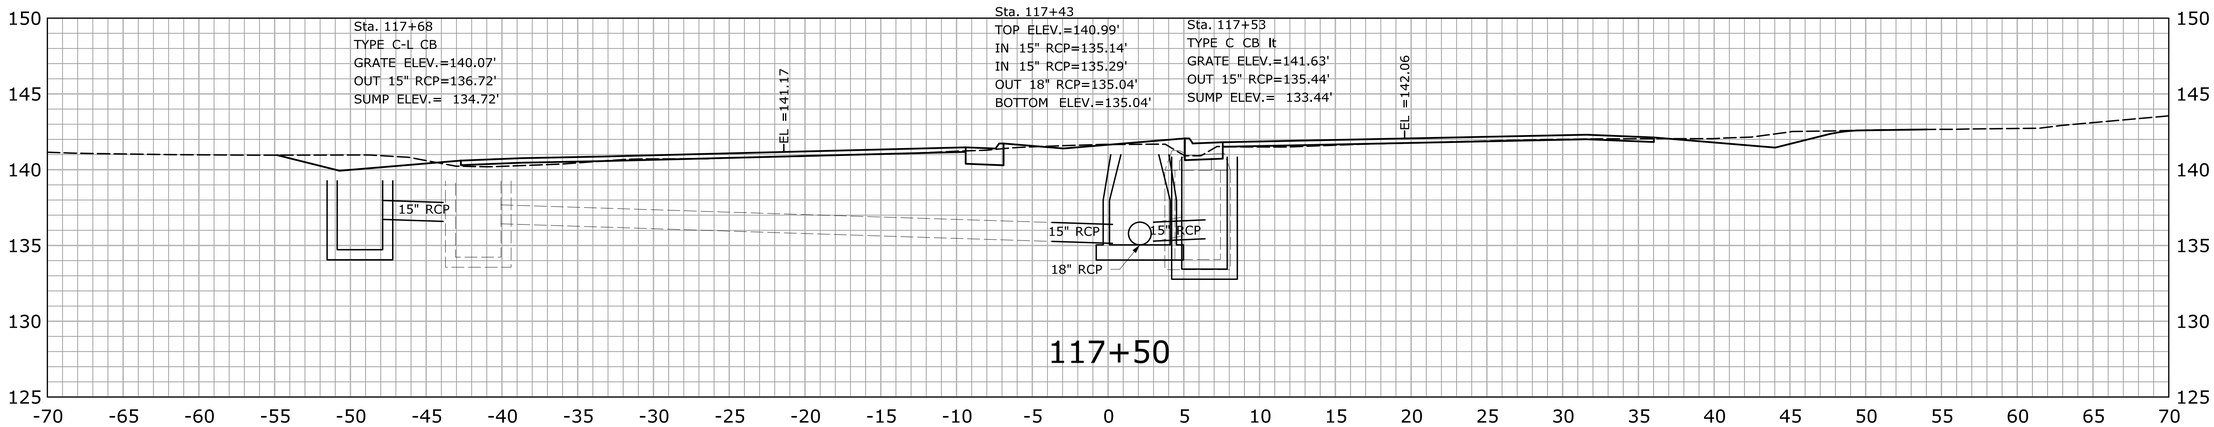

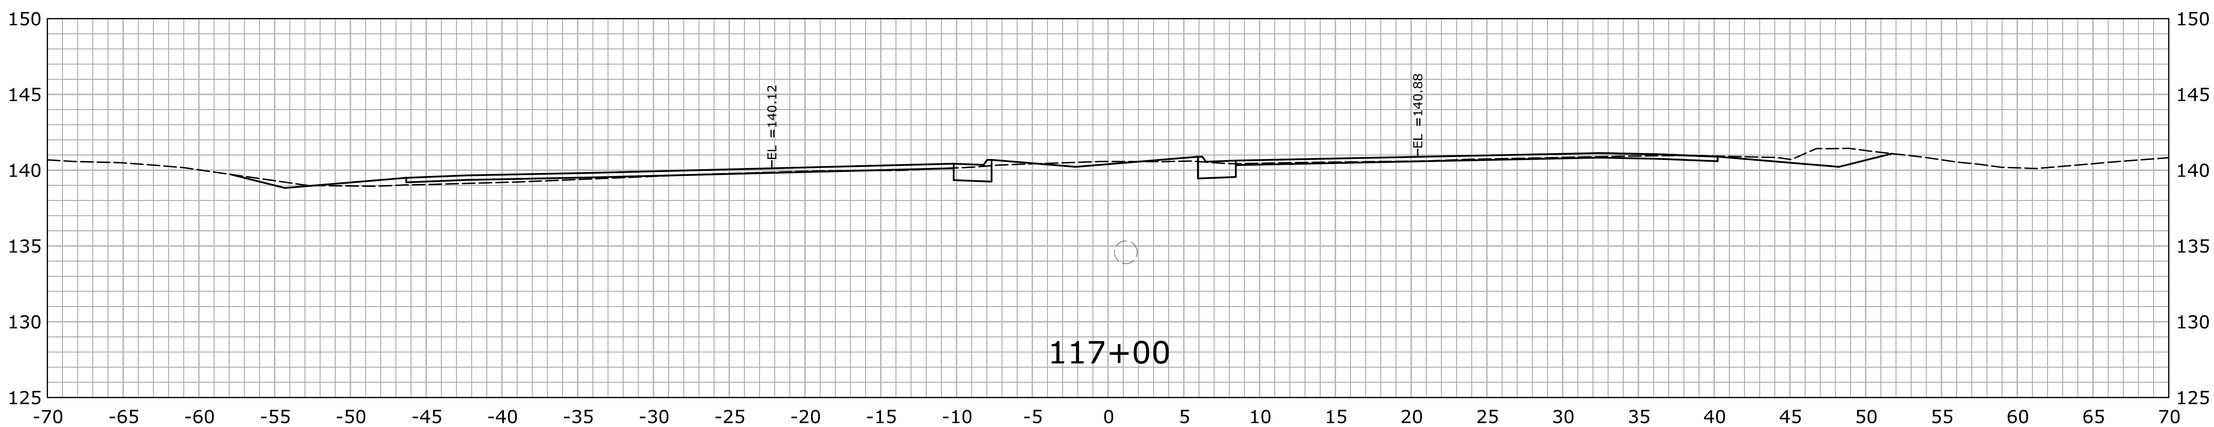

STA.117+00 TO STA.118+00

REV.	DATE	REVISION DESCRIPTION	SHEET NO.
-	-	-	-
-	-	-	-
-	-	-	-
-	-	-	-
-	-	-	-
-	-	-	-

THE INFORMATION, INCLUDING ESTIMATED QUANTITIES OF WORK, SHOWN ON THESE SHEETS IS BASED ON LIMITED INVESTIGATIONS BY THE STATE AND IS IN NO WAY WARRANTED TO INDICATE THE CONDITIONS OF ACTUAL QUANTITIES OF WORK WHICH WILL BE REQUIRED.

Plotted Date: 2/15/2013

DESIGNER/DRAFTER: **SN**

CHECKED BY: **MSC**

SCALE IN FEET 0 5 10

SCALE 1" = 5'

STATE OF CONNECTICUT
DEPARTMENT OF TRANSPORTATION

Filename: ...\HW_MSH_0135_0270_XSC-02_61+50_130+00.dgn

SIGNATURE/ BLOCK:

OFFICE OF ENGINEERING

APPROVED BY: DATE:

PROJECT TITLE:

MERRITT PARKWAY (ROUTE 15)
SAFETY IMPROVEMENTS, RESURFACING
ENHANCEMENTS AND BRIDGE IMPROVEMENTS

TOWN: **STAMFORD NEW CANAAN**

DRAWING TITLE: **CROSS SECTIONS**

PROJECT NO. **135-270**

DRAWING NO. **XSC-092**

SHEET NO. 01.05.093

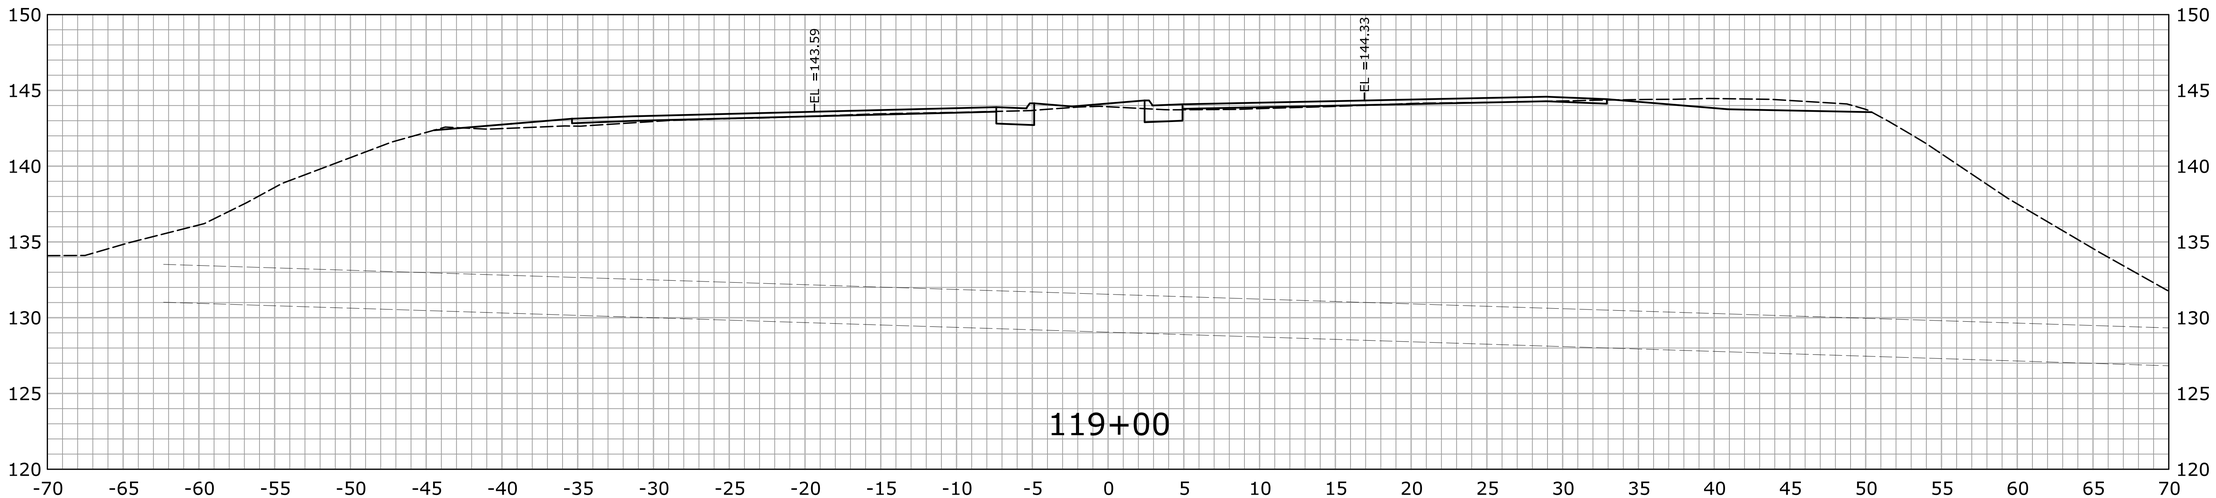

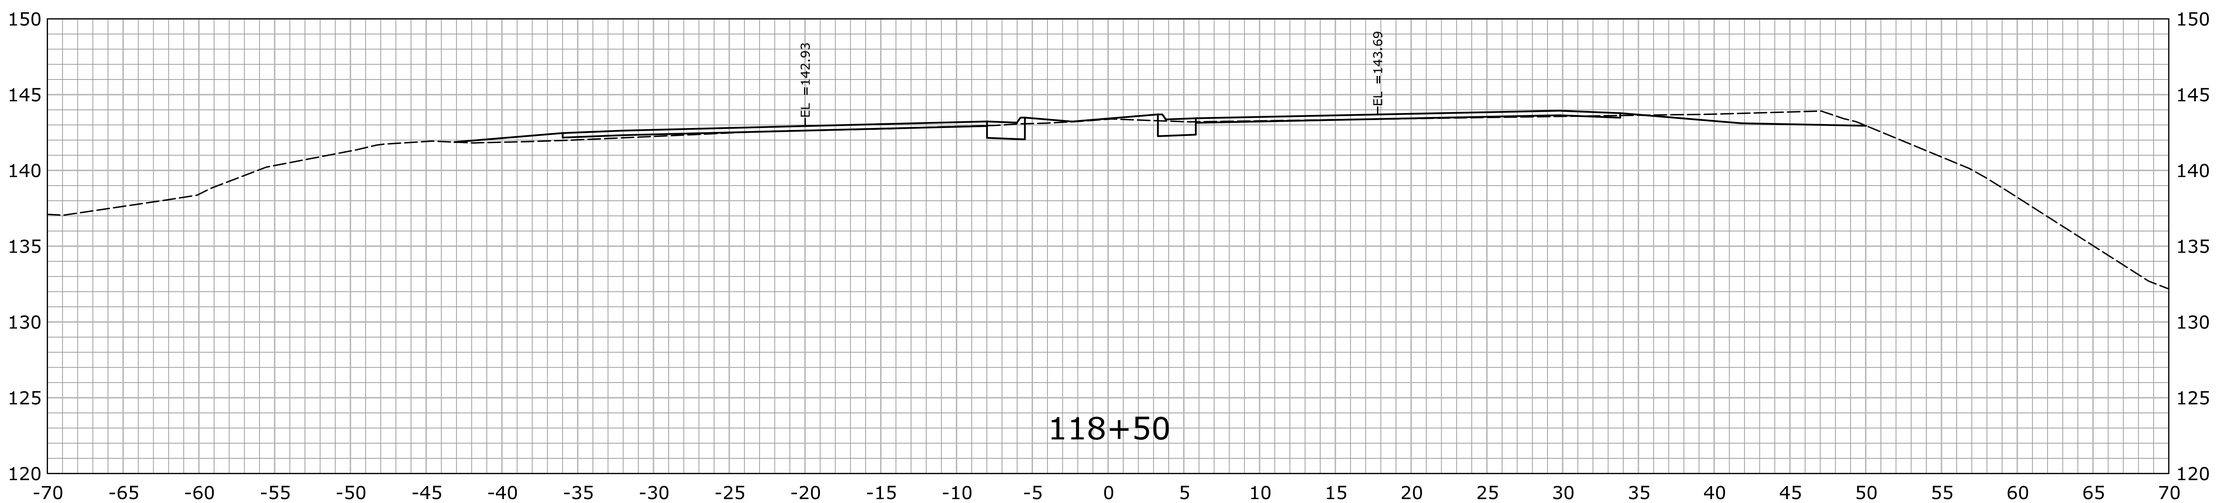

STA.118+50 TO STA.119+00

REV.	DATE	REVISION DESCRIPTION	SHEET NO.
-	-	-	-
-	-	-	-
-	-	-	-
-	-	-	-
-	-	-	-
-	-	-	-

THE INFORMATION, INCLUDING ESTIMATED QUANTITIES OF WORK, SHOWN ON THESE SHEETS IS BASED ON LIMITED INVESTIGATIONS BY THE STATE AND IS IN NO WAY WARRANTED TO INDICATE THE CONDITIONS OF ACTUAL QUANTITIES OF WORK WHICH WILL BE REQUIRED.

Plotted Date: 2/15/2013

DESIGNER/DRAFTER: **SN**

CHECKED BY: **MSC**

SCALE IN FEET 0 5 10

SCALE 1" = 5'

STATE OF CONNECTICUT
DEPARTMENT OF TRANSPORTATION

Filename: ...\HW_MSH_0135_0270_XSC-02_61+50_130+00.dgn

SIGNATURE/ BLOCK:

OFFICE OF ENGINEERING

APPROVED BY: DATE:

PROJECT TITLE:

MERRITT PARKWAY (ROUTE 15)
SAFETY IMPROVEMENTS, RESURFACING
ENHANCEMENTS AND BRIDGE IMPROVEMENTS

TOWN: **STAMFORD NEW CANAAN**

DRAWING TITLE: **CROSS SECTIONS**

PROJECT NO. **135-270**

DRAWING NO. **XSC-093**

SHEET NO. 01.05.094

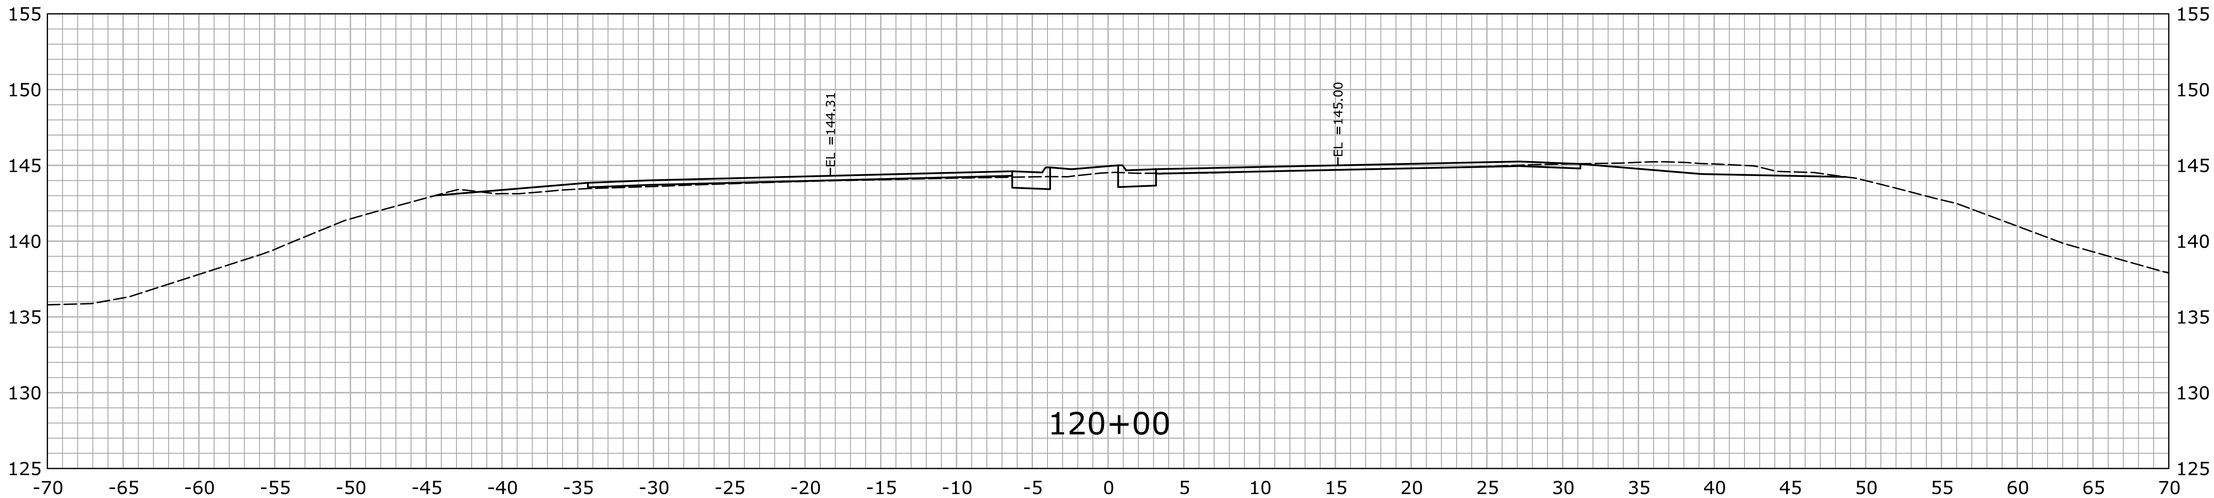

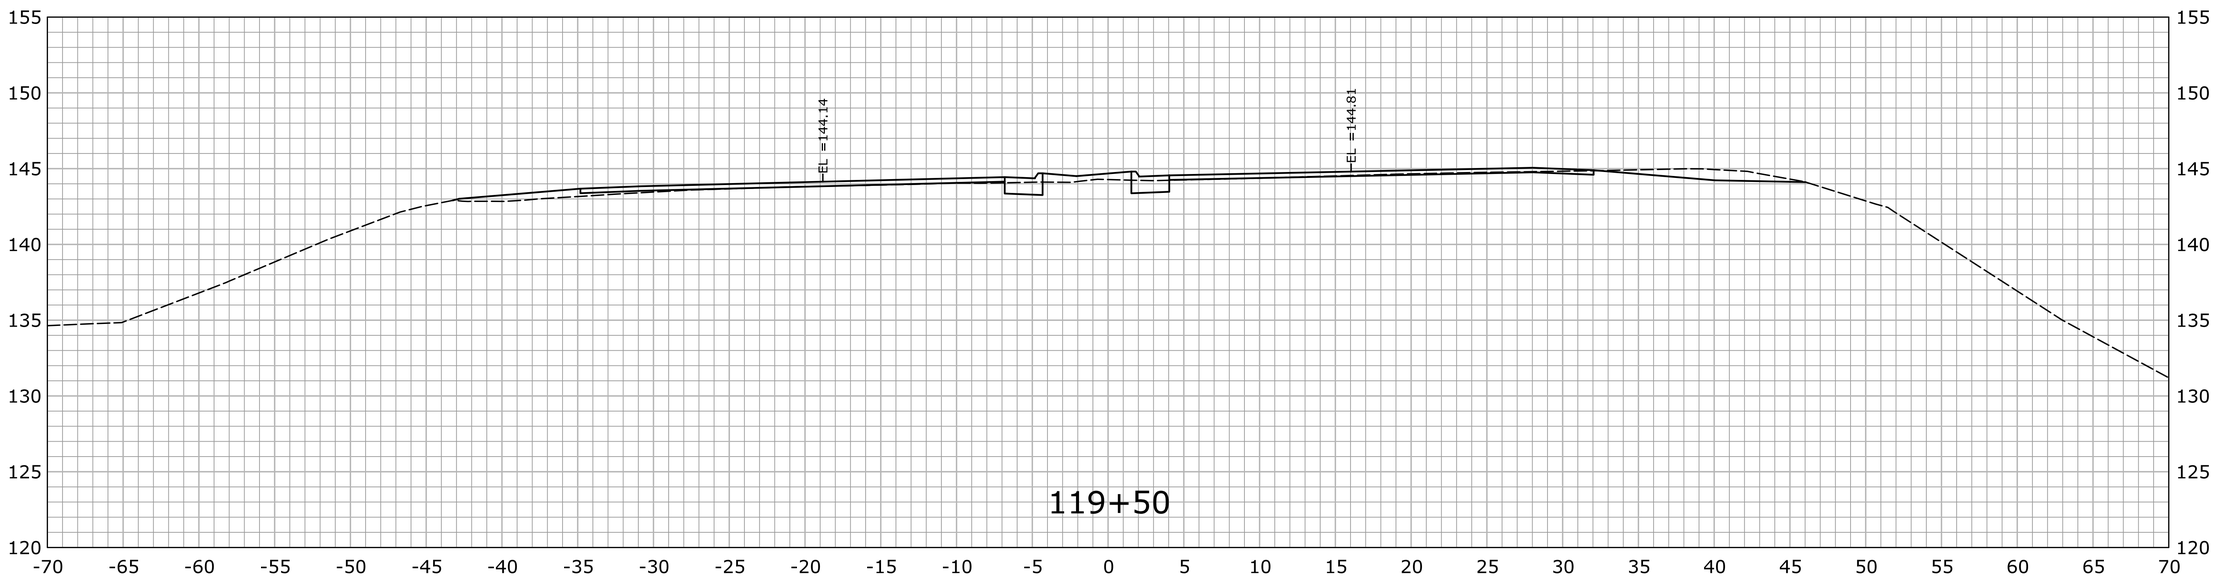

STA.119+50 TO STA.120+00

REV.	DATE	REVISION DESCRIPTION	SHEET NO.
-	-	-	-
-	-	-	-
-	-	-	-
-	-	-	-
-	-	-	-
-	-	-	-

THE INFORMATION, INCLUDING ESTIMATED QUANTITIES OF WORK, SHOWN ON THESE SHEETS IS BASED ON LIMITED INVESTIGATIONS BY THE STATE AND IS IN NO WAY WARRANTED TO INDICATE THE CONDITIONS OF ACTUAL QUANTITIES OF WORK WHICH WILL BE REQUIRED.

Plotted Date: 2/15/2013

DESIGNER/DRAFTER: SN

CHECKED BY: MSC

SCALE IN FEET 0 5 10

SCALE 1" = 5'

STATE OF CONNECTICUT
DEPARTMENT OF TRANSPORTATION

Filename: ...\HW_MSH_0135_0270_XSC-02_61+50_130+00.dgn

SIGNATURE/ BLOCK:

OFFICE OF ENGINEERING

APPROVED BY: DATE:

PROJECT TITLE:

MERRITT PARKWAY (ROUTE 15)
SAFETY IMPROVEMENTS, RESURFACING
ENHANCEMENTS AND BRIDGE IMPROVEMENTS

TOWN:

STAMFORD
NEW CANAAN

DRAWING TITLE:

CROSS SECTIONS

PROJECT NO. 135-270

DRAWING NO. XSC-094

SHEET NO. 01.05.095

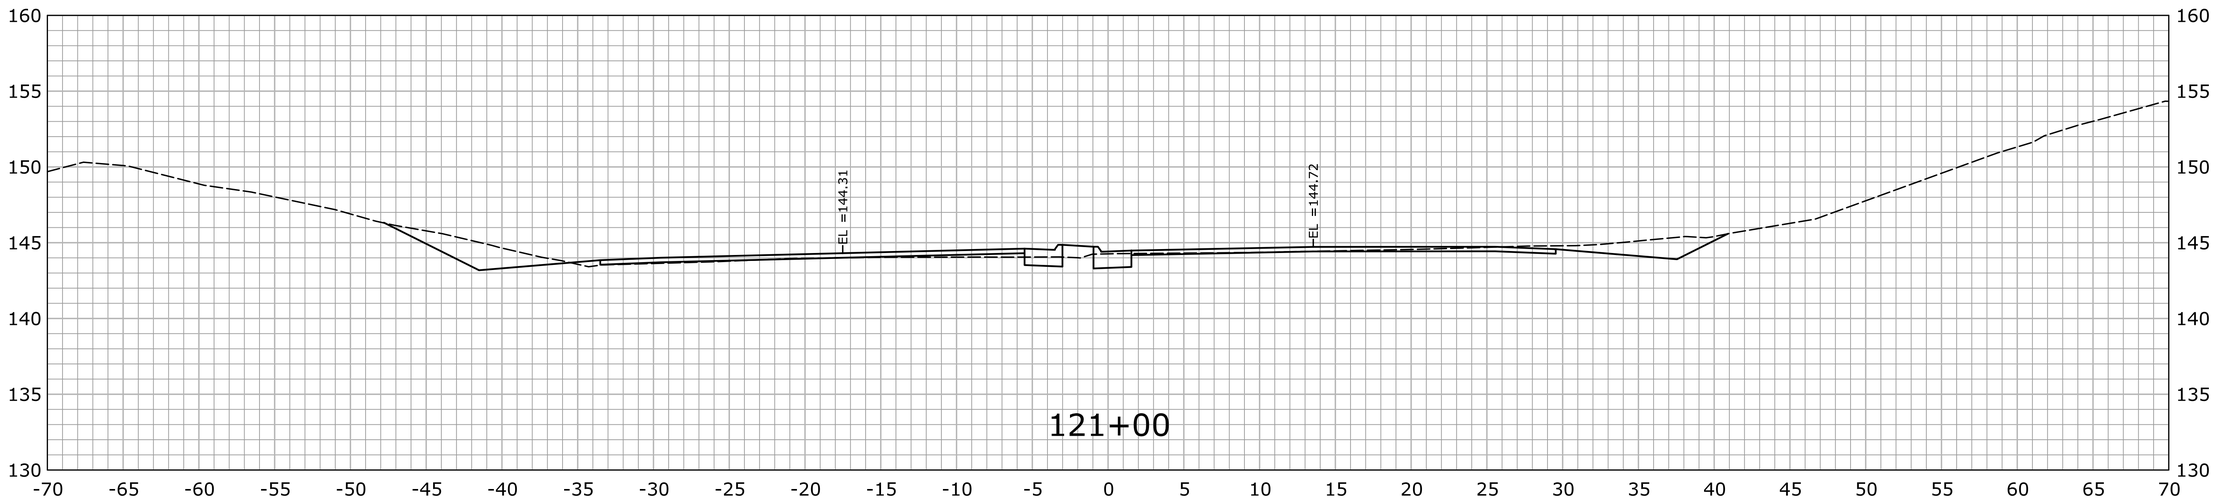

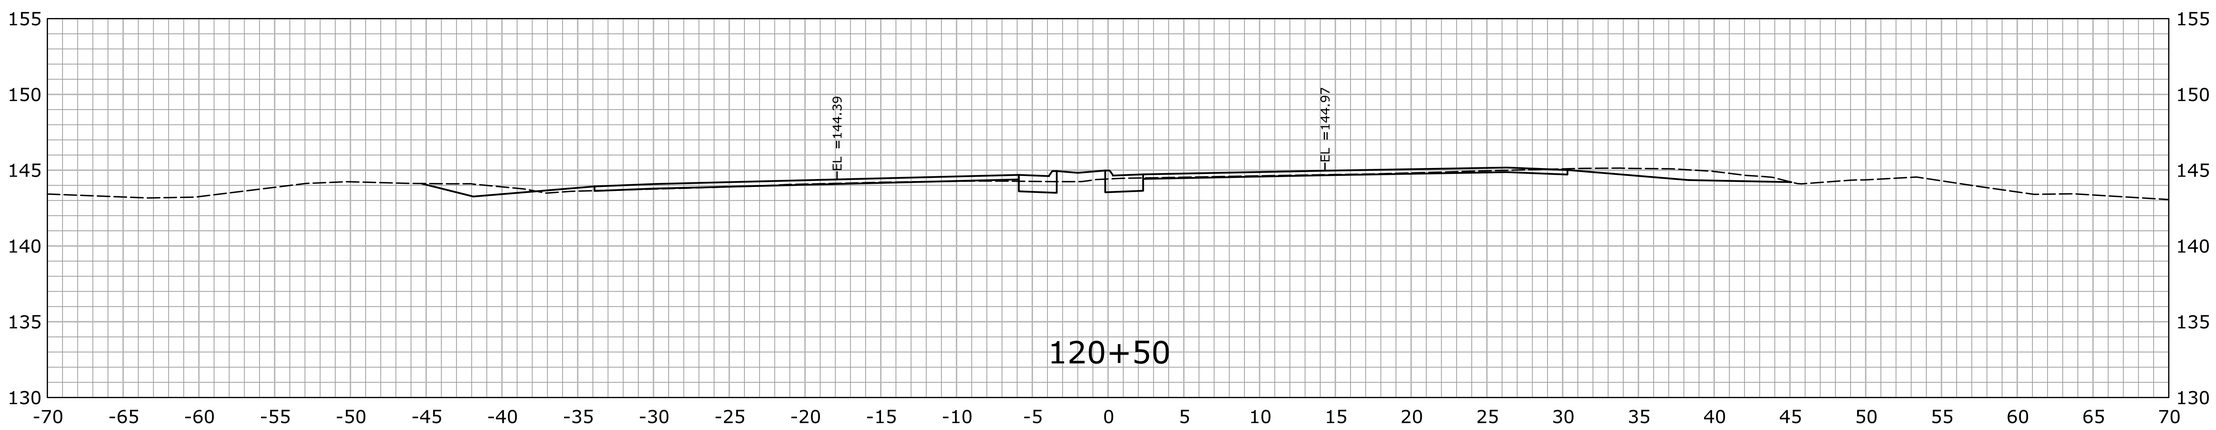

STA.120+50 TO STA.121+00

REV.	DATE	REVISION DESCRIPTION	SHEET NO.
-	-	-	-
-	-	-	-
-	-	-	-
-	-	-	-
-	-	-	-
-	-	-	-

THE INFORMATION, INCLUDING ESTIMATED QUANTITIES OF WORK, SHOWN ON THESE SHEETS IS BASED ON LIMITED INVESTIGATIONS BY THE STATE AND IS IN NO WAY WARRANTED TO INDICATE THE CONDITIONS OF ACTUAL QUANTITIES OF WORK WHICH WILL BE REQUIRED.

Plotted Date: 2/15/2013

DESIGNER/DRAFTER: **SN**

CHECKED BY: **MSC**

SCALE IN FEET

0 5 10

SCALE 1" = 5'

STATE OF CONNECTICUT
DEPARTMENT OF TRANSPORTATION

Filename: ...\HW_MSH_0135_0270_XSC-02_61+50_130+00.dgn

SIGNATURE/ BLOCK:

OFFICE OF ENGINEERING

APPROVED BY: DATE:

PROJECT TITLE:

MERRITT PARKWAY (ROUTE 15)
SAFETY IMPROVEMENTS, RESURFACING
ENHANCEMENTS AND BRIDGE IMPROVEMENTS

TOWN: **STAMFORD**
NEW CANAAN

DRAWING TITLE:

CROSS SECTIONS

PROJECT NO. **135-270**

DRAWING NO. **XSC-095**

SHEET NO. 01.05.096

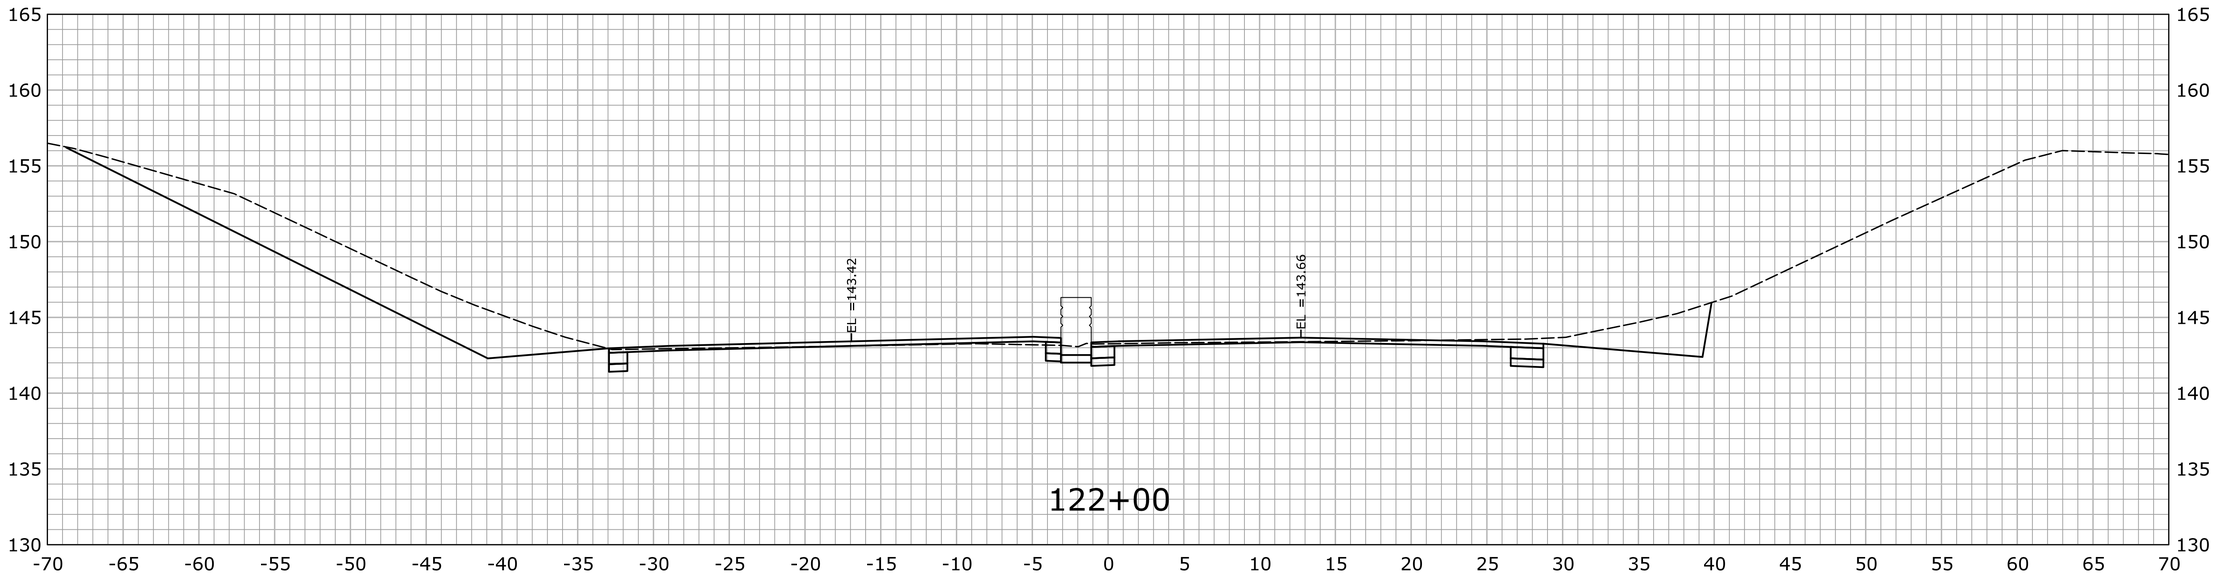

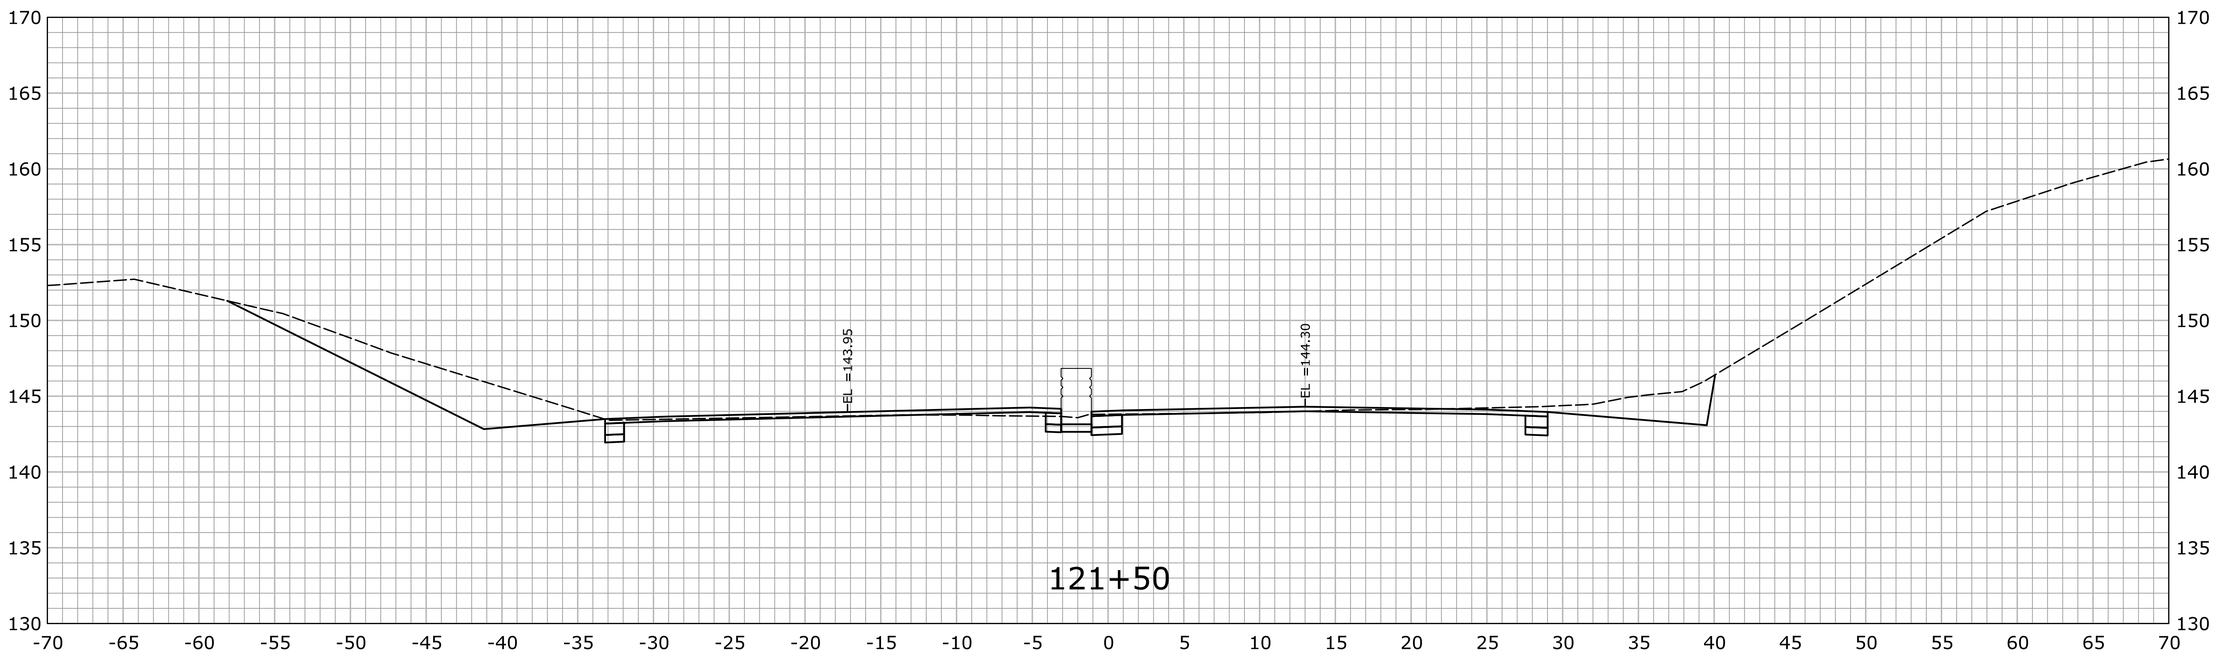

STA.121+50 TO STA.122+00

REV.	DATE	REVISION DESCRIPTION	SHEET NO.
-	-	-	-
-	-	-	-
-	-	-	-
-	-	-	-
-	-	-	-
-	-	-	-

THE INFORMATION, INCLUDING ESTIMATED QUANTITIES OF WORK, SHOWN ON THESE SHEETS IS BASED ON LIMITED INVESTIGATIONS BY THE STATE AND IS IN NO WAY WARRANTED TO INDICATE THE CONDITIONS OF ACTUAL QUANTITIES OF WORK WHICH WILL BE REQUIRED.

Plotted Date: 2/15/2013

DESIGNER/DRAFTER: **SN**

CHECKED BY: **MSC**

SCALE IN FEET 0 5 10

SCALE 1" = 5'

STATE OF CONNECTICUT
DEPARTMENT OF TRANSPORTATION

Filename: ...\HW_MSH_0135_0270_XSC-02_61+50_130+00.dgn

SIGNATURE/ BLOCK:

OFFICE OF ENGINEERING

APPROVED BY: DATE:

PROJECT TITLE:

MERRITT PARKWAY (ROUTE 15)
SAFETY IMPROVEMENTS, RESURFACING
ENHANCEMENTS AND BRIDGE IMPROVEMENTS

TOWN: **STAMFORD NEW CANAAN**

DRAWING TITLE: **CROSS SECTIONS**

PROJECT NO. **135-270**

DRAWING NO. **XSC-096**

SHEET NO. 01.05.097

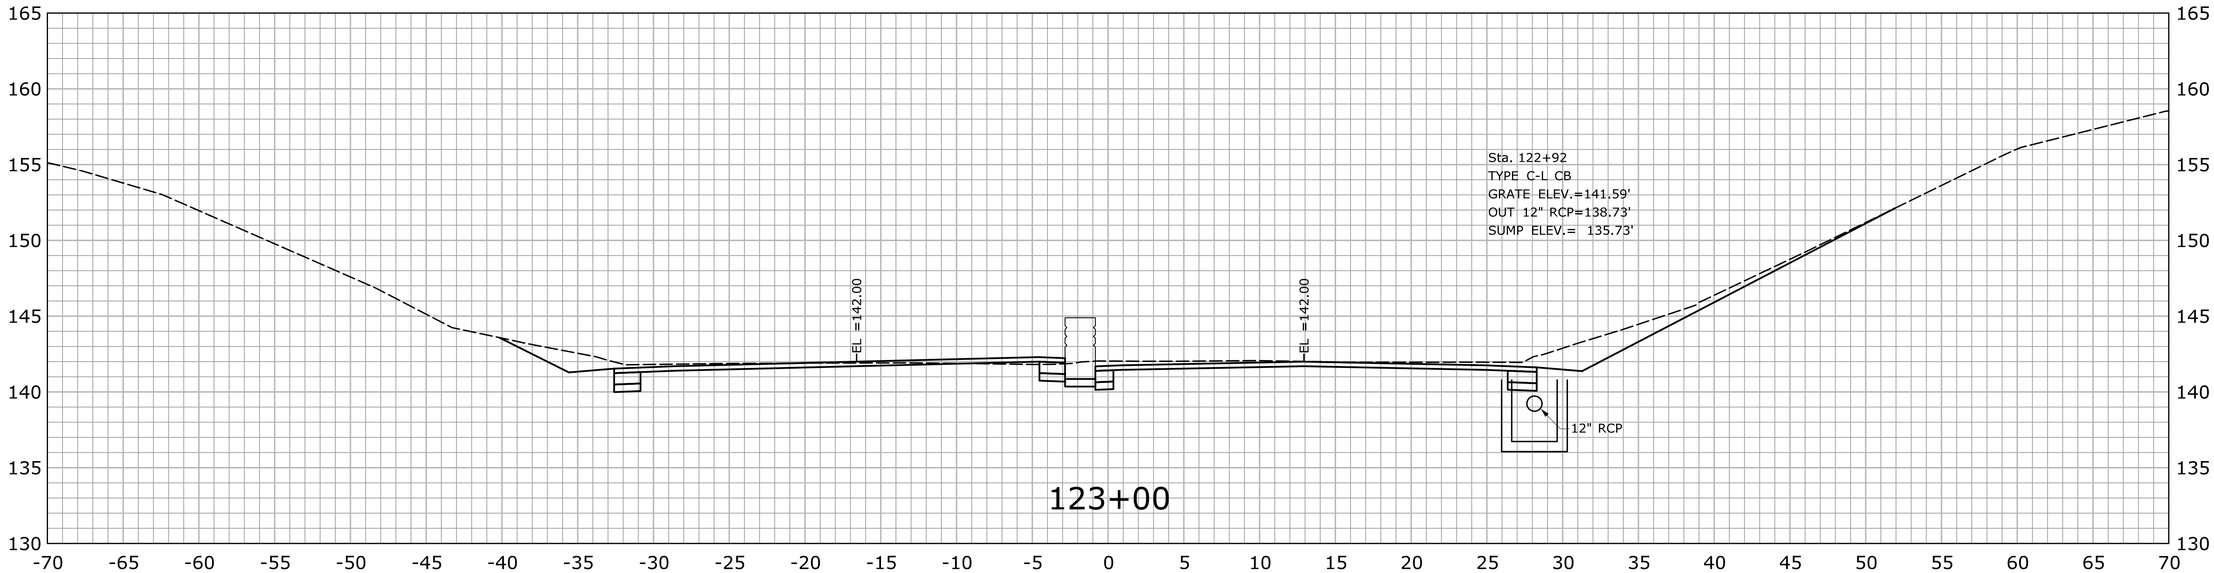

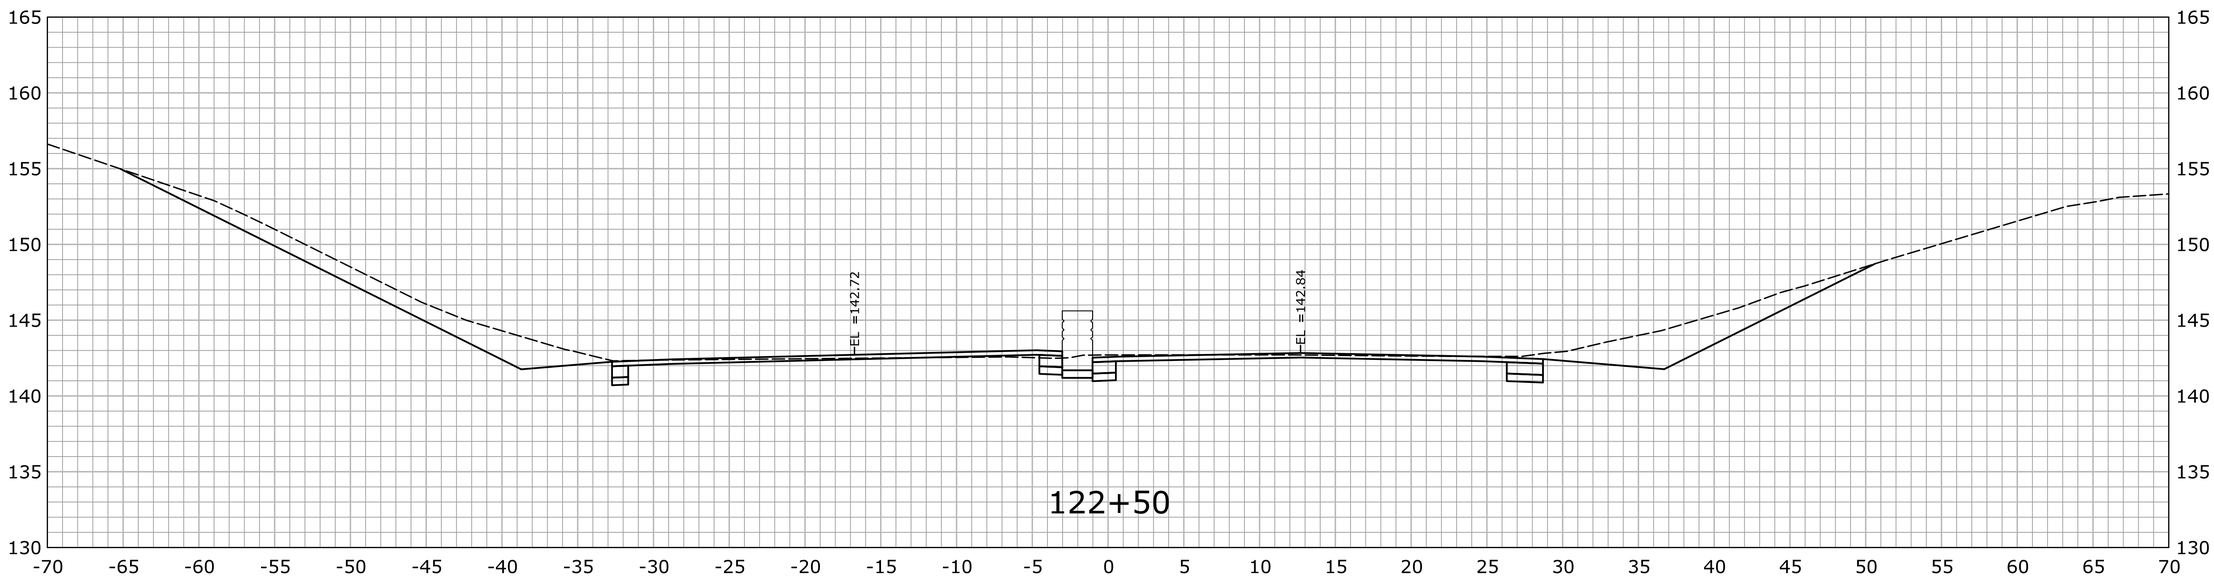

STA.122+50 TO STA.123+00

REV.	DATE	REVISION DESCRIPTION	SHEET NO.
-	-	-	-
-	-	-	-
-	-	-	-
-	-	-	-
-	-	-	-
-	-	-	-

THE INFORMATION, INCLUDING ESTIMATED QUANTITIES OF WORK, SHOWN ON THESE SHEETS IS BASED ON LIMITED INVESTIGATIONS BY THE STATE AND IS IN NO WAY WARRANTED TO INDICATE THE CONDITIONS OF ACTUAL QUANTITIES OF WORK WHICH WILL BE REQUIRED.

Plotted Date: 2/15/2013

DESIGNER/DRAFTER: **SN**

CHECKED BY: **MSC**

SCALE IN FEET 0 5 10

SCALE 1" = 5'

STATE OF CONNECTICUT
DEPARTMENT OF TRANSPORTATION

Filename: ...\HW_MSH_0135_0270_XSC-02_61+50_130+00.dgn

SIGNATURE/ BLOCK:

OFFICE OF ENGINEERING

APPROVED BY: DATE:

PROJECT TITLE:

MERRITT PARKWAY (ROUTE 15)
SAFETY IMPROVEMENTS, RESURFACING
ENHANCEMENTS AND BRIDGE IMPROVEMENTS

TOWN: **STAMFORD NEW CANAAN**

DRAWING TITLE: **CROSS SECTIONS**

PROJECT NO. **135-270**

DRAWING NO. **XSC-097**

SHEET NO. 01.05.098

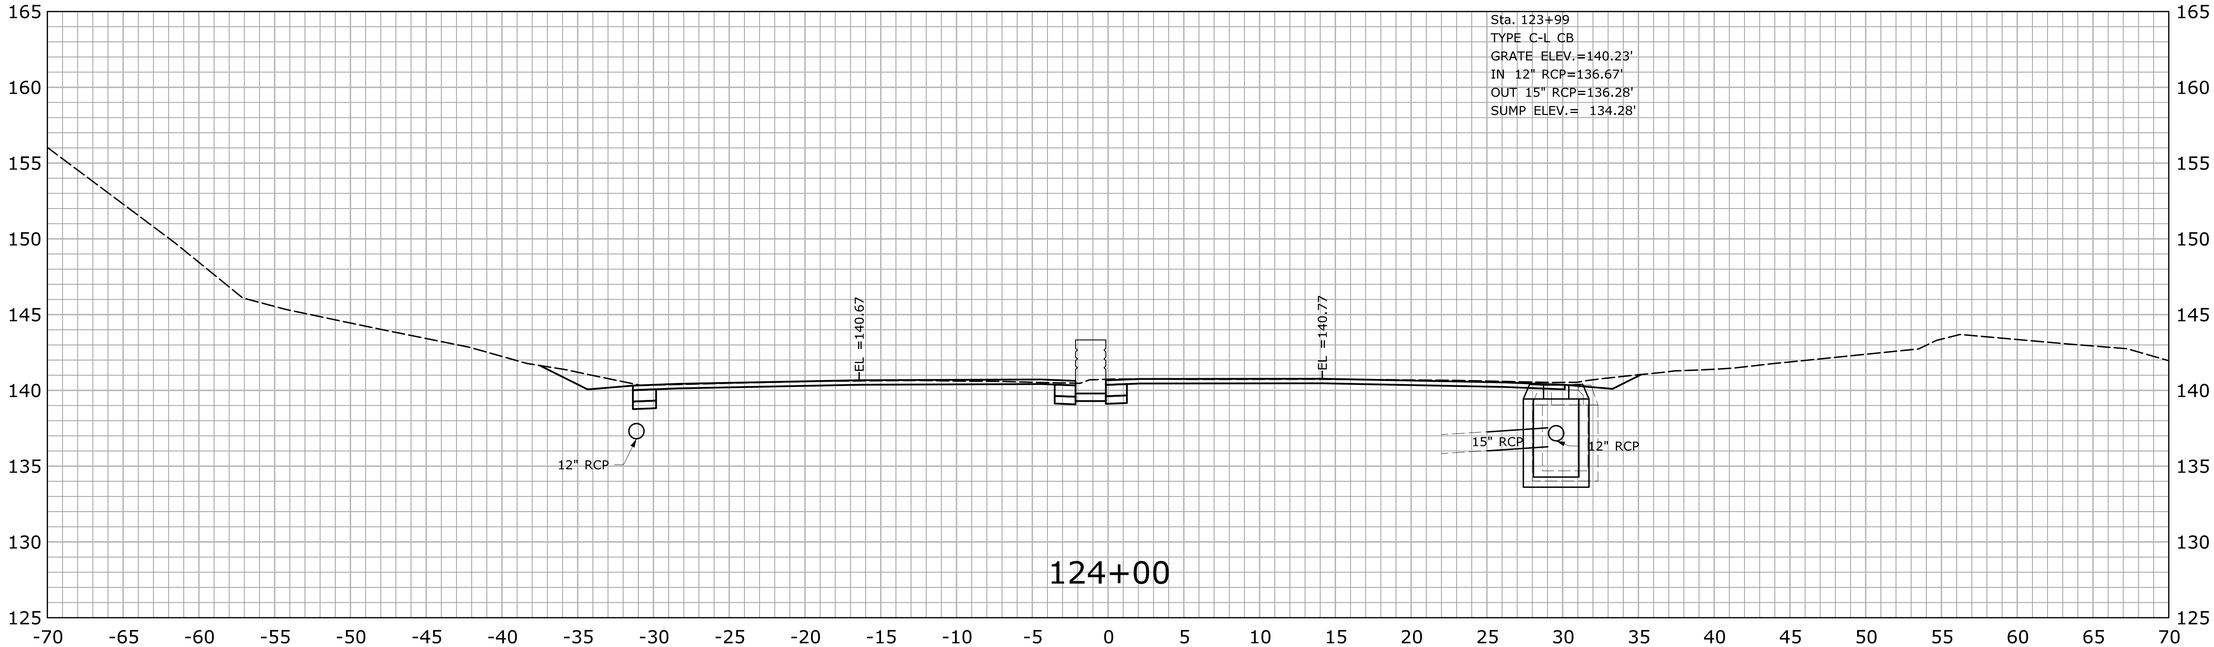

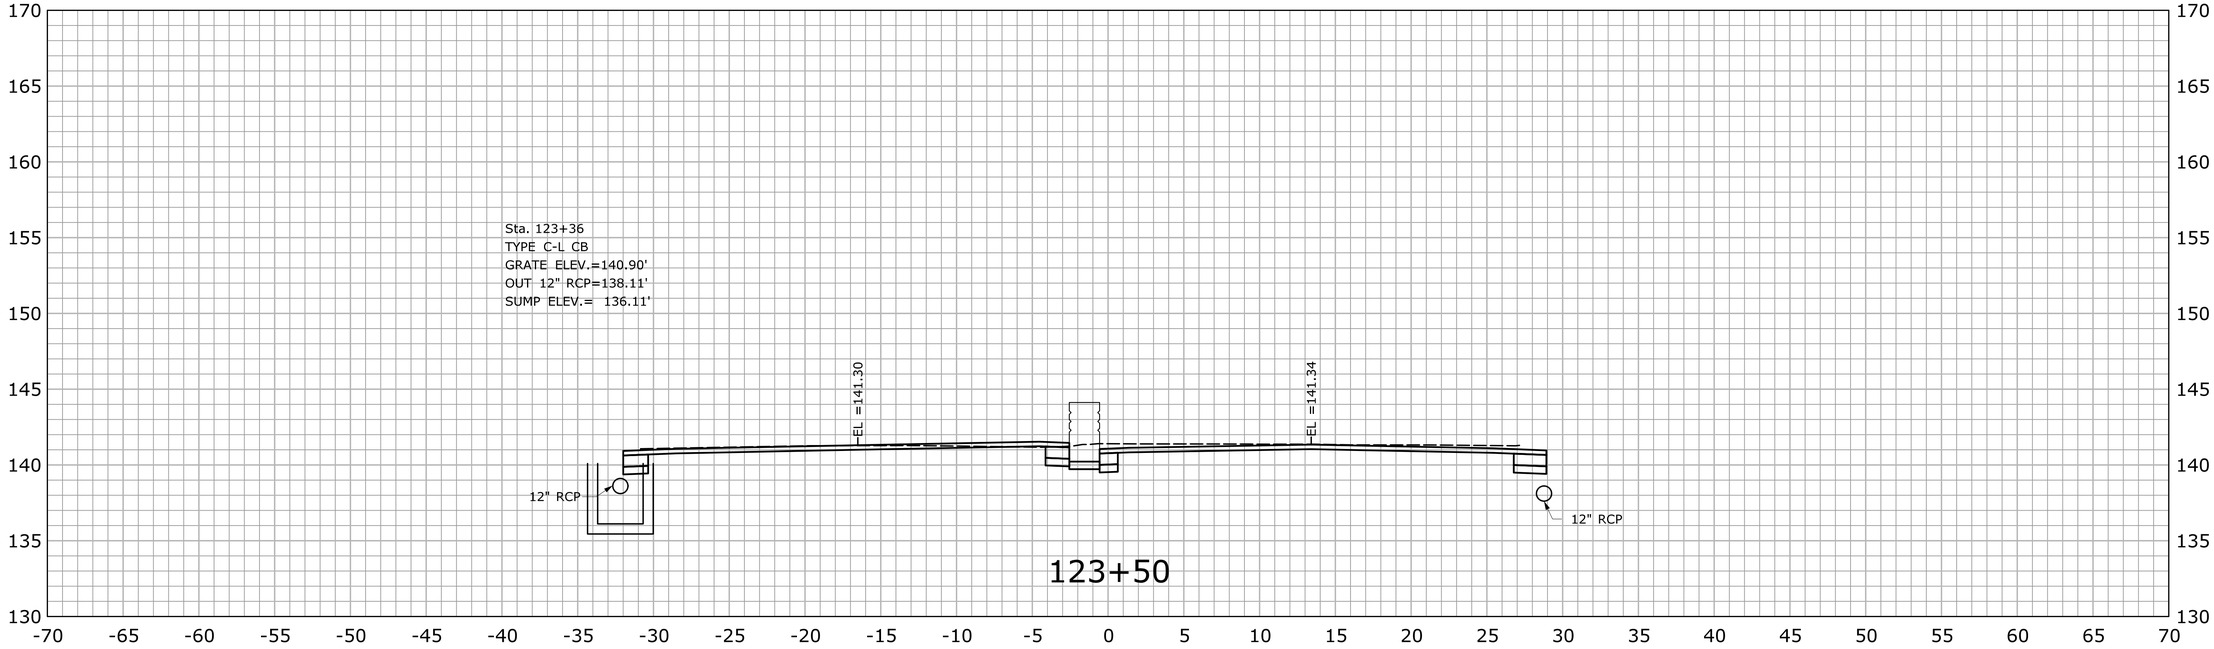

STA.123+50 TO STA.124+00

REV.	DATE	REVISION DESCRIPTION	SHEET NO.
-	-	-	-
-	-	-	-
-	-	-	-
-	-	-	-
-	-	-	-
-	-	-	-

THE INFORMATION, INCLUDING ESTIMATED QUANTITIES OF WORK, SHOWN ON THESE SHEETS IS BASED ON LIMITED INVESTIGATIONS BY THE STATE AND IS IN NO WAY WARRANTED TO INDICATE THE CONDITIONS OF ACTUAL QUANTITIES OF WORK WHICH WILL BE REQUIRED.

Plotted Date: 2/15/2013

DESIGNER/DRAFTER: SN
CHECKED BY: MSC
SCALE IN FEET
0 5 10
SCALE 1" = 5'

STATE OF CONNECTICUT
DEPARTMENT OF TRANSPORTATION

Filename: ...\HW_MSH_0135_0270_XSC-02_61+50_130+00.dgn

SIGNATURE/BLOCK:
OFFICE OF ENGINEERING
APPROVED BY: DATE:

PROJECT TITLE:
MERRITT PARKWAY (ROUTE 15)
SAFETY IMPROVEMENTS, RESURFACING
ENHANCEMENTS AND BRIDGE IMPROVEMENTS

TOWN:
STAMFORD
NEW CANAAN

DRAWING TITLE:
CROSS SECTIONS

PROJECT NO. 135-270
DRAWING NO. XSC-098
SHEET NO. 01.05.099

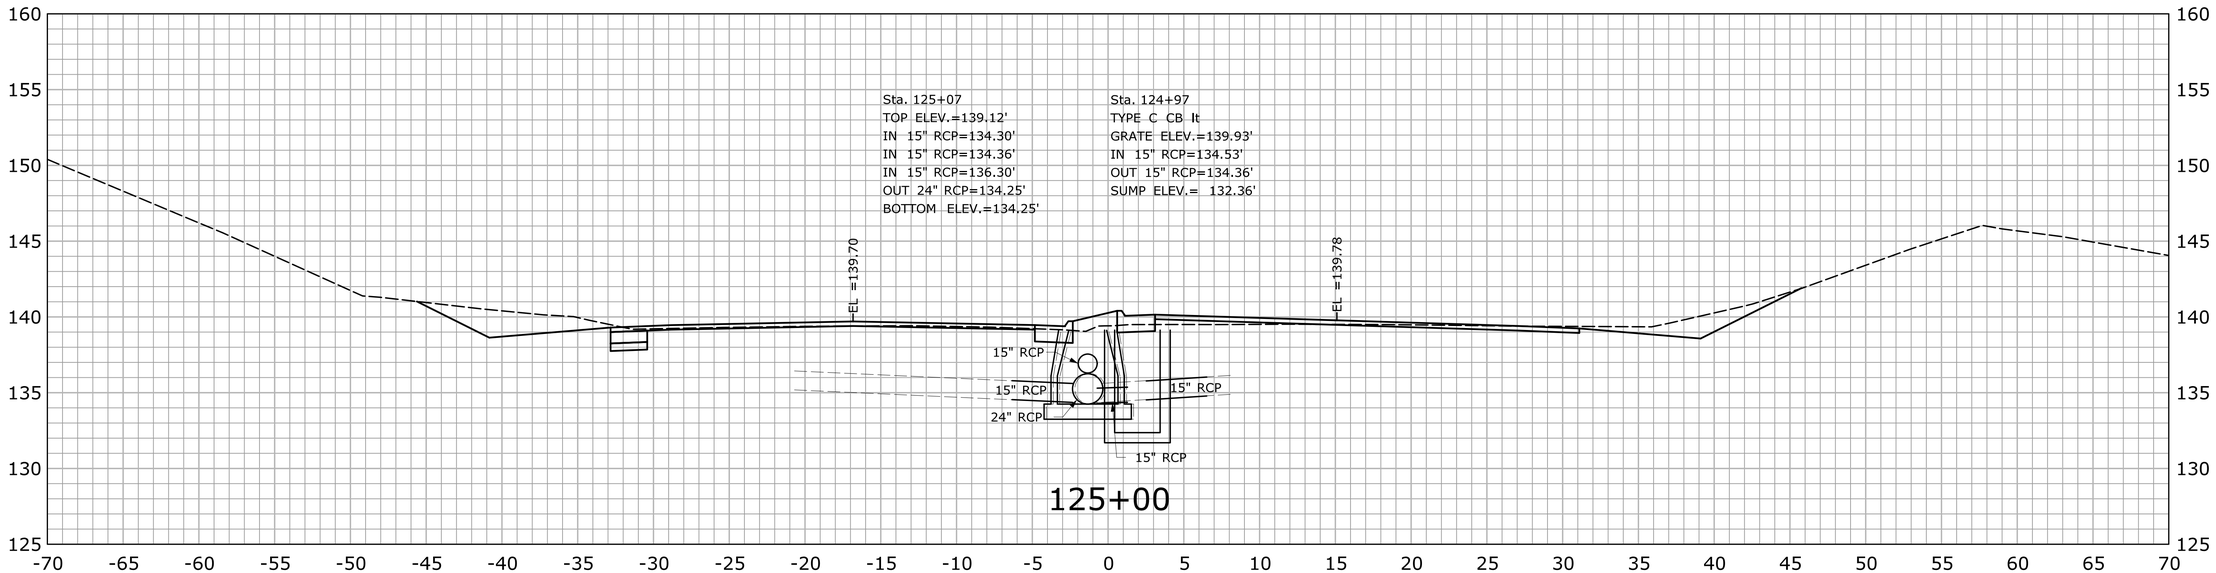

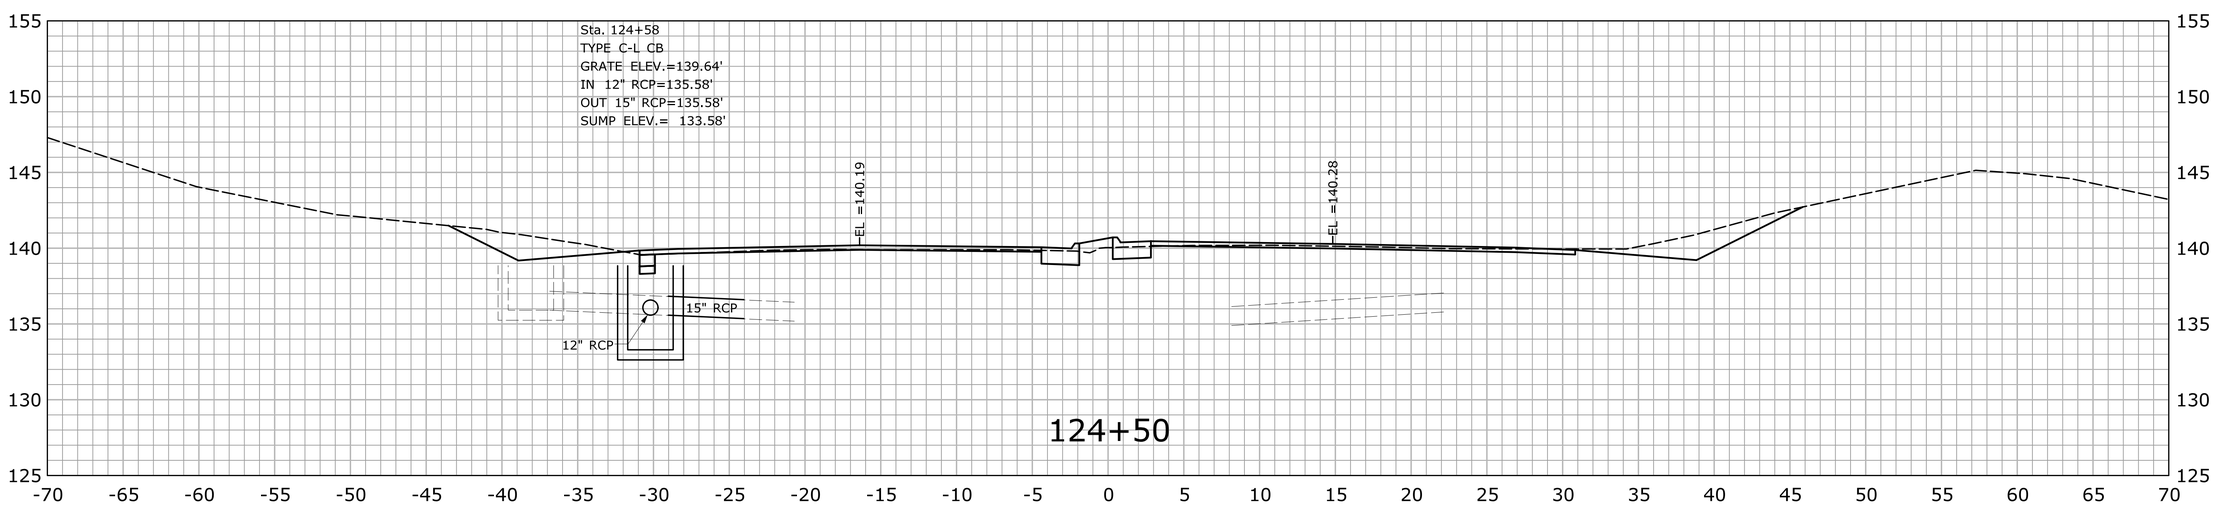

STA.124+50 TO STA.125+00

REV.	DATE	REVISION DESCRIPTION	SHEET NO.
-	-	-	-
-	-	-	-
-	-	-	-
-	-	-	-
-	-	-	-
-	-	-	-

THE INFORMATION, INCLUDING ESTIMATED QUANTITIES OF WORK, SHOWN ON THESE SHEETS IS BASED ON LIMITED INVESTIGATIONS BY THE STATE AND IS IN NO WAY WARRANTED TO INDICATE THE CONDITIONS OF ACTUAL QUANTITIES OF WORK WHICH WILL BE REQUIRED.

Plotted Date: 2/15/2013

DESIGNER/DRAFTER: **SN**

CHECKED BY: **MSC**

SCALE IN FEET 0 5 10

SCALE 1" = 5'

STATE OF CONNECTICUT
DEPARTMENT OF TRANSPORTATION

Filename: ...\HW_MSH_0135_0270_XSC-02_61+50_130+00.dgn

SIGNATURE/ BLOCK:

OFFICE OF ENGINEERING

APPROVED BY: DATE:

PROJECT TITLE:

MERRITT PARKWAY (ROUTE 15)
SAFETY IMPROVEMENTS, RESURFACING
ENHANCEMENTS AND BRIDGE IMPROVEMENTS

TOWN: **STAMFORD NEW CANAAN**

DRAWING TITLE: **CROSS SECTIONS**

PROJECT NO. **135-270**

DRAWING NO. **XSC-099**

SHEET NO. 01.05.100