01.06 - CROSS-SECTIONS STA. 125+50 - 245+50

INDEX OF DRAWINGS

DRAWING NUMBER	DRAWING TITLE	DRAWING NUMBER	DRAWING TITLE
CST-01	COVER SHEET		
XSC-100 TO XSC-199	CROSS-SECTIONS		

THE DESIGN APPEARS TO CONFORM TO APPLICABLE CRITERIA. APPROVAL IS NOT TO BE CONSTRUED TO MEAN THAT ALL ASPECTS OF THE DESIGN HAVE BEEN PERSONALLY CHECKED BY THE UNDERSIGNED.

TRANSPORTATION PRINCIPAL ENGINEER

REV.	DATE	REVISION DESCRIPTION	SHEET NO.
-	-	-	-
-	-	-	-
-	-	-	-
-	-	-	-
-	-	-	-
-	-	-	-

THE INFORMATION, INCLUDING ESTIMATED QUANTITIES OF WORK, SHOWN ON THESE SHEETS IS BASED ON LIMITED INVESTIGATIONS BY THE STATE AND IS IN NO WAY WARRANTED TO INDICATE THE CONDITIONS OF ACTUAL QUANTITIES OF WORK WHICH WILL BE REQUIRED.

Plotted Date: 2/19/2013

DESIGNER/DRAFTER: SN

CHECKED BY: MSC

SCALE AS NOTED

STATE OF CONNECTICUT
DEPARTMENT OF TRANSPORTATION

Filename: ...\Plan\INDEX_01_06.dgn

SIGNATURE/ BLOCK:

OFFICE OF ENGINEERING

APPROVED BY:

PROJECT TITLE:

MERRITT PARKWAY (ROUTE 15)
SAFETY IMPROVEMENTS, RESURFACING,
ENHANCEMENTS AND BRIDGE IMPROVEMENTS

TOWN:

STAMFORD
NEW CANAAN

DRAWING TITLE:

CROSS SECTION
COVER SHEET

PROJECT NO. 135-270

DRAWING NO. CST-01

SHEET NO. 01.06.001

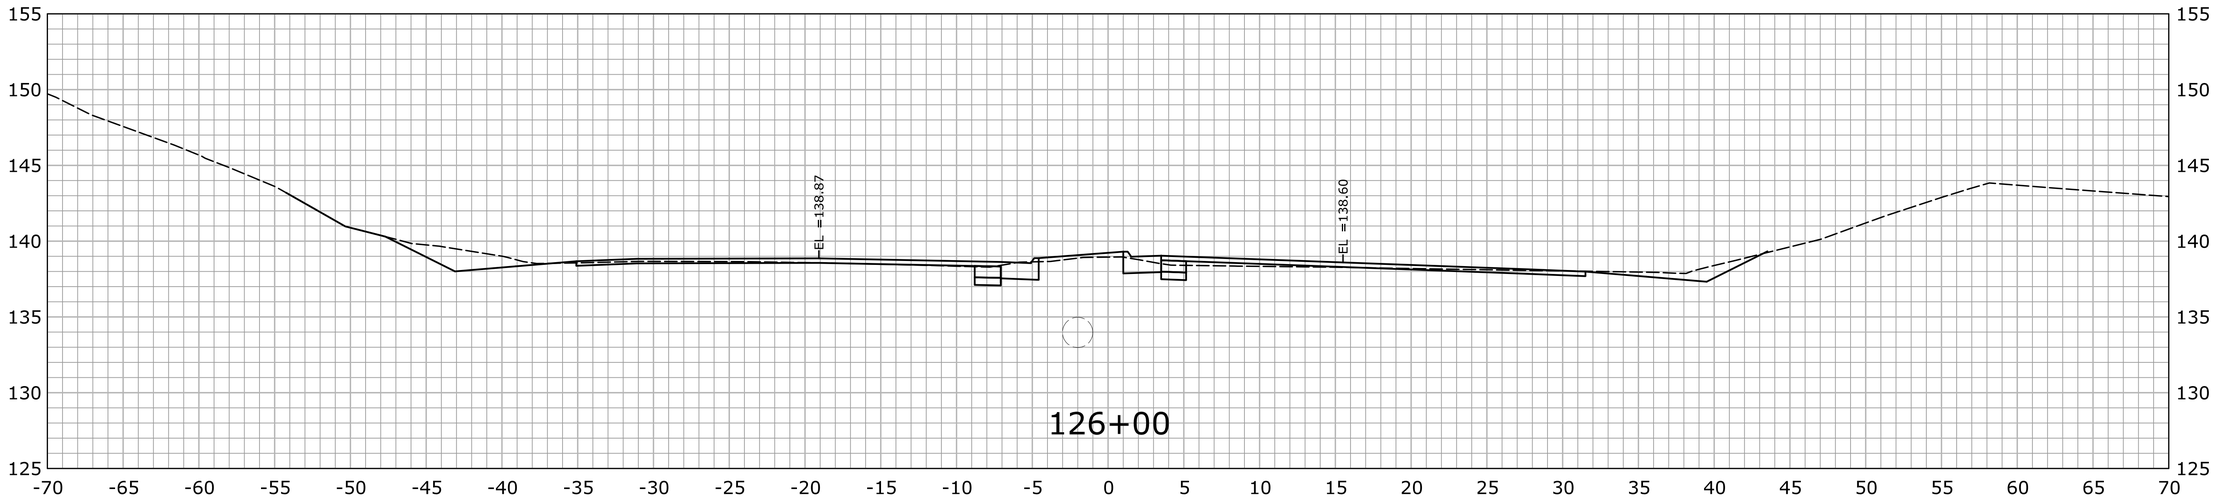

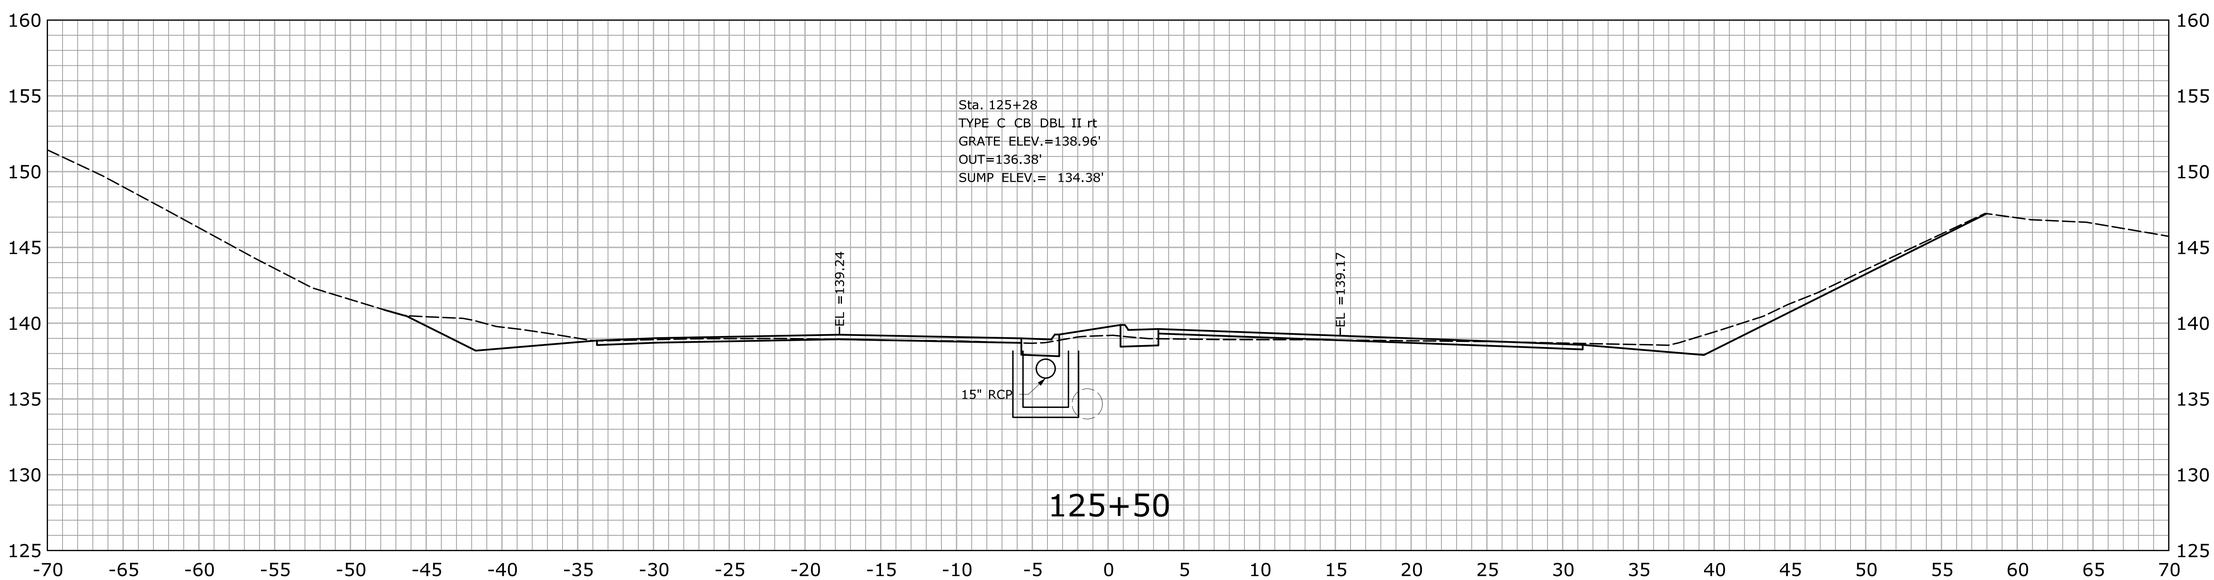

STA.125+50 TO STA.126+00

REV.	DATE	REVISION DESCRIPTION	SHEET NO.
-	-	-	-
-	-	-	-
-	-	-	-
-	-	-	-
-	-	-	-
-	-	-	-

THE INFORMATION, INCLUDING ESTIMATED QUANTITIES OF WORK, SHOWN ON THESE SHEETS IS BASED ON LIMITED INVESTIGATIONS BY THE STATE AND IS IN NO WAY WARRANTED TO INDICATE THE CONDITIONS OF ACTUAL QUANTITIES OF WORK WHICH WILL BE REQUIRED.

Plotted Date: 2/19/2013

DESIGNER/DRAFTER: SN

CHECKED BY: MSC

SCALE IN FEET 0 5 10

SCALE 1" = 5'

STATE OF CONNECTICUT
DEPARTMENT OF TRANSPORTATION

Filename: ...\HW_MSH_0135_0270_XSC-02_61+50_130+00.dgn

SIGNATURE/ BLOCK:
OFFICE OF ENGINEERING

APPROVED BY: DATE:

PROJECT TITLE:
MERRITT PARKWAY (ROUTE 15)
SAFETY IMPROVEMENTS, RESURFACING
ENHANCEMENTS AND BRIDGE IMPROVEMENTS

TOWN:
STAMFORD
NEW CANAAN

DRAWING TITLE:
CROSS SECTIONS

PROJECT NO. 135-270

DRAWING NO. XSC-100

SHEET NO. 01.06.002

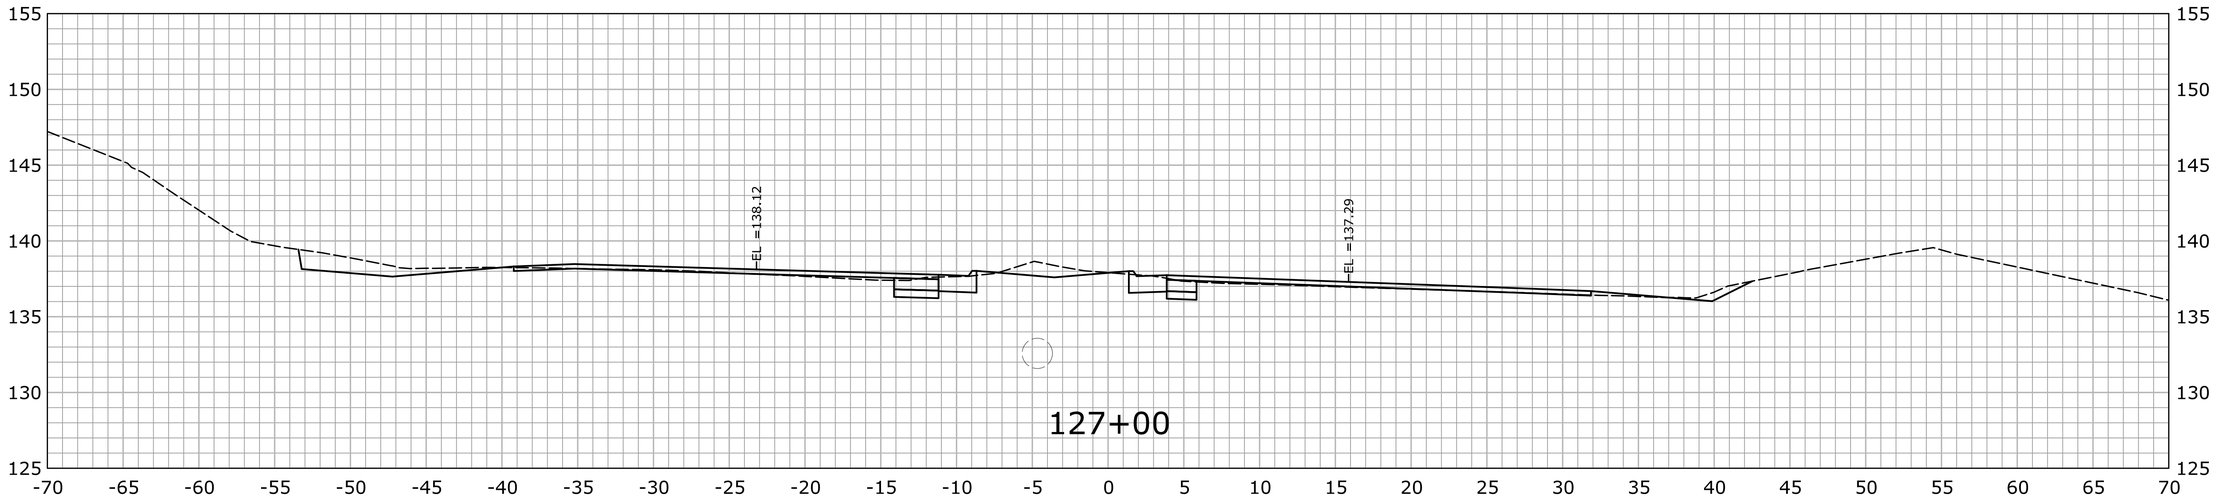

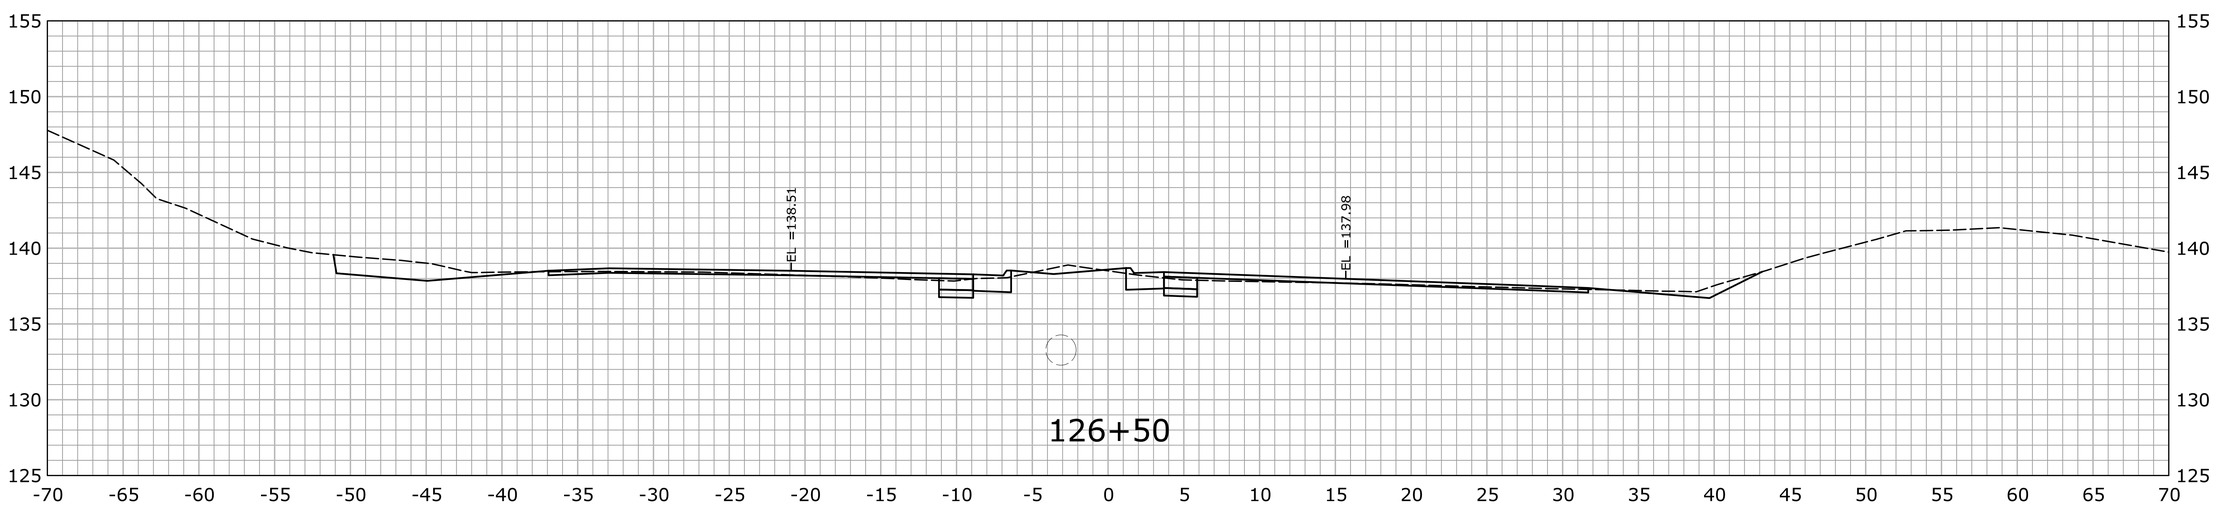

STA.126+50 TO STA.127+00

REV.	DATE	REVISION DESCRIPTION	SHEET NO.
-	-	-	-
-	-	-	-
-	-	-	-
-	-	-	-
-	-	-	-
-	-	-	-

THE INFORMATION, INCLUDING ESTIMATED QUANTITIES OF WORK, SHOWN ON THESE SHEETS IS BASED ON LIMITED INVESTIGATIONS BY THE STATE AND IS IN NO WAY WARRANTED TO INDICATE THE CONDITIONS OF ACTUAL QUANTITIES OF WORK WHICH WILL BE REQUIRED.

Plotted Date: 2/19/2013

DESIGNER/DRAFTER: SN

CHECKED BY: MSC

SCALE IN FEET 0 5 10

SCALE 1" = 5'

STATE OF CONNECTICUT
DEPARTMENT OF TRANSPORTATION

Filename: ...\HW_MSH_0135_0270_XSC-02_61+50_130+00.dgn

SIGNATURE/ BLOCK:

OFFICE OF ENGINEERING

APPROVED BY: DATE:

PROJECT TITLE:

MERRITT PARKWAY (ROUTE 15)
SAFETY IMPROVEMENTS, RESURFACING
ENHANCEMENTS AND BRIDGE IMPROVEMENTS

TOWN: STAMFORD NEW CANAAN

DRAWING TITLE: CROSS SECTIONS

PROJECT NO. 135-270

DRAWING NO. XSC-101

SHEET NO. 01.06.003

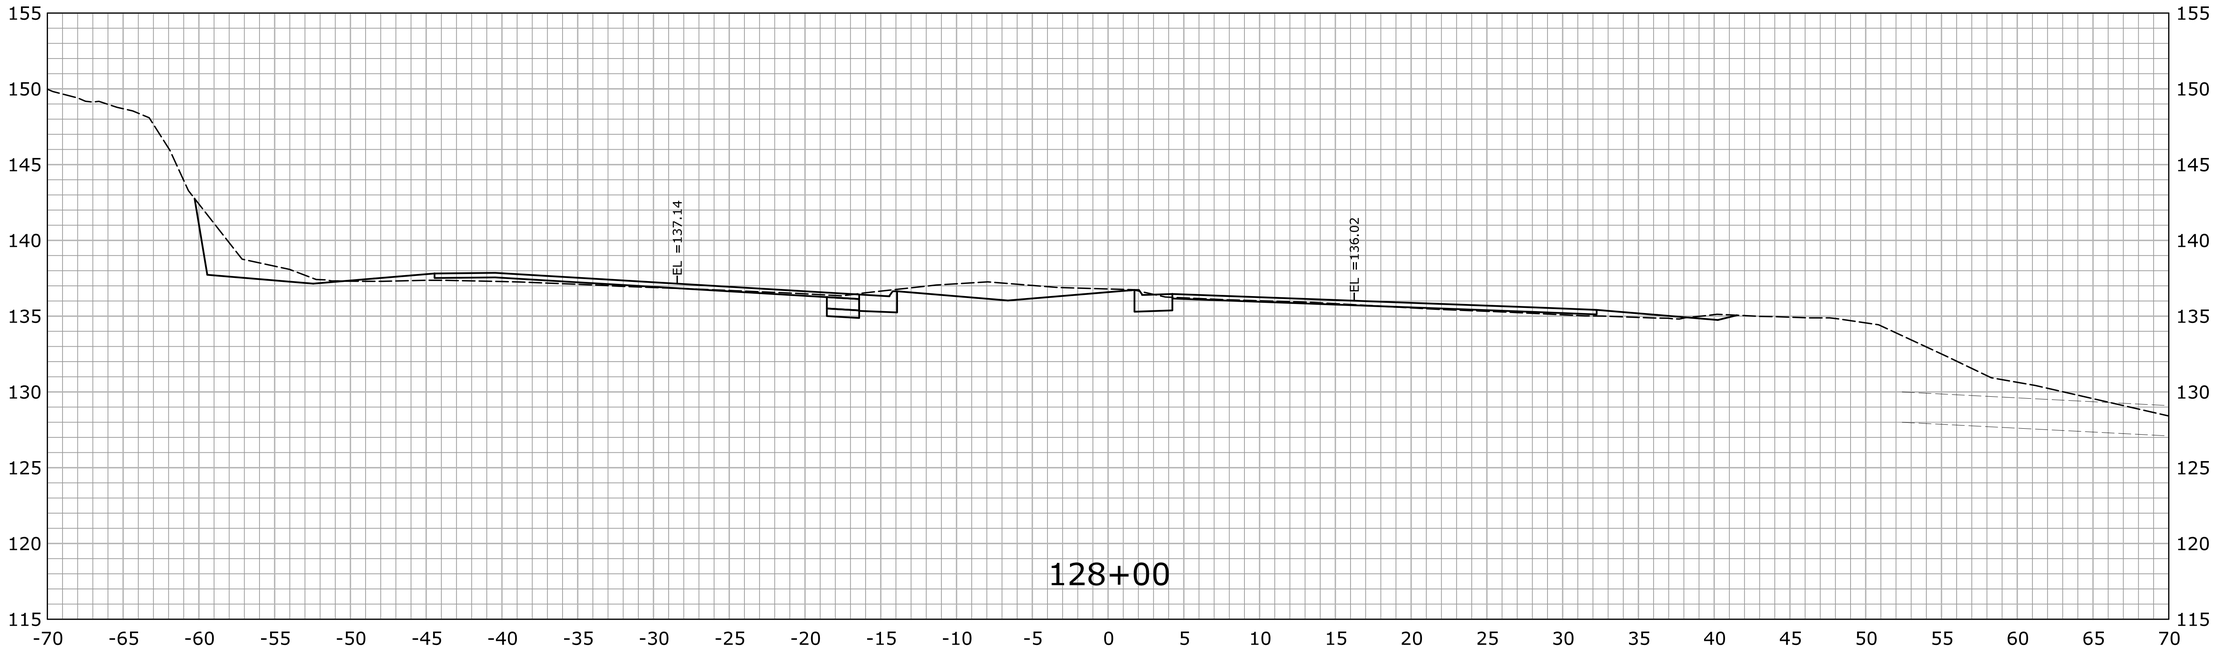

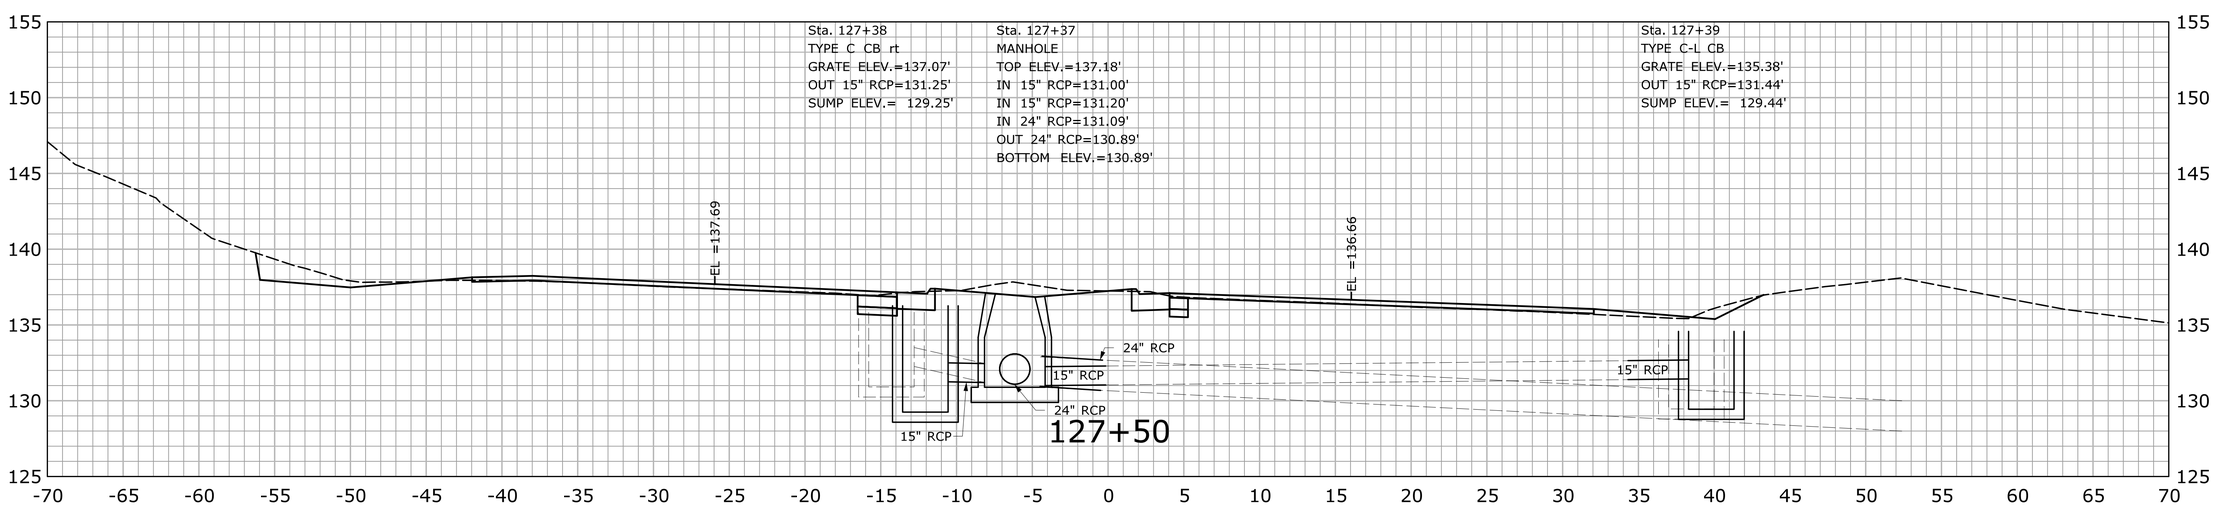

STA.127+50 TO STA.128+00

REV.	DATE	REVISION DESCRIPTION	SHEET NO.
-	-	-	-
-	-	-	-
-	-	-	-
-	-	-	-
-	-	-	-
-	-	-	-

THE INFORMATION, INCLUDING ESTIMATED QUANTITIES OF WORK, SHOWN ON THESE SHEETS IS BASED ON LIMITED INVESTIGATIONS BY THE STATE AND IS IN NO WAY WARRANTED TO INDICATE THE CONDITIONS OF ACTUAL QUANTITIES OF WORK WHICH WILL BE REQUIRED.

Plotted Date: 2/19/2013

DESIGNER/DRAFTER: SN

CHECKED BY: MSC

SCALE IN FEET 0 5 10

SCALE 1" = 5'

STATE OF CONNECTICUT
DEPARTMENT OF TRANSPORTATION

Filename: ...\HW_MSH_0135_0270_XSC-02_61+50_130+00.dgn

SIGNATURE/ BLOCK:

OFFICE OF ENGINEERING

APPROVED BY: DATE:

PROJECT TITLE:

MERRITT PARKWAY (ROUTE 15)
SAFETY IMPROVEMENTS, RESURFACING
ENHANCEMENTS AND BRIDGE IMPROVEMENTS

TOWN: STAMFORD NEW CANAAN

DRAWING TITLE: CROSS SECTIONS

PROJECT NO. 135-270

DRAWING NO. XSC-102

SHEET NO. 01.06.004

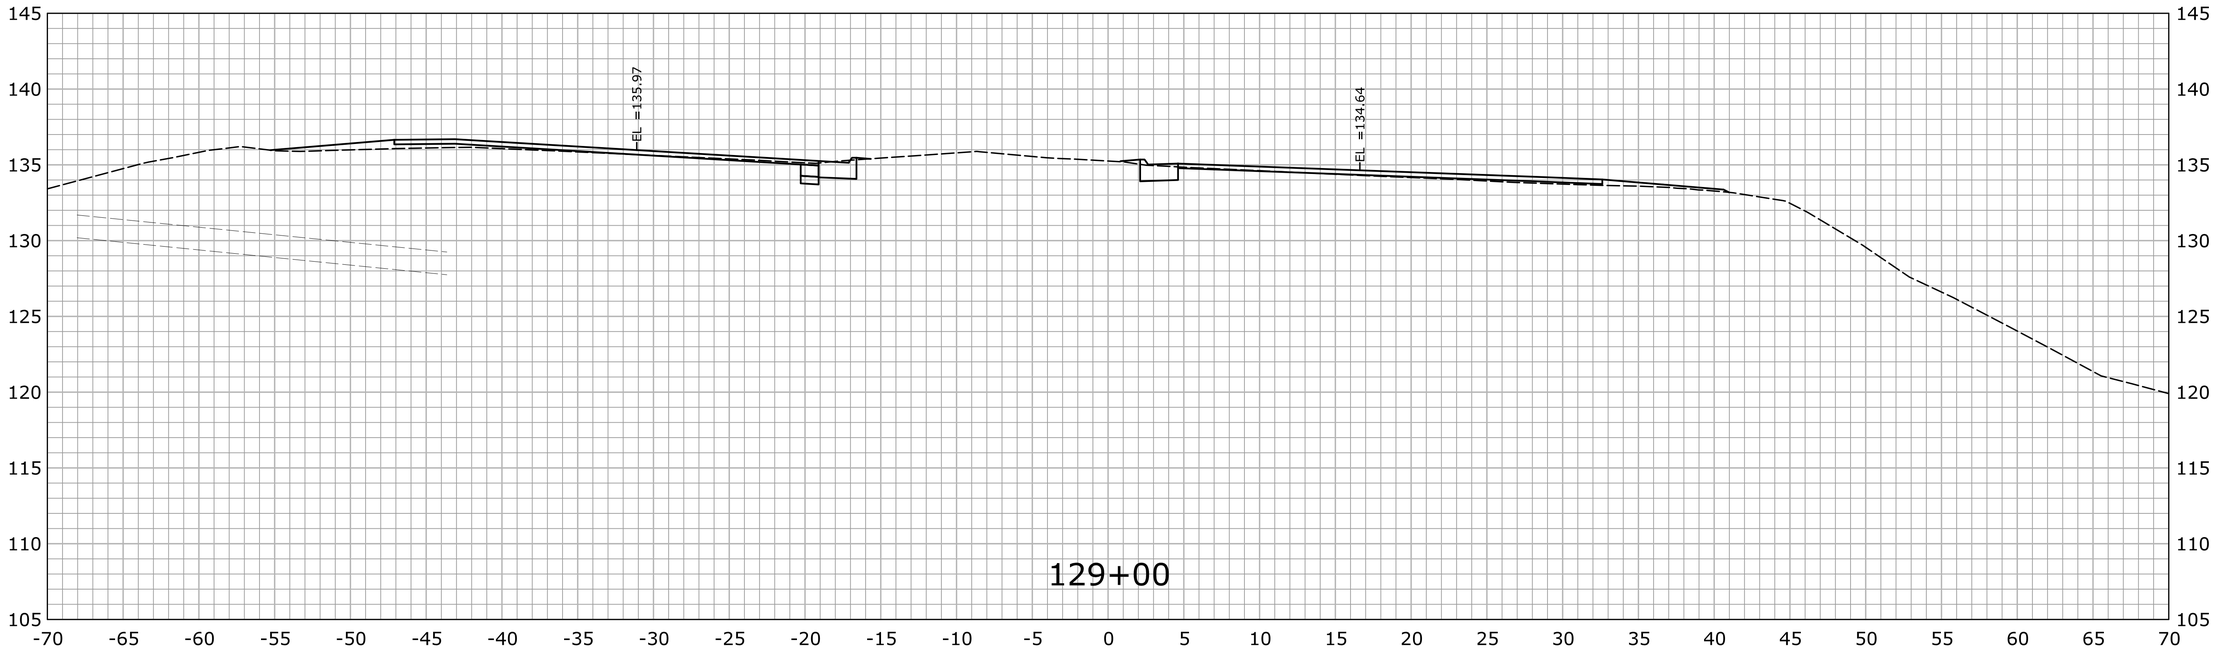

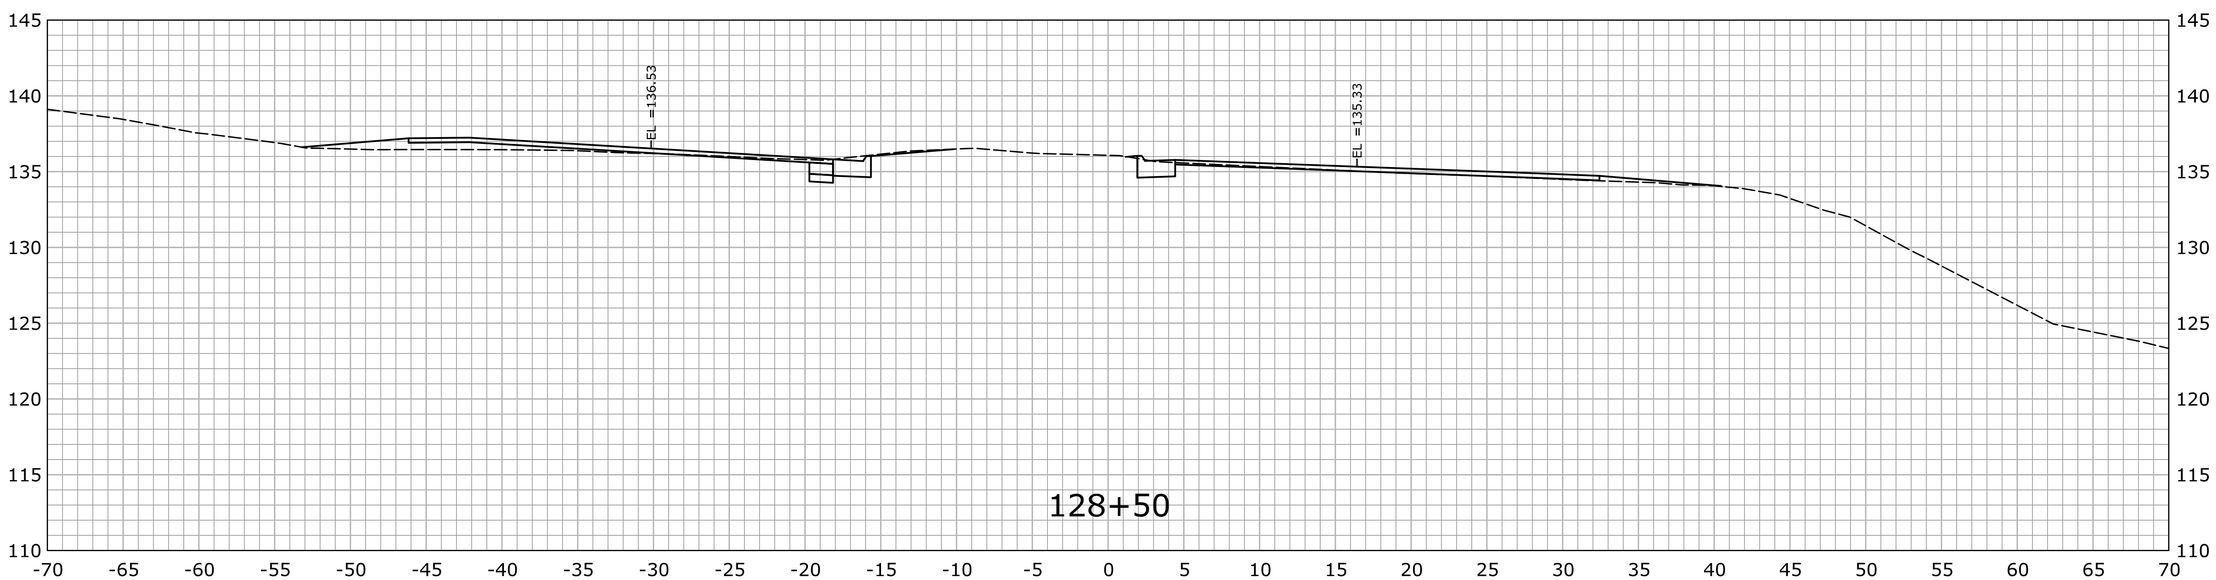

STA.128+50 TO STA.129+00

REV.	DATE	REVISION DESCRIPTION	SHEET NO.
-	-	-	-
-	-	-	-
-	-	-	-
-	-	-	-
-	-	-	-
-	-	-	-

THE INFORMATION, INCLUDING ESTIMATED QUANTITIES OF WORK, SHOWN ON THESE SHEETS IS BASED ON LIMITED INVESTIGATIONS BY THE STATE AND IS IN NO WAY WARRANTED TO INDICATE THE CONDITIONS OF ACTUAL QUANTITIES OF WORK WHICH WILL BE REQUIRED.

Plotted Date: 2/19/2013

DESIGNER/DRAFTER: SN

CHECKED BY: MSC

SCALE IN FEET 0 5 10

SCALE 1" = 5'

STATE OF CONNECTICUT
DEPARTMENT OF TRANSPORTATION

Filename: ...\HW_MSH_0135_0270_XSC-02_61+50_130+00.dgn

SIGNATURE/ BLOCK:

OFFICE OF ENGINEERING

APPROVED BY: DATE:

PROJECT TITLE:

MERRITT PARKWAY (ROUTE 15)
SAFETY IMPROVEMENTS, RESURFACING
ENHANCEMENTS AND BRIDGE IMPROVEMENTS

TOWN: STAMFORD NEW CANAAN

DRAWING TITLE: CROSS SECTIONS

PROJECT NO. 135-270

DRAWING NO. XSC-103

SHEET NO. 01.06.005

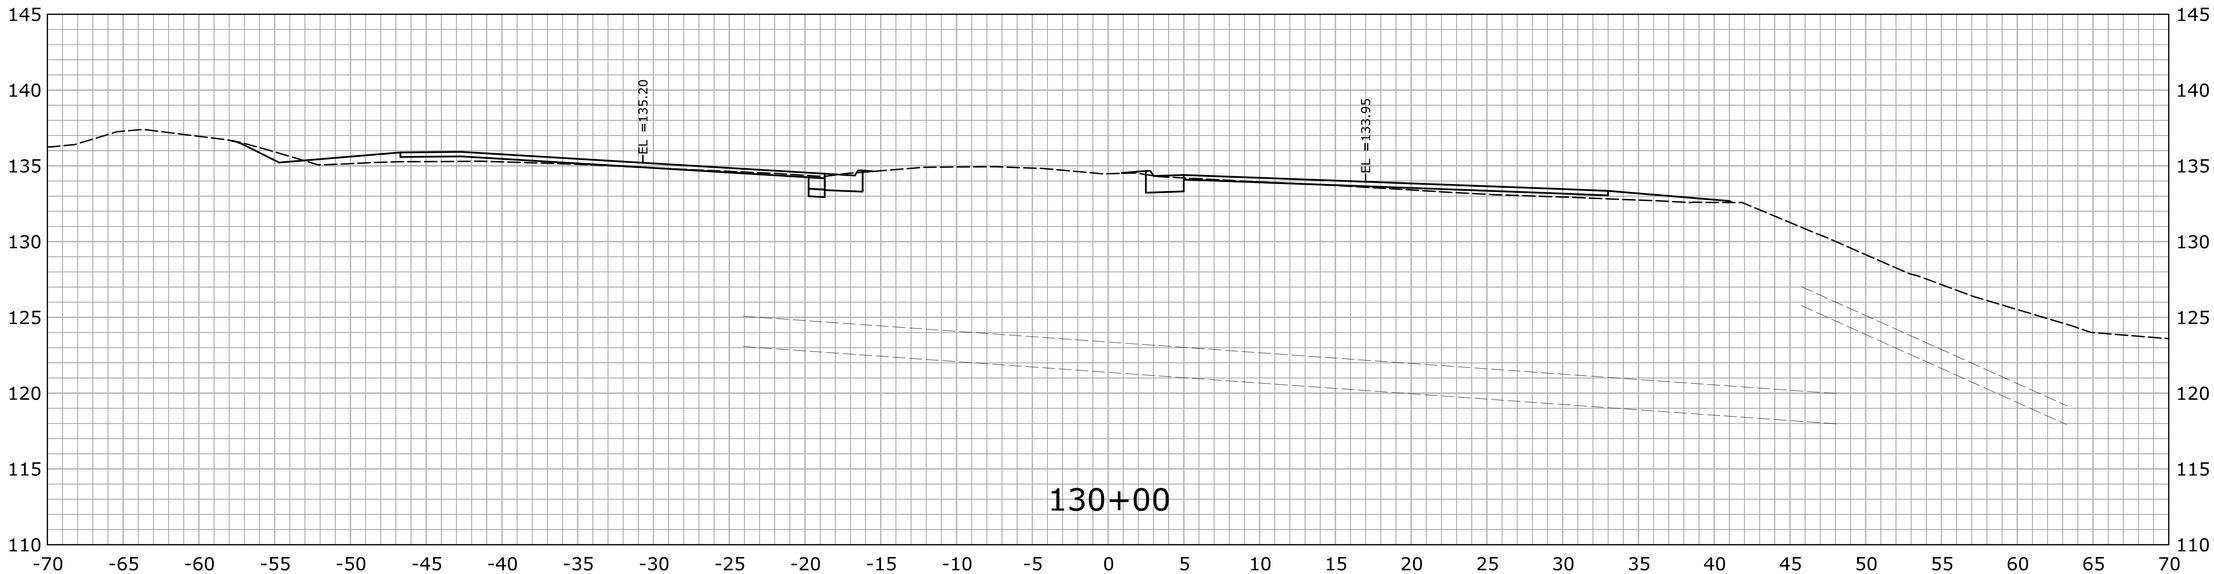

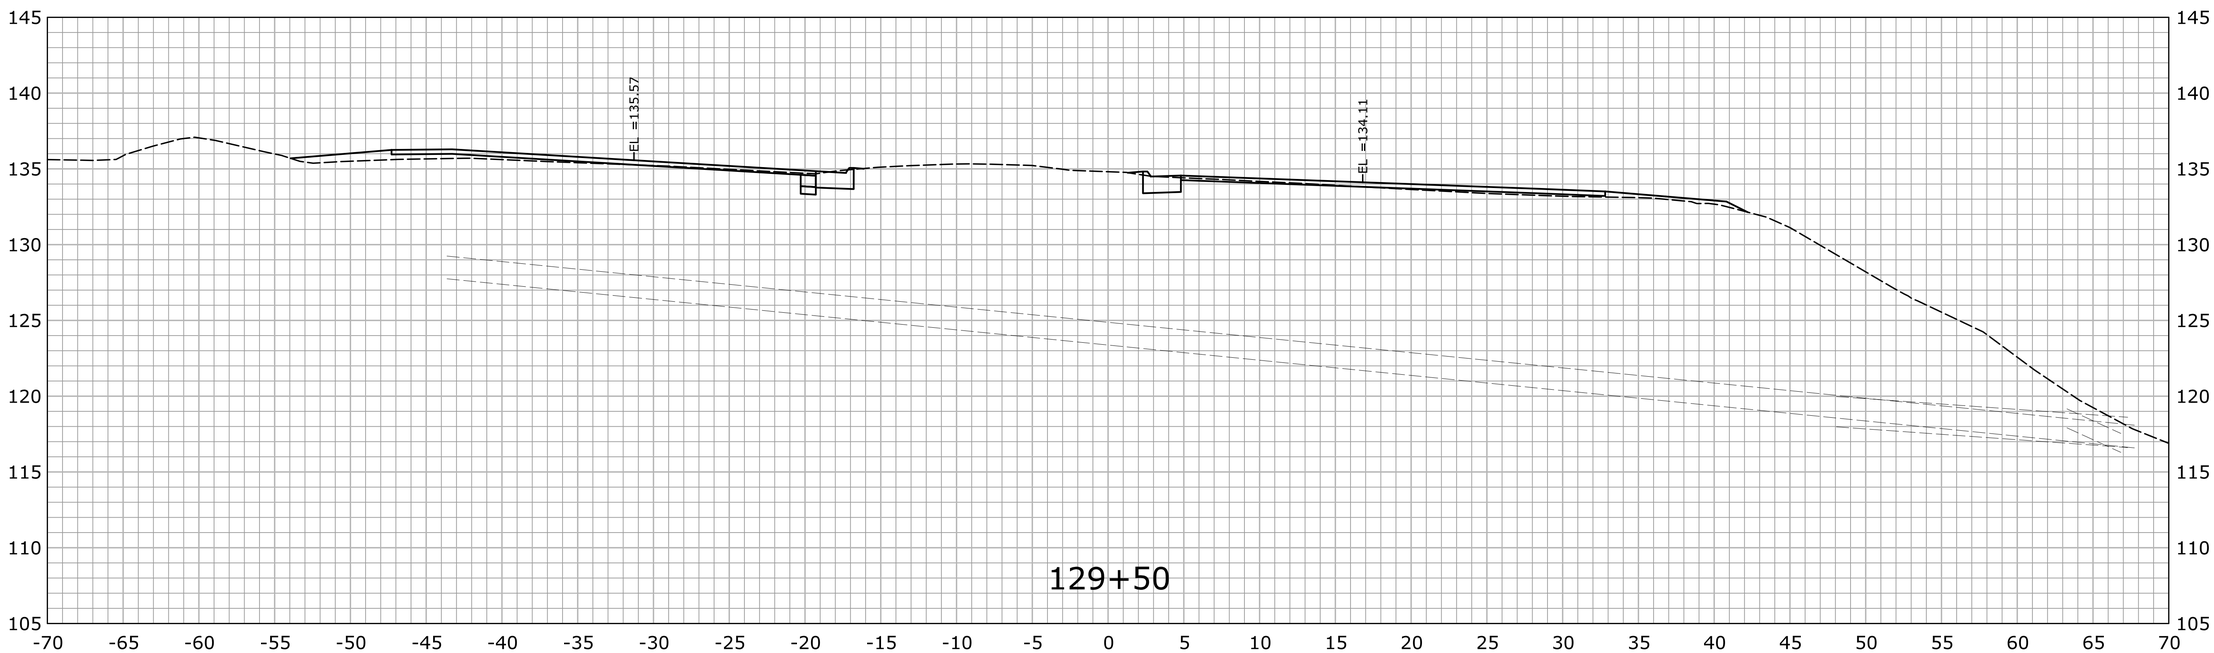

STA.129+50 TO STA.130+00

REV.	DATE	REVISION DESCRIPTION	SHEET NO.
-	-	-	-
-	-	-	-
-	-	-	-
-	-	-	-
-	-	-	-
-	-	-	-

THE INFORMATION, INCLUDING ESTIMATED QUANTITIES OF WORK, SHOWN ON THESE SHEETS IS BASED ON LIMITED INVESTIGATIONS BY THE STATE AND IS IN NO WAY WARRANTED TO INDICATE THE CONDITIONS OF ACTUAL QUANTITIES OF WORK WHICH WILL BE REQUIRED.

Plotted Date: 2/19/2013

DESIGNER/DRAFTER: **SN**

CHECKED BY: **MSC**

SCALE IN FEET 0 5 10

SCALE 1" = 5'

STATE OF CONNECTICUT
DEPARTMENT OF TRANSPORTATION

Filename: ...\HW_MSH_0135_0270_XSC-02_61+50_130+00.dgn

SIGNATURE/ BLOCK:

OFFICE OF ENGINEERING

APPROVED BY: DATE:

PROJECT TITLE:

MERRITT PARKWAY (ROUTE 15)
SAFETY IMPROVEMENTS, RESURFACING
ENHANCEMENTS AND BRIDGE IMPROVEMENTS

TOWN: **STAMFORD NEW CANAAN**

DRAWING TITLE: **CROSS SECTIONS**

PROJECT NO. **135-270**

DRAWING NO. **XSC-104**

SHEET NO. 01.06.006

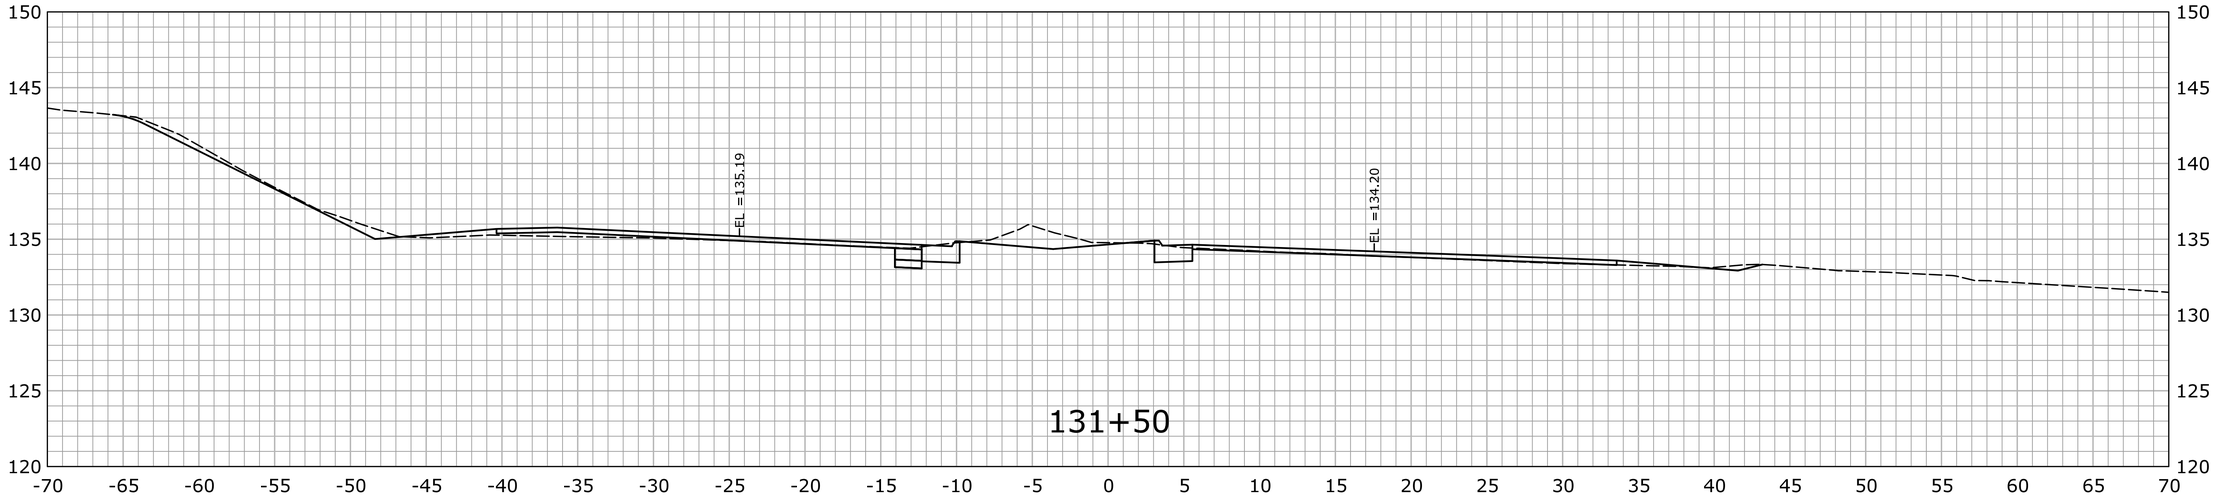

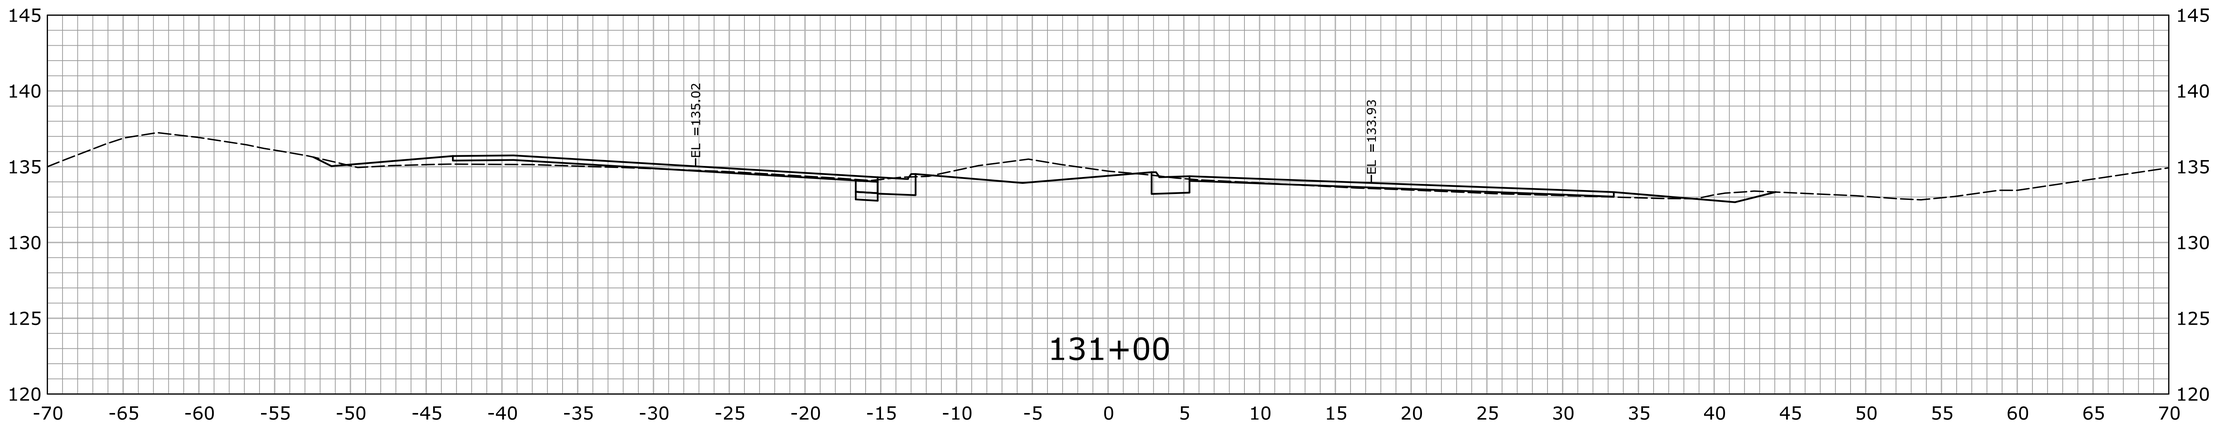

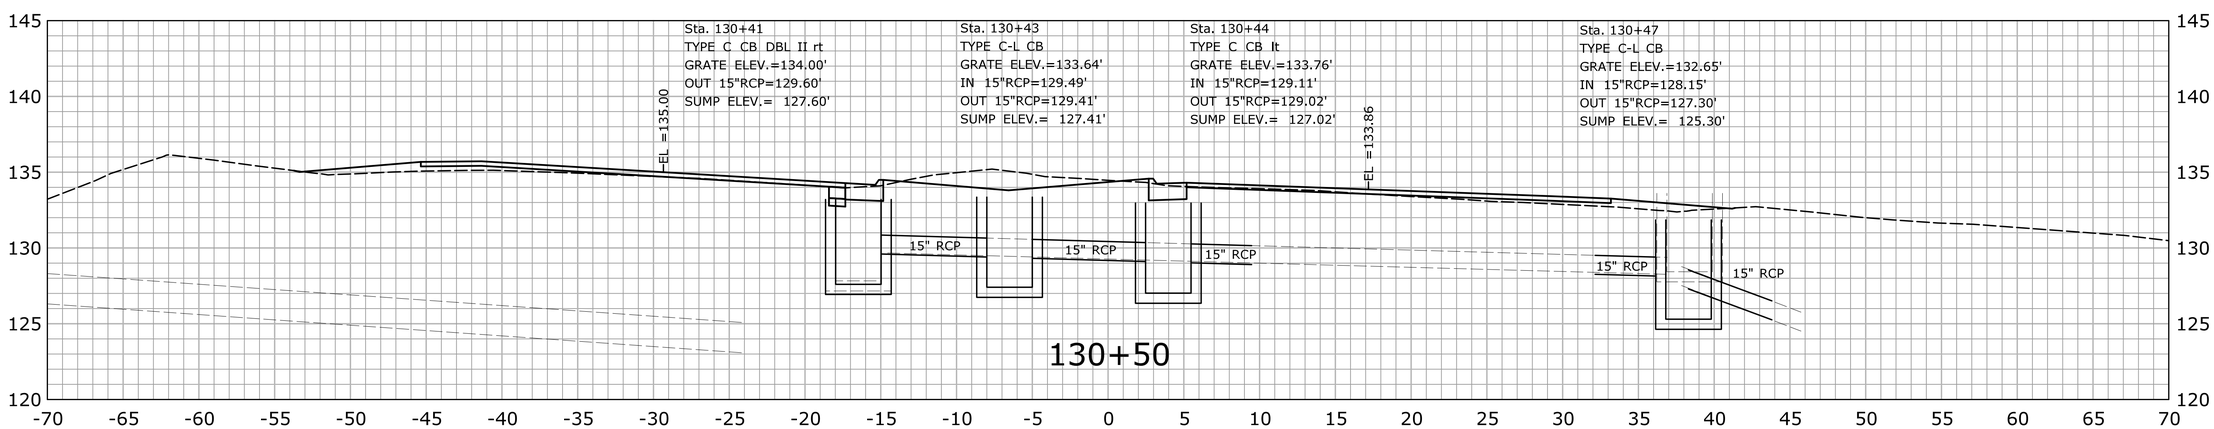

STA.130+50 TO STA.131+50

REV.	DATE	REVISION DESCRIPTION	SHEET NO.
-	-	-	-
-	-	-	-
-	-	-	-
-	-	-	-
-	-	-	-
-	-	-	-

THE INFORMATION, INCLUDING ESTIMATED QUANTITIES OF WORK, SHOWN ON THESE SHEETS IS BASED ON LIMITED INVESTIGATIONS BY THE STATE AND IS IN NO WAY WARRANTED TO INDICATE THE CONDITIONS OF ACTUAL QUANTITIES OF WORK WHICH WILL BE REQUIRED.

Plotted Date: 2/19/2013

DESIGNER/DRAFTER: **SN**

CHECKED BY: **MSC**

SCALE IN FEET

0 5 10

SCALE 1" = 5'

STATE OF CONNECTICUT
DEPARTMENT OF TRANSPORTATION

Filename: ...\HW_MSH_0135_0270_XSC-03_130+50_191+50.dgn

SIGNATURE/ BLOCK:

OFFICE OF ENGINEERING

APPROVED BY: DATE:

PROJECT TITLE:

MERRITT PARKWAY (ROUTE 15)
SAFETY IMPROVEMENTS, RESURFACING
ENHANCEMENTS AND BRIDGE IMPROVEMENTS

TOWN: **STAMFORD**
NEW CANAAN

DRAWING TITLE: **CROSS SECTIONS**

PROJECT NO. **135-270**

DRAWING NO. **XSC-105**

SHEET NO. 01.06.007

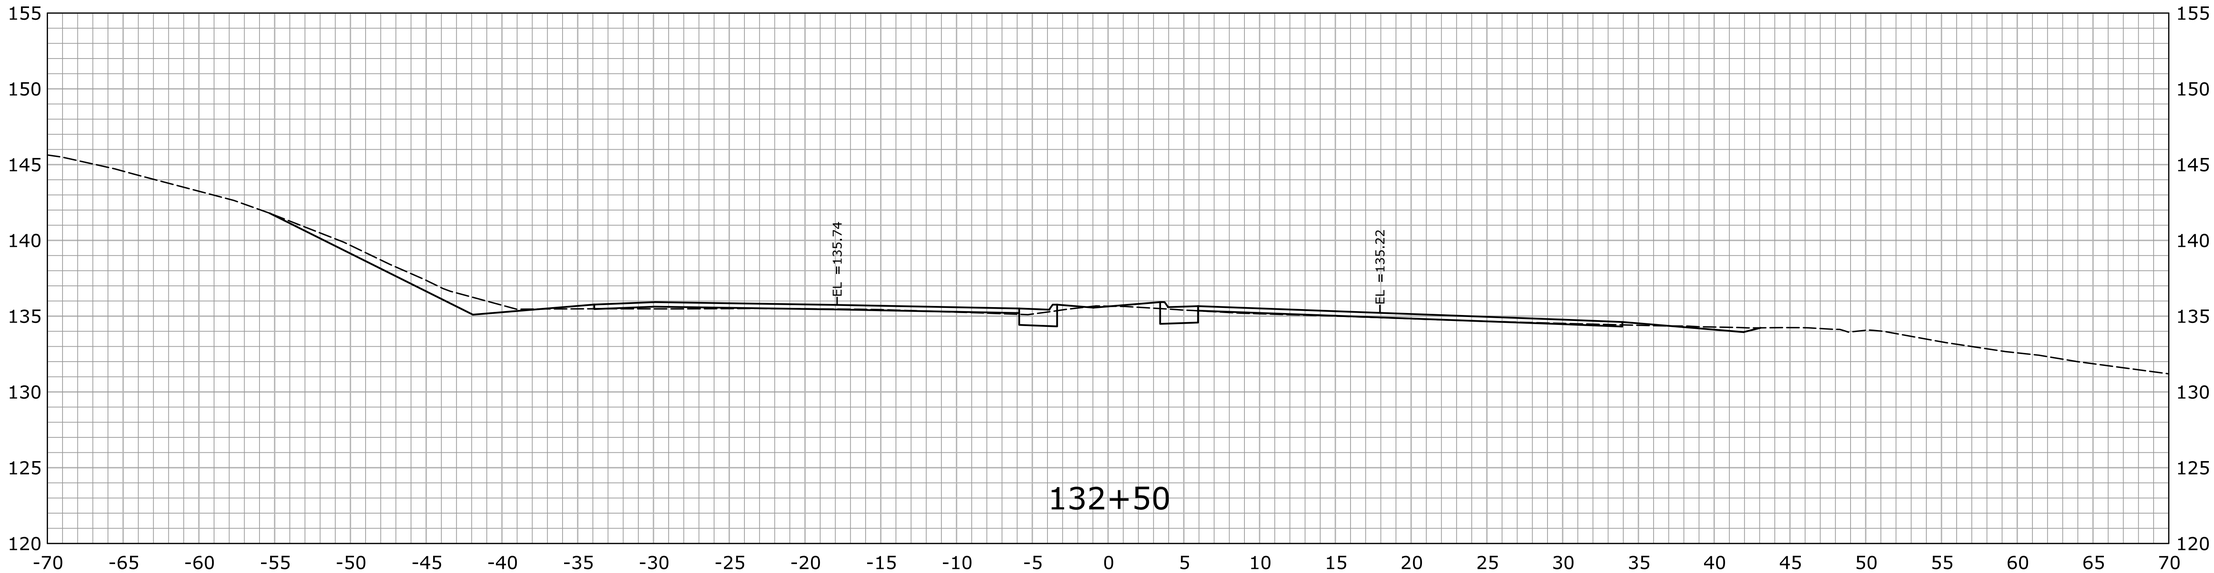

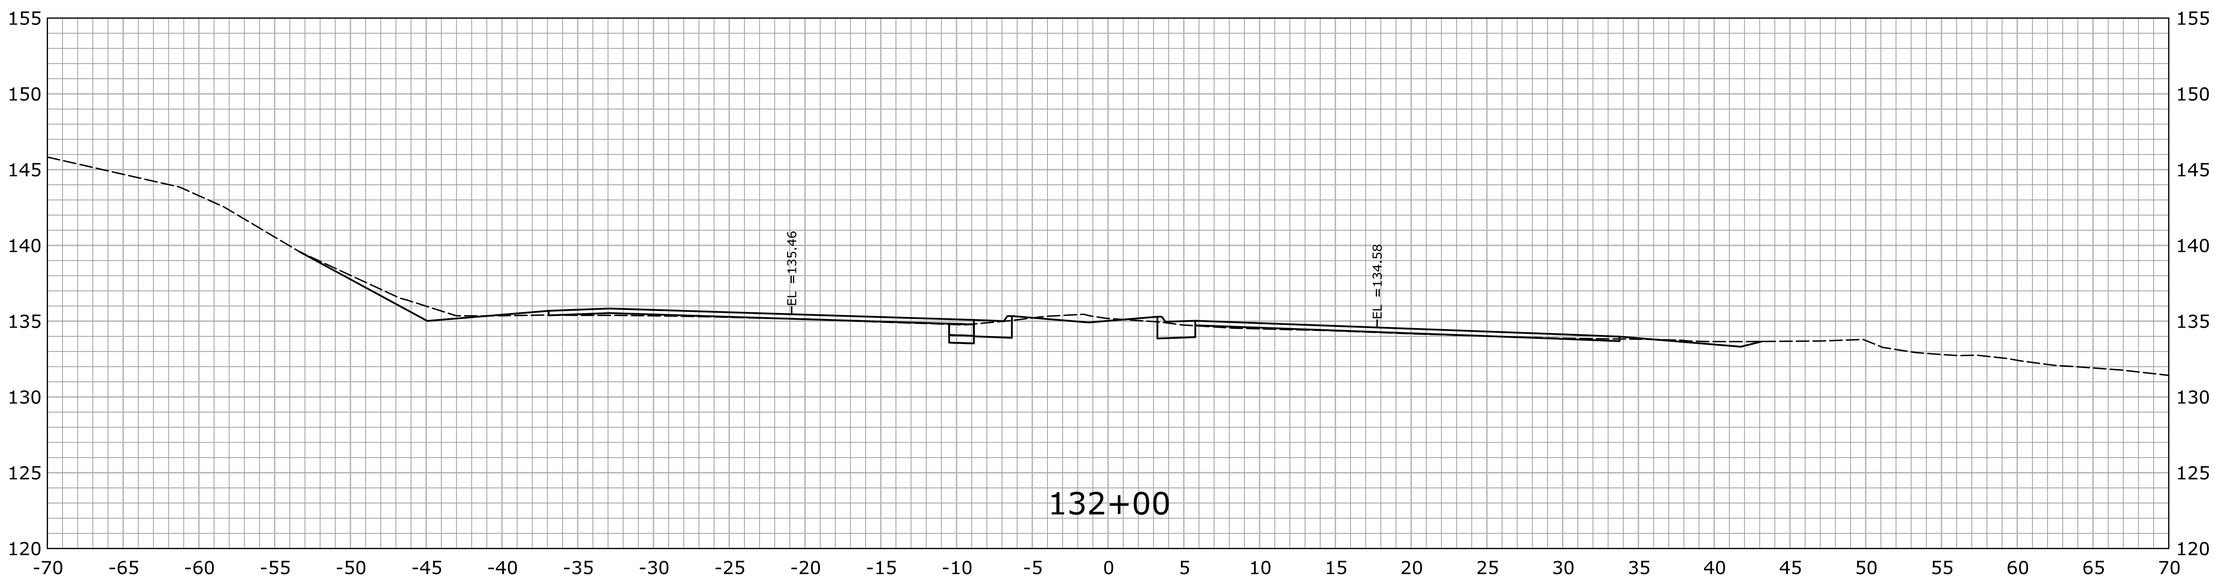

STA.132+00 TO STA.132+50

REV.	DATE	REVISION DESCRIPTION	SHEET NO.
-	-	-	-
-	-	-	-
-	-	-	-
-	-	-	-
-	-	-	-
-	-	-	-

THE INFORMATION, INCLUDING ESTIMATED QUANTITIES OF WORK, SHOWN ON THESE SHEETS IS BASED ON LIMITED INVESTIGATIONS BY THE STATE AND IS IN NO WAY WARRANTED TO INDICATE THE CONDITIONS OF ACTUAL QUANTITIES OF WORK WHICH WILL BE REQUIRED.

Plotted Date: 2/19/2013

DESIGNER/DRAFTER: **SN**

CHECKED BY: **MSC**

SCALE IN FEET

0 5 10

SCALE 1" = 5'

STATE OF CONNECTICUT
DEPARTMENT OF TRANSPORTATION

Filename: ...\HW_MSH_0135_0270_XSC-03_130+50_191+50.dgn

SIGNATURE/ BLOCK:

OFFICE OF ENGINEERING

APPROVED BY: DATE:

PROJECT TITLE:

MERRITT PARKWAY (ROUTE 15)
SAFETY IMPROVEMENTS, RESURFACING
ENHANCEMENTS AND BRIDGE IMPROVEMENTS

TOWN: **STAMFORD NEW CANAAN**

DRAWING TITLE: **CROSS SECTIONS**

PROJECT NO. **135-270**

DRAWING NO. **XSC-106**

SHEET NO. 01.06.008

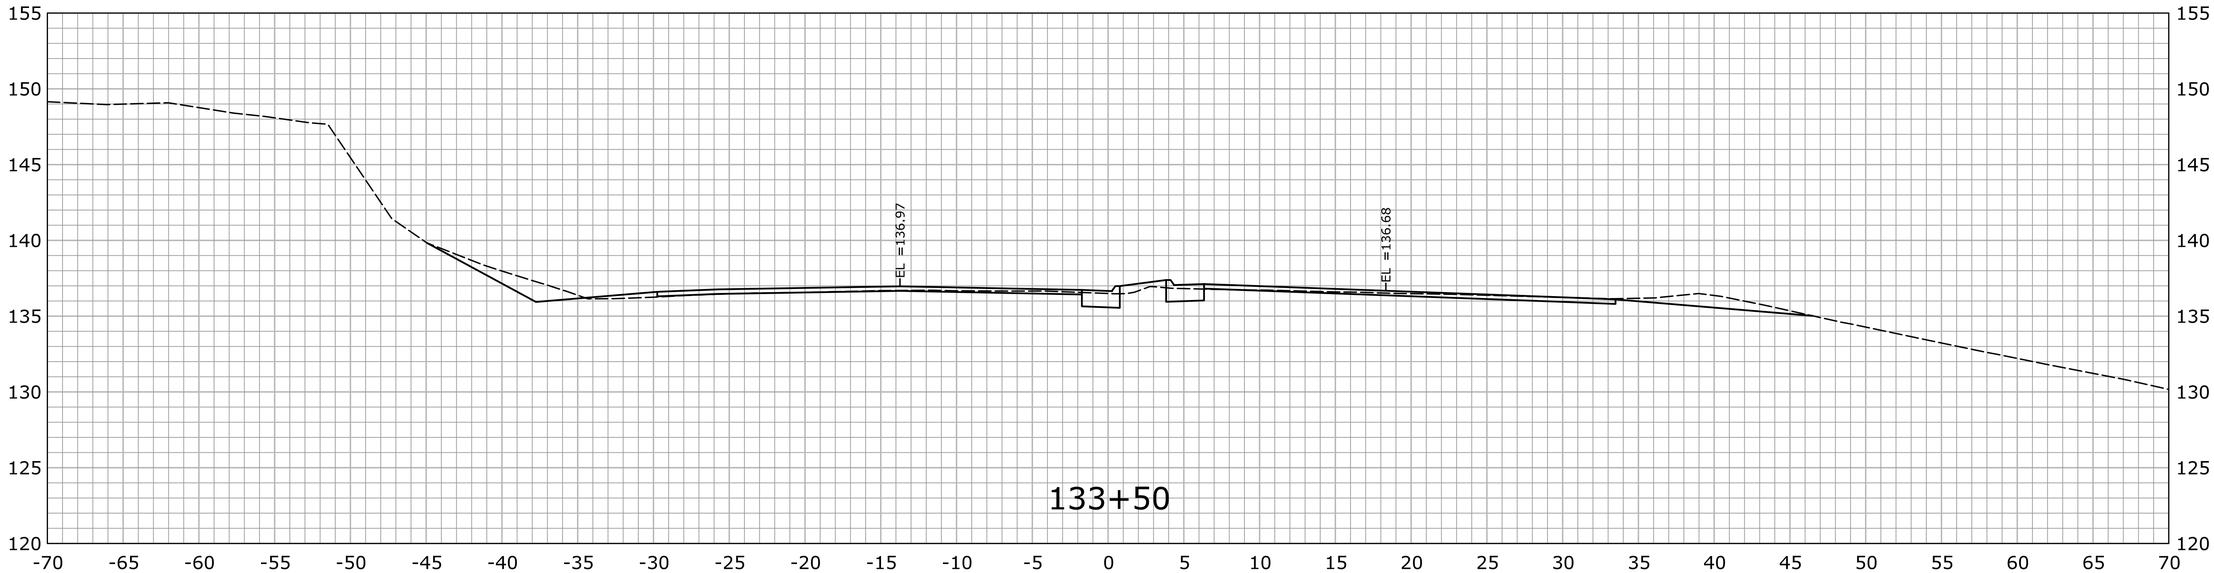

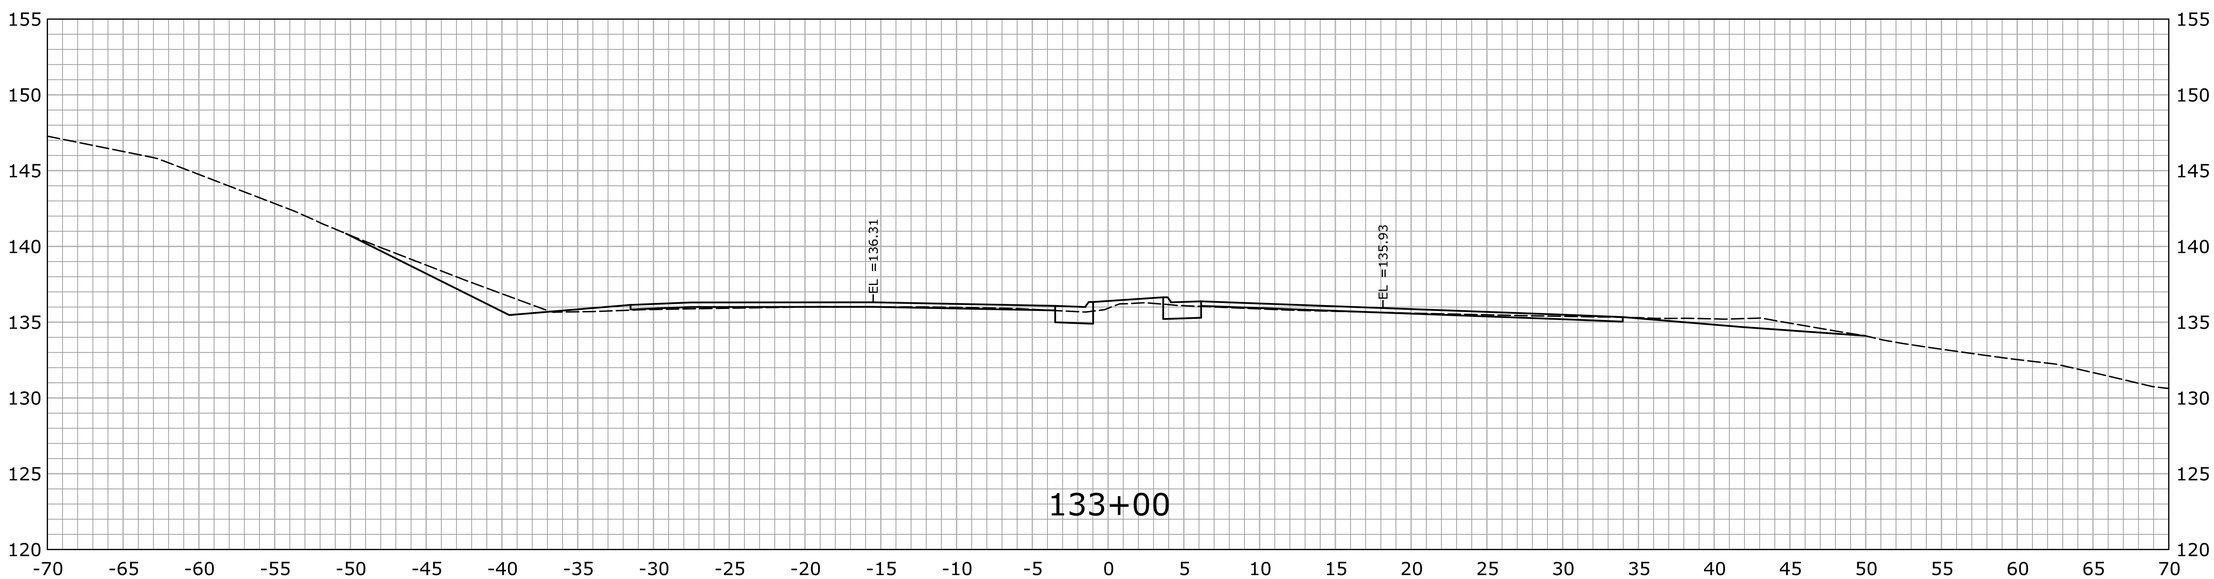

STA.133+00 TO STA.133+50

REV.	DATE	REVISION DESCRIPTION	SHEET NO.
-	-	-	-
-	-	-	-
-	-	-	-
-	-	-	-
-	-	-	-
-	-	-	-

THE INFORMATION, INCLUDING ESTIMATED QUANTITIES OF WORK, SHOWN ON THESE SHEETS IS BASED ON LIMITED INVESTIGATIONS BY THE STATE AND IS IN NO WAY WARRANTED TO INDICATE THE CONDITIONS OF ACTUAL QUANTITIES OF WORK WHICH WILL BE REQUIRED.

Plotted Date: 2/19/2013

DESIGNER/DRAFTER: **SN**

CHECKED BY: **MSC**

SCALE IN FEET

0 5 10

SCALE 1" = 5'

STATE OF CONNECTICUT
DEPARTMENT OF TRANSPORTATION

Filename: ...\HW_MSH_0135_0270_XSC-03_130+50_191+50.dgn

SIGNATURE/ BLOCK:

OFFICE OF ENGINEERING

APPROVED BY: DATE:

PROJECT TITLE:

MERRITT PARKWAY (ROUTE 15)
SAFETY IMPROVEMENTS, RESURFACING
ENHANCEMENTS AND BRIDGE IMPROVEMENTS

TOWN: **STAMFORD NEW CANAAN**

DRAWING TITLE: **CROSS SECTIONS**

PROJECT NO. **135-270**

DRAWING NO. **XSC-107**

SHEET NO. 01.06.009

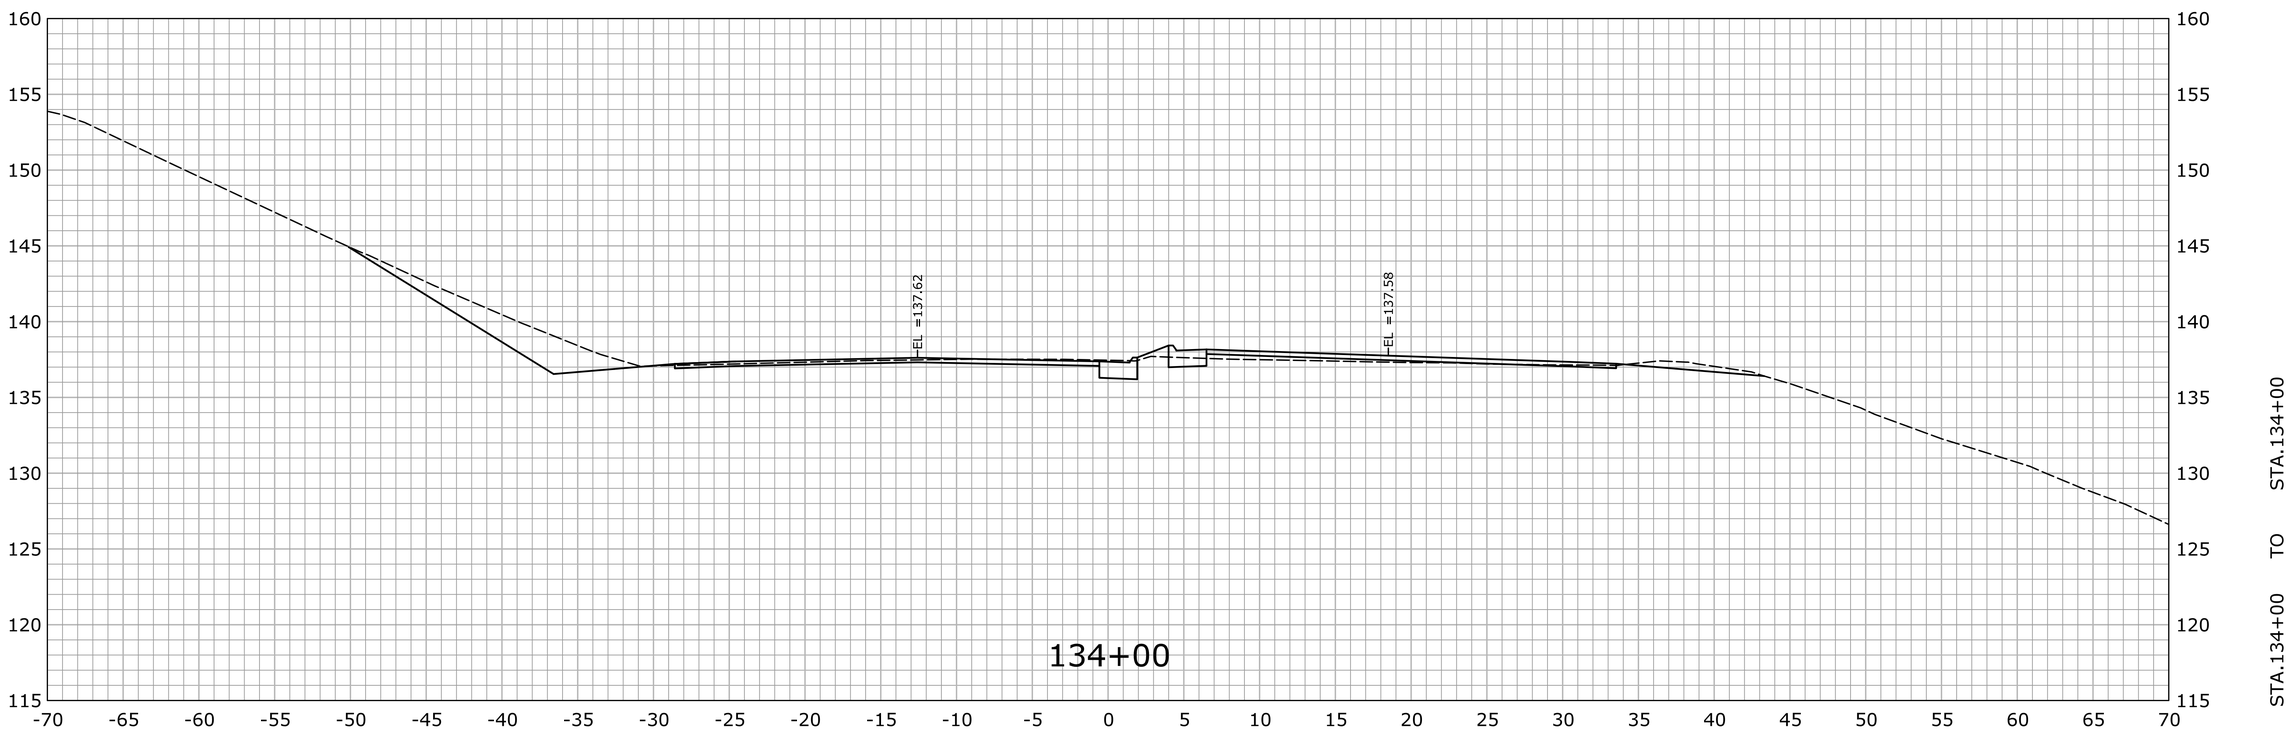

REV.	DATE	REVISION DESCRIPTION	SHEET NO.
-	-	-	-
-	-	-	-
-	-	-	-
-	-	-	-
-	-	-	-
-	-	-	-

THE INFORMATION, INCLUDING ESTIMATED QUANTITIES OF WORK, SHOWN ON THESE SHEETS IS BASED ON LIMITED INVESTIGATIONS BY THE STATE AND IS IN NO WAY WARRANTED TO INDICATE THE CONDITIONS OF ACTUAL QUANTITIES OF WORK WHICH WILL BE REQUIRED.

Plotted Date: 2/19/2013

DESIGNER/DRAFTER: **SN**

CHECKED BY: **MSC**

SCALE IN FEET

0 5 10

SCALE 1" = 5'

STATE OF CONNECTICUT
DEPARTMENT OF TRANSPORTATION

Filename: ...\HW_MSH_0135_0270_XSC-03_130+50_191+50.dgn

SIGNATURE/ BLOCK:

OFFICE OF ENGINEERING

APPROVED BY: DATE:

PROJECT TITLE:

MERRITT PARKWAY (ROUTE 15)
SAFETY IMPROVEMENTS, RESURFACING
ENHANCEMENTS AND BRIDGE IMPROVEMENTS

TOWN: **STAMFORD NEW CANAAN**

DRAWING TITLE: **CROSS SECTIONS**

PROJECT NO. **135-270**

DRAWING NO. **XSC-108**

SHEET NO. 01.06.010

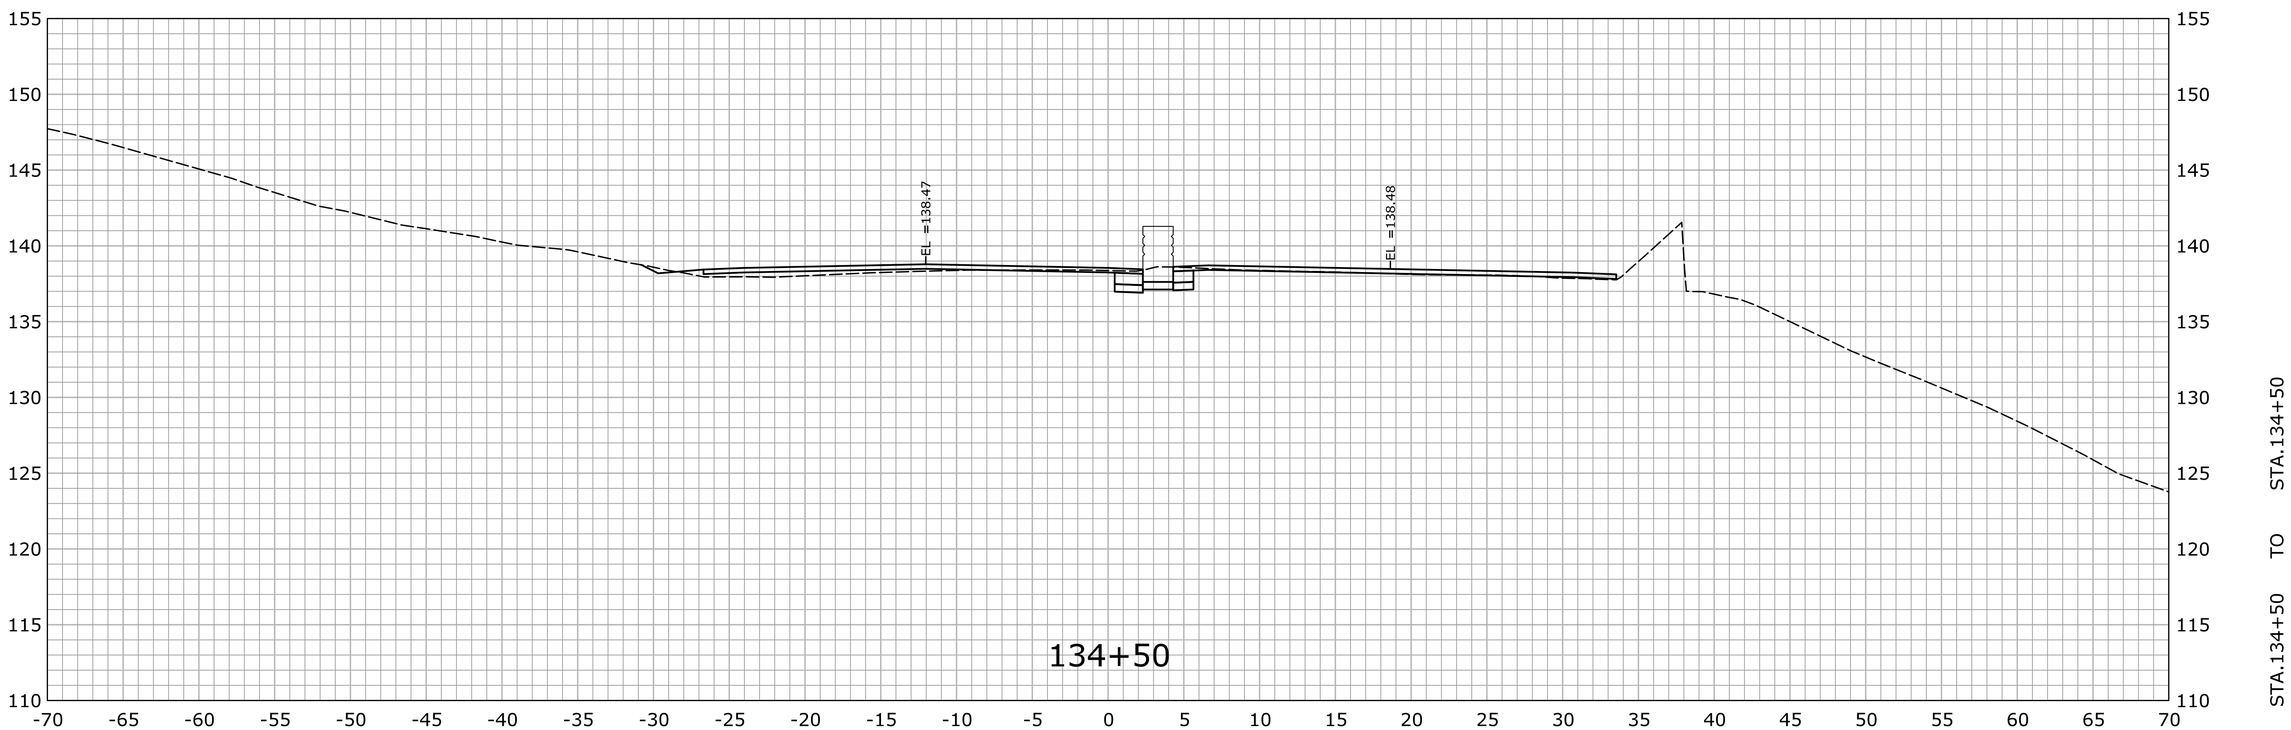

REV.	DATE	REVISION DESCRIPTION	SHEET NO.
-	-	-	-
-	-	-	-
-	-	-	-
-	-	-	-
-	-	-	-
-	-	-	-

THE INFORMATION, INCLUDING ESTIMATED QUANTITIES OF WORK, SHOWN ON THESE SHEETS IS BASED ON LIMITED INVESTIGATIONS BY THE STATE AND IS IN NO WAY WARRANTED TO INDICATE THE CONDITIONS OF ACTUAL QUANTITIES OF WORK WHICH WILL BE REQUIRED.

Plotted Date: 2/19/2013

DESIGNER/DRAFTER: **SN**

CHECKED BY: **MSC**

SCALE IN FEET

0 5 10

SCALE 1" = 5'

STATE OF CONNECTICUT
DEPARTMENT OF TRANSPORTATION

Filename: ...\HW_MSH_0135_0270_XSC-03_130+50_191+50.dgn

SIGNATURE/ BLOCK:

OFFICE OF ENGINEERING

APPROVED BY: DATE:

PROJECT TITLE:

MERRITT PARKWAY (ROUTE 15)
SAFETY IMPROVEMENTS, RESURFACING
ENHANCEMENTS AND BRIDGE IMPROVEMENTS

TOWN: **STAMFORD NEW CANAAN**

DRAWING TITLE: **CROSS SECTIONS**

PROJECT NO. **135-270**

DRAWING NO. **XSC-109**

SHEET NO. 01.06.011

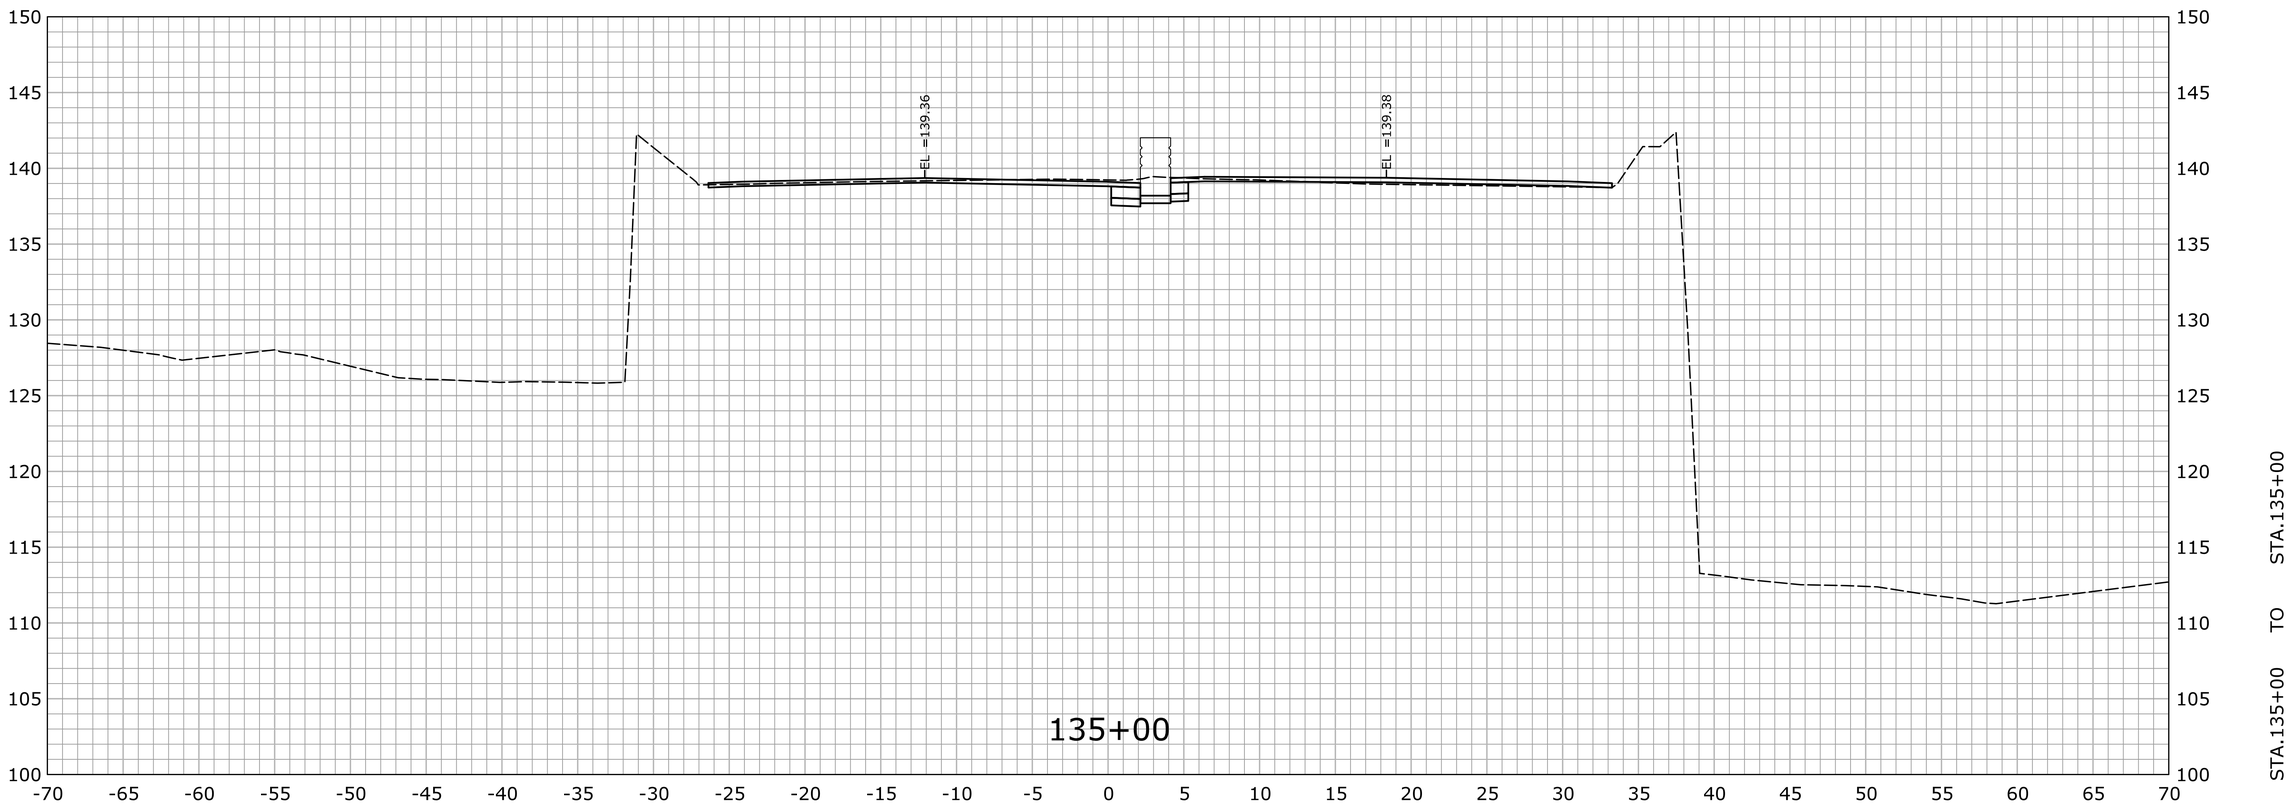

REV.	DATE	REVISION DESCRIPTION	SHEET NO.
-	-	-	-
-	-	-	-
-	-	-	-
-	-	-	-
-	-	-	-
-	-	-	-

THE INFORMATION, INCLUDING ESTIMATED QUANTITIES OF WORK, SHOWN ON THESE SHEETS IS BASED ON LIMITED INVESTIGATIONS BY THE STATE AND IS IN NO WAY WARRANTED TO INDICATE THE CONDITIONS OF ACTUAL QUANTITIES OF WORK WHICH WILL BE REQUIRED.

Plotted Date: 2/19/2013

DESIGNER/DRAFTER: **SN**

CHECKED BY: **MSC**

SCALE IN FEET

0 5 10

SCALE 1" = 5'

STATE OF CONNECTICUT
DEPARTMENT OF TRANSPORTATION

Filename: ...\HW_MSH_0135_0270_XSC-03_130+50_191+50.dgn

SIGNATURE/ BLOCK:

OFFICE OF ENGINEERING

APPROVED BY: DATE:

PROJECT TITLE:

MERRITT PARKWAY (ROUTE 15)
SAFETY IMPROVEMENTS, RESURFACING
ENHANCEMENTS AND BRIDGE IMPROVEMENTS

TOWN: **STAMFORD**
NEW CANAAN

DRAWING TITLE:

CROSS SECTIONS

PROJECT NO. **135-270**

DRAWING NO. **XSC-110**

SHEET NO. 01.06.012

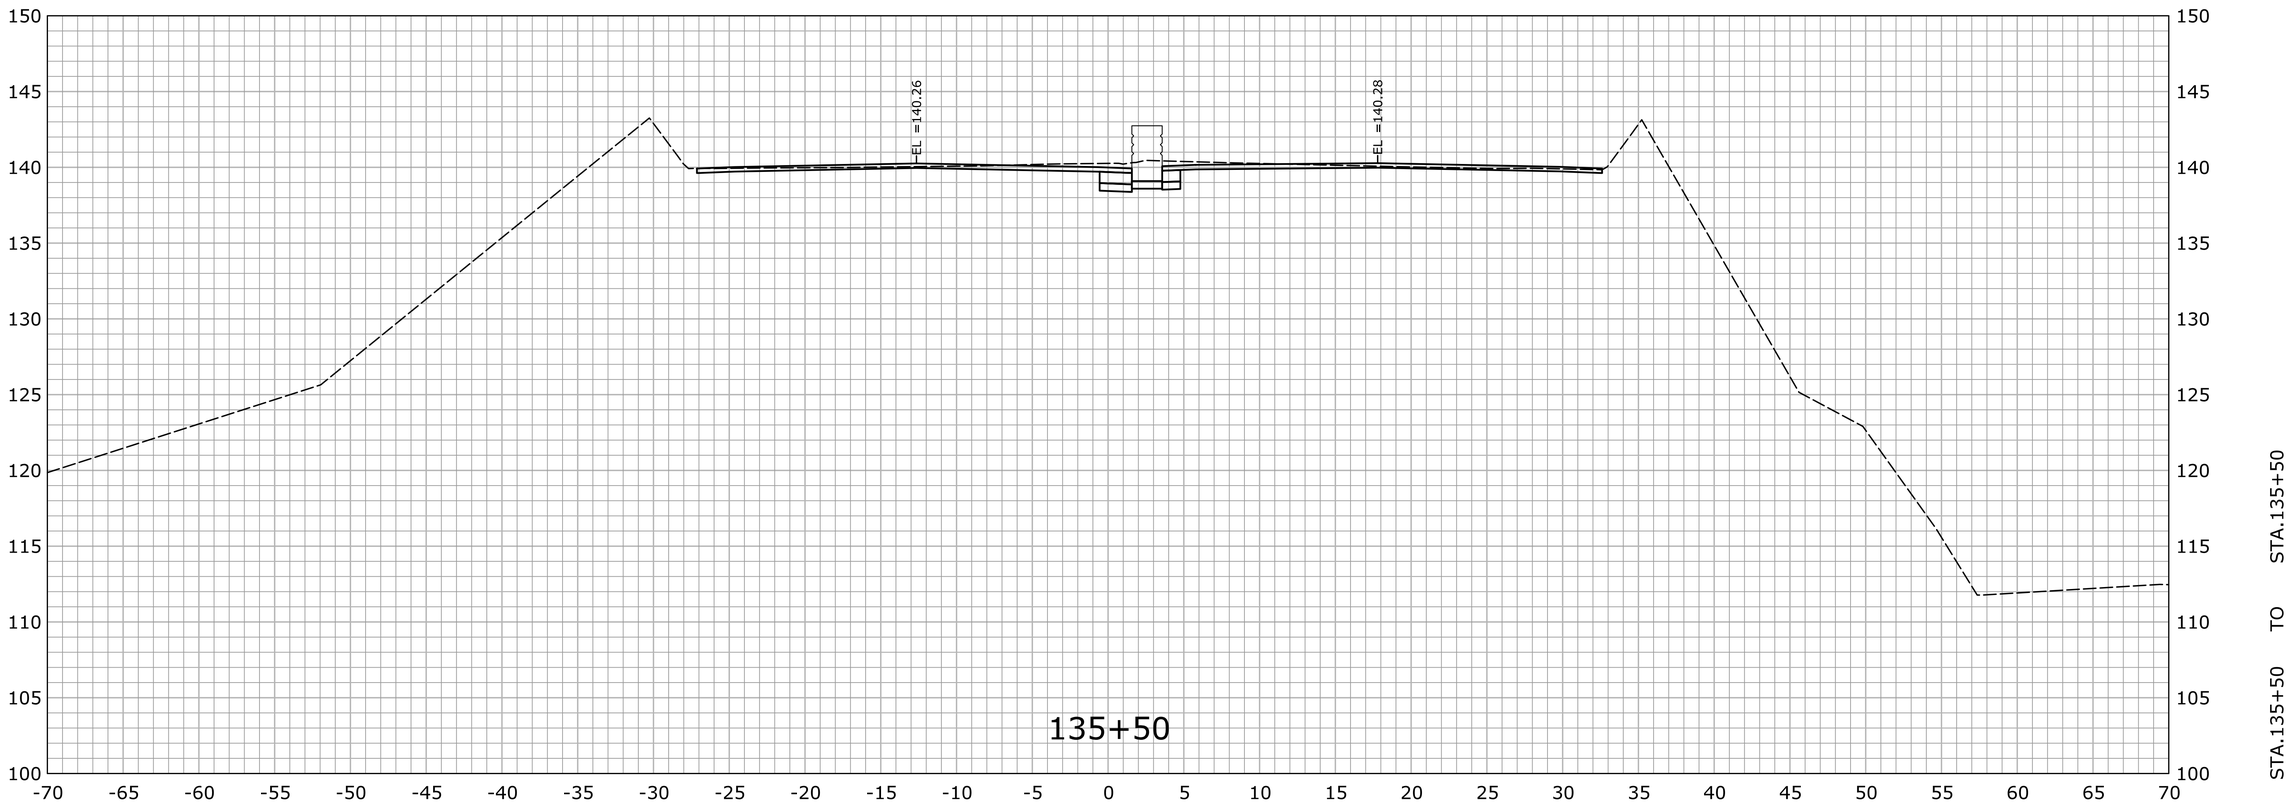

REV.	DATE	REVISION DESCRIPTION	SHEET NO.
-	-	-	-
-	-	-	-
-	-	-	-
-	-	-	-
-	-	-	-
-	-	-	-

THE INFORMATION, INCLUDING ESTIMATED QUANTITIES OF WORK, SHOWN ON THESE SHEETS IS BASED ON LIMITED INVESTIGATIONS BY THE STATE AND IS IN NO WAY WARRANTED TO INDICATE THE CONDITIONS OF ACTUAL QUANTITIES OF WORK WHICH WILL BE REQUIRED.

Plotted Date: 2/19/2013

DESIGNER/DRAFTER: **SN**

CHECKED BY: **MSC**

SCALE IN FEET

0 5 10

SCALE 1" = 5'

STATE OF CONNECTICUT
DEPARTMENT OF TRANSPORTATION

Filename: ...\HW_MSH_0135_0270_XSC-03_130+50_191+50.dgn

SIGNATURE/ BLOCK:

OFFICE OF ENGINEERING

APPROVED BY: DATE:

PROJECT TITLE:

MERRITT PARKWAY (ROUTE 15)
SAFETY IMPROVEMENTS, RESURFACING
ENHANCEMENTS AND BRIDGE IMPROVEMENTS

TOWN: **STAMFORD NEW CANAAN**

DRAWING TITLE: **CROSS SECTIONS**

PROJECT NO. **135-270**

DRAWING NO. **XSC-111**

SHEET NO. 01.06.013

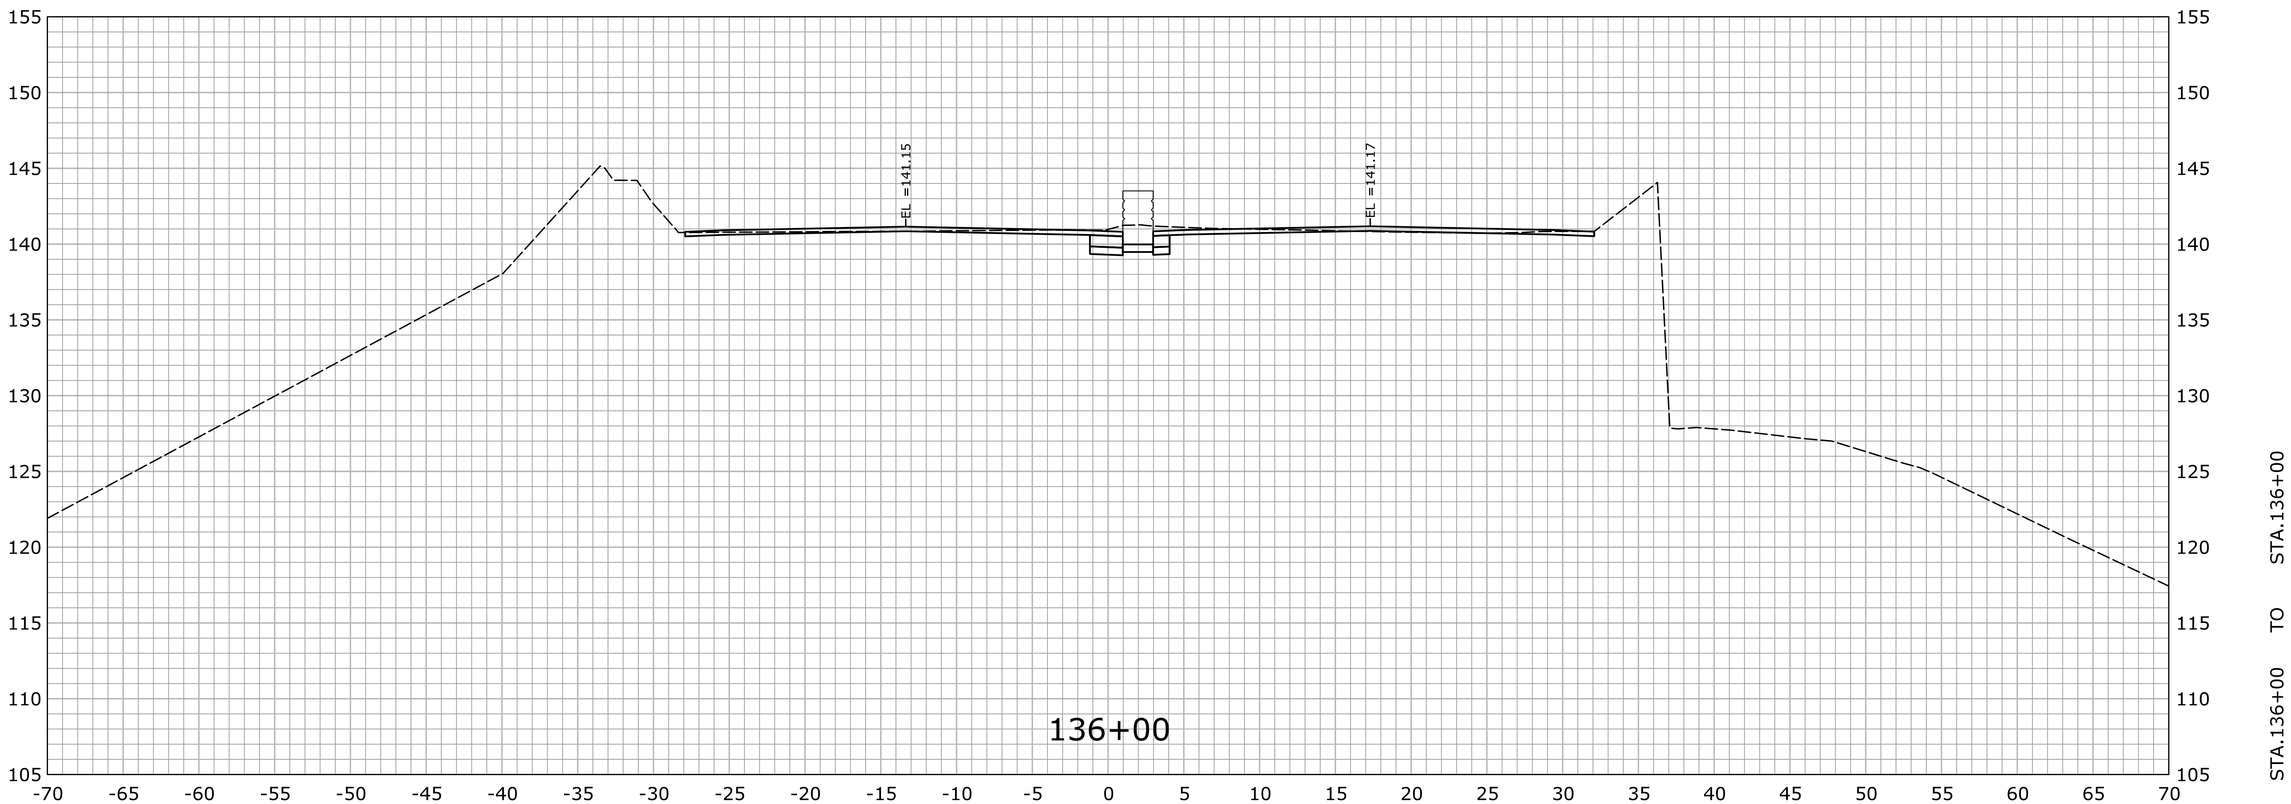

REV.	DATE	REVISION DESCRIPTION	SHEET NO.
-	-	-	-
-	-	-	-
-	-	-	-
-	-	-	-
-	-	-	-
-	-	-	-

THE INFORMATION, INCLUDING ESTIMATED QUANTITIES OF WORK, SHOWN ON THESE SHEETS IS BASED ON LIMITED INVESTIGATIONS BY THE STATE AND IS IN NO WAY WARRANTED TO INDICATE THE CONDITIONS OF ACTUAL QUANTITIES OF WORK WHICH WILL BE REQUIRED.

Plotted Date: 2/19/2013

DESIGNER/DRAFTER: **SN**

CHECKED BY: **MSC**

SCALE IN FEET

0 5 10

SCALE 1" = 5'

STATE OF CONNECTICUT
DEPARTMENT OF TRANSPORTATION

Filename: ...\HW_MSH_0135_0270_XSC-03_130+50_191+50.dgn

SIGNATURE/ BLOCK:

OFFICE OF ENGINEERING

APPROVED BY: DATE:

PROJECT TITLE:

MERRITT PARKWAY (ROUTE 15)
SAFETY IMPROVEMENTS, RESURFACING
ENHANCEMENTS AND BRIDGE IMPROVEMENTS

TOWN: **STAMFORD NEW CANAAN**

DRAWING TITLE: **CROSS SECTIONS**

PROJECT NO. **135-270**

DRAWING NO. **XSC-112**

SHEET NO. 01.06.014

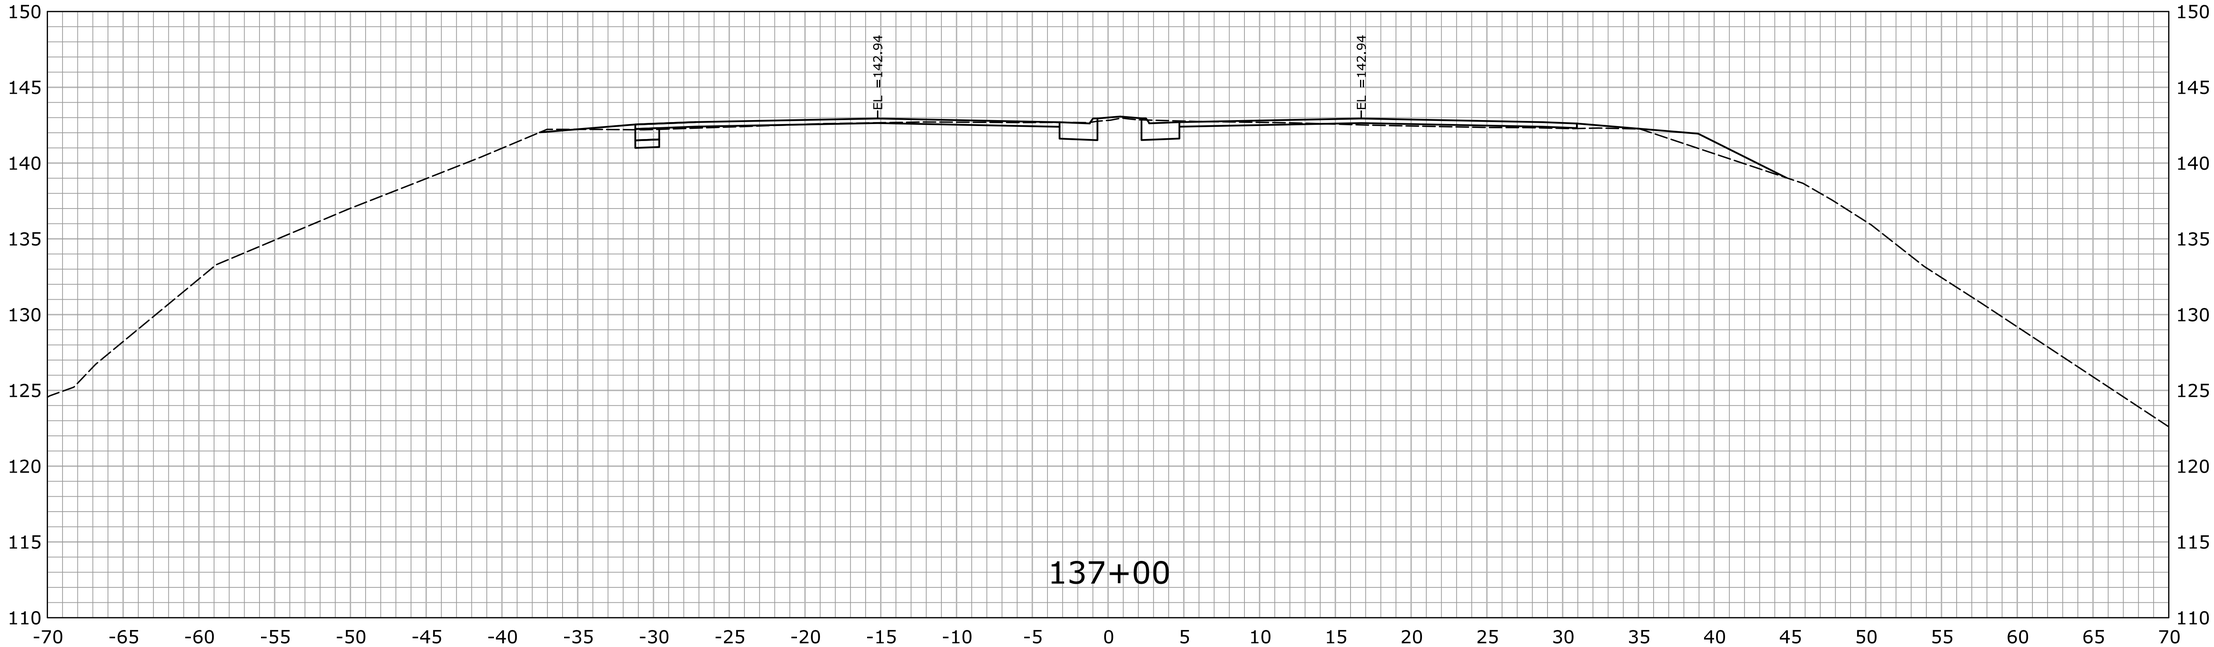

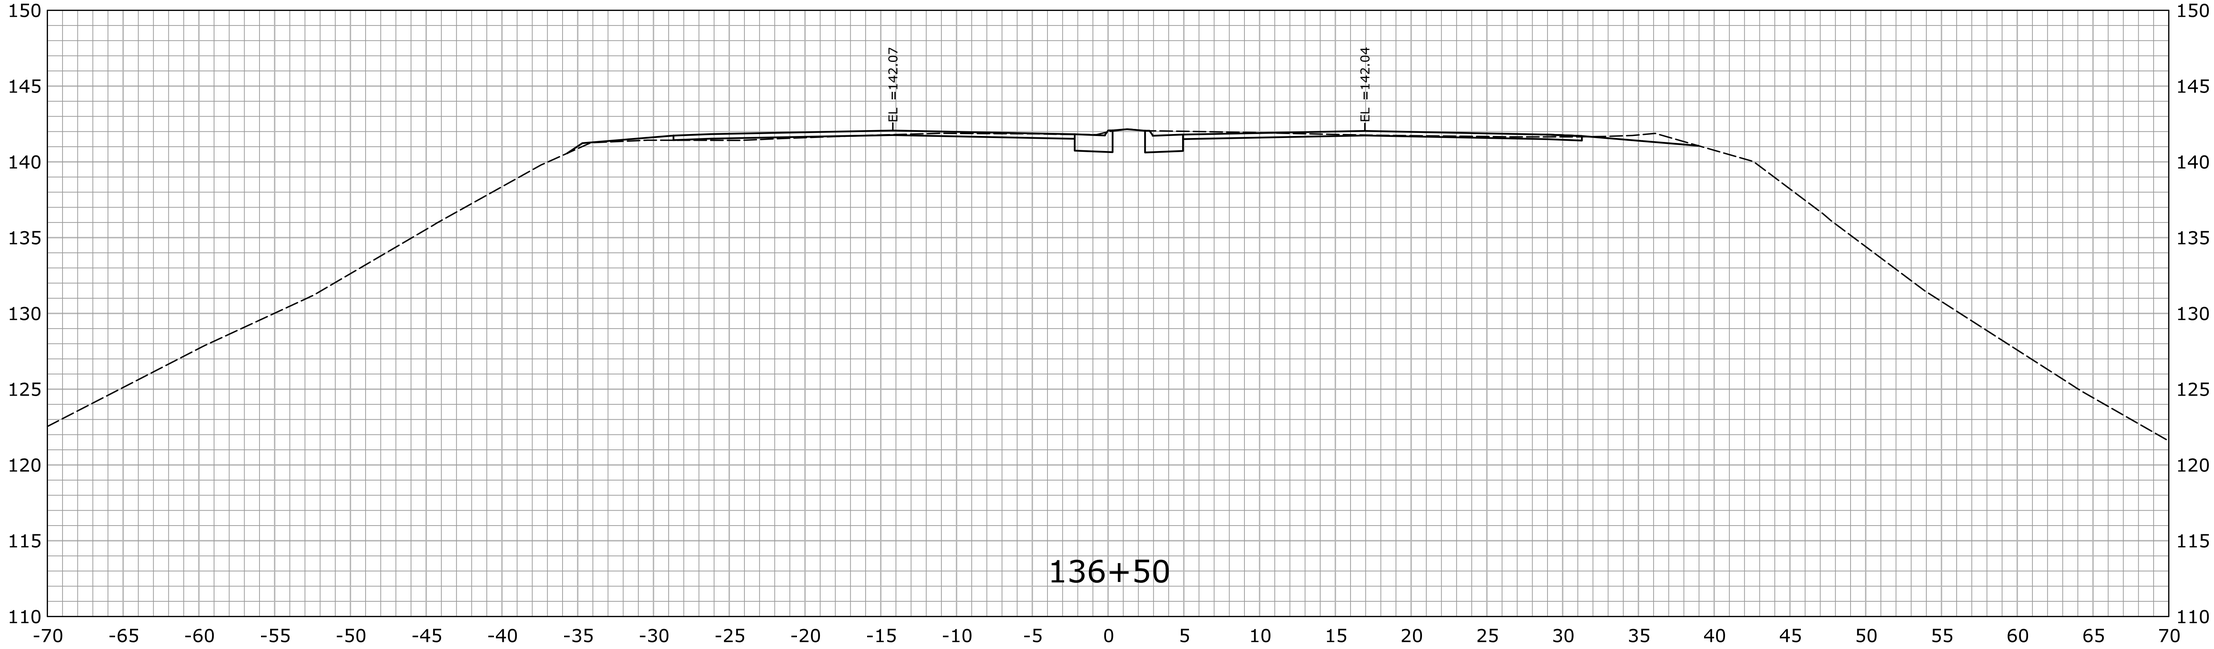

STA.136+50 TO STA.137+00

REV.	DATE	REVISION DESCRIPTION	SHEET NO.
-	-	-	-
-	-	-	-
-	-	-	-
-	-	-	-
-	-	-	-
-	-	-	-

THE INFORMATION, INCLUDING ESTIMATED QUANTITIES OF WORK, SHOWN ON THESE SHEETS IS BASED ON LIMITED INVESTIGATIONS BY THE STATE AND IS IN NO WAY WARRANTED TO INDICATE THE CONDITIONS OF ACTUAL QUANTITIES OF WORK WHICH WILL BE REQUIRED.

Plotted Date: 2/19/2013

DESIGNER/DRAFTER: **SN**

CHECKED BY: **MSC**

SCALE IN FEET 0 5 10

SCALE 1" = 5'

STATE OF CONNECTICUT
DEPARTMENT OF TRANSPORTATION

Filename: ...\HW_MSH_0135_0270_XSC-03_130+50_191+50.dgn

SIGNATURE/ BLOCK:

OFFICE OF ENGINEERING

APPROVED BY: DATE:

PROJECT TITLE:

MERRITT PARKWAY (ROUTE 15)
SAFETY IMPROVEMENTS, RESURFACING
ENHANCEMENTS AND BRIDGE IMPROVEMENTS

TOWN: **STAMFORD NEW CANAAN**

DRAWING TITLE: **CROSS SECTIONS**

PROJECT NO. **135-270**

DRAWING NO. **XSC-113**

SHEET NO. 01.06.015

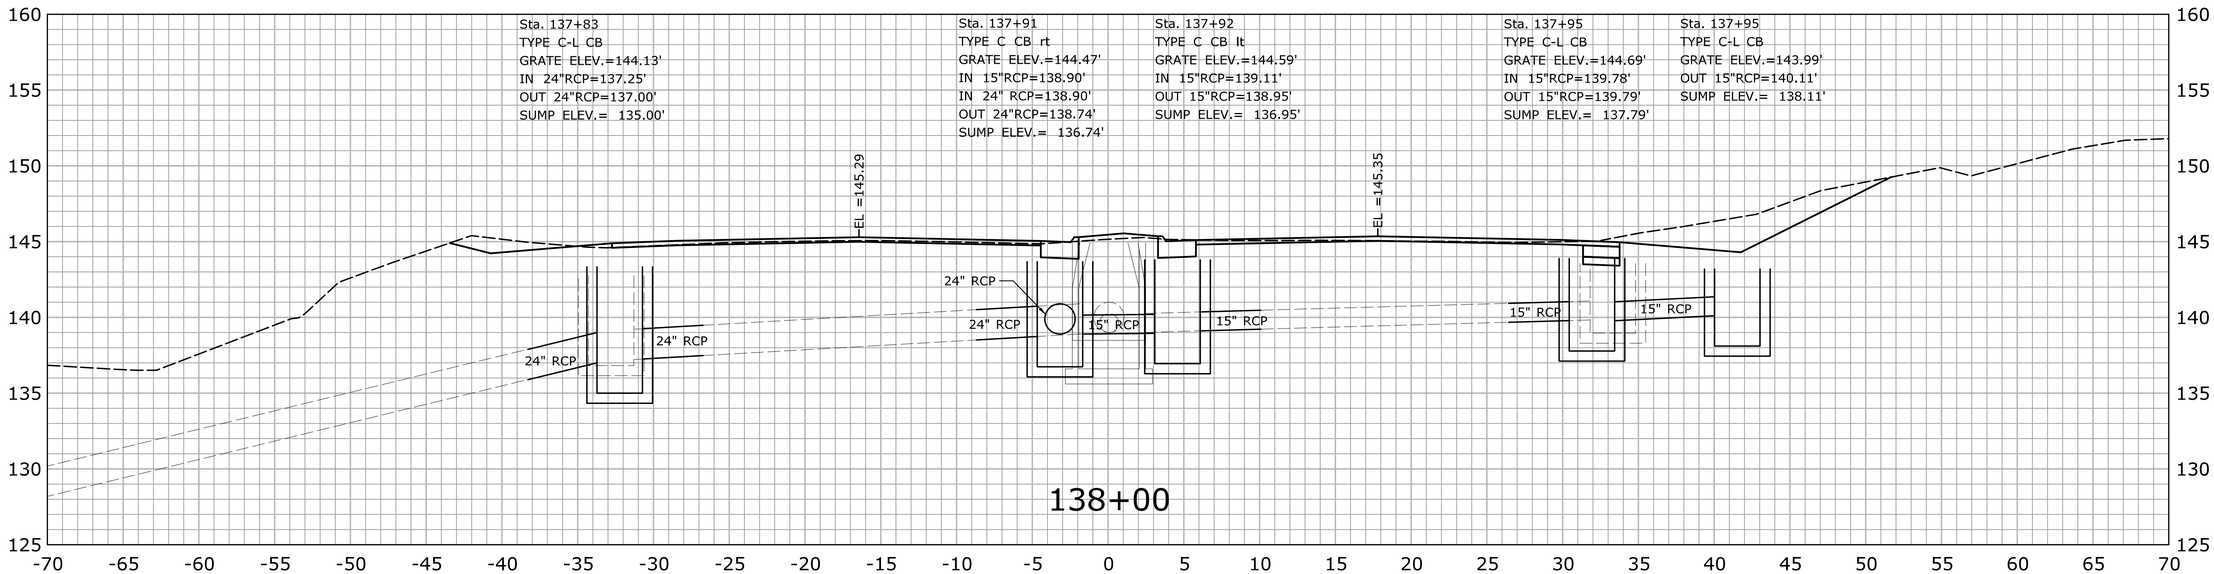

STA.137+50 TO STA.138+00

REV.	DATE	REVISION DESCRIPTION	SHEET NO.
-	-	-	-
-	-	-	-
-	-	-	-
-	-	-	-
-	-	-	-
-	-	-	-

THE INFORMATION, INCLUDING ESTIMATED QUANTITIES OF WORK, SHOWN ON THESE SHEETS IS BASED ON LIMITED INVESTIGATIONS BY THE STATE AND IS IN NO WAY WARRANTED TO INDICATE THE CONDITIONS OF ACTUAL QUANTITIES OF WORK WHICH WILL BE REQUIRED.

Plotted Date: 2/19/2013

DESIGNER/DRAFTER: **SN**

CHECKED BY: **MSC**

SCALE IN FEET

0 5 10

SCALE 1" = 5'

STATE OF CONNECTICUT
DEPARTMENT OF TRANSPORTATION

Filename: ...\HW_MSH_0135_0270_XSC-03_130+50_191+50.dgn

SIGNATURE/ BLOCK:

OFFICE OF ENGINEERING

APPROVED BY: DATE:

PROJECT TITLE:

MERRITT PARKWAY (ROUTE 15)
SAFETY IMPROVEMENTS, RESURFACING
ENHANCEMENTS AND BRIDGE IMPROVEMENTS

TOWN: **STAMFORD NEW CANAAN**

DRAWING TITLE: **CROSS SECTIONS**

PROJECT NO. **135-270**

DRAWING NO. **XSC-114**

SHEET NO. 01.06.016

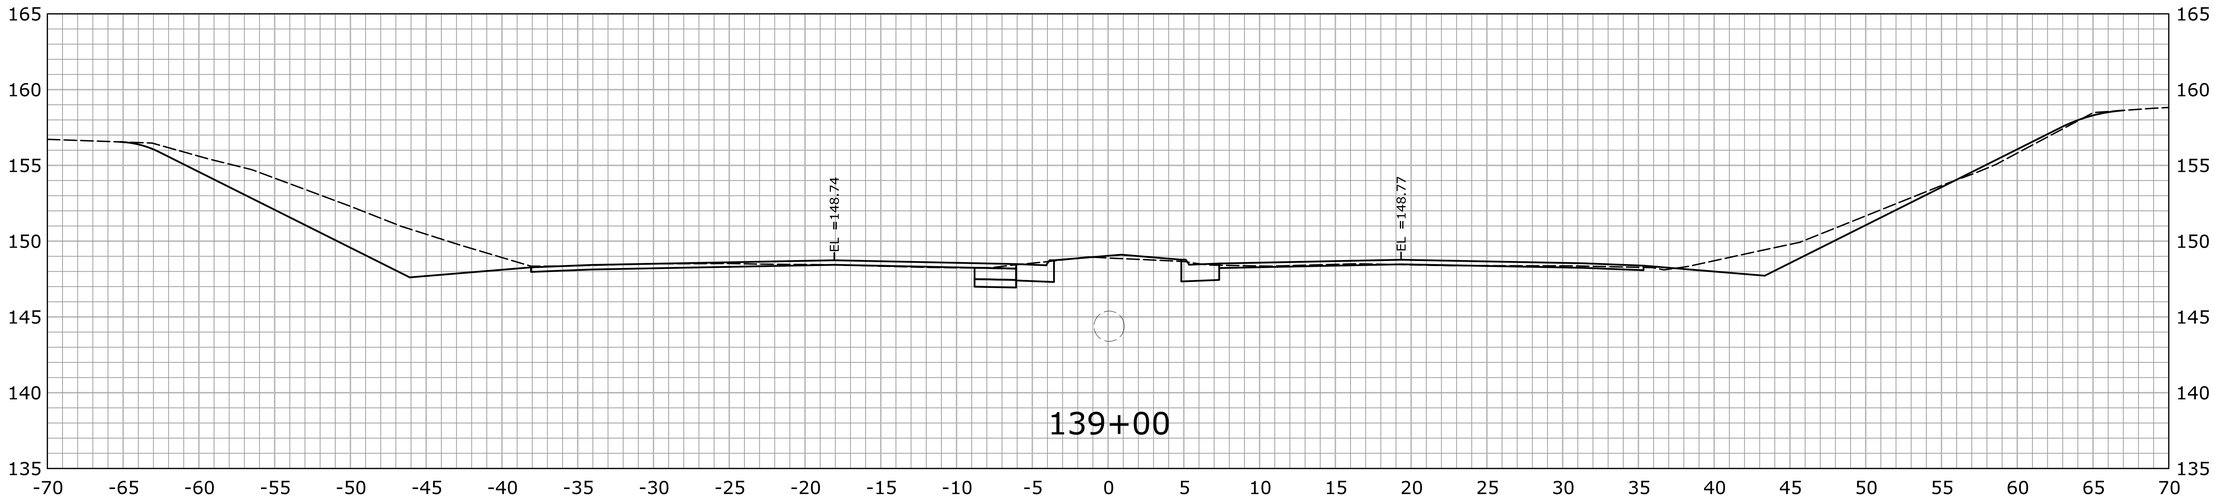

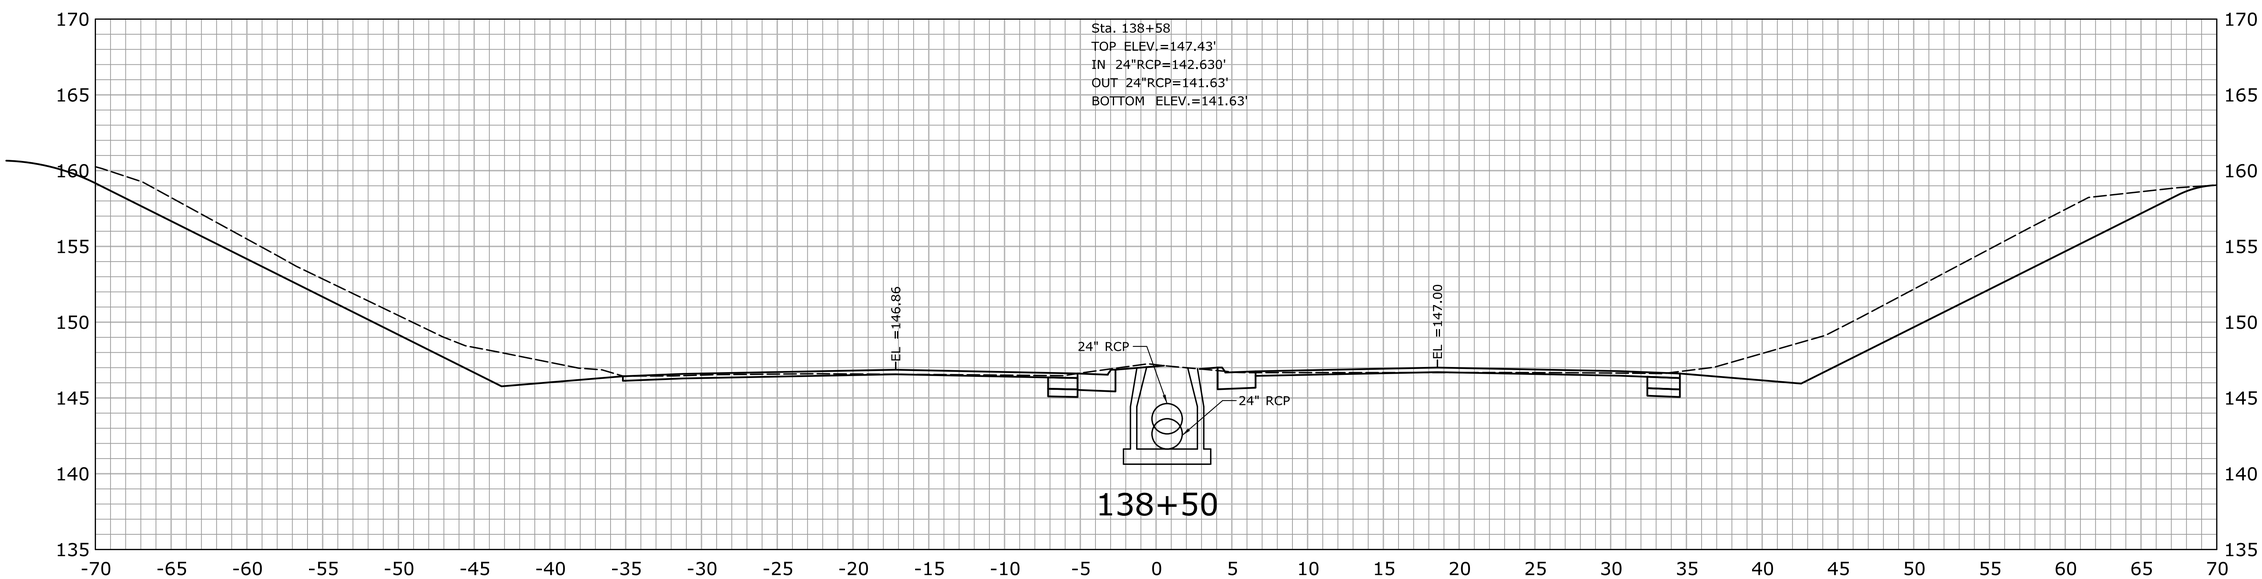

STA.138+50 TO STA.139+00

REV.	DATE	REVISION DESCRIPTION	SHEET NO.
-	-	-	-
-	-	-	-
-	-	-	-
-	-	-	-
-	-	-	-
-	-	-	-

THE INFORMATION, INCLUDING ESTIMATED QUANTITIES OF WORK, SHOWN ON THESE SHEETS IS BASED ON LIMITED INVESTIGATIONS BY THE STATE AND IS IN NO WAY WARRANTED TO INDICATE THE CONDITIONS OF ACTUAL QUANTITIES OF WORK WHICH WILL BE REQUIRED.

Plotted Date: 2/19/2013

DESIGNER/DRAFTER: **SN**

CHECKED BY: **MSC**

SCALE IN FEET 0 5 10

SCALE 1" = 5'

STATE OF CONNECTICUT
DEPARTMENT OF TRANSPORTATION

Filename: ...\HW_MSH_0135_0270_XSC-03_130+50_191+50.dgn

SIGNATURE/ BLOCK:

OFFICE OF ENGINEERING

APPROVED BY: DATE:

PROJECT TITLE:

MERRITT PARKWAY (ROUTE 15)
SAFETY IMPROVEMENTS, RESURFACING
ENHANCEMENTS AND BRIDGE IMPROVEMENTS

TOWN: **STAMFORD**
NEW CANAAN

DRAWING TITLE: **CROSS SECTIONS**

PROJECT NO. **135-270**

DRAWING NO. **XSC-115**

SHEET NO. 01.06.017

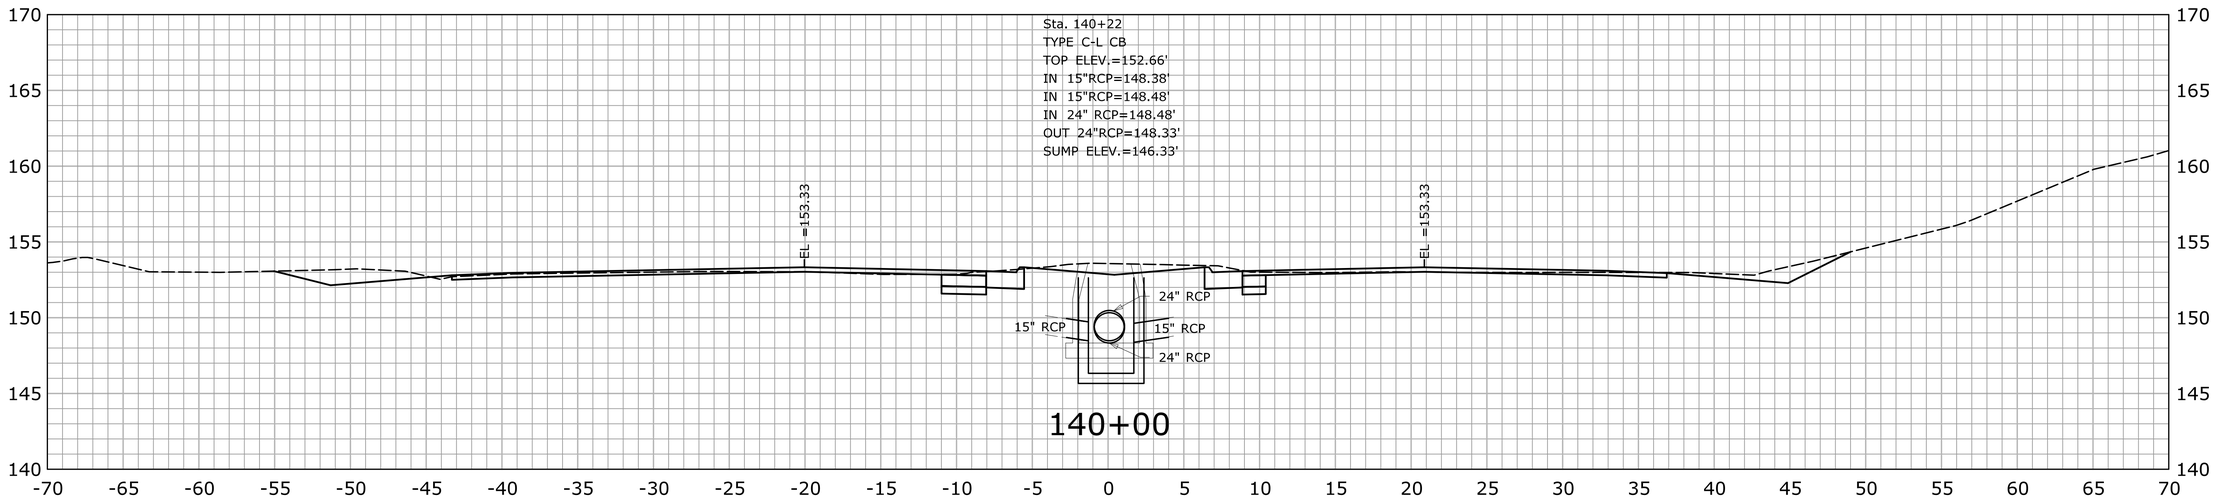

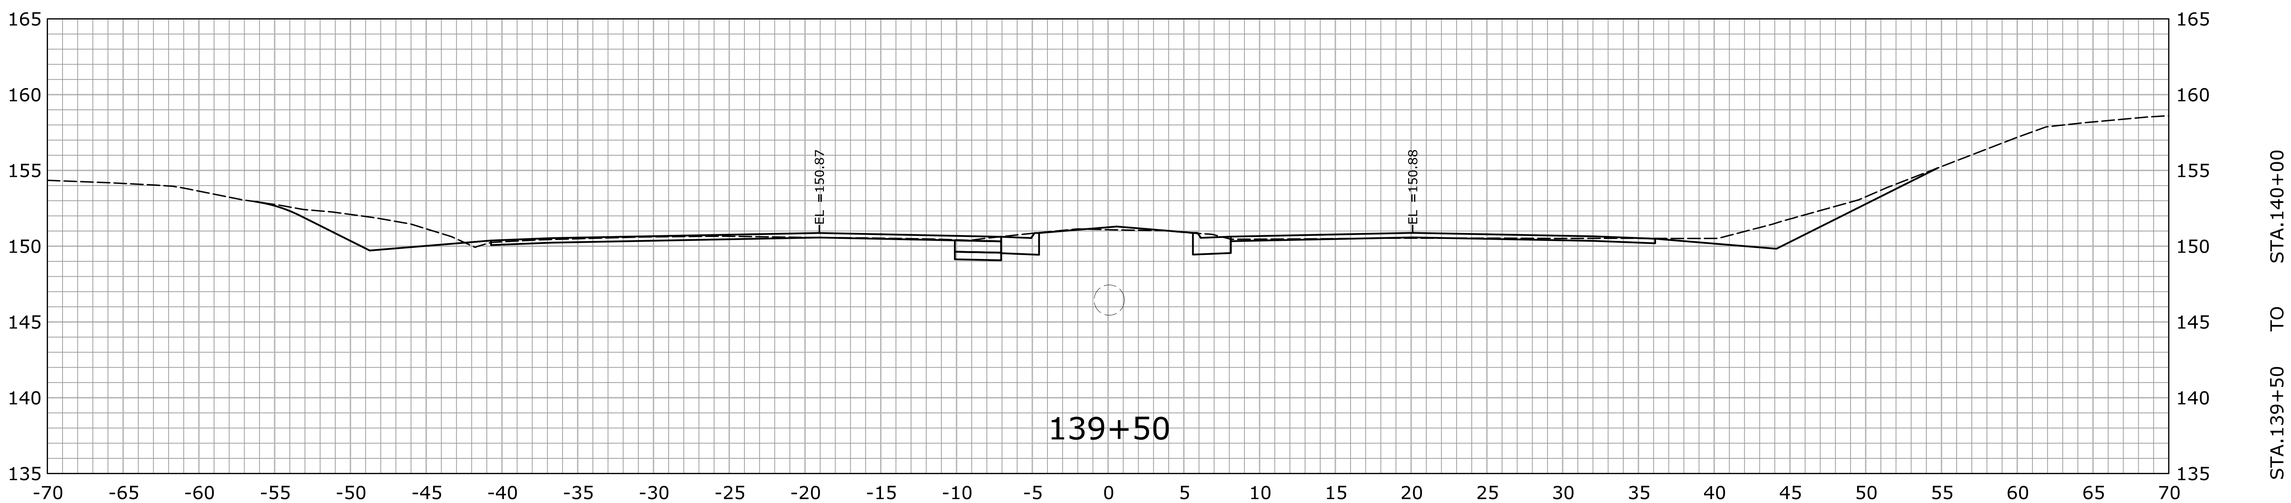

REV.	DATE	REVISION DESCRIPTION	SHEET NO.
-	-	-	-
-	-	-	-
-	-	-	-
-	-	-	-
-	-	-	-
-	-	-	-

THE INFORMATION, INCLUDING ESTIMATED QUANTITIES OF WORK, SHOWN ON THESE SHEETS IS BASED ON LIMITED INVESTIGATIONS BY THE STATE AND IS IN NO WAY WARRANTED TO INDICATE THE CONDITIONS OF ACTUAL QUANTITIES OF WORK WHICH WILL BE REQUIRED.

Plotted Date: 2/19/2013

DESIGNER/DRAFTER: **SN**

CHECKED BY: **MSC**

SCALE IN FEET

0 5 10

SCALE 1" = 5'

STATE OF CONNECTICUT
DEPARTMENT OF TRANSPORTATION

Filename: ...\HW_MSH_0135_0270_XSC-03_130+50_191+50.dgn

SIGNATURE/ BLOCK:

OFFICE OF ENGINEERING

APPROVED BY: DATE:

PROJECT TITLE:

MERRITT PARKWAY (ROUTE 15)
SAFETY IMPROVEMENTS, RESURFACING
ENHANCEMENTS AND BRIDGE IMPROVEMENTS

TOWN: **STAMFORD**
NEW CANAAN

DRAWING TITLE: **CROSS SECTIONS**

PROJECT NO. **135-270**

DRAWING NO. **XSC-116**

SHEET NO. 01.06.018

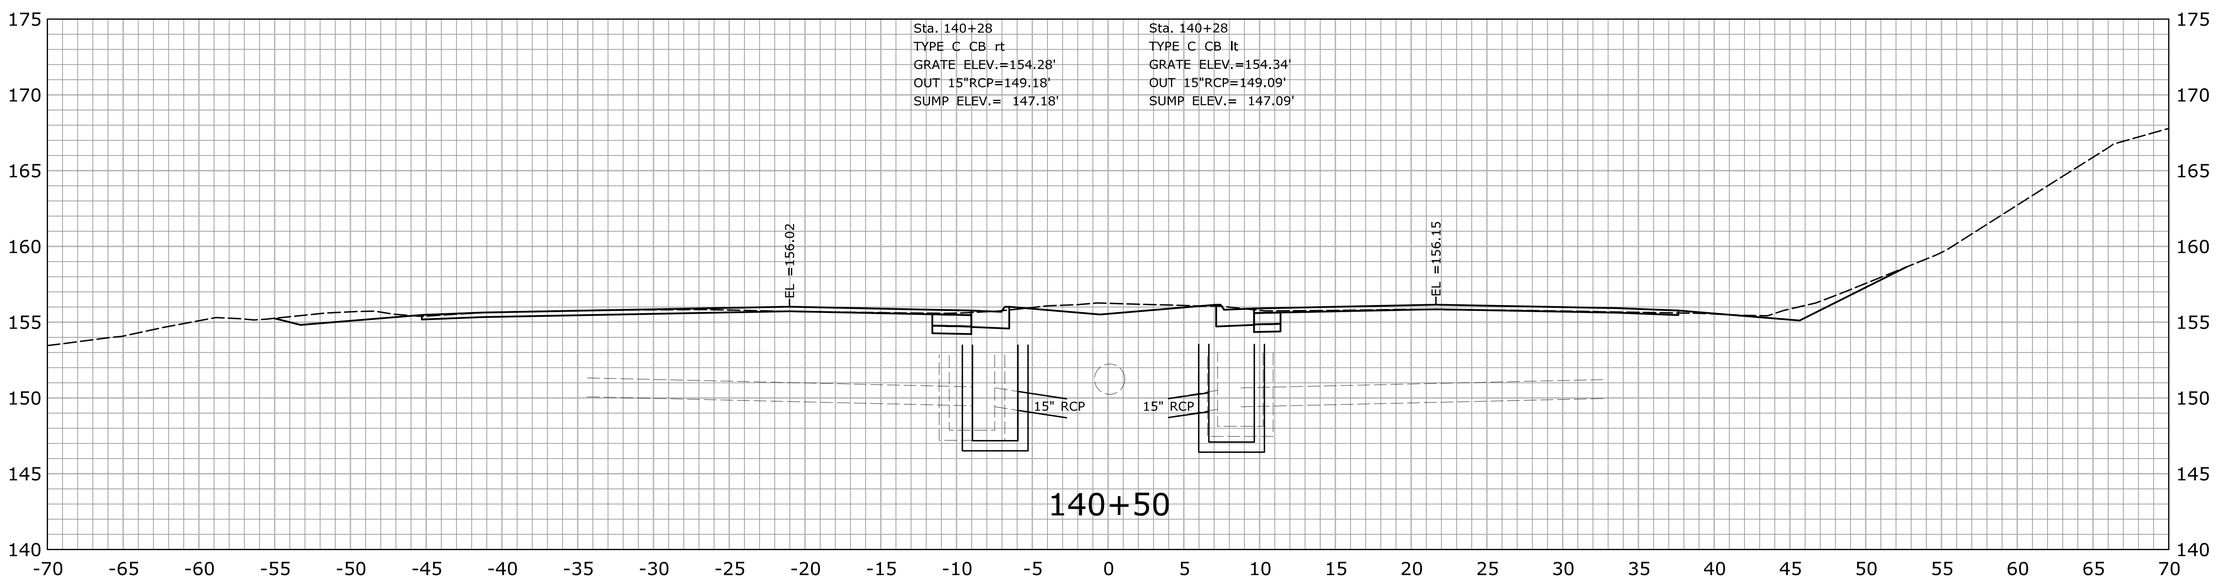

STA.140+50 TO STA.141+00

REV.	DATE	REVISION DESCRIPTION	SHEET NO.
-	-	-	-
-	-	-	-
-	-	-	-
-	-	-	-
-	-	-	-
-	-	-	-

THE INFORMATION, INCLUDING ESTIMATED QUANTITIES OF WORK, SHOWN ON THESE SHEETS IS BASED ON LIMITED INVESTIGATIONS BY THE STATE AND IS IN NO WAY WARRANTED TO INDICATE THE CONDITIONS OF ACTUAL QUANTITIES OF WORK WHICH WILL BE REQUIRED.

Plotted Date: 2/19/2013

DESIGNER/DRAFTER: **SN**

CHECKED BY: **MSC**

SCALE IN FEET 0 5 10

SCALE 1" = 5'

STATE OF CONNECTICUT
DEPARTMENT OF TRANSPORTATION

Filename: ...\HW_MSH_0135_0270_XSC-03_130+50_191+50.dgn

SIGNATURE/ BLOCK:

OFFICE OF ENGINEERING

APPROVED BY: DATE:

PROJECT TITLE:

MERRITT PARKWAY (ROUTE 15)
SAFETY IMPROVEMENTS, RESURFACING
ENHANCEMENTS AND BRIDGE IMPROVEMENTS

TOWN: **STAMFORD NEW CANAAN**

DRAWING TITLE: **CROSS SECTIONS**

PROJECT NO. **135-270**

DRAWING NO. **XSC-117**

SHEET NO. 01.06.019

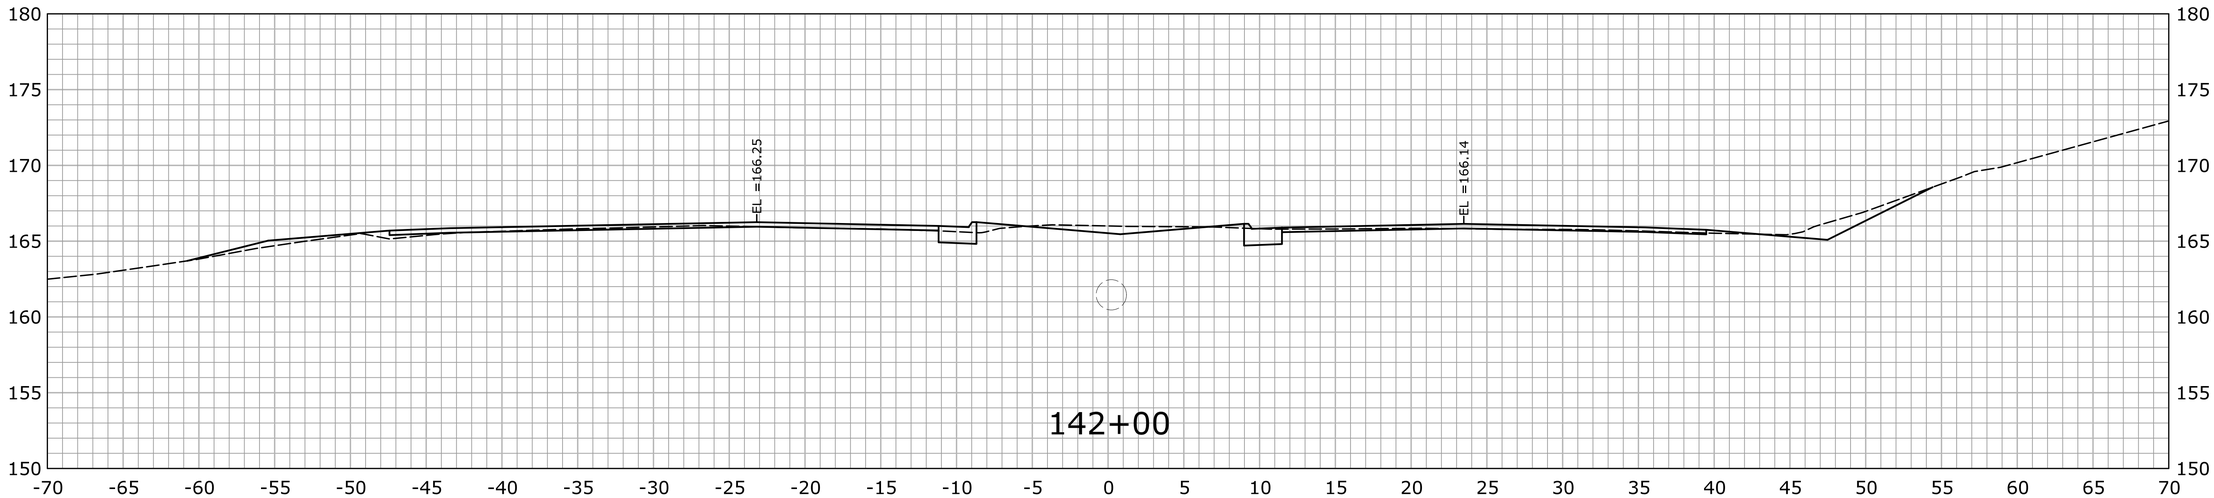

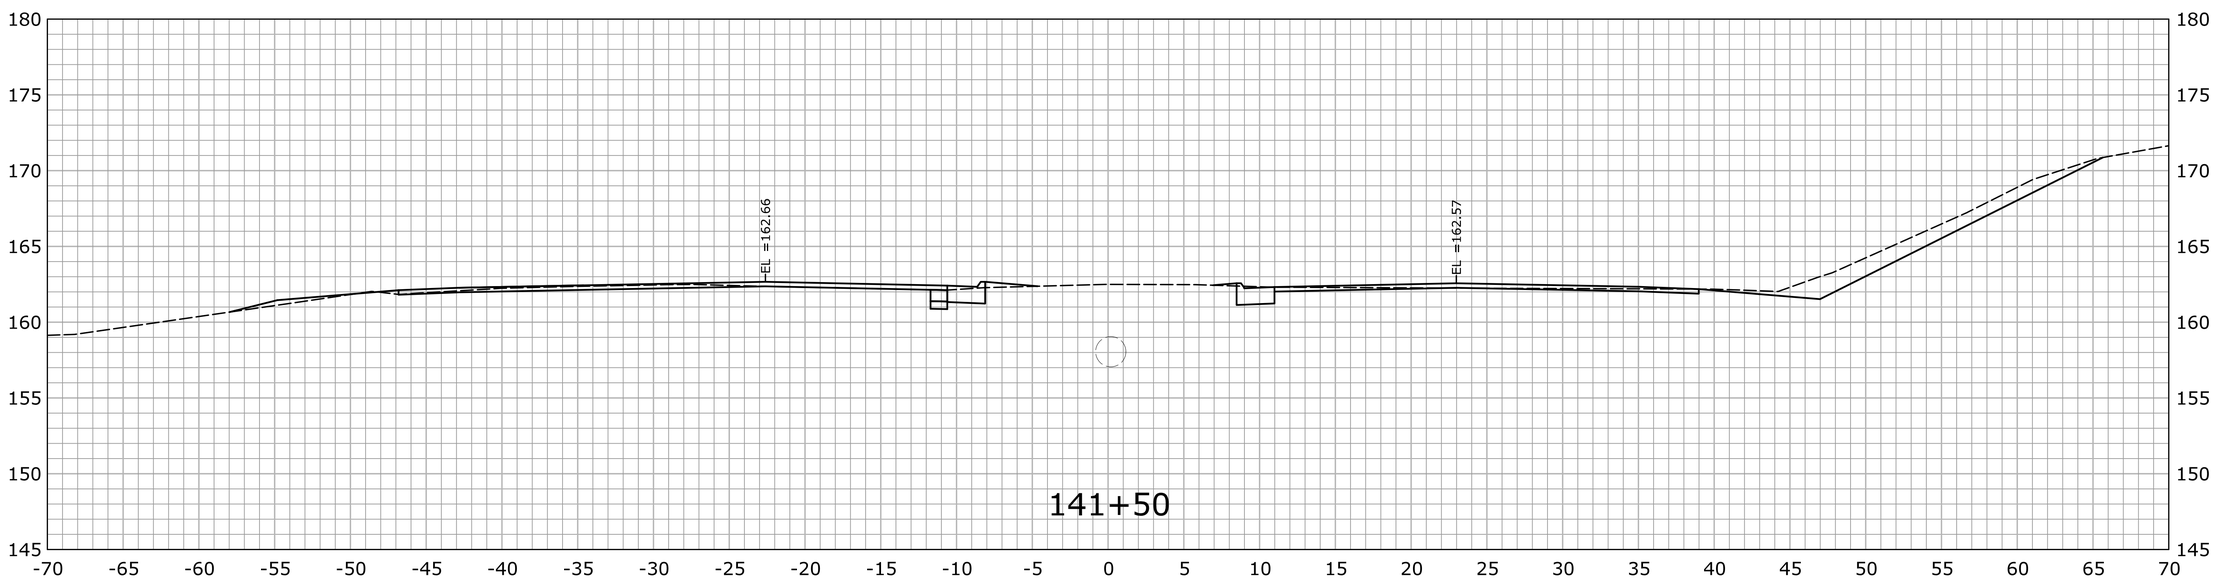

STA.141+50 TO STA.142+00

REV.	DATE	REVISION DESCRIPTION	SHEET NO.
-	-	-	-
-	-	-	-
-	-	-	-
-	-	-	-
-	-	-	-
-	-	-	-

THE INFORMATION, INCLUDING ESTIMATED QUANTITIES OF WORK, SHOWN ON THESE SHEETS IS BASED ON LIMITED INVESTIGATIONS BY THE STATE AND IS IN NO WAY WARRANTED TO INDICATE THE CONDITIONS OF ACTUAL QUANTITIES OF WORK WHICH WILL BE REQUIRED.

Plotted Date: 2/19/2013

DESIGNER/DRAFTER: **SN**

CHECKED BY: **MSC**

SCALE IN FEET

0 5 10

SCALE 1" = 5'

STATE OF CONNECTICUT
DEPARTMENT OF TRANSPORTATION

Filename: ...\HW_MSH_0135_0270_XSC-03_130+50_191+50.dgn

SIGNATURE/ BLOCK:

OFFICE OF ENGINEERING

APPROVED BY: DATE:

PROJECT TITLE:

MERRITT PARKWAY (ROUTE 15)
SAFETY IMPROVEMENTS, RESURFACING
ENHANCEMENTS AND BRIDGE IMPROVEMENTS

TOWN: **STAMFORD NEW CANAAN**

DRAWING TITLE: **CROSS SECTIONS**

PROJECT NO. **135-270**

DRAWING NO. **XSC-118**

SHEET NO. 01.06.020

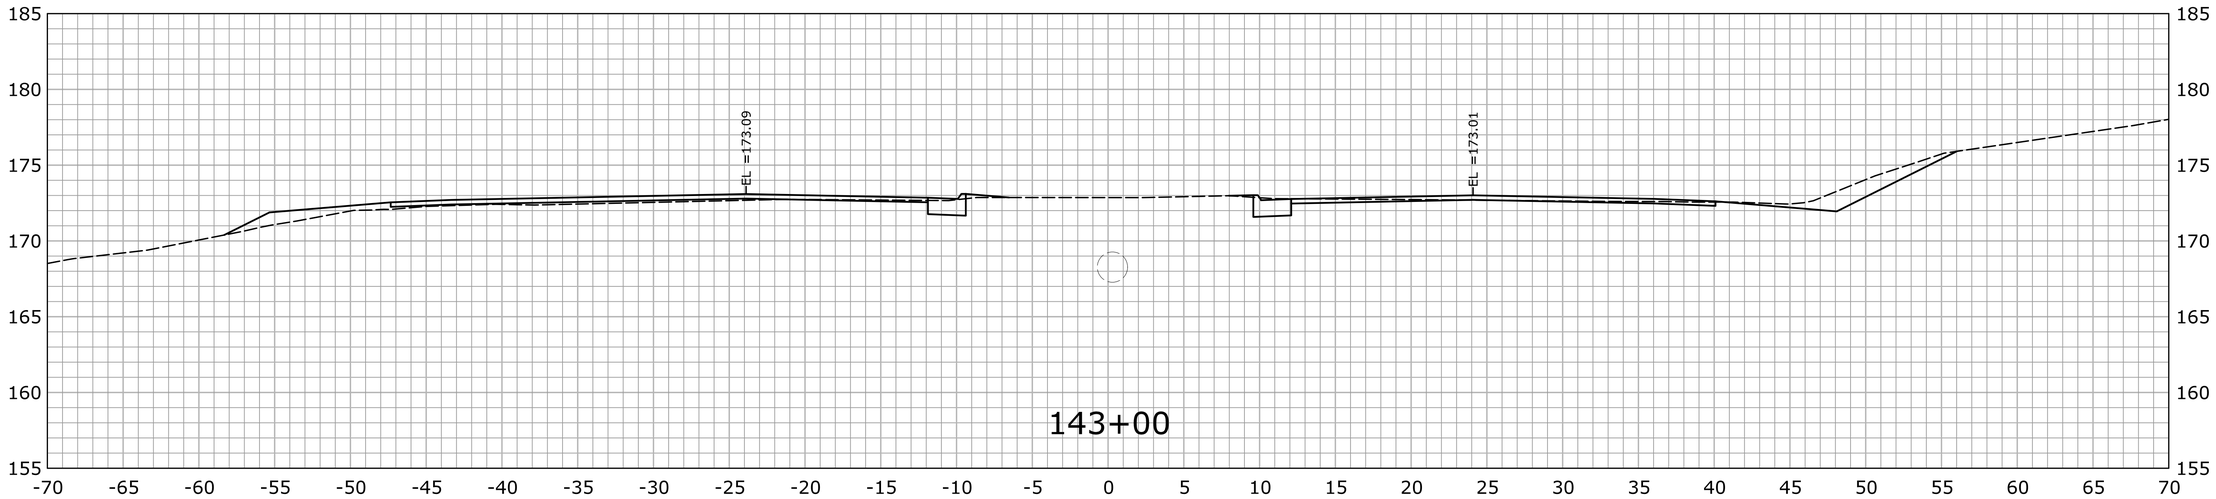

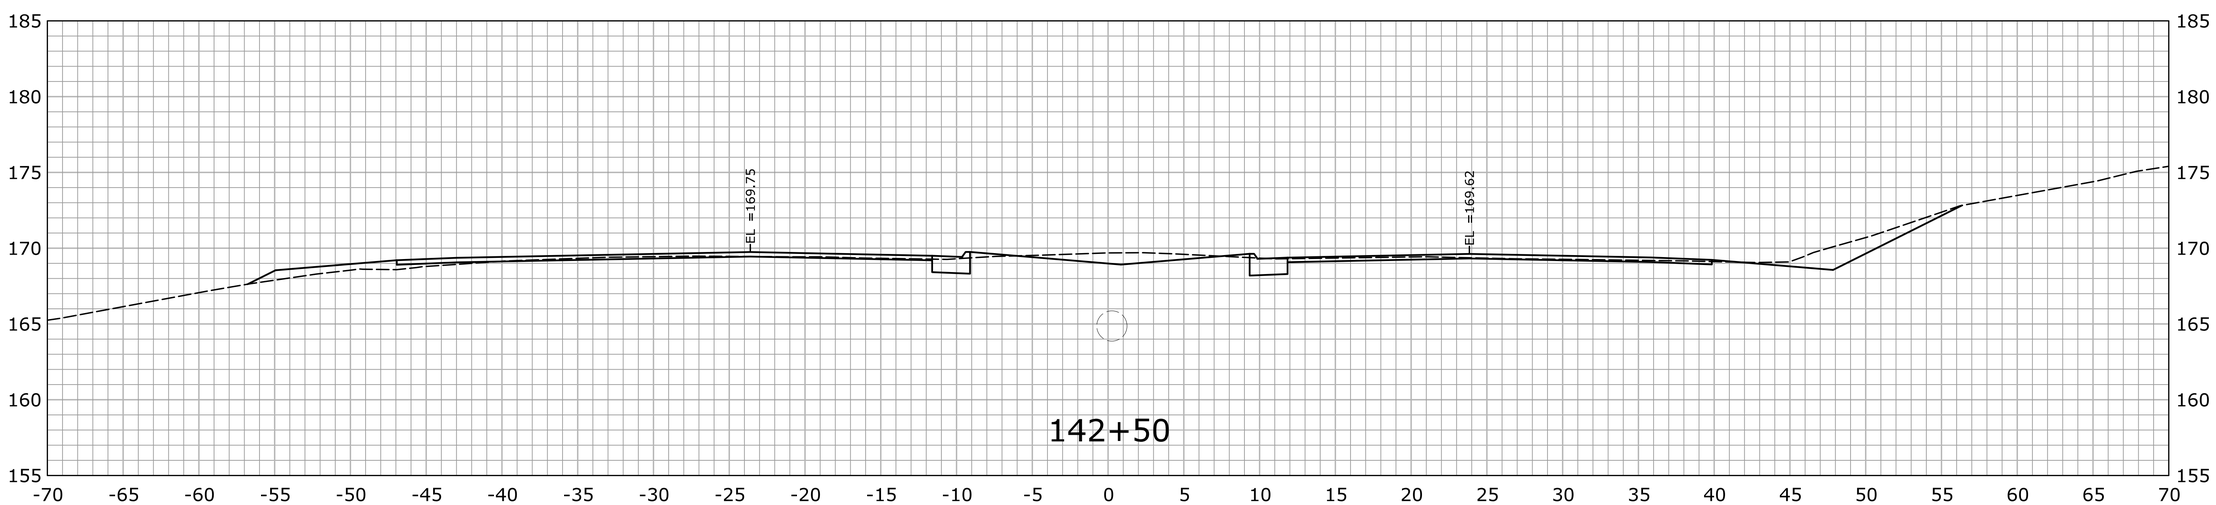

STA.142+50 TO STA.143+00

REV.	DATE	REVISION DESCRIPTION	SHEET NO.
-	-	-	-
-	-	-	-
-	-	-	-
-	-	-	-
-	-	-	-
-	-	-	-

THE INFORMATION, INCLUDING ESTIMATED QUANTITIES OF WORK, SHOWN ON THESE SHEETS IS BASED ON LIMITED INVESTIGATIONS BY THE STATE AND IS IN NO WAY WARRANTED TO INDICATE THE CONDITIONS OF ACTUAL QUANTITIES OF WORK WHICH WILL BE REQUIRED.

Plotted Date: 2/19/2013

DESIGNER/DRAFTER: **SN**

CHECKED BY: **MSC**

SCALE IN FEET

0 5 10

SCALE 1" = 5'

STATE OF CONNECTICUT
DEPARTMENT OF TRANSPORTATION

Filename: ...\HW_MSH_0135_0270_XSC-03_130+50_191+50.dgn

SIGNATURE/ BLOCK:

OFFICE OF ENGINEERING

APPROVED BY: DATE:

PROJECT TITLE:

MERRITT PARKWAY (ROUTE 15)
SAFETY IMPROVEMENTS, RESURFACING
ENHANCEMENTS AND BRIDGE IMPROVEMENTS

TOWN: **STAMFORD NEW CANAAN**

DRAWING TITLE: **CROSS SECTIONS**

PROJECT NO. **135-270**

DRAWING NO. **XSC-119**

SHEET NO. 01.06.021

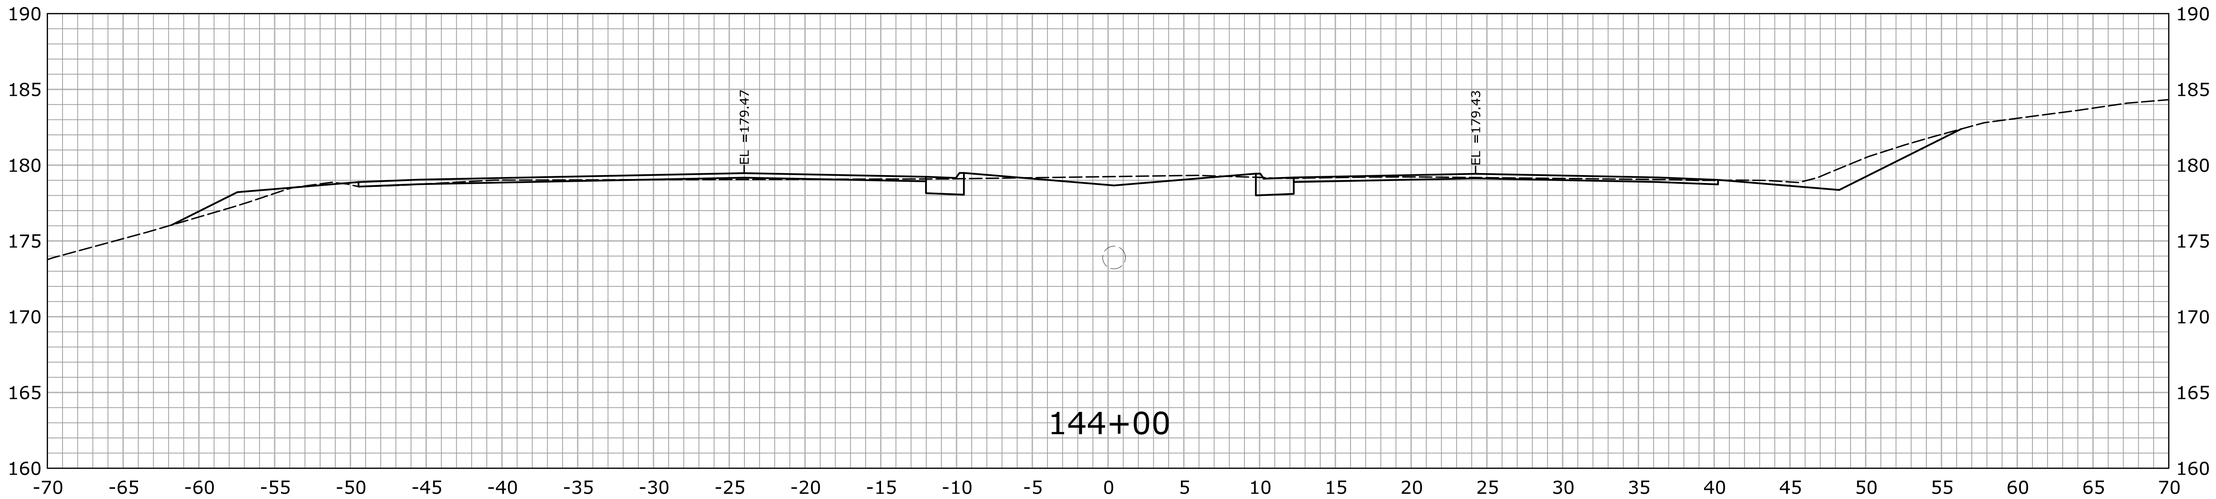

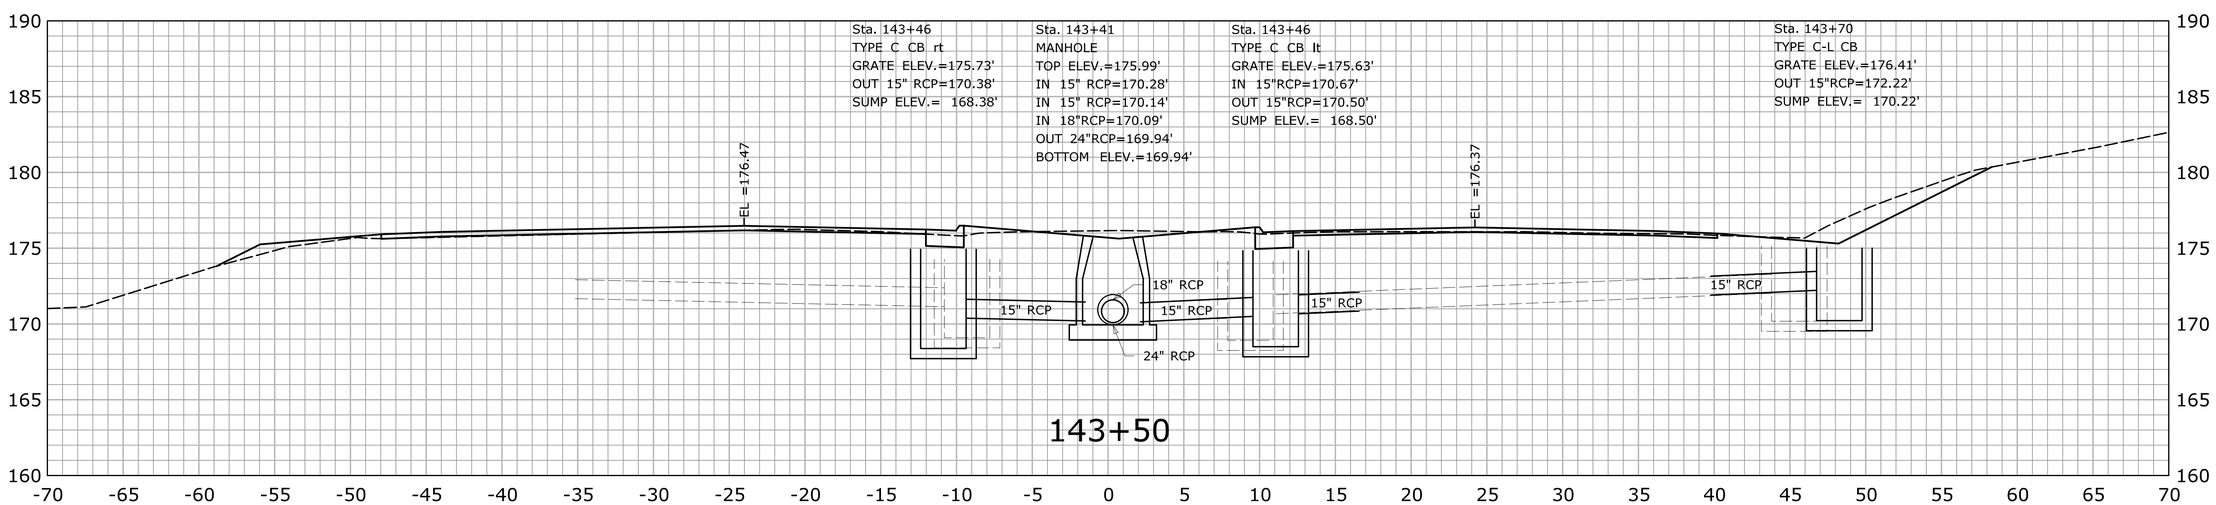

STA.143+50 TO STA.144+00

REV.	DATE	REVISION DESCRIPTION	SHEET NO.
-	-	-	-
-	-	-	-
-	-	-	-
-	-	-	-
-	-	-	-
-	-	-	-

THE INFORMATION, INCLUDING ESTIMATED QUANTITIES OF WORK, SHOWN ON THESE SHEETS IS BASED ON LIMITED INVESTIGATIONS BY THE STATE AND IS IN NO WAY WARRANTED TO INDICATE THE CONDITIONS OF ACTUAL QUANTITIES OF WORK WHICH WILL BE REQUIRED.

Plotted Date: 2/19/2013

DESIGNER/DRAFTER: **SN**

CHECKED BY: **MSC**

SCALE IN FEET

0 5 10

SCALE 1" = 5'

STATE OF CONNECTICUT
DEPARTMENT OF TRANSPORTATION

Filename: ...\HW_MSH_0135_0270_XSC-03_130+50_191+50.dgn

SIGNATURE/ BLOCK:

OFFICE OF ENGINEERING

APPROVED BY: DATE:

PROJECT TITLE:

MERRITT PARKWAY (ROUTE 15)
SAFETY IMPROVEMENTS, RESURFACING
ENHANCEMENTS AND BRIDGE IMPROVEMENTS

TOWN: **STAMFORD NEW CANAAN**

DRAWING TITLE: **CROSS SECTIONS**

PROJECT NO. **135-270**

DRAWING NO. **XSC-120**

SHEET NO. 01.06.022

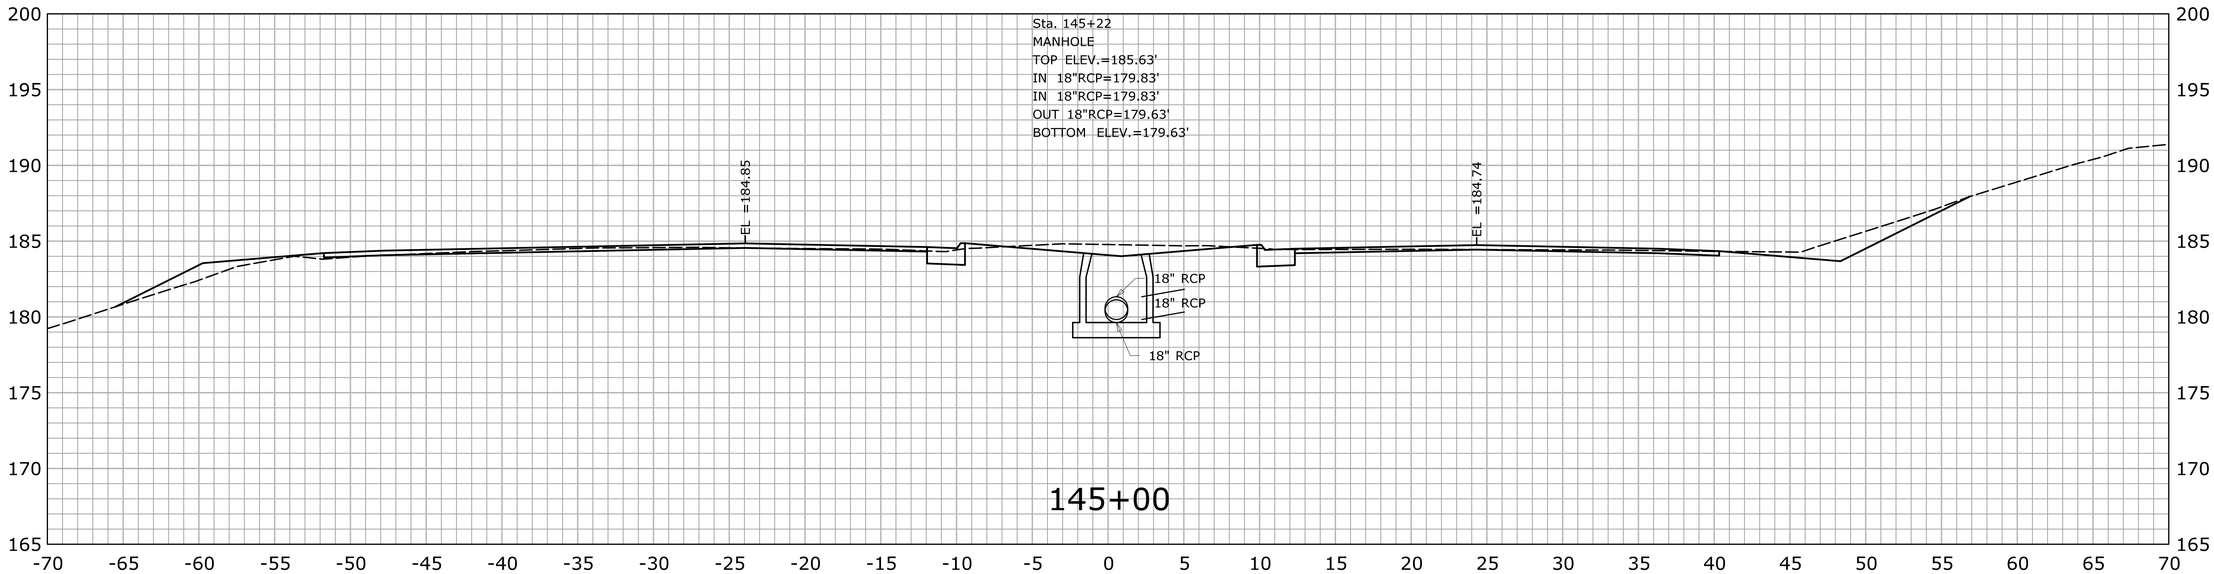

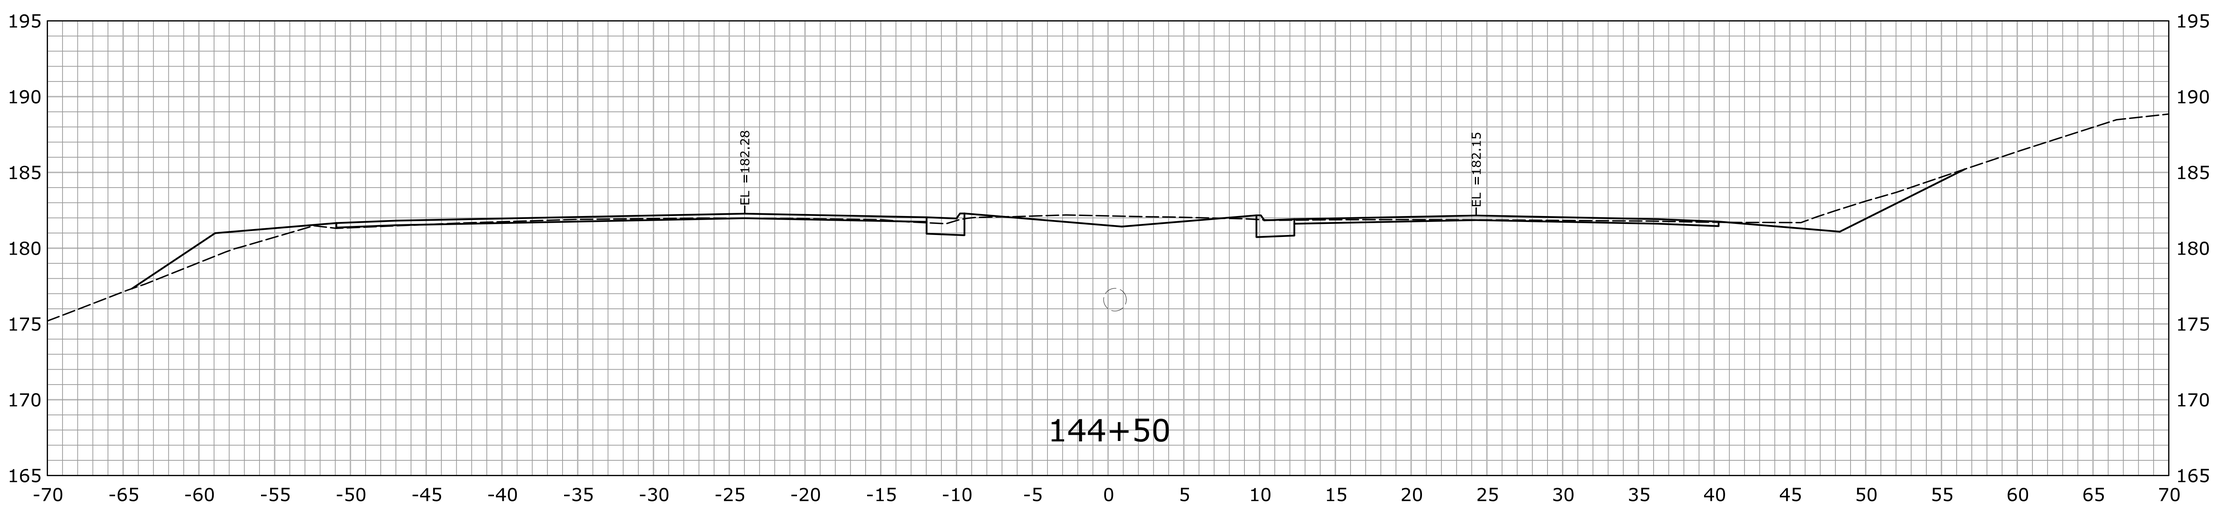

STA.144+50 TO STA.145+00

REV.	DATE	REVISION DESCRIPTION	SHEET NO.
-	-	-	-
-	-	-	-
-	-	-	-
-	-	-	-
-	-	-	-
-	-	-	-

THE INFORMATION, INCLUDING ESTIMATED QUANTITIES OF WORK, SHOWN ON THESE SHEETS IS BASED ON LIMITED INVESTIGATIONS BY THE STATE AND IS IN NO WAY WARRANTED TO INDICATE THE CONDITIONS OF ACTUAL QUANTITIES OF WORK WHICH WILL BE REQUIRED.

Plotted Date: 2/19/2013

DESIGNER/DRAFTER: **SN**

CHECKED BY: **MSC**

SCALE IN FEET

0 5 10

SCALE 1" = 5'

STATE OF CONNECTICUT
DEPARTMENT OF TRANSPORTATION

Filename: ...\HW_MSH_0135_0270_XSC-03_130+50_191+50.dgn

SIGNATURE/ BLOCK:

OFFICE OF ENGINEERING

APPROVED BY: DATE:

PROJECT TITLE:

MERRITT PARKWAY (ROUTE 15)
SAFETY IMPROVEMENTS, RESURFACING
ENHANCEMENTS AND BRIDGE IMPROVEMENTS

TOWN: **STAMFORD**
NEW CANAAN

DRAWING TITLE:

CROSS SECTIONS

PROJECT NO. **135-270**

DRAWING NO. **XSC-121**

SHEET NO. 01.06.023

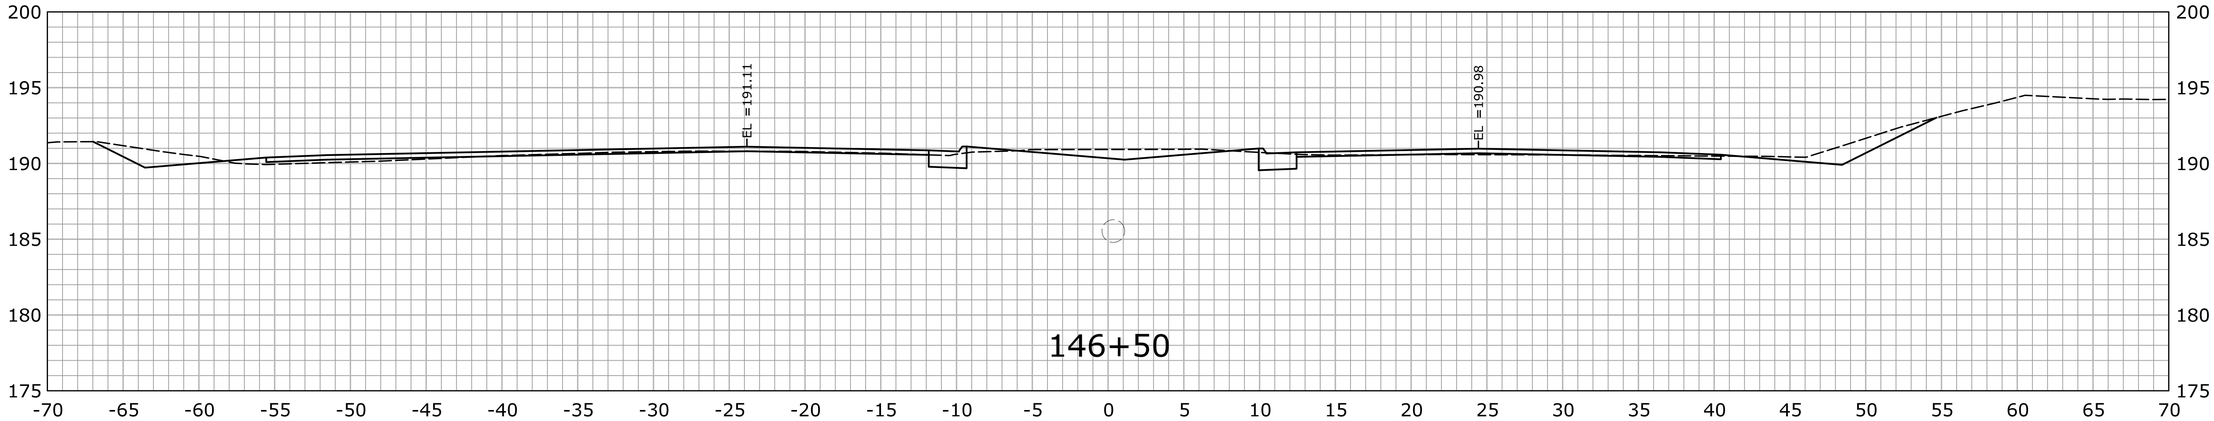

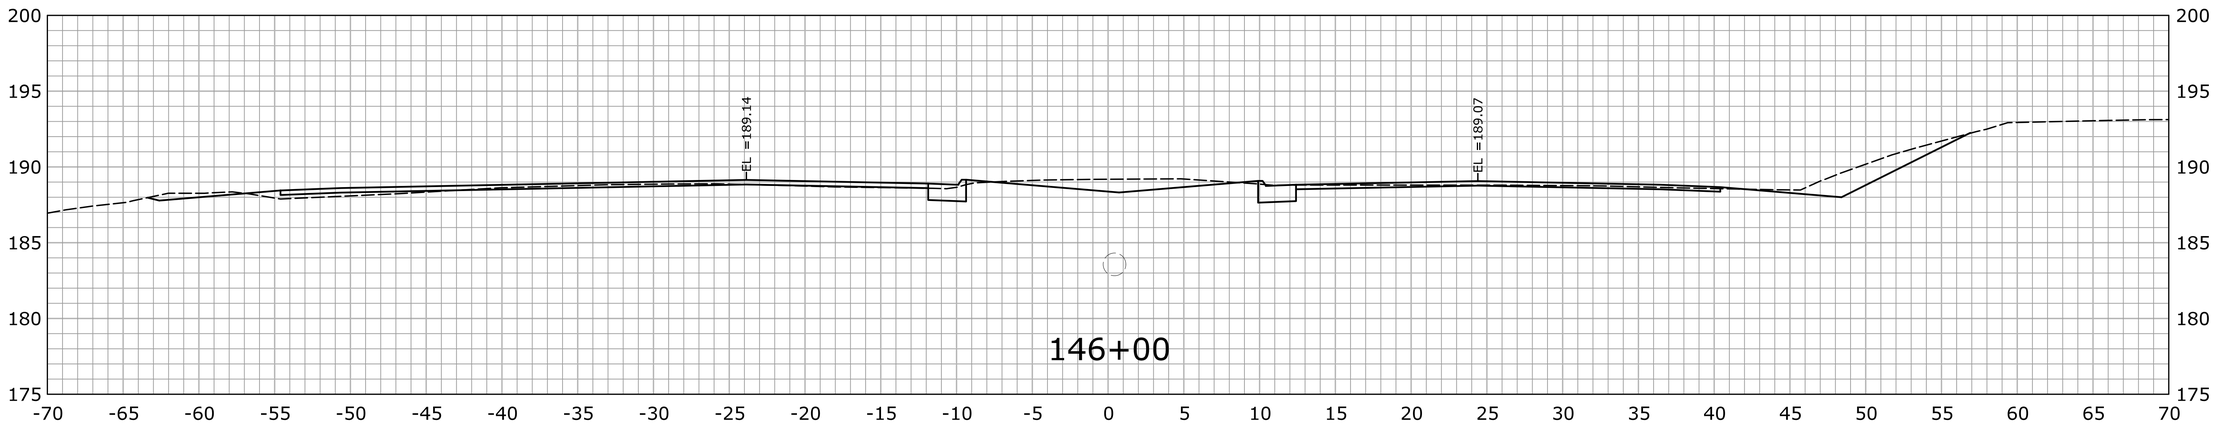

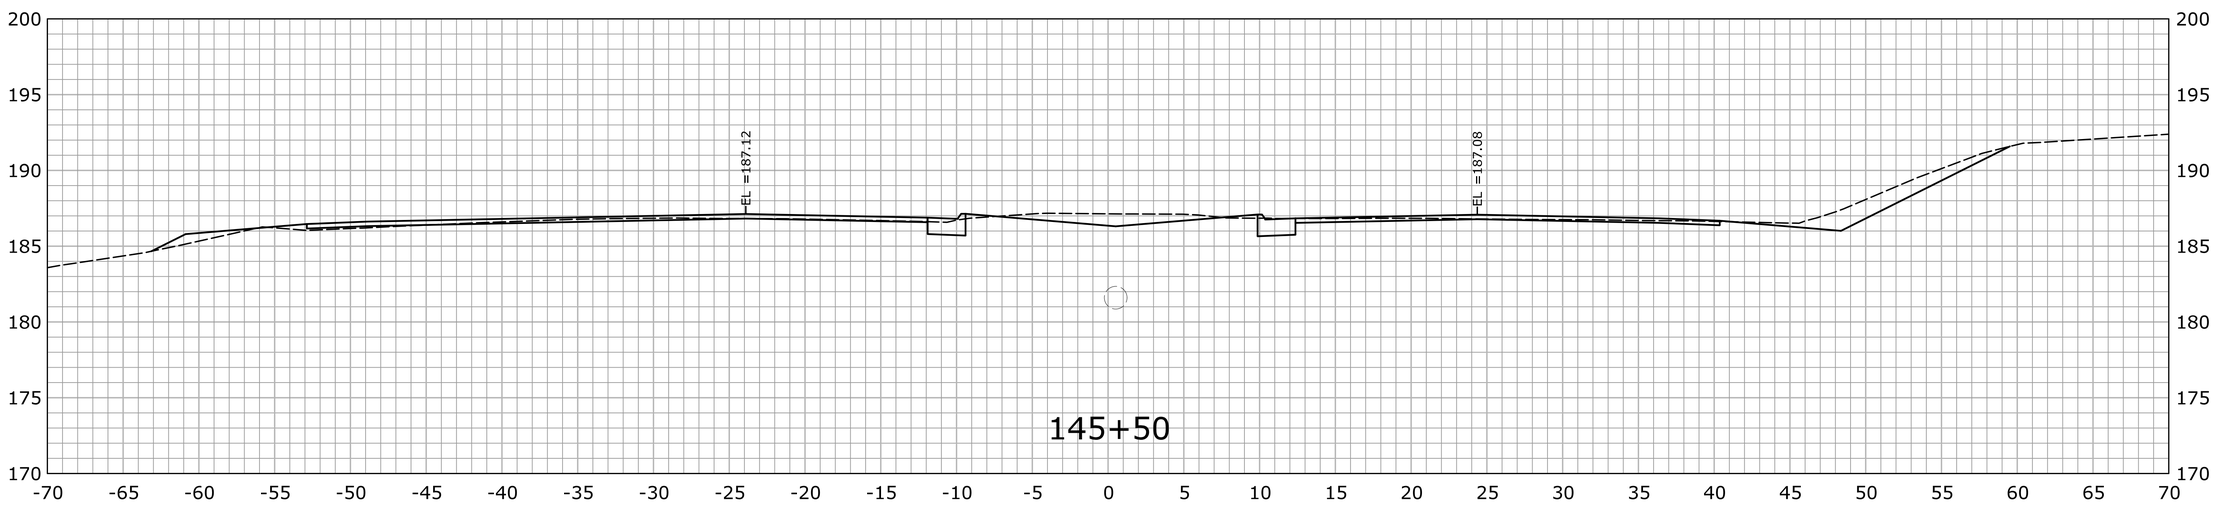

STA.145+50 TO STA.146+50

REV.	DATE	REVISION DESCRIPTION	SHEET NO.
-	-	-	-
-	-	-	-
-	-	-	-
-	-	-	-
-	-	-	-
-	-	-	-

THE INFORMATION, INCLUDING ESTIMATED QUANTITIES OF WORK, SHOWN ON THESE SHEETS IS BASED ON LIMITED INVESTIGATIONS BY THE STATE AND IS IN NO WAY WARRANTED TO INDICATE THE CONDITIONS OF ACTUAL QUANTITIES OF WORK WHICH WILL BE REQUIRED.

Plotted Date: 2/19/2013

DESIGNER/DRAFTER: **SN**

CHECKED BY: **MSC**

SCALE IN FEET

0 5 10

SCALE 1" = 5'

STATE OF CONNECTICUT
DEPARTMENT OF TRANSPORTATION

Filename: ...\HW_MSH_0135_0270_XSC-03_130+50_191+50.dgn

SIGNATURE/ BLOCK:

OFFICE OF ENGINEERING

APPROVED BY: DATE:

PROJECT TITLE:

MERRITT PARKWAY (ROUTE 15)
SAFETY IMPROVEMENTS, RESURFACING
ENHANCEMENTS AND BRIDGE IMPROVEMENTS

TOWN: **STAMFORD**
NEW CANAAN

DRAWING TITLE: **CROSS SECTIONS**

PROJECT NO. **135-270**

DRAWING NO. **XSC-122**

SHEET NO. 01.06.024

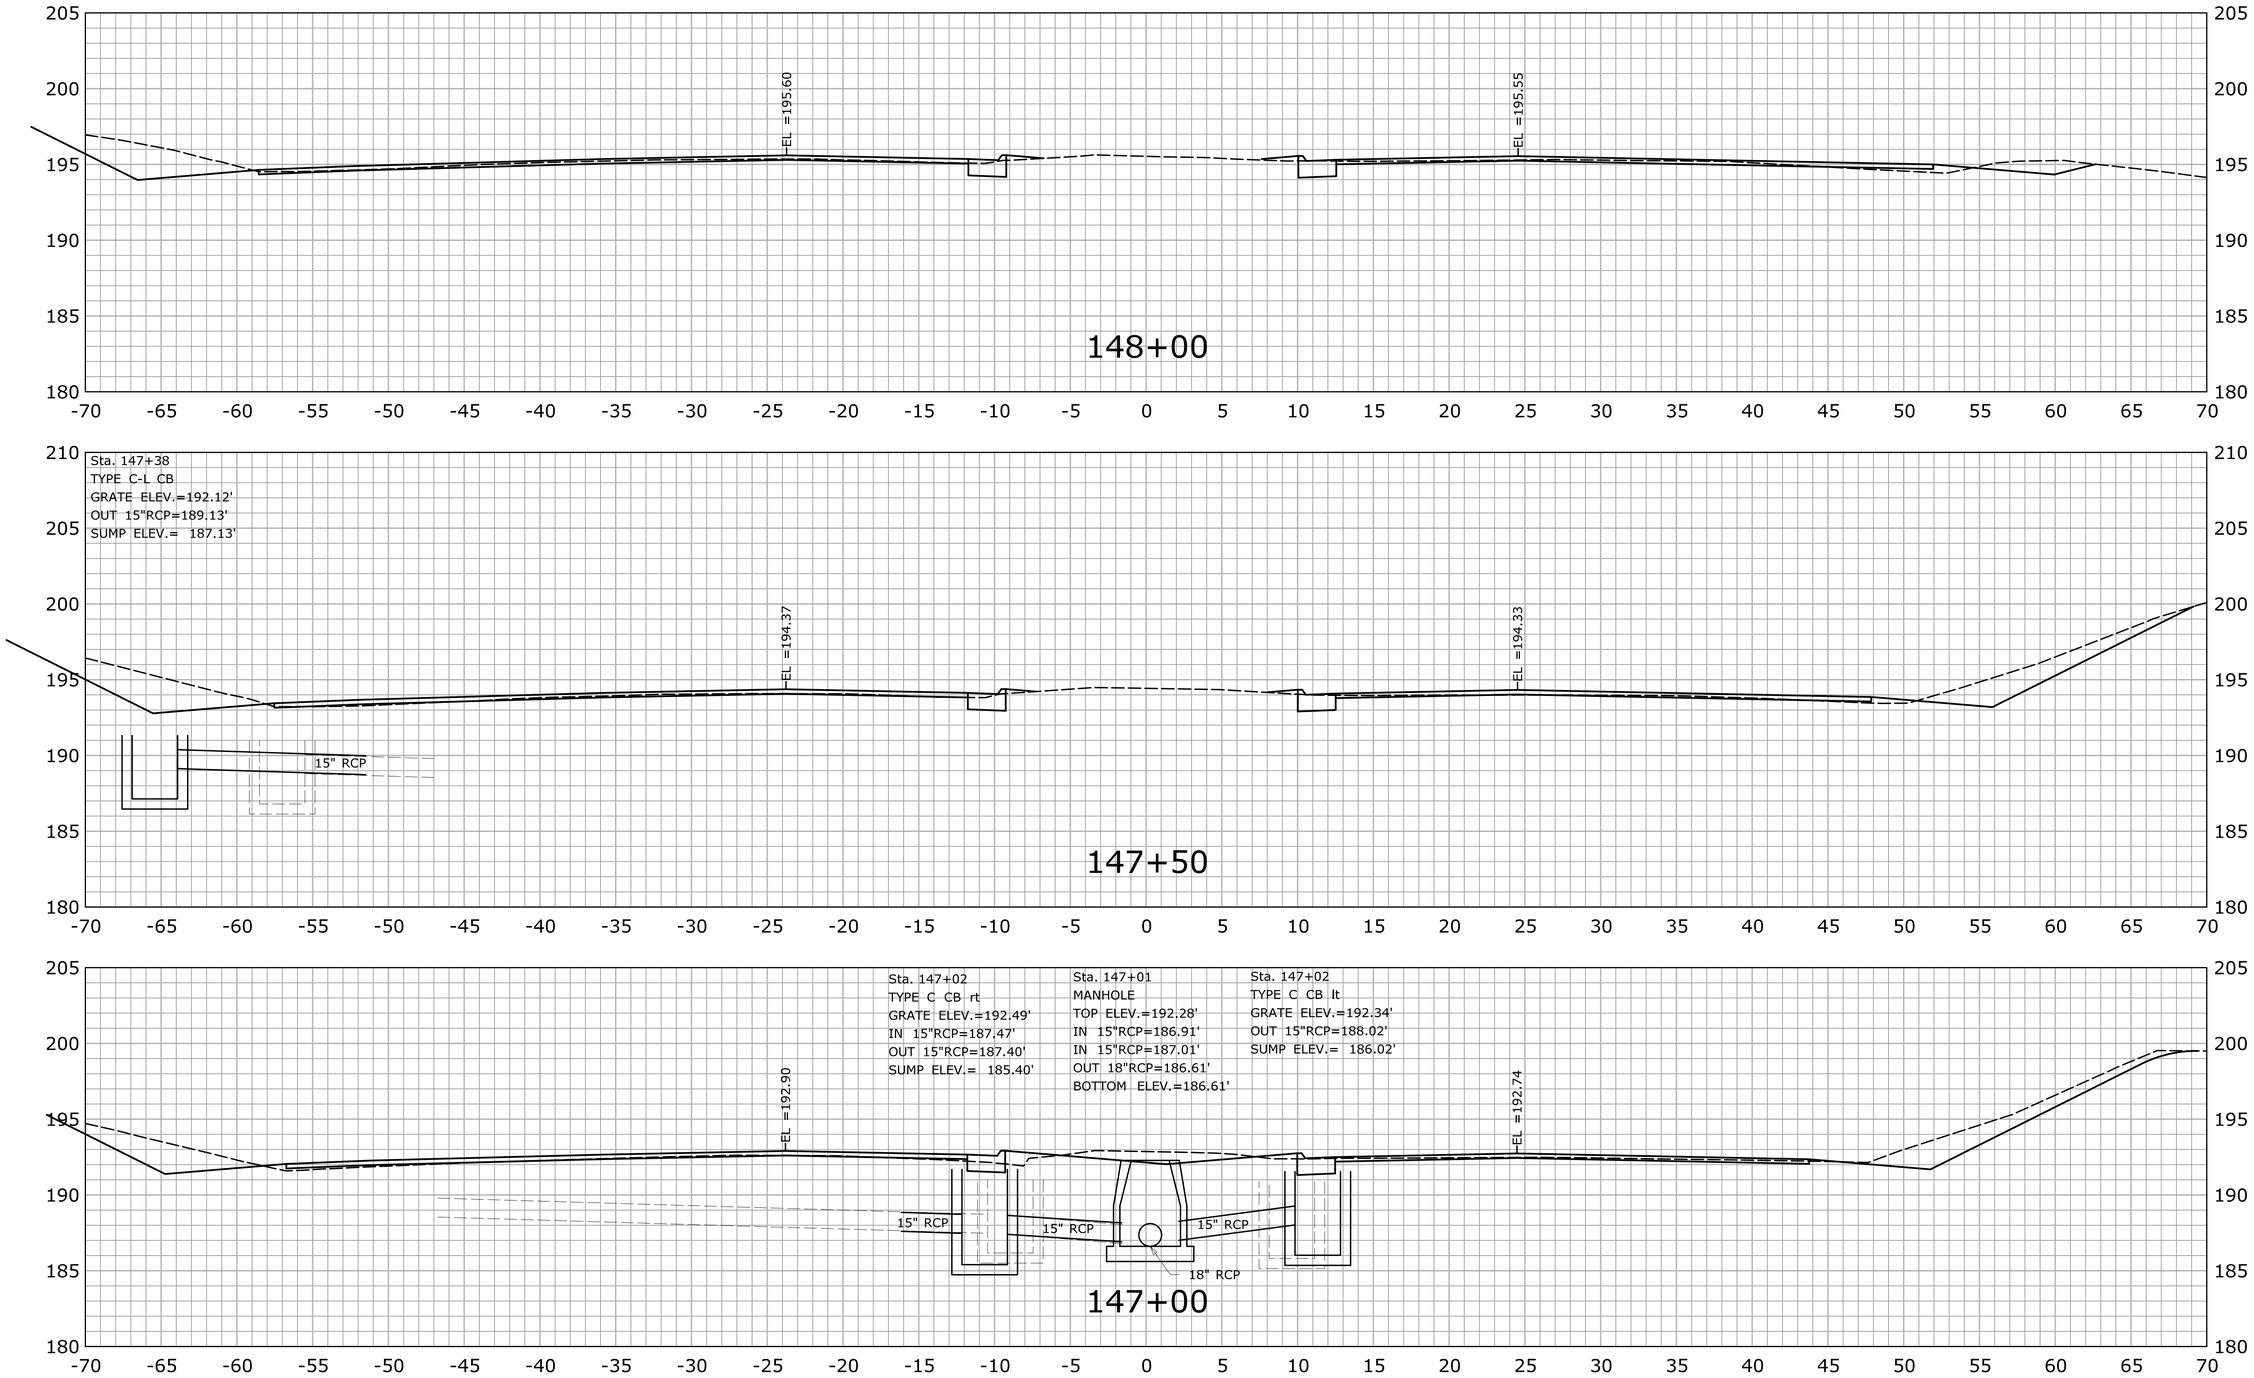

REV.	DATE	REVISION DESCRIPTION	SHEET NO.
-	-	-	-
-	-	-	-
-	-	-	-
-	-	-	-
-	-	-	-
-	-	-	-

THE INFORMATION, INCLUDING ESTIMATED QUANTITIES OF WORK, SHOWN ON THESE SHEETS IS BASED ON LIMITED INVESTIGATIONS BY THE STATE AND IS IN NO WAY WARRANTED TO INDICATE THE CONDITIONS OF ACTUAL QUANTITIES OF WORK WHICH WILL BE REQUIRED.

Plotted Date: 2/19/2013

DESIGNER/DRAFTER: **SN**

CHECKED BY: **MSC**

SCALE IN FEET 0 5 10

SCALE 1" = 5'

STATE OF CONNECTICUT
DEPARTMENT OF TRANSPORTATION

Filename: ...\HW_MSH_0135_0270_XSC-03_130+50_191+50.dgn

SIGNATURE/ BLOCK:

OFFICE OF ENGINEERING

APPROVED BY: DATE:

PROJECT TITLE:

MERRITT PARKWAY (ROUTE 15)
SAFETY IMPROVEMENTS, RESURFACING
ENHANCEMENTS AND BRIDGE IMPROVEMENTS

TOWN: **STAMFORD**
NEW CANAAN

DRAWING TITLE:

CROSS SECTIONS

PROJECT NO. **135-270**

DRAWING NO. **XSC-123**

SHEET NO. 01.06.025

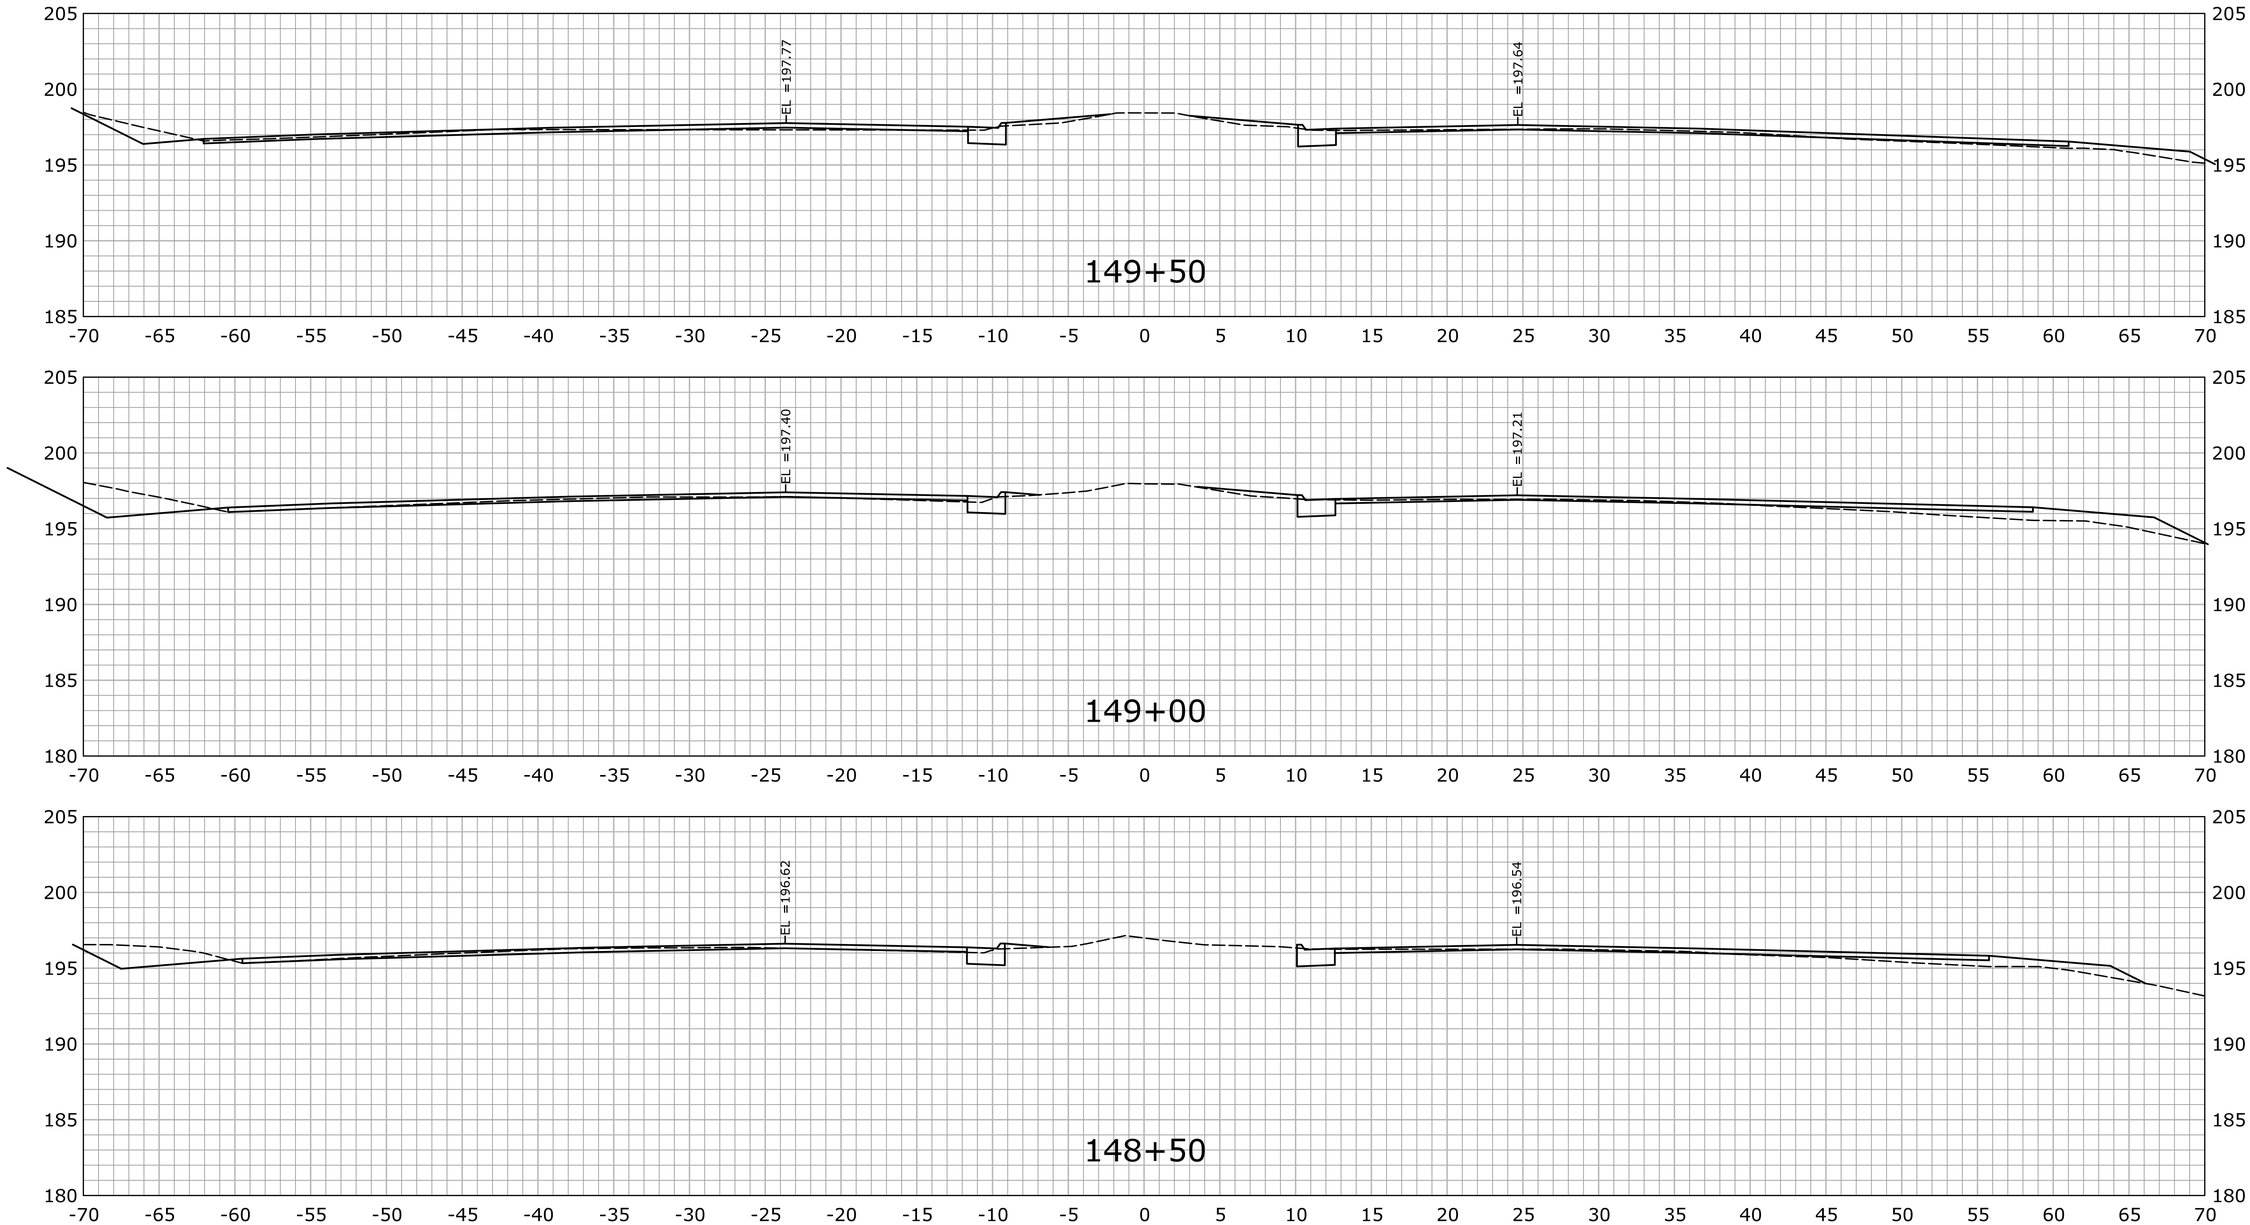

REV.	DATE	REVISION DESCRIPTION	SHEET NO.
-	-	-	-
-	-	-	-
-	-	-	-
-	-	-	-
-	-	-	-
-	-	-	-

THE INFORMATION, INCLUDING ESTIMATED QUANTITIES OF WORK, SHOWN ON THESE SHEETS IS BASED ON LIMITED INVESTIGATIONS BY THE STATE AND IS IN NO WAY WARRANTED TO INDICATE THE CONDITIONS OF ACTUAL QUANTITIES OF WORK WHICH WILL BE REQUIRED.

Plotted Date: 2/19/2013

DESIGNER/DRAFTER: **SN**

CHECKED BY: **MSC**

SCALE IN FEET

0 5 10

SCALE 1" = 5'

STATE OF CONNECTICUT
DEPARTMENT OF TRANSPORTATION

Filename: ...\HW_MSH_0135_0270_XSC-03_130+50_191+50.dgn

SIGNATURE/ BLOCK:

OFFICE OF ENGINEERING

APPROVED BY: DATE:

PROJECT TITLE:

MERRITT PARKWAY (ROUTE 15)
SAFETY IMPROVEMENTS, RESURFACING
ENHANCEMENTS AND BRIDGE IMPROVEMENTS

TOWN: **STAMFORD NEW CANAAN**

DRAWING TITLE: **CROSS SECTIONS**

PROJECT NO. **135-270**

DRAWING NO. **XSC-124**

SHEET NO. 01.06.026

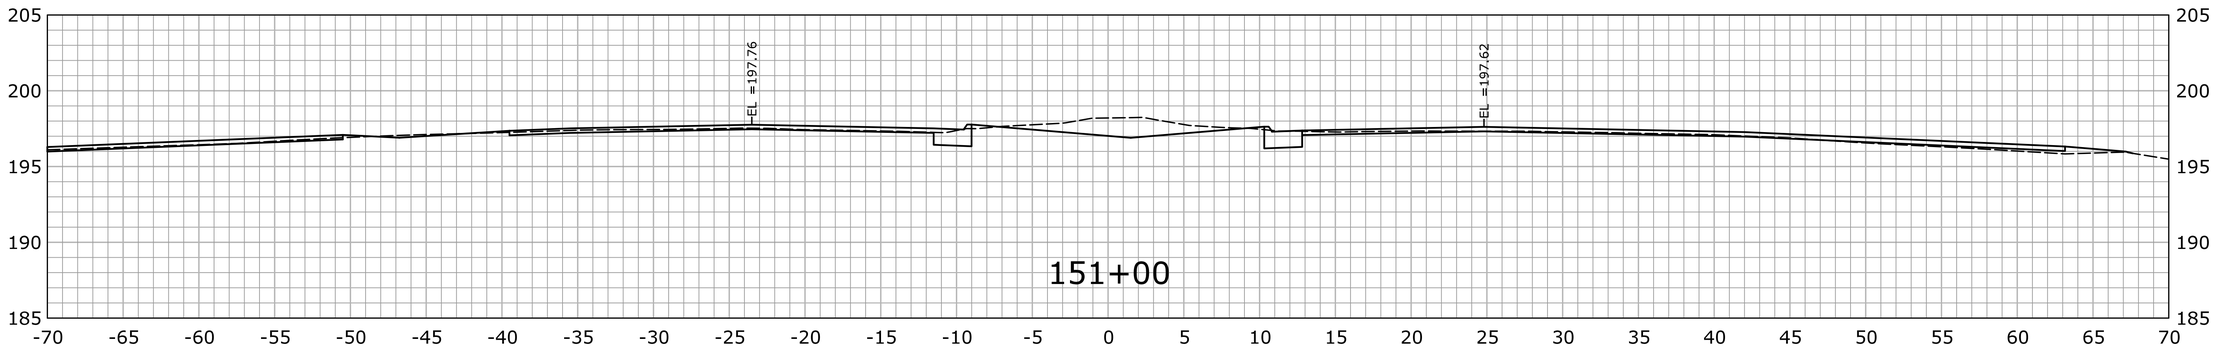

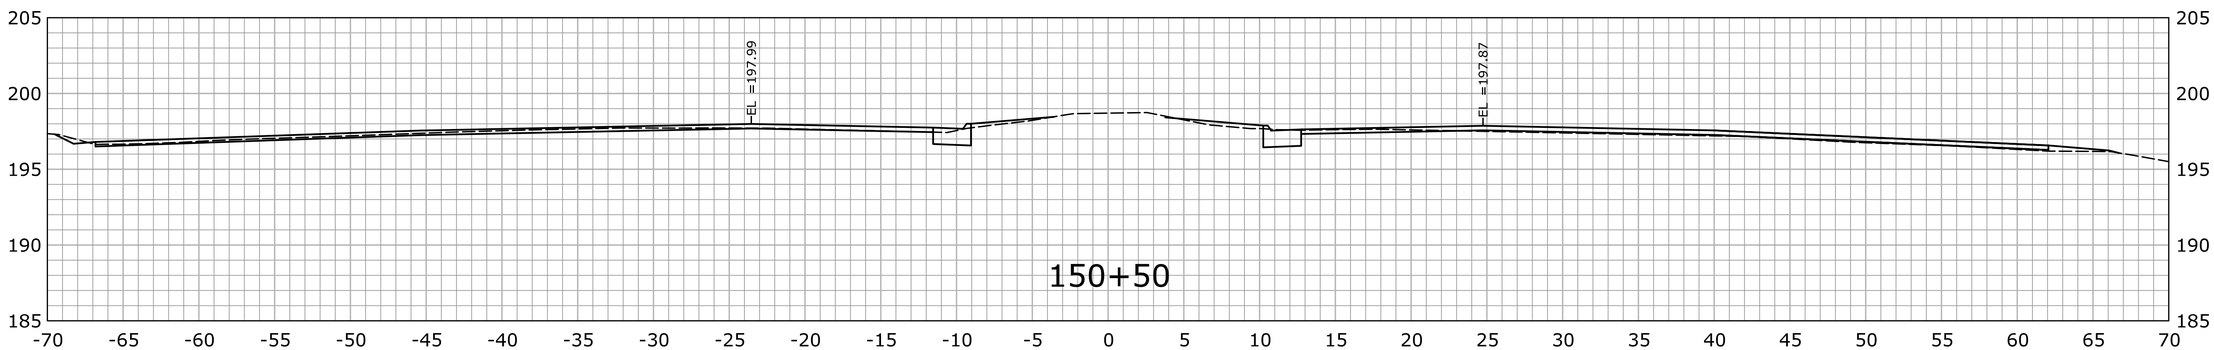

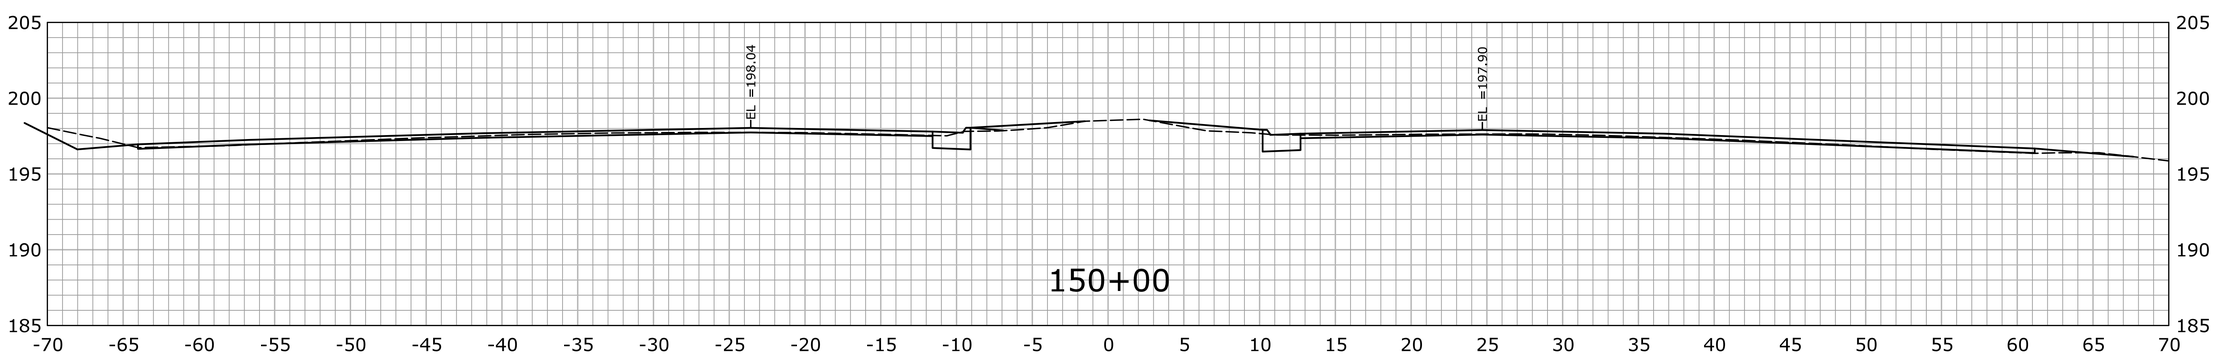

STA.150+00 TO STA.151+00

REV.	DATE	REVISION DESCRIPTION	SHEET NO.
-	-	-	-
-	-	-	-
-	-	-	-
-	-	-	-
-	-	-	-
-	-	-	-

THE INFORMATION, INCLUDING ESTIMATED QUANTITIES OF WORK, SHOWN ON THESE SHEETS IS BASED ON LIMITED INVESTIGATIONS BY THE STATE AND IS IN NO WAY WARRANTED TO INDICATE THE CONDITIONS OF ACTUAL QUANTITIES OF WORK WHICH WILL BE REQUIRED.

Plotted Date: 2/19/2013

DESIGNER/DRAFTER: **SN**

CHECKED BY: **MSC**

SCALE IN FEET

0 5 10

SCALE 1" = 5'

STATE OF CONNECTICUT
DEPARTMENT OF TRANSPORTATION

Filename: ...\HW_MSH_0135_0270_XSC-03_130+50_191+50.dgn

SIGNATURE/ BLOCK:

OFFICE OF ENGINEERING

APPROVED BY: DATE:

PROJECT TITLE:

MERRITT PARKWAY (ROUTE 15)
SAFETY IMPROVEMENTS, RESURFACING
ENHANCEMENTS AND BRIDGE IMPROVEMENTS

TOWN: **STAMFORD**
NEW CANAAN

DRAWING TITLE:

CROSS SECTIONS

PROJECT NO. **135-270**

DRAWING NO. **XSC-125**

SHEET NO. 01.06.027

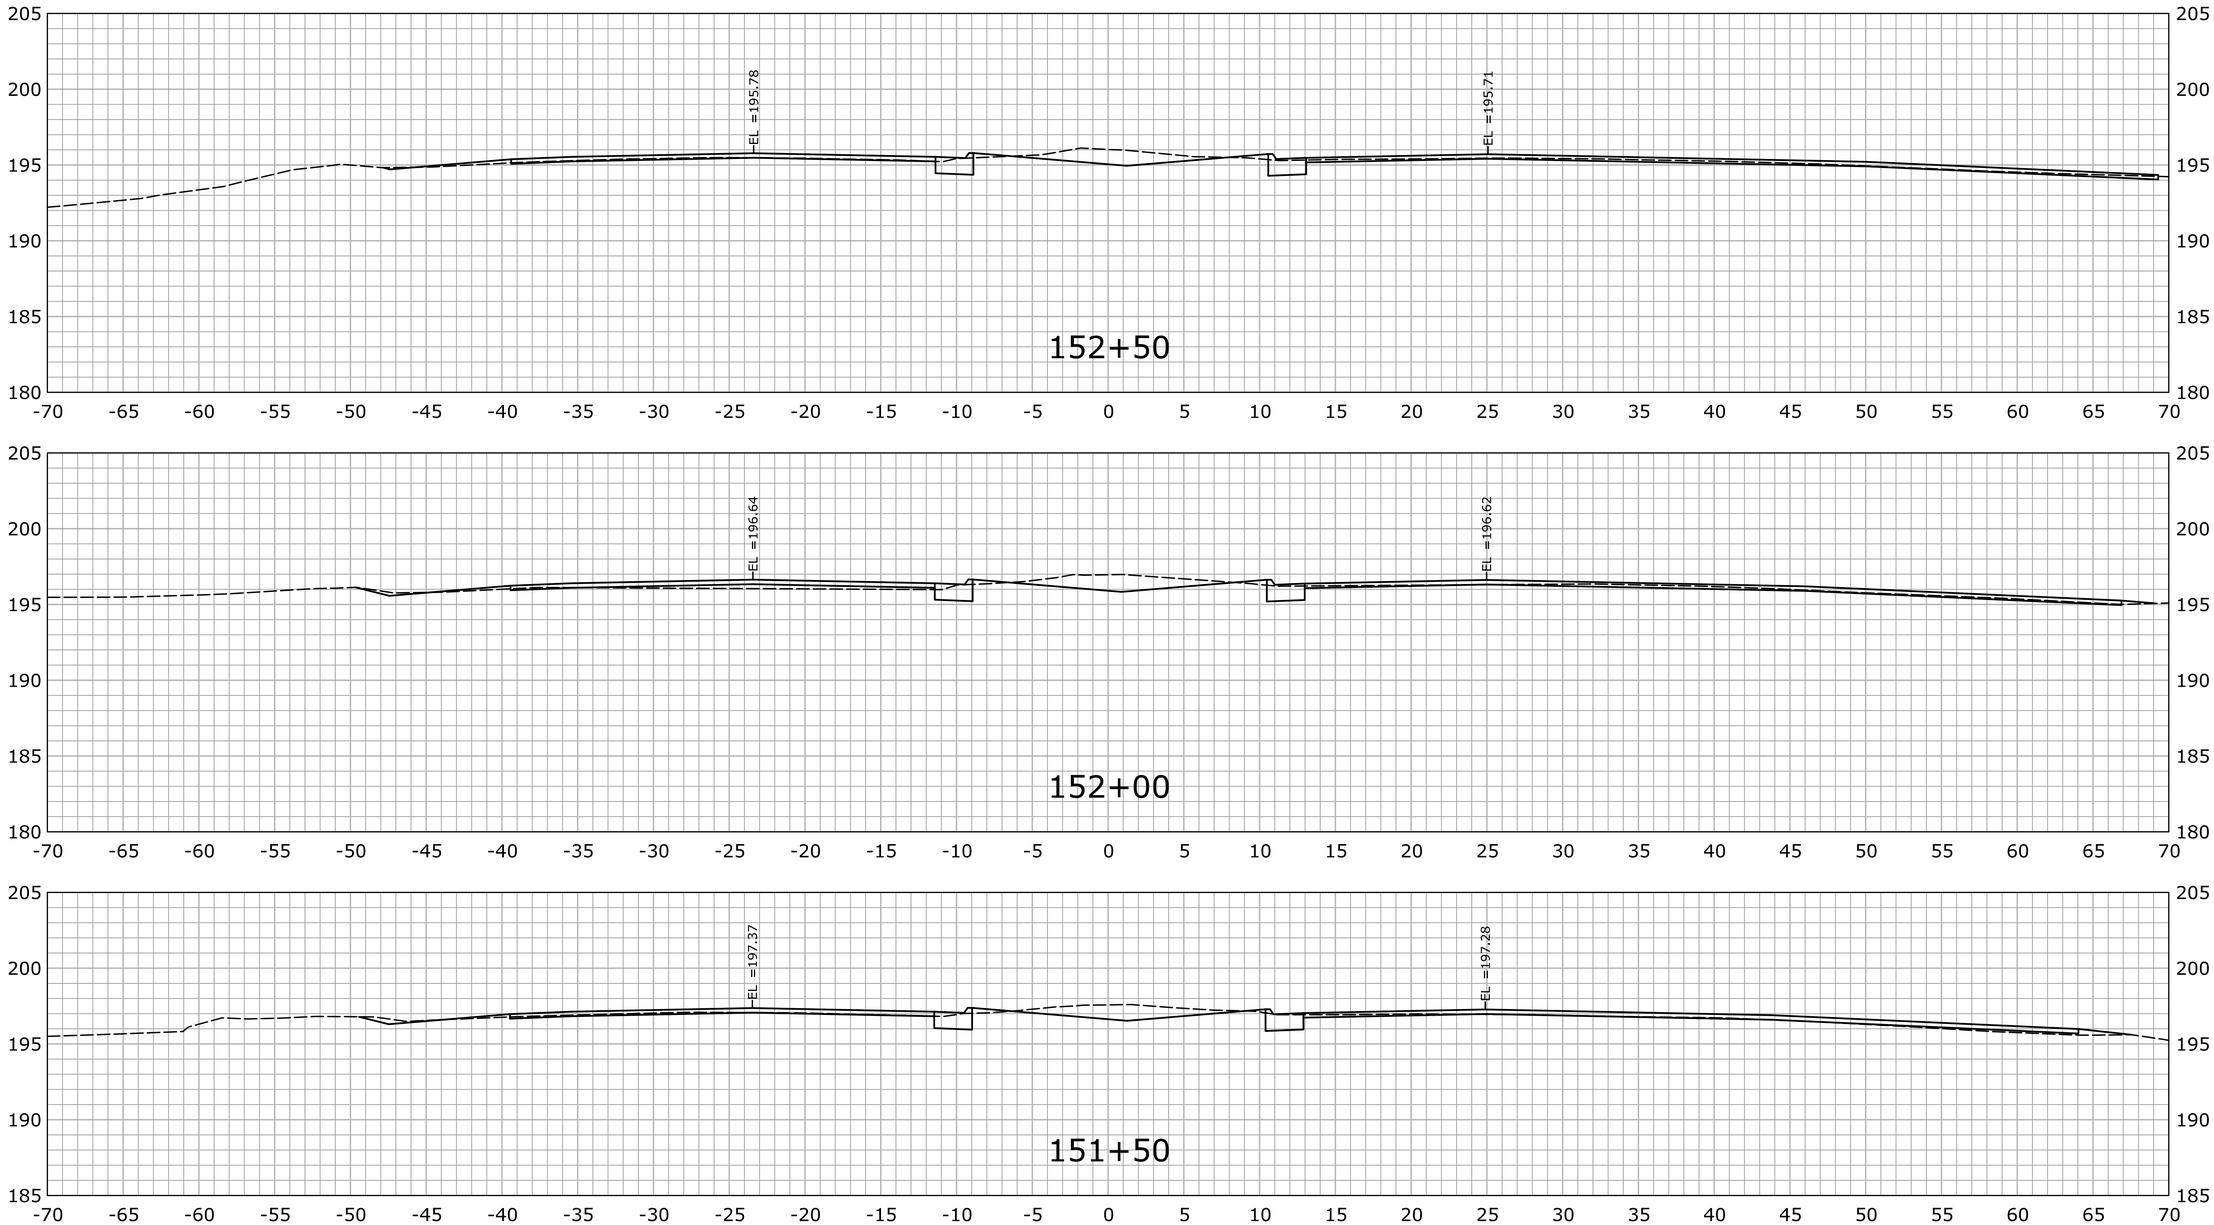

REV.	DATE	REVISION DESCRIPTION	SHEET NO.
-	-	-	-
-	-	-	-
-	-	-	-
-	-	-	-
-	-	-	-
-	-	-	-

THE INFORMATION, INCLUDING ESTIMATED QUANTITIES OF WORK, SHOWN ON THESE SHEETS IS BASED ON LIMITED INVESTIGATIONS BY THE STATE AND IS IN NO WAY WARRANTED TO INDICATE THE CONDITIONS OF ACTUAL QUANTITIES OF WORK WHICH WILL BE REQUIRED.

Plotted Date: 2/19/2013

DESIGNER/DRAFTER: **SN**

CHECKED BY: **MSC**

SCALE IN FEET 0 5 10

SCALE 1" = 5'

STATE OF CONNECTICUT
DEPARTMENT OF TRANSPORTATION

Filename: ...\HW_MSH_0135_0270_XSC-03_130+50_191+50.dgn

SIGNATURE/ BLOCK:

OFFICE OF ENGINEERING

APPROVED BY: DATE:

PROJECT TITLE:

MERRITT PARKWAY (ROUTE 15)
SAFETY IMPROVEMENTS, RESURFACING
ENHANCEMENTS AND BRIDGE IMPROVEMENTS

TOWN: **STAMFORD NEW CANAAN**

DRAWING TITLE: **CROSS SECTIONS**

PROJECT NO. **135-270**

DRAWING NO. **XSC-126**

SHEET NO. 01.06.028

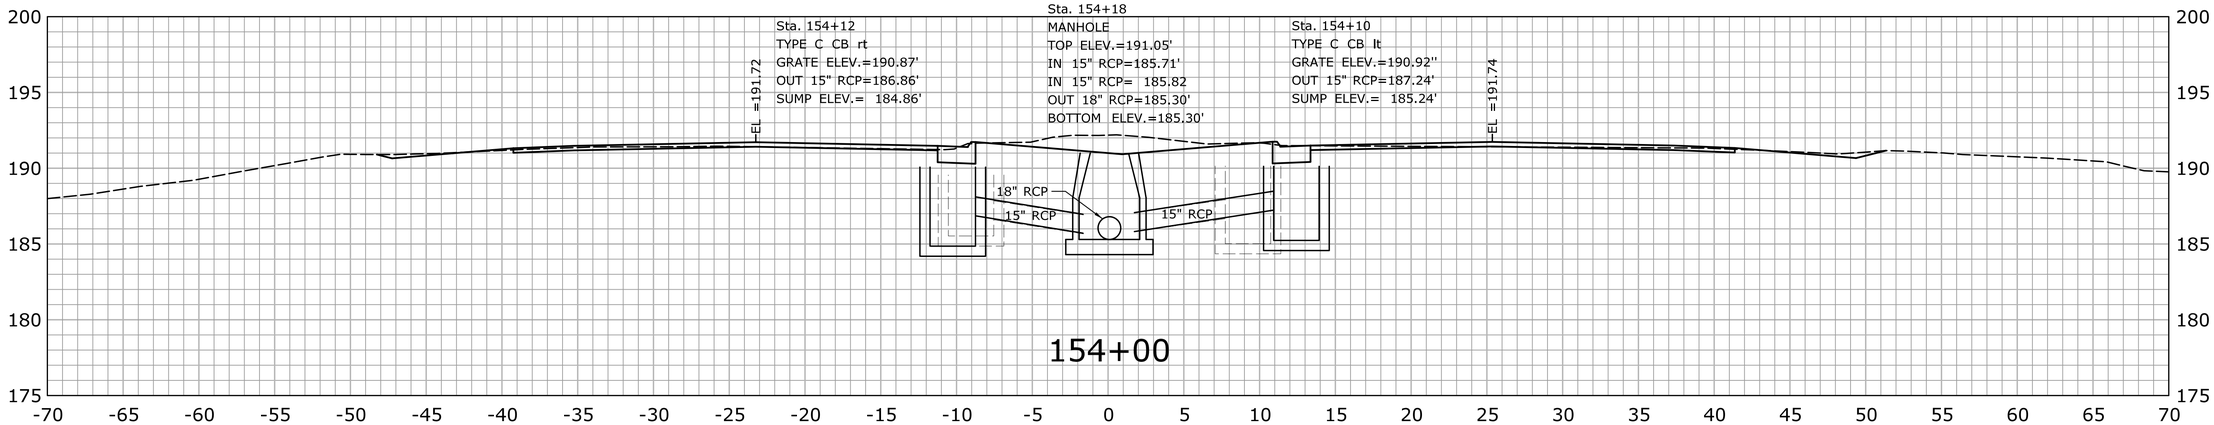

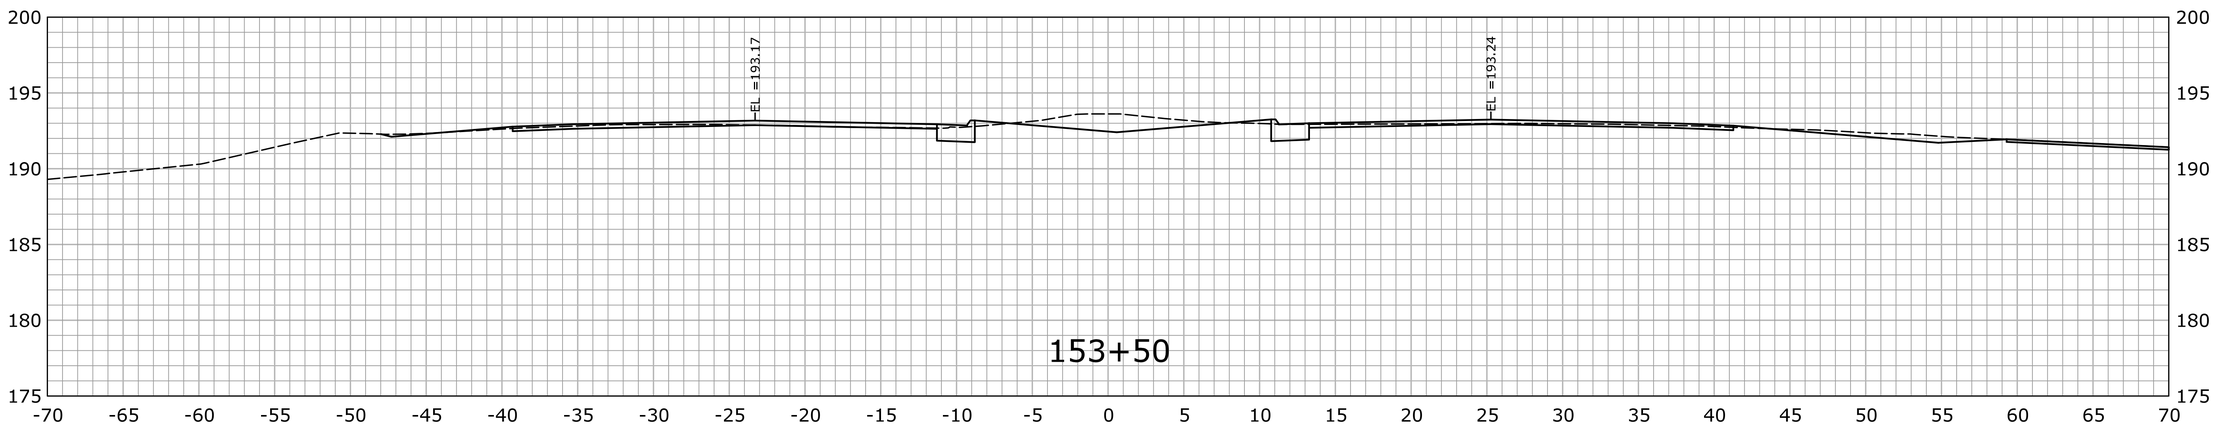

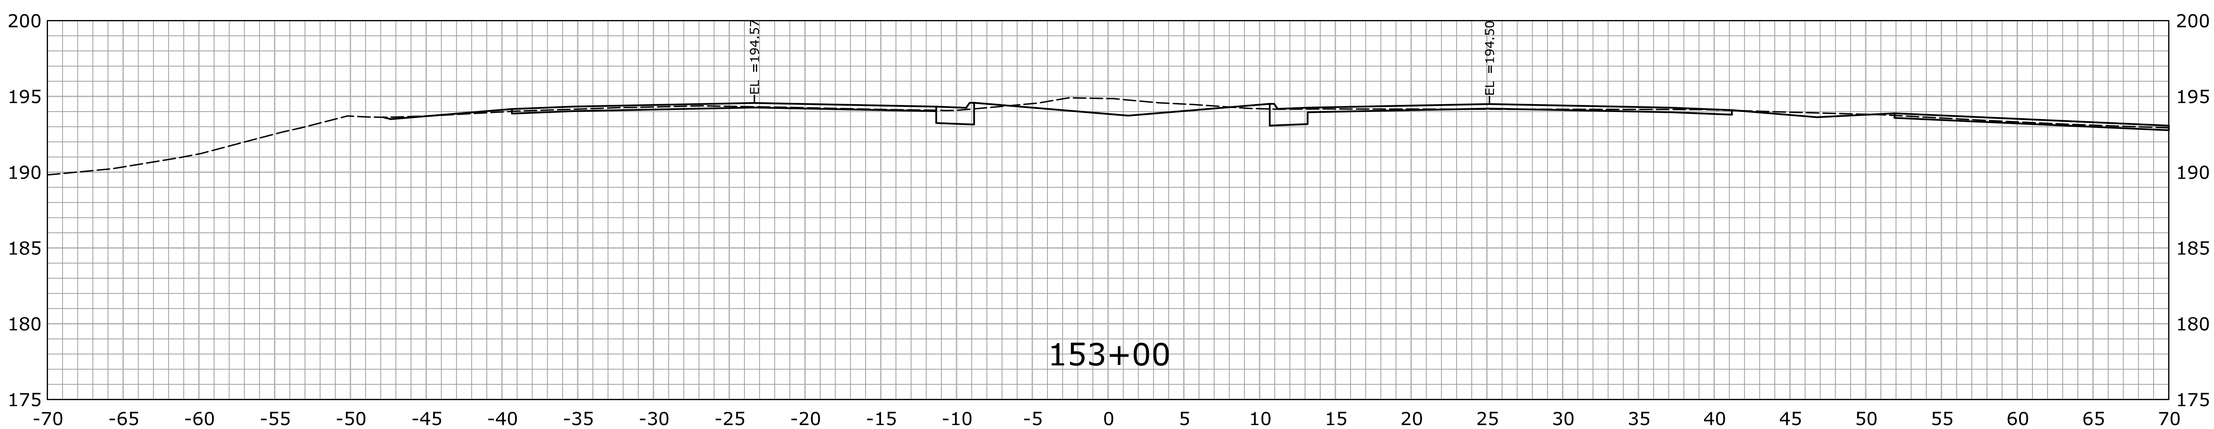

STA.153+00 TO STA.154+00

REV.	DATE	REVISION DESCRIPTION	SHEET NO.
-	-	-	-
-	-	-	-
-	-	-	-
-	-	-	-
-	-	-	-
-	-	-	-

THE INFORMATION, INCLUDING ESTIMATED QUANTITIES OF WORK, SHOWN ON THESE SHEETS IS BASED ON LIMITED INVESTIGATIONS BY THE STATE AND IS IN NO WAY WARRANTED TO INDICATE THE CONDITIONS OF ACTUAL QUANTITIES OF WORK WHICH WILL BE REQUIRED.

Plotted Date: 2/19/2013

DESIGNER/DRAFTER: **SN**

CHECKED BY: **MSC**

SCALE IN FEET

0 5 10

SCALE 1" = 5'

STATE OF CONNECTICUT
DEPARTMENT OF TRANSPORTATION

Filename: ...\HW_MSH_0135_0270_XSC-03_130+50_191+50.dgn

SIGNATURE/ BLOCK:

OFFICE OF ENGINEERING

APPROVED BY: DATE:

PROJECT TITLE:

MERRITT PARKWAY (ROUTE 15)
SAFETY IMPROVEMENTS, RESURFACING
ENHANCEMENTS AND BRIDGE IMPROVEMENTS

TOWN: **STAMFORD NEW CANAAN**

DRAWING TITLE: **CROSS SECTIONS**

PROJECT NO. **135-270**

DRAWING NO. **XSC-127**

SHEET NO. 01.06.029

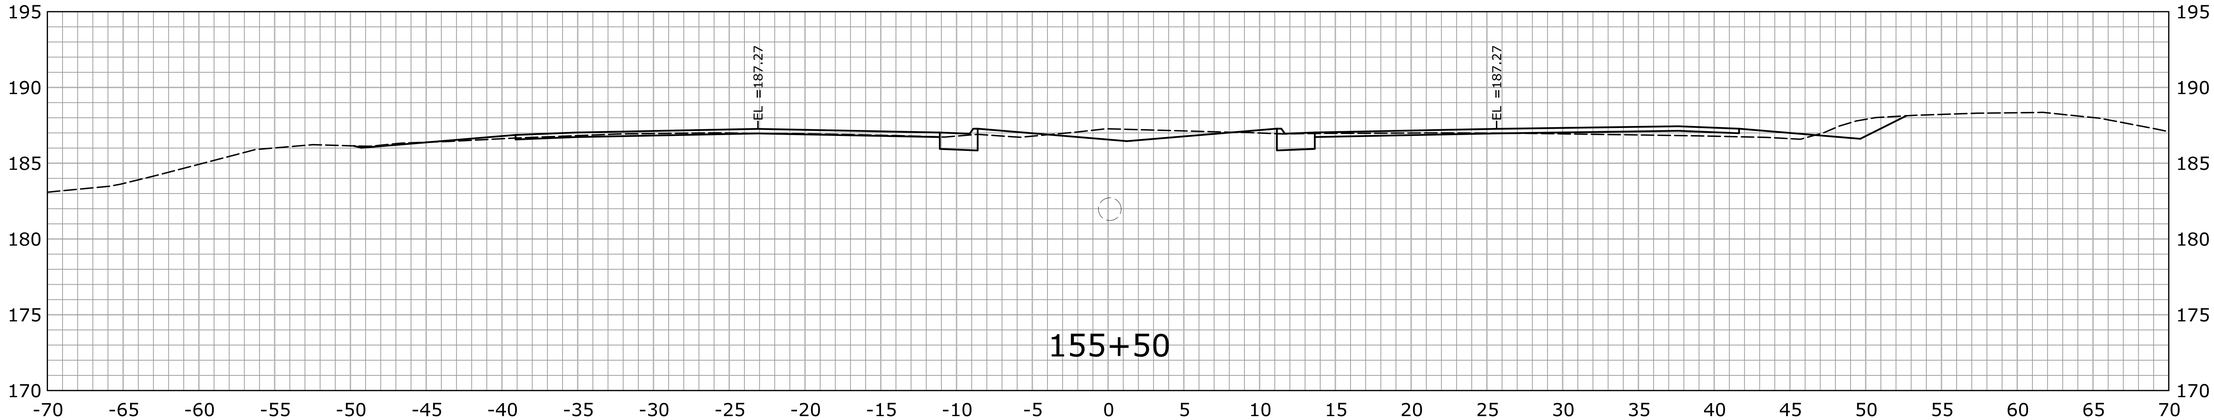

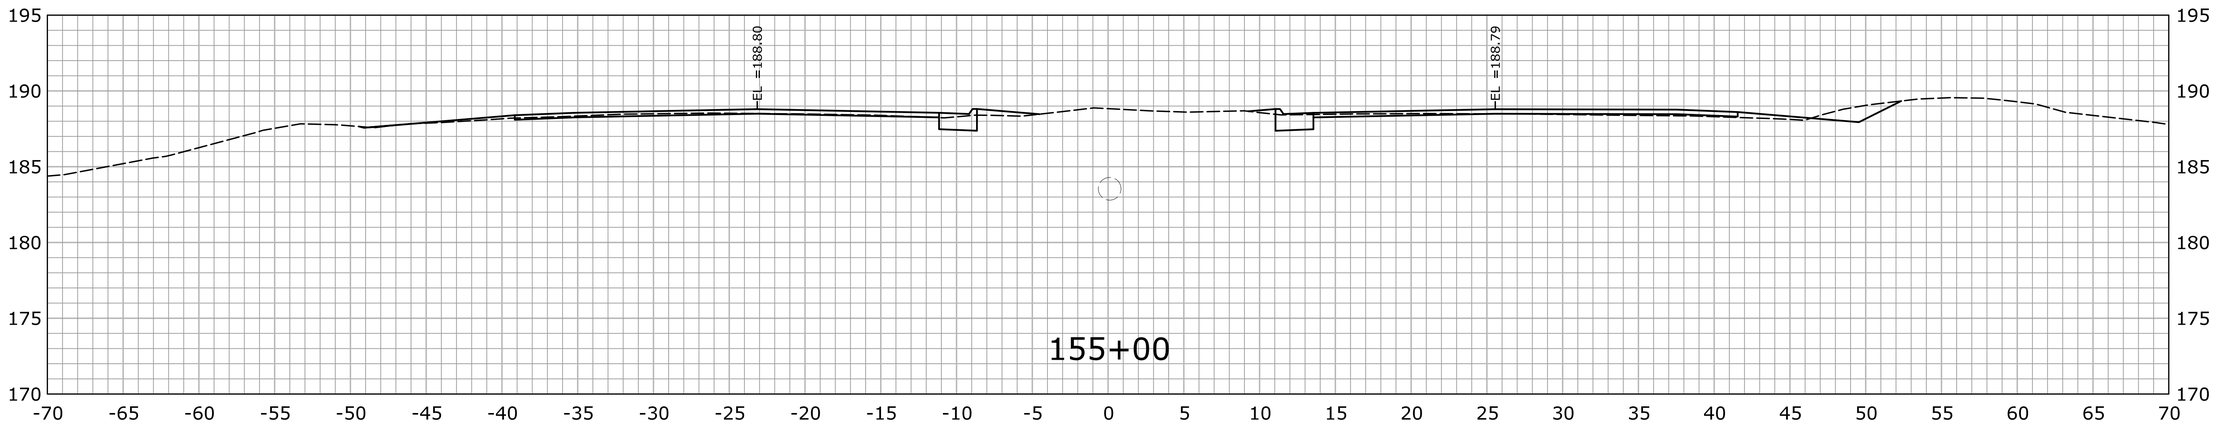

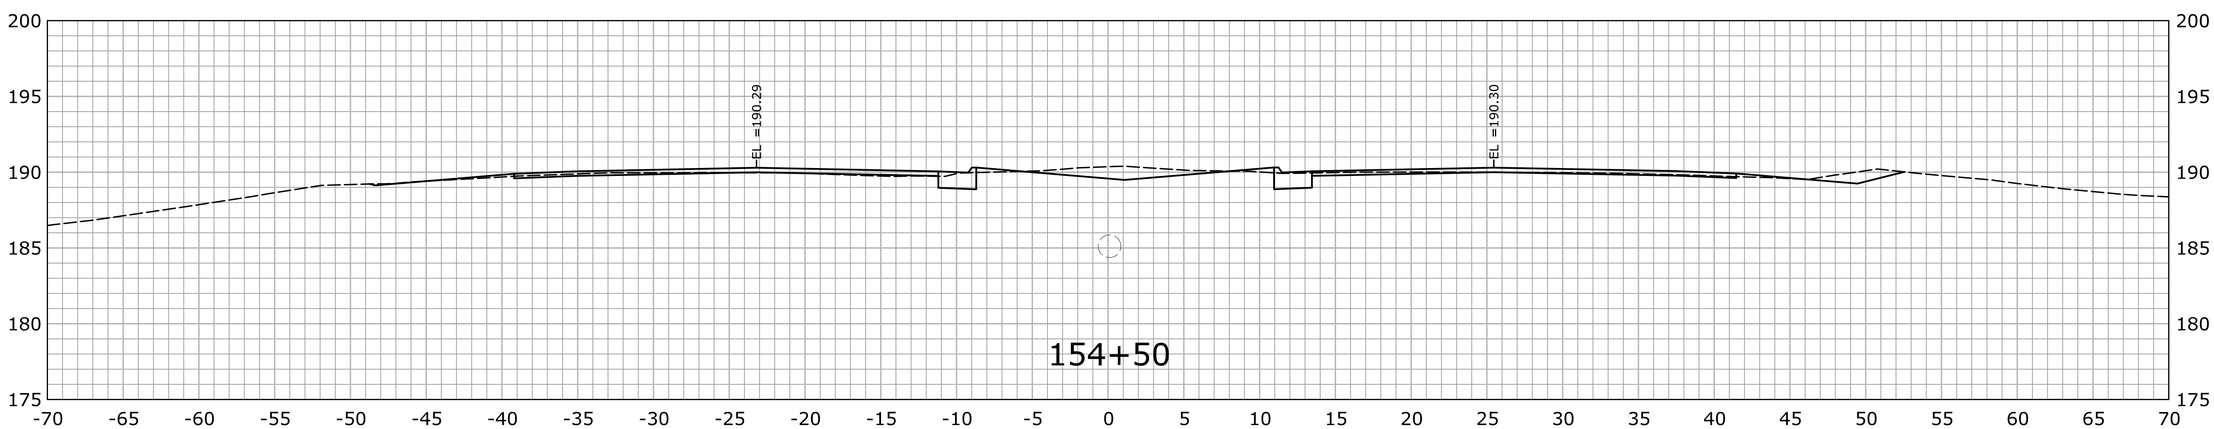

STA.154+50 TO STA.155+50

REV.	DATE	REVISION DESCRIPTION	SHEET NO.
-	-	-	-
-	-	-	-
-	-	-	-
-	-	-	-
-	-	-	-
-	-	-	-

THE INFORMATION, INCLUDING ESTIMATED QUANTITIES OF WORK, SHOWN ON THESE SHEETS IS BASED ON LIMITED INVESTIGATIONS BY THE STATE AND IS IN NO WAY WARRANTED TO INDICATE THE CONDITIONS OF ACTUAL QUANTITIES OF WORK WHICH WILL BE REQUIRED.

Plotted Date: 2/19/2013

DESIGNER/DRAFTER: **SN**

CHECKED BY: **MSC**

SCALE IN FEET

0 5 10

SCALE 1" = 5'

STATE OF CONNECTICUT
DEPARTMENT OF TRANSPORTATION

Filename: ...\HW_MSH_0135_0270_XSC-03_130+50_191+50.dgn

SIGNATURE/ BLOCK:

OFFICE OF ENGINEERING

APPROVED BY: DATE:

PROJECT TITLE:

MERRITT PARKWAY (ROUTE 15)
SAFETY IMPROVEMENTS, RESURFACING
ENHANCEMENTS AND BRIDGE IMPROVEMENTS

TOWN: **STAMFORD NEW CANAAN**

DRAWING TITLE: **CROSS SECTIONS**

PROJECT NO. **135-270**

DRAWING NO. **XSC-128**

SHEET NO. 01.06.030

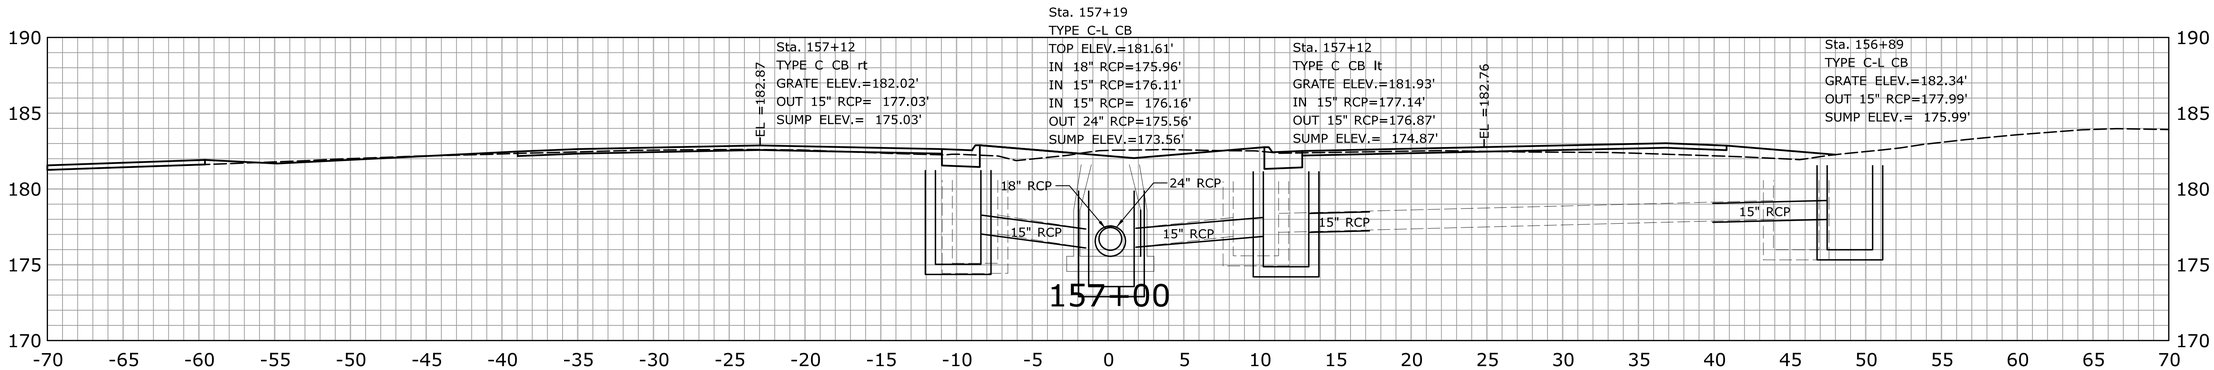

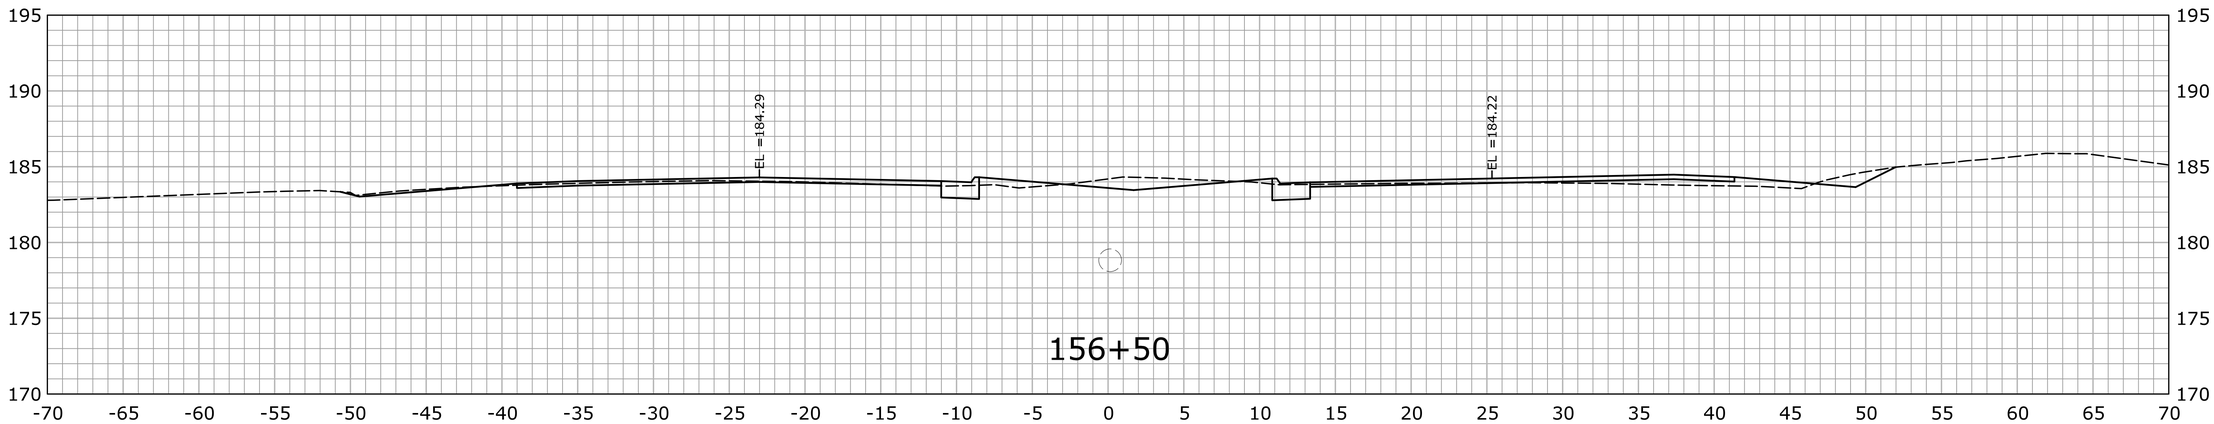

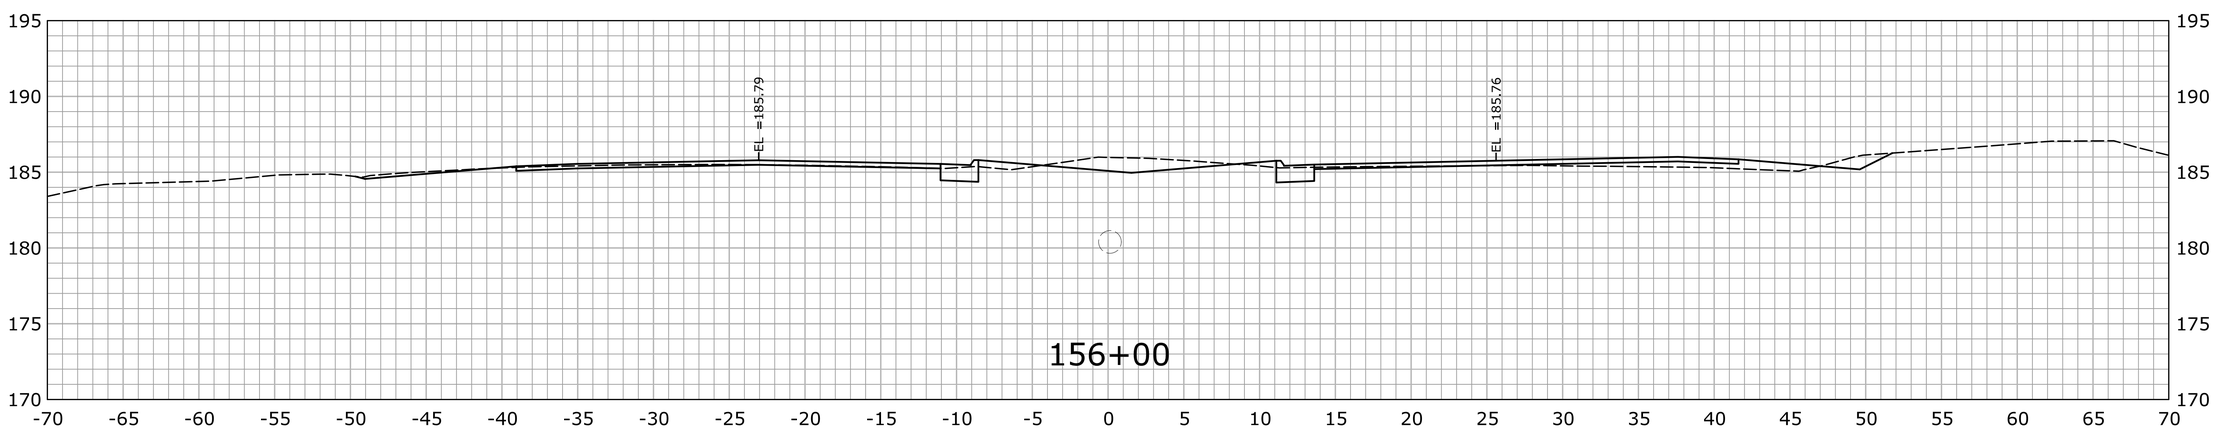

STA.156+00 TO STA.157+00

REV.	DATE	REVISION DESCRIPTION	SHEET NO.
-	-	-	-
-	-	-	-
-	-	-	-
-	-	-	-
-	-	-	-
-	-	-	-

THE INFORMATION, INCLUDING ESTIMATED QUANTITIES OF WORK, SHOWN ON THESE SHEETS IS BASED ON LIMITED INVESTIGATIONS BY THE STATE AND IS IN NO WAY WARRANTED TO INDICATE THE CONDITIONS OF ACTUAL QUANTITIES OF WORK WHICH WILL BE REQUIRED.

Plotted Date: 2/19/2013

DESIGNER/DRAFTER: **SN**

CHECKED BY: **MSC**

SCALE IN FEET

0 5 10

SCALE 1" = 5'

STATE OF CONNECTICUT
DEPARTMENT OF TRANSPORTATION

Filename: ...\HW_MSH_0135_0270_XSC-03_130+50_191+50.dgn

SIGNATURE/ BLOCK:

OFFICE OF ENGINEERING

APPROVED BY: DATE:

PROJECT TITLE:

MERRITT PARKWAY (ROUTE 15)
SAFETY IMPROVEMENTS, RESURFACING
ENHANCEMENTS AND BRIDGE IMPROVEMENTS

TOWN: **STAMFORD**
NEW CANAAN

DRAWING TITLE:

CROSS SECTIONS

PROJECT NO. **135-270**

DRAWING NO. **XSC-129**

SHEET NO. 01.06.031

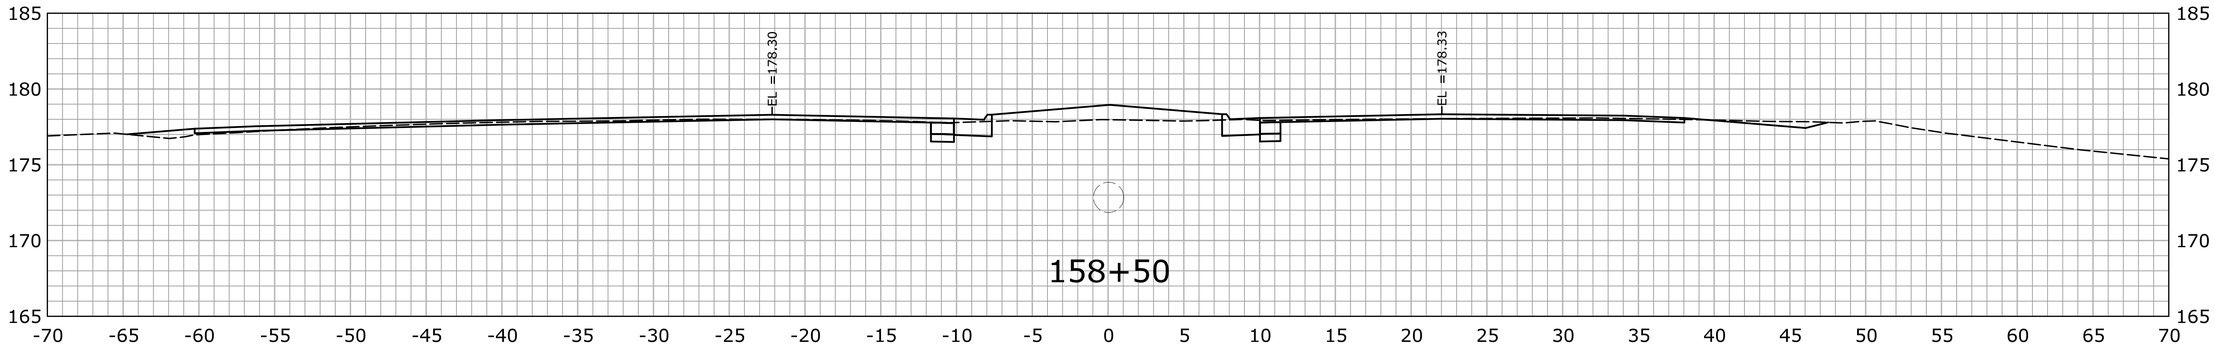

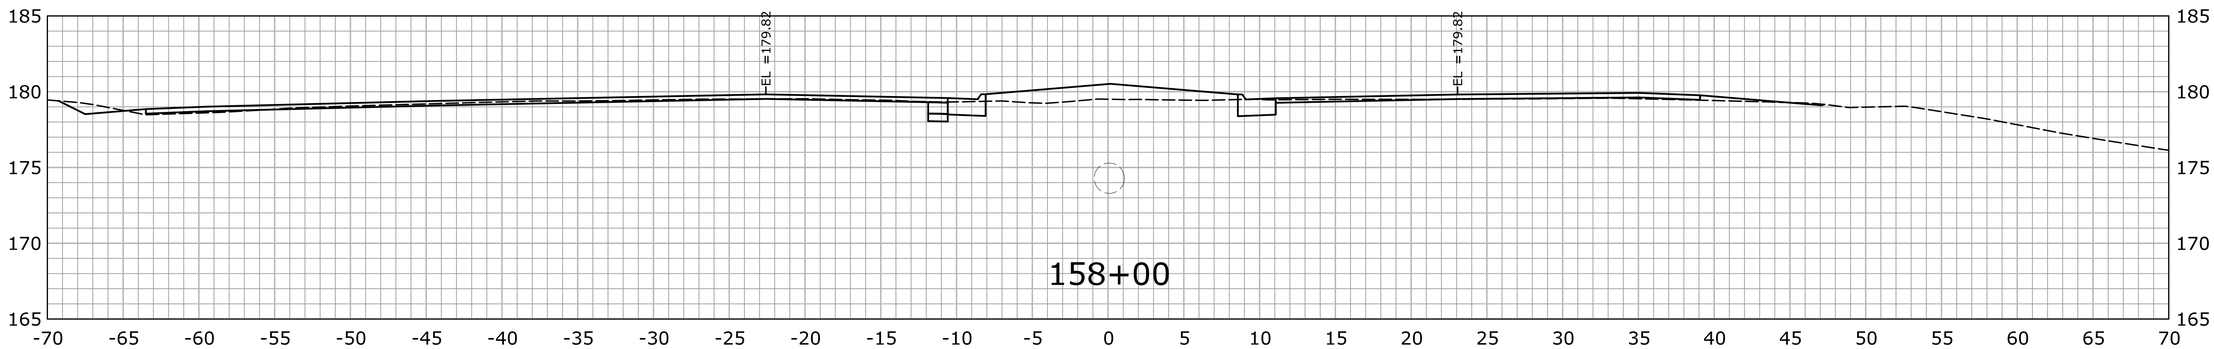

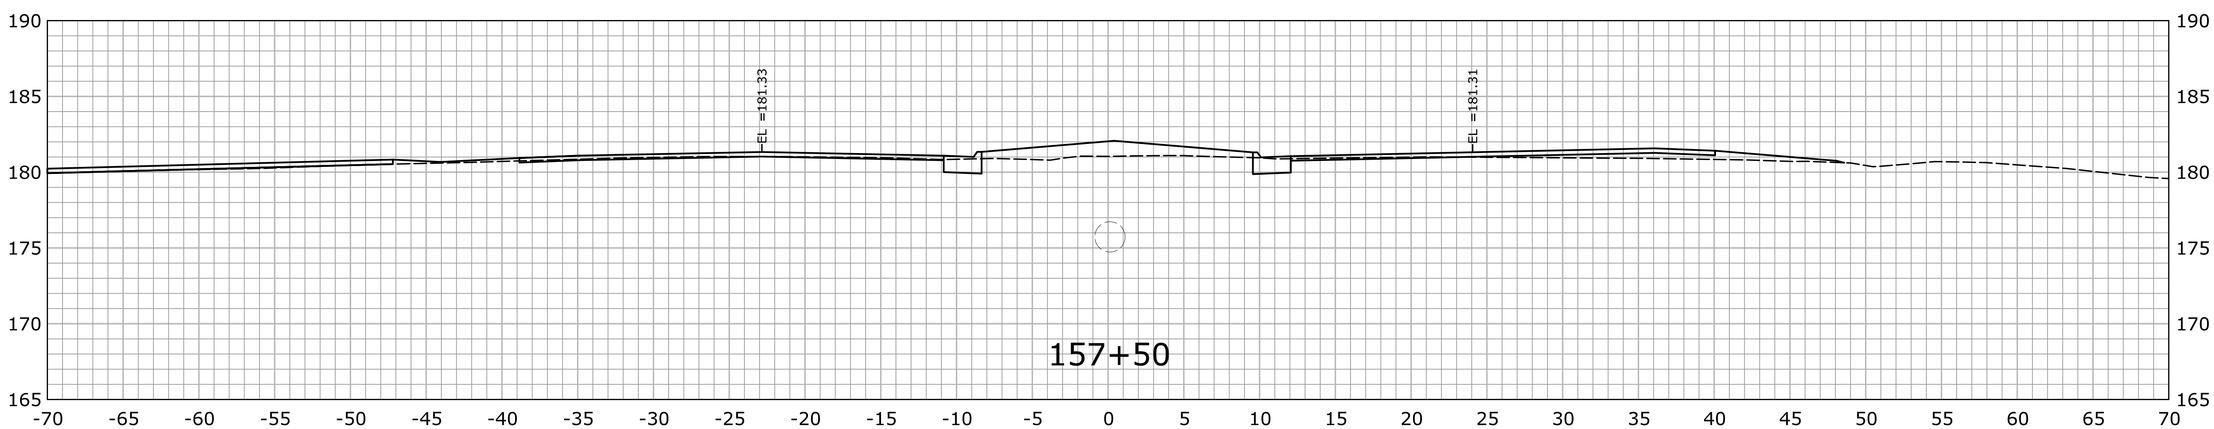

STA.157+50 TO STA.158+50

REV.	DATE	REVISION DESCRIPTION	SHEET NO.
-	-	-	-
-	-	-	-
-	-	-	-
-	-	-	-
-	-	-	-
-	-	-	-

THE INFORMATION, INCLUDING ESTIMATED QUANTITIES OF WORK, SHOWN ON THESE SHEETS IS BASED ON LIMITED INVESTIGATIONS BY THE STATE AND IS IN NO WAY WARRANTED TO INDICATE THE CONDITIONS OF ACTUAL QUANTITIES OF WORK WHICH WILL BE REQUIRED.

Plotted Date: 2/19/2013

DESIGNER/DRAFTER: **SN**

CHECKED BY: **MSC**

SCALE IN FEET

0 5 10

SCALE 1" = 5'

STATE OF CONNECTICUT
DEPARTMENT OF TRANSPORTATION

Filename: ...\HW_MSH_0135_0270_XSC-03_130+50_191+50.dgn

SIGNATURE/ BLOCK:

OFFICE OF ENGINEERING

APPROVED BY: DATE:

PROJECT TITLE:

MERRITT PARKWAY (ROUTE 15)
SAFETY IMPROVEMENTS, RESURFACING
ENHANCEMENTS AND BRIDGE IMPROVEMENTS

TOWN: **STAMFORD NEW CANAAN**

DRAWING TITLE: **CROSS SECTIONS**

PROJECT NO. **135-270**

DRAWING NO. **XSC-130**

SHEET NO. 01.06.032

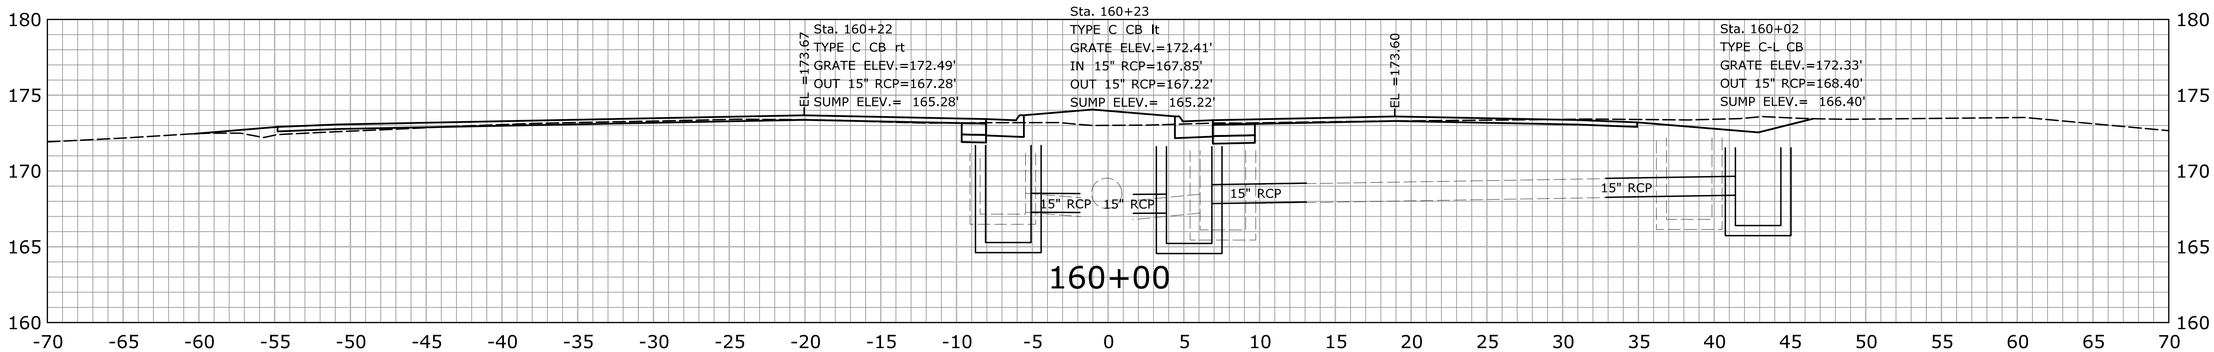

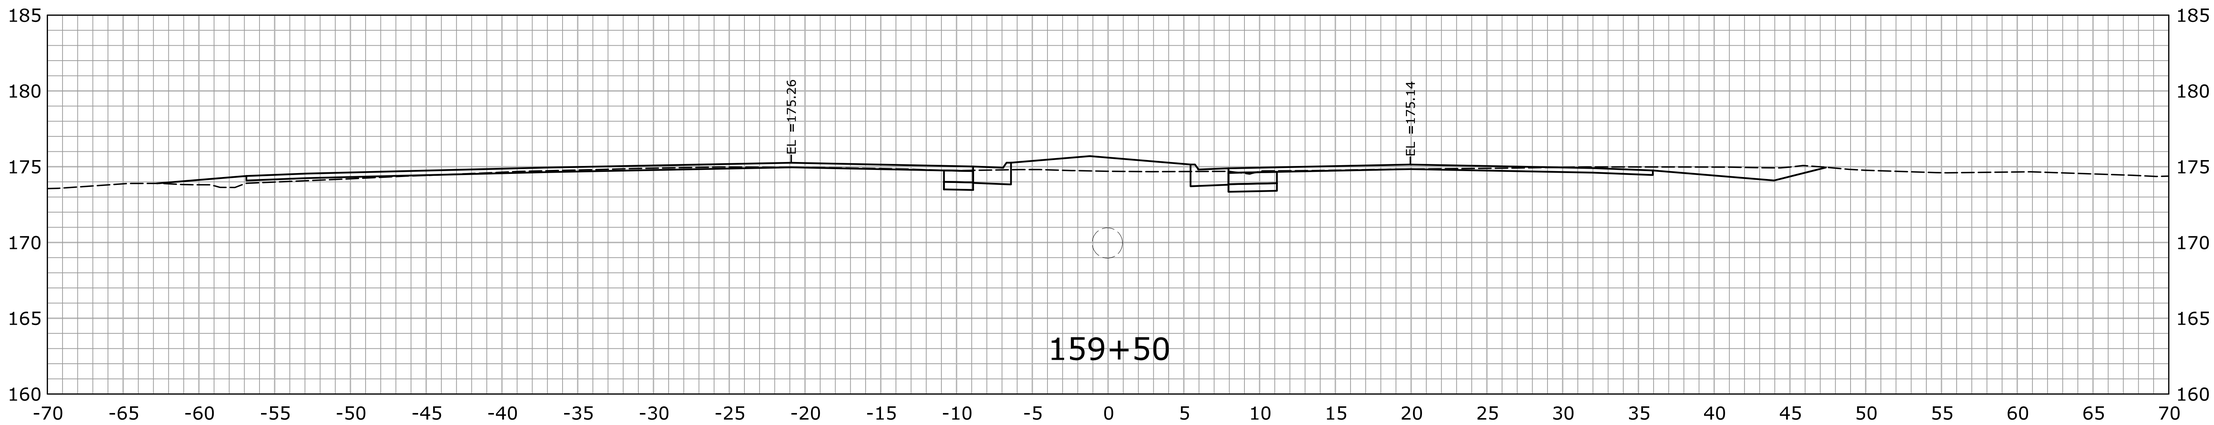

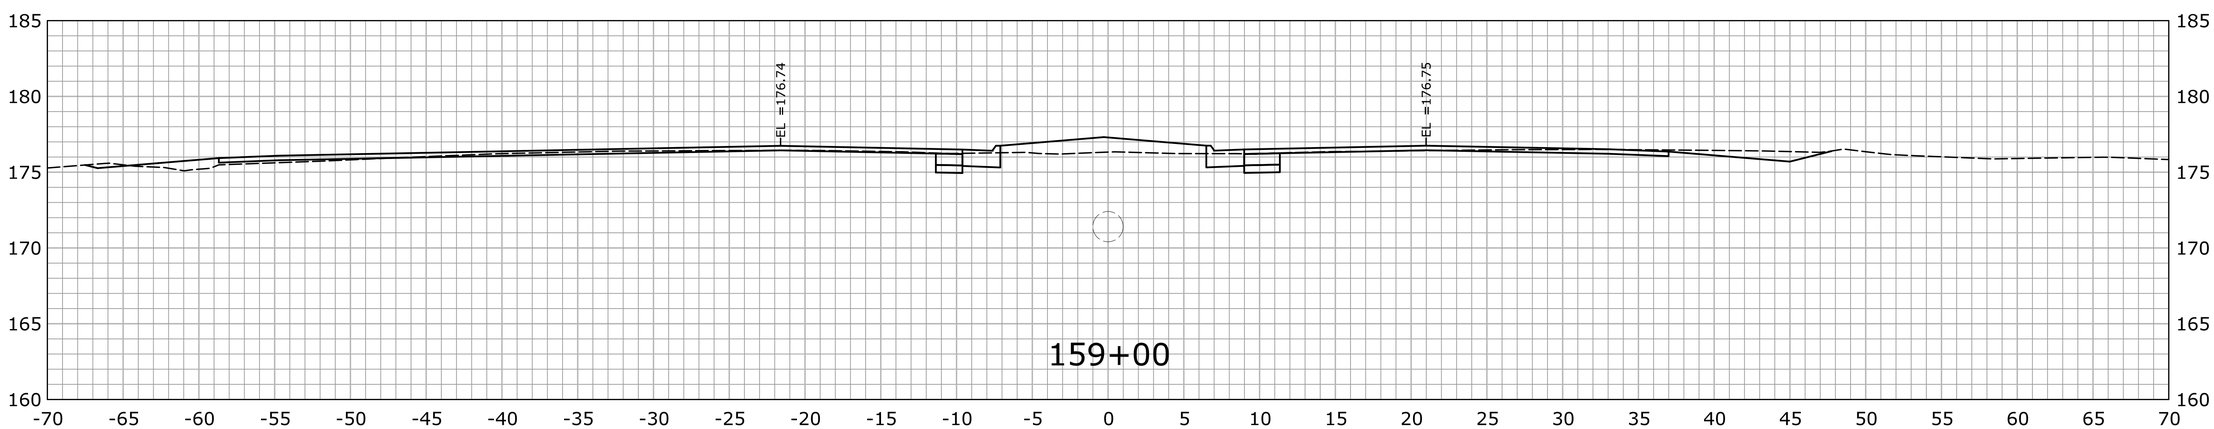

STA.159+00 TO STA.160+00

REV.	DATE	REVISION DESCRIPTION	SHEET NO.
-	-	-	-
-	-	-	-
-	-	-	-
-	-	-	-
-	-	-	-
-	-	-	-

THE INFORMATION, INCLUDING ESTIMATED QUANTITIES OF WORK, SHOWN ON THESE SHEETS IS BASED ON LIMITED INVESTIGATIONS BY THE STATE AND IS IN NO WAY WARRANTED TO INDICATE THE CONDITIONS OF ACTUAL QUANTITIES OF WORK WHICH WILL BE REQUIRED.

Plotted Date: 2/19/2013

DESIGNER/DRAFTER: **SN**

CHECKED BY: **MSC**

SCALE IN FEET

0 5 10

SCALE 1" = 5'

STATE OF CONNECTICUT
DEPARTMENT OF TRANSPORTATION

Filename: ...\HW_MSH_0135_0270_XSC-03_130+50_191+50.dgn

SIGNATURE/ BLOCK:

OFFICE OF ENGINEERING

APPROVED BY: DATE:

PROJECT TITLE:

MERRITT PARKWAY (ROUTE 15)
SAFETY IMPROVEMENTS, RESURFACING
ENHANCEMENTS AND BRIDGE IMPROVEMENTS

TOWN: **STAMFORD**
NEW CANAAN

DRAWING TITLE: **CROSS SECTIONS**

PROJECT NO. **135-270**

DRAWING NO. **XSC-131**

SHEET NO. 01.06.033

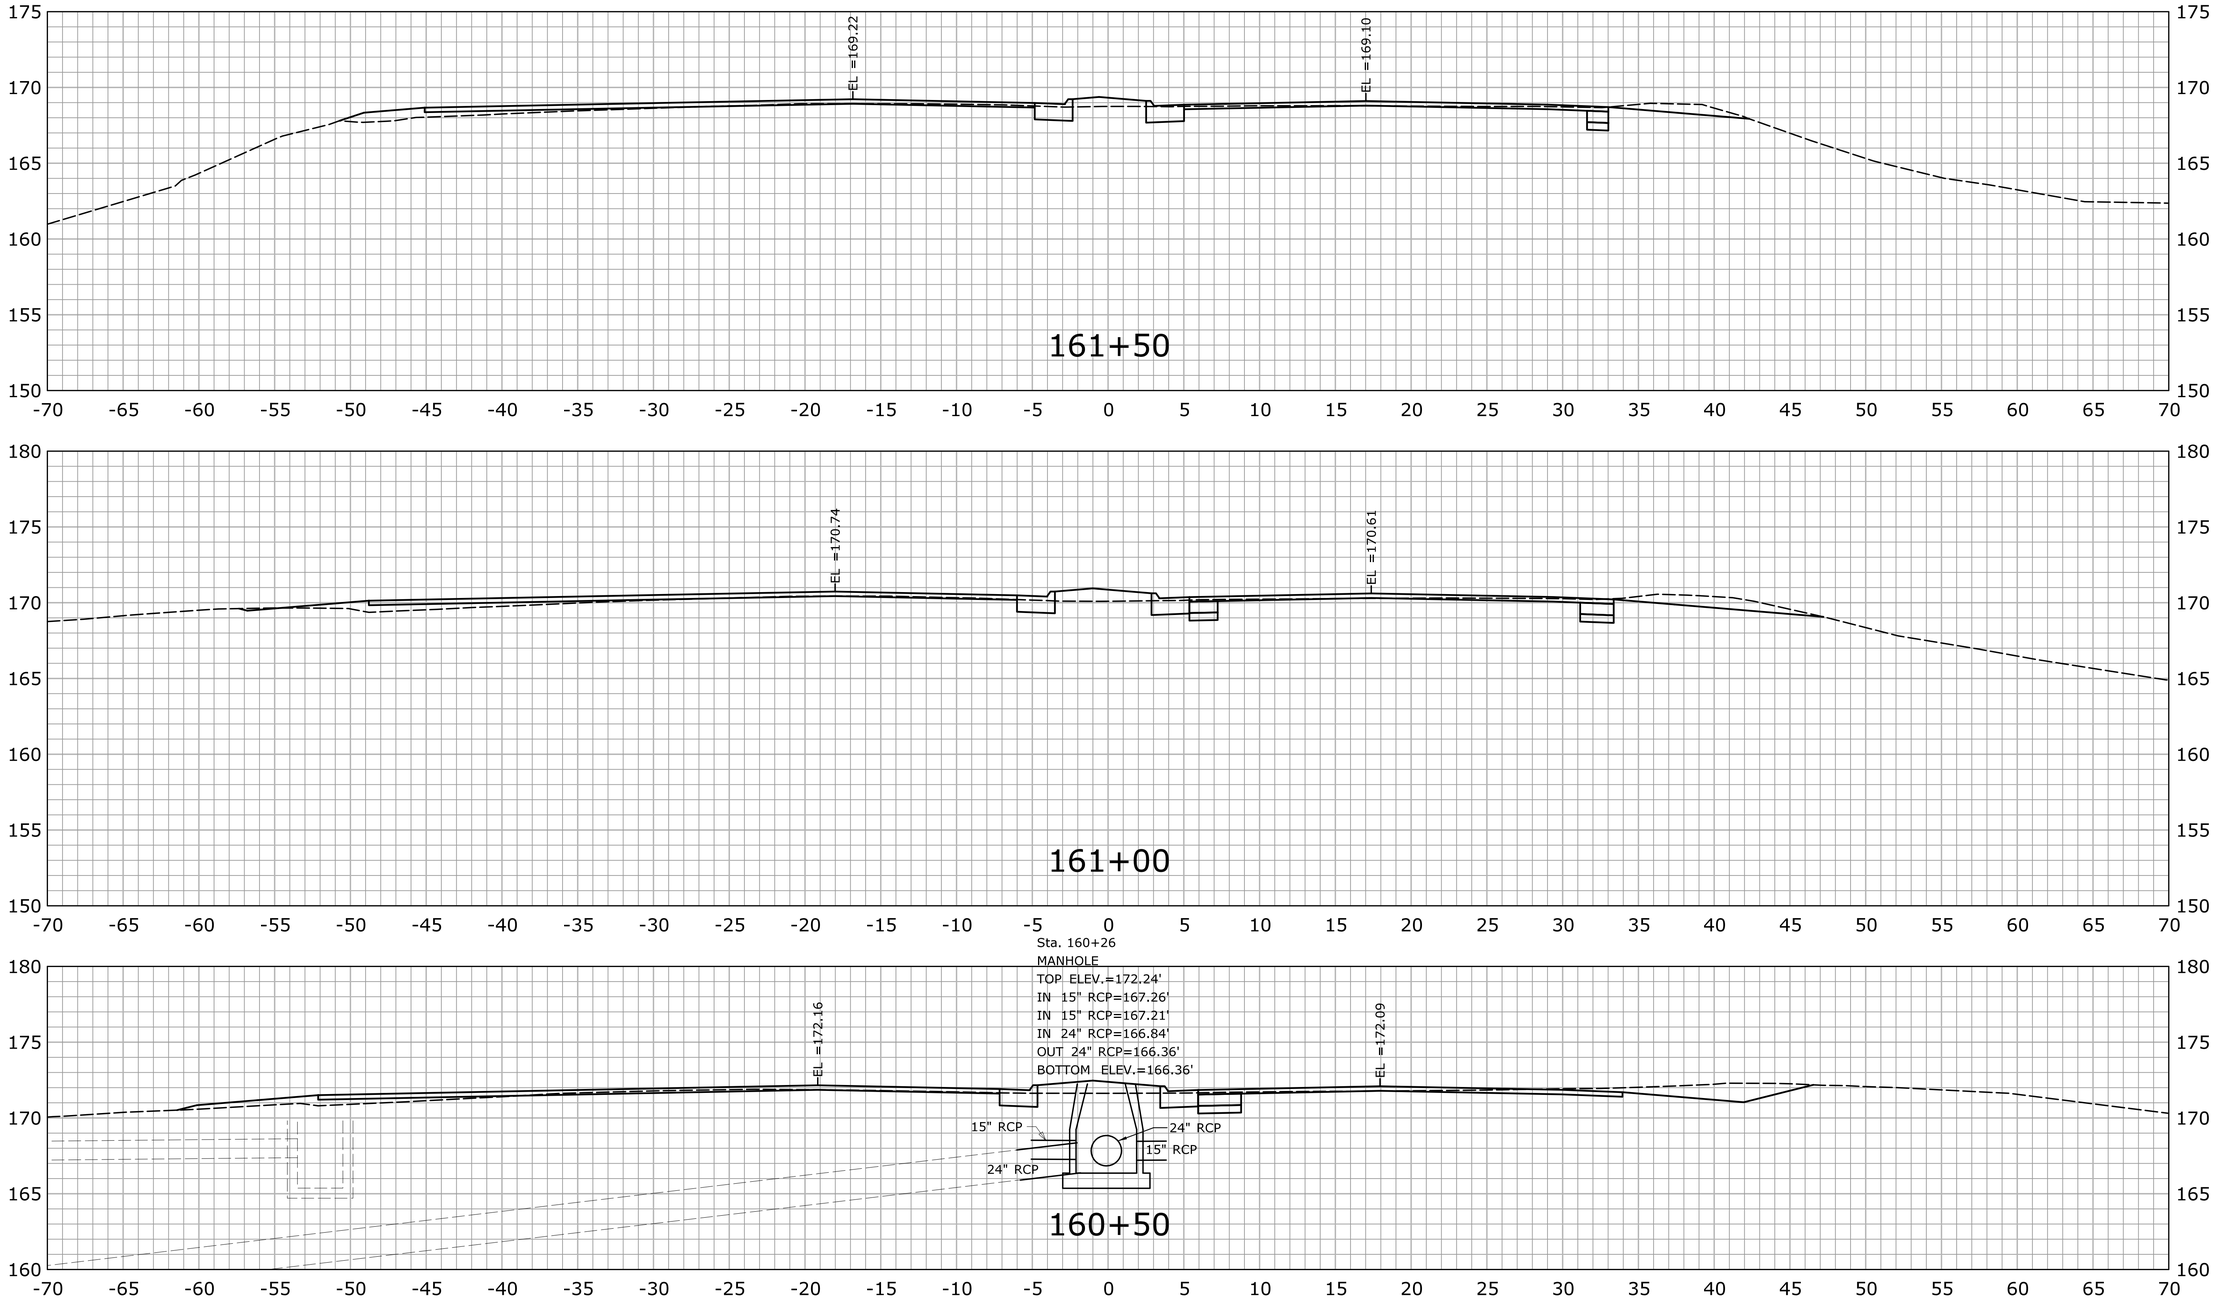

REV.	DATE	REVISION DESCRIPTION	SHEET NO.
-	-	-	-
-	-	-	-
-	-	-	-
-	-	-	-
-	-	-	-
-	-	-	-

THE INFORMATION, INCLUDING ESTIMATED QUANTITIES OF WORK, SHOWN ON THESE SHEETS IS BASED ON LIMITED INVESTIGATIONS BY THE STATE AND IS IN NO WAY WARRANTED TO INDICATE THE CONDITIONS OF ACTUAL QUANTITIES OF WORK WHICH WILL BE REQUIRED.

Plotted Date: 2/19/2013

DESIGNER/DRAFTER: **SN**

CHECKED BY: **MSC**

SCALE IN FEET

0 5 10

SCALE 1" = 5'

STATE OF CONNECTICUT
DEPARTMENT OF TRANSPORTATION

Filename: ...\HW_MSH_0135_0270_XSC-03_130+50_191+50.dgn

SIGNATURE/ BLOCK:

OFFICE OF ENGINEERING

APPROVED BY: DATE:

PROJECT TITLE:

MERRITT PARKWAY (ROUTE 15)
SAFETY IMPROVEMENTS, RESURFACING
ENHANCEMENTS AND BRIDGE IMPROVEMENTS

TOWN: **STAMFORD**
NEW CANAAN

DRAWING TITLE: **CROSS SECTIONS**

PROJECT NO. **135-270**

DRAWING NO. **XSC-132**

SHEET NO. 01.06.034

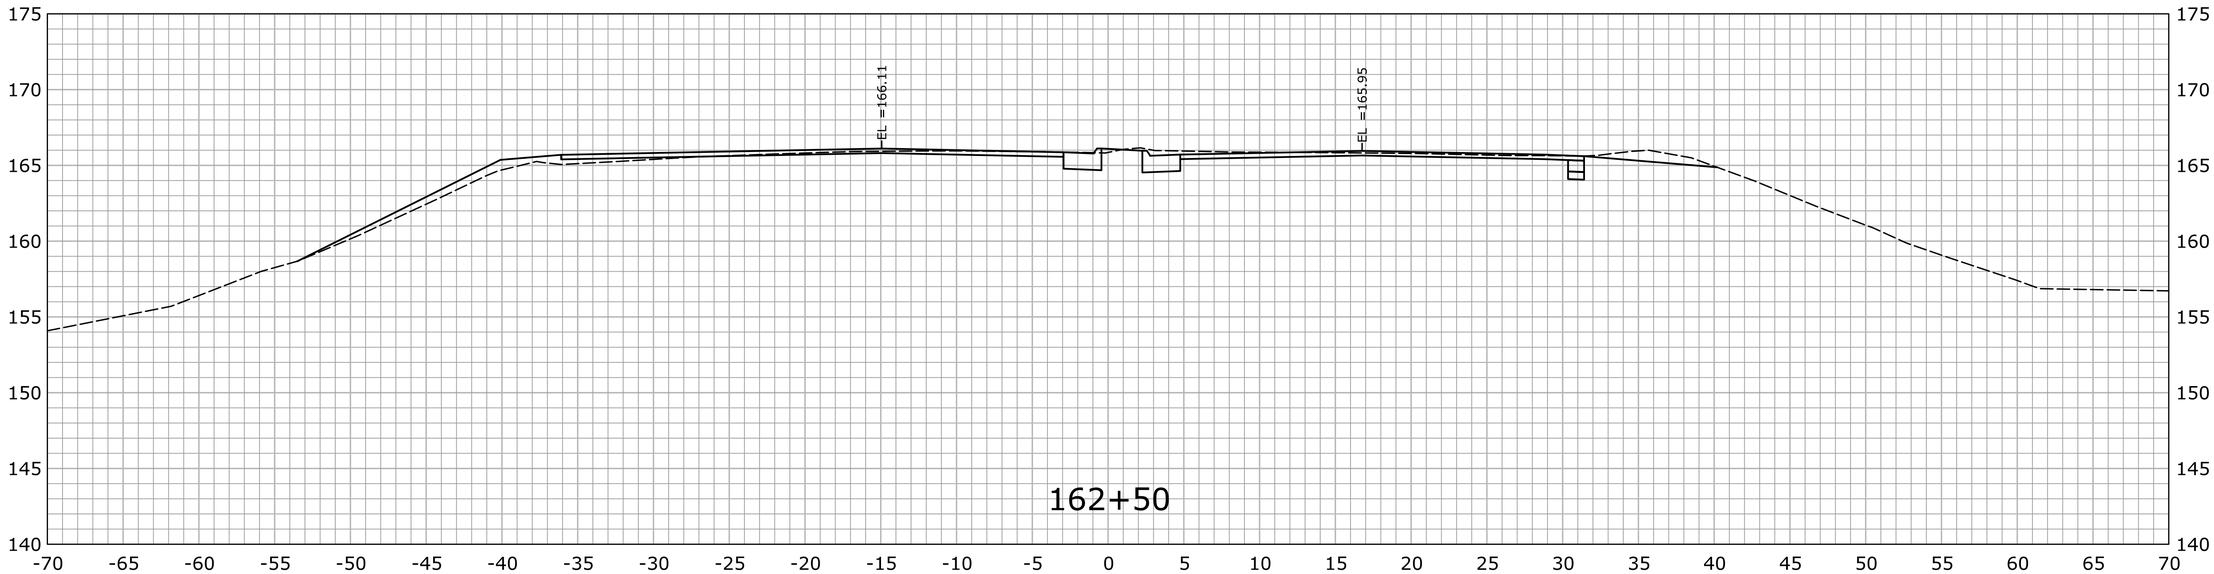

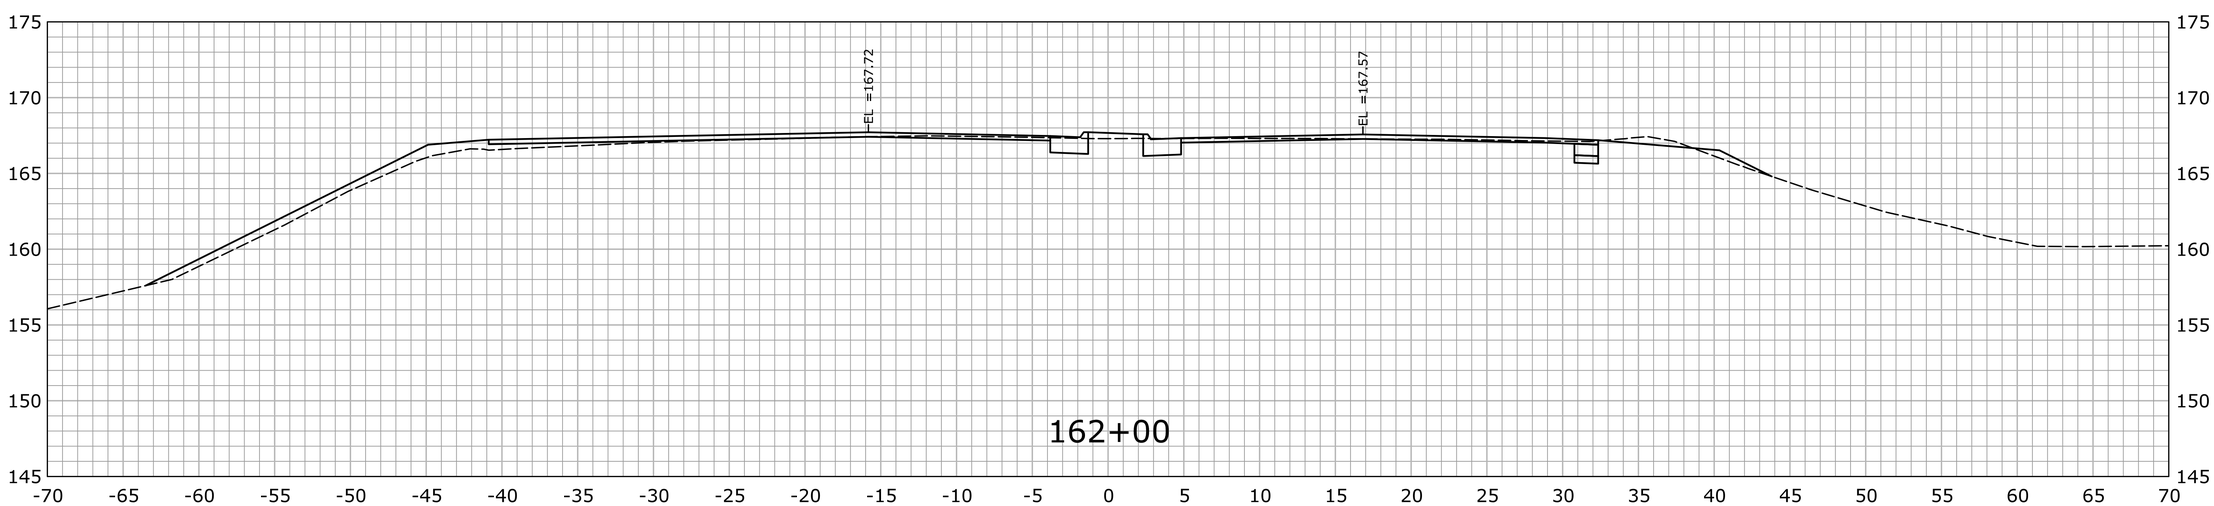

STA.162+00 TO STA.162+50

REV.	DATE	REVISION DESCRIPTION	SHEET NO.
-	-	-	-
-	-	-	-
-	-	-	-
-	-	-	-
-	-	-	-
-	-	-	-

THE INFORMATION, INCLUDING ESTIMATED QUANTITIES OF WORK, SHOWN ON THESE SHEETS IS BASED ON LIMITED INVESTIGATIONS BY THE STATE AND IS IN NO WAY WARRANTED TO INDICATE THE CONDITIONS OF ACTUAL QUANTITIES OF WORK WHICH WILL BE REQUIRED.

Plotted Date: 2/19/2013

DESIGNER/DRAFTER: **SN**

CHECKED BY: **MSC**

SCALE IN FEET

0 5 10

SCALE 1" = 5'

STATE OF CONNECTICUT
DEPARTMENT OF TRANSPORTATION

Filename: ...\HW_MSH_0135_0270_XSC-03_130+50_191+50.dgn

SIGNATURE/ BLOCK:

OFFICE OF ENGINEERING

APPROVED BY: DATE:

PROJECT TITLE:

MERRITT PARKWAY (ROUTE 15)
SAFETY IMPROVEMENTS, RESURFACING
ENHANCEMENTS AND BRIDGE IMPROVEMENTS

TOWN: **STAMFORD NEW CANAAN**

DRAWING TITLE: **CROSS SECTIONS**

PROJECT NO. **135-270**

DRAWING NO. **XSC-133**

SHEET NO. 01.06.035

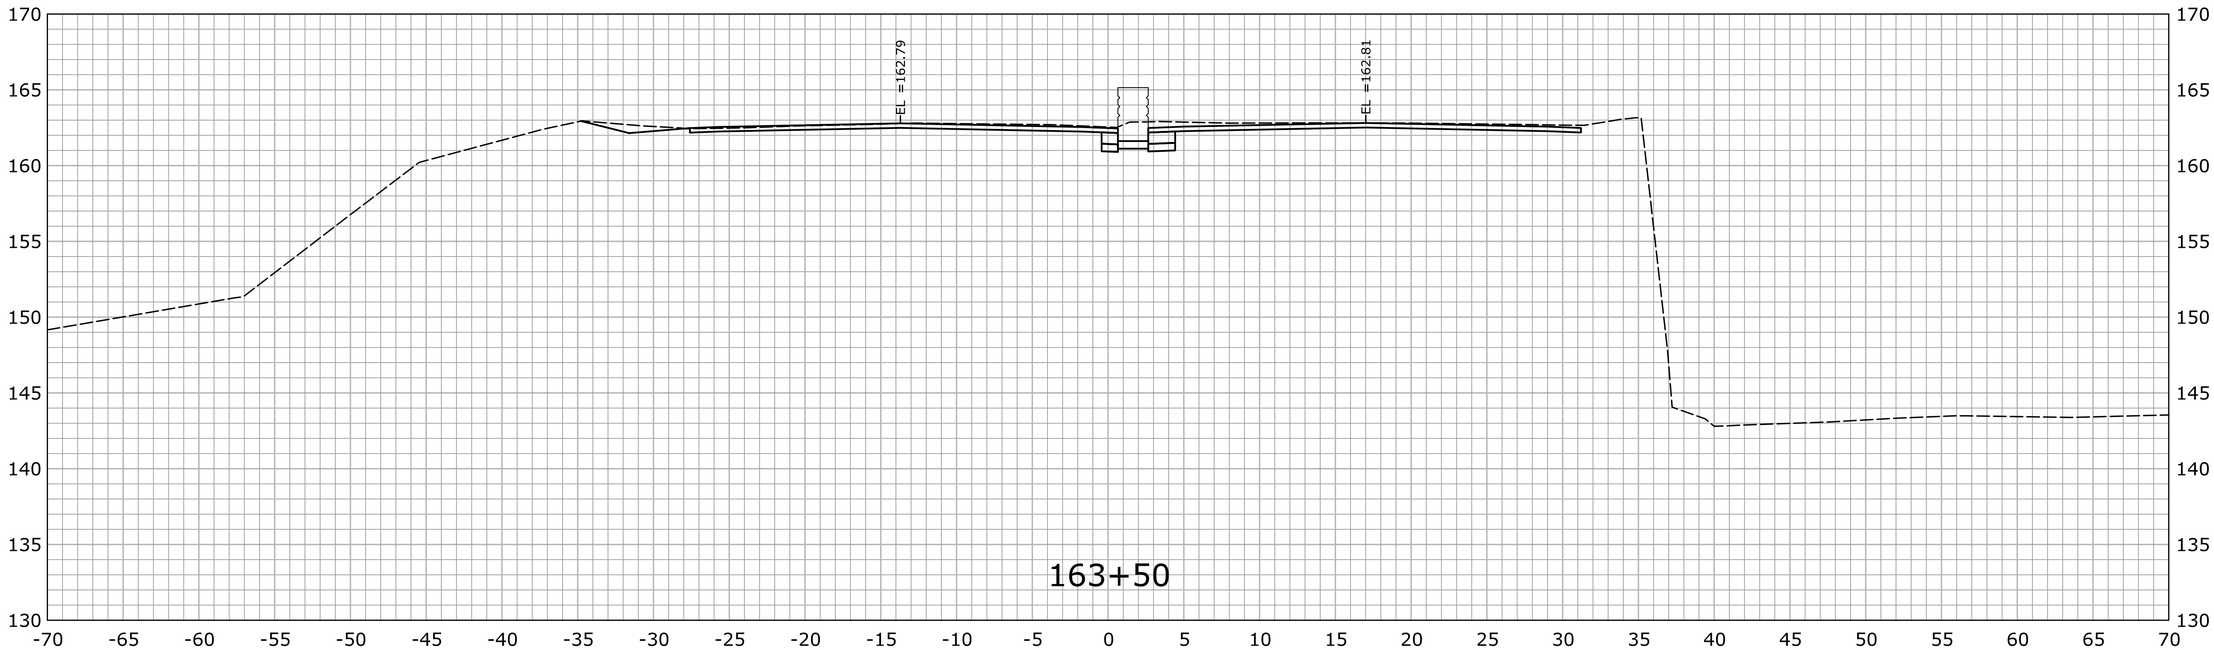

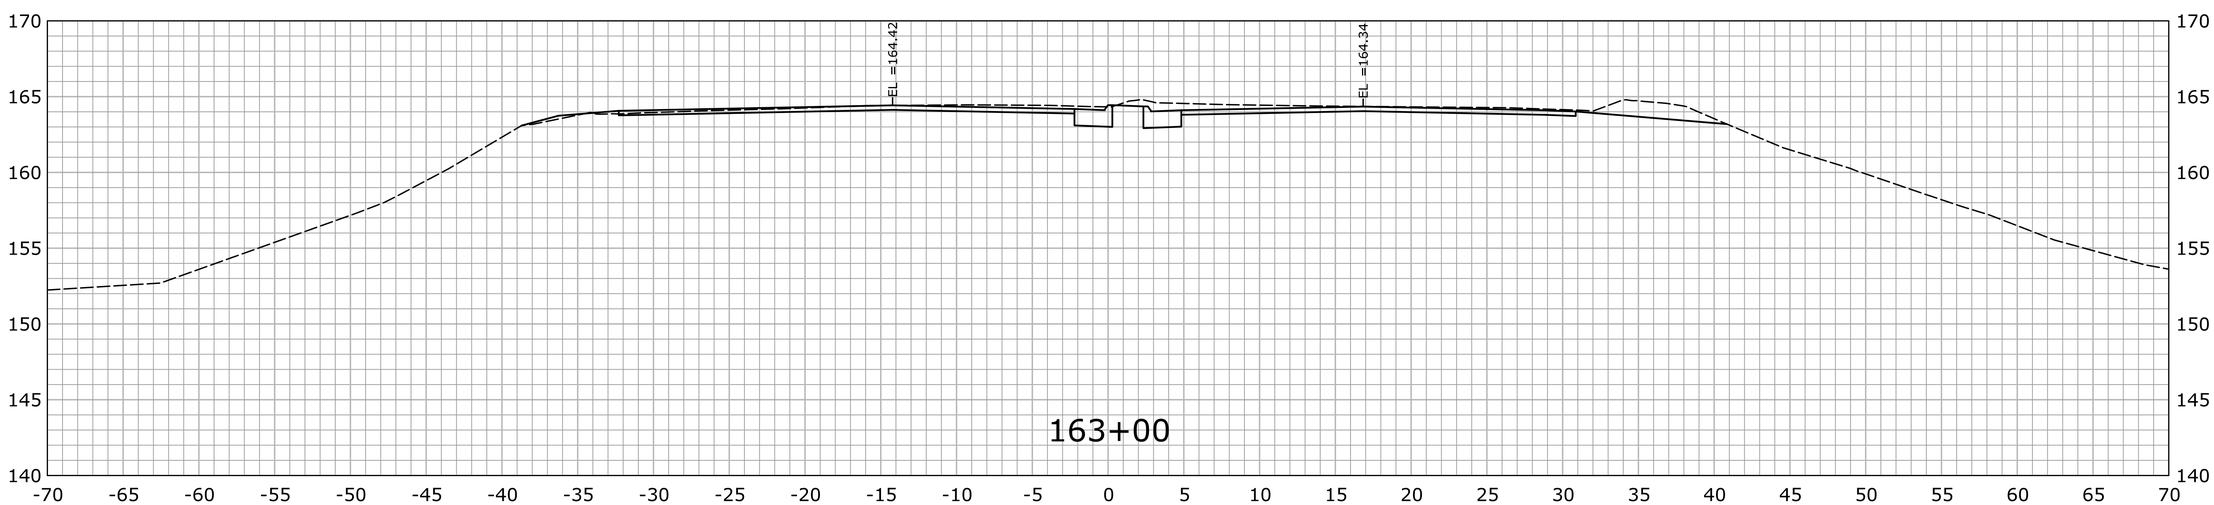

STA.163+00 TO STA.163+50

REV.	DATE	REVISION DESCRIPTION	SHEET NO.
-	-	-	-
-	-	-	-
-	-	-	-
-	-	-	-
-	-	-	-
-	-	-	-

THE INFORMATION, INCLUDING ESTIMATED QUANTITIES OF WORK, SHOWN ON THESE SHEETS IS BASED ON LIMITED INVESTIGATIONS BY THE STATE AND IS IN NO WAY WARRANTED TO INDICATE THE CONDITIONS OF ACTUAL QUANTITIES OF WORK WHICH WILL BE REQUIRED.

Plotted Date: 2/19/2013

DESIGNER/DRAFTER: **SN**

CHECKED BY: **MSC**

SCALE IN FEET

0 5 10

SCALE 1" = 5'

STATE OF CONNECTICUT
DEPARTMENT OF TRANSPORTATION

Filename: ...\HW_MSH_0135_0270_XSC-03_130+50_191+50.dgn

SIGNATURE/ BLOCK:

OFFICE OF ENGINEERING

APPROVED BY: DATE:

PROJECT TITLE:

MERRITT PARKWAY (ROUTE 15)
SAFETY IMPROVEMENTS, RESURFACING
ENHANCEMENTS AND BRIDGE IMPROVEMENTS

TOWN: **STAMFORD NEW CANAAN**

DRAWING TITLE: **CROSS SECTIONS**

PROJECT NO. **135-270**

DRAWING NO. **XSC-134**

SHEET NO. 01.06.036

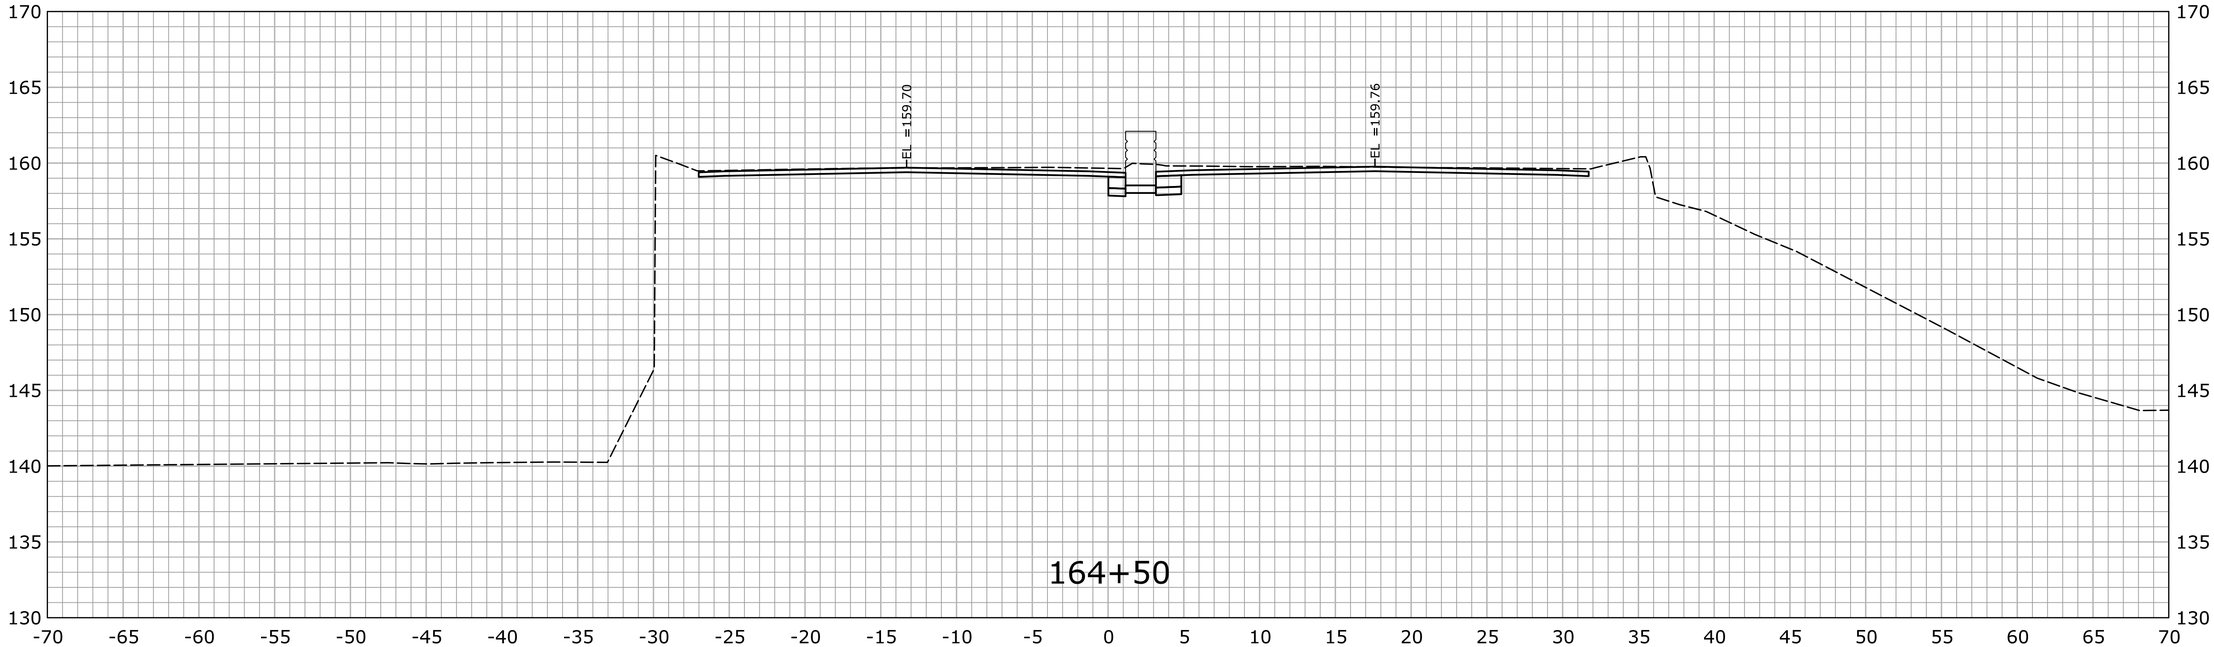

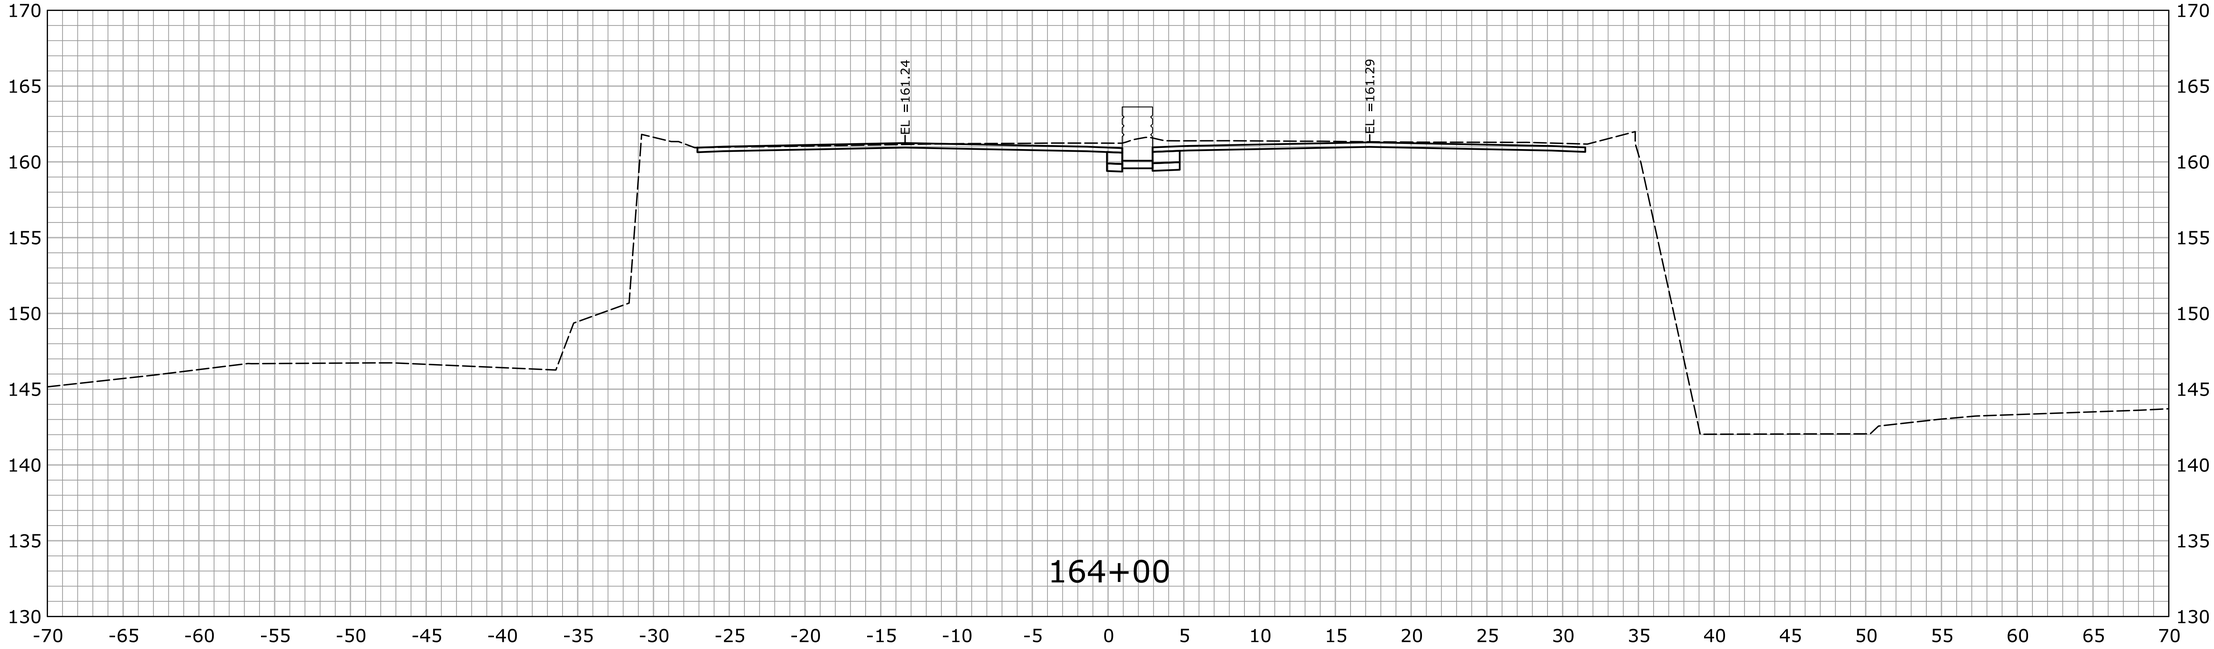

STA.164+00 TO STA.164+50

REV.	DATE	REVISION DESCRIPTION	SHEET NO.
-	-	-	-
-	-	-	-
-	-	-	-
-	-	-	-
-	-	-	-
-	-	-	-

THE INFORMATION, INCLUDING ESTIMATED QUANTITIES OF WORK, SHOWN ON THESE SHEETS IS BASED ON LIMITED INVESTIGATIONS BY THE STATE AND IS IN NO WAY WARRANTED TO INDICATE THE CONDITIONS OF ACTUAL QUANTITIES OF WORK WHICH WILL BE REQUIRED.

Plotted Date: 2/19/2013

DESIGNER/DRAFTER: **SN**

CHECKED BY: **MSC**

SCALE IN FEET

0 5 10

SCALE 1" = 5'

STATE OF CONNECTICUT
DEPARTMENT OF TRANSPORTATION

Filename: ...\HW_MSH_0135_0270_XSC-03_130+50_191+50.dgn

SIGNATURE/ BLOCK:

OFFICE OF ENGINEERING

APPROVED BY: DATE:

PROJECT TITLE:

MERRITT PARKWAY (ROUTE 15)
SAFETY IMPROVEMENTS, RESURFACING
ENHANCEMENTS AND BRIDGE IMPROVEMENTS

TOWN: **STAMFORD NEW CANAAN**

DRAWING TITLE: **CROSS SECTIONS**

PROJECT NO. **135-270**

DRAWING NO. **XSC-135**

SHEET NO. 01.06.037

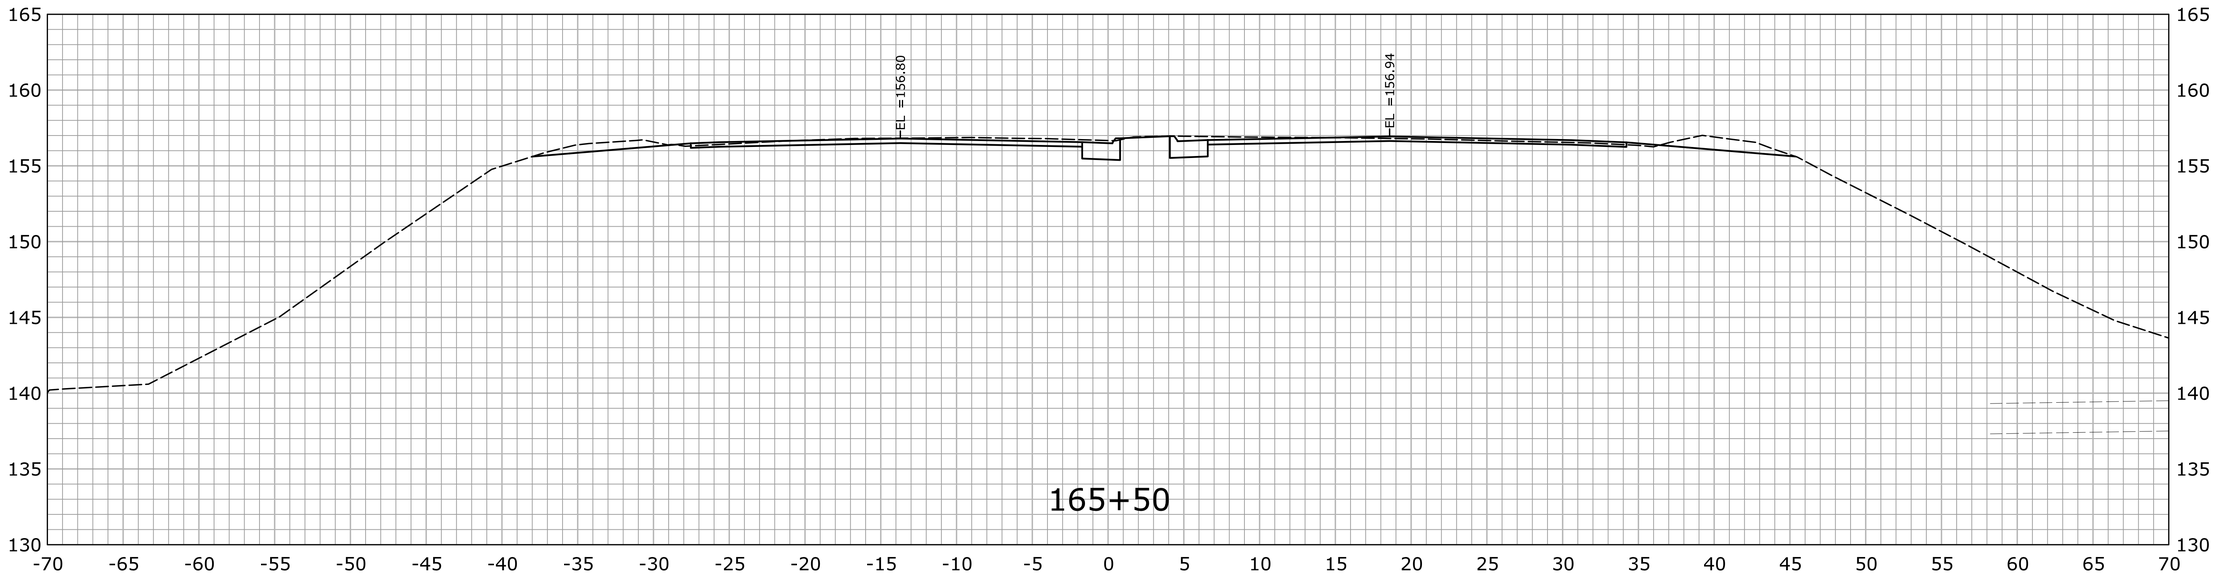

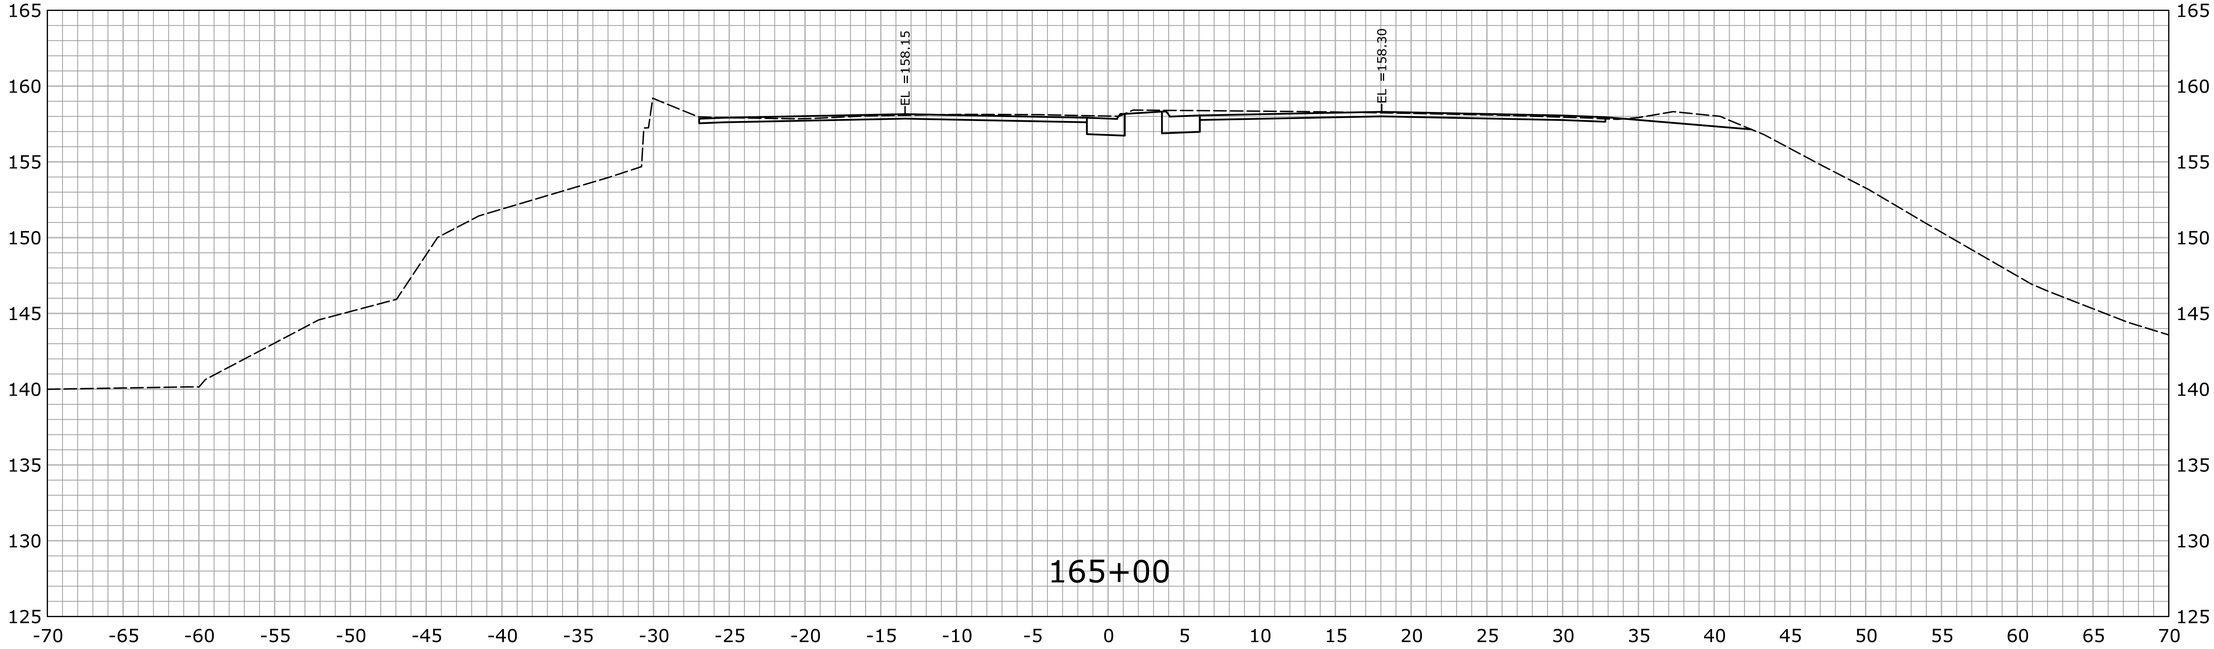

STA.165+00 TO STA.165+50

REV.	DATE	REVISION DESCRIPTION	SHEET NO.
-	-	-	-
-	-	-	-
-	-	-	-
-	-	-	-
-	-	-	-
-	-	-	-

THE INFORMATION, INCLUDING ESTIMATED QUANTITIES OF WORK, SHOWN ON THESE SHEETS IS BASED ON LIMITED INVESTIGATIONS BY THE STATE AND IS IN NO WAY WARRANTED TO INDICATE THE CONDITIONS OF ACTUAL QUANTITIES OF WORK WHICH WILL BE REQUIRED.

Plotted Date: 2/19/2013

DESIGNER/DRAFTER: **SN**

CHECKED BY: **MSC**

SCALE IN FEET

0 5 10

SCALE 1" = 5'

STATE OF CONNECTICUT
DEPARTMENT OF TRANSPORTATION

Filename: ...\HW_MSH_0135_0270_XSC-03_130+50_191+50.dgn

SIGNATURE/ BLOCK:

OFFICE OF ENGINEERING

APPROVED BY: DATE:

PROJECT TITLE:

MERRITT PARKWAY (ROUTE 15)
SAFETY IMPROVEMENTS, RESURFACING
ENHANCEMENTS AND BRIDGE IMPROVEMENTS

TOWN: **STAMFORD NEW CANAAN**

DRAWING TITLE: **CROSS SECTIONS**

PROJECT NO. **135-270**

DRAWING NO. **XSC-136**

SHEET NO. 01.06.038

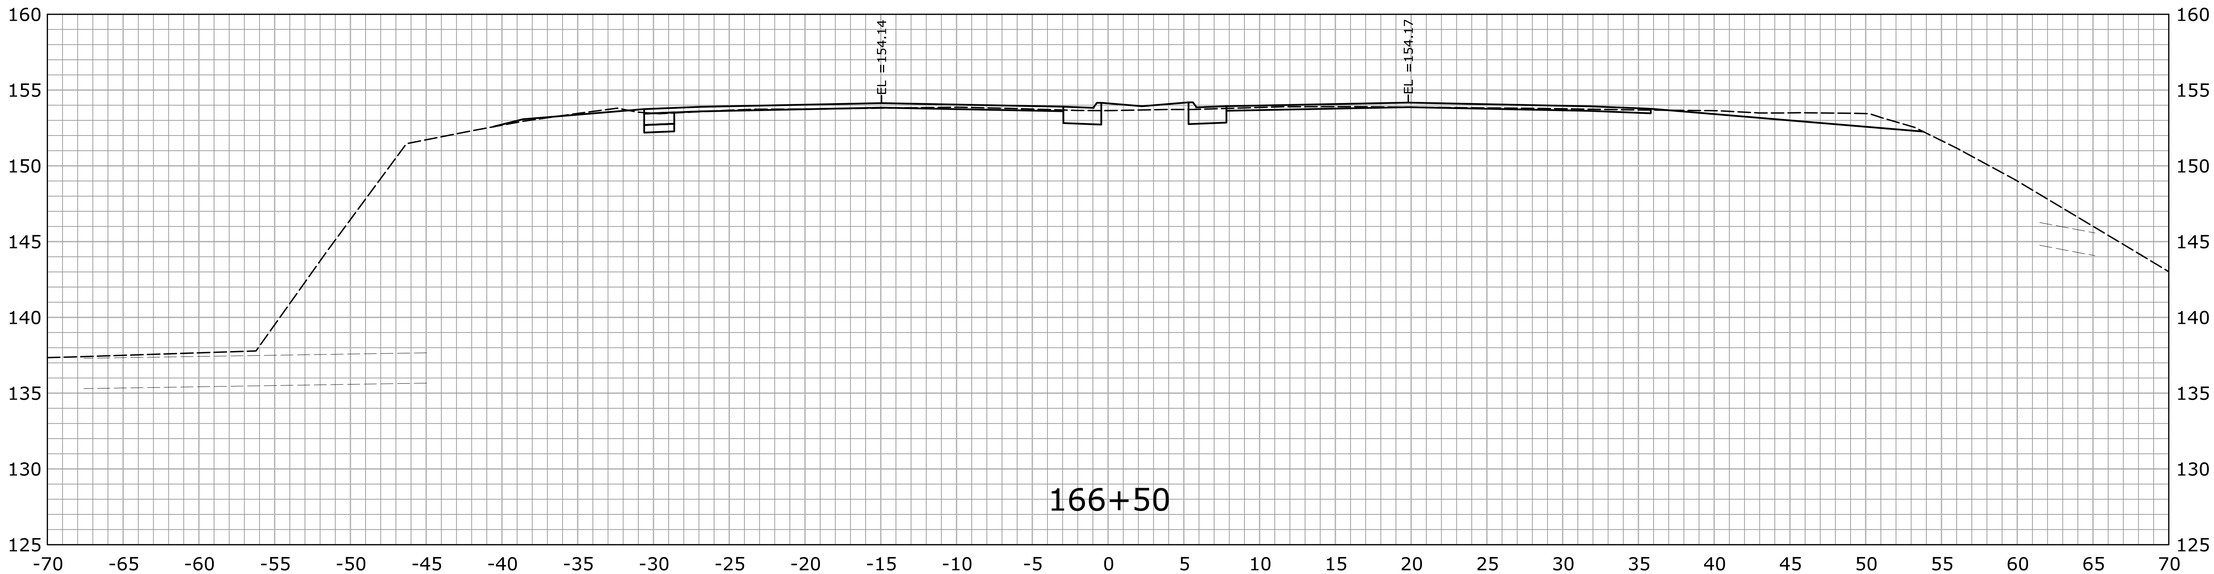

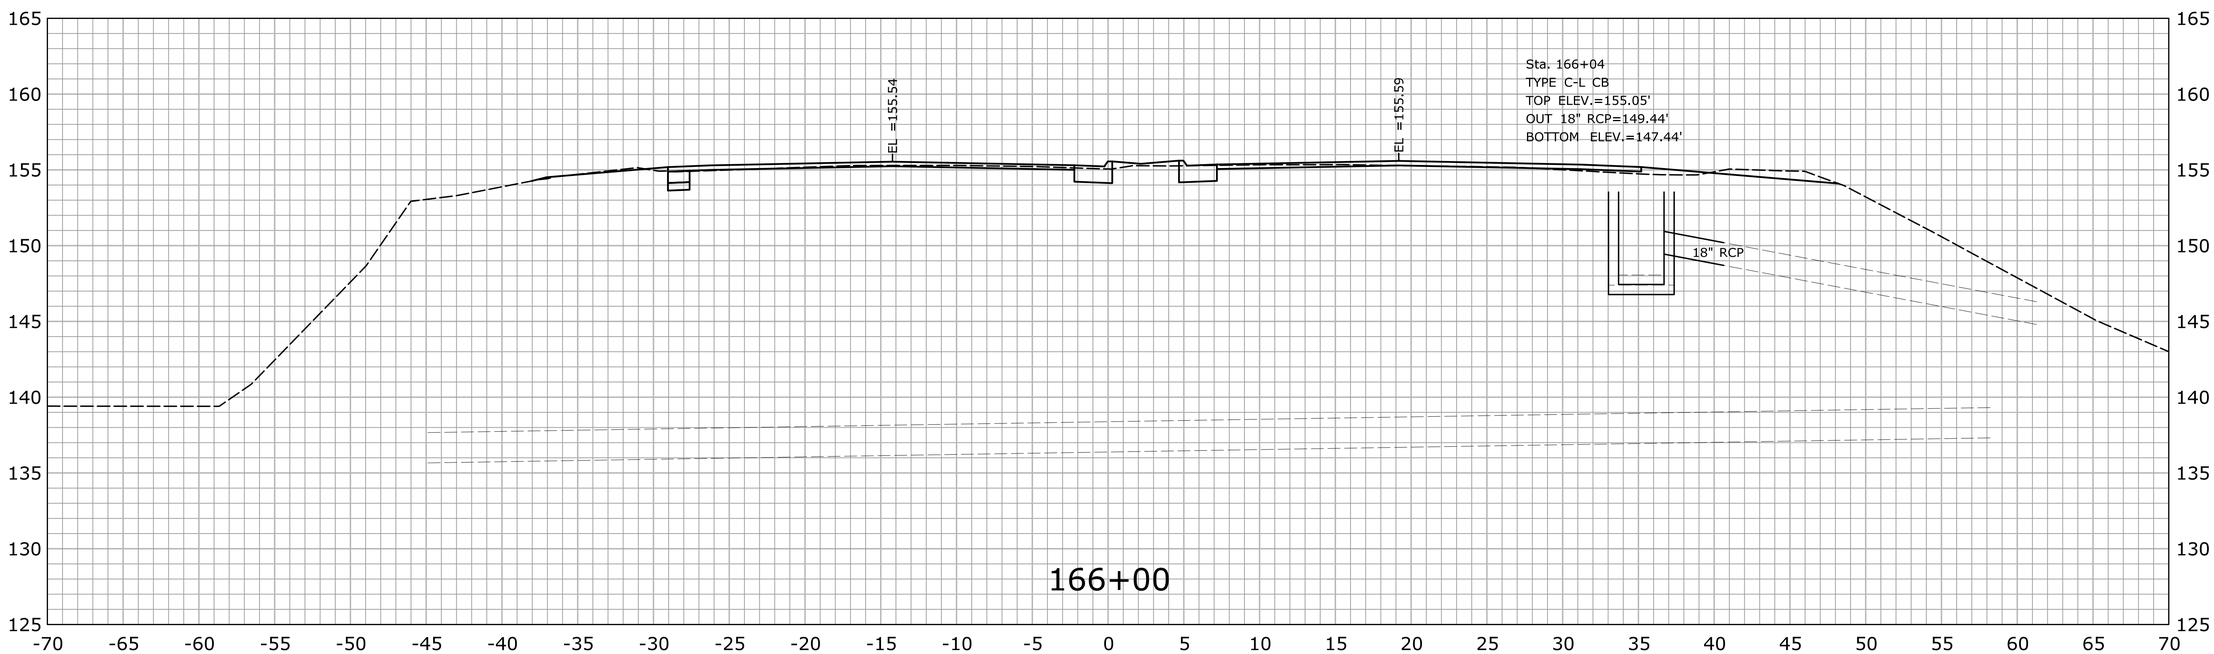

STA.166+00 TO STA.166+50

REV.	DATE	REVISION DESCRIPTION	SHEET NO.
-	-	-	-
-	-	-	-
-	-	-	-
-	-	-	-
-	-	-	-
-	-	-	-

THE INFORMATION, INCLUDING ESTIMATED QUANTITIES OF WORK, SHOWN ON THESE SHEETS IS BASED ON LIMITED INVESTIGATIONS BY THE STATE AND IS IN NO WAY WARRANTED TO INDICATE THE CONDITIONS OF ACTUAL QUANTITIES OF WORK WHICH WILL BE REQUIRED.

Plotted Date: 2/19/2013

DESIGNER/DRAFTER: **SN**

CHECKED BY: **MSC**

SCALE IN FEET

0 5 10

SCALE 1" = 5'

STATE OF CONNECTICUT
DEPARTMENT OF TRANSPORTATION

Filename: ...\HW_MSH_0135_0270_XSC-03_130+50_191+50.dgn

SIGNATURE/ BLOCK:

OFFICE OF ENGINEERING

APPROVED BY: DATE:

PROJECT TITLE:

MERRITT PARKWAY (ROUTE 15)
SAFETY IMPROVEMENTS, RESURFACING
ENHANCEMENTS AND BRIDGE IMPROVEMENTS

TOWN: **STAMFORD NEW CANAAN**

DRAWING TITLE: **CROSS SECTIONS**

PROJECT NO. **135-270**

DRAWING NO. **XSC-137**

SHEET NO. 01.06.039

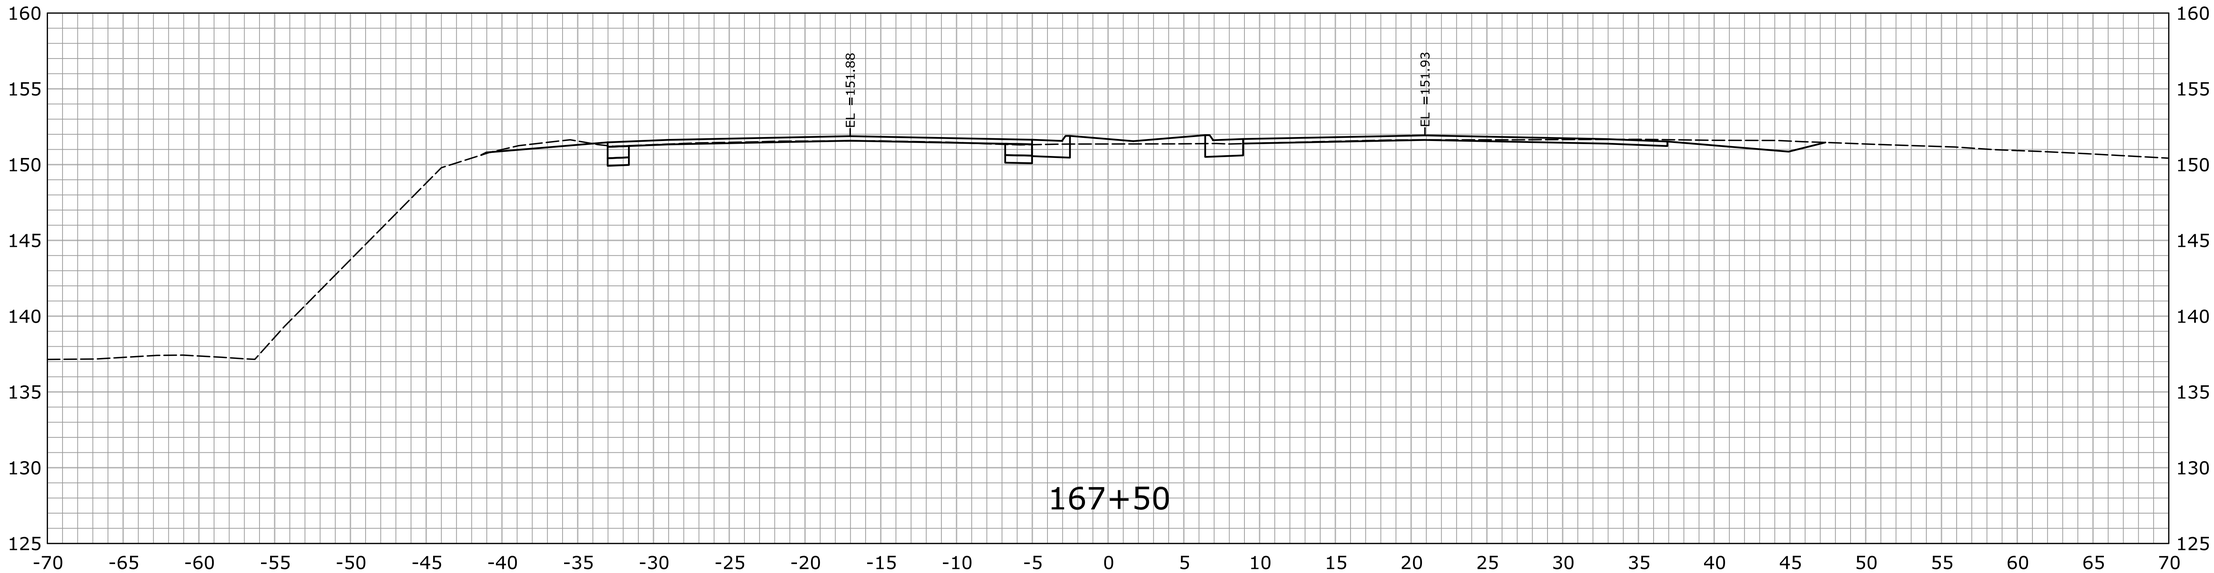

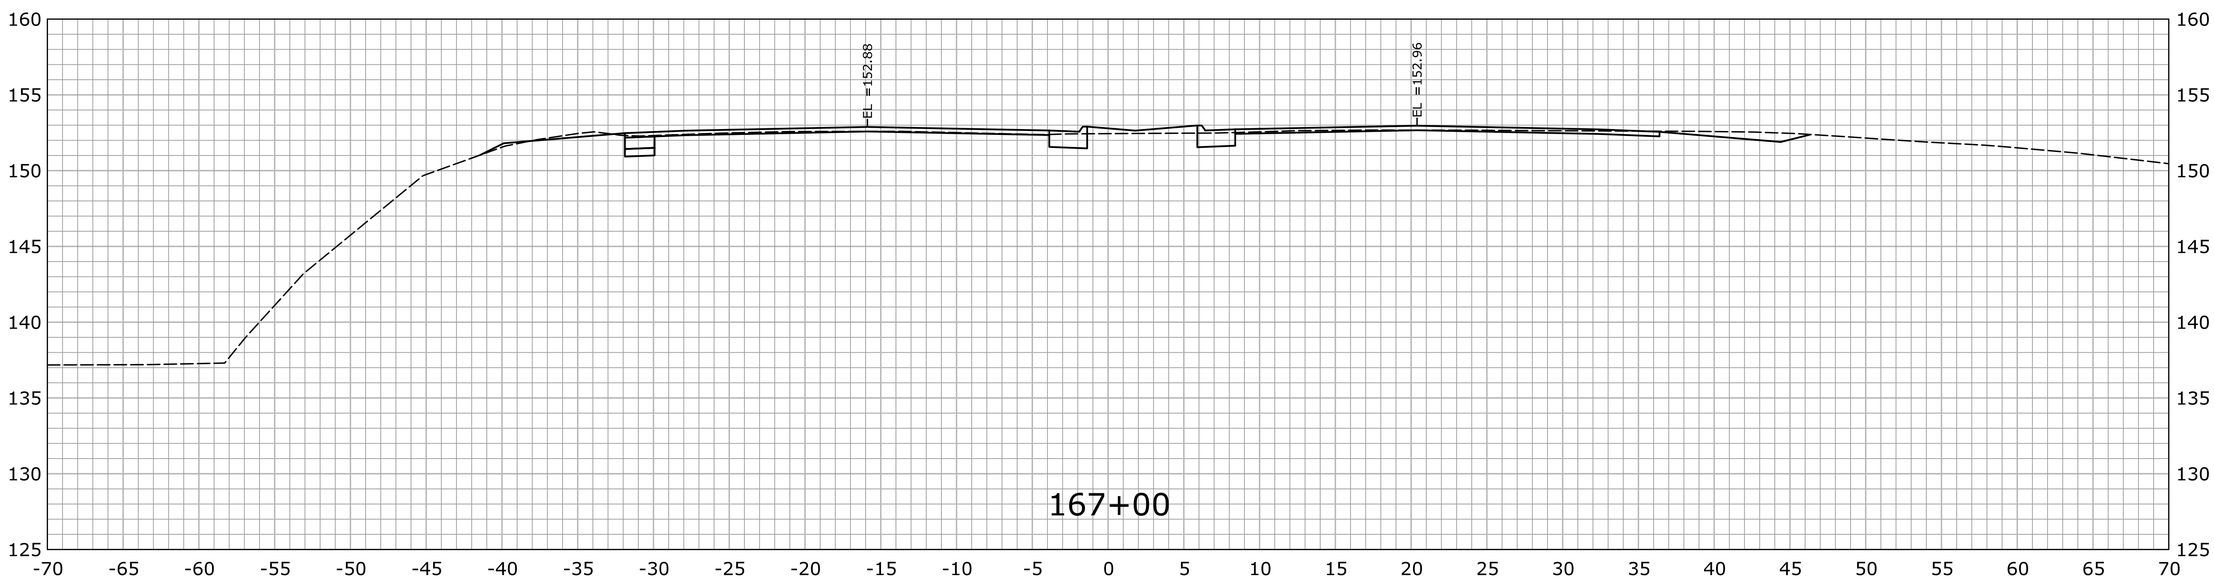

STA.167+00 TO STA.167+50

REV.	DATE	REVISION DESCRIPTION	SHEET NO.
-	-	-	-
-	-	-	-
-	-	-	-
-	-	-	-
-	-	-	-
-	-	-	-

THE INFORMATION, INCLUDING ESTIMATED QUANTITIES OF WORK, SHOWN ON THESE SHEETS IS BASED ON LIMITED INVESTIGATIONS BY THE STATE AND IS IN NO WAY WARRANTED TO INDICATE THE CONDITIONS OF ACTUAL QUANTITIES OF WORK WHICH WILL BE REQUIRED.

Plotted Date: 2/19/2013

DESIGNER/DRAFTER: **SN**

CHECKED BY: **MSC**

SCALE IN FEET

0 5 10

SCALE 1" = 5'

STATE OF CONNECTICUT
DEPARTMENT OF TRANSPORTATION

Filename: ...\HW_MSH_0135_0270_XSC-03_130+50_191+50.dgn

SIGNATURE/ BLOCK:

OFFICE OF ENGINEERING

APPROVED BY: DATE:

PROJECT TITLE:

MERRITT PARKWAY (ROUTE 15)
SAFETY IMPROVEMENTS, RESURFACING
ENHANCEMENTS AND BRIDGE IMPROVEMENTS

TOWN: **STAMFORD**
NEW CANAAN

DRAWING TITLE: **CROSS SECTIONS**

PROJECT NO. **135-270**

DRAWING NO. **XSC-138**

SHEET NO. 01.06.040

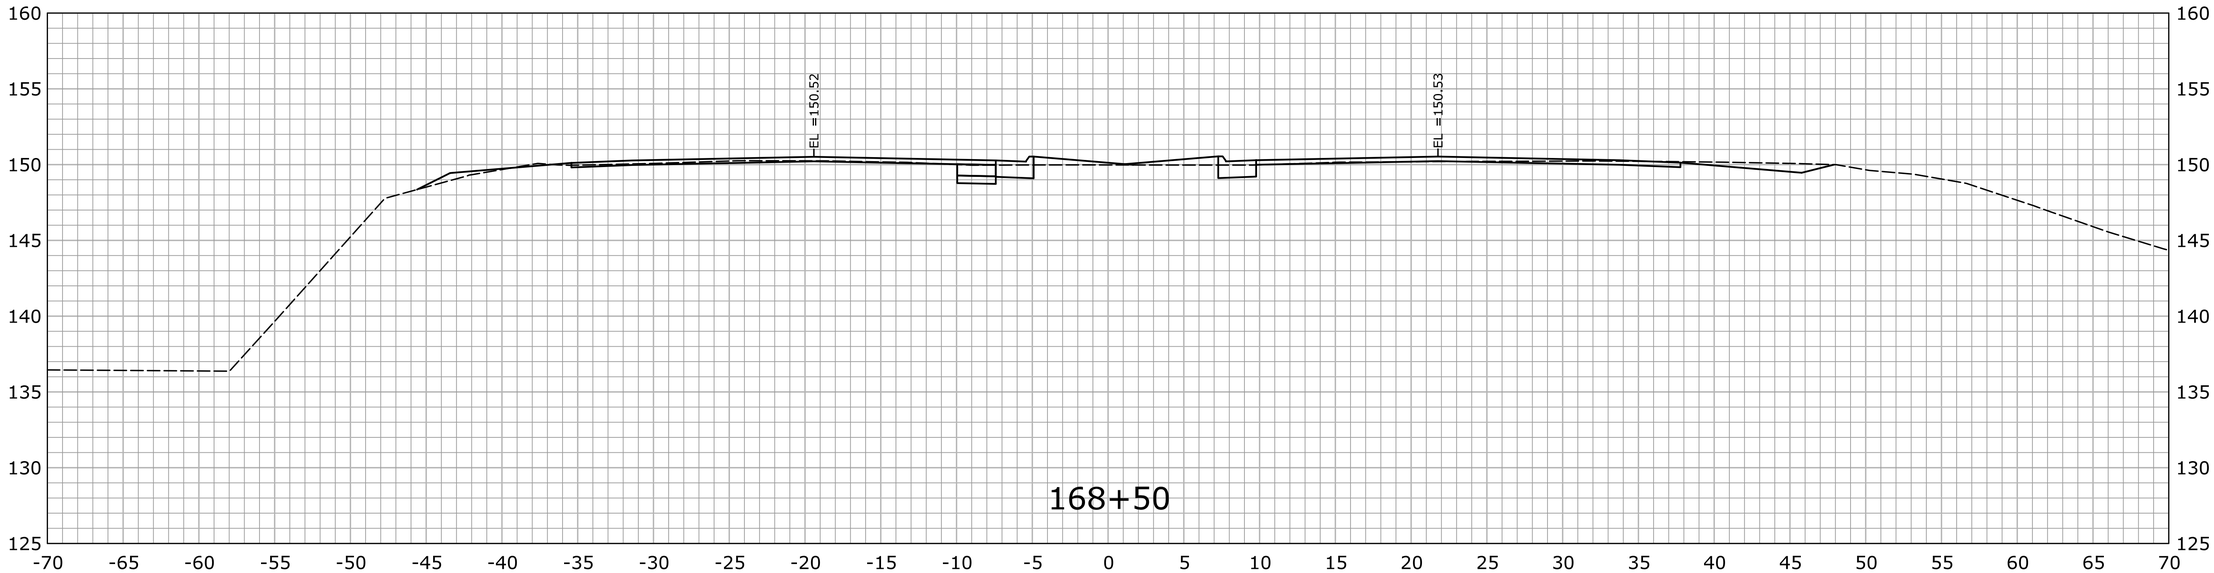

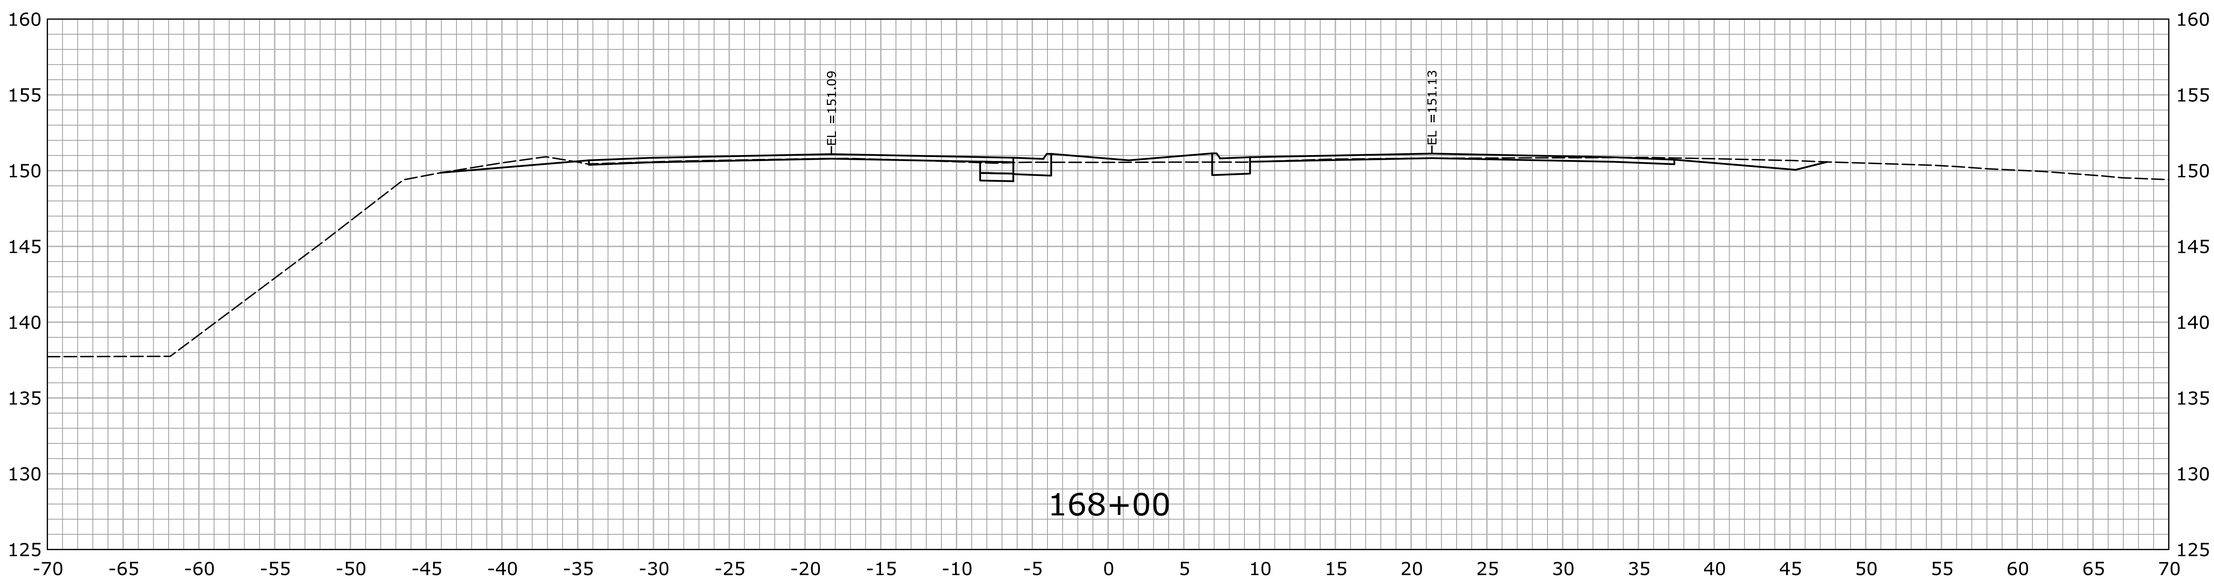

STA.168+00 TO STA.168+50

REV.	DATE	REVISION DESCRIPTION	SHEET NO.
-	-	-	-
-	-	-	-
-	-	-	-
-	-	-	-
-	-	-	-
-	-	-	-

THE INFORMATION, INCLUDING ESTIMATED QUANTITIES OF WORK, SHOWN ON THESE SHEETS IS BASED ON LIMITED INVESTIGATIONS BY THE STATE AND IS IN NO WAY WARRANTED TO INDICATE THE CONDITIONS OF ACTUAL QUANTITIES OF WORK WHICH WILL BE REQUIRED.

Plotted Date: 2/19/2013

DESIGNER/DRAFTER: **SN**

CHECKED BY: **MSC**

SCALE IN FEET

0 5 10

SCALE 1" = 5'

STATE OF CONNECTICUT
DEPARTMENT OF TRANSPORTATION

Filename: ...\HW_MSH_0135_0270_XSC-03_130+50_191+50.dgn

SIGNATURE/ BLOCK:

OFFICE OF ENGINEERING

APPROVED BY: DATE:

PROJECT TITLE:

MERRITT PARKWAY (ROUTE 15)
SAFETY IMPROVEMENTS, RESURFACING
ENHANCEMENTS AND BRIDGE IMPROVEMENTS

TOWN: **STAMFORD NEW CANAAN**

DRAWING TITLE: **CROSS SECTIONS**

PROJECT NO. **135-270**

DRAWING NO. **XSC-139**

SHEET NO. 01.06.041

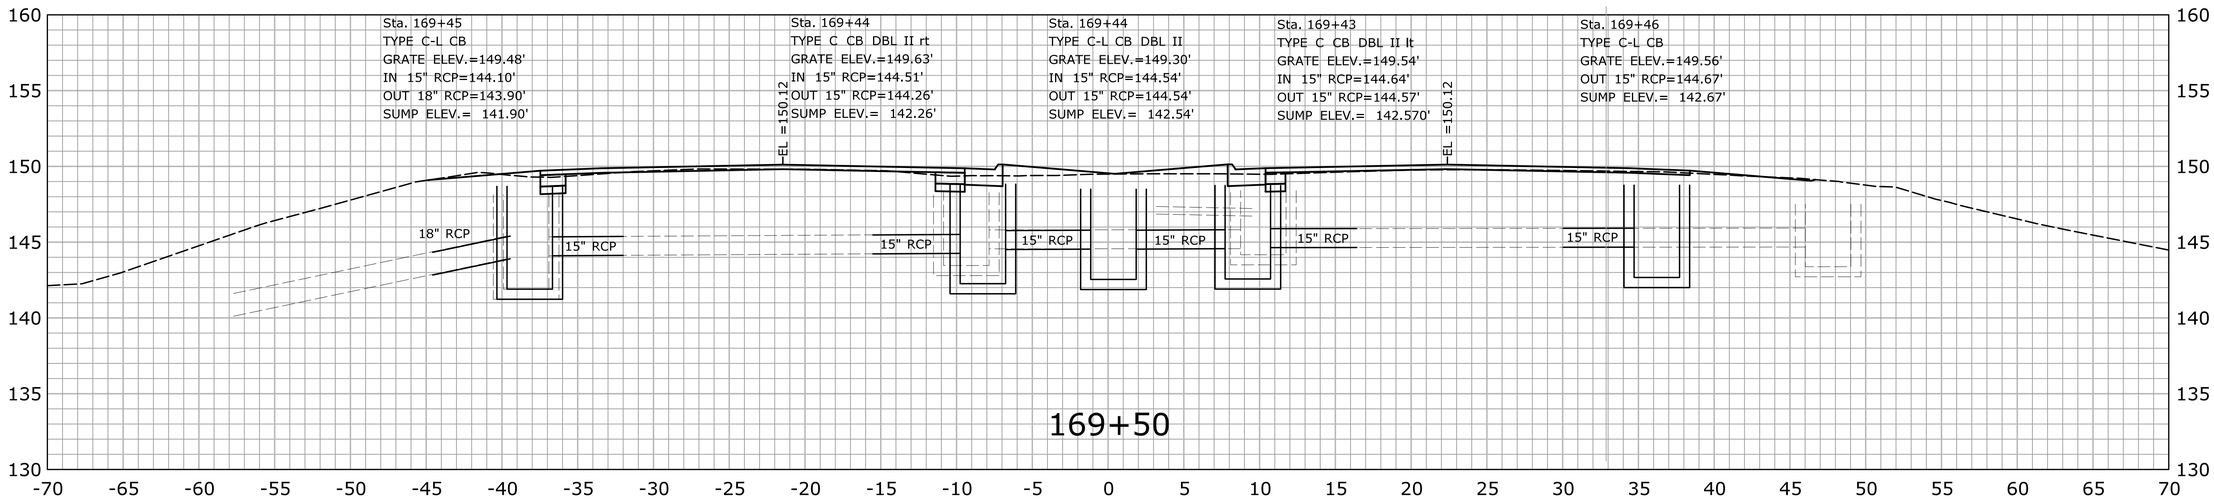

STA.169+00 TO STA.169+50

REV.	DATE	REVISION DESCRIPTION	SHEET NO.
-	-	-	-
-	-	-	-
-	-	-	-
-	-	-	-
-	-	-	-
-	-	-	-

THE INFORMATION, INCLUDING ESTIMATED QUANTITIES OF WORK, SHOWN ON THESE SHEETS IS BASED ON LIMITED INVESTIGATIONS BY THE STATE AND IS IN NO WAY WARRANTED TO INDICATE THE CONDITIONS OF ACTUAL QUANTITIES OF WORK WHICH WILL BE REQUIRED.

Plotted Date: 2/19/2013

DESIGNER/DRAFTER: **SN**

CHECKED BY: **MSC**

SCALE IN FEET 0 5 10

SCALE 1" = 5'

STATE OF CONNECTICUT
DEPARTMENT OF TRANSPORTATION

Filename: ...\HW_MSH_0135_0270_XSC-03_130+50_191+50.dgn

SIGNATURE/ BLOCK:

OFFICE OF ENGINEERING

APPROVED BY: DATE:

PROJECT TITLE:

MERRITT PARKWAY (ROUTE 15)
SAFETY IMPROVEMENTS, RESURFACING
ENHANCEMENTS AND BRIDGE IMPROVEMENTS

TOWN: **STAMFORD NEW CANAAN**

DRAWING TITLE: **CROSS SECTIONS**

PROJECT NO. **135-270**

DRAWING NO. **XSC-140**

SHEET NO. 01.06.042

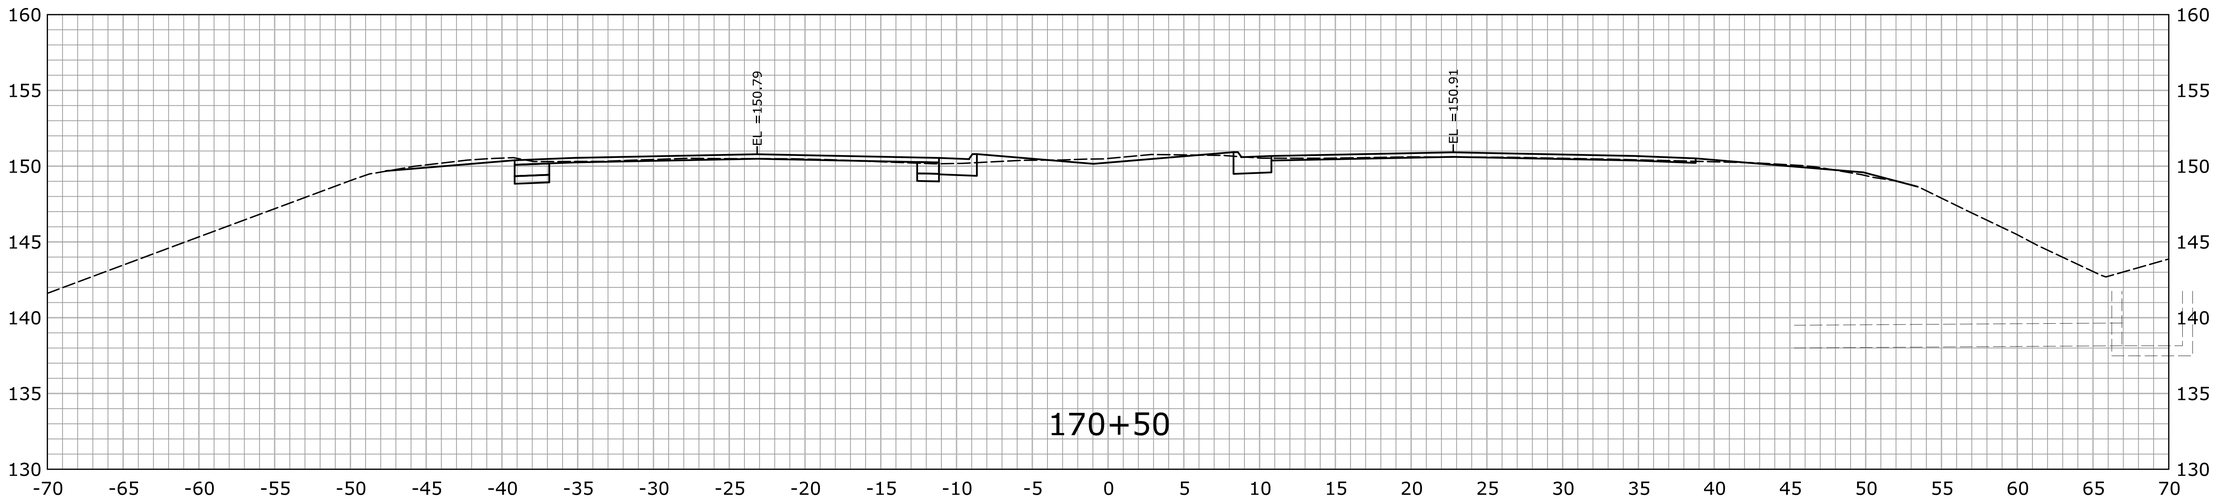

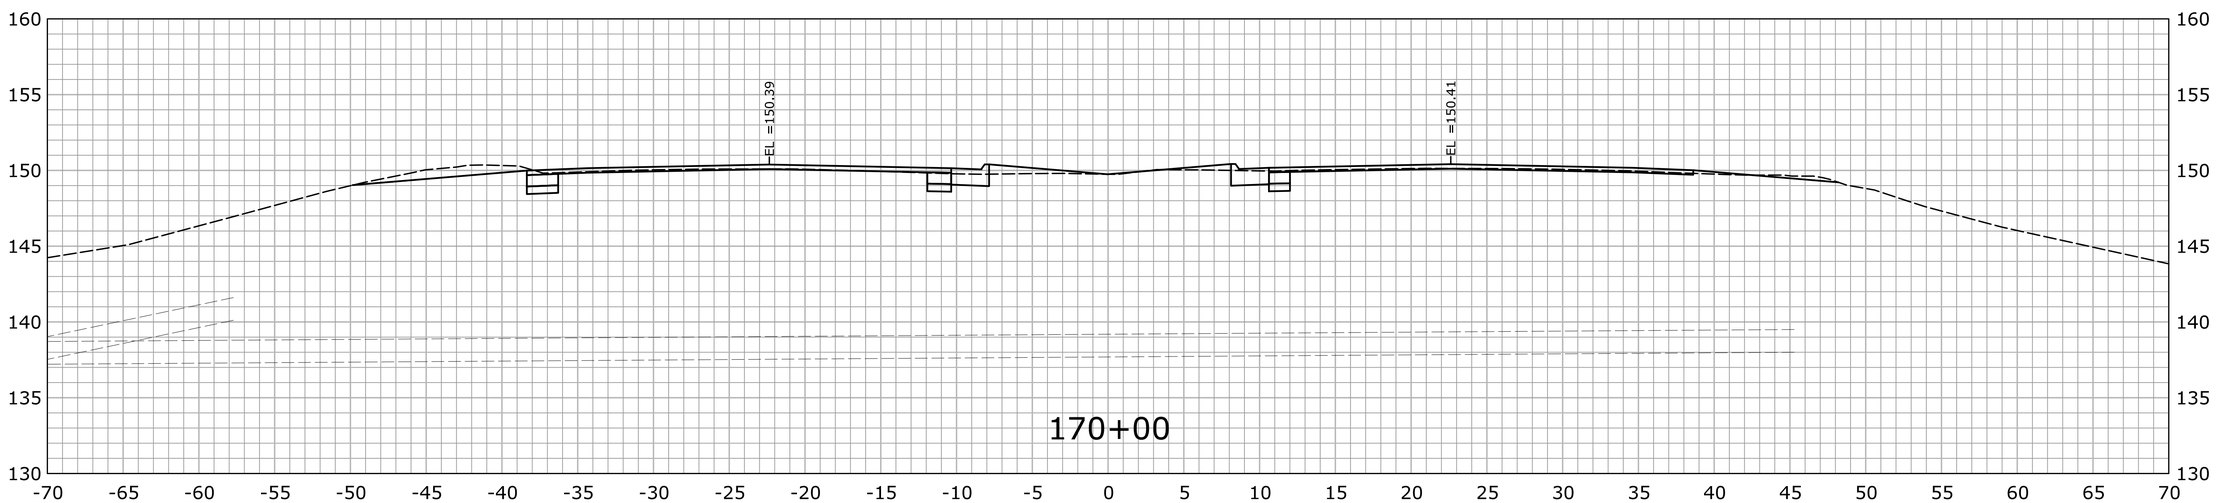

STA.170+00 TO STA.170+50

REV.	DATE	REVISION DESCRIPTION	SHEET NO.
-	-	-	-
-	-	-	-
-	-	-	-
-	-	-	-
-	-	-	-
-	-	-	-

THE INFORMATION, INCLUDING ESTIMATED QUANTITIES OF WORK, SHOWN ON THESE SHEETS IS BASED ON LIMITED INVESTIGATIONS BY THE STATE AND IS IN NO WAY WARRANTED TO INDICATE THE CONDITIONS OF ACTUAL QUANTITIES OF WORK WHICH WILL BE REQUIRED.

Plotted Date: 2/19/2013

DESIGNER/DRAFTER: **SN**

CHECKED BY: **MSC**

SCALE IN FEET

0 5 10

SCALE 1" = 5'

STATE OF CONNECTICUT
DEPARTMENT OF TRANSPORTATION

Filename: ...\HW_MSH_0135_0270_XSC-03_130+50_191+50.dgn

SIGNATURE/ BLOCK:

OFFICE OF ENGINEERING

APPROVED BY: DATE:

PROJECT TITLE:

MERRITT PARKWAY (ROUTE 15)
SAFETY IMPROVEMENTS, RESURFACING
ENHANCEMENTS AND BRIDGE IMPROVEMENTS

TOWN: **STAMFORD NEW CANAAN**

DRAWING TITLE: **CROSS SECTIONS**

PROJECT NO. **135-270**

DRAWING NO. **XSC-141**

SHEET NO. 01.06.043

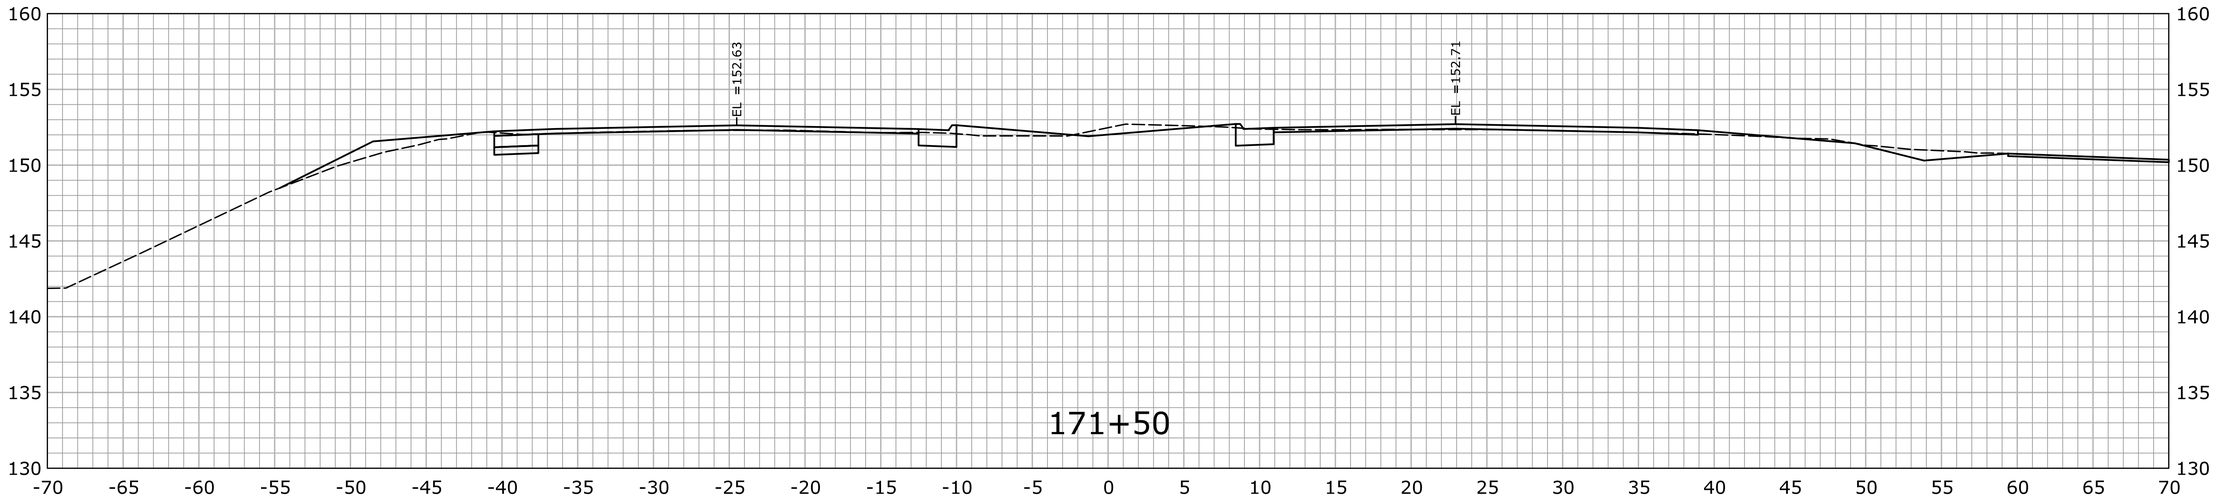

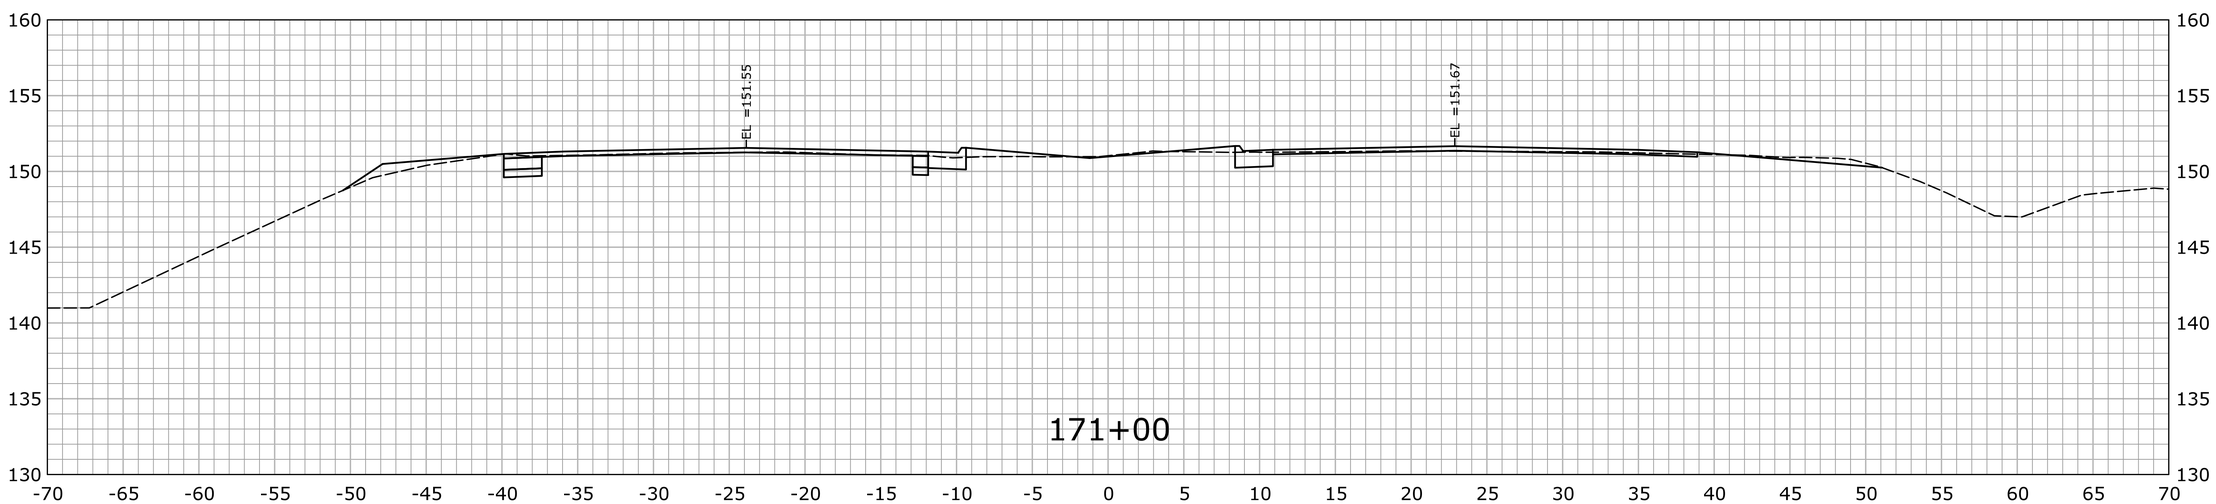

STA.171+00 TO STA.171+50

REV.	DATE	REVISION DESCRIPTION	SHEET NO.
-	-	-	-
-	-	-	-
-	-	-	-
-	-	-	-
-	-	-	-
-	-	-	-

THE INFORMATION, INCLUDING ESTIMATED QUANTITIES OF WORK, SHOWN ON THESE SHEETS IS BASED ON LIMITED INVESTIGATIONS BY THE STATE AND IS IN NO WAY WARRANTED TO INDICATE THE CONDITIONS OF ACTUAL QUANTITIES OF WORK WHICH WILL BE REQUIRED.

Plotted Date: 2/19/2013

DESIGNER/DRAFTER: **SN**

CHECKED BY: **MSC**

SCALE IN FEET

0 5 10

SCALE 1" = 5'

STATE OF CONNECTICUT
DEPARTMENT OF TRANSPORTATION

Filename: ...\HW_MSH_0135_0270_XSC-03_130+50_191+50.dgn

SIGNATURE/ BLOCK:

OFFICE OF ENGINEERING

APPROVED BY: DATE:

PROJECT TITLE:

MERRITT PARKWAY (ROUTE 15)
SAFETY IMPROVEMENTS, RESURFACING
ENHANCEMENTS AND BRIDGE IMPROVEMENTS

TOWN: **STAMFORD NEW CANAAN**

DRAWING TITLE: **CROSS SECTIONS**

PROJECT NO. **135-270**

DRAWING NO. **XSC-142**

SHEET NO. 01.06.044

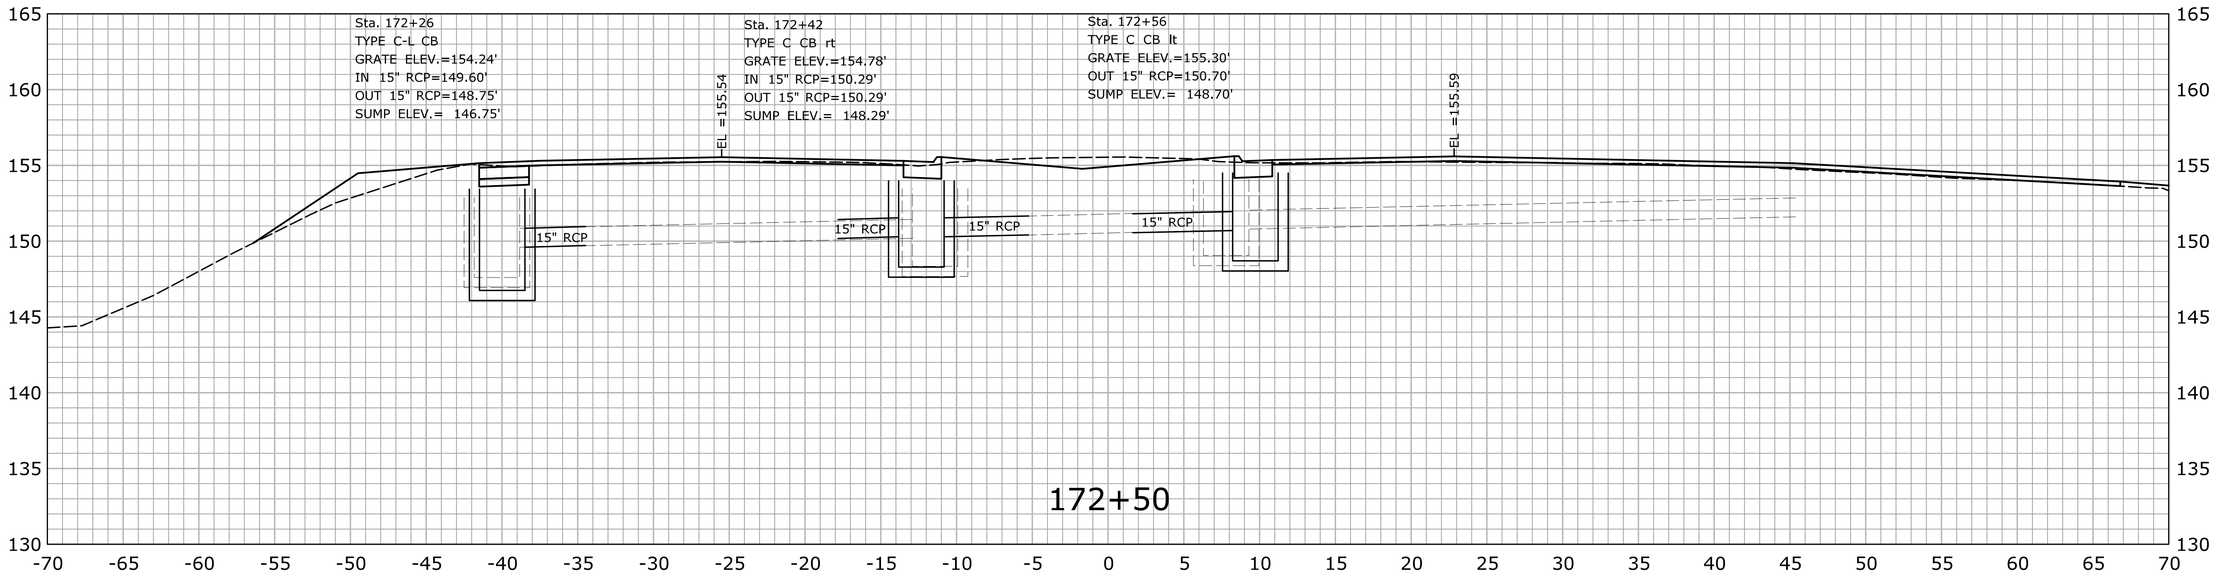

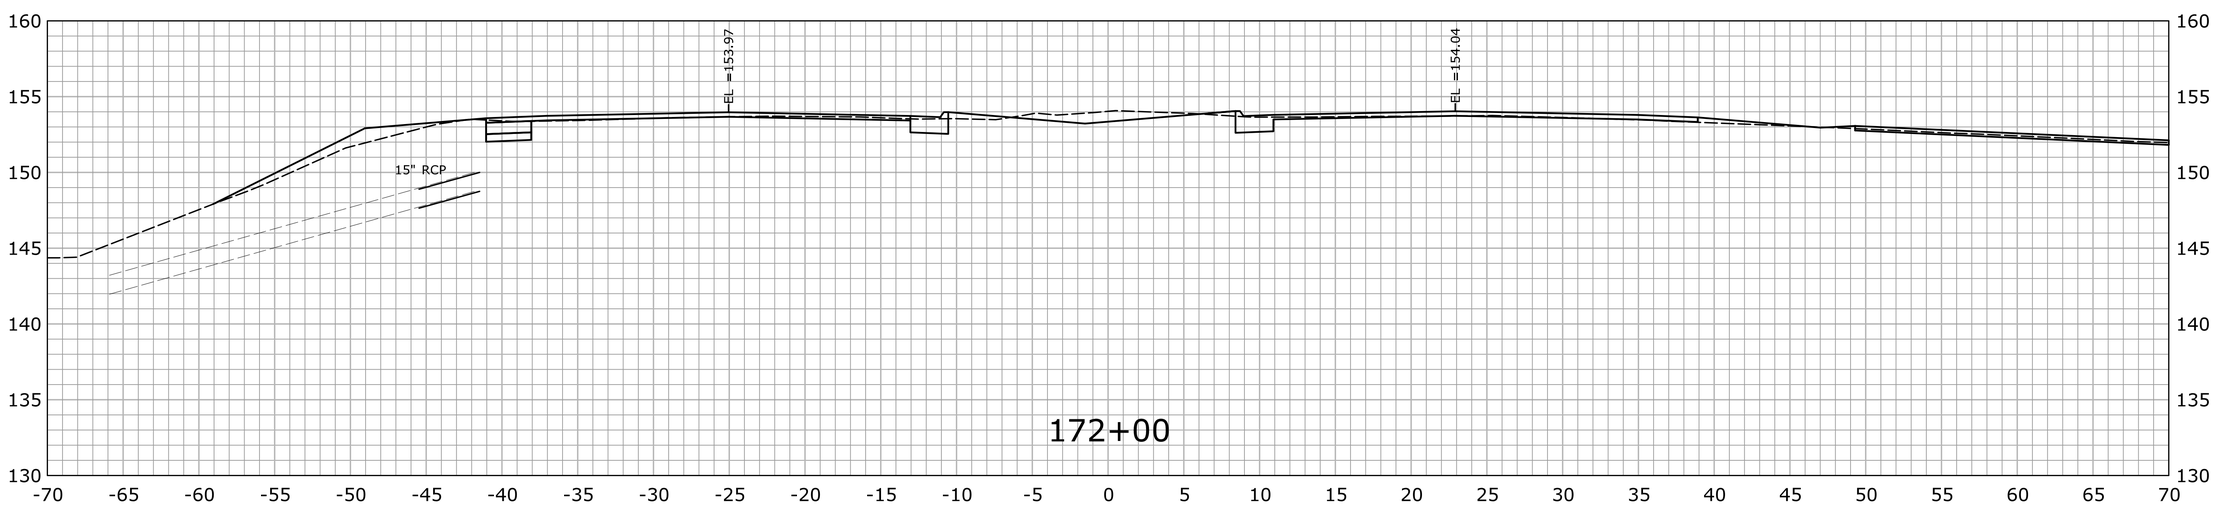

STA.172+00 TO STA.172+50

REV.	DATE	REVISION DESCRIPTION	SHEET NO.
-	-	-	-
-	-	-	-
-	-	-	-
-	-	-	-
-	-	-	-
-	-	-	-

THE INFORMATION, INCLUDING ESTIMATED QUANTITIES OF WORK, SHOWN ON THESE SHEETS IS BASED ON LIMITED INVESTIGATIONS BY THE STATE AND IS IN NO WAY WARRANTED TO INDICATE THE CONDITIONS OF ACTUAL QUANTITIES OF WORK WHICH WILL BE REQUIRED.

Plotted Date: 2/19/2013

DESIGNER/DRAFTER: SN

CHECKED BY: MSC

SCALE IN FEET

0 5 10

SCALE 1" = 5'

STATE OF CONNECTICUT
DEPARTMENT OF TRANSPORTATION

Filename: ...\HW_MSH_0135_0270_XSC-03_130+50_191+50.dgn

SIGNATURE/BLOCK:

OFFICE OF ENGINEERING

APPROVED BY: DATE:

PROJECT TITLE:

MERRITT PARKWAY (ROUTE 15)
SAFETY IMPROVEMENTS, RESURFACING
ENHANCEMENTS AND BRIDGE IMPROVEMENTS

TOWN: STAMFORD NEW CANAAN

DRAWING TITLE: CROSS SECTIONS

PROJECT NO. 135-270

DRAWING NO. XSC-143

SHEET NO. 01.06.045

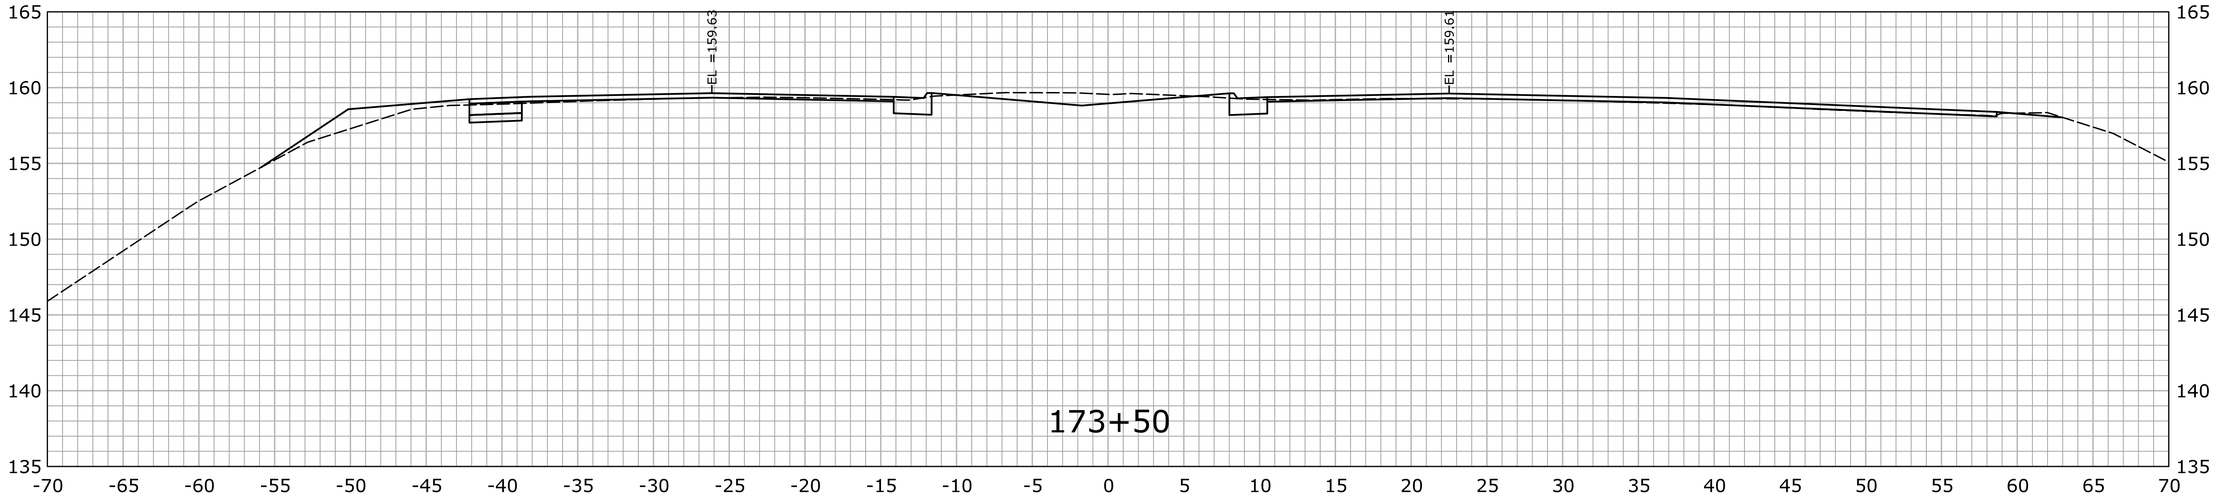

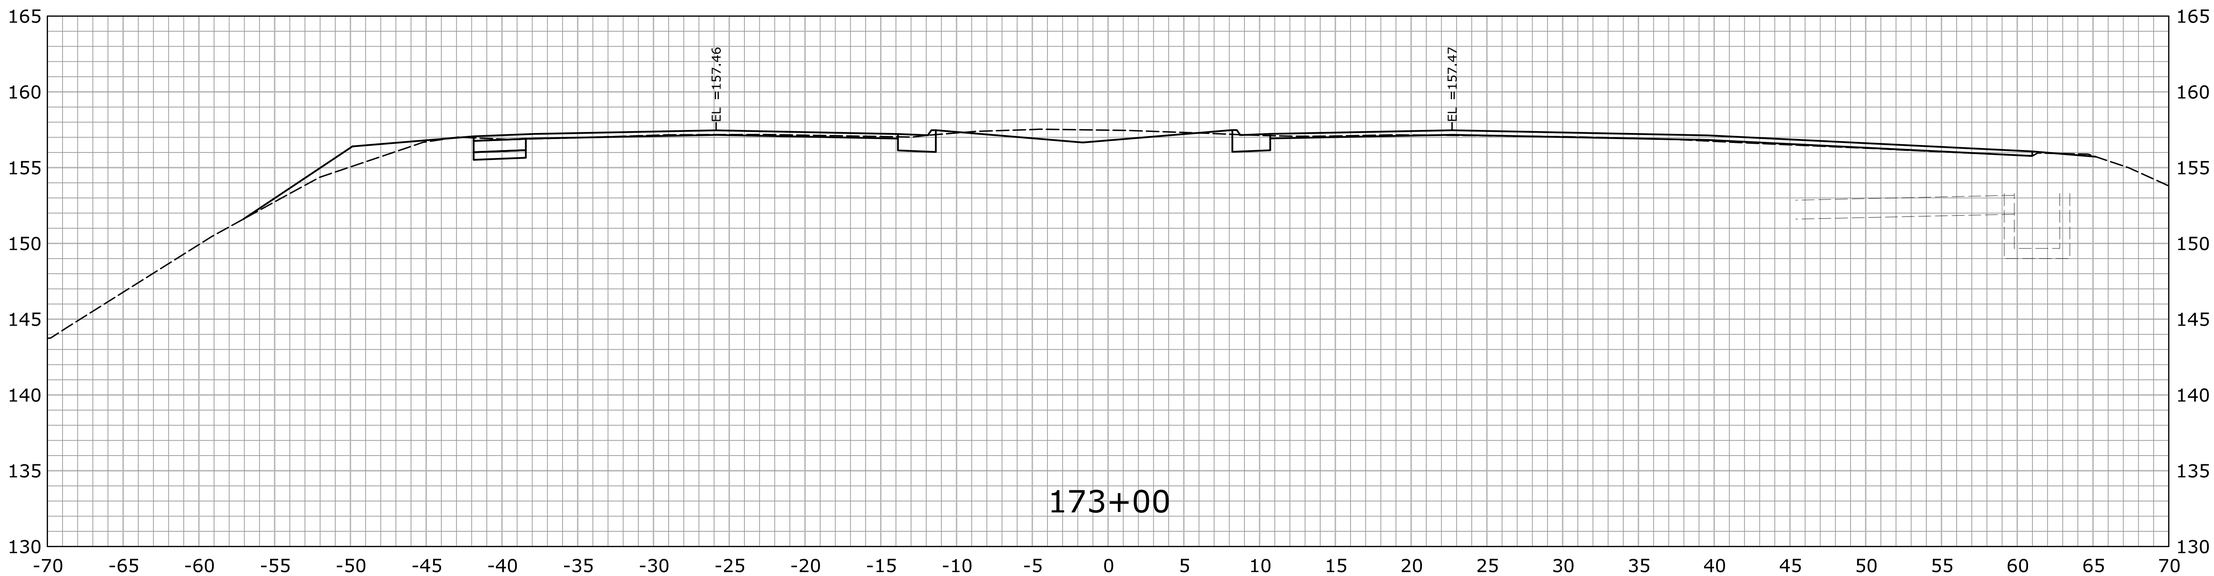

STA.173+00 TO STA.173+50

REV.	DATE	REVISION DESCRIPTION	SHEET NO.
-	-	-	-
-	-	-	-
-	-	-	-
-	-	-	-
-	-	-	-
-	-	-	-

THE INFORMATION, INCLUDING ESTIMATED QUANTITIES OF WORK, SHOWN ON THESE SHEETS IS BASED ON LIMITED INVESTIGATIONS BY THE STATE AND IS IN NO WAY WARRANTED TO INDICATE THE CONDITIONS OF ACTUAL QUANTITIES OF WORK WHICH WILL BE REQUIRED.

Plotted Date: 2/19/2013

DESIGNER/DRAFTER: **SN**

CHECKED BY: **MSC**

SCALE IN FEET

0 5 10

SCALE 1" = 5'

STATE OF CONNECTICUT
DEPARTMENT OF TRANSPORTATION

Filename: ...\HW_MSH_0135_0270_XSC-03_130+50_191+50.dgn

SIGNATURE/ BLOCK:

OFFICE OF ENGINEERING

APPROVED BY: DATE:

PROJECT TITLE:

MERRITT PARKWAY (ROUTE 15)
SAFETY IMPROVEMENTS, RESURFACING
ENHANCEMENTS AND BRIDGE IMPROVEMENTS

TOWN: **STAMFORD NEW CANAAN**

DRAWING TITLE: **CROSS SECTIONS**

PROJECT NO. **135-270**

DRAWING NO. **XSC-144**

SHEET NO. 01.06.046

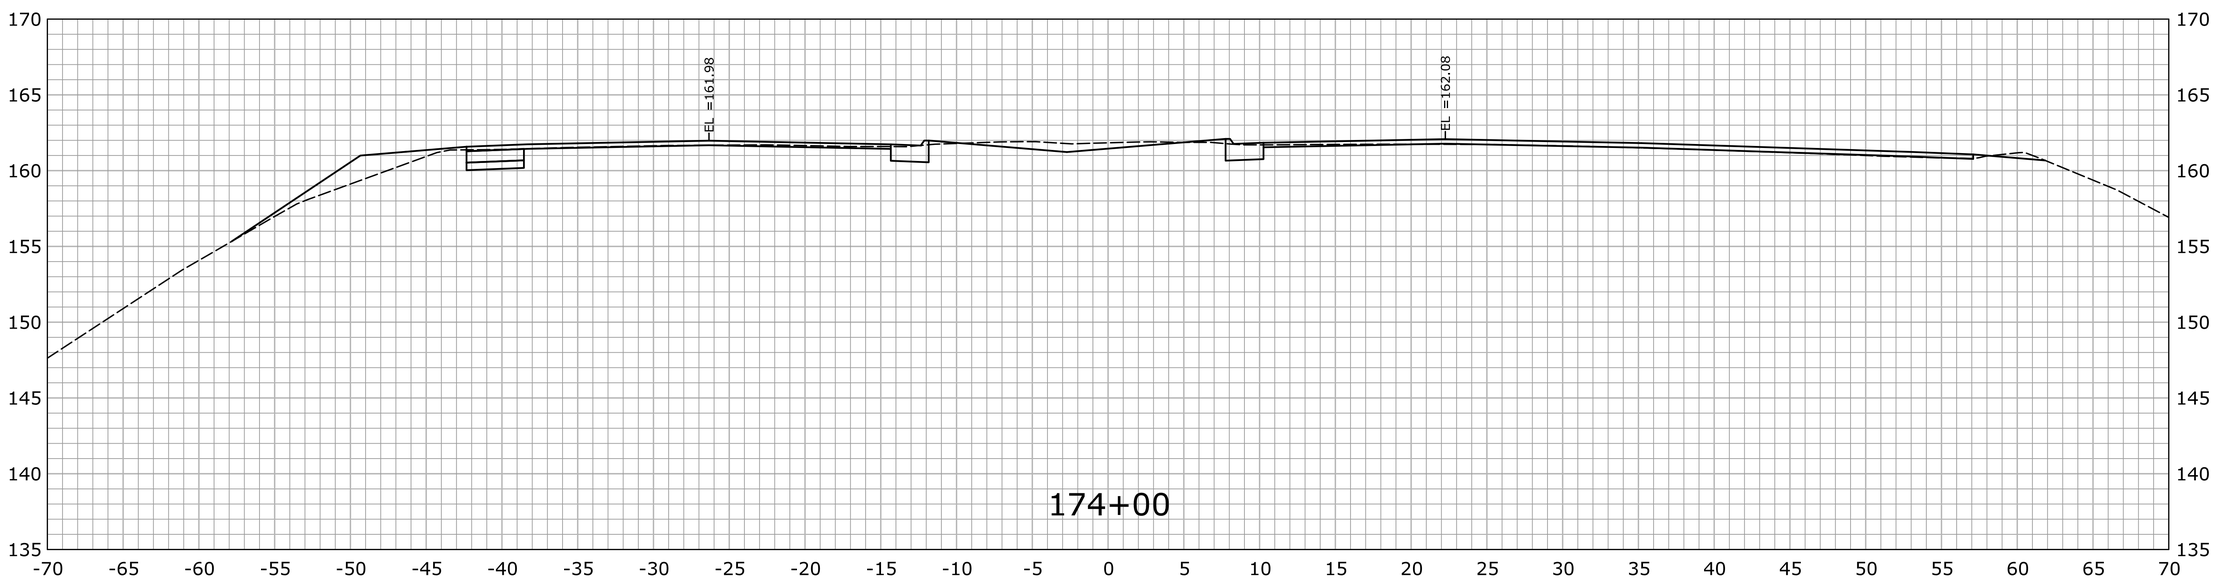

STA.174+00 TO STA.174+50

REV.	DATE	REVISION DESCRIPTION	SHEET NO.
-	-	-	-
-	-	-	-
-	-	-	-
-	-	-	-
-	-	-	-
-	-	-	-

THE INFORMATION, INCLUDING ESTIMATED QUANTITIES OF WORK, SHOWN ON THESE SHEETS IS BASED ON LIMITED INVESTIGATIONS BY THE STATE AND IS IN NO WAY WARRANTED TO INDICATE THE CONDITIONS OF ACTUAL QUANTITIES OF WORK WHICH WILL BE REQUIRED.

Plotted Date: 2/19/2013

DESIGNER/DRAFTER: **SN**

CHECKED BY: **MSC**

SCALE IN FEET

0 5 10

SCALE 1" = 5'

STATE OF CONNECTICUT
DEPARTMENT OF TRANSPORTATION

Filename: ...\HW_MSH_0135_0270_XSC-03_130+50_191+50.dgn

SIGNATURE/ BLOCK:

OFFICE OF ENGINEERING

APPROVED BY: DATE:

PROJECT TITLE:

MERRITT PARKWAY (ROUTE 15)
SAFETY IMPROVEMENTS, RESURFACING
ENHANCEMENTS AND BRIDGE IMPROVEMENTS

TOWN: **STAMFORD NEW CANAAN**

DRAWING TITLE: **CROSS SECTIONS**

PROJECT NO. **135-270**

DRAWING NO. **XSC-145**

SHEET NO. 01.06.047

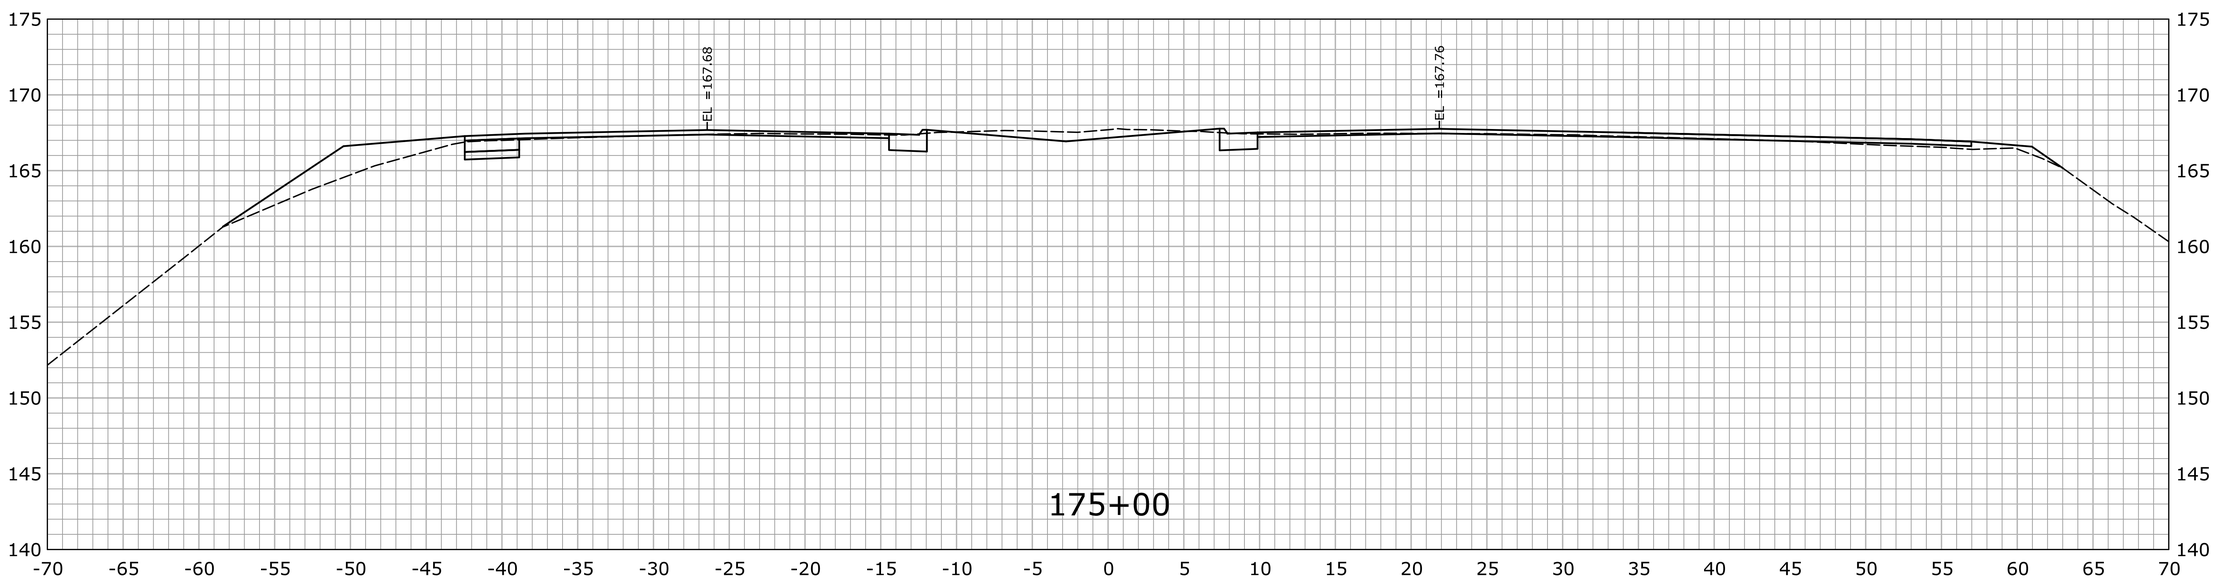

STA.175+00 TO STA.175+50

REV.	DATE	REVISION DESCRIPTION	SHEET NO.
-	-	-	-
-	-	-	-
-	-	-	-
-	-	-	-
-	-	-	-
-	-	-	-

THE INFORMATION, INCLUDING ESTIMATED QUANTITIES OF WORK, SHOWN ON THESE SHEETS IS BASED ON LIMITED INVESTIGATIONS BY THE STATE AND IS IN NO WAY WARRANTED TO INDICATE THE CONDITIONS OF ACTUAL QUANTITIES OF WORK WHICH WILL BE REQUIRED.

Plotted Date: 2/19/2013

DESIGNER/DRAFTER: **SN**

CHECKED BY: **MSC**

SCALE IN FEET

0 5 10

SCALE 1" = 5'

STATE OF CONNECTICUT
DEPARTMENT OF TRANSPORTATION

Filename: ...\HW_MSH_0135_0270_XSC-03_130+50_191+50.dgn

SIGNATURE/ BLOCK:

OFFICE OF ENGINEERING

APPROVED BY: DATE:

PROJECT TITLE:

MERRITT PARKWAY (ROUTE 15)
SAFETY IMPROVEMENTS, RESURFACING
ENHANCEMENTS AND BRIDGE IMPROVEMENTS

TOWN:

STAMFORD
NEW CANAAN

DRAWING TITLE:

CROSS SECTIONS

PROJECT NO. **135-270**

DRAWING NO. **XSC-146**

SHEET NO. 01.06.048

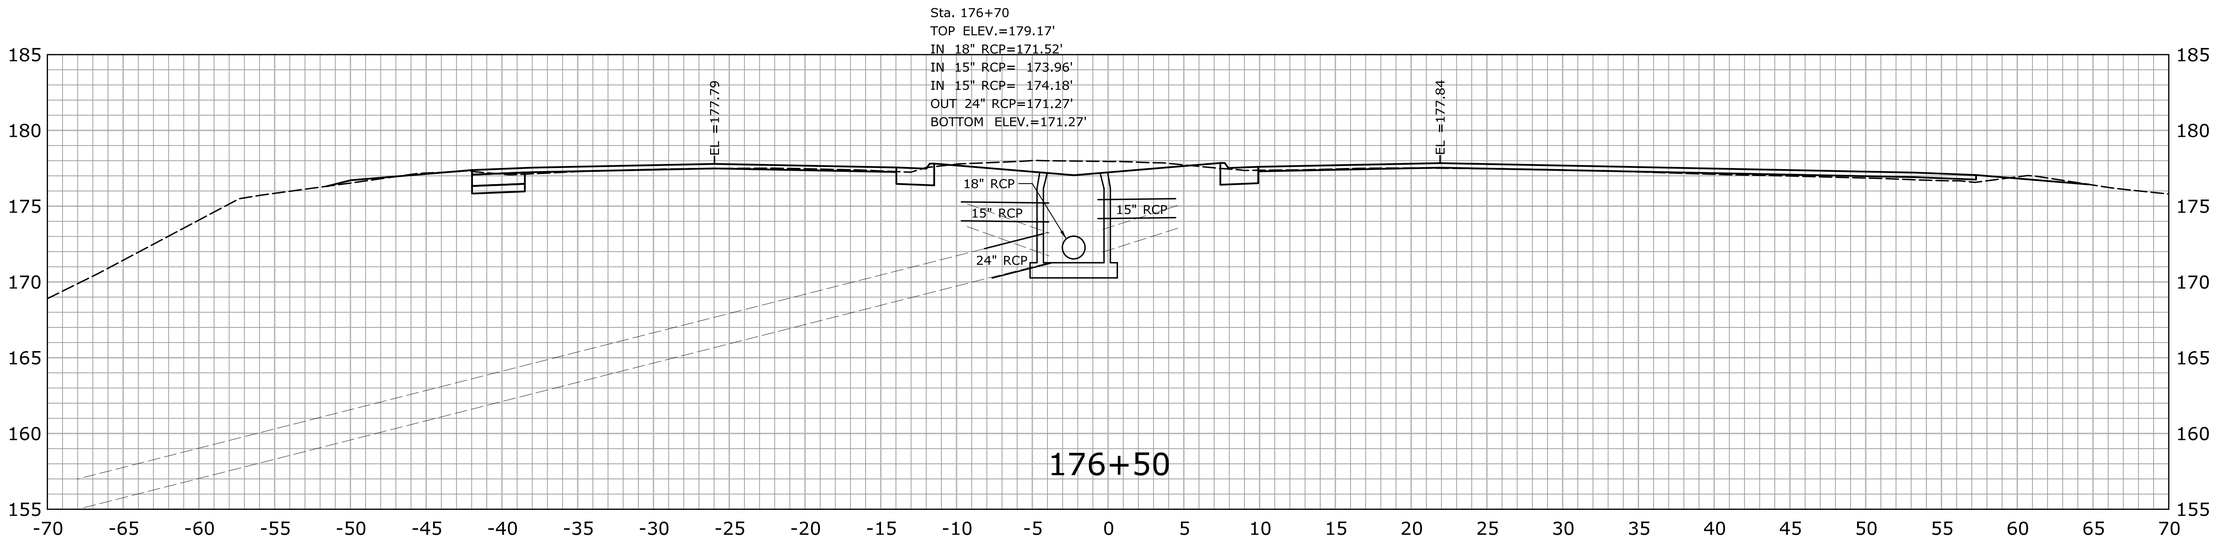

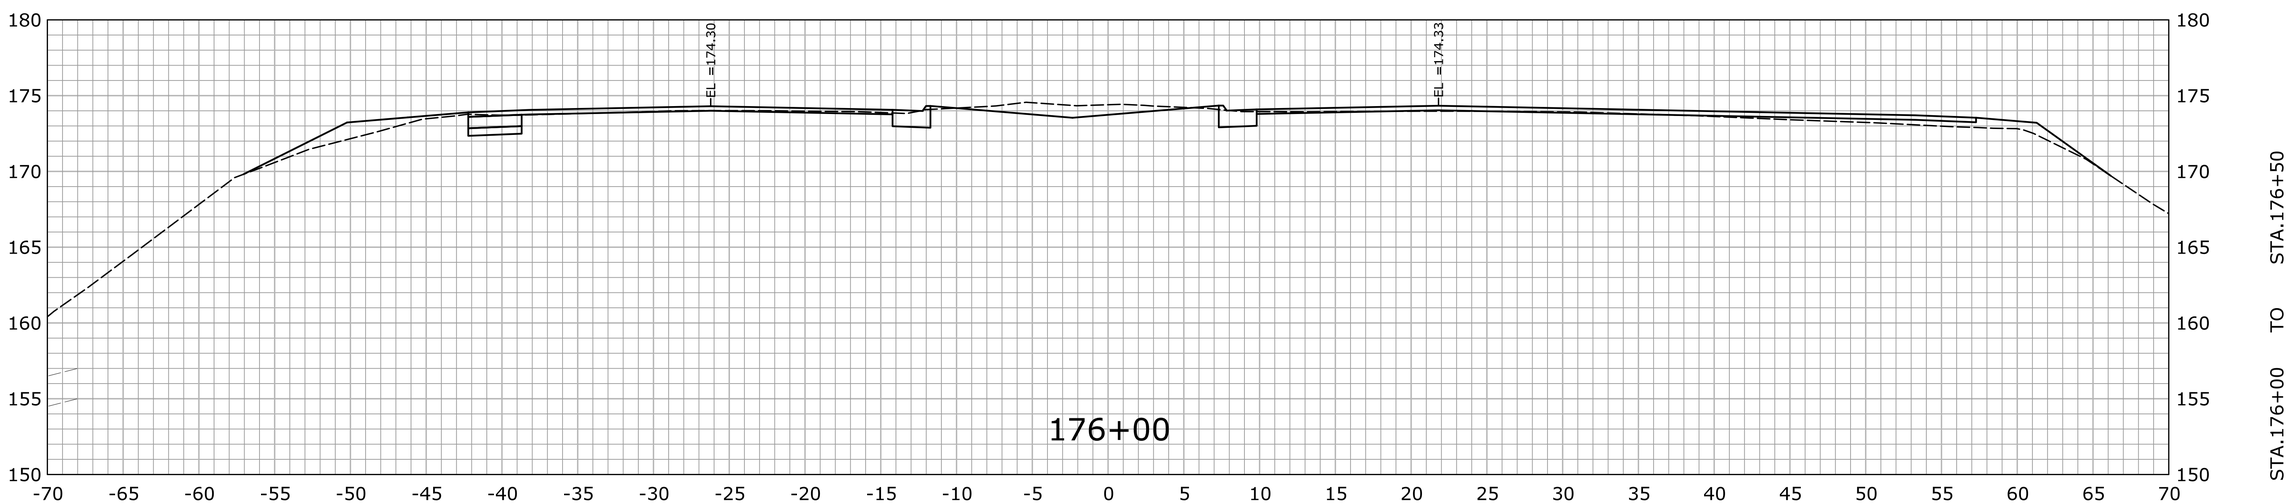

REV.	DATE	REVISION DESCRIPTION	SHEET NO.
-	-	-	-
-	-	-	-
-	-	-	-
-	-	-	-
-	-	-	-
-	-	-	-

THE INFORMATION, INCLUDING ESTIMATED QUANTITIES OF WORK, SHOWN ON THESE SHEETS IS BASED ON LIMITED INVESTIGATIONS BY THE STATE AND IS IN NO WAY WARRANTED TO INDICATE THE CONDITIONS OF ACTUAL QUANTITIES OF WORK WHICH WILL BE REQUIRED.

Plotted Date: 2/19/2013

DESIGNER/DRAFTER: **SN**

CHECKED BY: **MSC**

SCALE IN FEET

0 5 10

SCALE 1" = 5'

STATE OF CONNECTICUT
DEPARTMENT OF TRANSPORTATION

Filename: ...\HW_MSH_0135_0270_XSC-03_130+50_191+50.dgn

SIGNATURE/ BLOCK:

OFFICE OF ENGINEERING

APPROVED BY: DATE:

PROJECT TITLE:

MERRITT PARKWAY (ROUTE 15)
SAFETY IMPROVEMENTS, RESURFACING
ENHANCEMENTS AND BRIDGE IMPROVEMENTS

TOWN: **STAMFORD**
NEW CANAAN

DRAWING TITLE:

CROSS SECTIONS

PROJECT NO. **135-270**

DRAWING NO. **XSC-147**

SHEET NO. 01.06.049

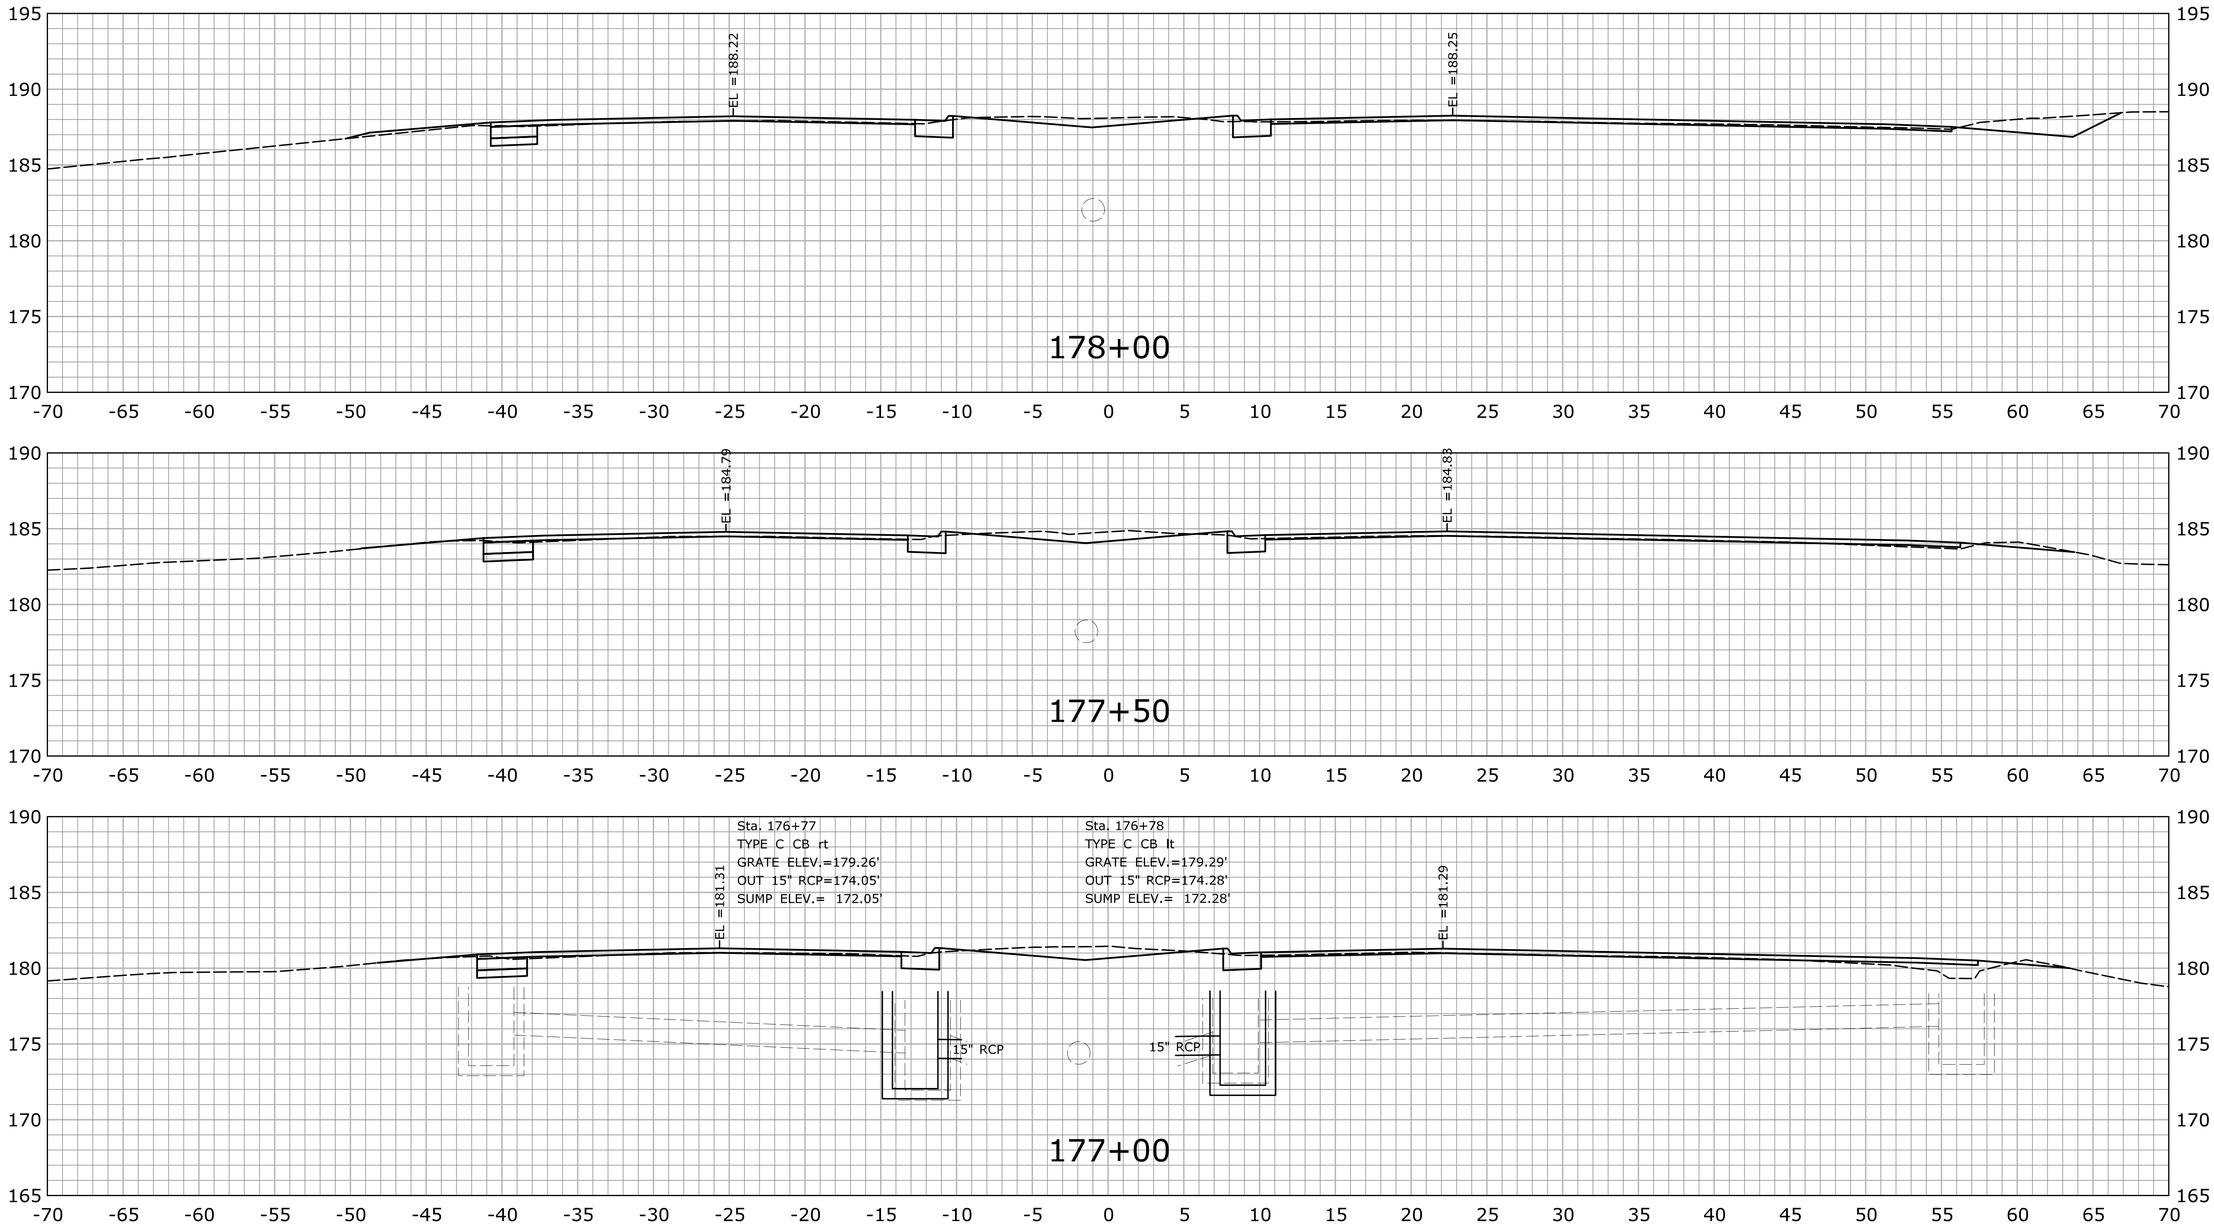

REV.	DATE	REVISION DESCRIPTION	SHEET NO.
-	-	-	-
-	-	-	-
-	-	-	-
-	-	-	-
-	-	-	-
-	-	-	-

THE INFORMATION, INCLUDING ESTIMATED QUANTITIES OF WORK, SHOWN ON THESE SHEETS IS BASED ON LIMITED INVESTIGATIONS BY THE STATE AND IS IN NO WAY WARRANTED TO INDICATE THE CONDITIONS OF ACTUAL QUANTITIES OF WORK WHICH WILL BE REQUIRED.

Plotted Date: 2/19/2013

DESIGNER/DRAFTER: **SN**

CHECKED BY: **MSC**

SCALE IN FEET

0 5 10

SCALE 1" = 5'

STATE OF CONNECTICUT
DEPARTMENT OF TRANSPORTATION

Filename: ...\HW_MSH_0135_0270_XSC-03_130+50_191+50.dgn

SIGNATURE/ BLOCK:

OFFICE OF ENGINEERING

APPROVED BY: DATE:

PROJECT TITLE:

MERRITT PARKWAY (ROUTE 15)
SAFETY IMPROVEMENTS, RESURFACING
ENHANCEMENTS AND BRIDGE IMPROVEMENTS

TOWN: **STAMFORD**
NEW CANAAN

DRAWING TITLE: **CROSS SECTIONS**

PROJECT NO. **135-270**

DRAWING NO. **XSC-148**

SHEET NO. 01.06.050

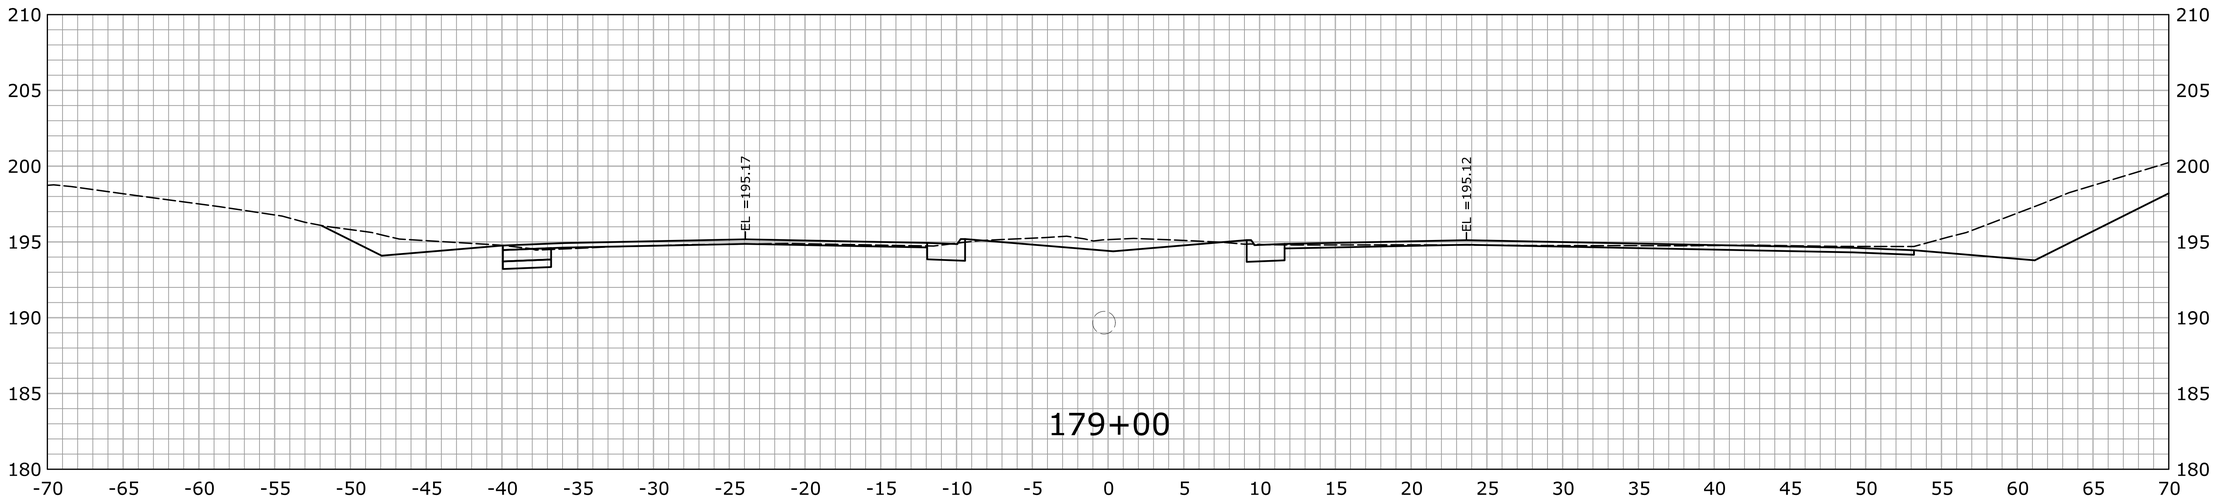

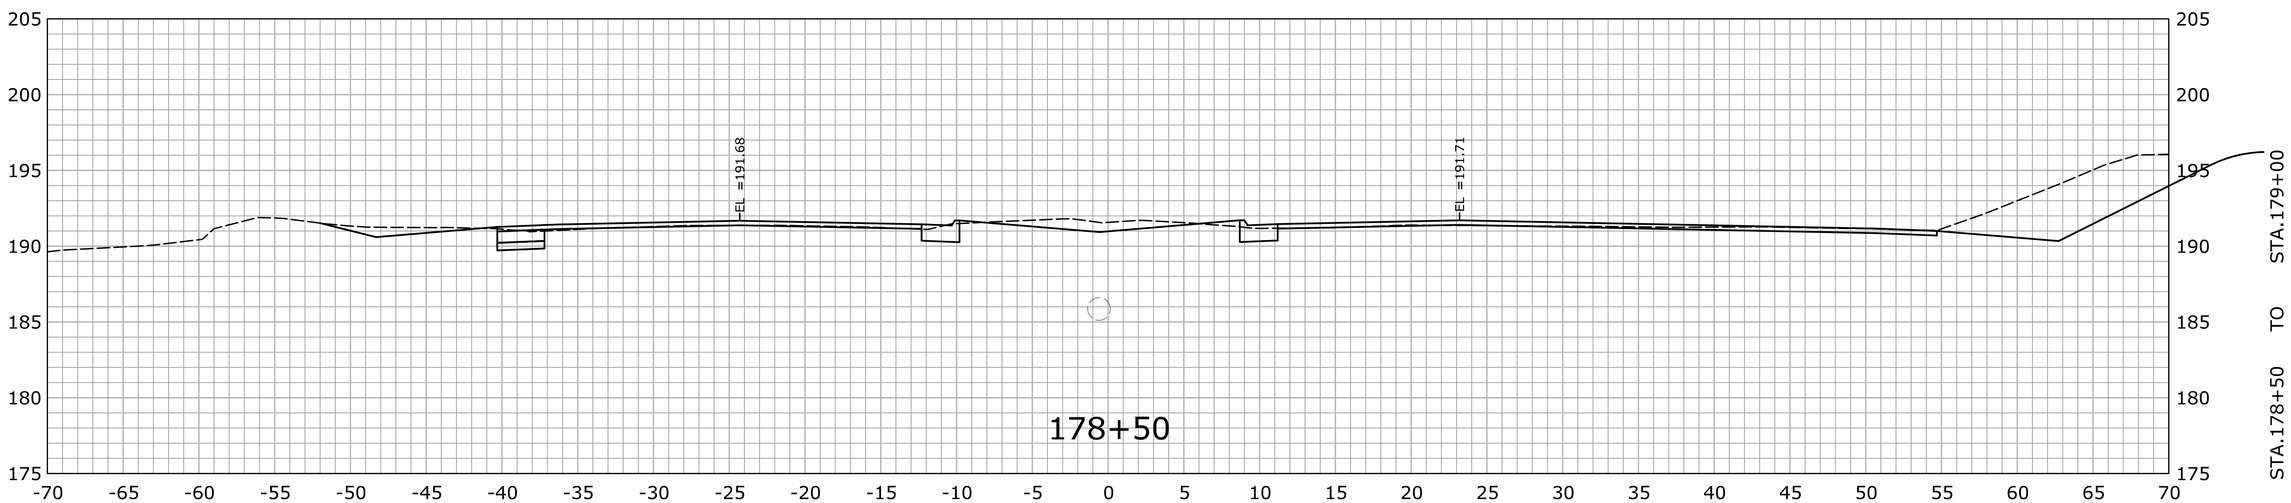

REV.	DATE	REVISION DESCRIPTION	SHEET NO.
-	-	-	-
-	-	-	-
-	-	-	-
-	-	-	-
-	-	-	-
-	-	-	-

THE INFORMATION, INCLUDING ESTIMATED QUANTITIES OF WORK, SHOWN ON THESE SHEETS IS BASED ON LIMITED INVESTIGATIONS BY THE STATE AND IS IN NO WAY WARRANTED TO INDICATE THE CONDITIONS OF ACTUAL QUANTITIES OF WORK WHICH WILL BE REQUIRED.

Plotted Date: 2/19/2013

DESIGNER/DRAFTER: **SN**

CHECKED BY: **MSC**

SCALE IN FEET

0 5 10

SCALE 1" = 5'

STATE OF CONNECTICUT
DEPARTMENT OF TRANSPORTATION

Filename: ...\HW_MSH_0135_0270_XSC-03_130+50_191+50.dgn

SIGNATURE/ BLOCK:

OFFICE OF ENGINEERING

APPROVED BY: DATE:

PROJECT TITLE:

MERRITT PARKWAY (ROUTE 15)
SAFETY IMPROVEMENTS, RESURFACING
ENHANCEMENTS AND BRIDGE IMPROVEMENTS

TOWN: **STAMFORD**
NEW CANAAN

DRAWING TITLE: **CROSS SECTIONS**

PROJECT NO. **135-270**

DRAWING NO. **XSC-149**

SHEET NO. 01.06.051

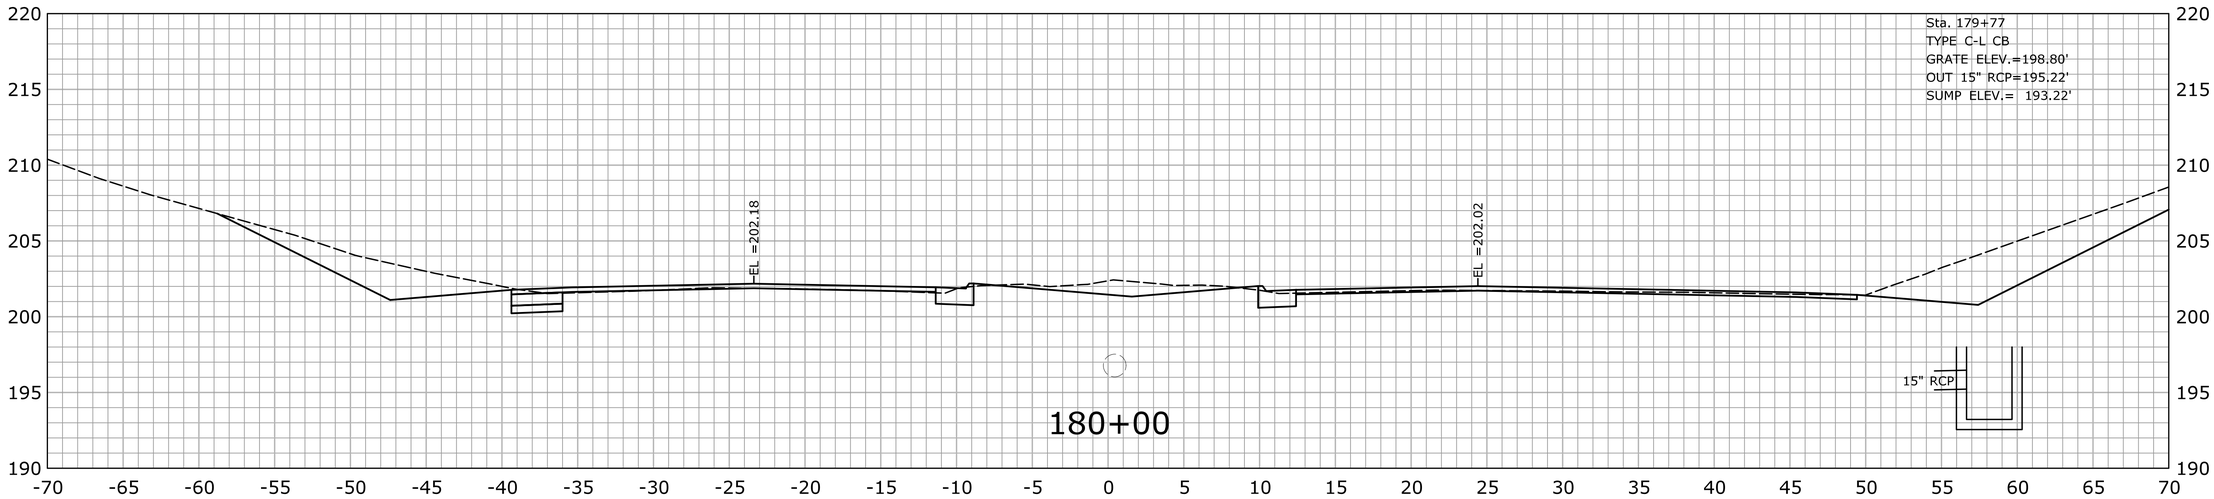

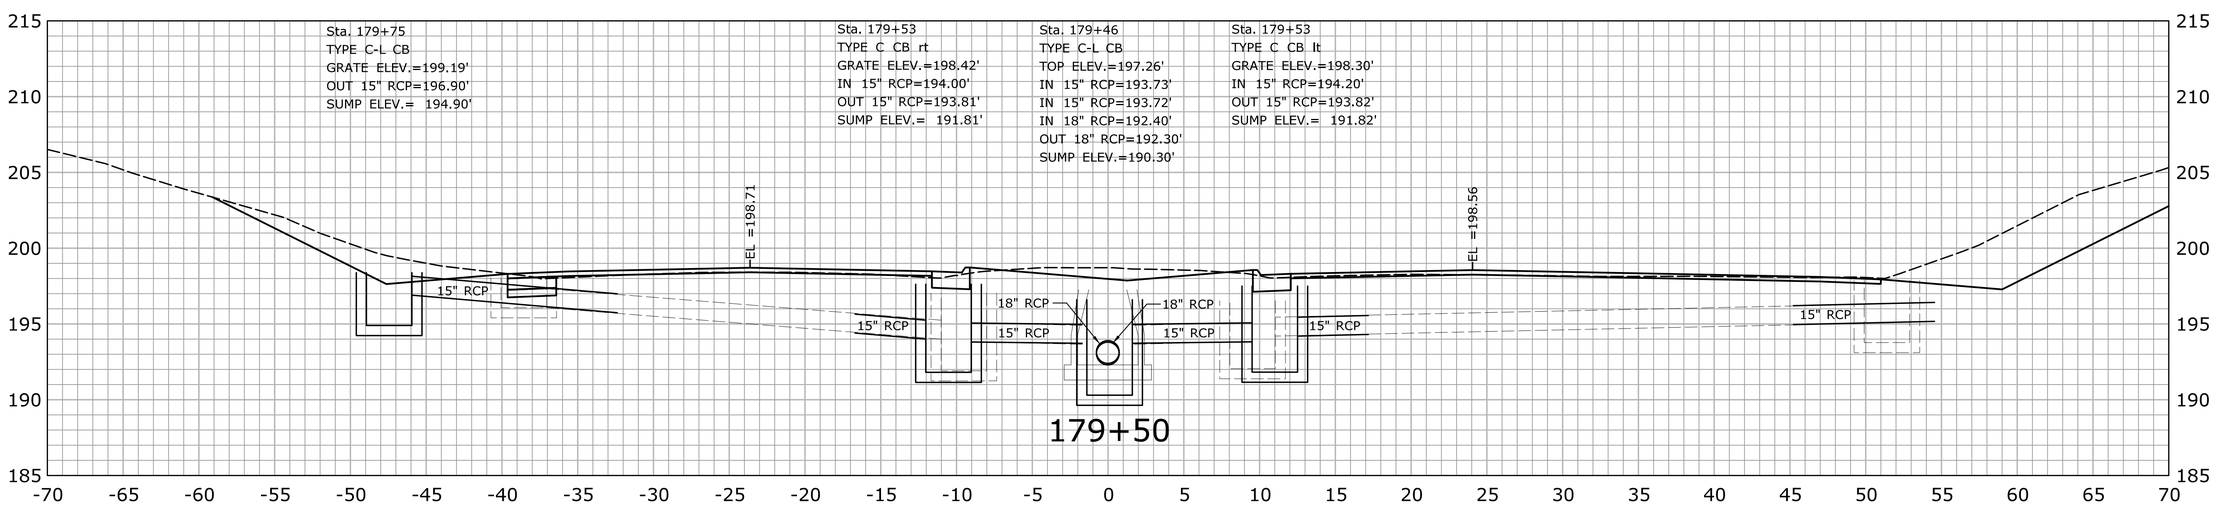

STA.179+50 TO STA.180+00

REV.	DATE	REVISION DESCRIPTION	SHEET NO.
-	-	-	-
-	-	-	-
-	-	-	-
-	-	-	-
-	-	-	-
-	-	-	-

THE INFORMATION, INCLUDING ESTIMATED QUANTITIES OF WORK, SHOWN ON THESE SHEETS IS BASED ON LIMITED INVESTIGATIONS BY THE STATE AND IS IN NO WAY WARRANTED TO INDICATE THE CONDITIONS OF ACTUAL QUANTITIES OF WORK WHICH WILL BE REQUIRED.

Plotted Date: 2/19/2013

DESIGNER/DRAFTER: **SN**

CHECKED BY: **MSC**

SCALE IN FEET

0 5 10

SCALE 1" = 5'

STATE OF CONNECTICUT
DEPARTMENT OF TRANSPORTATION

Filename: ...\HW_MSH_0135_0270_XSC-03_130+50_191+50.dgn

SIGNATURE/BLOCK:

OFFICE OF ENGINEERING

APPROVED BY: DATE:

PROJECT TITLE:

MERRITT PARKWAY (ROUTE 15)
SAFETY IMPROVEMENTS, RESURFACING
ENHANCEMENTS AND BRIDGE IMPROVEMENTS

TOWN: **STAMFORD NEW CANAAN**

DRAWING TITLE: **CROSS SECTIONS**

PROJECT NO. **135-270**

DRAWING NO. **XSC-150**

SHEET NO. 01.06.052

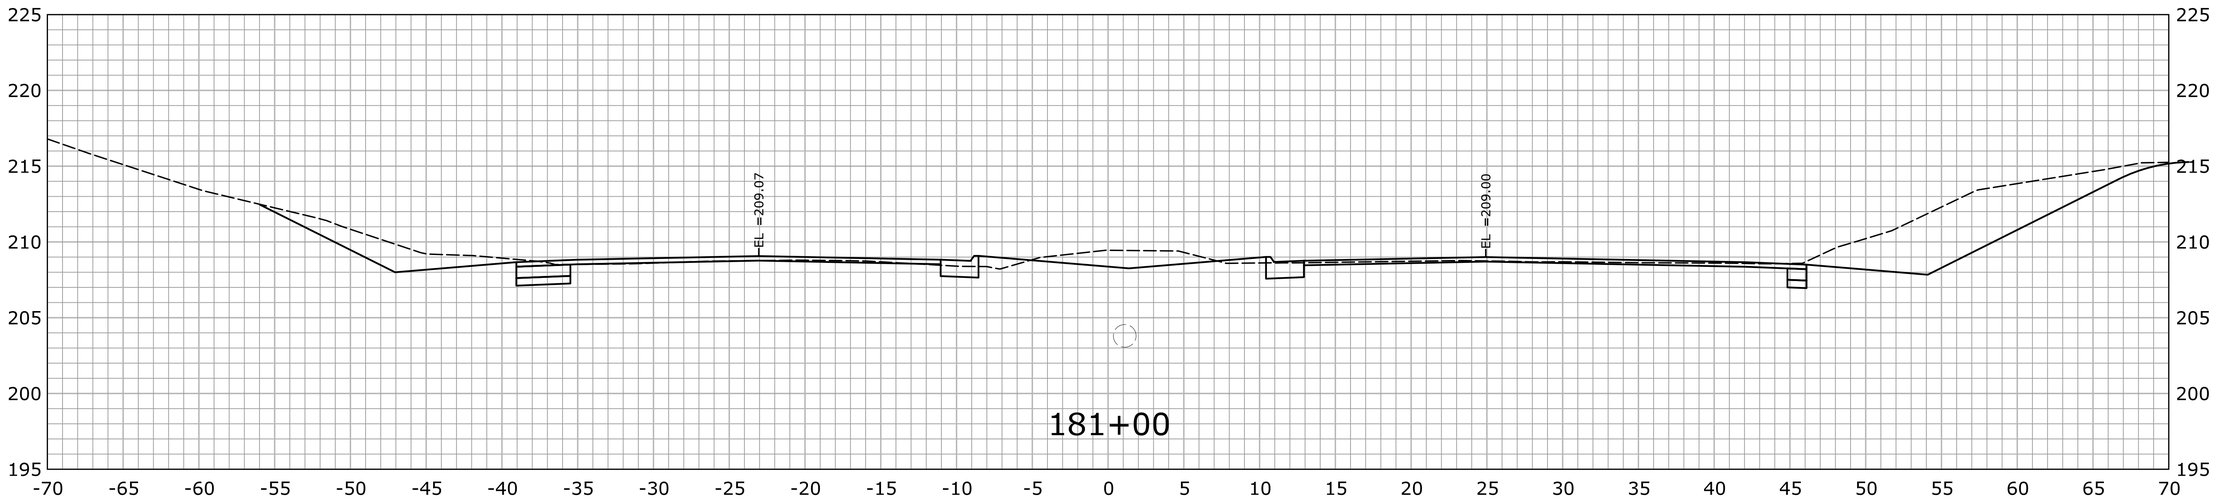

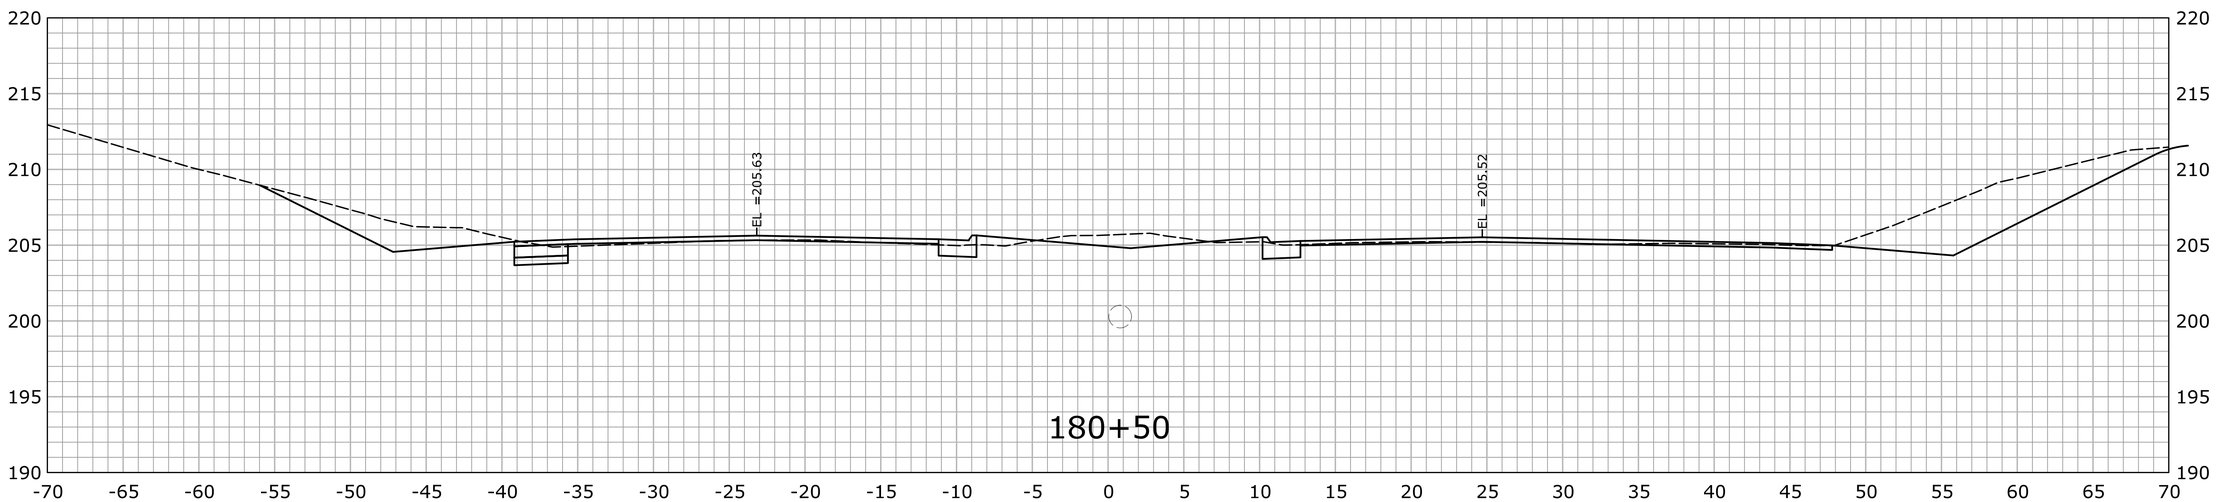

STA.180+50 TO STA.181+00

REV.	DATE	REVISION DESCRIPTION	SHEET NO.
-	-	-	-
-	-	-	-
-	-	-	-
-	-	-	-
-	-	-	-
-	-	-	-

THE INFORMATION, INCLUDING ESTIMATED QUANTITIES OF WORK, SHOWN ON THESE SHEETS IS BASED ON LIMITED INVESTIGATIONS BY THE STATE AND IS IN NO WAY WARRANTED TO INDICATE THE CONDITIONS OF ACTUAL QUANTITIES OF WORK WHICH WILL BE REQUIRED.

Plotted Date: 2/19/2013

DESIGNER/DRAFTER: **SN**

CHECKED BY: **MSC**

SCALE IN FEET

0 5 10

SCALE 1" = 5'

STATE OF CONNECTICUT
DEPARTMENT OF TRANSPORTATION

Filename: ...\HW_MSH_0135_0270_XSC-03_130+50_191+50.dgn

SIGNATURE/ BLOCK:

OFFICE OF ENGINEERING

APPROVED BY: DATE:

PROJECT TITLE:

MERRITT PARKWAY (ROUTE 15)
SAFETY IMPROVEMENTS, RESURFACING
ENHANCEMENTS AND BRIDGE IMPROVEMENTS

TOWN: **STAMFORD NEW CANAAN**

DRAWING TITLE: **CROSS SECTIONS**

PROJECT NO. **135-270**

DRAWING NO. **XSC-151**

SHEET NO. 01.06.053

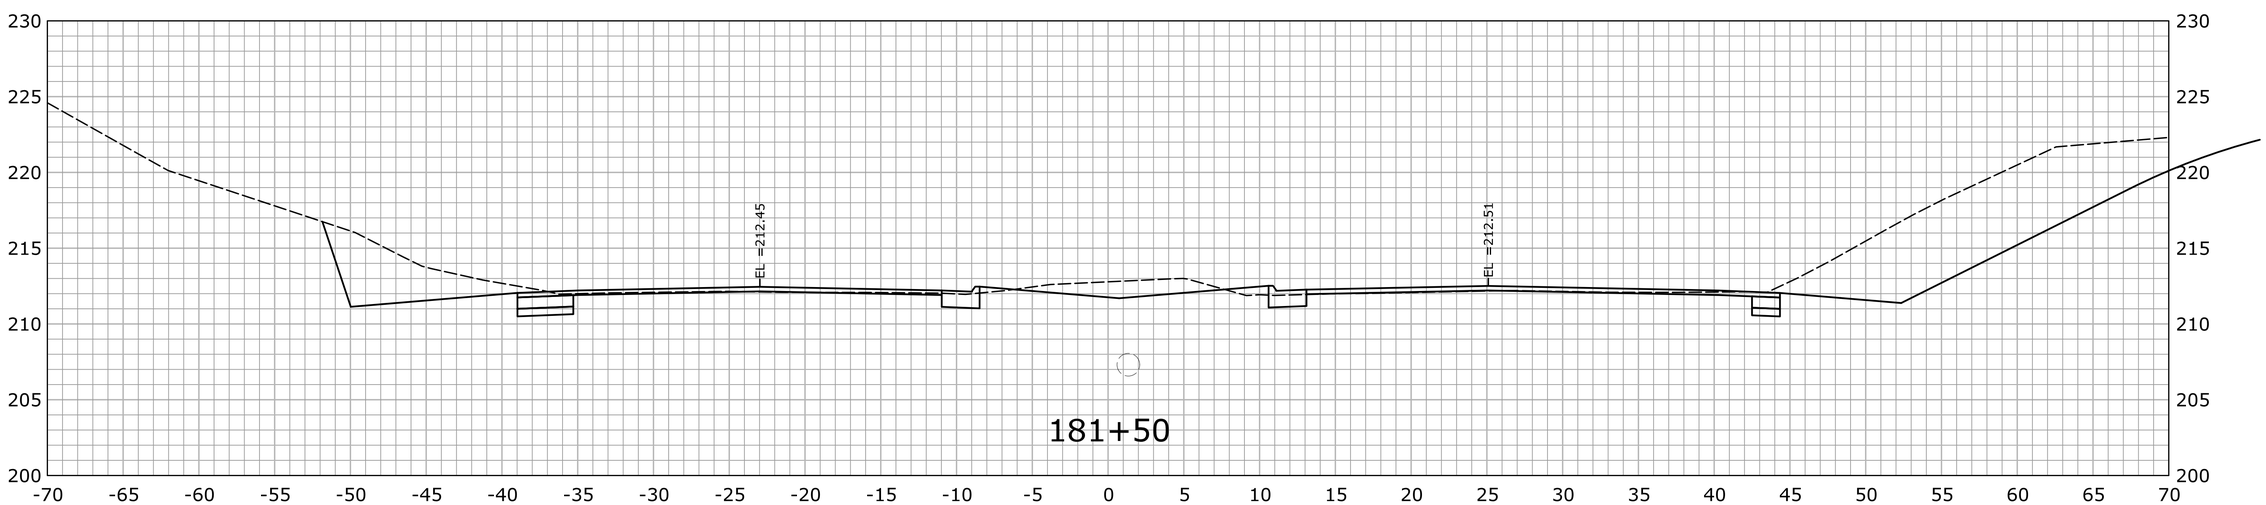

STA.181+50 TO STA.182+00

REV.	DATE	REVISION DESCRIPTION	SHEET NO.
-	-	-	-
-	-	-	-
-	-	-	-
-	-	-	-
-	-	-	-
-	-	-	-

THE INFORMATION, INCLUDING ESTIMATED QUANTITIES OF WORK, SHOWN ON THESE SHEETS IS BASED ON LIMITED INVESTIGATIONS BY THE STATE AND IS IN NO WAY WARRANTED TO INDICATE THE CONDITIONS OF ACTUAL QUANTITIES OF WORK WHICH WILL BE REQUIRED.

Plotted Date: 2/19/2013

DESIGNER/DRAFTER: **SN**

CHECKED BY: **MSC**

SCALE IN FEET

0 5 10

SCALE 1" = 5'

STATE OF CONNECTICUT
DEPARTMENT OF TRANSPORTATION

Filename: ...\HW_MSH_0135_0270_XSC-03_130+50_191+50.dgn

SIGNATURE/ BLOCK:

OFFICE OF ENGINEERING

APPROVED BY: DATE:

PROJECT TITLE:

MERRITT PARKWAY (ROUTE 15)
SAFETY IMPROVEMENTS, RESURFACING
ENHANCEMENTS AND BRIDGE IMPROVEMENTS

TOWN: **STAMFORD**
NEW CANAAN

DRAWING TITLE:

CROSS SECTIONS

PROJECT NO. **135-270**

DRAWING NO. **XSC-152**

SHEET NO. 01.06.054

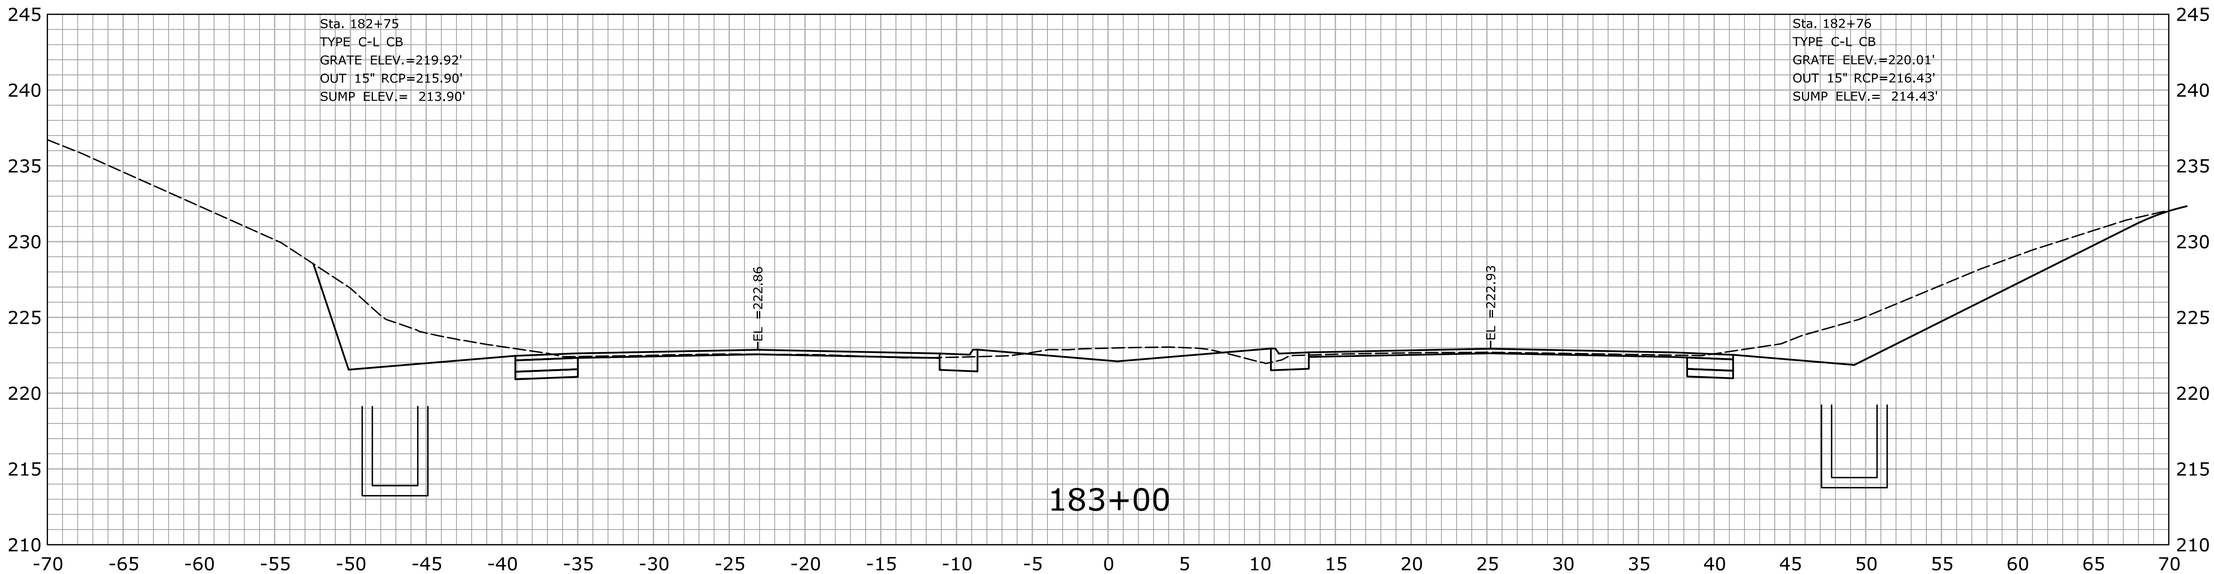

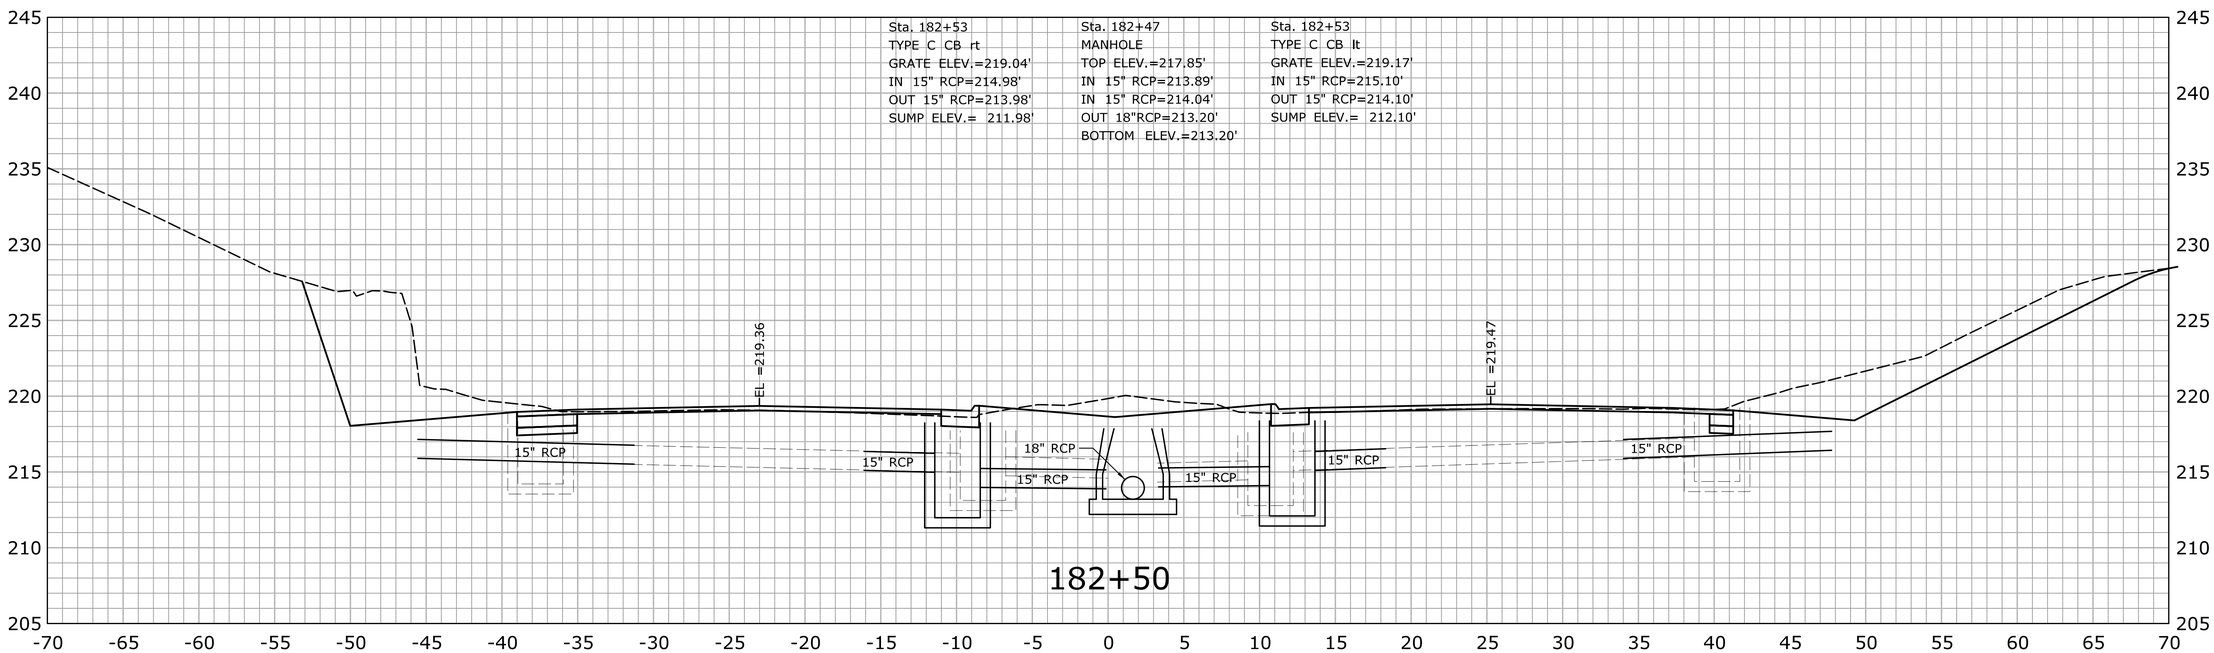

STA.182+50 TO STA.183+00

REV.	DATE	REVISION DESCRIPTION	SHEET NO.
-	-	-	-
-	-	-	-
-	-	-	-
-	-	-	-
-	-	-	-
-	-	-	-

THE INFORMATION, INCLUDING ESTIMATED QUANTITIES OF WORK, SHOWN ON THESE SHEETS IS BASED ON LIMITED INVESTIGATIONS BY THE STATE AND IS IN NO WAY WARRANTED TO INDICATE THE CONDITIONS OF ACTUAL QUANTITIES OF WORK WHICH WILL BE REQUIRED.

Plotted Date: 2/19/2013

DESIGNER/DRAFTER: **SN**

CHECKED BY: **MSC**

SCALE IN FEET

0 5 10

SCALE 1" = 5'

STATE OF CONNECTICUT
DEPARTMENT OF TRANSPORTATION

Filename: ...\HW_MSH_0135_0270_XSC-03_130+50_191+50.dgn

SIGNATURE/BLOCK:

OFFICE OF ENGINEERING

APPROVED BY: DATE:

PROJECT TITLE:

MERRITT PARKWAY (ROUTE 15)
SAFETY IMPROVEMENTS, RESURFACING
ENHANCEMENTS AND BRIDGE IMPROVEMENTS

TOWN: **STAMFORD**
NEW CANAAN

DRAWING TITLE: **CROSS SECTIONS**

PROJECT NO. **135-270**

DRAWING NO. **XSC-153**

SHEET NO. 01.06.055

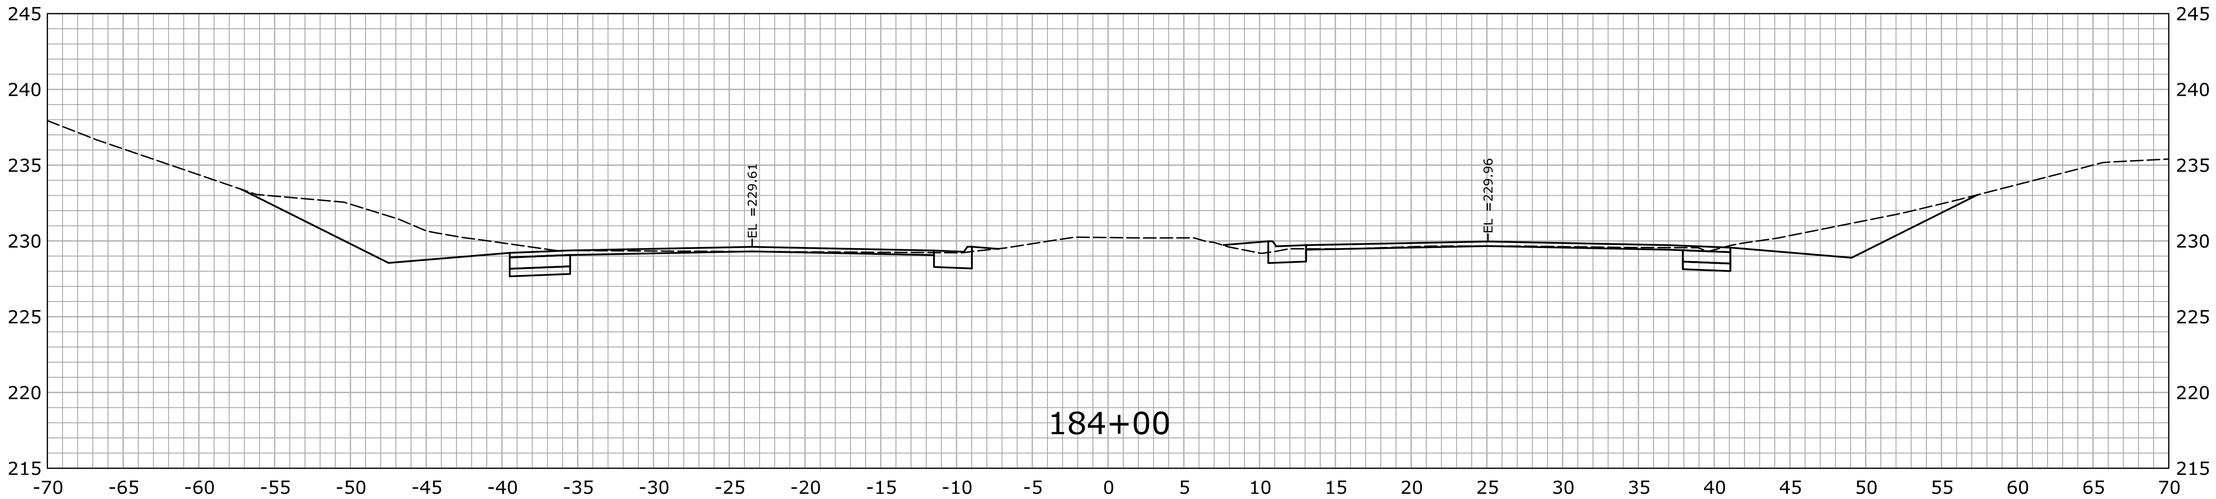

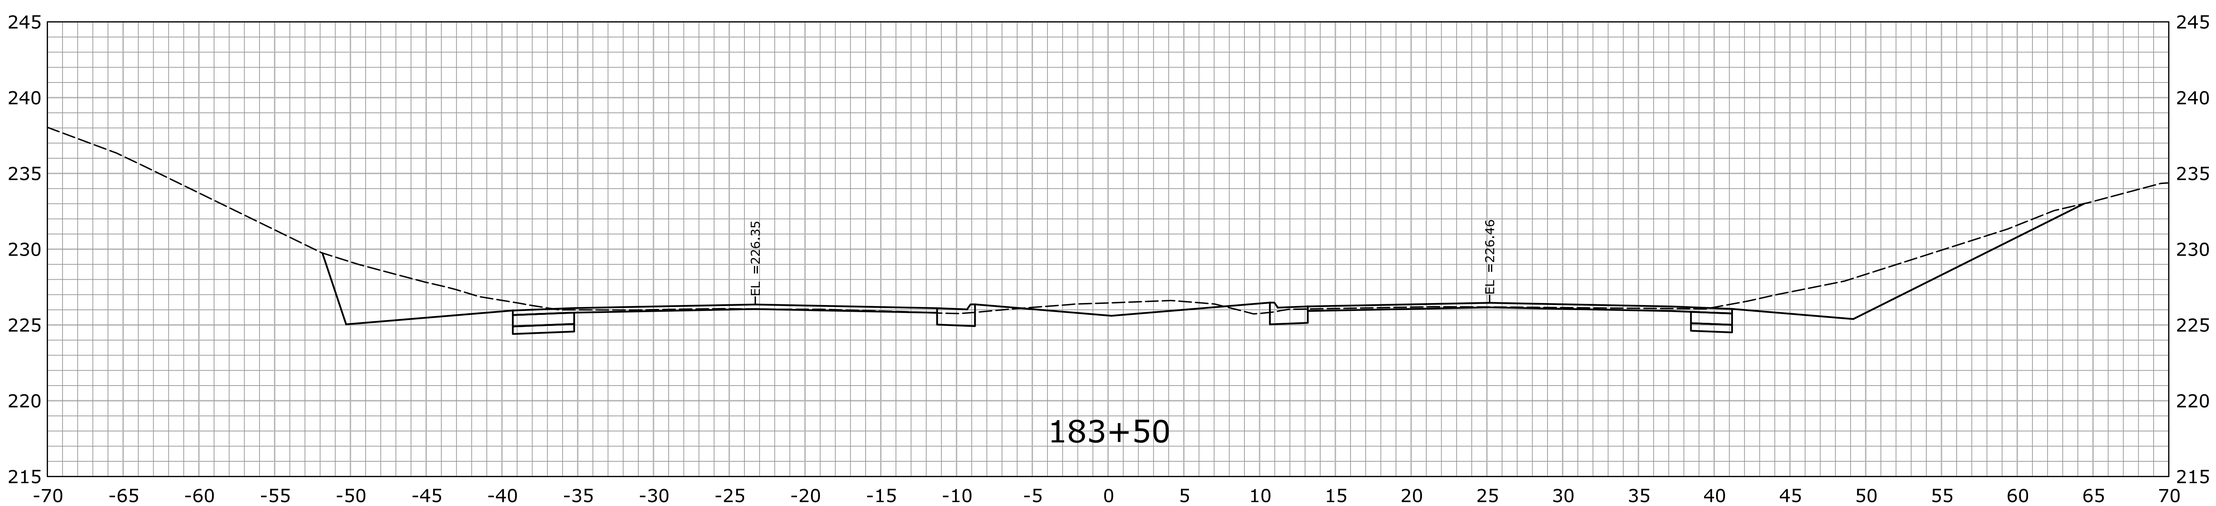

STA.183+50 TO STA.184+00

REV.	DATE	REVISION DESCRIPTION	SHEET NO.
-	-	-	-
-	-	-	-
-	-	-	-
-	-	-	-
-	-	-	-
-	-	-	-

THE INFORMATION, INCLUDING ESTIMATED QUANTITIES OF WORK, SHOWN ON THESE SHEETS IS BASED ON LIMITED INVESTIGATIONS BY THE STATE AND IS IN NO WAY WARRANTED TO INDICATE THE CONDITIONS OF ACTUAL QUANTITIES OF WORK WHICH WILL BE REQUIRED.

Plotted Date: 2/19/2013

DESIGNER/DRAFTER: **SN**

CHECKED BY: **MSC**

SCALE IN FEET

0 5 10

SCALE 1" = 5'

STATE OF CONNECTICUT
DEPARTMENT OF TRANSPORTATION

Filename: ...\HW_MSH_0135_0270_XSC-03_130+50_191+50.dgn

SIGNATURE/ BLOCK:

OFFICE OF ENGINEERING

APPROVED BY: DATE:

PROJECT TITLE:

MERRITT PARKWAY (ROUTE 15)
SAFETY IMPROVEMENTS, RESURFACING
ENHANCEMENTS AND BRIDGE IMPROVEMENTS

TOWN: **STAMFORD**
NEW CANAAN

DRAWING TITLE:

CROSS SECTIONS

PROJECT NO. **135-270**

DRAWING NO. **XSC-154**

SHEET NO. 01.06.056

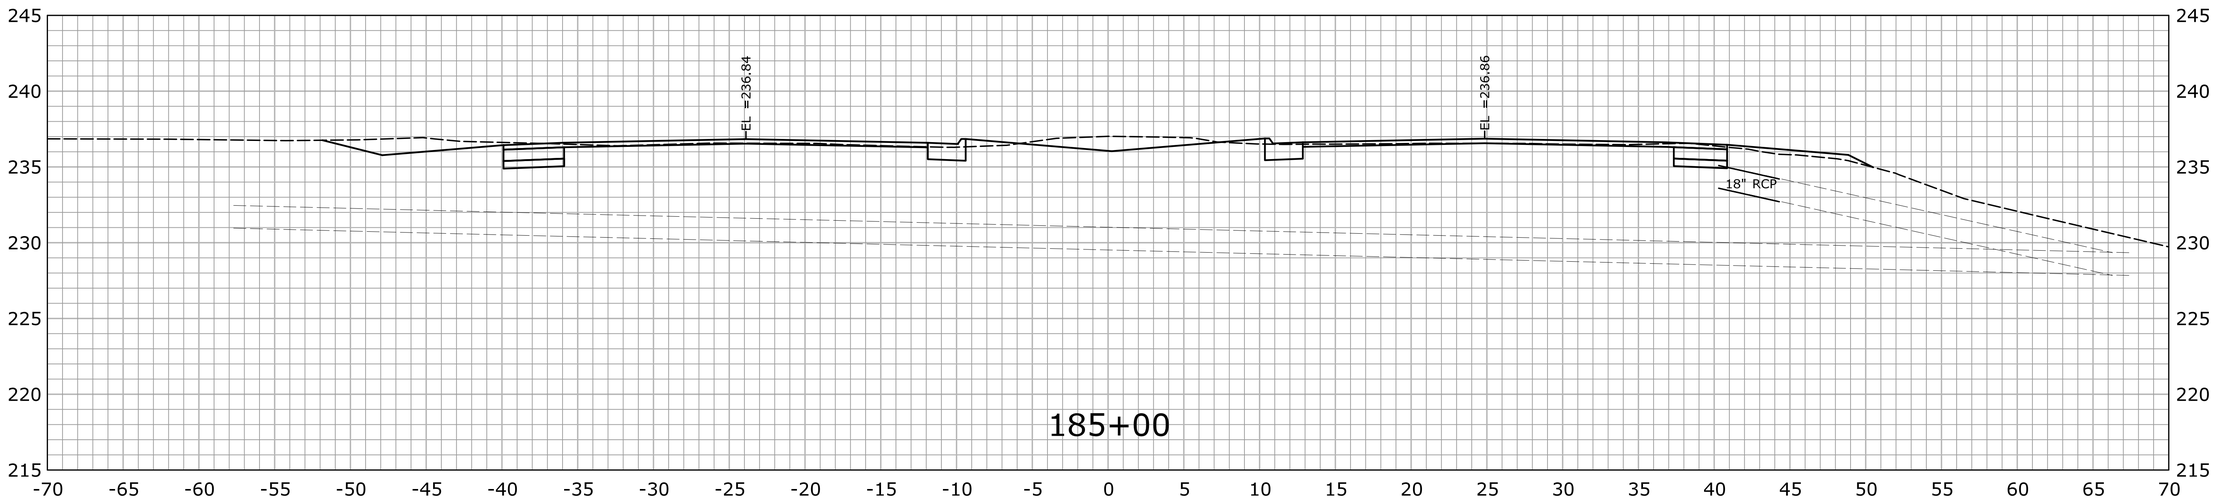

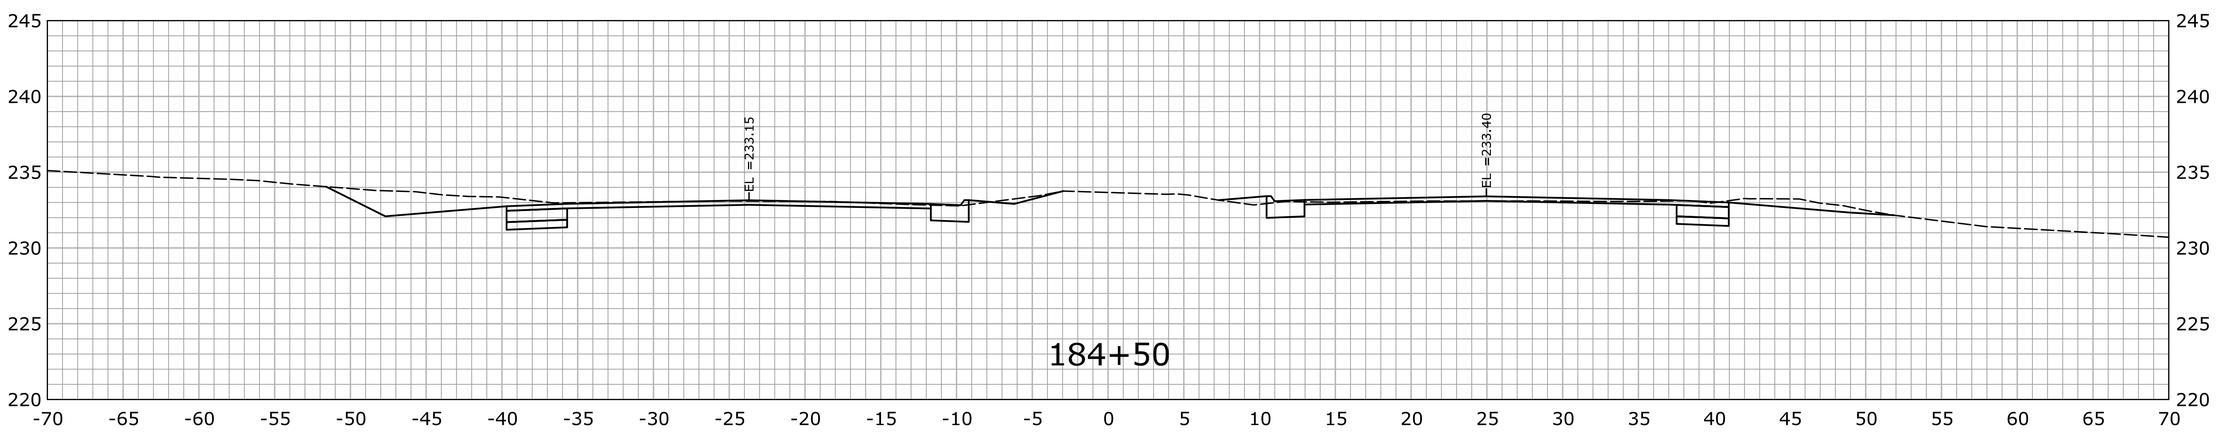

STA.184+50 TO STA.185+00

REV.	DATE	REVISION DESCRIPTION	SHEET NO.
-	-	-	-
-	-	-	-
-	-	-	-
-	-	-	-
-	-	-	-
-	-	-	-

THE INFORMATION, INCLUDING ESTIMATED QUANTITIES OF WORK, SHOWN ON THESE SHEETS IS BASED ON LIMITED INVESTIGATIONS BY THE STATE AND IS IN NO WAY WARRANTED TO INDICATE THE CONDITIONS OF ACTUAL QUANTITIES OF WORK WHICH WILL BE REQUIRED.

Plotted Date: 2/19/2013

DESIGNER/DRAFTER: **SN**

CHECKED BY: **MSC**

SCALE IN FEET

0 5 10

SCALE 1" = 5'

STATE OF CONNECTICUT
DEPARTMENT OF TRANSPORTATION

Filename: ...\HW_MSH_0135_0270_XSC-03_130+50_191+50.dgn

SIGNATURE/ BLOCK:

OFFICE OF ENGINEERING

APPROVED BY: DATE:

PROJECT TITLE:

MERRITT PARKWAY (ROUTE 15)
SAFETY IMPROVEMENTS, RESURFACING
ENHANCEMENTS AND BRIDGE IMPROVEMENTS

TOWN: **STAMFORD NEW CANAAN**

DRAWING TITLE: **CROSS SECTIONS**

PROJECT NO. **135-270**

DRAWING NO. **XSC-155**

SHEET NO. 01.06.057

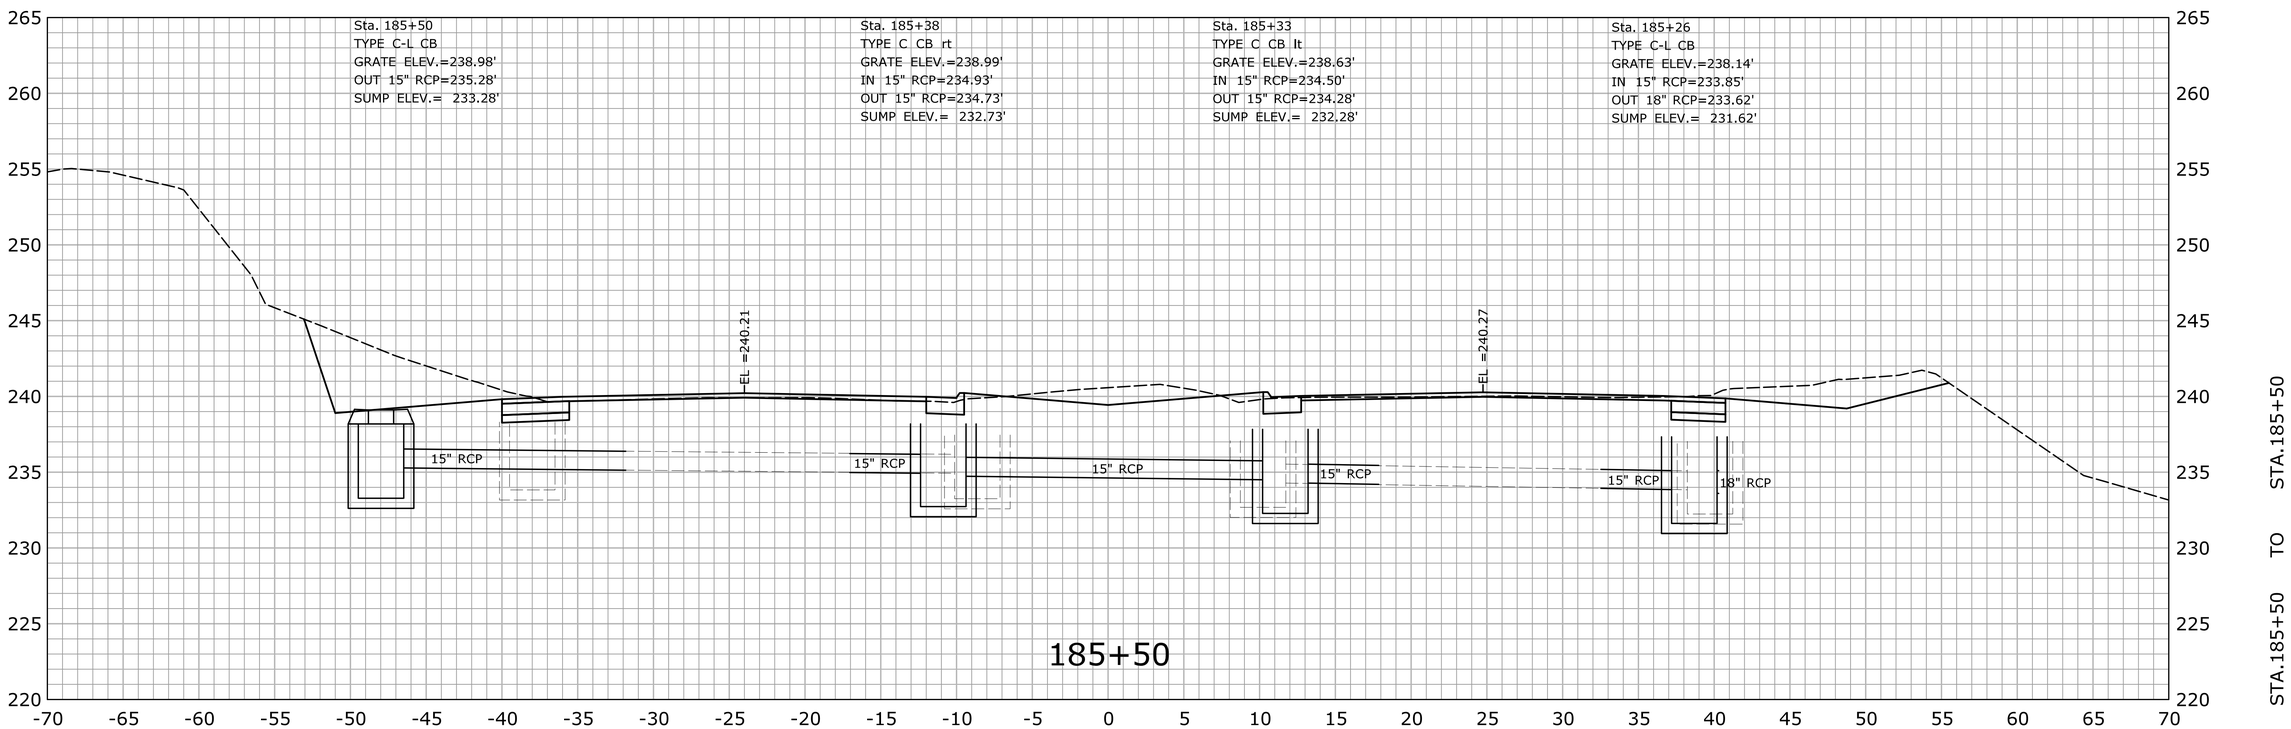

REV.	DATE	REVISION DESCRIPTION	SHEET NO.
-	-	-	-
-	-	-	-
-	-	-	-
-	-	-	-
-	-	-	-
-	-	-	-

THE INFORMATION, INCLUDING ESTIMATED QUANTITIES OF WORK, SHOWN ON THESE SHEETS IS BASED ON LIMITED INVESTIGATIONS BY THE STATE AND IS IN NO WAY WARRANTED TO INDICATE THE CONDITIONS OF ACTUAL QUANTITIES OF WORK WHICH WILL BE REQUIRED.

Plotted Date: 2/19/2013

DESIGNER/DRAFTER: **SN**

CHECKED BY: **MSC**

SCALE IN FEET

0 5 10

SCALE 1" = 5'

STATE OF CONNECTICUT
DEPARTMENT OF TRANSPORTATION

Filename: ...\HW_MSH_0135_0270_XSC-03_130+50_191+50.dgn

SIGNATURE/ BLOCK:

OFFICE OF ENGINEERING

APPROVED BY: DATE:

PROJECT TITLE:

MERRITT PARKWAY (ROUTE 15)
SAFETY IMPROVEMENTS, RESURFACING
ENHANCEMENTS AND BRIDGE IMPROVEMENTS

TOWN: **STAMFORD NEW CANAAN**

DRAWING TITLE: **CROSS SECTIONS**

PROJECT NO. **135-270**

DRAWING NO. **XSC-156**

SHEET NO. 01.06.058

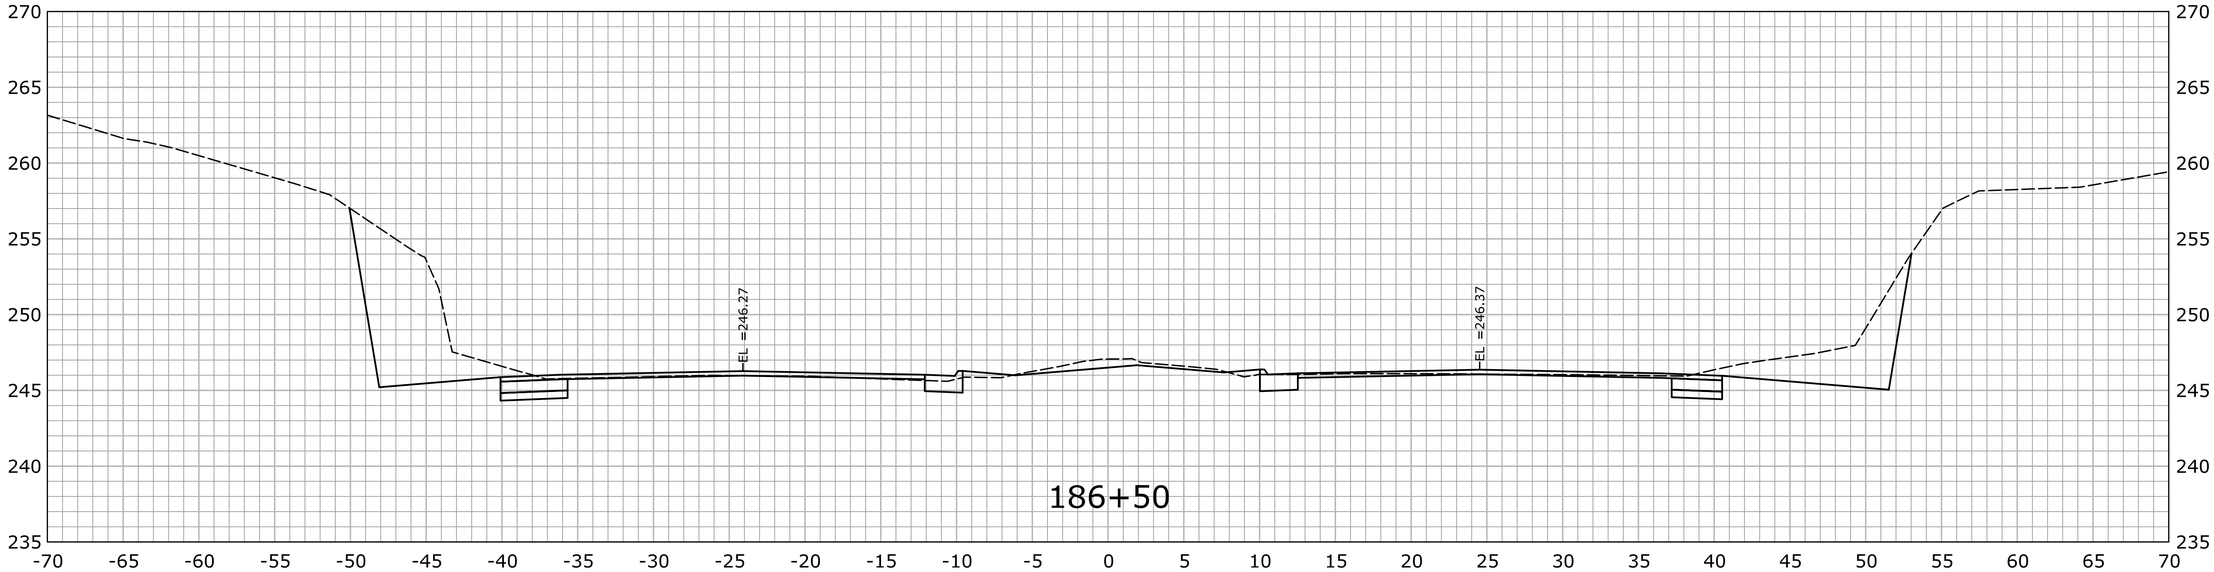

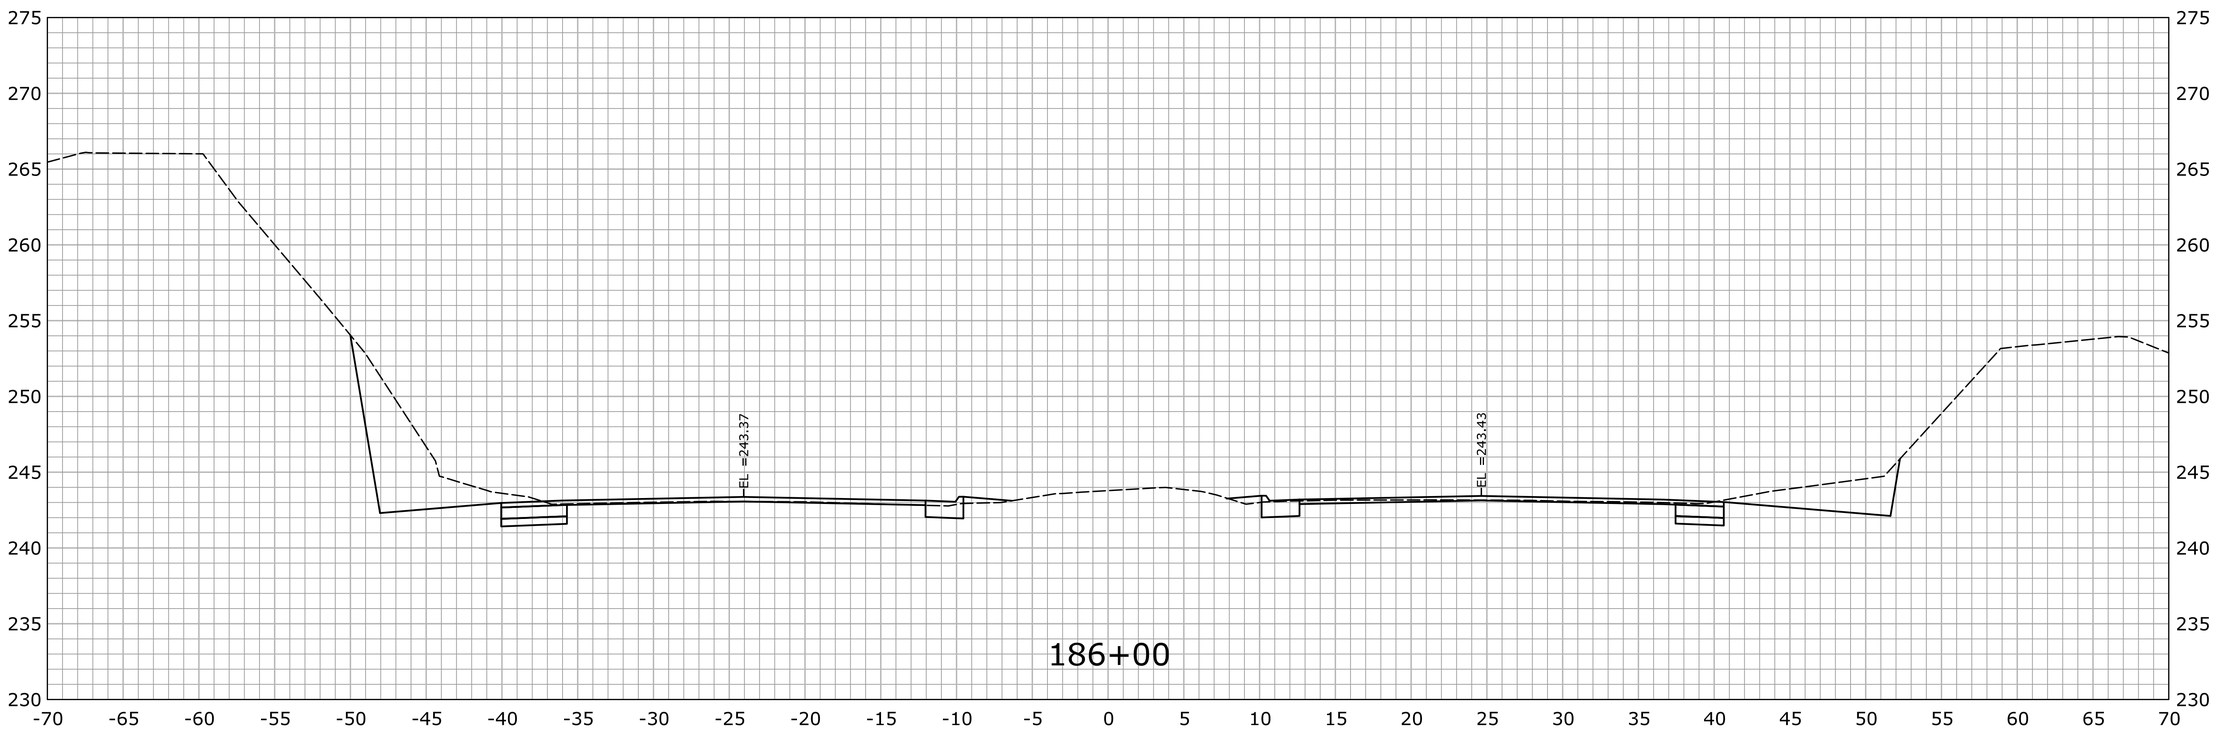

STA.186+00 TO STA.186+50

REV.	DATE	REVISION DESCRIPTION	SHEET NO.
-	-	-	-
-	-	-	-
-	-	-	-
-	-	-	-
-	-	-	-
-	-	-	-

THE INFORMATION, INCLUDING ESTIMATED QUANTITIES OF WORK, SHOWN ON THESE SHEETS IS BASED ON LIMITED INVESTIGATIONS BY THE STATE AND IS IN NO WAY WARRANTED TO INDICATE THE CONDITIONS OF ACTUAL QUANTITIES OF WORK WHICH WILL BE REQUIRED.

Plotted Date: 2/19/2013

DESIGNER/DRAFTER: **SN**

CHECKED BY: **MSC**

SCALE IN FEET

0 5 10

SCALE 1" = 5'

STATE OF CONNECTICUT
DEPARTMENT OF TRANSPORTATION

Filename: ...\HW_MSH_0135_0270_XSC-03_130+50_191+50.dgn

SIGNATURE/ BLOCK:

OFFICE OF ENGINEERING

APPROVED BY: DATE:

PROJECT TITLE:

MERRITT PARKWAY (ROUTE 15)
SAFETY IMPROVEMENTS, RESURFACING
ENHANCEMENTS AND BRIDGE IMPROVEMENTS

TOWN: **STAMFORD**
NEW CANAAN

DRAWING TITLE:

CROSS SECTIONS

PROJECT NO. **135-270**

DRAWING NO. **XSC-157**

SHEET NO. 01.06.059

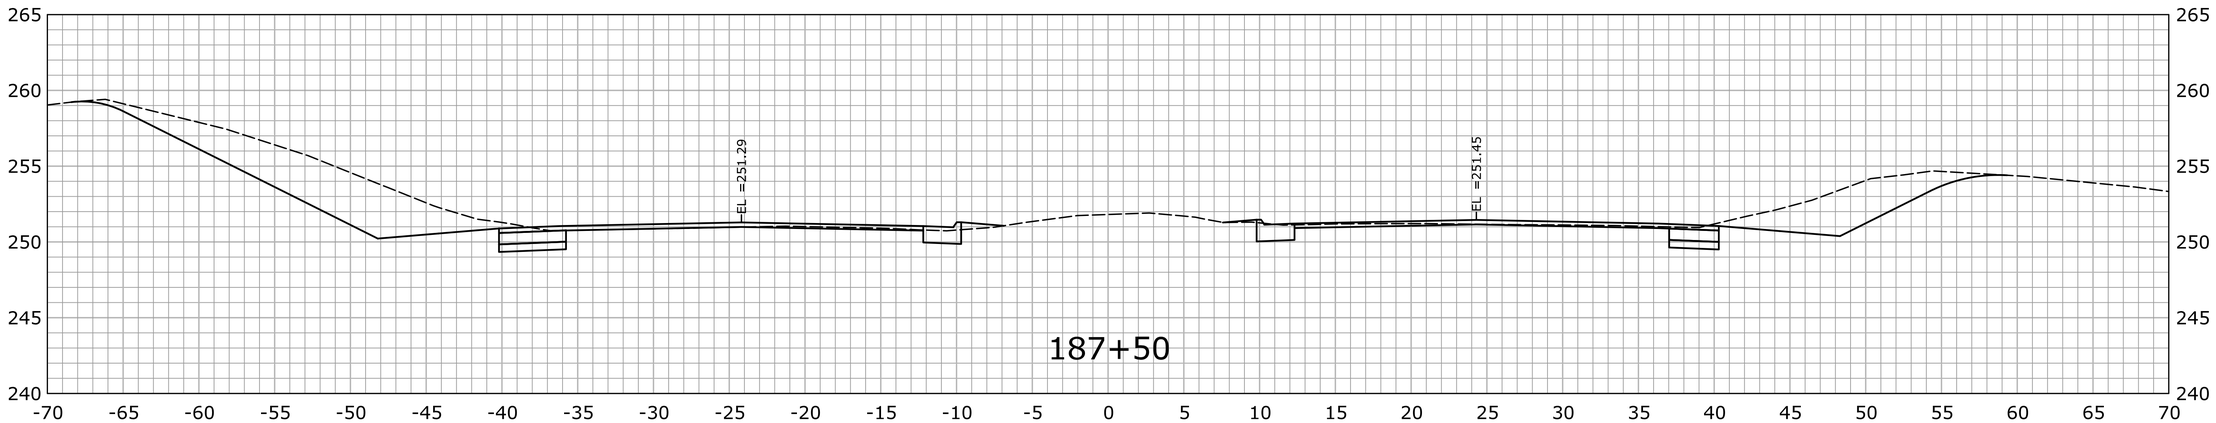

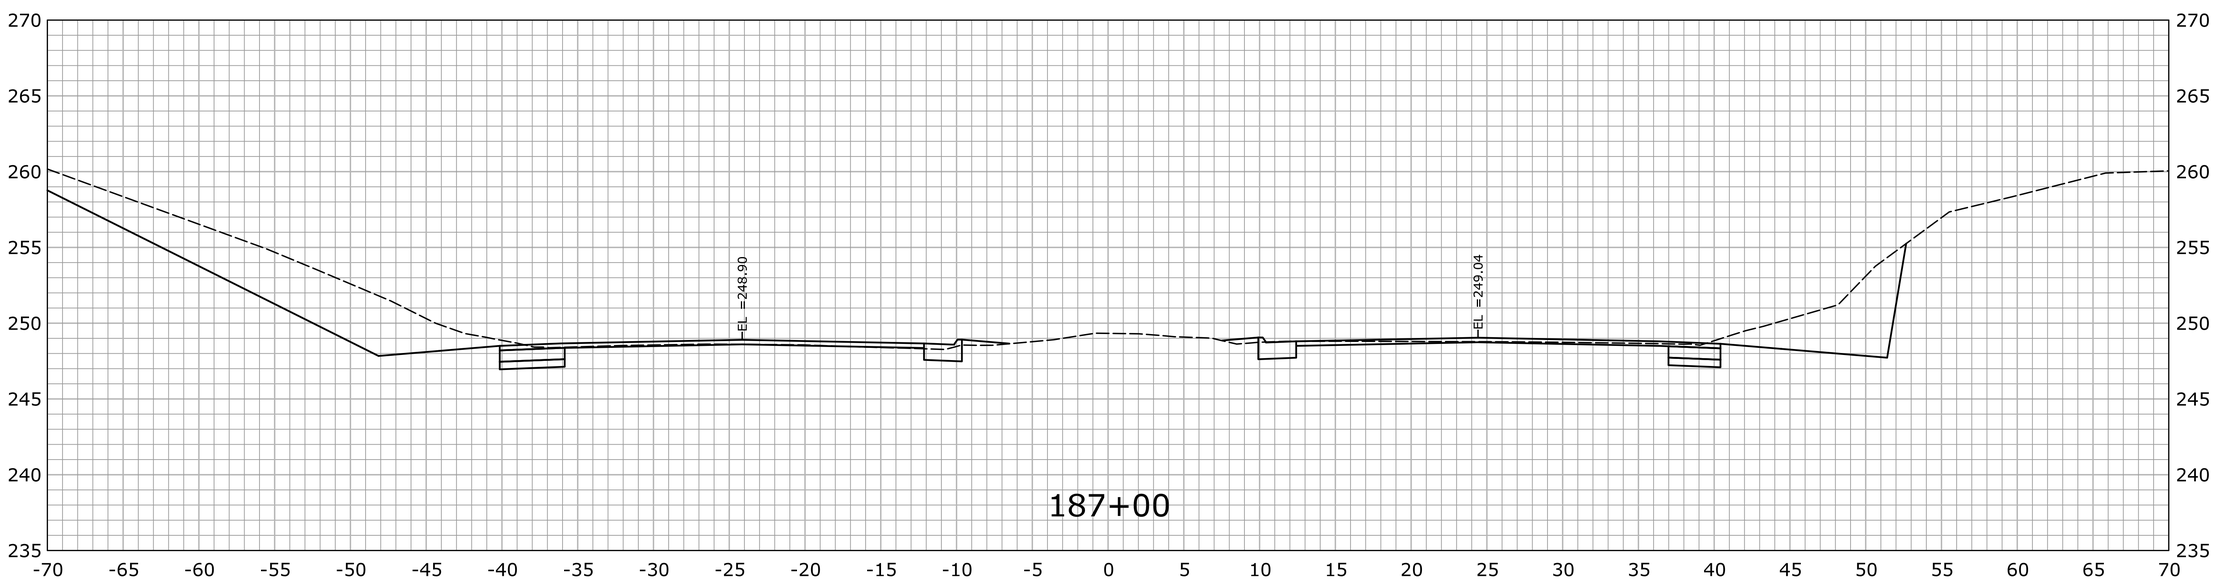

STA.187+00 TO STA.187+50

REV.	DATE	REVISION DESCRIPTION	SHEET NO.
-	-	-	-
-	-	-	-
-	-	-	-
-	-	-	-
-	-	-	-
-	-	-	-

THE INFORMATION, INCLUDING ESTIMATED QUANTITIES OF WORK, SHOWN ON THESE SHEETS IS BASED ON LIMITED INVESTIGATIONS BY THE STATE AND IS IN NO WAY WARRANTED TO INDICATE THE CONDITIONS OF ACTUAL QUANTITIES OF WORK WHICH WILL BE REQUIRED.

Plotted Date: 2/19/2013

DESIGNER/DRAFTER: **SN**

CHECKED BY: **MSC**

SCALE IN FEET

0 5 10

SCALE 1" = 5'

STATE OF CONNECTICUT
DEPARTMENT OF TRANSPORTATION

Filename: ...\HW_MSH_0135_0270_XSC-03_130+50_191+50.dgn

SIGNATURE/ BLOCK:

OFFICE OF ENGINEERING

APPROVED BY: DATE:

PROJECT TITLE:

MERRITT PARKWAY (ROUTE 15)
SAFETY IMPROVEMENTS, RESURFACING
ENHANCEMENTS AND BRIDGE IMPROVEMENTS

TOWN: **STAMFORD**
NEW CANAAN

DRAWING TITLE: **CROSS SECTIONS**

PROJECT NO. **135-270**

DRAWING NO. **XSC-158**

SHEET NO. 01.06.060

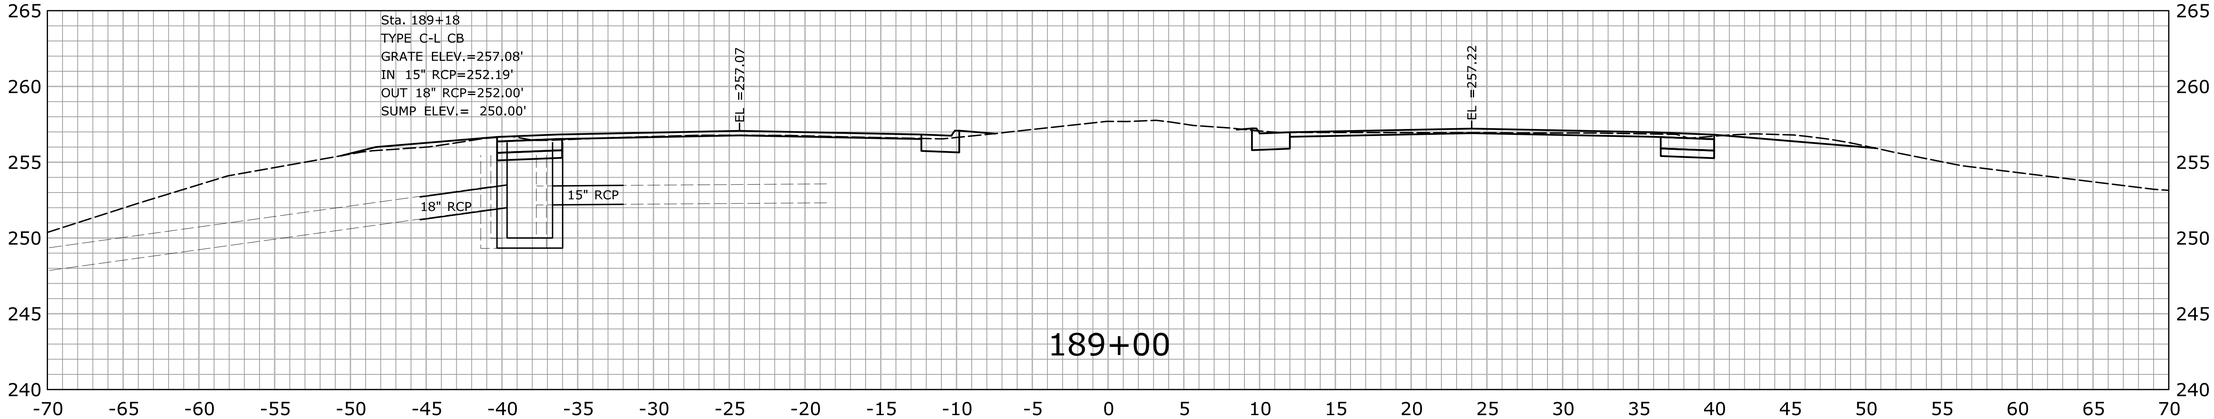

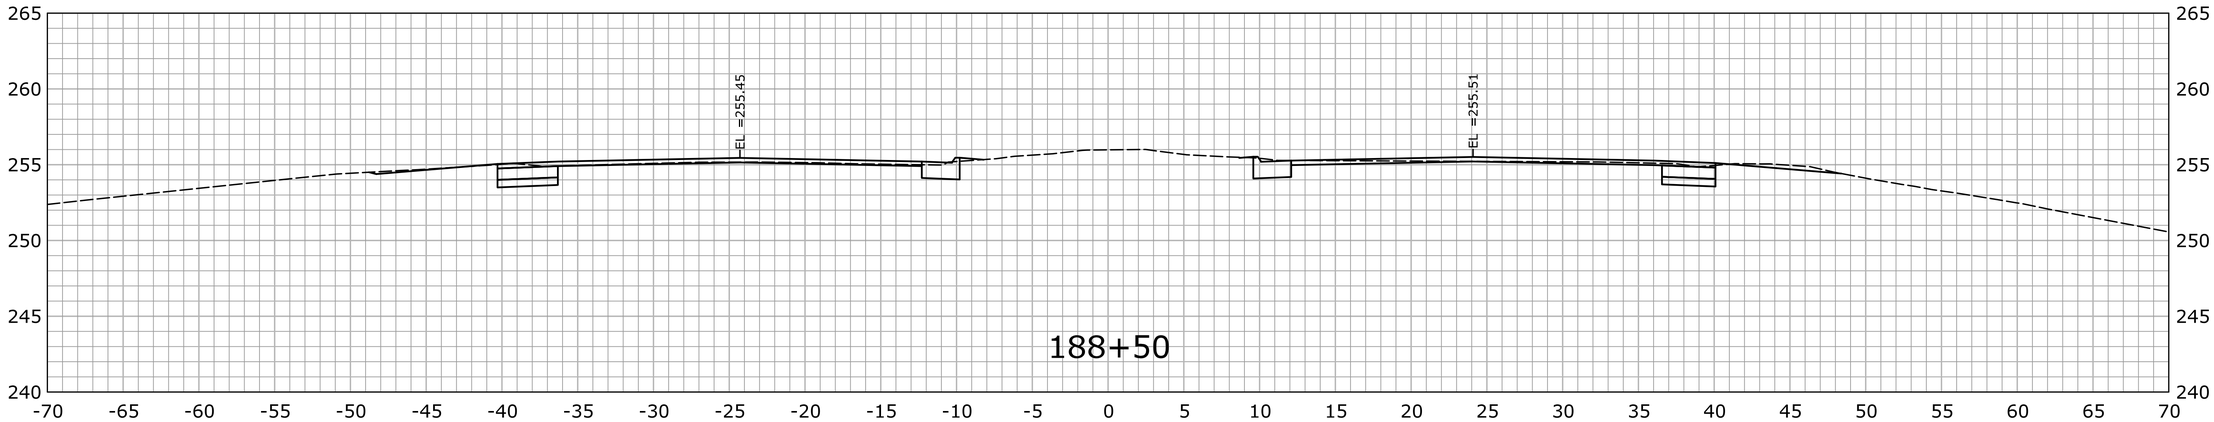

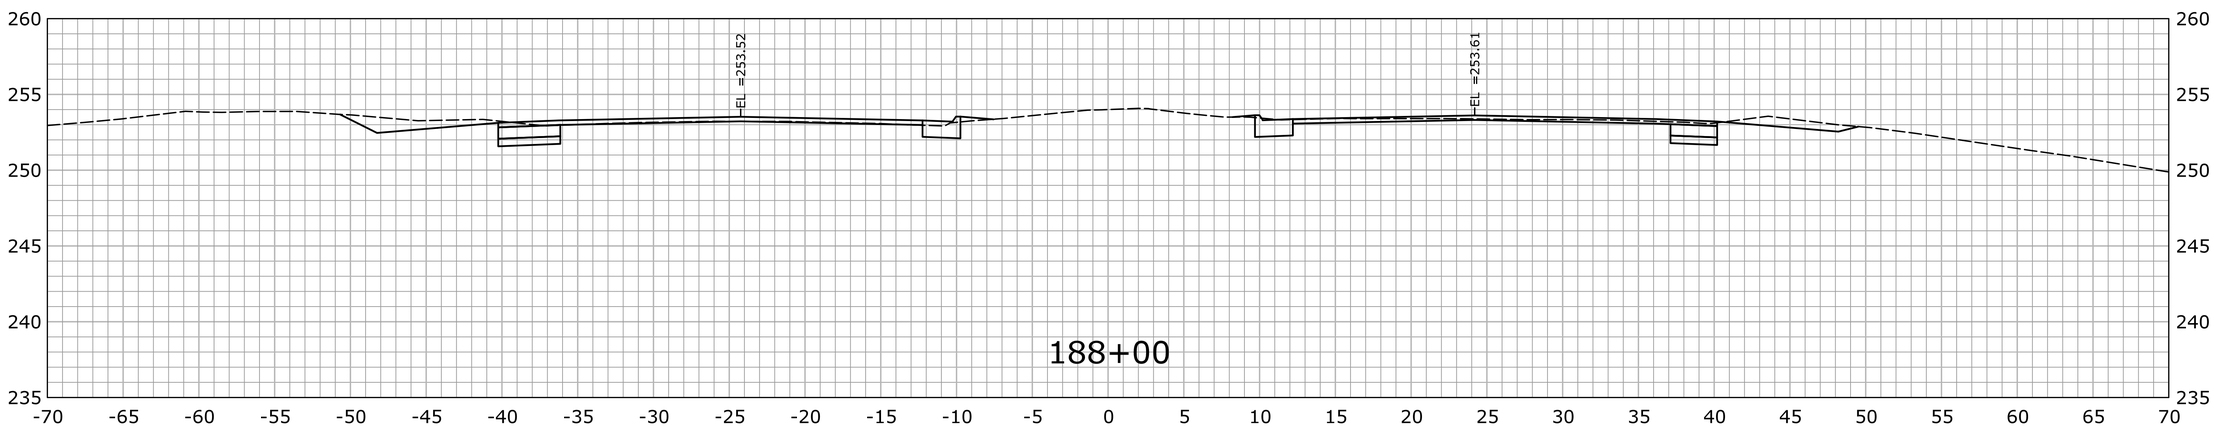

STA.188+00 TO STA.189+00

REV.	DATE	REVISION DESCRIPTION	SHEET NO.
-	-	-	-
-	-	-	-
-	-	-	-
-	-	-	-
-	-	-	-
-	-	-	-

THE INFORMATION, INCLUDING ESTIMATED QUANTITIES OF WORK, SHOWN ON THESE SHEETS IS BASED ON LIMITED INVESTIGATIONS BY THE STATE AND IS IN NO WAY WARRANTED TO INDICATE THE CONDITIONS OF ACTUAL QUANTITIES OF WORK WHICH WILL BE REQUIRED.

Plotted Date: 2/19/2013

DESIGNER/DRAFTER: **SN**

CHECKED BY: **MSC**

SCALE IN FEET

0 5 10

SCALE 1" = 5'

STATE OF CONNECTICUT
DEPARTMENT OF TRANSPORTATION

Filename: ...\HW_MSH_0135_0270_XSC-03_130+50_191+50.dgn

SIGNATURE/ BLOCK:

OFFICE OF ENGINEERING

APPROVED BY: DATE:

PROJECT TITLE:

MERRITT PARKWAY (ROUTE 15)
SAFETY IMPROVEMENTS, RESURFACING
ENHANCEMENTS AND BRIDGE IMPROVEMENTS

TOWN: **STAMFORD NEW CANAAN**

DRAWING TITLE: **CROSS SECTIONS**

PROJECT NO. **135-270**

DRAWING NO. **XSC-159**

SHEET NO. 01.06.061

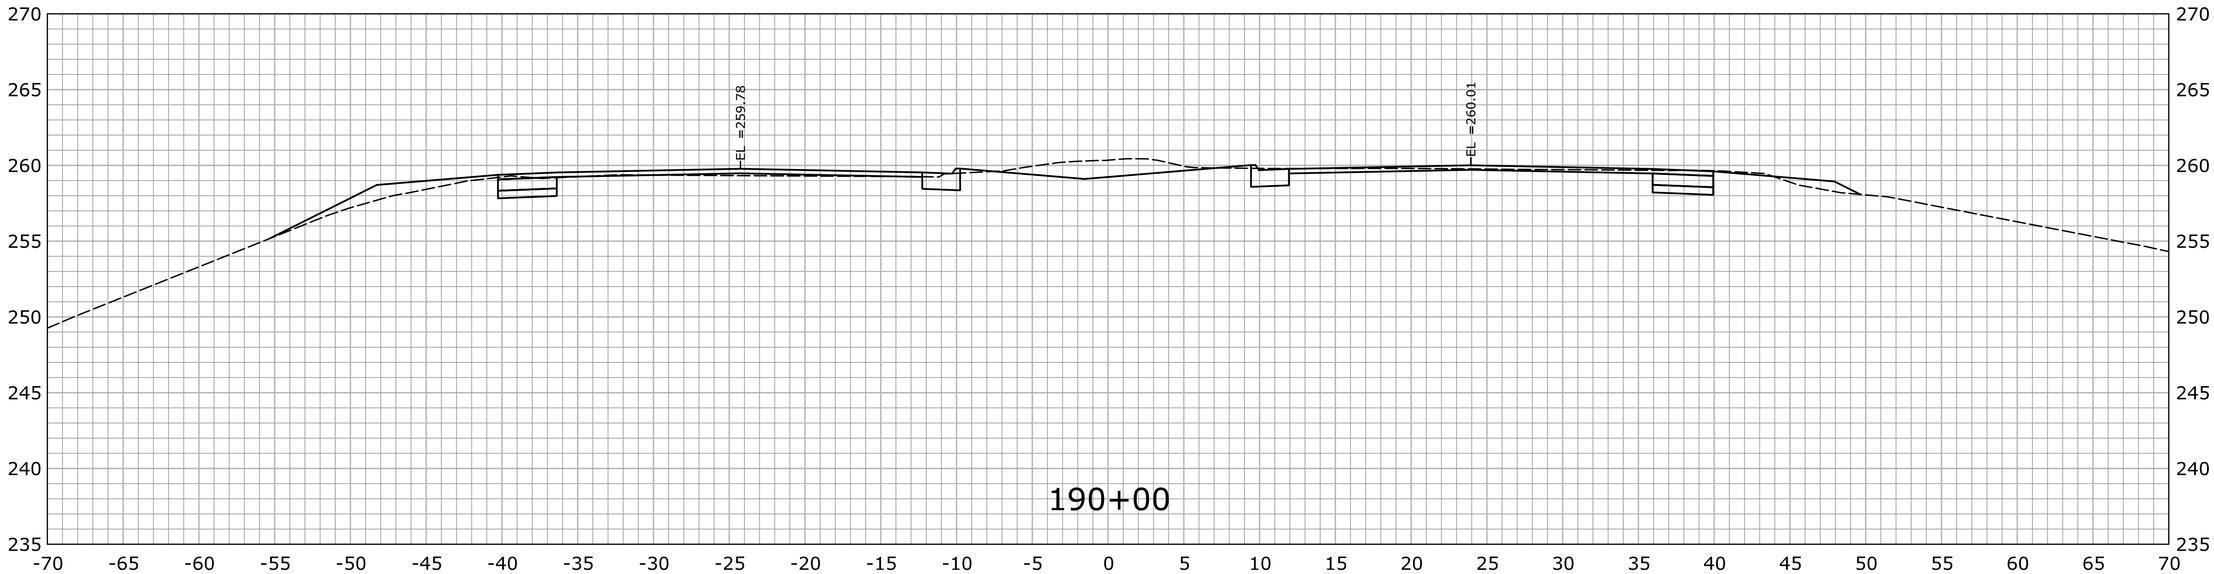

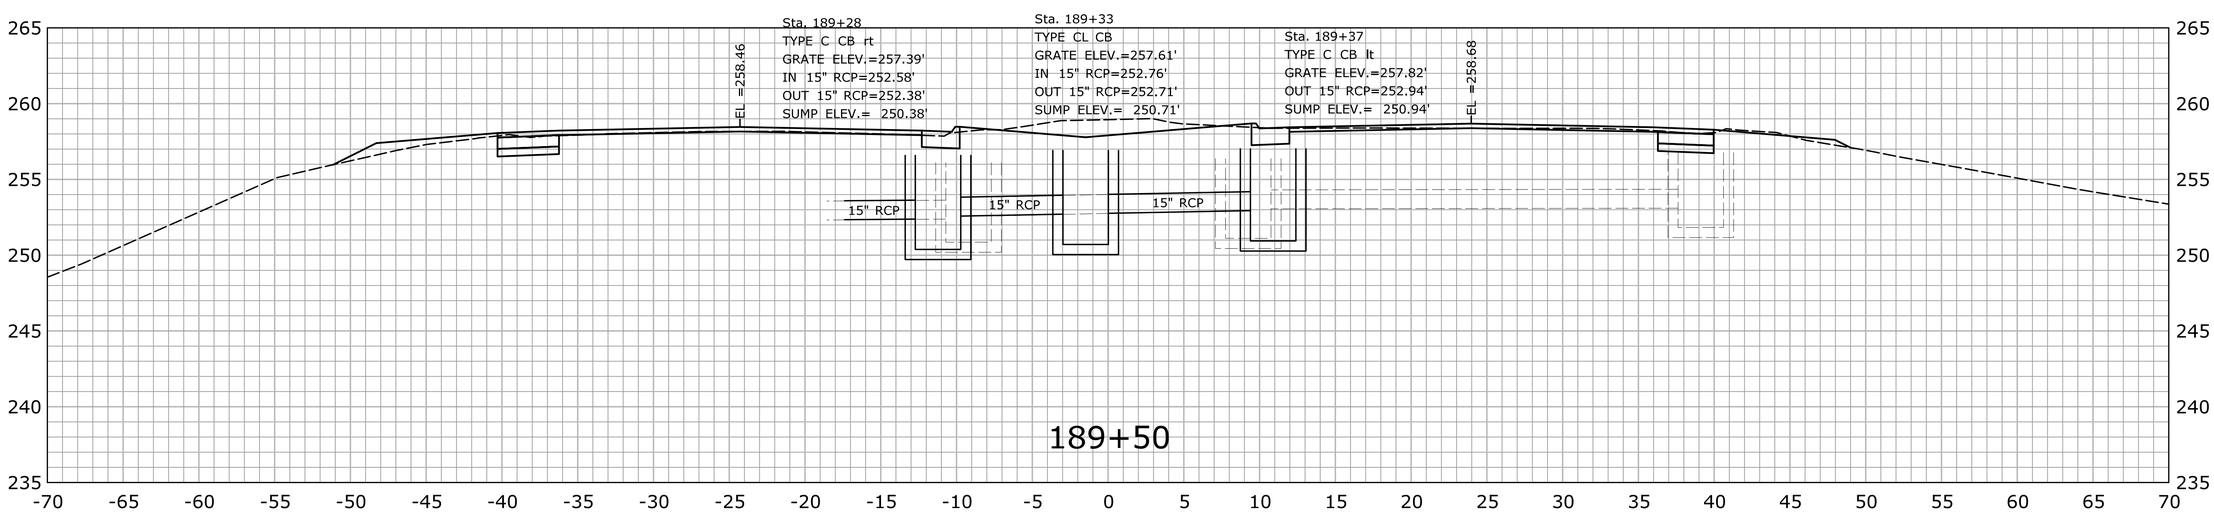

STA.189+50 TO STA.190+00

REV.	DATE	REVISION DESCRIPTION	SHEET NO.
-	-	-	-
-	-	-	-
-	-	-	-
-	-	-	-
-	-	-	-
-	-	-	-

THE INFORMATION, INCLUDING ESTIMATED QUANTITIES OF WORK, SHOWN ON THESE SHEETS IS BASED ON LIMITED INVESTIGATIONS BY THE STATE AND IS IN NO WAY WARRANTED TO INDICATE THE CONDITIONS OF ACTUAL QUANTITIES OF WORK WHICH WILL BE REQUIRED.

Plotted Date: 2/19/2013

DESIGNER/DRAFTER: **SN**

CHECKED BY: **MSC**

SCALE IN FEET

0 5 10

SCALE 1" = 5'

STATE OF CONNECTICUT
DEPARTMENT OF TRANSPORTATION

Filename: ...\HW_MSH_0135_0270_XSC-03_130+50_191+50.dgn

SIGNATURE/ BLOCK:

OFFICE OF ENGINEERING

APPROVED BY: DATE:

PROJECT TITLE:

MERRITT PARKWAY (ROUTE 15)
SAFETY IMPROVEMENTS, RESURFACING
ENHANCEMENTS AND BRIDGE IMPROVEMENTS

TOWN: **STAMFORD NEW CANAAN**

DRAWING TITLE: **CROSS SECTIONS**

PROJECT NO. **135-270**

DRAWING NO. **XSC-160**

SHEET NO. 01.06.062

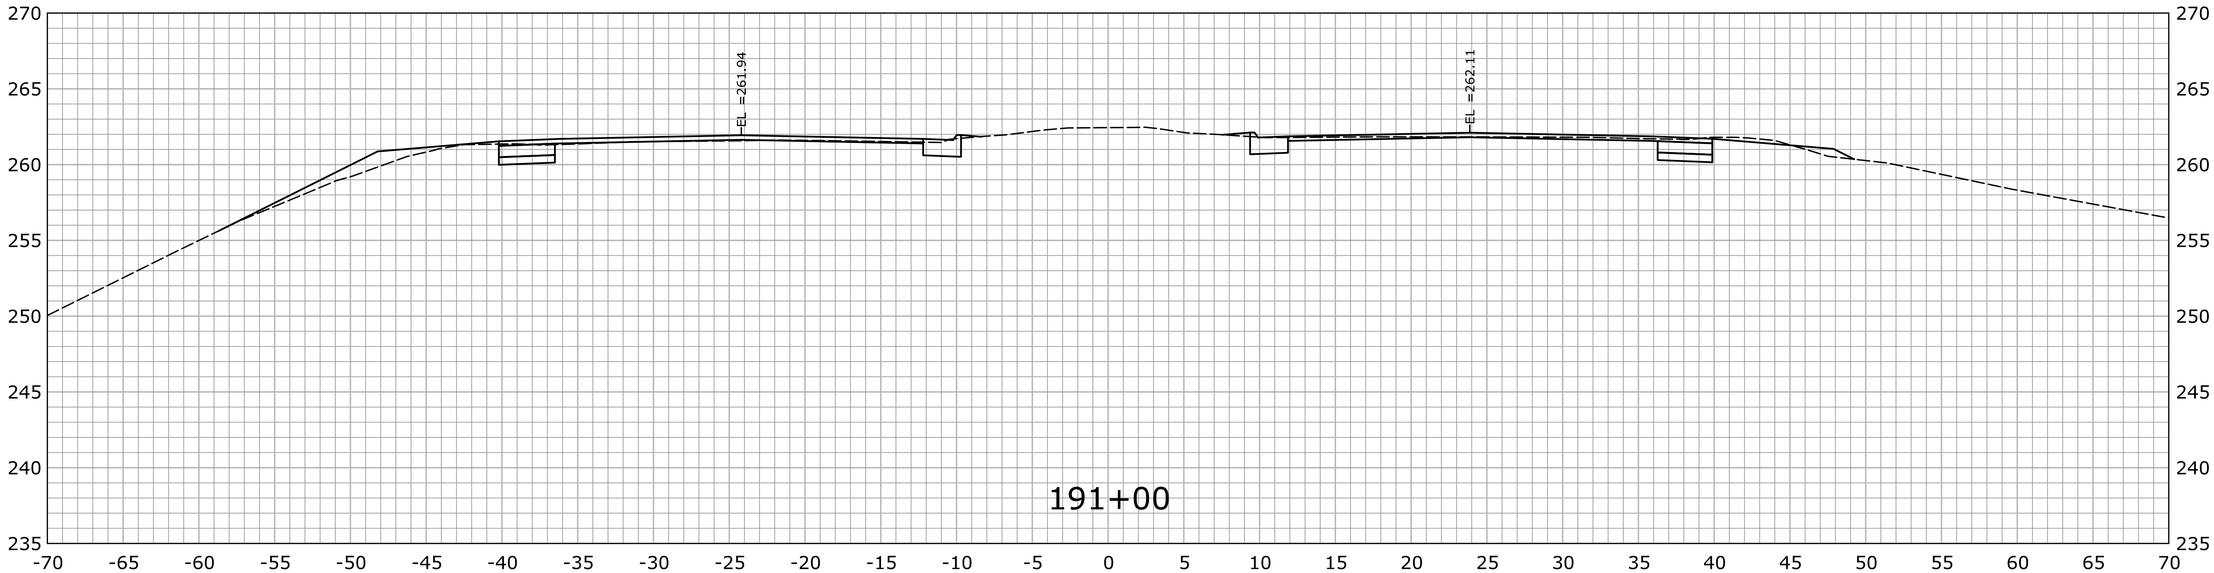

STA.190+50 TO STA.191+00

REV.	DATE	REVISION DESCRIPTION	SHEET NO.
-	-	-	-
-	-	-	-
-	-	-	-
-	-	-	-
-	-	-	-
-	-	-	-

THE INFORMATION, INCLUDING ESTIMATED QUANTITIES OF WORK, SHOWN ON THESE SHEETS IS BASED ON LIMITED INVESTIGATIONS BY THE STATE AND IS IN NO WAY WARRANTED TO INDICATE THE CONDITIONS OF ACTUAL QUANTITIES OF WORK WHICH WILL BE REQUIRED.

Plotted Date: 2/19/2013

DESIGNER/DRAFTER: **SN**

CHECKED BY: **MSC**

SCALE IN FEET

0 5 10

SCALE 1" = 5'

STATE OF CONNECTICUT
DEPARTMENT OF TRANSPORTATION

Filename: ...\HW_MSH_0135_0270_XSC-03_130+50_191+50.dgn

SIGNATURE/ BLOCK:

OFFICE OF ENGINEERING

APPROVED BY: DATE:

PROJECT TITLE:

MERRITT PARKWAY (ROUTE 15)
SAFETY IMPROVEMENTS, RESURFACING
ENHANCEMENTS AND BRIDGE IMPROVEMENTS

TOWN: **STAMFORD**
NEW CANAAN

DRAWING TITLE: **CROSS SECTIONS**

PROJECT NO. **135-270**

DRAWING NO. **XSC-161**

SHEET NO. 01.06.063

REV.	DATE	REVISION DESCRIPTION	SHEET NO.
-	-	-	-
-	-	-	-
-	-	-	-
-	-	-	-
-	-	-	-
-	-	-	-

THE INFORMATION, INCLUDING ESTIMATED QUANTITIES OF WORK, SHOWN ON THESE SHEETS IS BASED ON LIMITED INVESTIGATIONS BY THE STATE AND IS IN NO WAY WARRANTED TO INDICATE THE CONDITIONS OF ACTUAL QUANTITIES OF WORK WHICH WILL BE REQUIRED.

Plotted Date: 2/19/2013

DESIGNER/DRAFTER: **SN**

CHECKED BY: **MSC**

SCALE IN FEET

0 5 10

SCALE 1" = 5'

STATE OF CONNECTICUT
DEPARTMENT OF TRANSPORTATION

Filename: ...\HW_MSH_0135_0270_XSC-03_130+50_191+50.dgn

SIGNATURE/ BLOCK:

OFFICE OF ENGINEERING

APPROVED BY: DATE:

PROJECT TITLE:

MERRITT PARKWAY (ROUTE 15)
SAFETY IMPROVEMENTS, RESURFACING
ENHANCEMENTS AND BRIDGE IMPROVEMENTS

TOWN: **STAMFORD NEW CANAAN**

DRAWING TITLE: **CROSS SECTIONS**

PROJECT NO. **135-270**

DRAWING NO. **XSC-162**

SHEET NO. 01.06.064

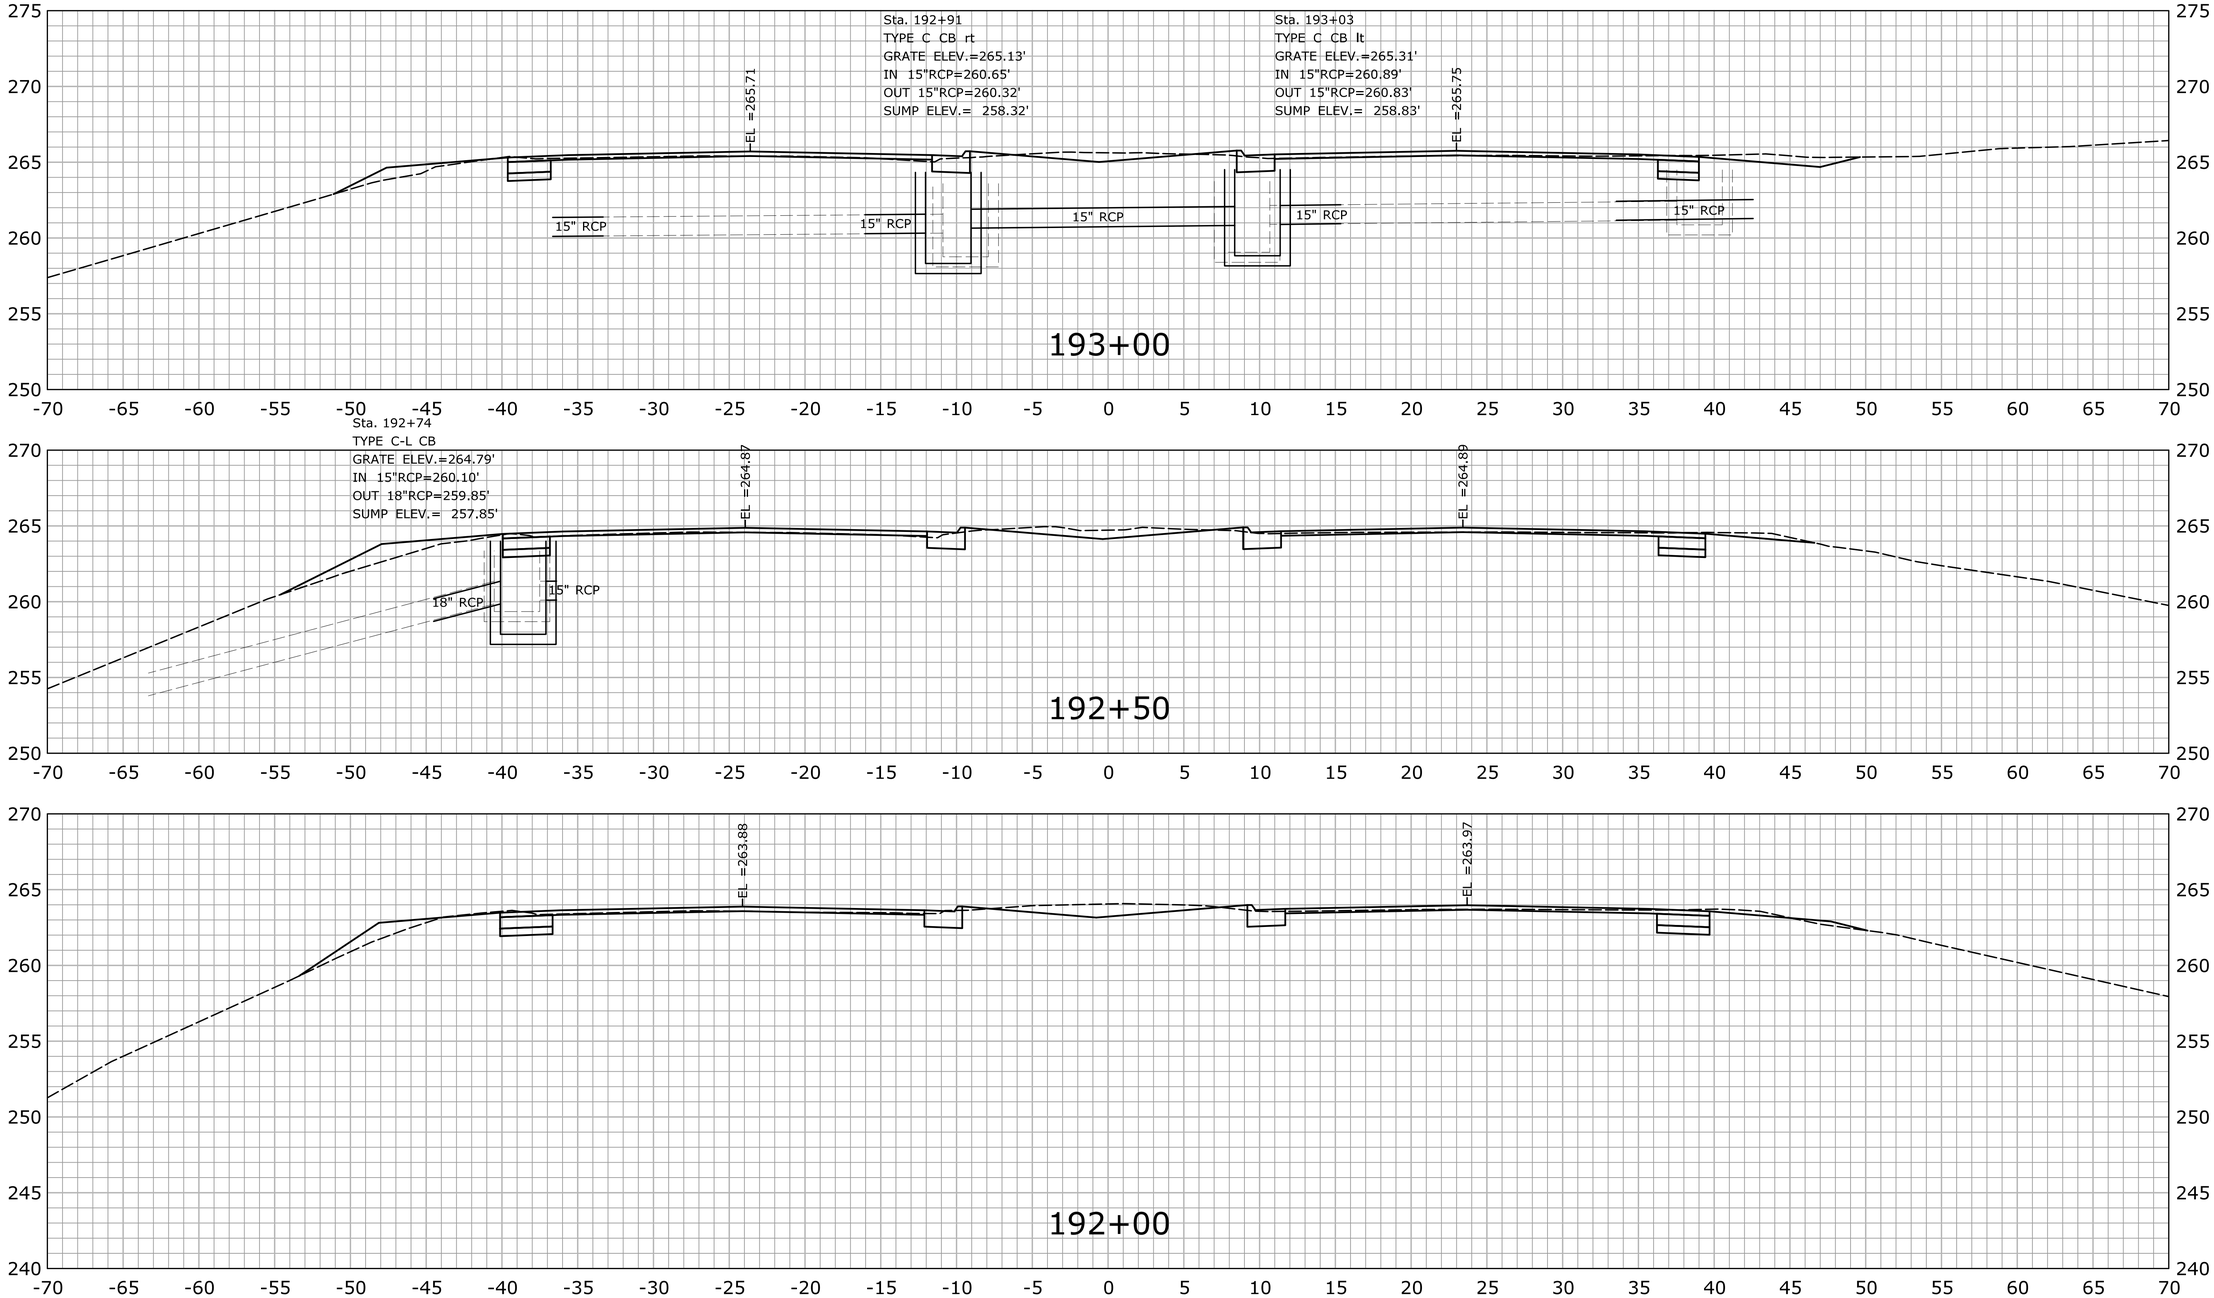

REV.	DATE	REVISION DESCRIPTION	SHEET NO.
-	-	-	-
-	-	-	-
-	-	-	-
-	-	-	-
-	-	-	-
-	-	-	-

THE INFORMATION, INCLUDING ESTIMATED QUANTITIES OF WORK, SHOWN ON THESE SHEETS IS BASED ON LIMITED INVESTIGATIONS BY THE STATE AND IS IN NO WAY WARRANTED TO INDICATE THE CONDITIONS OF ACTUAL QUANTITIES OF WORK WHICH WILL BE REQUIRED.

Plotted Date: 2/19/2013

DESIGNER/DRAFTER: **SN**

CHECKED BY: **MSC**

SCALE IN FEET 0 5 10

SCALE 1" = 5'

STATE OF CONNECTICUT
DEPARTMENT OF TRANSPORTATION

Filename: ...\HW_MSH_0135_0270_XSC-04_192+00_265+50.dgn

SIGNATURE/BLOCK:

OFFICE OF ENGINEERING

APPROVED BY: DATE:

PROJECT TITLE:

MERRITT PARKWAY (ROUTE 15)
SAFETY IMPROVEMENTS, RESURFACING
ENHANCEMENTS AND BRIDGE IMPROVEMENTS

TOWN: **STAMFORD**
NEW CANAAN

DRAWING TITLE:

CROSS SECTIONS

PROJECT NO. **135-270**

DRAWING NO. **XSC-163**

SHEET NO. 01.06.065

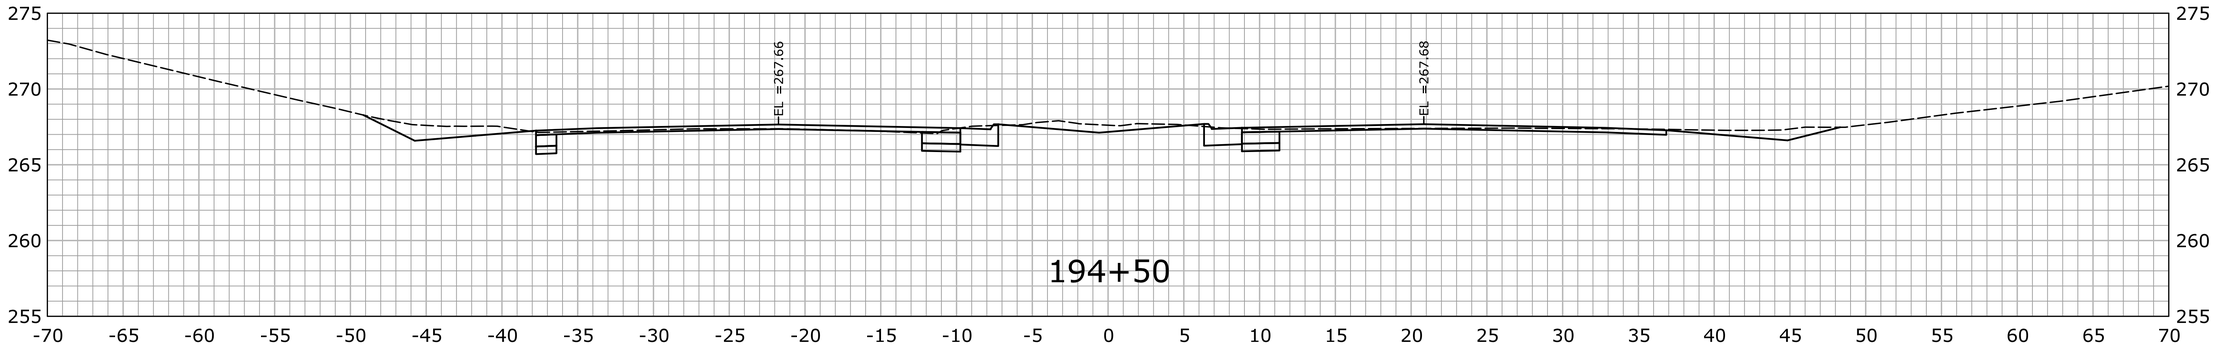

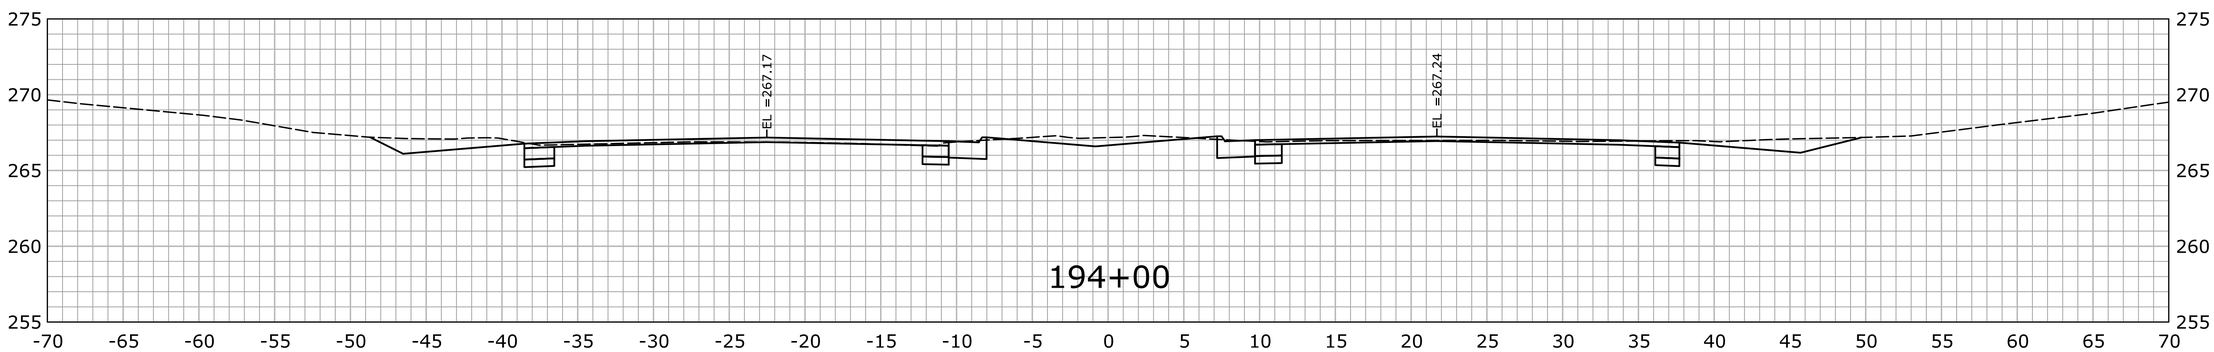

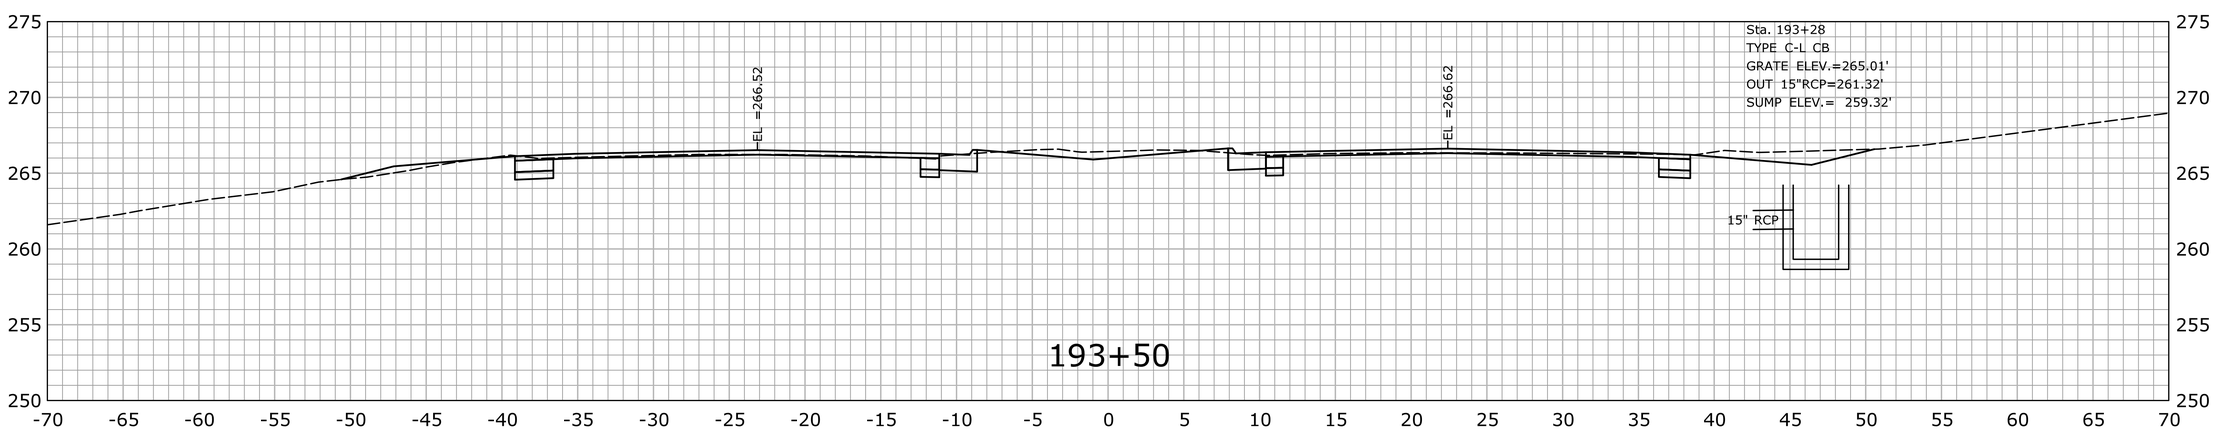

STA.193+50 TO STA.194+50

REV.	DATE	REVISION DESCRIPTION	SHEET NO.
-	-	-	-
-	-	-	-
-	-	-	-
-	-	-	-
-	-	-	-
-	-	-	-

THE INFORMATION, INCLUDING ESTIMATED QUANTITIES OF WORK, SHOWN ON THESE SHEETS IS BASED ON LIMITED INVESTIGATIONS BY THE STATE AND IS IN NO WAY WARRANTED TO INDICATE THE CONDITIONS OF ACTUAL QUANTITIES OF WORK WHICH WILL BE REQUIRED.

Plotted Date: 2/19/2013

DESIGNER/DRAFTER: **SN**

CHECKED BY: **MSC**

SCALE IN FEET 0 5 10

SCALE 1" = 5'

STATE OF CONNECTICUT
DEPARTMENT OF TRANSPORTATION

Filename: ...\HW_MSH_0135_0270_XSC-04_192+00_265+50.dgn

SIGNATURE/ BLOCK:

OFFICE OF ENGINEERING

APPROVED BY: DATE:

PROJECT TITLE:

MERRITT PARKWAY (ROUTE 15)
SAFETY IMPROVEMENTS, RESURFACING
ENHANCEMENTS AND BRIDGE IMPROVEMENTS

TOWN: **STAMFORD**
NEW CANAAN

DRAWING TITLE: **CROSS SECTIONS**

PROJECT NO. **135-270**

DRAWING NO. **XSC-164**

SHEET NO. 01.06.066

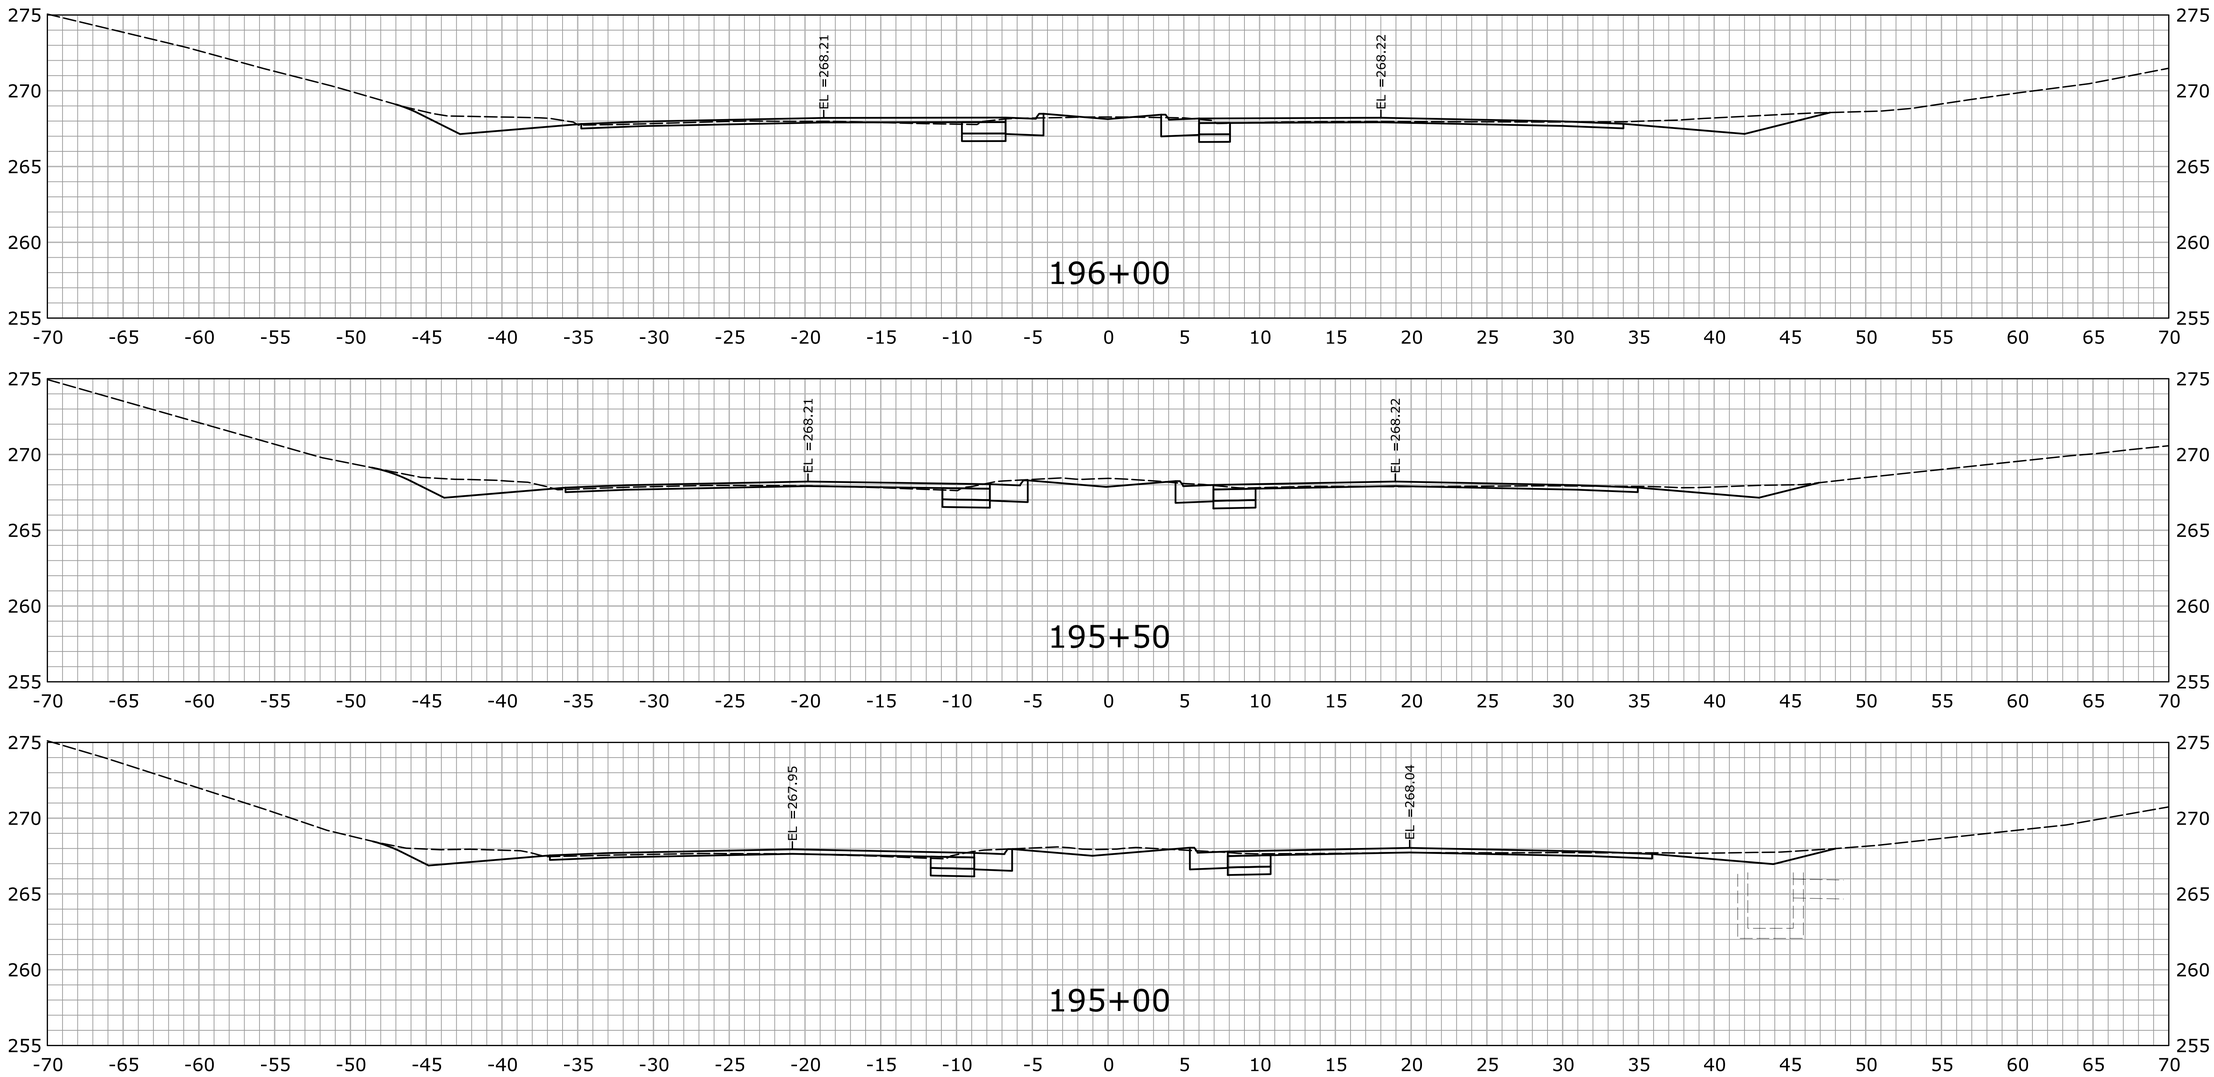

REV.	DATE	REVISION DESCRIPTION	SHEET NO.
-	-	-	-
-	-	-	-
-	-	-	-
-	-	-	-
-	-	-	-
-	-	-	-

THE INFORMATION, INCLUDING ESTIMATED QUANTITIES OF WORK, SHOWN ON THESE SHEETS IS BASED ON LIMITED INVESTIGATIONS BY THE STATE AND IS IN NO WAY WARRANTED TO INDICATE THE CONDITIONS OF ACTUAL QUANTITIES OF WORK WHICH WILL BE REQUIRED.

Plotted Date: 2/19/2013

DESIGNER/DRAFTER: **SN**

CHECKED BY: **MSC**

SCALE IN FEET 0 5 10

SCALE 1" = 5'

STATE OF CONNECTICUT
DEPARTMENT OF TRANSPORTATION

Filename: ...\HW_MSH_0135_0270_XSC-04_192+00_265+50.dgn

SIGNATURE/ BLOCK:

OFFICE OF ENGINEERING

APPROVED BY: DATE:

PROJECT TITLE:

MERRITT PARKWAY (ROUTE 15)
SAFETY IMPROVEMENTS, RESURFACING
ENHANCEMENTS AND BRIDGE IMPROVEMENTS

TOWN: **STAMFORD NEW CANAAN**

DRAWING TITLE: **CROSS SECTIONS**

PROJECT NO. **135-270**

DRAWING NO. **XSC-165**

SHEET NO. 01.06.067

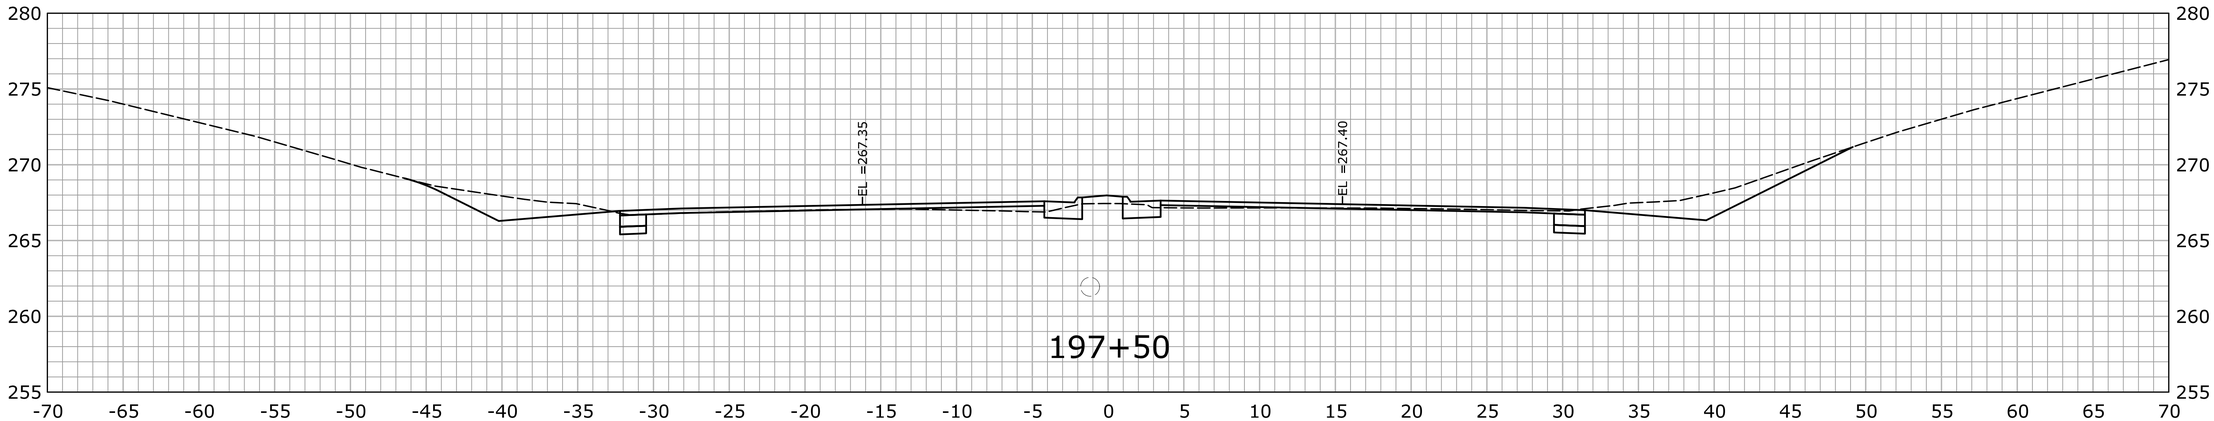

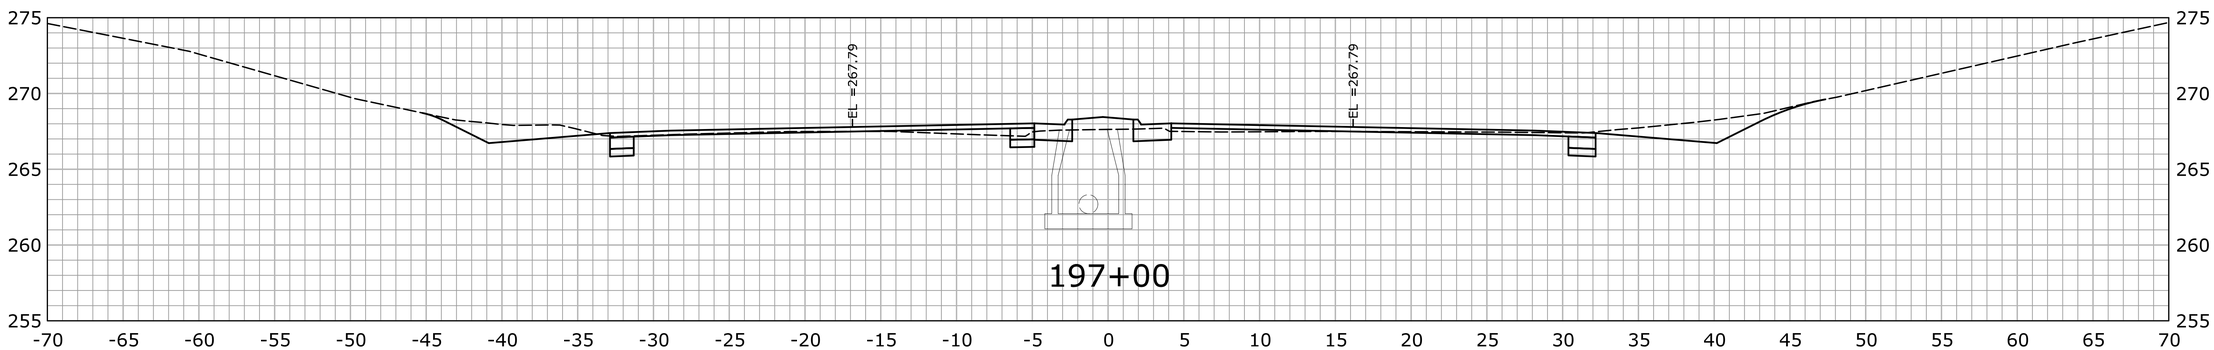

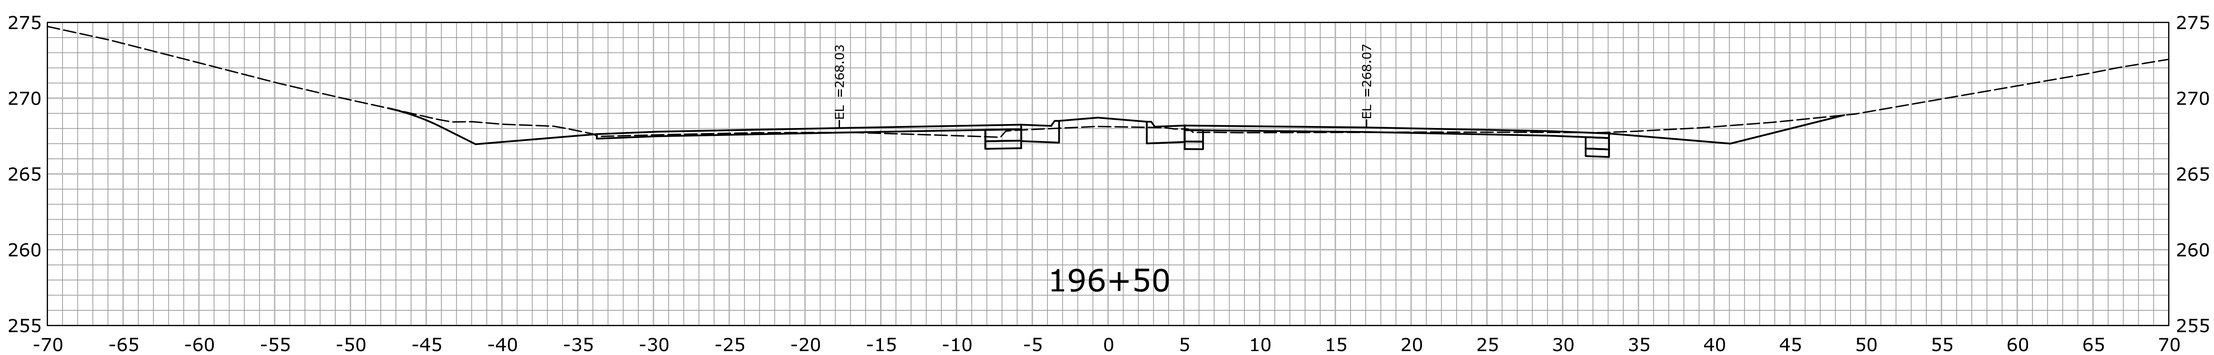

STA.196+50 TO STA.197+50

REV.	DATE	REVISION DESCRIPTION	SHEET NO.
-	-	-	-
-	-	-	-
-	-	-	-
-	-	-	-
-	-	-	-
-	-	-	-

THE INFORMATION, INCLUDING ESTIMATED QUANTITIES OF WORK, SHOWN ON THESE SHEETS IS BASED ON LIMITED INVESTIGATIONS BY THE STATE AND IS IN NO WAY WARRANTED TO INDICATE THE CONDITIONS OF ACTUAL QUANTITIES OF WORK WHICH WILL BE REQUIRED.

Plotted Date: 2/19/2013

DESIGNER/DRAFTER: SN

CHECKED BY: MSC

SCALE IN FEET 0 5 10

SCALE 1" = 5'

STATE OF CONNECTICUT
DEPARTMENT OF TRANSPORTATION

Filename: ...\HW_MSH_0135_0270_XSC-04_192+00_265+50.dgn

SIGNATURE/ BLOCK:

OFFICE OF ENGINEERING

APPROVED BY: DATE:

PROJECT TITLE:

MERRITT PARKWAY (ROUTE 15)
SAFETY IMPROVEMENTS, RESURFACING
ENHANCEMENTS AND BRIDGE IMPROVEMENTS

TOWN: STAMFORD NEW CANAAN

DRAWING TITLE: CROSS SECTIONS

PROJECT NO. 135-270

DRAWING NO. XSC-166

SHEET NO. 01.06.068

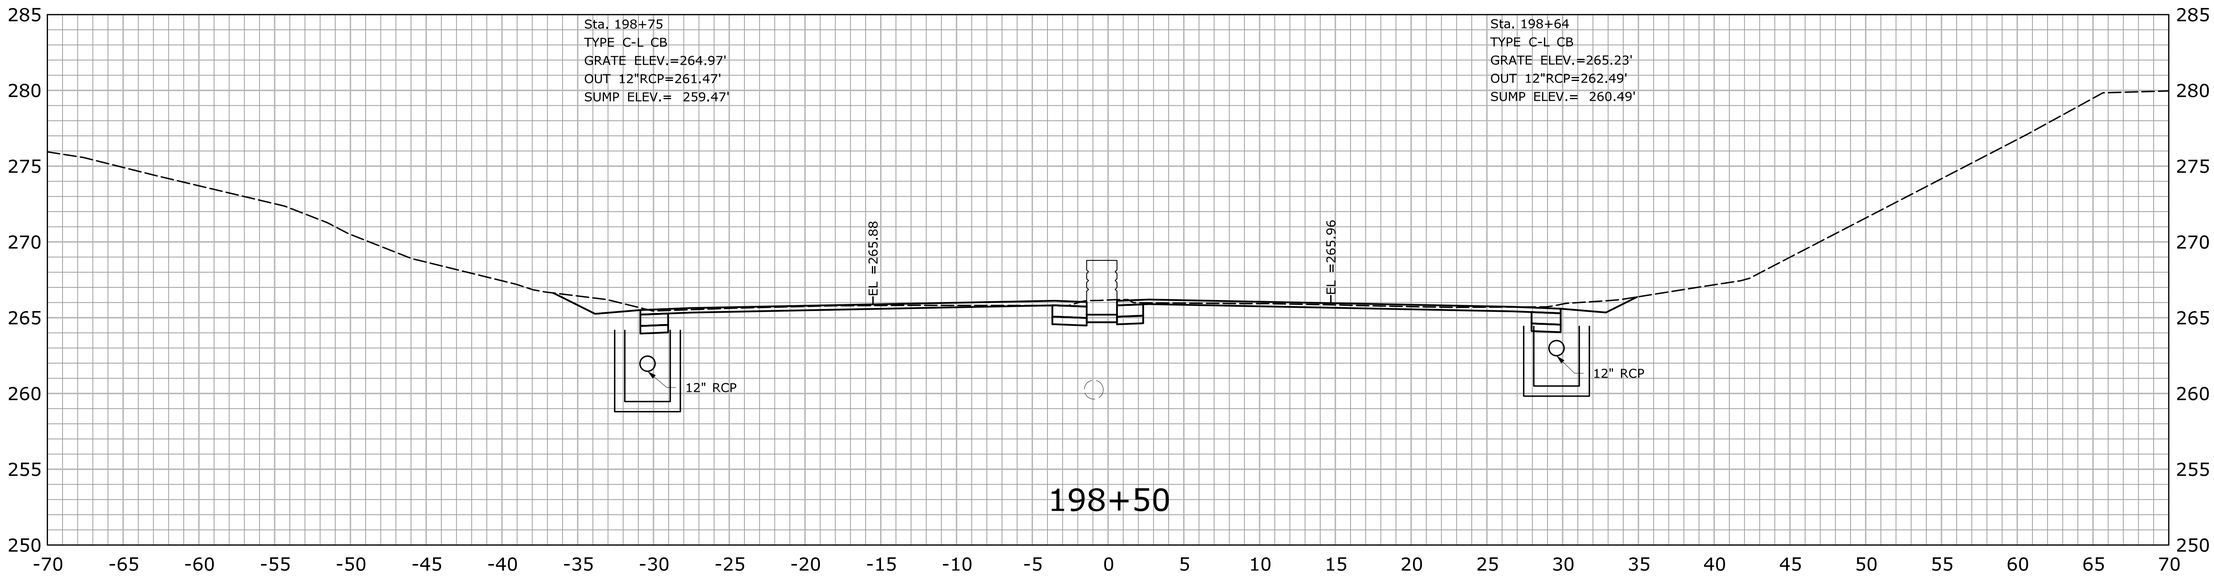

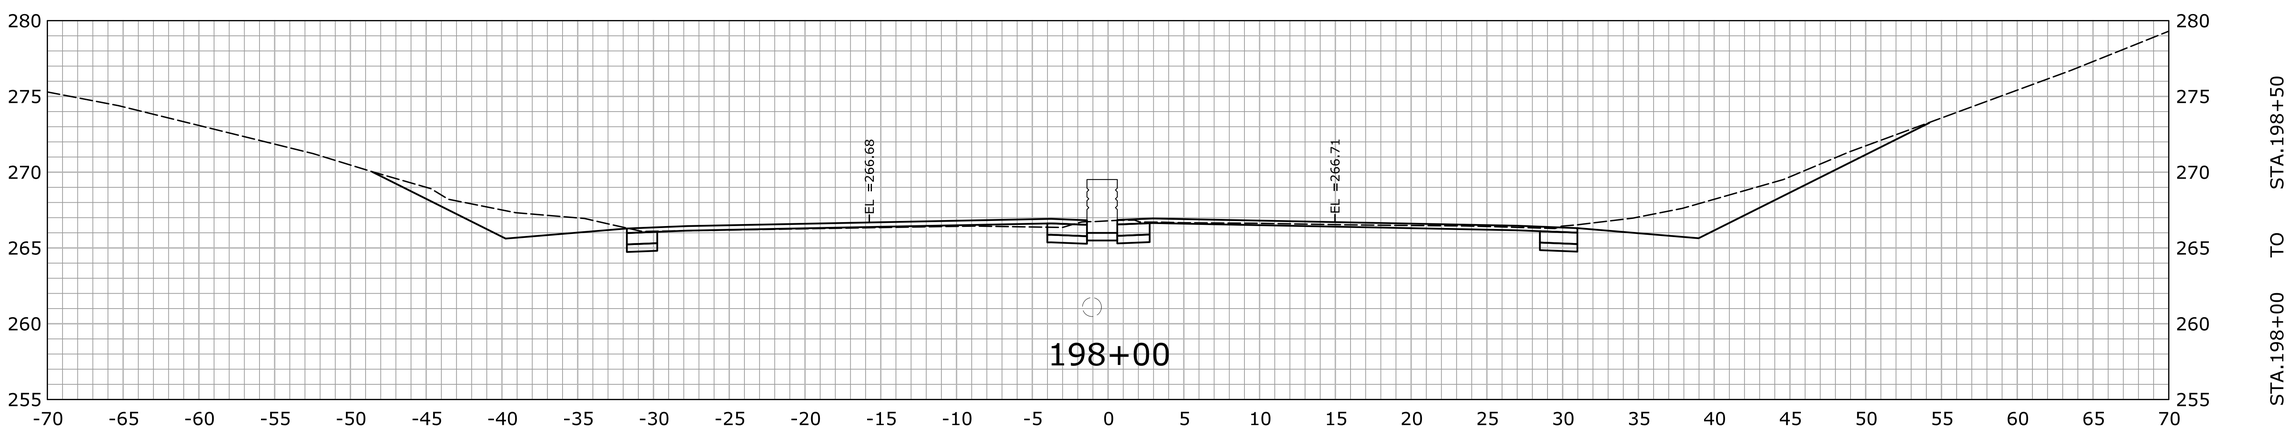

REV.	DATE	REVISION DESCRIPTION	SHEET NO.
-	-	-	-
-	-	-	-
-	-	-	-
-	-	-	-
-	-	-	-
-	-	-	-

THE INFORMATION, INCLUDING ESTIMATED QUANTITIES OF WORK, SHOWN ON THESE SHEETS IS BASED ON LIMITED INVESTIGATIONS BY THE STATE AND IS IN NO WAY WARRANTED TO INDICATE THE CONDITIONS OF ACTUAL QUANTITIES OF WORK WHICH WILL BE REQUIRED.

Plotted Date: 2/19/2013

DESIGNER/DRAFTER: **SN**

CHECKED BY: **MSC**

SCALE IN FEET 0 5 10

SCALE 1" = 5'

STATE OF CONNECTICUT
DEPARTMENT OF TRANSPORTATION

Filename: ...\HW_MSH_0135_0270_XSC-04_192+00_265+50.dgn

SIGNATURE/ BLOCK:

OFFICE OF ENGINEERING

APPROVED BY: DATE:

PROJECT TITLE:

MERRITT PARKWAY (ROUTE 15)
SAFETY IMPROVEMENTS, RESURFACING
ENHANCEMENTS AND BRIDGE IMPROVEMENTS

TOWN: **STAMFORD NEW CANAAN**

DRAWING TITLE: **CROSS SECTIONS**

PROJECT NO. **135-270**

DRAWING NO. **XSC-167**

SHEET NO. 01.06.069

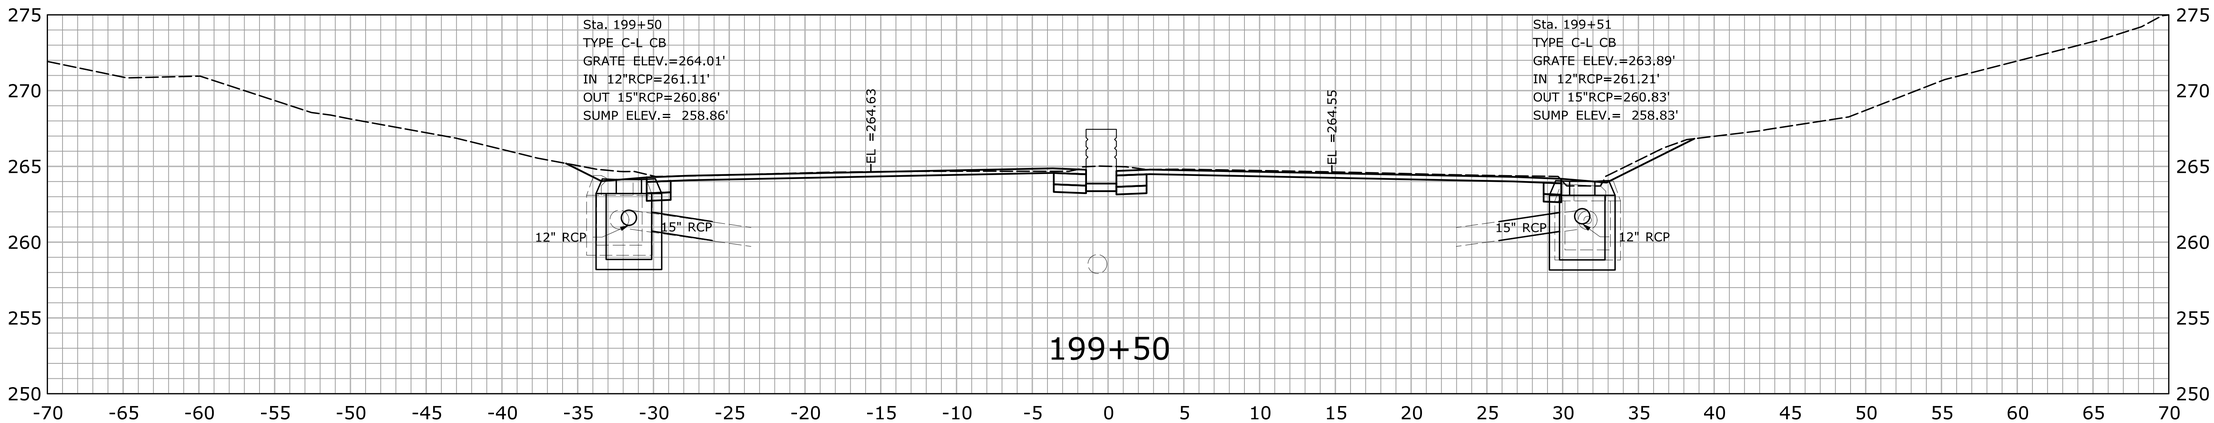

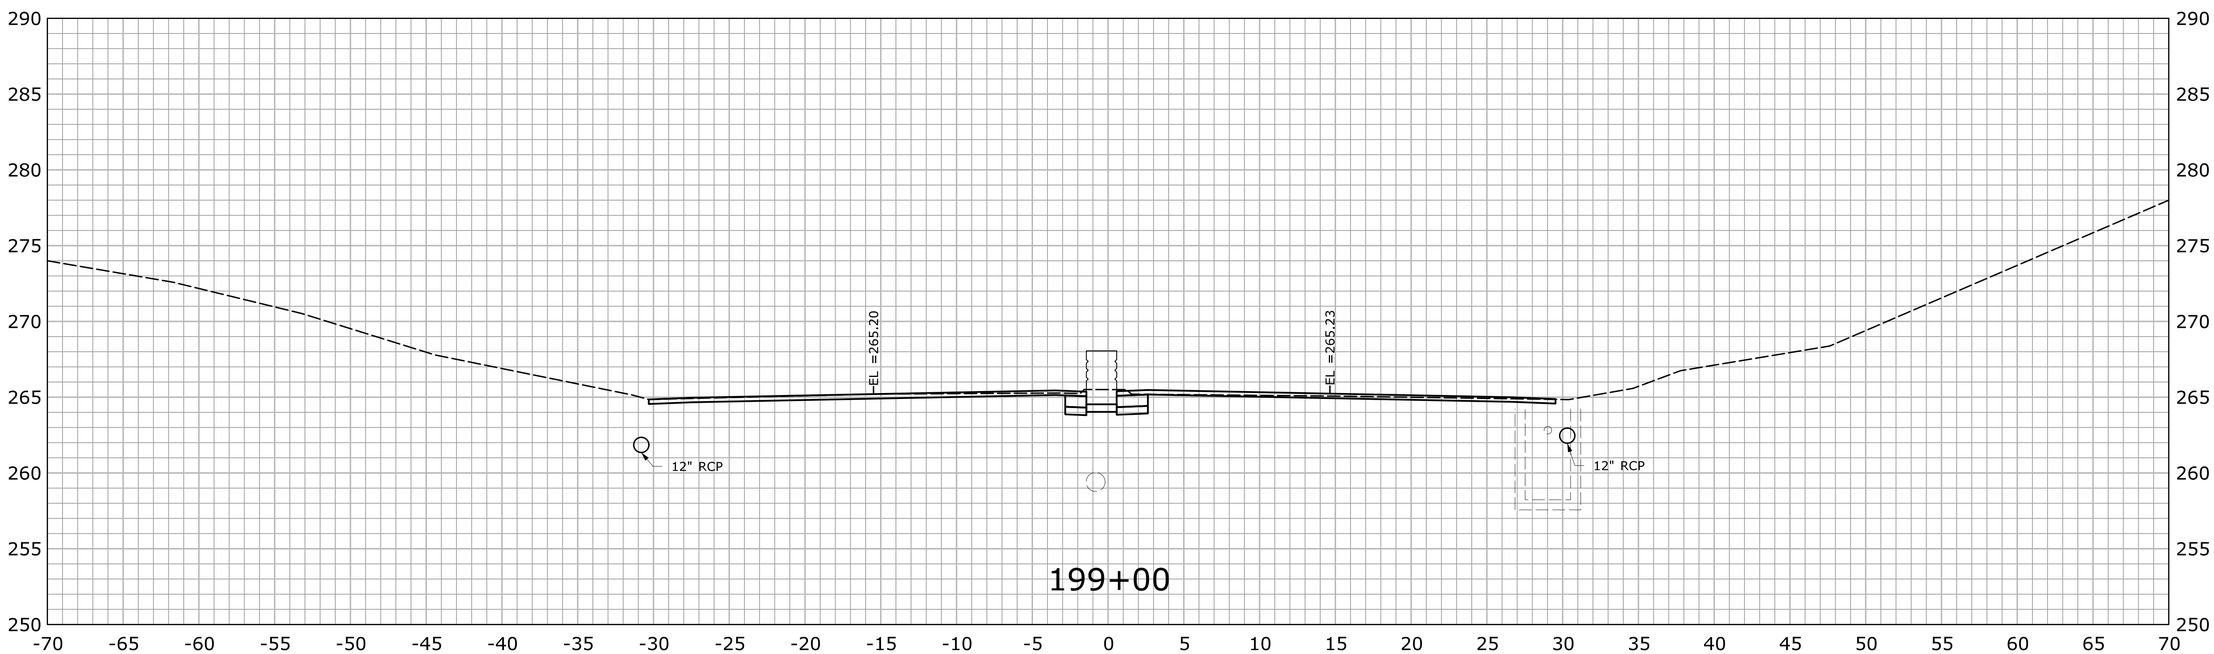

STA.199+00 TO STA.199+50

REV.	DATE	REVISION DESCRIPTION	SHEET NO.
-	-	-	-
-	-	-	-
-	-	-	-
-	-	-	-
-	-	-	-
-	-	-	-

THE INFORMATION, INCLUDING ESTIMATED QUANTITIES OF WORK, SHOWN ON THESE SHEETS IS BASED ON LIMITED INVESTIGATIONS BY THE STATE AND IS IN NO WAY WARRANTED TO INDICATE THE CONDITIONS OF ACTUAL QUANTITIES OF WORK WHICH WILL BE REQUIRED.

Plotted Date: 2/19/2013

DESIGNER/DRAFTER: **SN**

CHECKED BY: **MSC**

SCALE IN FEET 0 5 10

SCALE 1" = 5'

STATE OF CONNECTICUT
DEPARTMENT OF TRANSPORTATION

Filename: ...\HW_MSH_0135_0270_XSC-04_192+00_265+50.dgn

SIGNATURE/ BLOCK:

OFFICE OF ENGINEERING

APPROVED BY: DATE:

PROJECT TITLE:

MERRITT PARKWAY (ROUTE 15)
SAFETY IMPROVEMENTS, RESURFACING
ENHANCEMENTS AND BRIDGE IMPROVEMENTS

TOWN: **STAMFORD NEW CANAAN**

DRAWING TITLE: **CROSS SECTIONS**

PROJECT NO. **135-270**

DRAWING NO. **XSC-168**

SHEET NO. 01.06.070

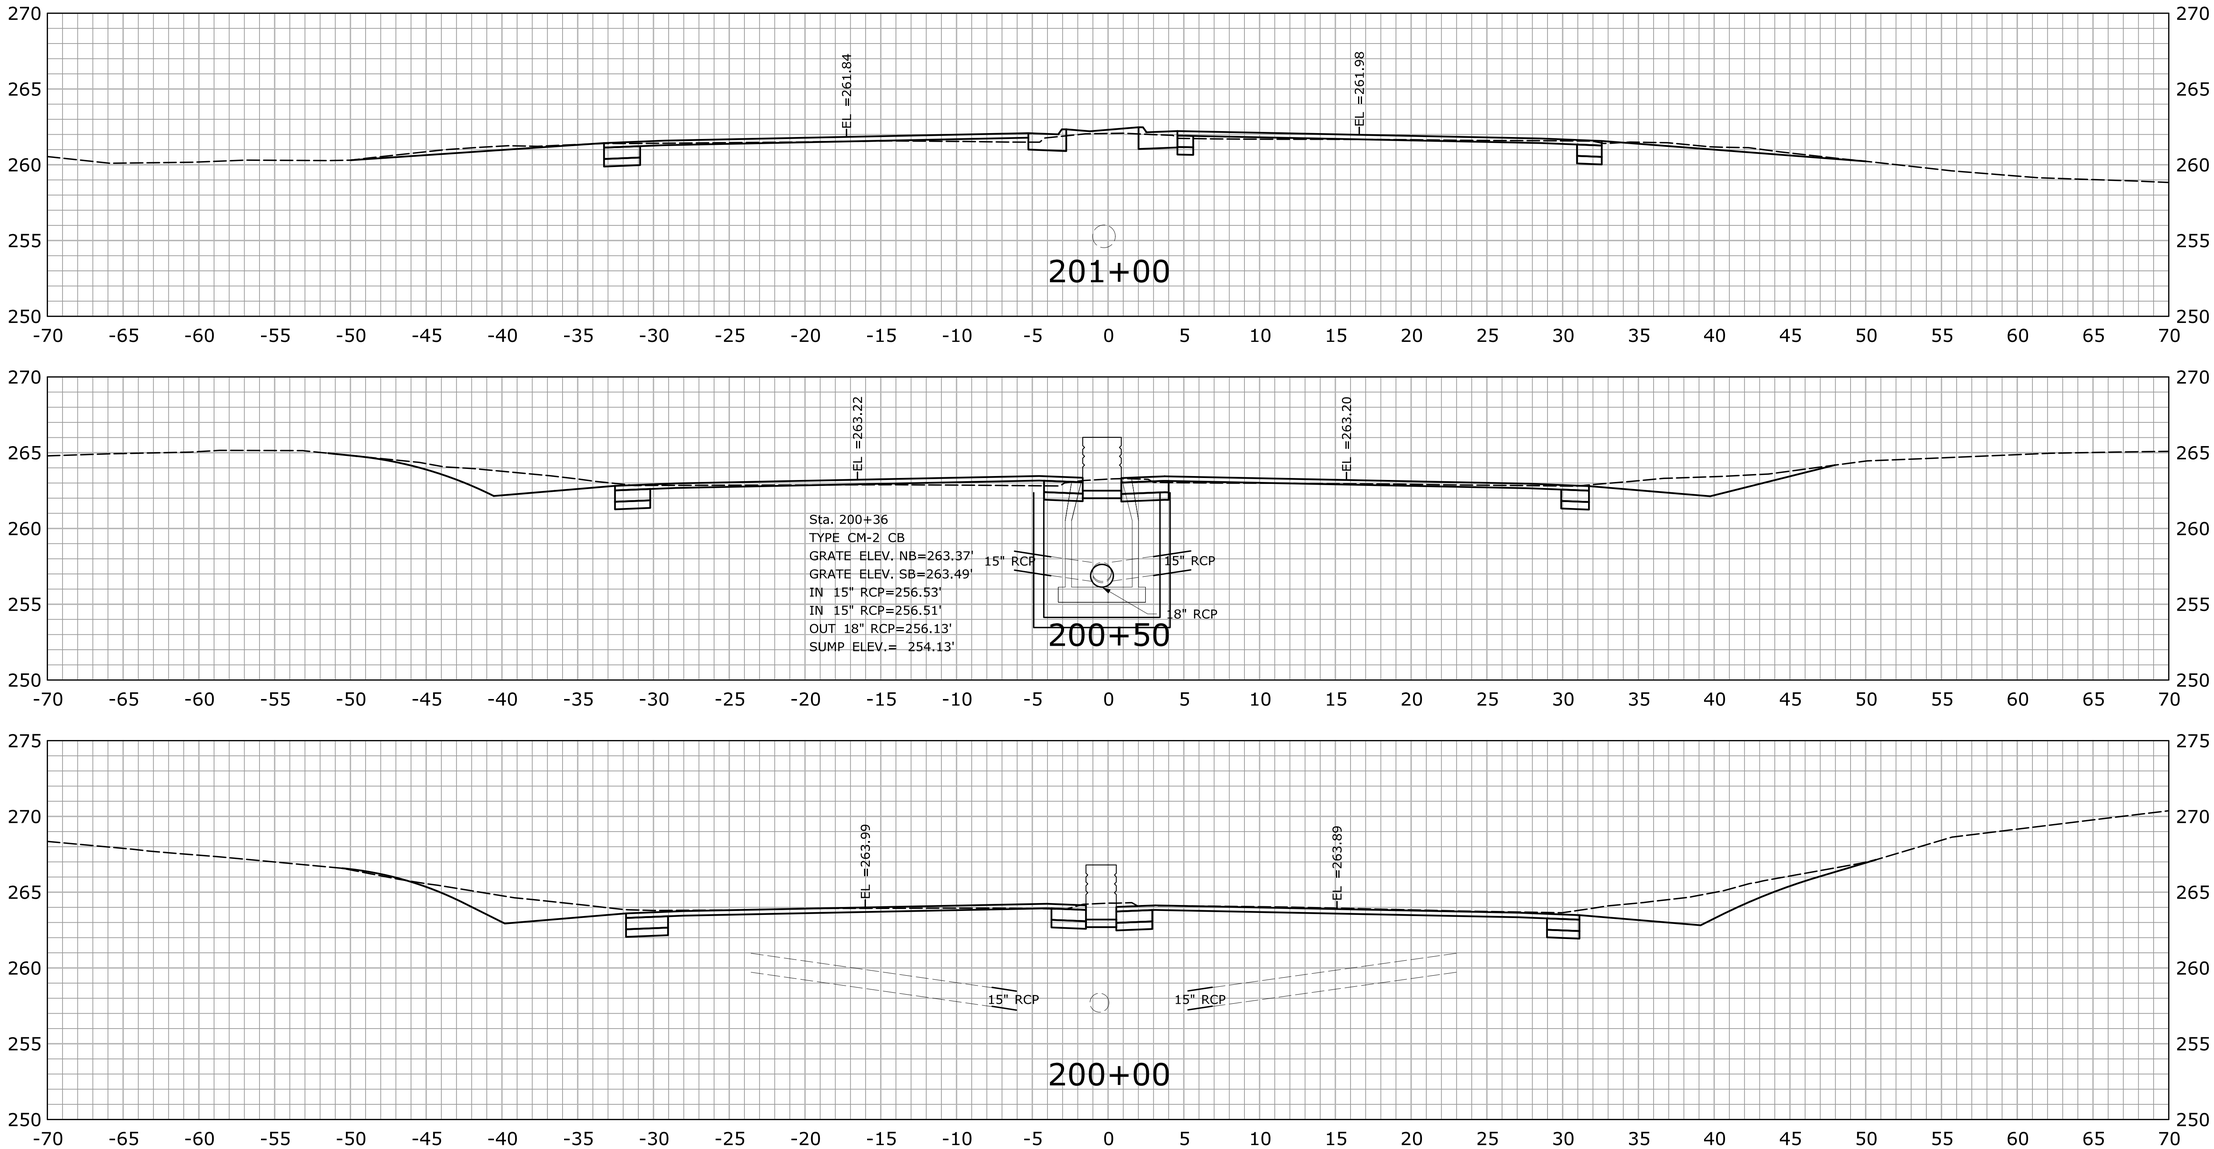

REV.	DATE	REVISION DESCRIPTION	SHEET NO.
-	-	-	-
-	-	-	-
-	-	-	-
-	-	-	-
-	-	-	-
-	-	-	-

THE INFORMATION, INCLUDING ESTIMATED QUANTITIES OF WORK, SHOWN ON THESE SHEETS IS BASED ON LIMITED INVESTIGATIONS BY THE STATE AND IS IN NO WAY WARRANTED TO INDICATE THE CONDITIONS OF ACTUAL QUANTITIES OF WORK WHICH WILL BE REQUIRED.

Plotted Date: 2/19/2013

DESIGNER/DRAFTER: **SN**

CHECKED BY: **MSC**

SCALE IN FEET 0 5 10

SCALE 1" = 5'

STATE OF CONNECTICUT
DEPARTMENT OF TRANSPORTATION

Filename: ...\HW_MSH_0135_0270_XSC-04_192+00_265+50.dgn

SIGNATURE/ BLOCK:

OFFICE OF ENGINEERING

APPROVED BY: DATE:

PROJECT TITLE:

MERRITT PARKWAY (ROUTE 15)
SAFETY IMPROVEMENTS, RESURFACING
ENHANCEMENTS AND BRIDGE IMPROVEMENTS

TOWN: **STAMFORD NEW CANAAN**

DRAWING TITLE: **CROSS SECTIONS**

PROJECT NO. **135-270**

DRAWING NO. **XSC-169**

SHEET NO. 01.06.071

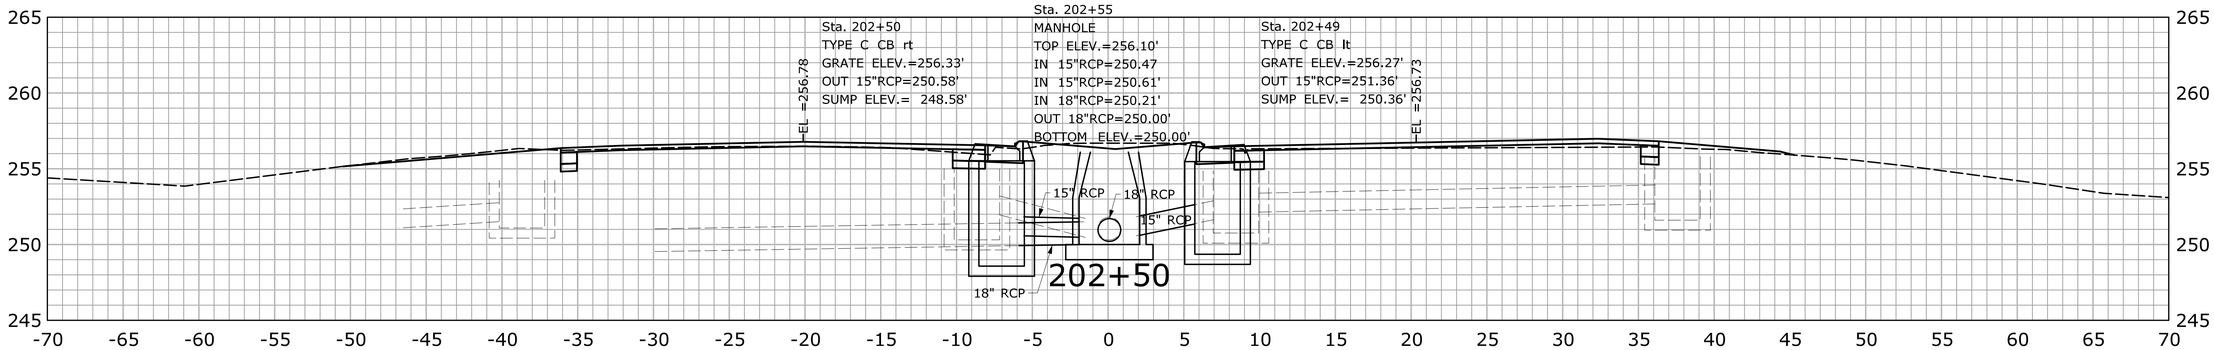

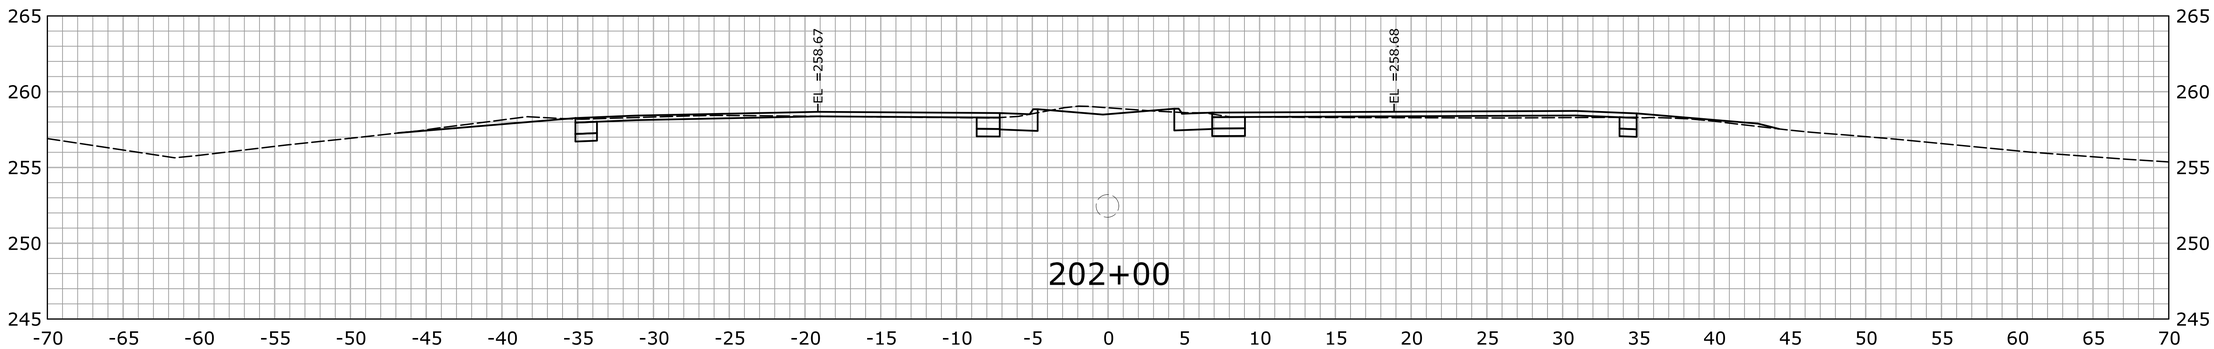

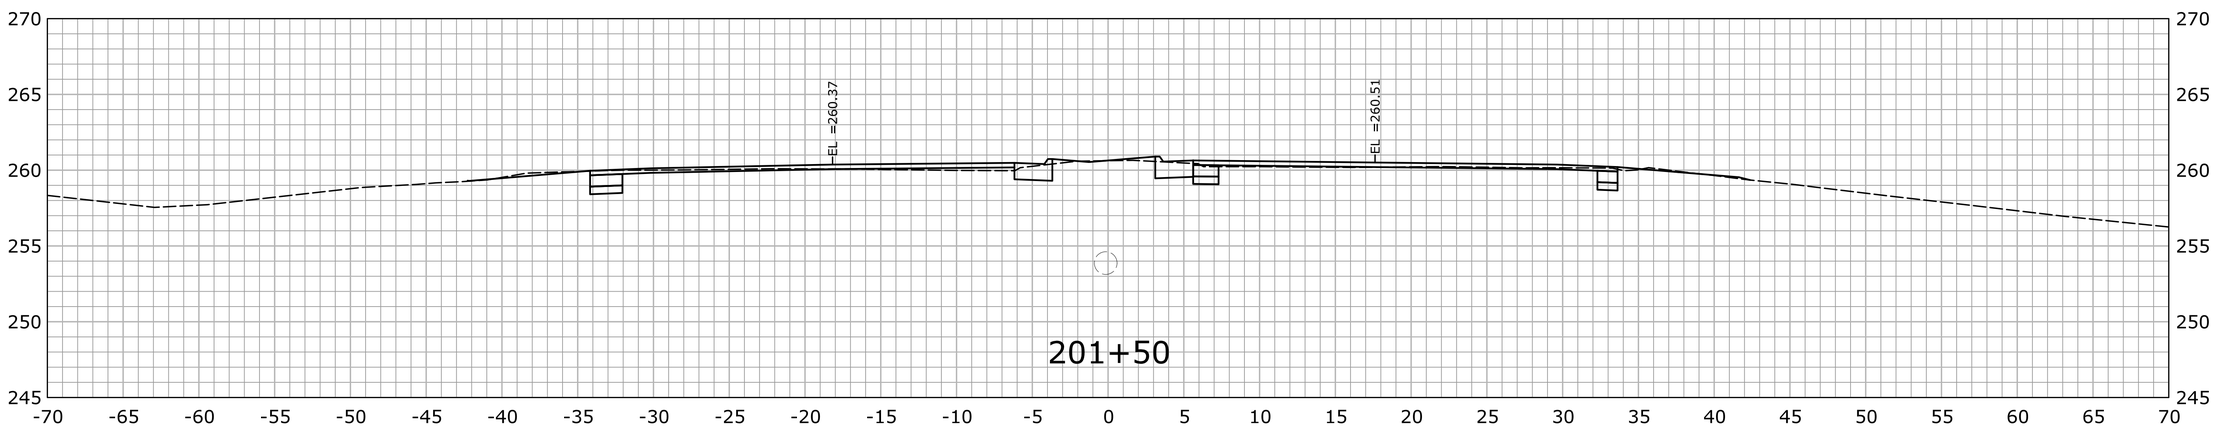

STA.201+50 TO STA.202+50

REV.	DATE	REVISION DESCRIPTION	SHEET NO.
-	-	-	-
-	-	-	-
-	-	-	-
-	-	-	-
-	-	-	-
-	-	-	-

THE INFORMATION, INCLUDING ESTIMATED QUANTITIES OF WORK, SHOWN ON THESE SHEETS IS BASED ON LIMITED INVESTIGATIONS BY THE STATE AND IS IN NO WAY WARRANTED TO INDICATE THE CONDITIONS OF ACTUAL QUANTITIES OF WORK WHICH WILL BE REQUIRED.

Plotted Date: 2/19/2013

DESIGNER/DRAFTER: **SN**

CHECKED BY: **MSC**

SCALE IN FEET 0 5 10

SCALE 1" = 5'

STATE OF CONNECTICUT
DEPARTMENT OF TRANSPORTATION

Filename: ...\HW_MSH_0135_0270_XSC-04_192+00_265+50.dgn

SIGNATURE/ BLOCK:

OFFICE OF ENGINEERING

APPROVED BY: DATE:

PROJECT TITLE:

MERRITT PARKWAY (ROUTE 15)
SAFETY IMPROVEMENTS, RESURFACING
ENHANCEMENTS AND BRIDGE IMPROVEMENTS

TOWN: **STAMFORD NEW CANAAN**

DRAWING TITLE: **CROSS SECTIONS**

PROJECT NO. **135-270**

DRAWING NO. **XSC-170**

SHEET NO. 01.06.072

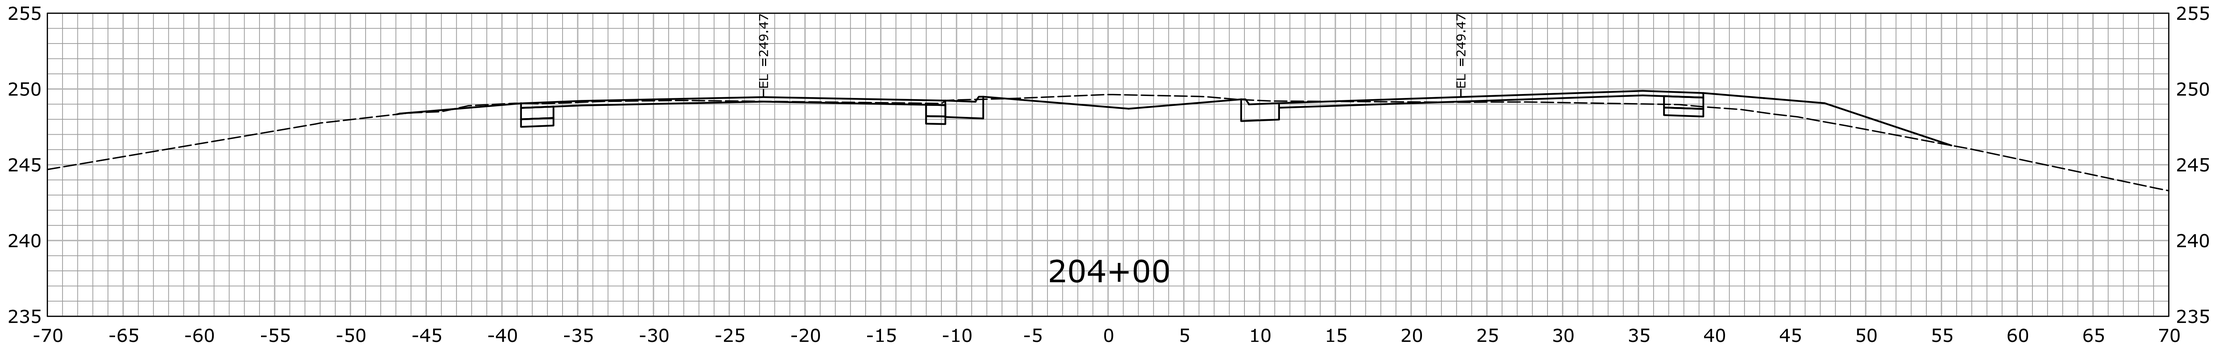

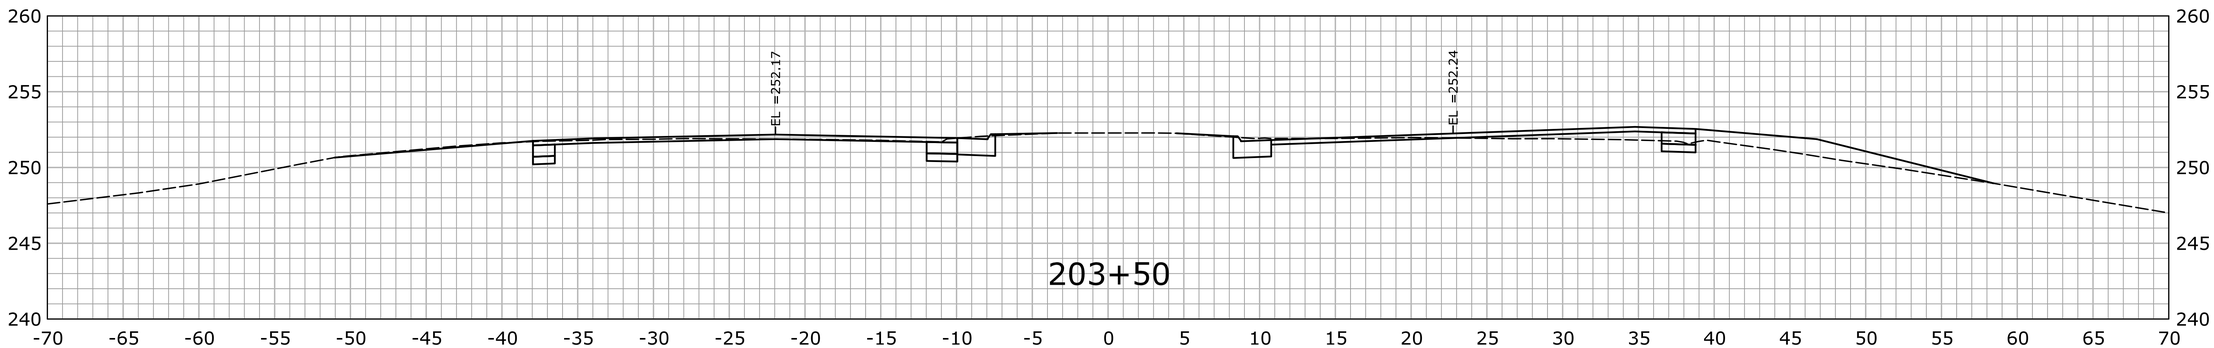

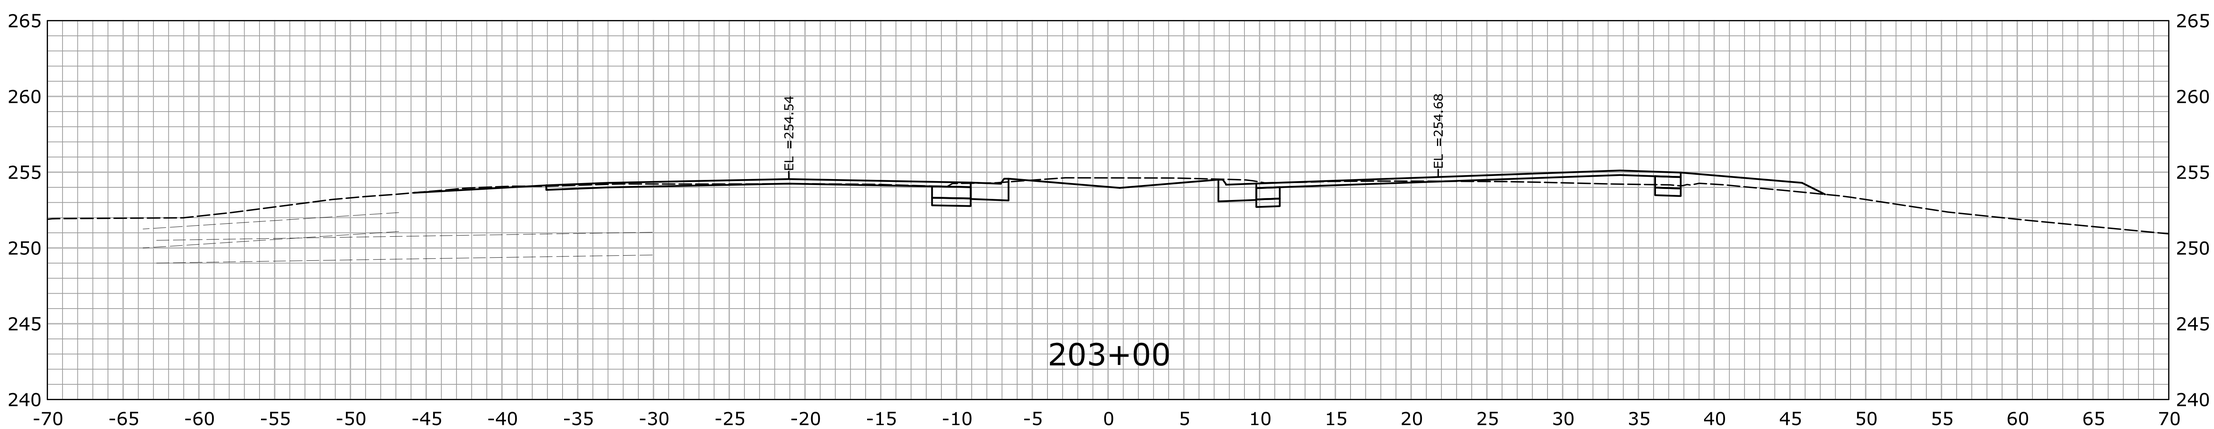

STA.203+00 TO STA.204+00

REV.	DATE	REVISION DESCRIPTION	SHEET NO.
-	-	-	-
-	-	-	-
-	-	-	-
-	-	-	-
-	-	-	-
-	-	-	-

THE INFORMATION, INCLUDING ESTIMATED QUANTITIES OF WORK, SHOWN ON THESE SHEETS IS BASED ON LIMITED INVESTIGATIONS BY THE STATE AND IS IN NO WAY WARRANTED TO INDICATE THE CONDITIONS OF ACTUAL QUANTITIES OF WORK WHICH WILL BE REQUIRED.

Plotted Date: 2/19/2013

DESIGNER/DRAFTER: SN

CHECKED BY: MSC

SCALE IN FEET 0 5 10

SCALE 1" = 5'

STATE OF CONNECTICUT
DEPARTMENT OF TRANSPORTATION

Filename: ...\HW_MSH_0135_0270_XSC-04_192+00_265+50.dgn

SIGNATURE/ BLOCK:

OFFICE OF ENGINEERING

APPROVED BY: DATE:

PROJECT TITLE:

MERRITT PARKWAY (ROUTE 15)
SAFETY IMPROVEMENTS, RESURFACING
ENHANCEMENTS AND BRIDGE IMPROVEMENTS

TOWN: STAMFORD NEW CANAAN

DRAWING TITLE: CROSS SECTIONS

PROJECT NO. 135-270

DRAWING NO. XSC-171

SHEET NO. 01.06.073

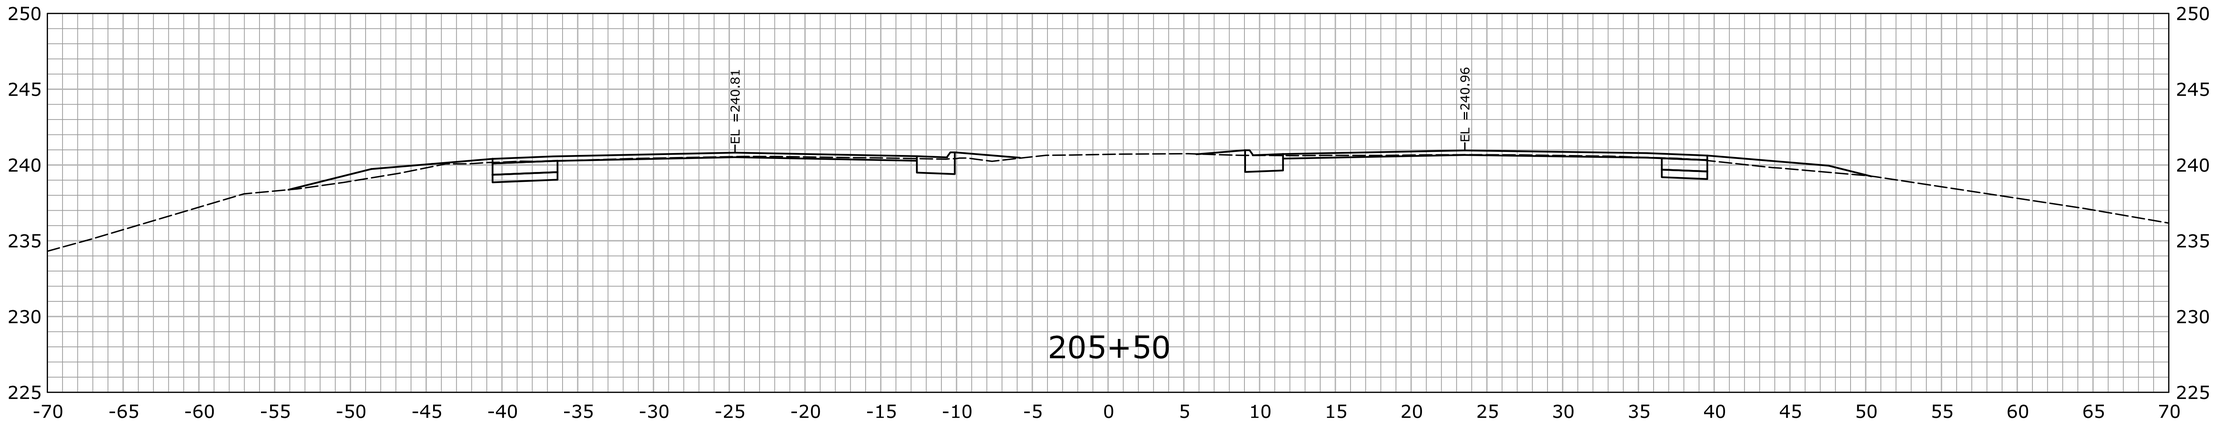

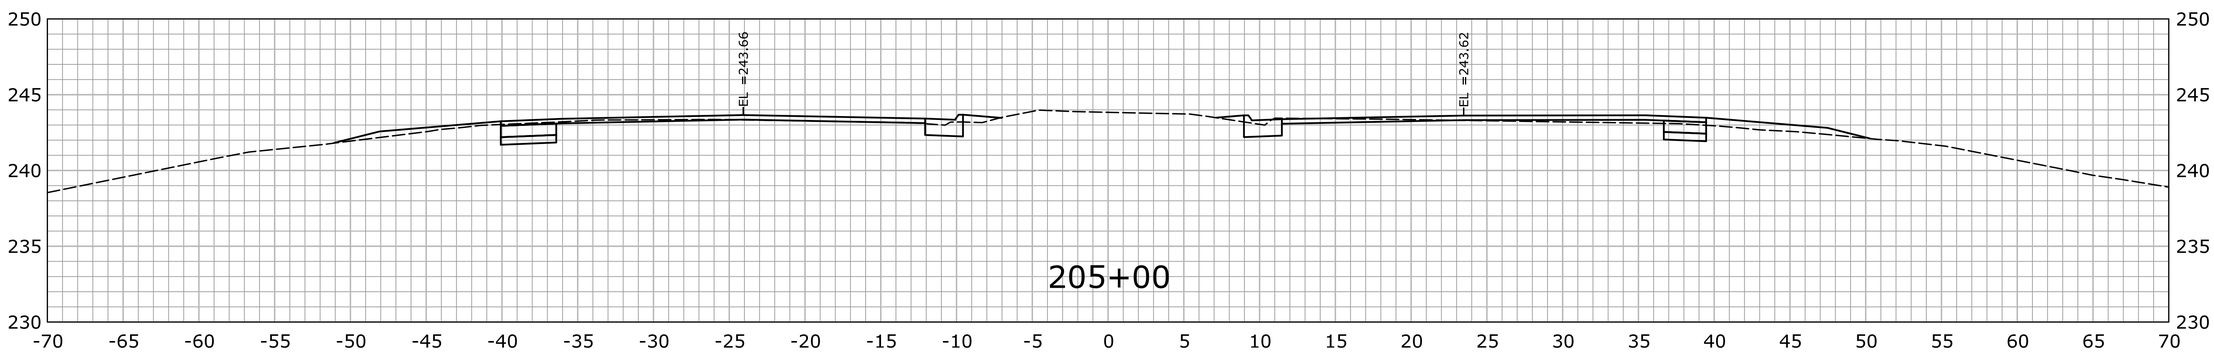

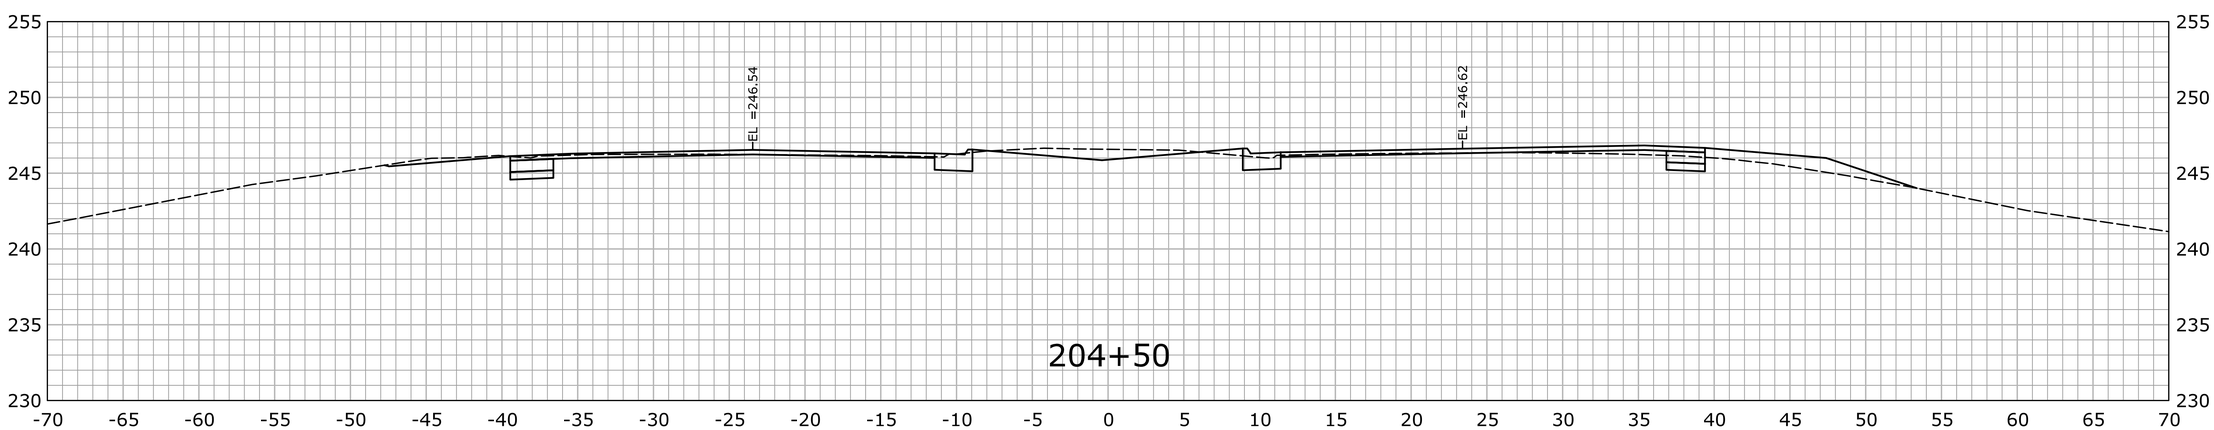

STA.204+50 TO STA.205+50

REV.	DATE	REVISION DESCRIPTION	SHEET NO.
-	-	-	-
-	-	-	-
-	-	-	-
-	-	-	-
-	-	-	-
-	-	-	-

THE INFORMATION, INCLUDING ESTIMATED QUANTITIES OF WORK, SHOWN ON THESE SHEETS IS BASED ON LIMITED INVESTIGATIONS BY THE STATE AND IS IN NO WAY WARRANTED TO INDICATE THE CONDITIONS OF ACTUAL QUANTITIES OF WORK WHICH WILL BE REQUIRED.

Plotted Date: 2/19/2013

DESIGNER/DRAFTER: **SN**

CHECKED BY: **MSC**

SCALE IN FEET 0 5 10

SCALE 1" = 5'

STATE OF CONNECTICUT
DEPARTMENT OF TRANSPORTATION

Filename: ...\HW_MSH_0135_0270_XSC-04_192+00_265+50.dgn

SIGNATURE/ BLOCK:

OFFICE OF ENGINEERING

APPROVED BY: DATE:

PROJECT TITLE:

MERRITT PARKWAY (ROUTE 15)
SAFETY IMPROVEMENTS, RESURFACING
ENHANCEMENTS AND BRIDGE IMPROVEMENTS

TOWN: **STAMFORD NEW CANAAN**

DRAWING TITLE: **CROSS SECTIONS**

PROJECT NO. **135-270**

DRAWING NO. **XSC-172**

SHEET NO. 01.06.074

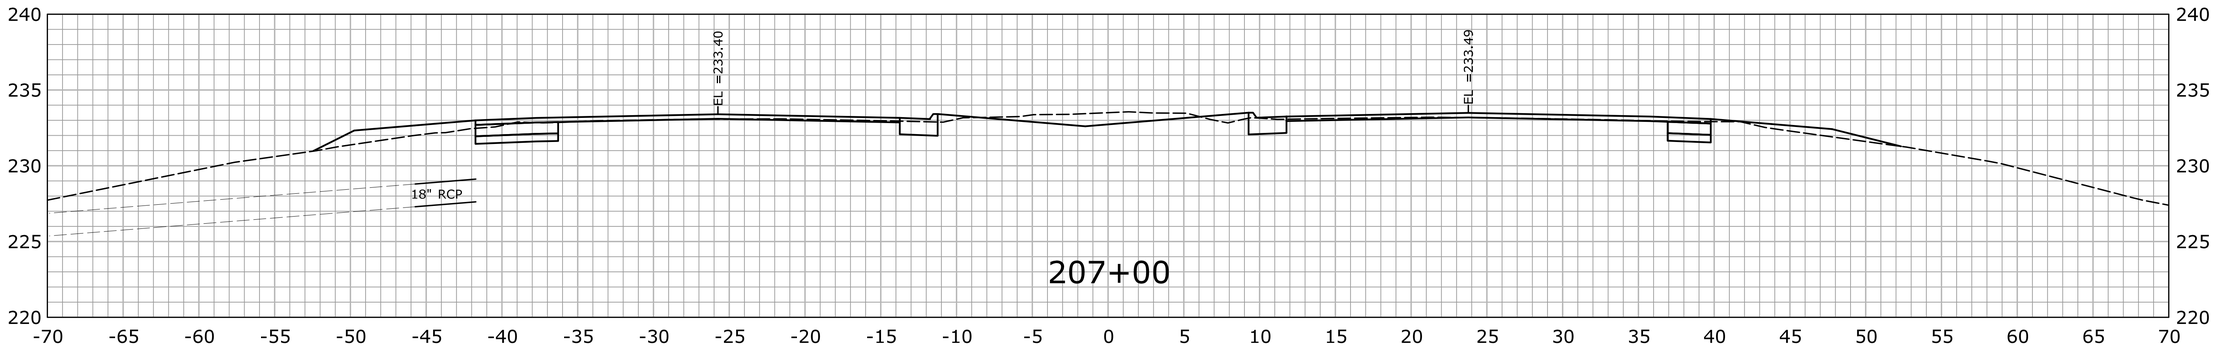

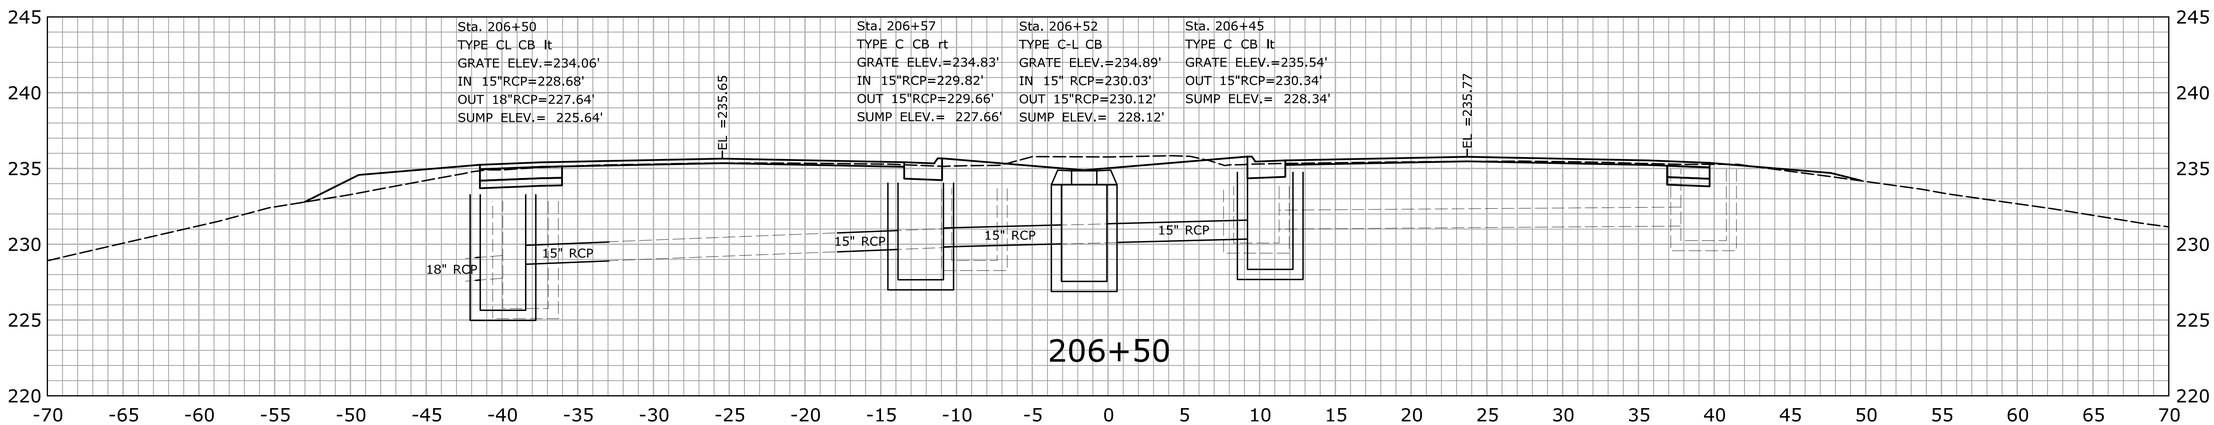

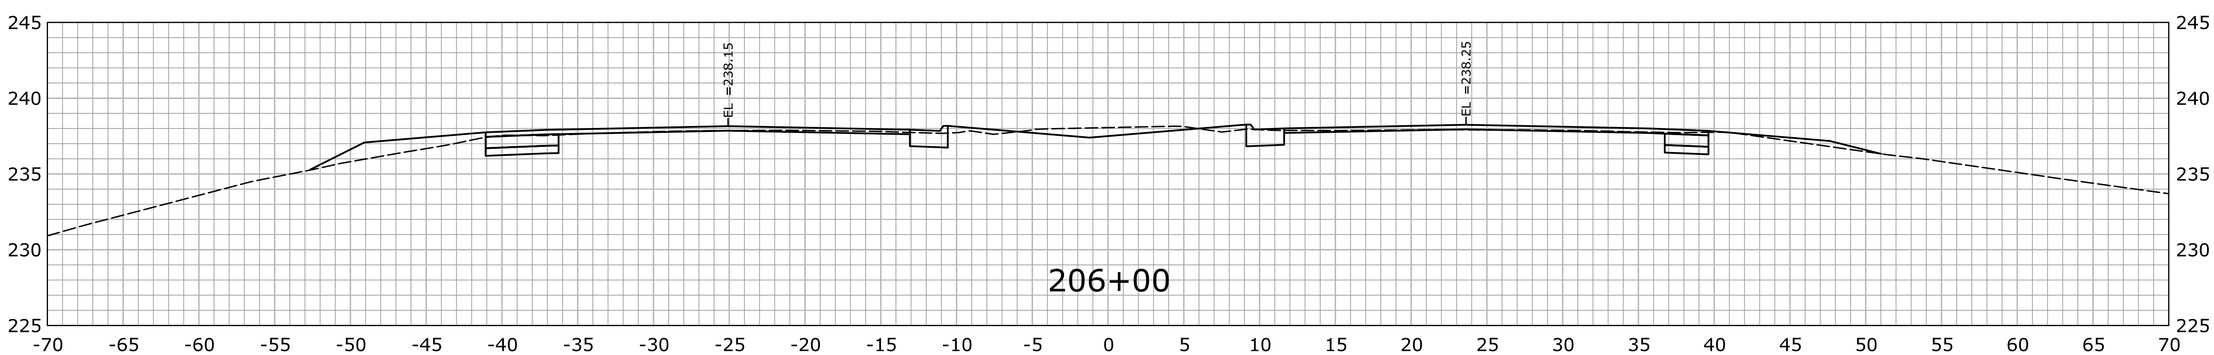

STA.206+00 TO STA.207+00

REV.	DATE	REVISION DESCRIPTION	SHEET NO.
-	-	-	-
-	-	-	-
-	-	-	-
-	-	-	-
-	-	-	-
-	-	-	-

THE INFORMATION, INCLUDING ESTIMATED QUANTITIES OF WORK, SHOWN ON THESE SHEETS IS BASED ON LIMITED INVESTIGATIONS BY THE STATE AND IS IN NO WAY WARRANTED TO INDICATE THE CONDITIONS OF ACTUAL QUANTITIES OF WORK WHICH WILL BE REQUIRED.

Plotted Date: 2/19/2013

DESIGNER/DRAFTER: SN

CHECKED BY: MSC

SCALE IN FEET 0 5 10

SCALE 1" = 5'

STATE OF CONNECTICUT
DEPARTMENT OF TRANSPORTATION

Filename: ...\HW_MSH_0135_0270_XSC-04_192+00_265+50.dgn

SIGNATURE/ BLOCK: OFFICE OF ENGINEERING

APPROVED BY: DATE:

PROJECT TITLE: MERRITT PARKWAY (ROUTE 15) SAFETY IMPROVEMENTS, RESURFACING ENHANCEMENTS AND BRIDGE IMPROVEMENTS

TOWN: STAMFORD NEW CANAAN

DRAWING TITLE: CROSS SECTIONS

PROJECT NO. 135-270

DRAWING NO. XSC-173

SHEET NO. 01.06.075

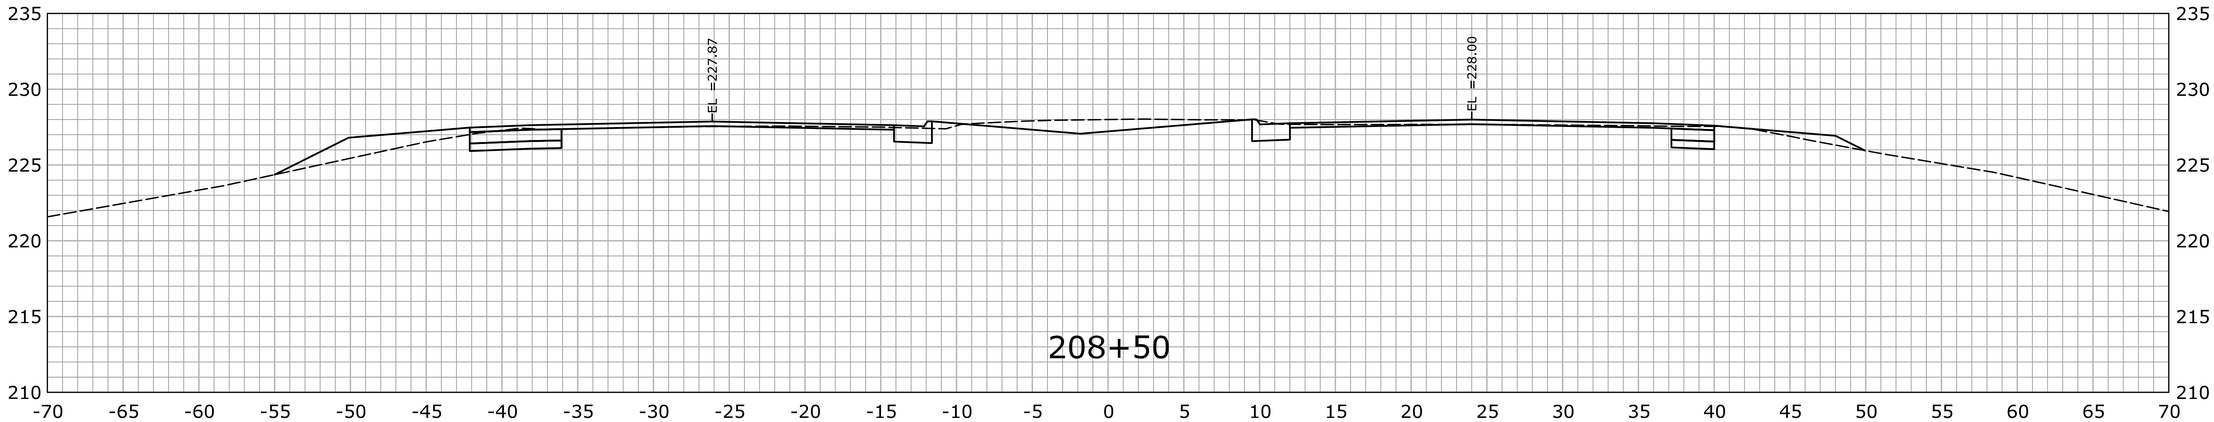

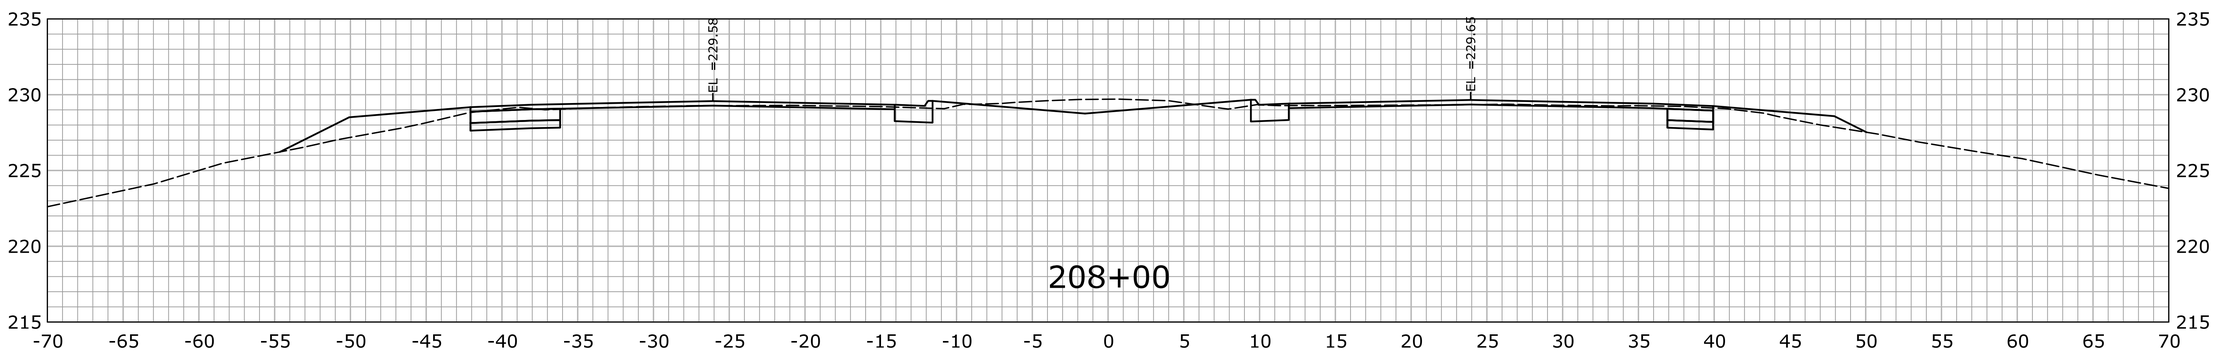

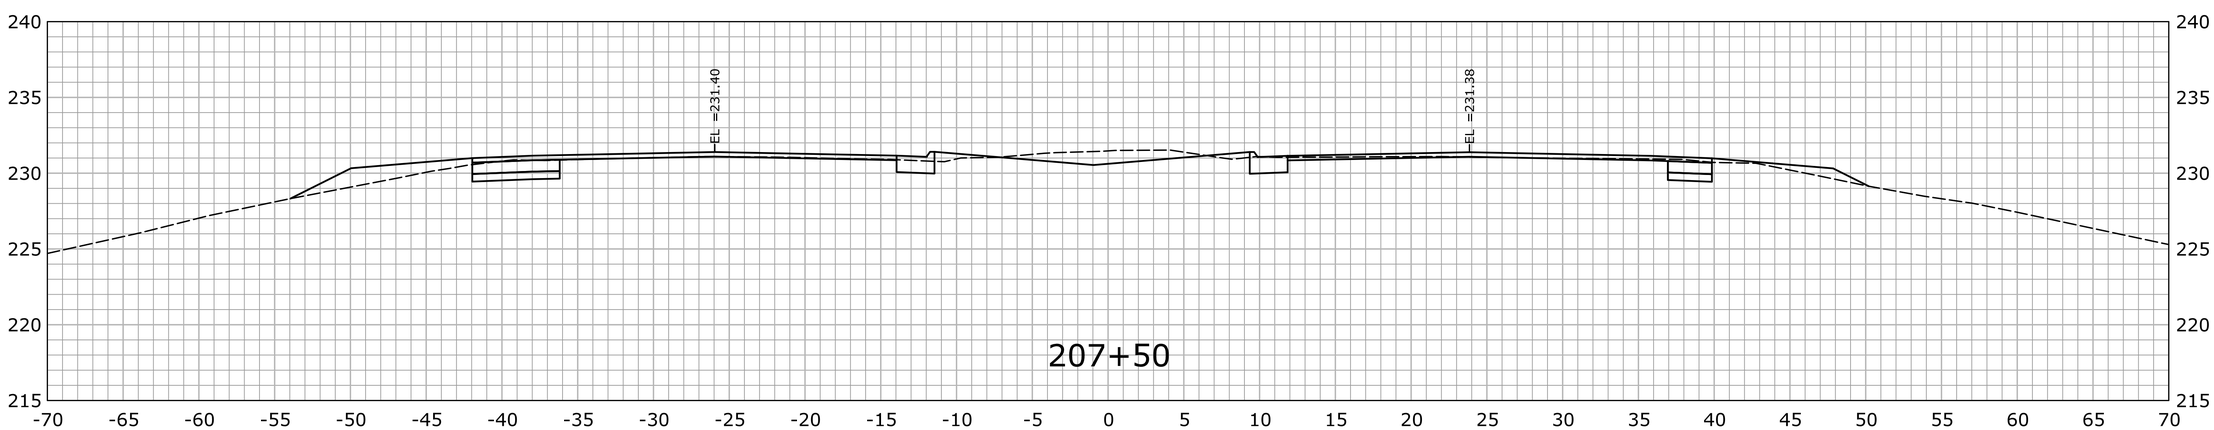

STA.207+50 TO STA.208+50

REV.	DATE	REVISION DESCRIPTION	SHEET NO.
-	-	-	-
-	-	-	-
-	-	-	-
-	-	-	-
-	-	-	-
-	-	-	-

THE INFORMATION, INCLUDING ESTIMATED QUANTITIES OF WORK, SHOWN ON THESE SHEETS IS BASED ON LIMITED INVESTIGATIONS BY THE STATE AND IS IN NO WAY WARRANTED TO INDICATE THE CONDITIONS OF ACTUAL QUANTITIES OF WORK WHICH WILL BE REQUIRED.

Plotted Date: 2/19/2013

DESIGNER/DRAFTER: SN

CHECKED BY: MSC

SCALE IN FEET 0 5 10

SCALE 1" = 5'

STATE OF CONNECTICUT
DEPARTMENT OF TRANSPORTATION

Filename: ...\HW_MSH_0135_0270_XSC-04_192+00_265+50.dgn

SIGNATURE/ BLOCK:

OFFICE OF ENGINEERING

APPROVED BY: DATE:

PROJECT TITLE:

MERRITT PARKWAY (ROUTE 15)
SAFETY IMPROVEMENTS, RESURFACING
ENHANCEMENTS AND BRIDGE IMPROVEMENTS

TOWN: STAMFORD NEW CANAAN

DRAWING TITLE: CROSS SECTIONS

PROJECT NO. 135-270

DRAWING NO. XSC-174

SHEET NO. 01.06.076

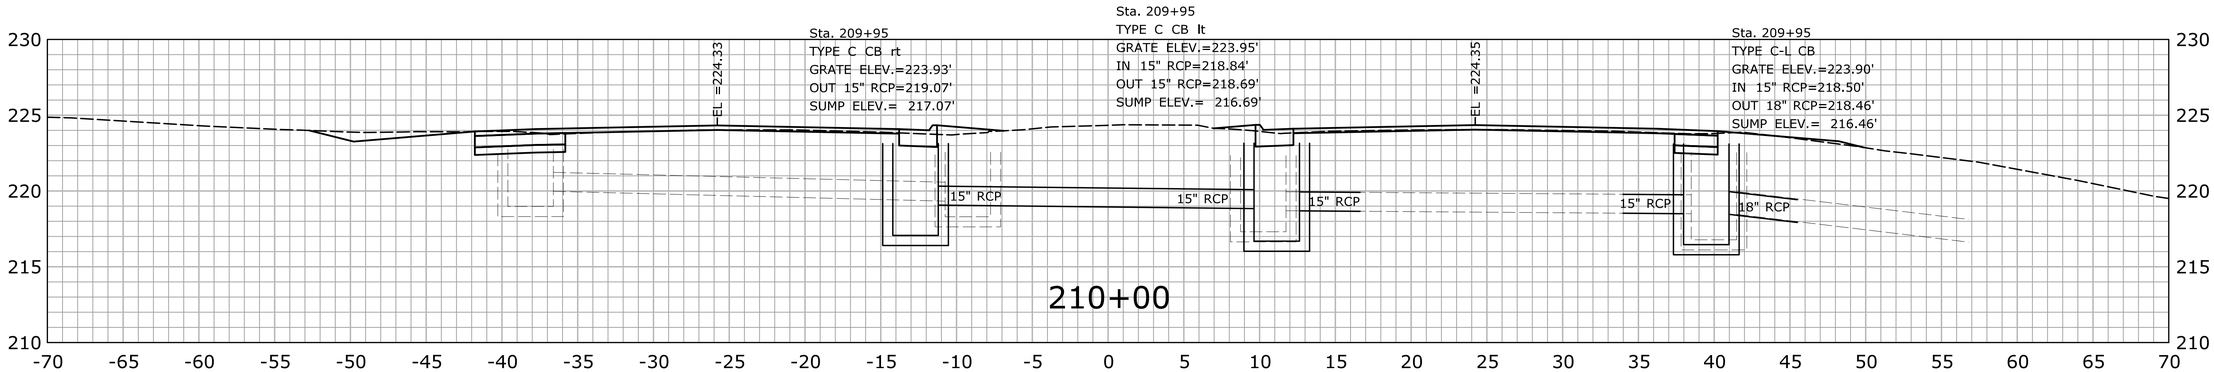

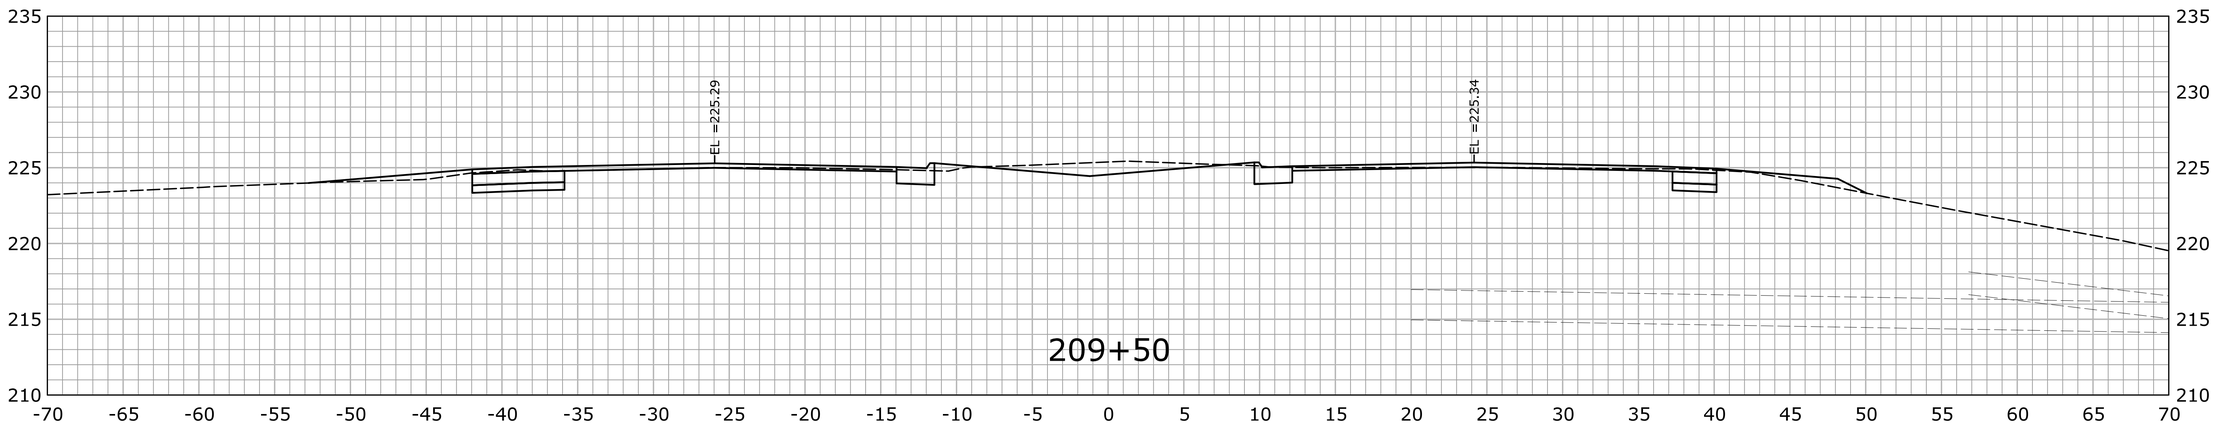

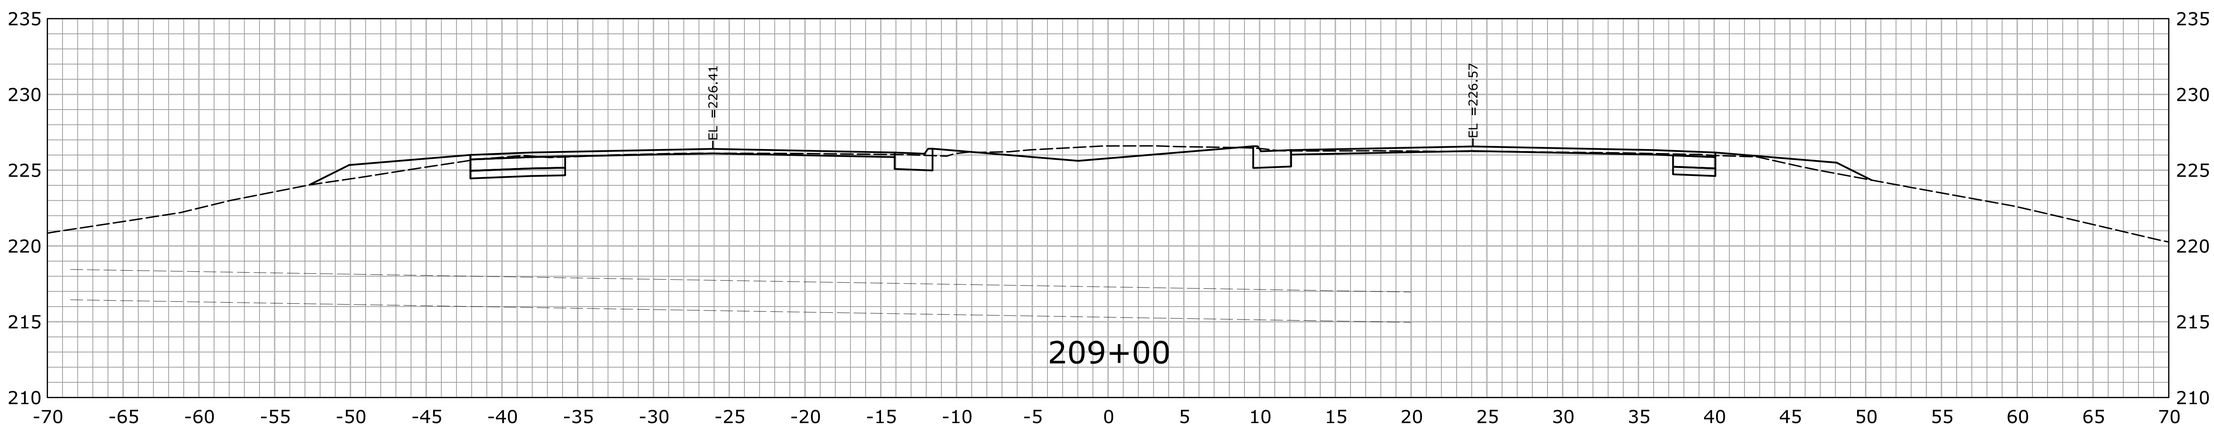

STA.209+00 TO STA.210+00

REV.	DATE	REVISION DESCRIPTION	SHEET NO.
-	-	-	-
-	-	-	-
-	-	-	-
-	-	-	-
-	-	-	-
-	-	-	-

THE INFORMATION, INCLUDING ESTIMATED QUANTITIES OF WORK, SHOWN ON THESE SHEETS IS BASED ON LIMITED INVESTIGATIONS BY THE STATE AND IS IN NO WAY WARRANTED TO INDICATE THE CONDITIONS OF ACTUAL QUANTITIES OF WORK WHICH WILL BE REQUIRED.

Plotted Date: 2/19/2013

DESIGNER/DRAFTER: SN

CHECKED BY: MSC

SCALE IN FEET 0 5 10

SCALE 1" = 5'

STATE OF CONNECTICUT
DEPARTMENT OF TRANSPORTATION

Filename: ...\HW_MSH_0135_0270_XSC-04_192+00_265+50.dgn

SIGNATURE/ BLOCK:

OFFICE OF ENGINEERING

APPROVED BY: DATE:

PROJECT TITLE:

MERRITT PARKWAY (ROUTE 15)
SAFETY IMPROVEMENTS, RESURFACING
ENHANCEMENTS AND BRIDGE IMPROVEMENTS

TOWN: STAMFORD NEW CANAAN

DRAWING TITLE: CROSS SECTIONS

PROJECT NO. 135-270

DRAWING NO. XSC-175

SHEET NO. 01.06.077

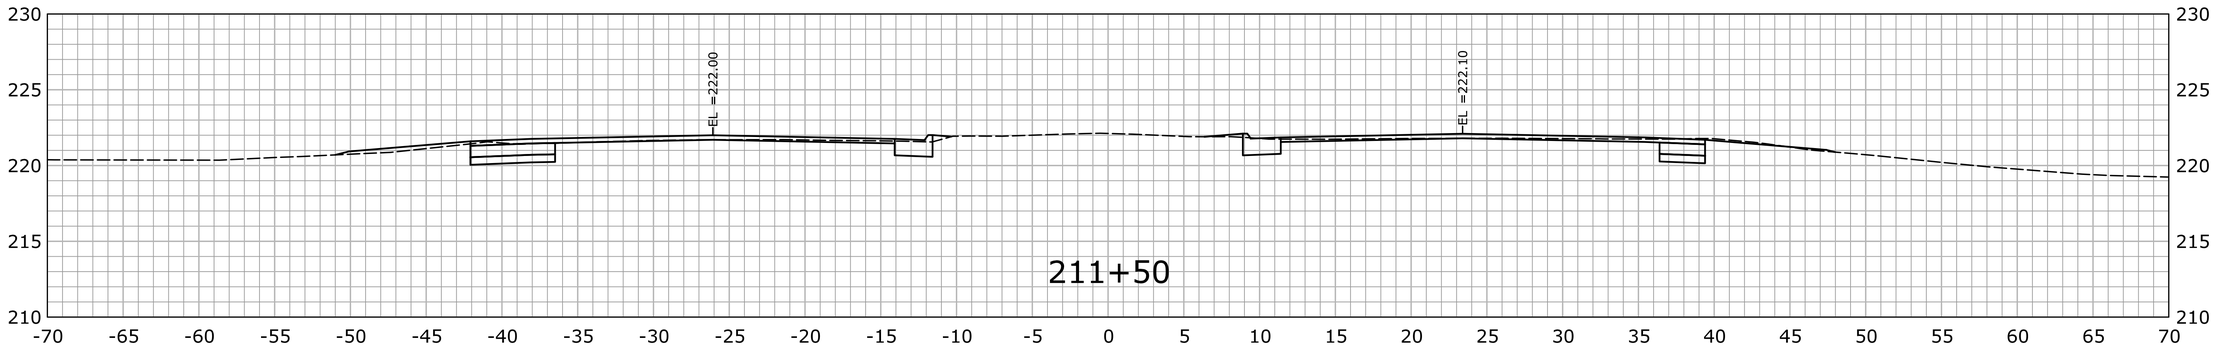

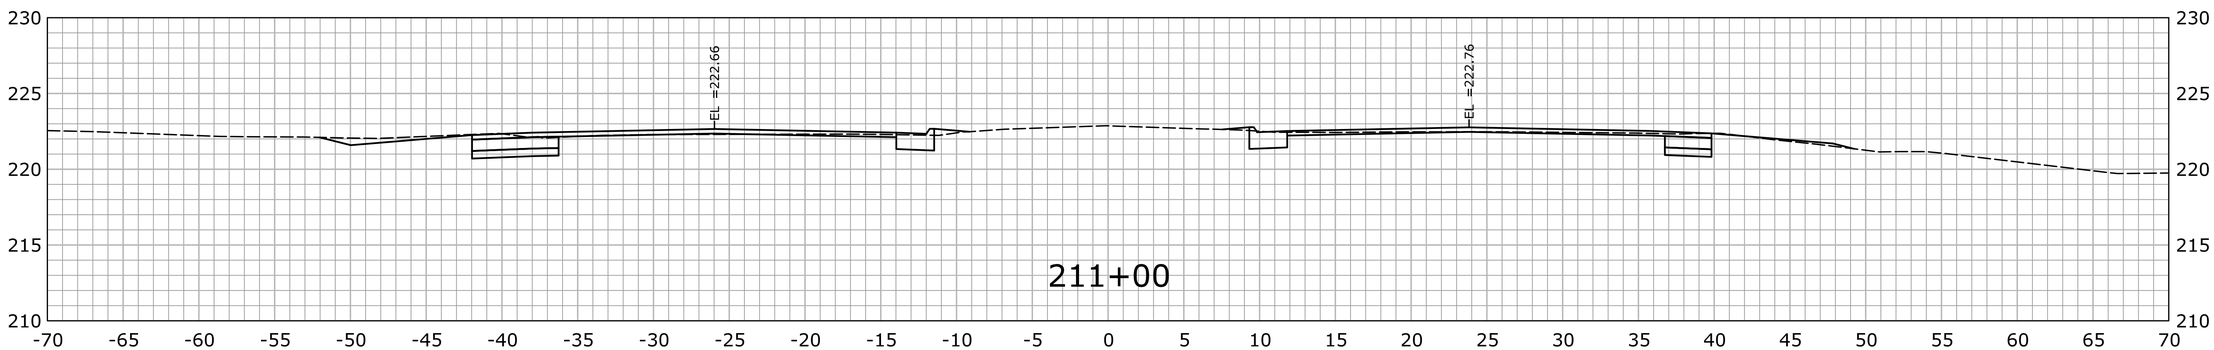

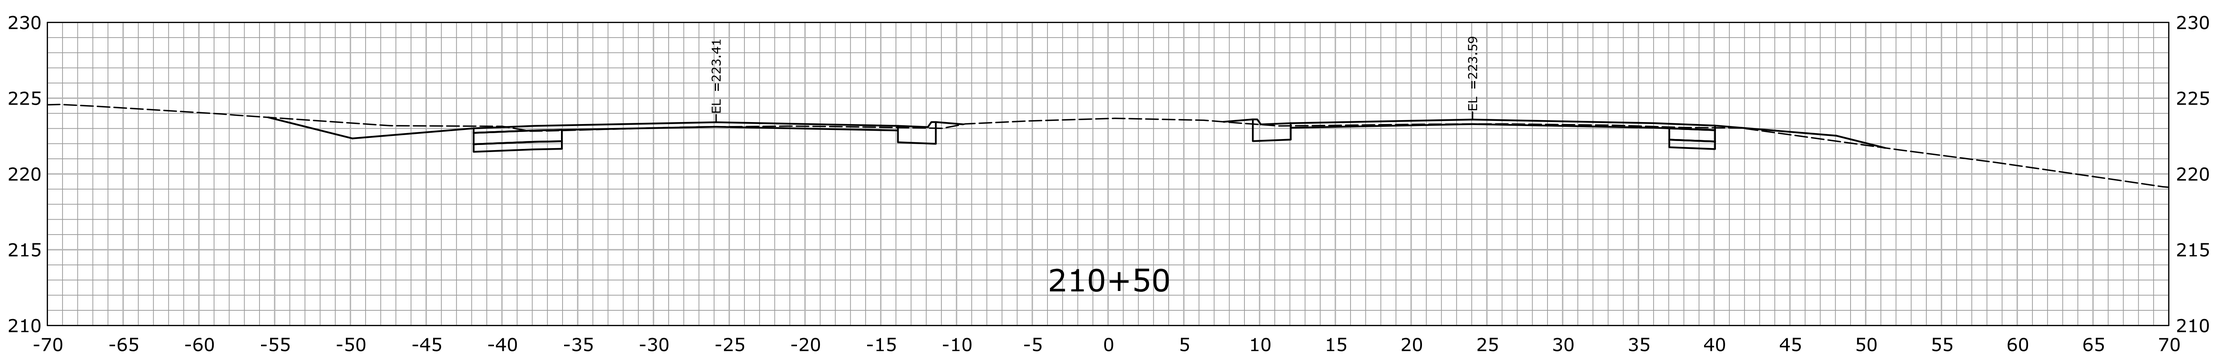

STA.210+50 TO STA.211+50

REV.	DATE	REVISION DESCRIPTION	SHEET NO.
-	-	-	-
-	-	-	-
-	-	-	-
-	-	-	-
-	-	-	-
-	-	-	-

THE INFORMATION, INCLUDING ESTIMATED QUANTITIES OF WORK, SHOWN ON THESE SHEETS IS BASED ON LIMITED INVESTIGATIONS BY THE STATE AND IS IN NO WAY WARRANTED TO INDICATE THE CONDITIONS OF ACTUAL QUANTITIES OF WORK WHICH WILL BE REQUIRED.

Plotted Date: 2/19/2013

DESIGNER/DRAFTER: SN

CHECKED BY: MSC

SCALE IN FEET 0 5 10

SCALE 1" = 5'

STATE OF CONNECTICUT
DEPARTMENT OF TRANSPORTATION

Filename: ...\HW_MSH_0135_0270_XSC-04_192+00_265+50.dgn

SIGNATURE/ BLOCK:

OFFICE OF ENGINEERING

APPROVED BY: DATE:

PROJECT TITLE:

MERRITT PARKWAY (ROUTE 15)
SAFETY IMPROVEMENTS, RESURFACING
ENHANCEMENTS AND BRIDGE IMPROVEMENTS

TOWN: STAMFORD NEW CANAAN

DRAWING TITLE: CROSS SECTIONS

PROJECT NO. 135-270

DRAWING NO. XSC-176

SHEET NO. 01.06.078

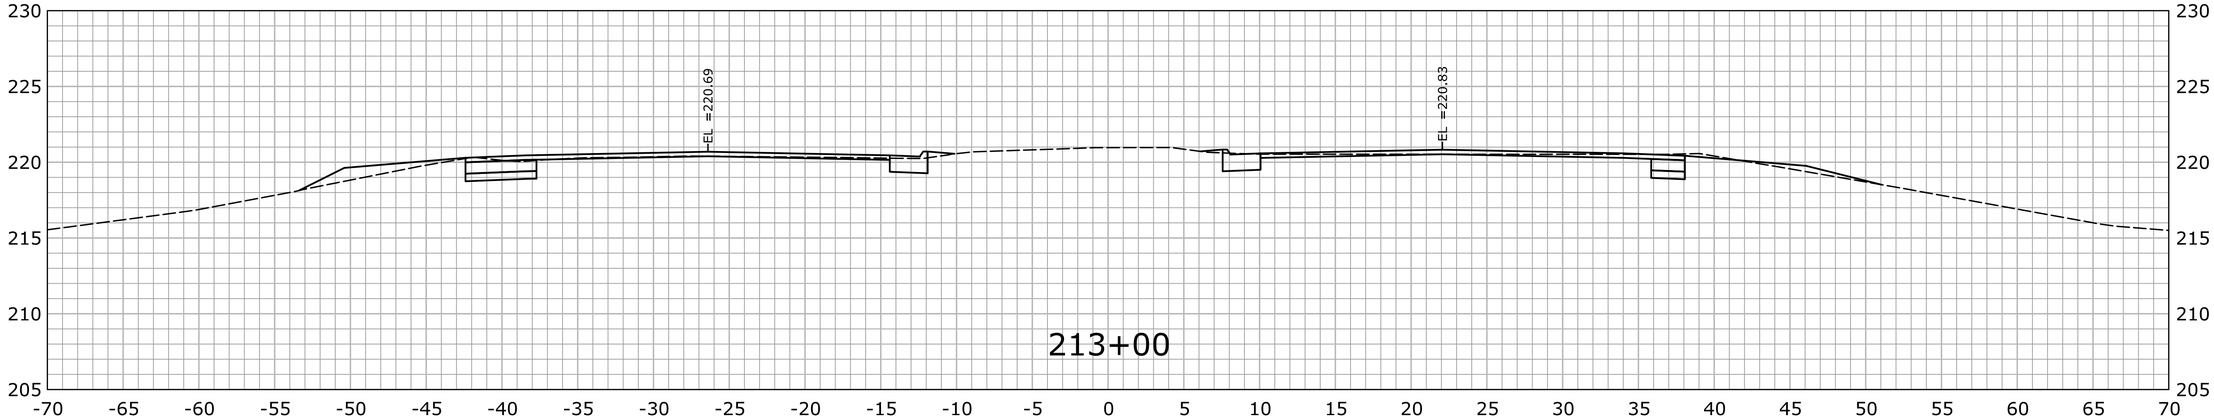

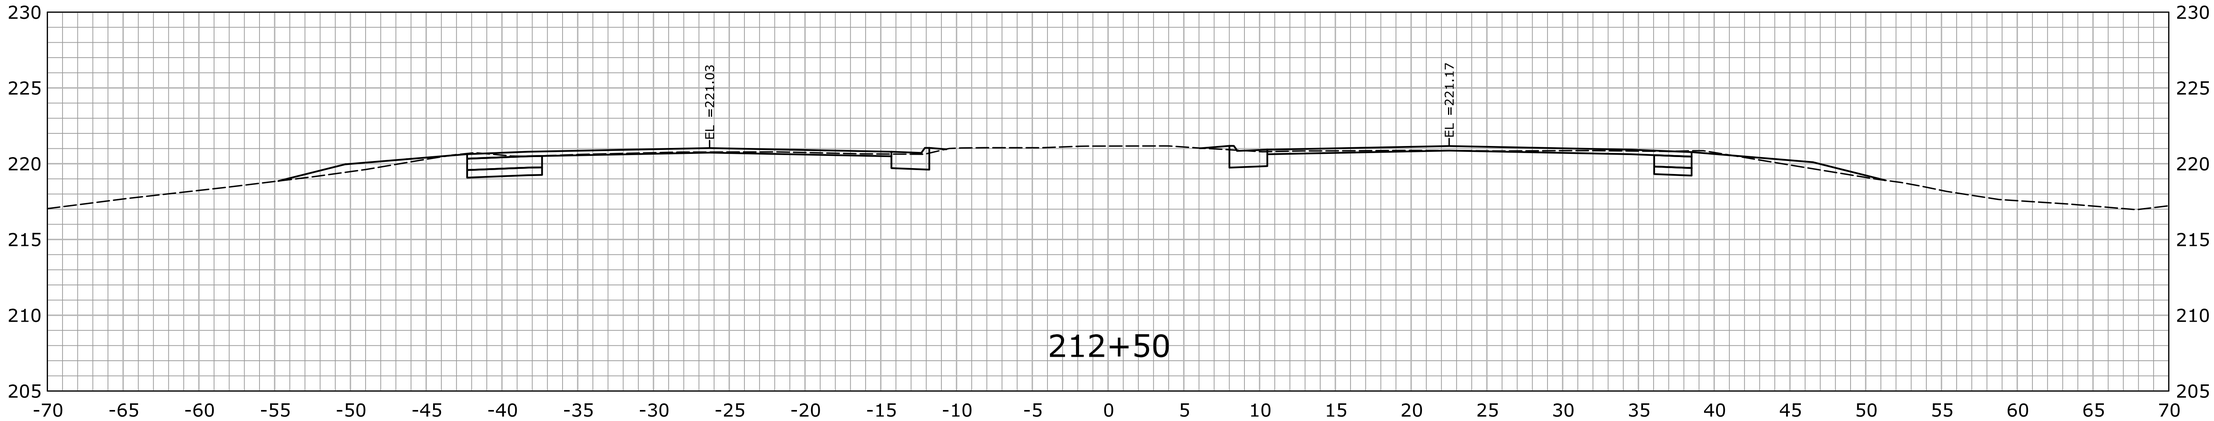

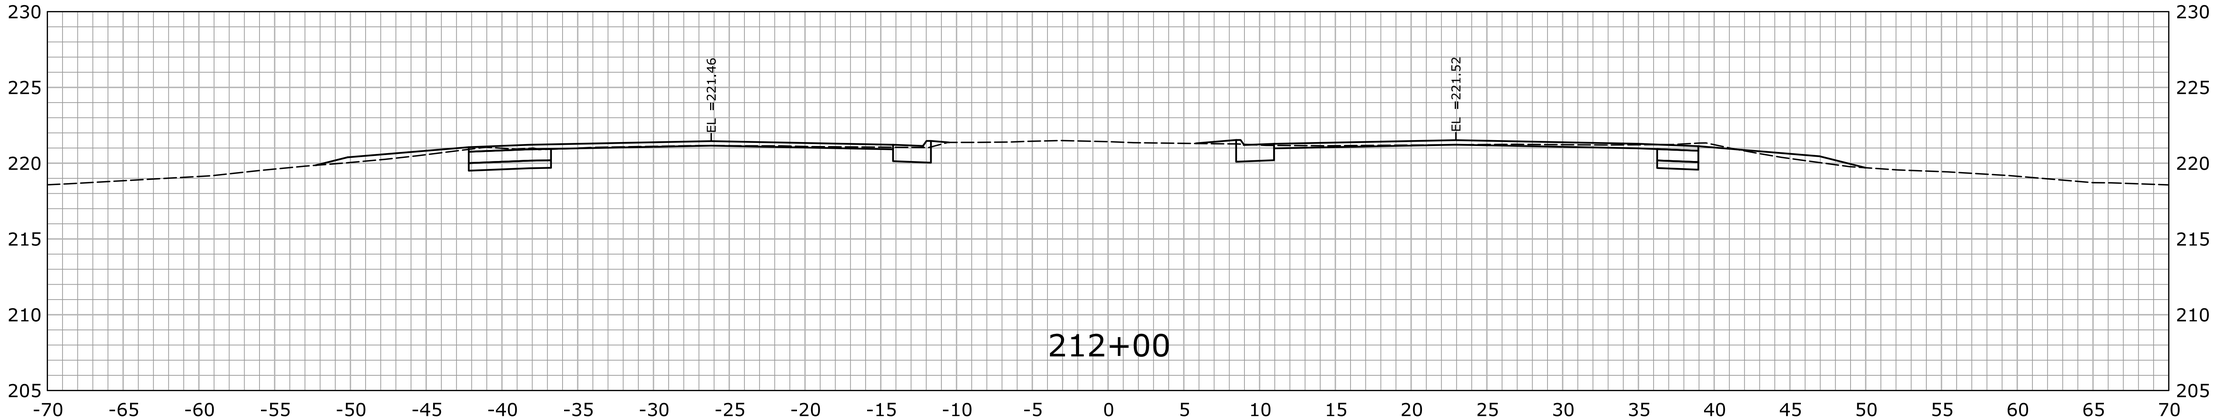

STA.212+00 TO STA.213+00

REV.	DATE	REVISION DESCRIPTION	SHEET NO.
-	-	-	-
-	-	-	-
-	-	-	-
-	-	-	-
-	-	-	-
-	-	-	-

THE INFORMATION, INCLUDING ESTIMATED QUANTITIES OF WORK, SHOWN ON THESE SHEETS IS BASED ON LIMITED INVESTIGATIONS BY THE STATE AND IS IN NO WAY WARRANTED TO INDICATE THE CONDITIONS OF ACTUAL QUANTITIES OF WORK WHICH WILL BE REQUIRED.

Plotted Date: 2/19/2013

DESIGNER/DRAFTER: **SN**

CHECKED BY: **MSC**

SCALE IN FEET

0 5 10

SCALE 1" = 5'

STATE OF CONNECTICUT
DEPARTMENT OF TRANSPORTATION

Filename: ...\HW_MSH_0135_0270_XSC-04_192+00_265+50.dgn

SIGNATURE/ BLOCK:

OFFICE OF ENGINEERING

APPROVED BY: DATE:

PROJECT TITLE:

MERRITT PARKWAY (ROUTE 15)
SAFETY IMPROVEMENTS, RESURFACING
ENHANCEMENTS AND BRIDGE IMPROVEMENTS

TOWN: **STAMFORD NEW CANAAN**

DRAWING TITLE: **CROSS SECTIONS**

PROJECT NO. **135-270**

DRAWING NO. **XSC-177**

SHEET NO. 01.06.079

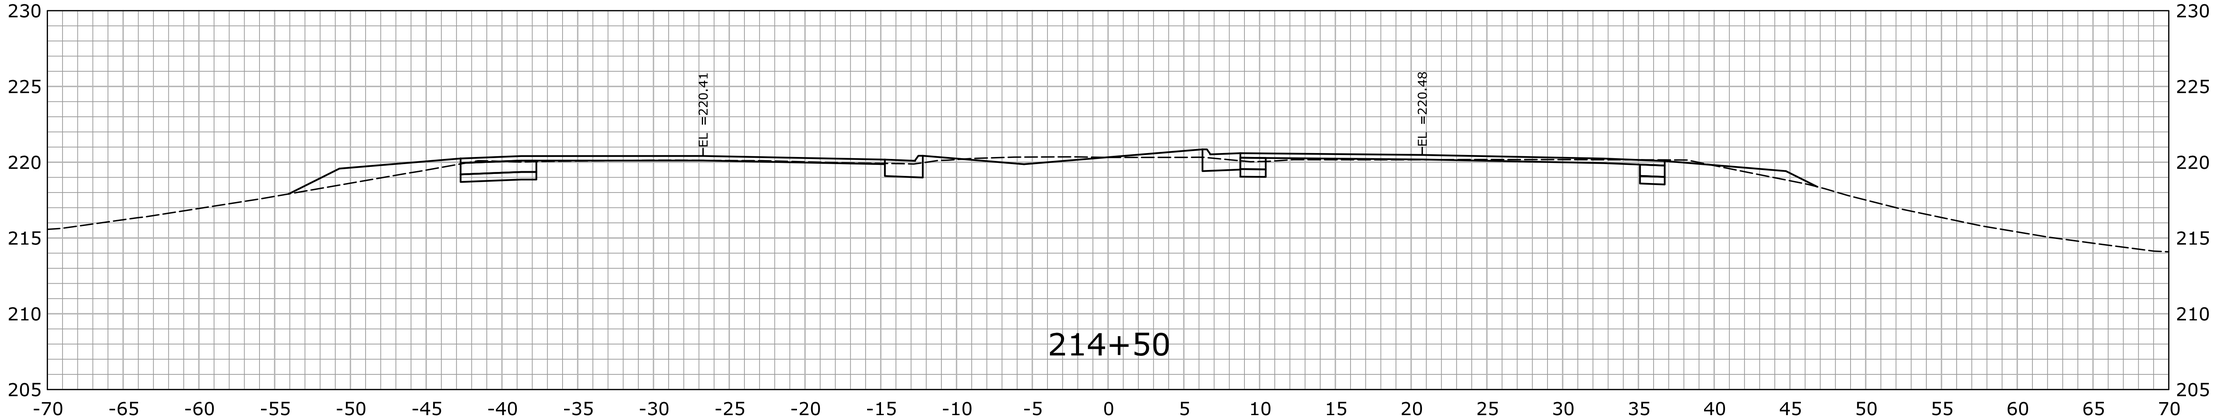

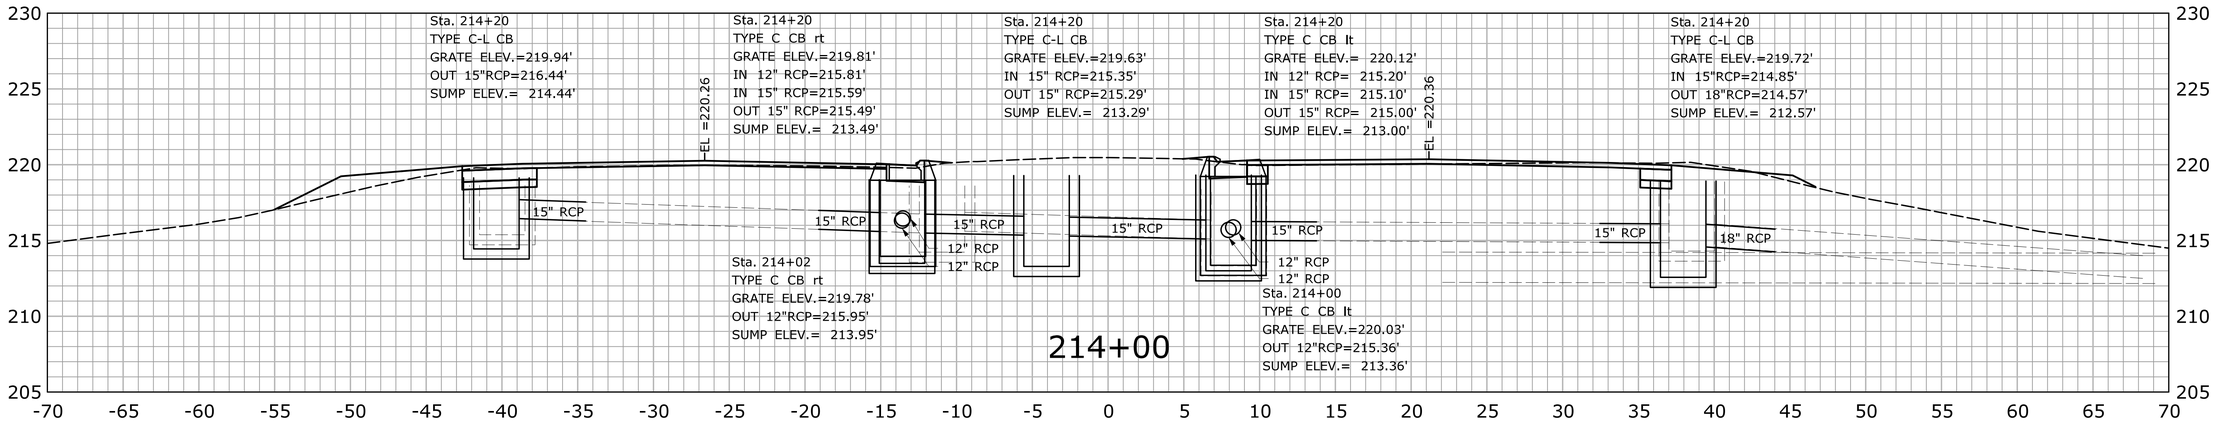

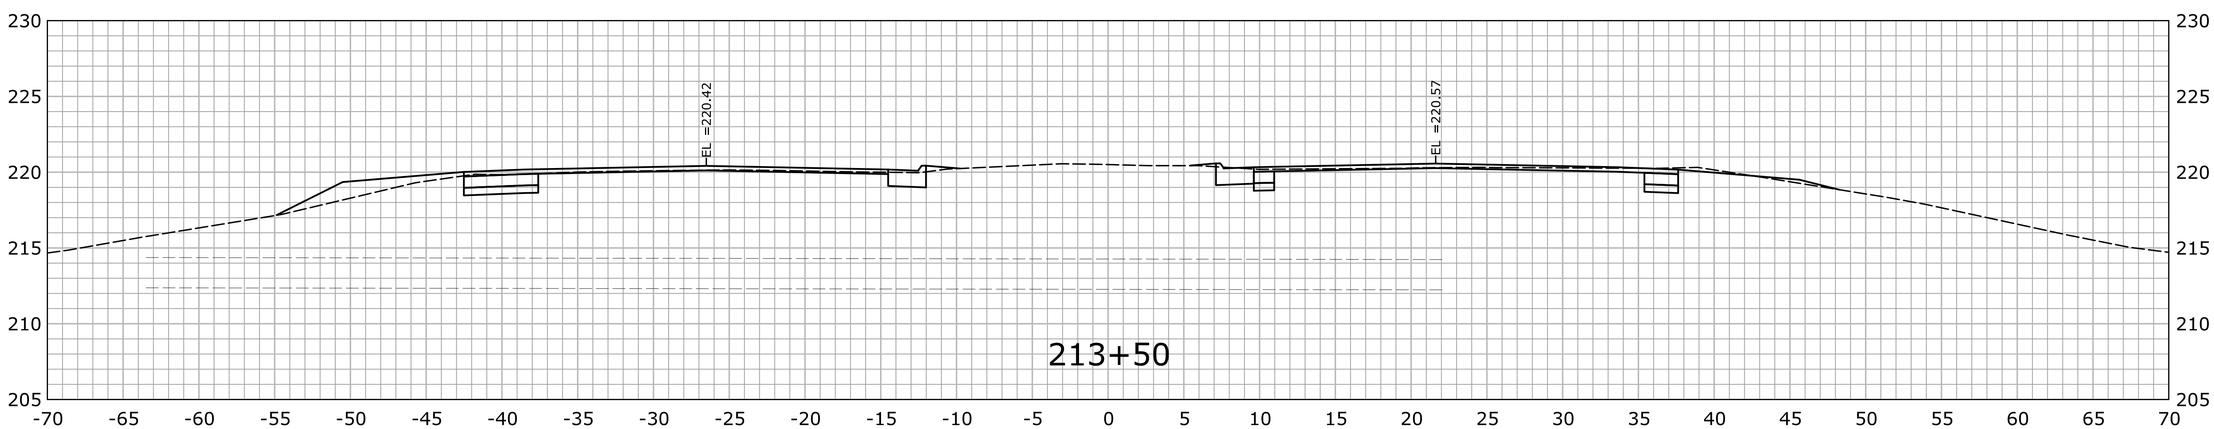

STA.213+50 TO STA.214+50

REV.	DATE	REVISION DESCRIPTION	SHEET NO.
-	-	-	-
-	-	-	-
-	-	-	-
-	-	-	-
-	-	-	-
-	-	-	-

THE INFORMATION, INCLUDING ESTIMATED QUANTITIES OF WORK, SHOWN ON THESE SHEETS IS BASED ON LIMITED INVESTIGATIONS BY THE STATE AND IS IN NO WAY WARRANTED TO INDICATE THE CONDITIONS OF ACTUAL QUANTITIES OF WORK WHICH WILL BE REQUIRED.

Plotted Date: 2/19/2013

DESIGNER/DRAFTER: **SN**

CHECKED BY: **MSC**

SCALE IN FEET 0 5 10

SCALE 1" = 5'

STATE OF CONNECTICUT
DEPARTMENT OF TRANSPORTATION

Filename: ...\HW_MSH_0135_0270_XSC-04_192+00_265+50.dgn

SIGNATURE/ BLOCK:

OFFICE OF ENGINEERING

APPROVED BY: DATE:

PROJECT TITLE:

MERRITT PARKWAY (ROUTE 15)
SAFETY IMPROVEMENTS, RESURFACING
ENHANCEMENTS AND BRIDGE IMPROVEMENTS

TOWN: **STAMFORD NEW CANAAN**

DRAWING TITLE: **CROSS SECTIONS**

PROJECT NO. **135-270**

DRAWING NO. **XSC-178**

SHEET NO. 01.06.080

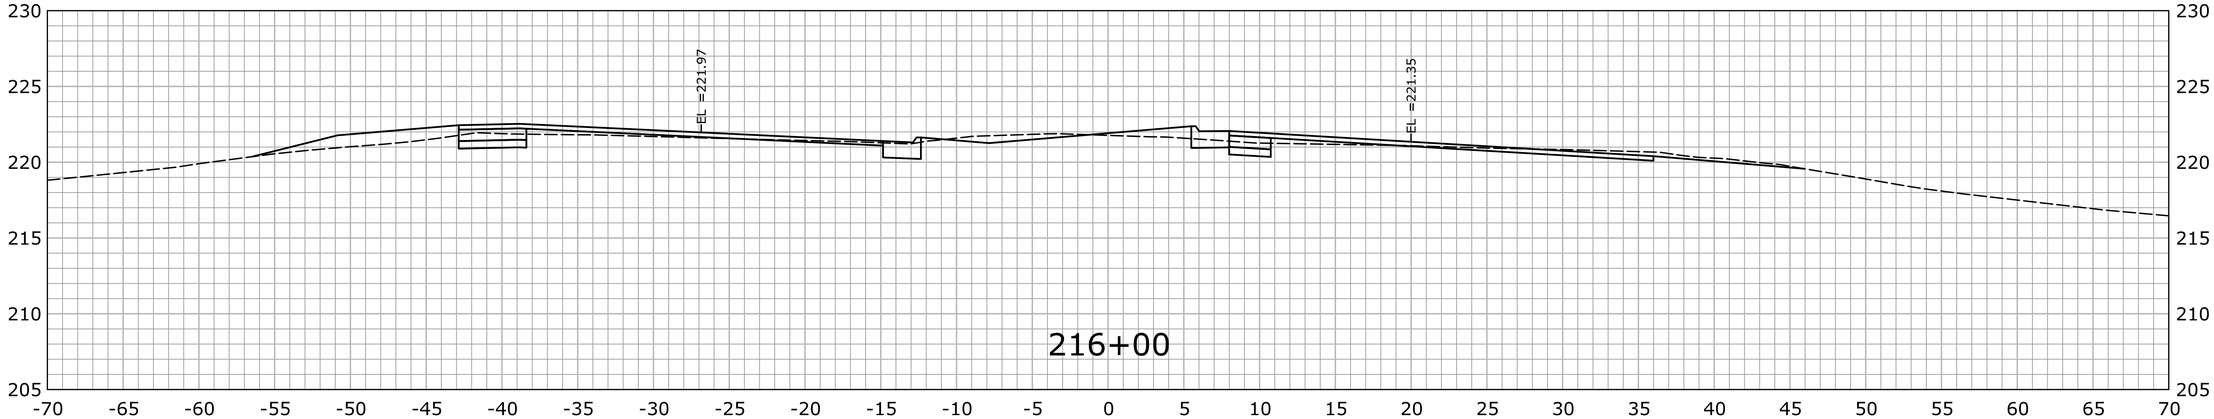

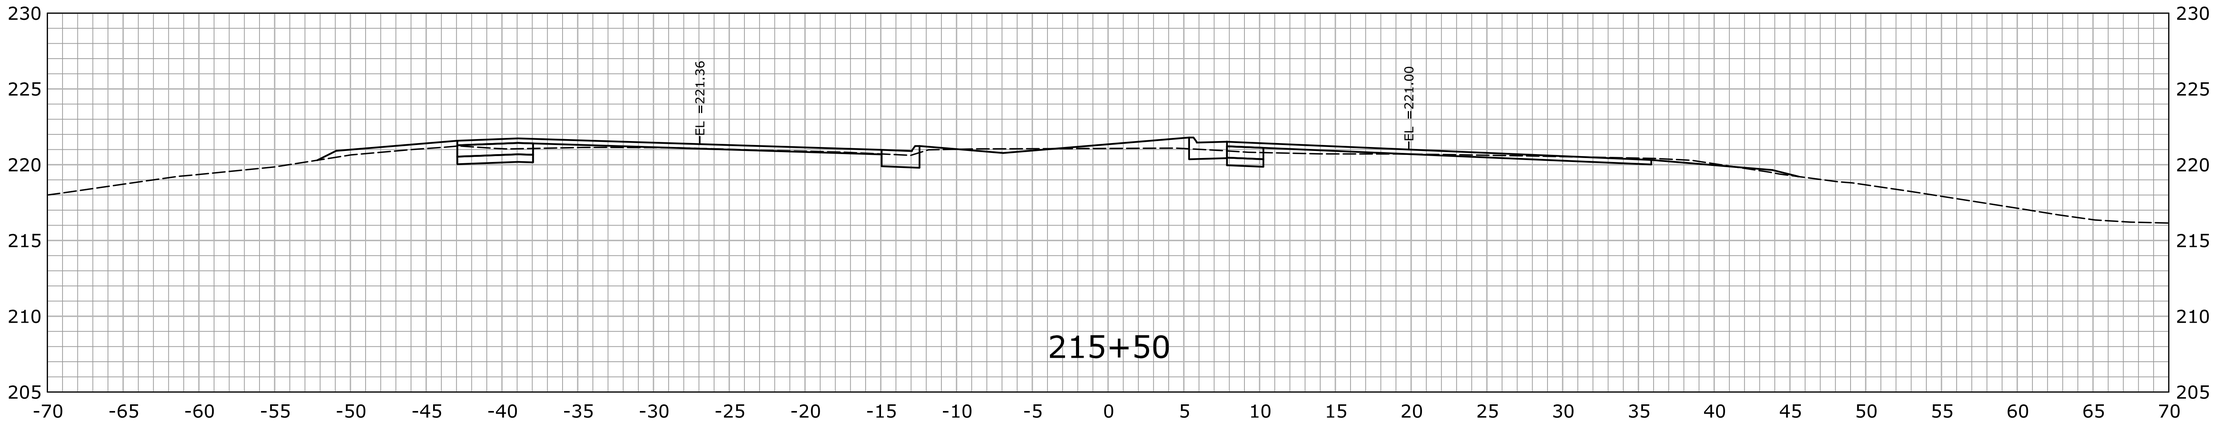

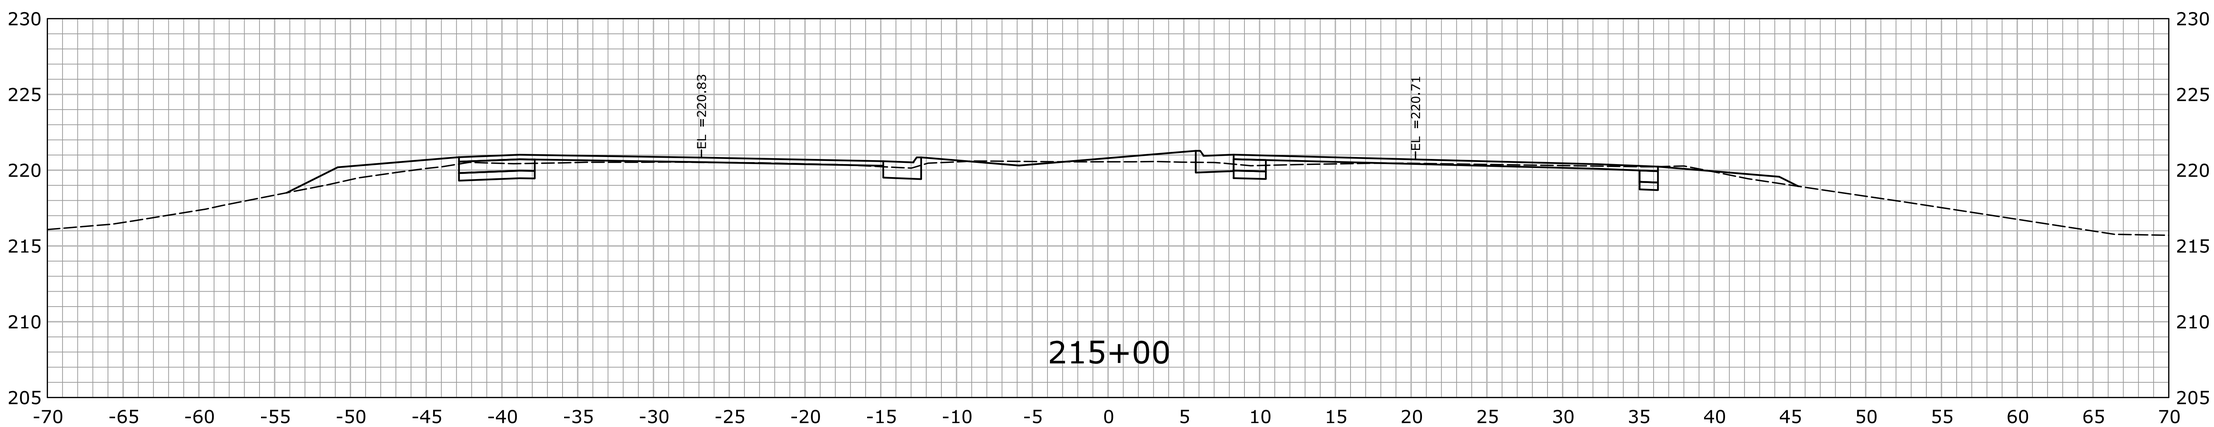

STA.215+00 TO STA.216+00

REV.	DATE	REVISION DESCRIPTION	SHEET NO.
-	-	-	-
-	-	-	-
-	-	-	-
-	-	-	-
-	-	-	-
-	-	-	-

THE INFORMATION, INCLUDING ESTIMATED QUANTITIES OF WORK, SHOWN ON THESE SHEETS IS BASED ON LIMITED INVESTIGATIONS BY THE STATE AND IS IN NO WAY WARRANTED TO INDICATE THE CONDITIONS OF ACTUAL QUANTITIES OF WORK WHICH WILL BE REQUIRED.

Plotted Date: 2/19/2013

DESIGNER/DRAFTER: SN

CHECKED BY: MSC

SCALE IN FEET 0 5 10

SCALE 1" = 5'

STATE OF CONNECTICUT
DEPARTMENT OF TRANSPORTATION

Filename: ...\HW_MSH_0135_0270_XSC-04_192+00_265+50.dgn

SIGNATURE/BLOCK:

OFFICE OF ENGINEERING

APPROVED BY: DATE:

PROJECT TITLE:

MERRITT PARKWAY (ROUTE 15)
SAFETY IMPROVEMENTS, RESURFACING
ENHANCEMENTS AND BRIDGE IMPROVEMENTS

TOWN: STAMFORD NEW CANAAN

DRAWING TITLE: CROSS SECTIONS

PROJECT NO. 135-270

DRAWING NO. XSC-179

SHEET NO. 01.06.081

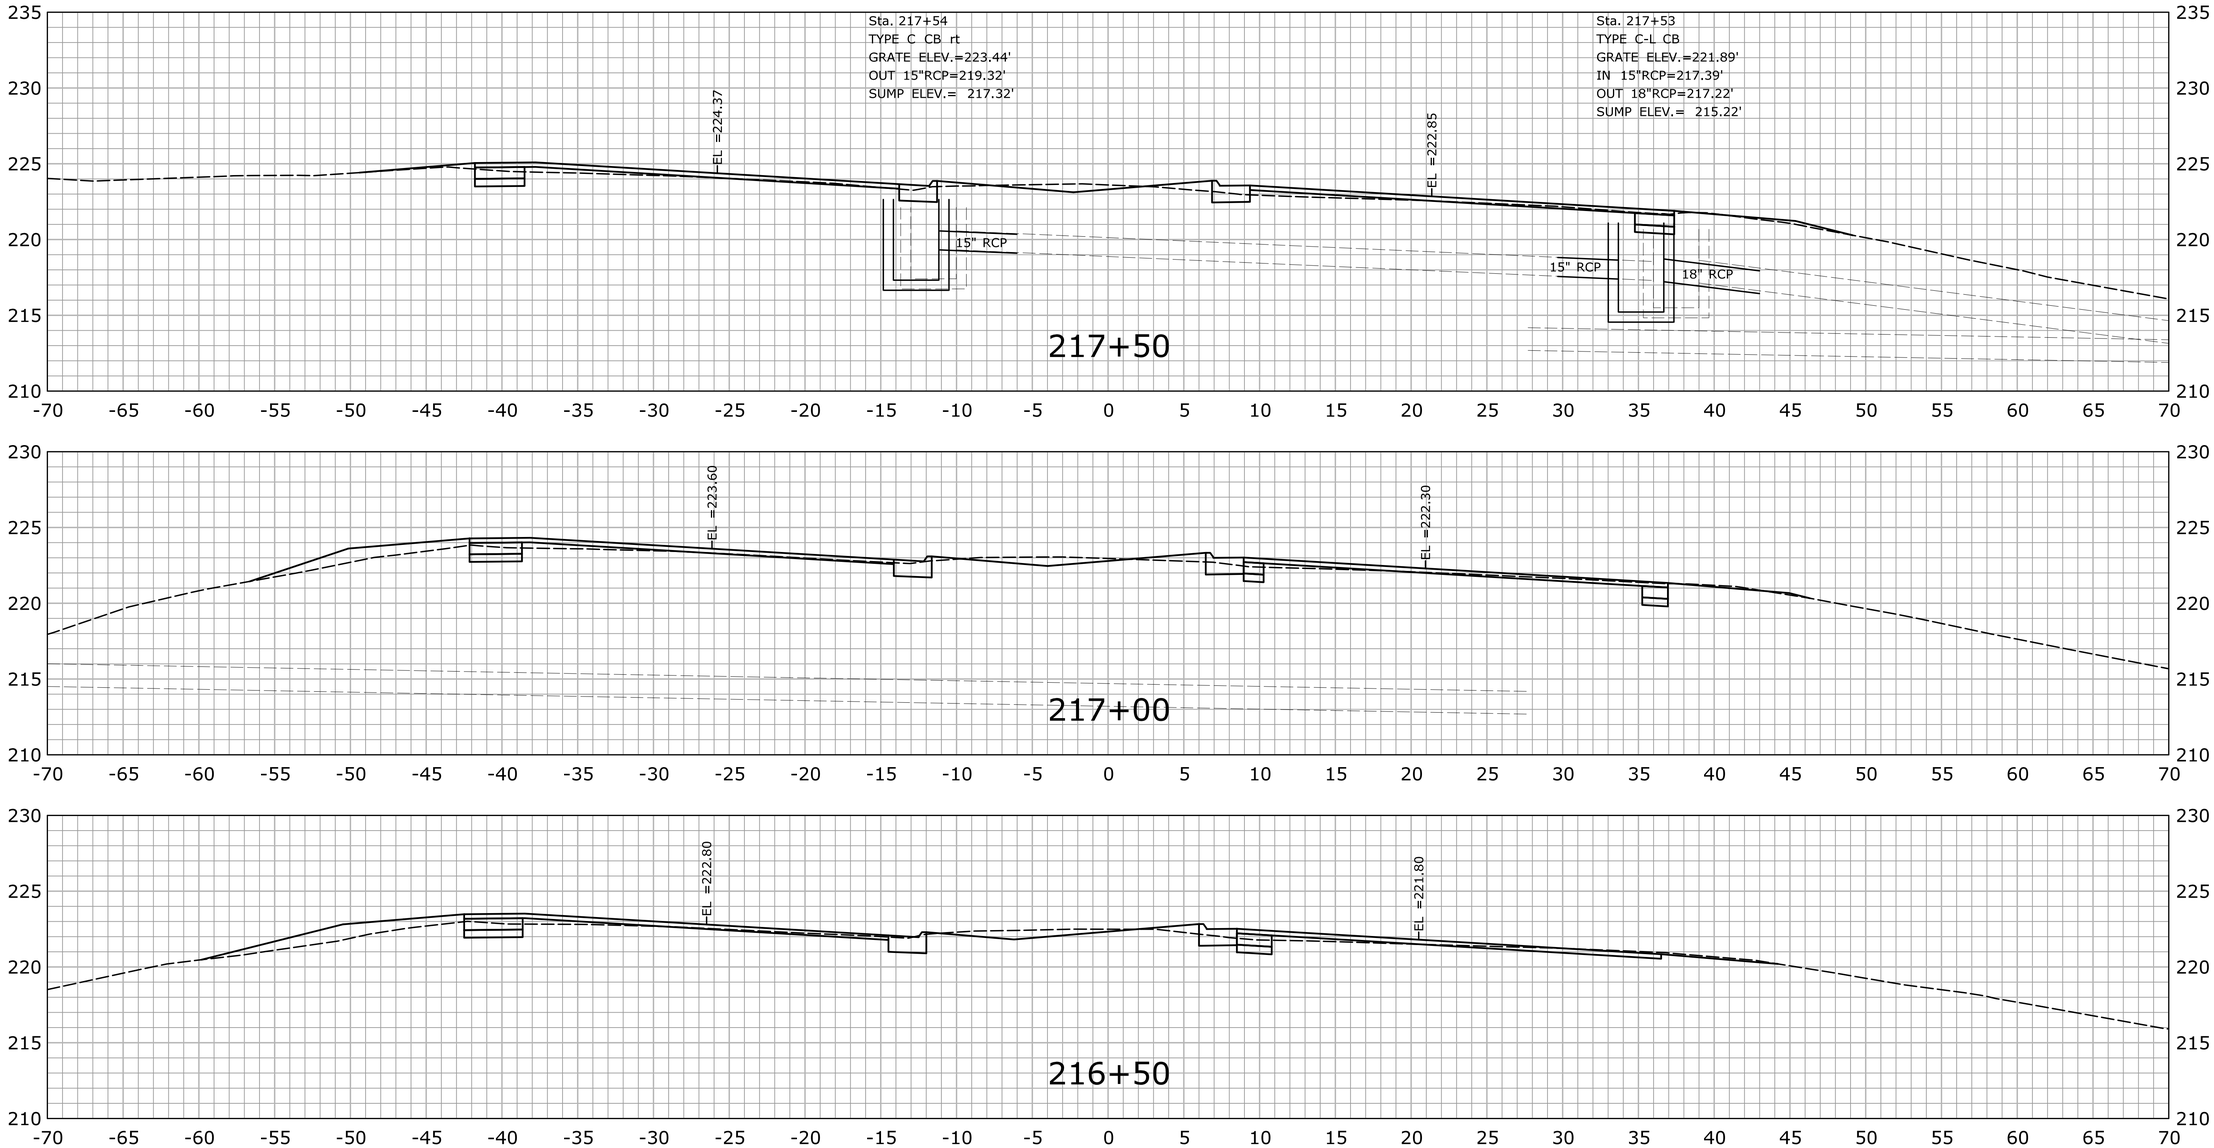

REV.	DATE	REVISION DESCRIPTION	SHEET NO.
-	-	-	-
-	-	-	-
-	-	-	-
-	-	-	-
-	-	-	-
-	-	-	-

THE INFORMATION, INCLUDING ESTIMATED QUANTITIES OF WORK, SHOWN ON THESE SHEETS IS BASED ON LIMITED INVESTIGATIONS BY THE STATE AND IS IN NO WAY WARRANTED TO INDICATE THE CONDITIONS OF ACTUAL QUANTITIES OF WORK WHICH WILL BE REQUIRED.

Plotted Date: 2/19/2013

DESIGNER/DRAFTER: **SN**

CHECKED BY: **MSC**

SCALE IN FEET 0 5 10

SCALE 1" = 5'

STATE OF CONNECTICUT
DEPARTMENT OF TRANSPORTATION

Filename: ...\HW_MSH_0135_0270_XSC-04_192+00_265+50.dgn

SIGNATURE/ BLOCK:

OFFICE OF ENGINEERING

APPROVED BY: DATE:

PROJECT TITLE:

MERRITT PARKWAY (ROUTE 15)
SAFETY IMPROVEMENTS, RESURFACING
ENHANCEMENTS AND BRIDGE IMPROVEMENTS

TOWN: **STAMFORD NEW CANAAN**

DRAWING TITLE: **CROSS SECTIONS**

PROJECT NO. **135-270**

DRAWING NO. **XSC-180**

SHEET NO. 01.06.082

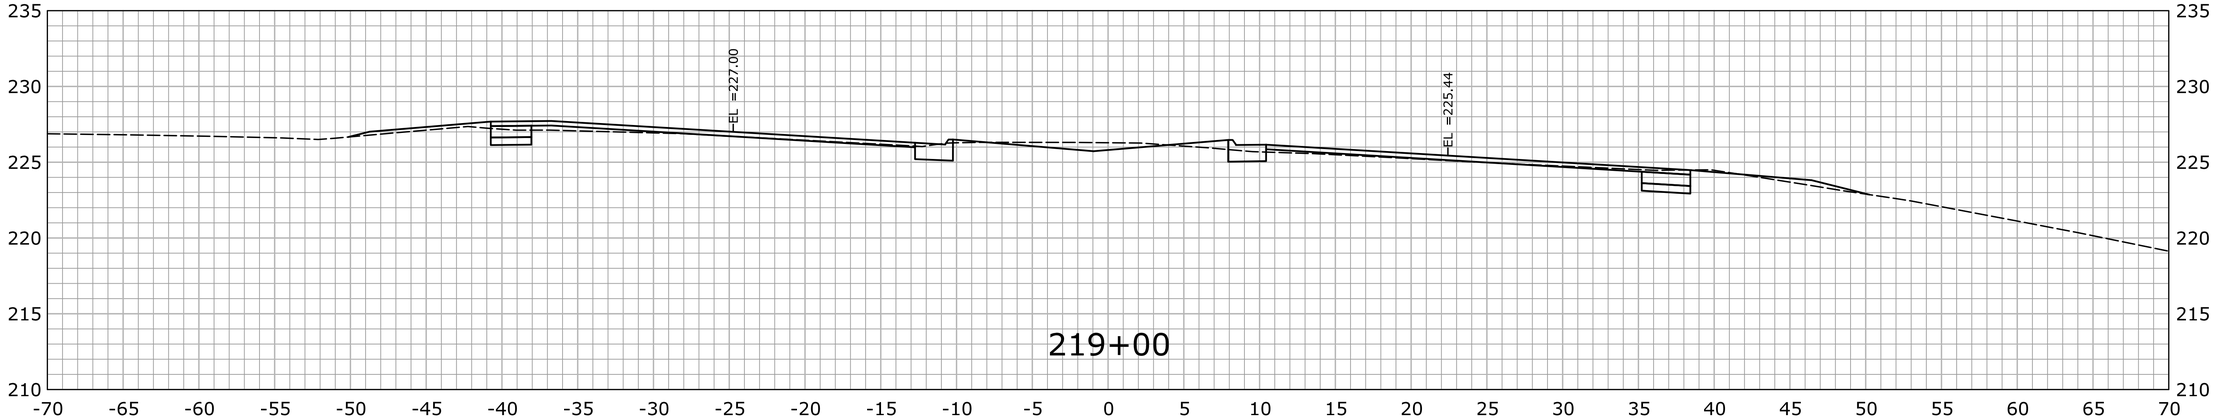

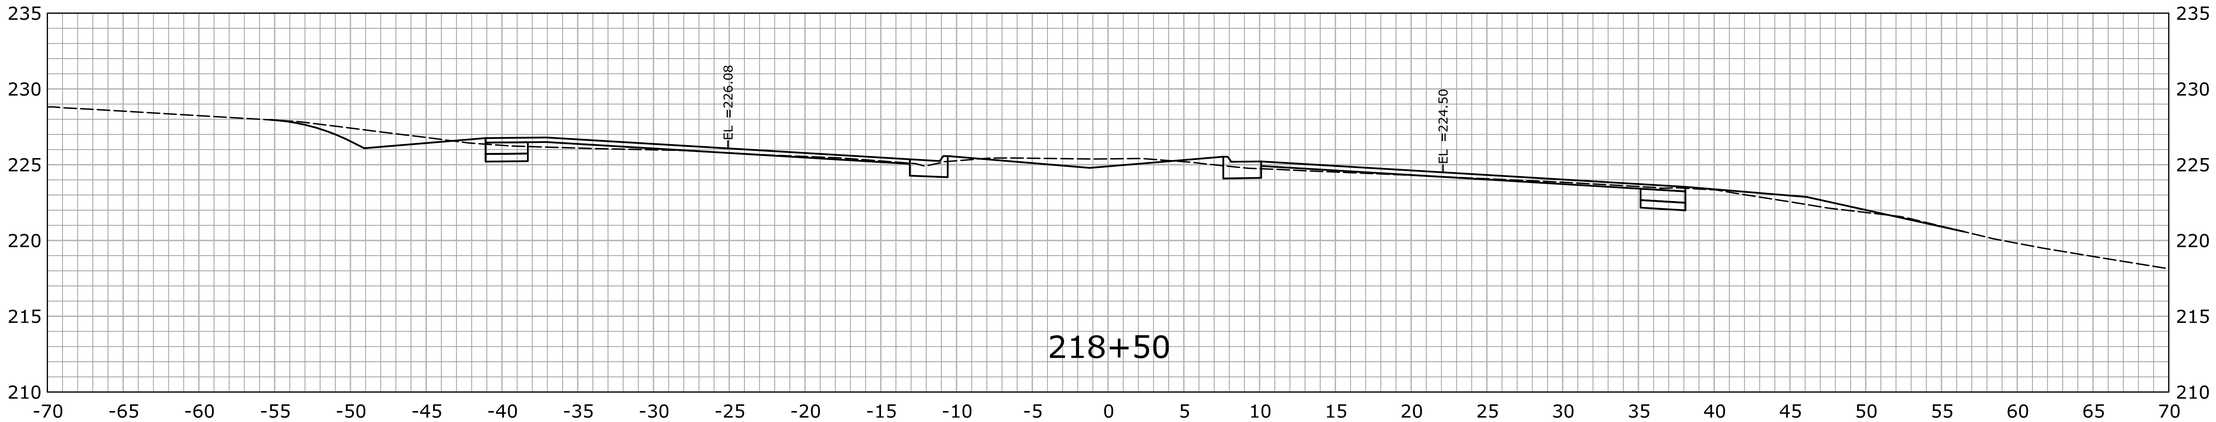

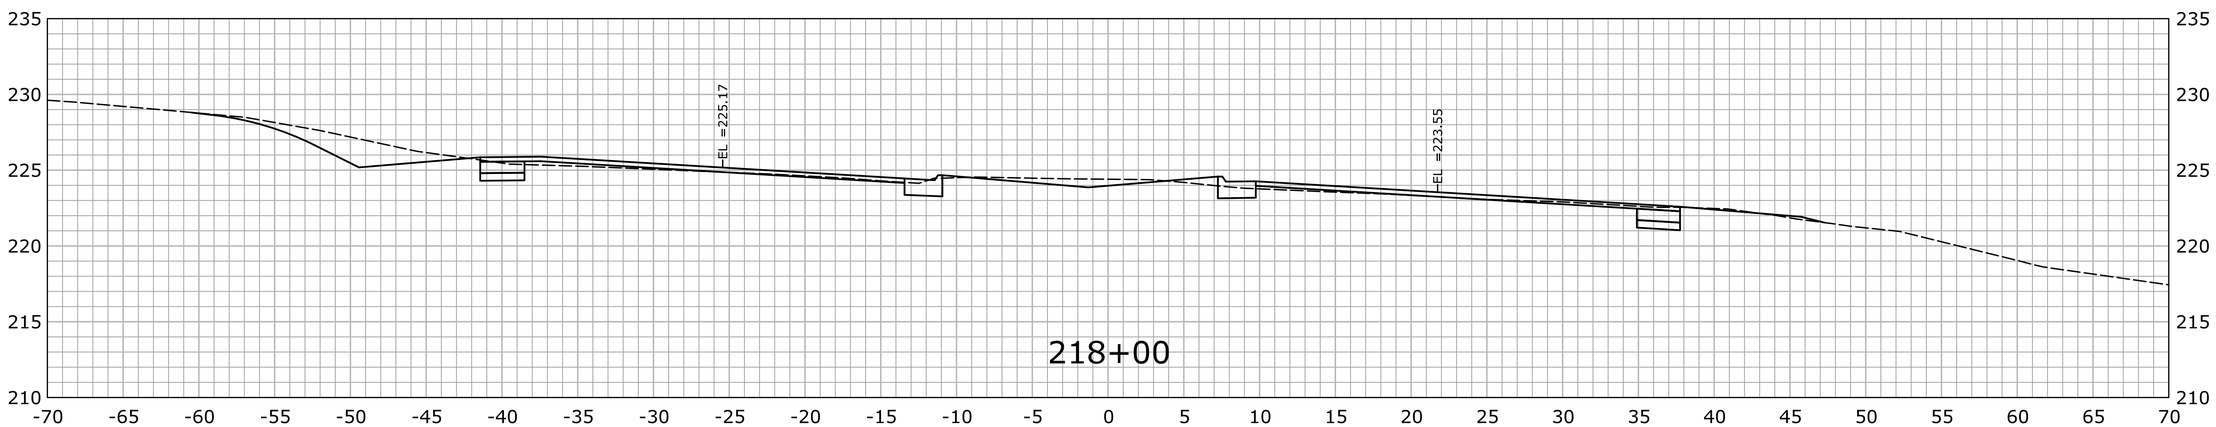

STA.218+00 TO STA.219+00

REV.	DATE	REVISION DESCRIPTION	SHEET NO.
-	-	-	-
-	-	-	-
-	-	-	-
-	-	-	-
-	-	-	-
-	-	-	-

THE INFORMATION, INCLUDING ESTIMATED QUANTITIES OF WORK, SHOWN ON THESE SHEETS IS BASED ON LIMITED INVESTIGATIONS BY THE STATE AND IS IN NO WAY WARRANTED TO INDICATE THE CONDITIONS OF ACTUAL QUANTITIES OF WORK WHICH WILL BE REQUIRED.

Plotted Date: 2/19/2013

DESIGNER/DRAFTER: **SN**

CHECKED BY: **MSC**

SCALE IN FEET 0 5 10

SCALE 1" = 5'

STATE OF CONNECTICUT
DEPARTMENT OF TRANSPORTATION

Filename: ...\HW_MSH_0135_0270_XSC-04_192+00_265+50.dgn

SIGNATURE/ BLOCK:

OFFICE OF ENGINEERING

APPROVED BY: DATE:

PROJECT TITLE:

MERRITT PARKWAY (ROUTE 15)
SAFETY IMPROVEMENTS, RESURFACING
ENHANCEMENTS AND BRIDGE IMPROVEMENTS

TOWN: **STAMFORD NEW CANAAN**

DRAWING TITLE: **CROSS SECTIONS**

PROJECT NO. **135-270**

DRAWING NO. **XSC-181**

SHEET NO. 01.06.083

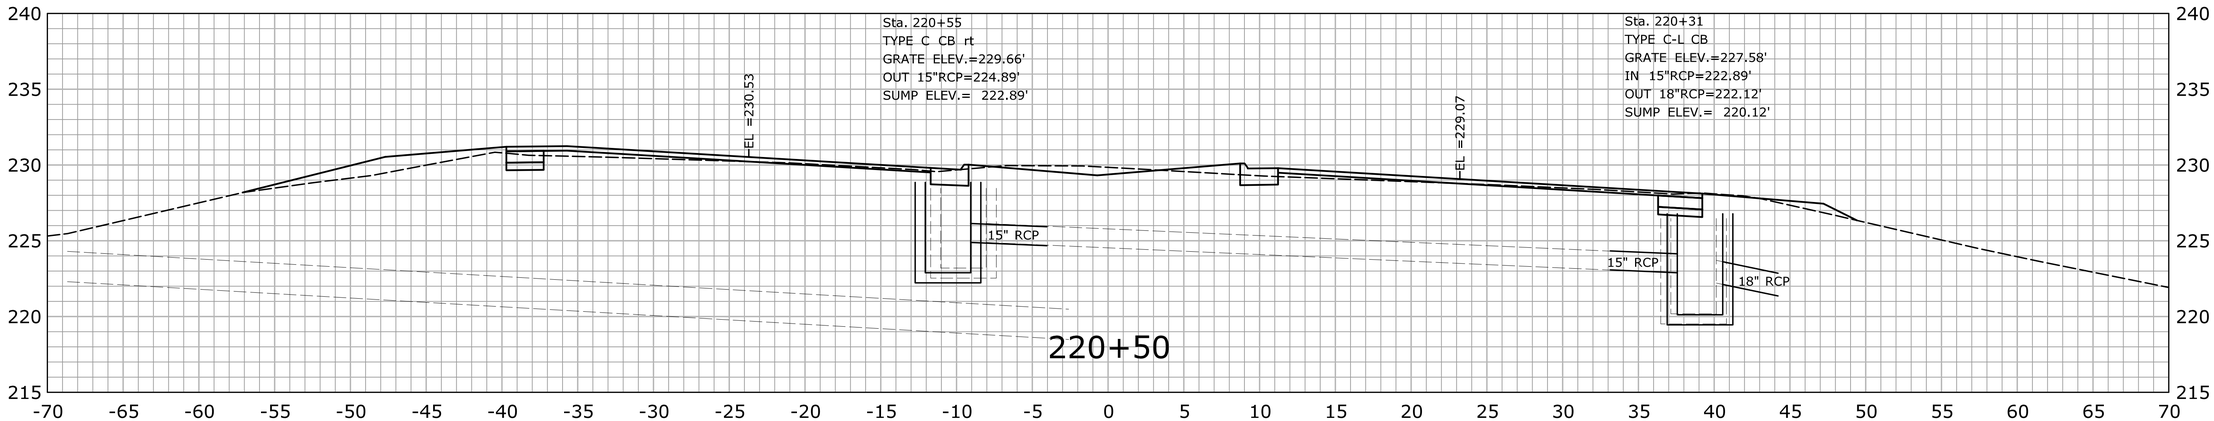

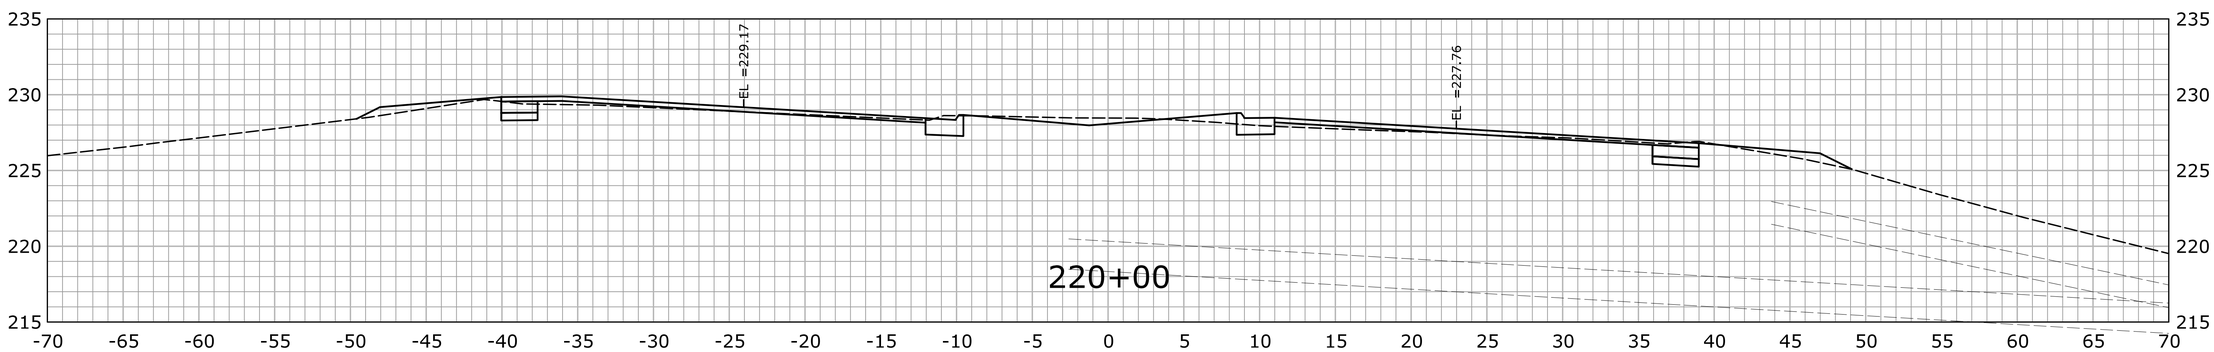

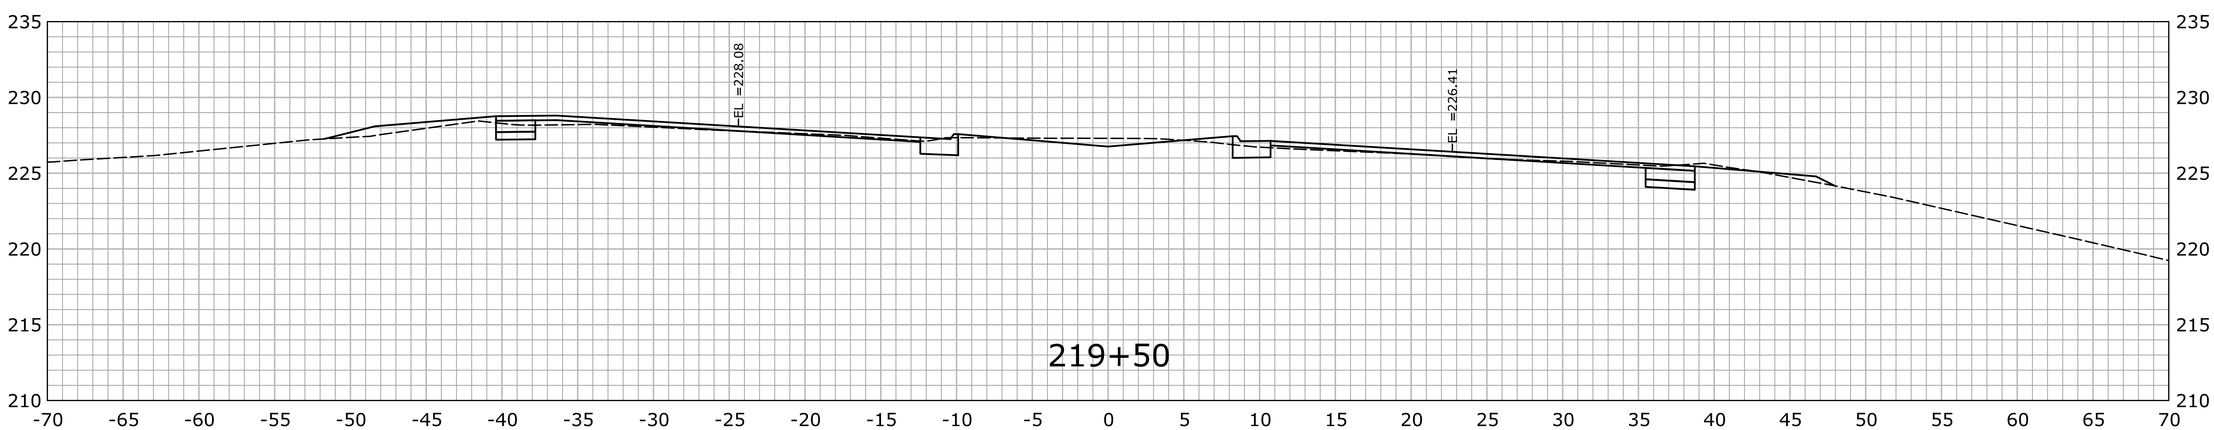

STA.219+50 TO STA.220+50

REV.	DATE	REVISION DESCRIPTION	SHEET NO.
-	-	-	-
-	-	-	-
-	-	-	-
-	-	-	-
-	-	-	-
-	-	-	-

THE INFORMATION, INCLUDING ESTIMATED QUANTITIES OF WORK, SHOWN ON THESE SHEETS IS BASED ON LIMITED INVESTIGATIONS BY THE STATE AND IS IN NO WAY WARRANTED TO INDICATE THE CONDITIONS OF ACTUAL QUANTITIES OF WORK WHICH WILL BE REQUIRED.

Plotted Date: 2/19/2013

DESIGNER/DRAFTER: **SN**

CHECKED BY: **MSC**

SCALE IN FEET 0 5 10

SCALE 1" = 5'

STATE OF CONNECTICUT
DEPARTMENT OF TRANSPORTATION

Filename: ...\HW_MSH_0135_0270_XSC-04_192+00_265+50.dgn

SIGNATURE/ BLOCK:

OFFICE OF ENGINEERING

APPROVED BY: DATE:

PROJECT TITLE:

MERRITT PARKWAY (ROUTE 15)
SAFETY IMPROVEMENTS, RESURFACING
ENHANCEMENTS AND BRIDGE IMPROVEMENTS

TOWN: **STAMFORD NEW CANAAN**

DRAWING TITLE: **CROSS SECTIONS**

PROJECT NO. **135-270**

DRAWING NO. **XSC-182**

SHEET NO. 01.06.084

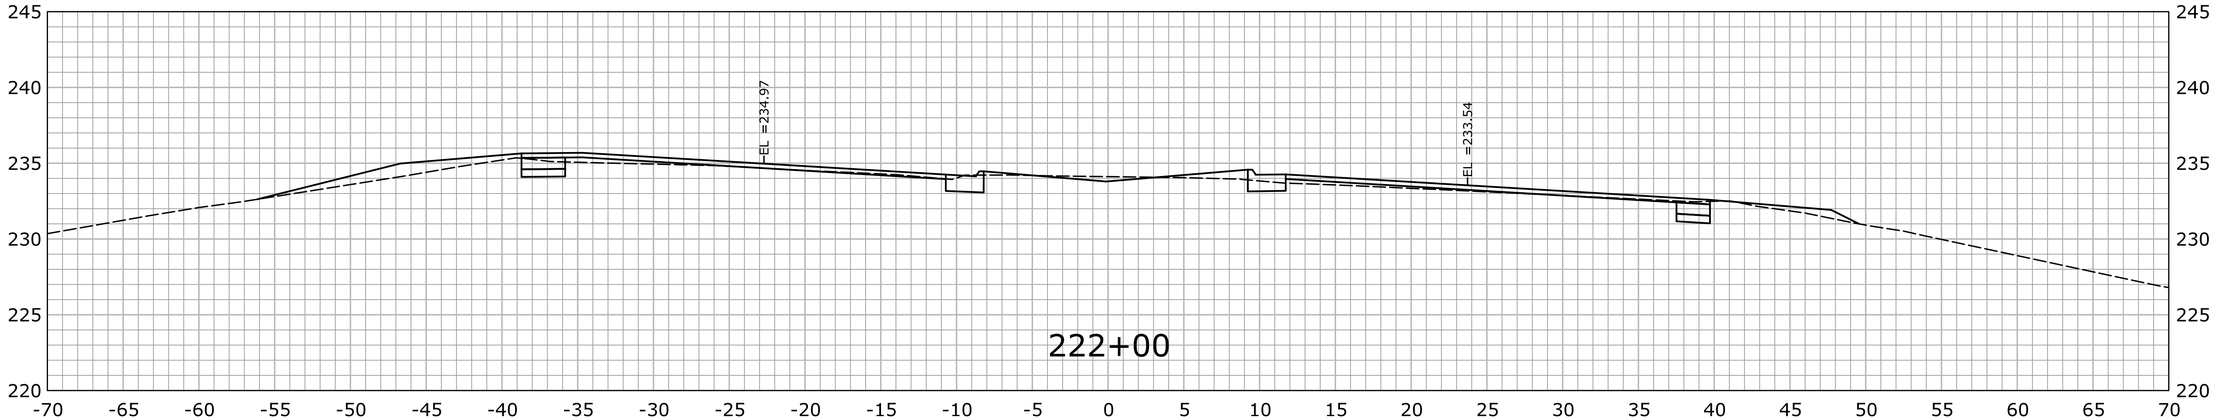

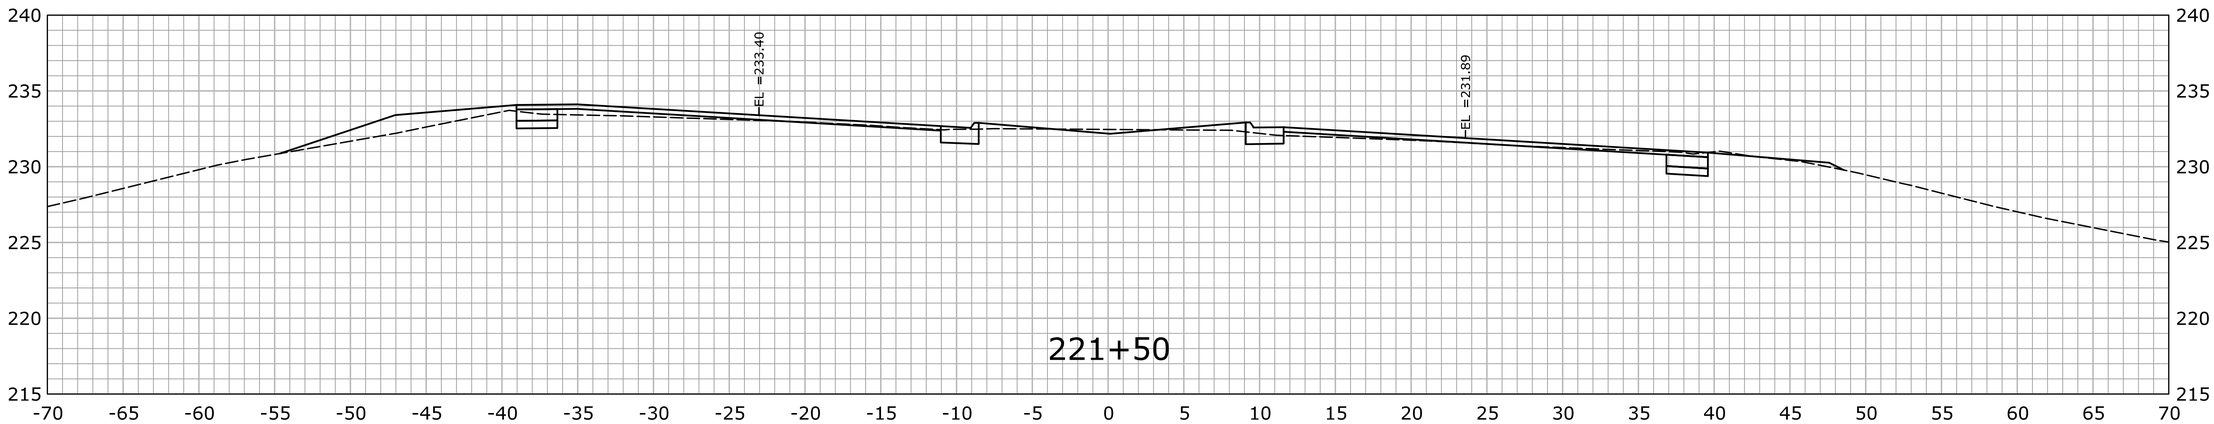

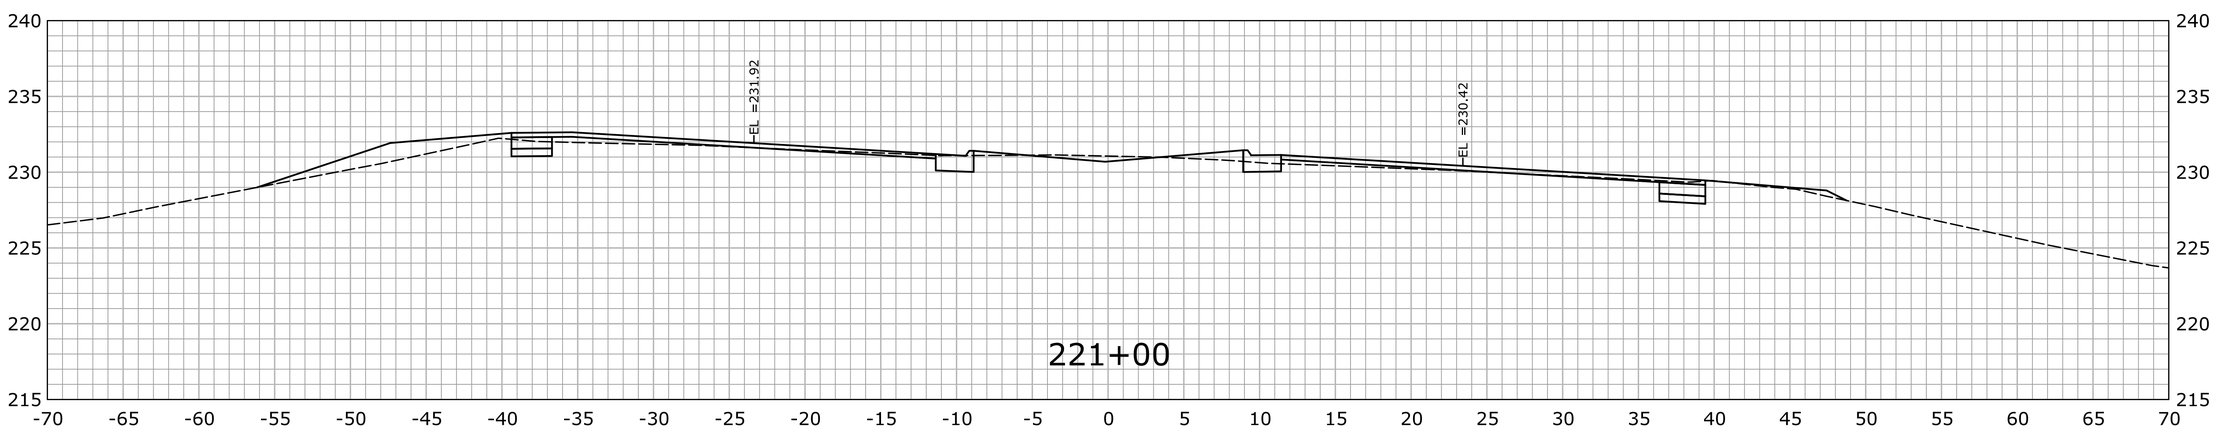

STA.221+00 TO STA.222+00

REV.	DATE	REVISION DESCRIPTION	SHEET NO.
-	-	-	-
-	-	-	-
-	-	-	-
-	-	-	-
-	-	-	-
-	-	-	-

THE INFORMATION, INCLUDING ESTIMATED QUANTITIES OF WORK, SHOWN ON THESE SHEETS IS BASED ON LIMITED INVESTIGATIONS BY THE STATE AND IS IN NO WAY WARRANTED TO INDICATE THE CONDITIONS OF ACTUAL QUANTITIES OF WORK WHICH WILL BE REQUIRED.

Plotted Date: 2/19/2013

DESIGNER/DRAFTER: **SN**

CHECKED BY: **MSC**

SCALE IN FEET 0 5 10

SCALE 1" = 5'

STATE OF CONNECTICUT
DEPARTMENT OF TRANSPORTATION

Filename: ...\HW_MSH_0135_0270_XSC-04_192+00_265+50.dgn

SIGNATURE/ BLOCK:

OFFICE OF ENGINEERING

APPROVED BY: DATE:

PROJECT TITLE:

MERRITT PARKWAY (ROUTE 15)
SAFETY IMPROVEMENTS, RESURFACING
ENHANCEMENTS AND BRIDGE IMPROVEMENTS

TOWN: **STAMFORD**
NEW CANAAN

DRAWING TITLE: **CROSS SECTIONS**

PROJECT NO. **135-270**

DRAWING NO. **XSC-183**

SHEET NO. 01.06.085

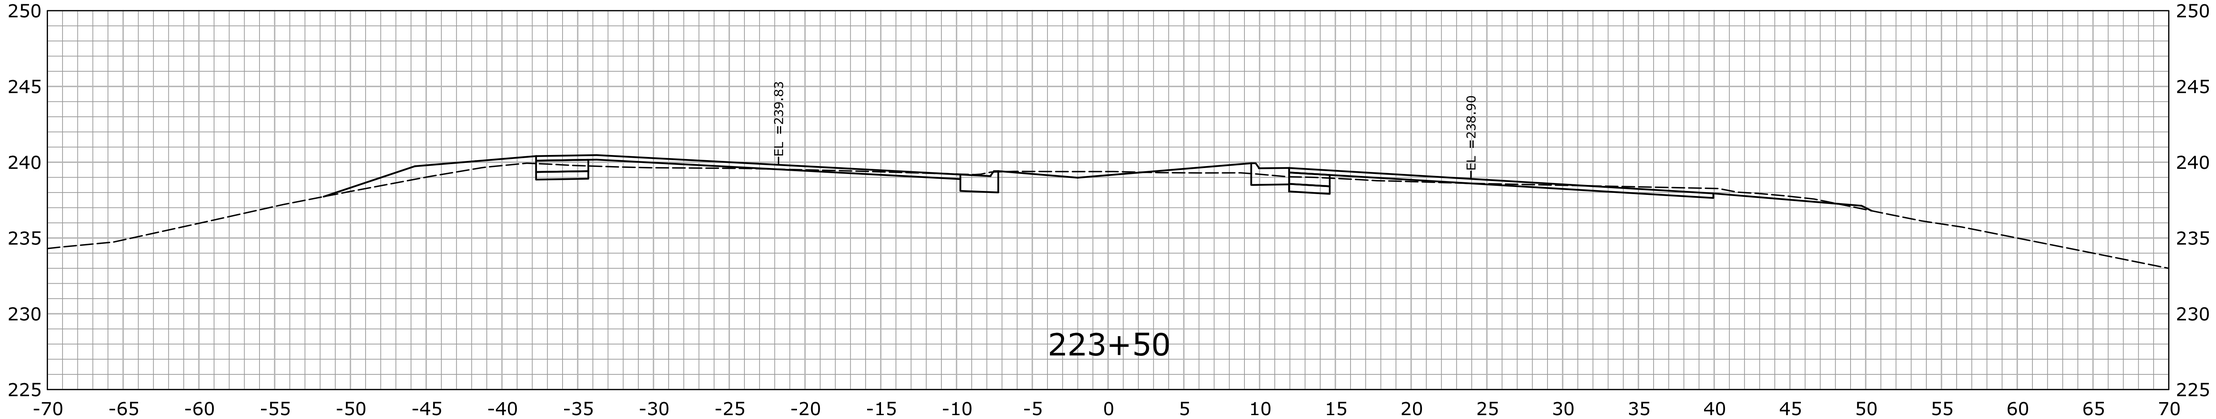

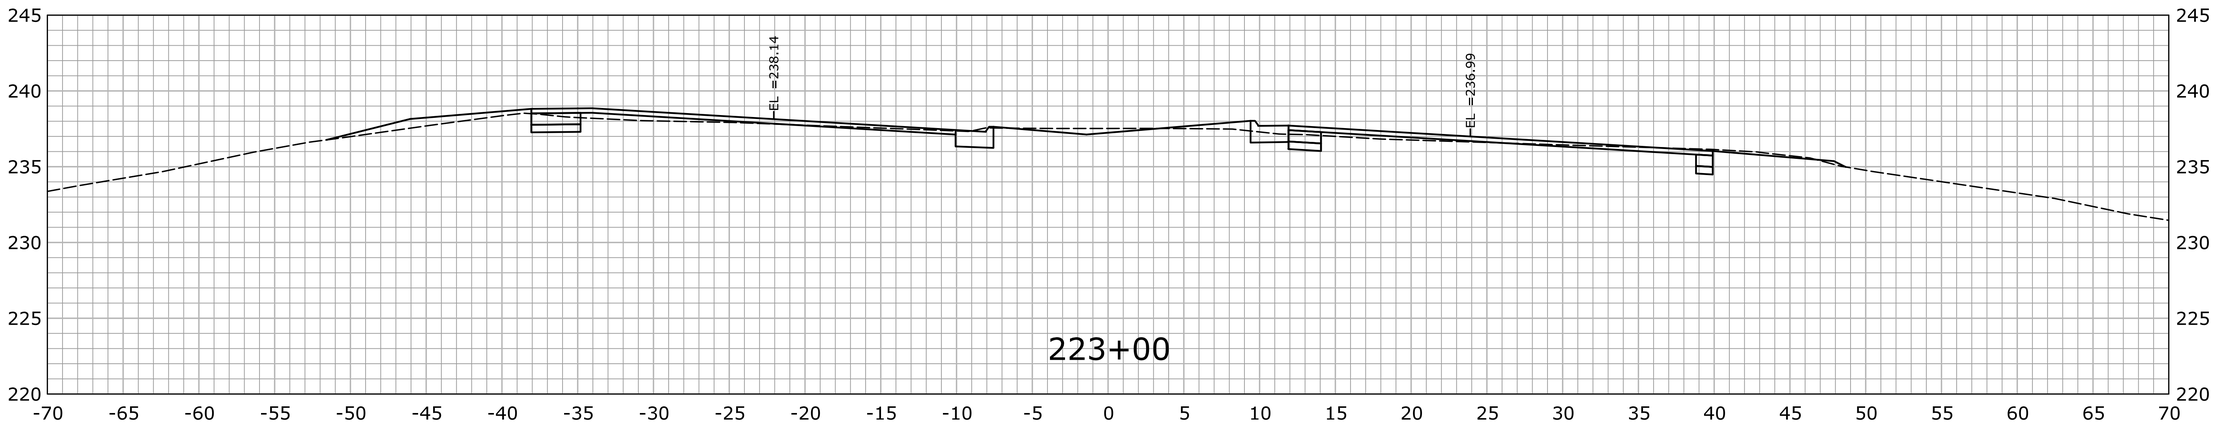

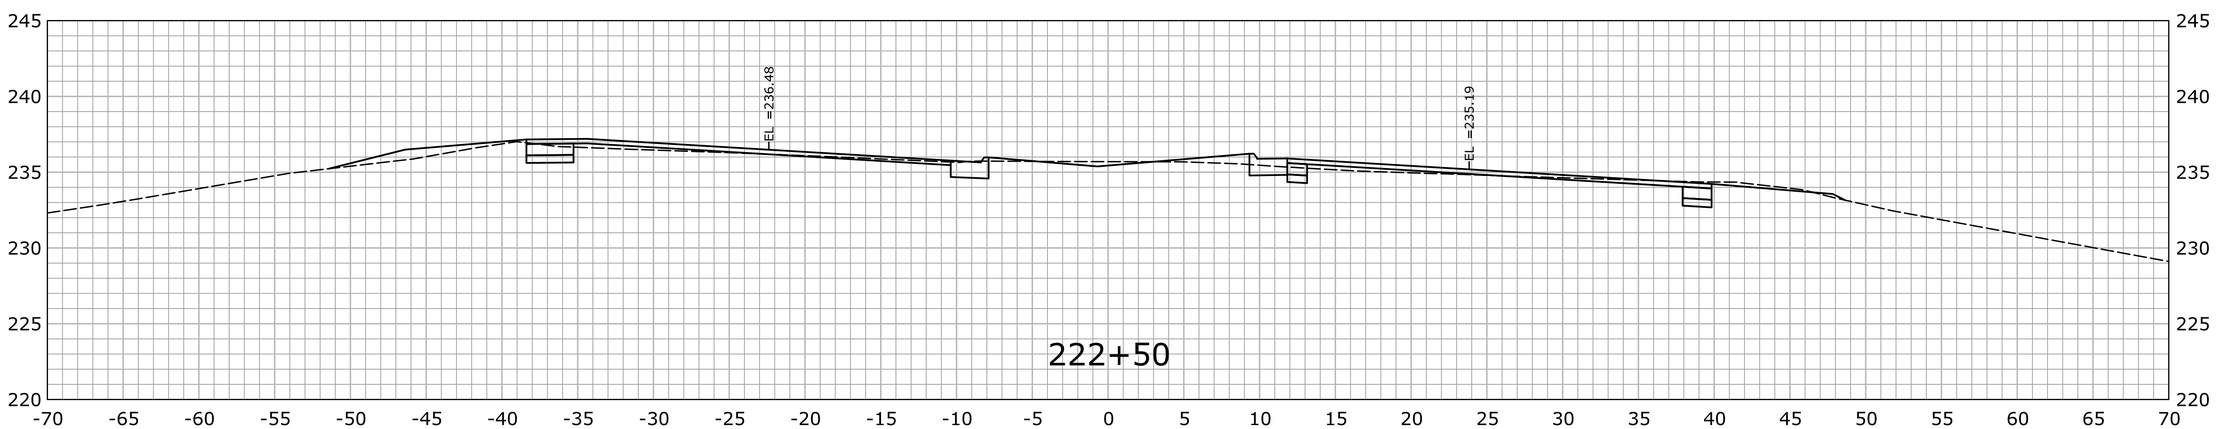

STA.222+50 TO STA.223+50

REV.	DATE	REVISION DESCRIPTION	SHEET NO.
-	-	-	-
-	-	-	-
-	-	-	-
-	-	-	-
-	-	-	-
-	-	-	-

THE INFORMATION, INCLUDING ESTIMATED QUANTITIES OF WORK, SHOWN ON THESE SHEETS IS BASED ON LIMITED INVESTIGATIONS BY THE STATE AND IS IN NO WAY WARRANTED TO INDICATE THE CONDITIONS OF ACTUAL QUANTITIES OF WORK WHICH WILL BE REQUIRED.

Plotted Date: 2/19/2013

DESIGNER/DRAFTER: **SN**

CHECKED BY: **MSC**

SCALE IN FEET 0 5 10

SCALE 1" = 5'

STATE OF CONNECTICUT
DEPARTMENT OF TRANSPORTATION

Filename: ...\HW_MSH_0135_0270_XSC-04_192+00_265+50.dgn

SIGNATURE/ BLOCK:

OFFICE OF ENGINEERING

APPROVED BY: DATE:

PROJECT TITLE:

MERRITT PARKWAY (ROUTE 15)
SAFETY IMPROVEMENTS, RESURFACING
ENHANCEMENTS AND BRIDGE IMPROVEMENTS

TOWN: **STAMFORD**
NEW CANAAN

DRAWING TITLE: **CROSS SECTIONS**

PROJECT NO. **135-270**

DRAWING NO. **XSC-184**

SHEET NO. 01.06.086

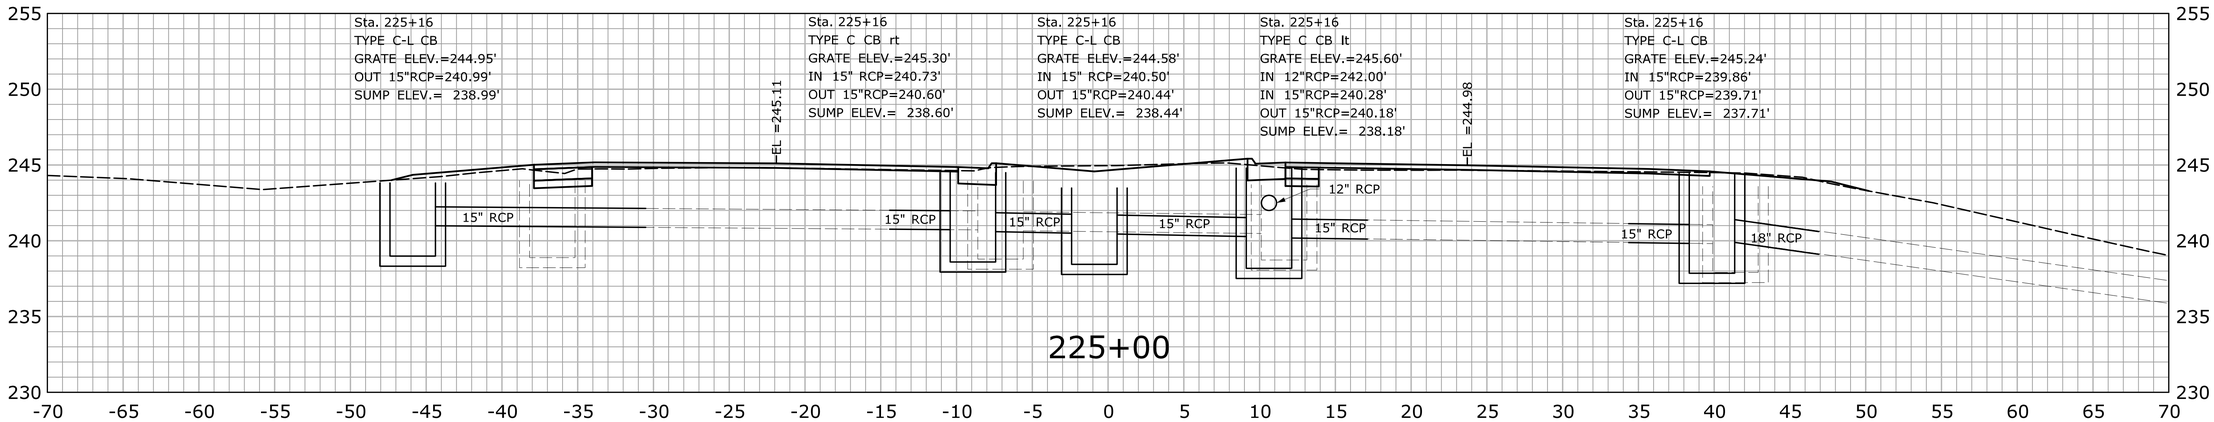

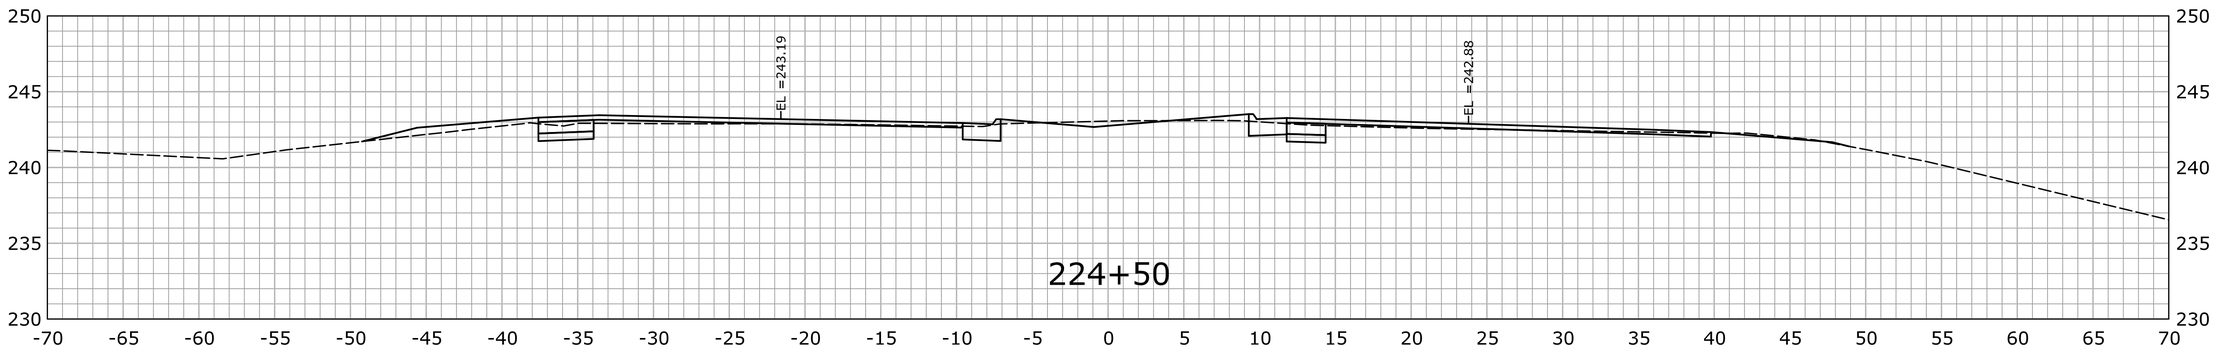

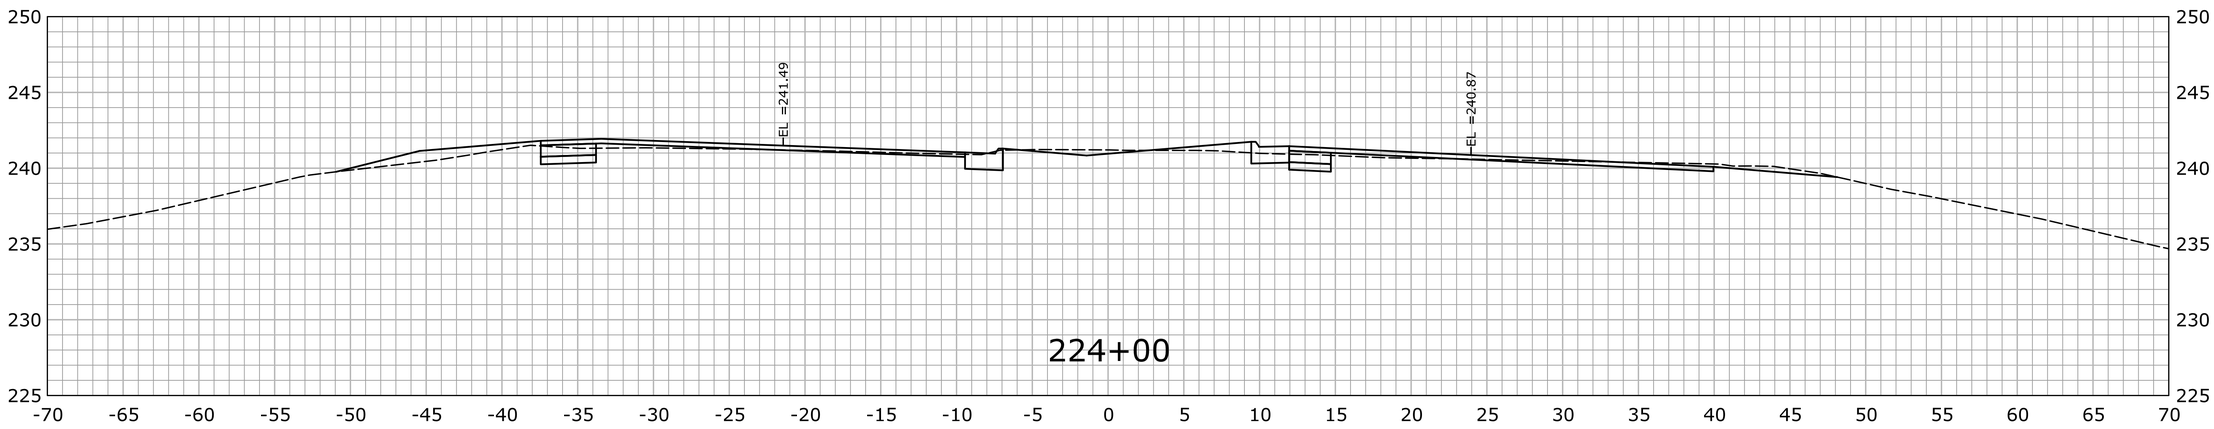

STA.224+00 TO STA.225+00

REV.	DATE	REVISION DESCRIPTION	SHEET NO.
-	-	-	-
-	-	-	-
-	-	-	-
-	-	-	-
-	-	-	-
-	-	-	-

THE INFORMATION, INCLUDING ESTIMATED QUANTITIES OF WORK, SHOWN ON THESE SHEETS IS BASED ON LIMITED INVESTIGATIONS BY THE STATE AND IS IN NO WAY WARRANTED TO INDICATE THE CONDITIONS OF ACTUAL QUANTITIES OF WORK WHICH WILL BE REQUIRED.

Plotted Date: 2/19/2013

DESIGNER/DRAFTER: **SN**

CHECKED BY: **MSC**

SCALE IN FEET 0 5 10

SCALE 1" = 5'

STATE OF CONNECTICUT
DEPARTMENT OF TRANSPORTATION

Filename: ...\HW_MSH_0135_0270_XSC-04_192+00_265+50.dgn

SIGNATURE/ BLOCK:

OFFICE OF ENGINEERING

APPROVED BY: DATE:

PROJECT TITLE:

MERRITT PARKWAY (ROUTE 15)
SAFETY IMPROVEMENTS, RESURFACING
ENHANCEMENTS AND BRIDGE IMPROVEMENTS

TOWN: **STAMFORD**
NEW CANAAN

DRAWING TITLE: **CROSS SECTIONS**

PROJECT NO. **135-270**

DRAWING NO. **XSC-185**

SHEET NO. 01.06.087

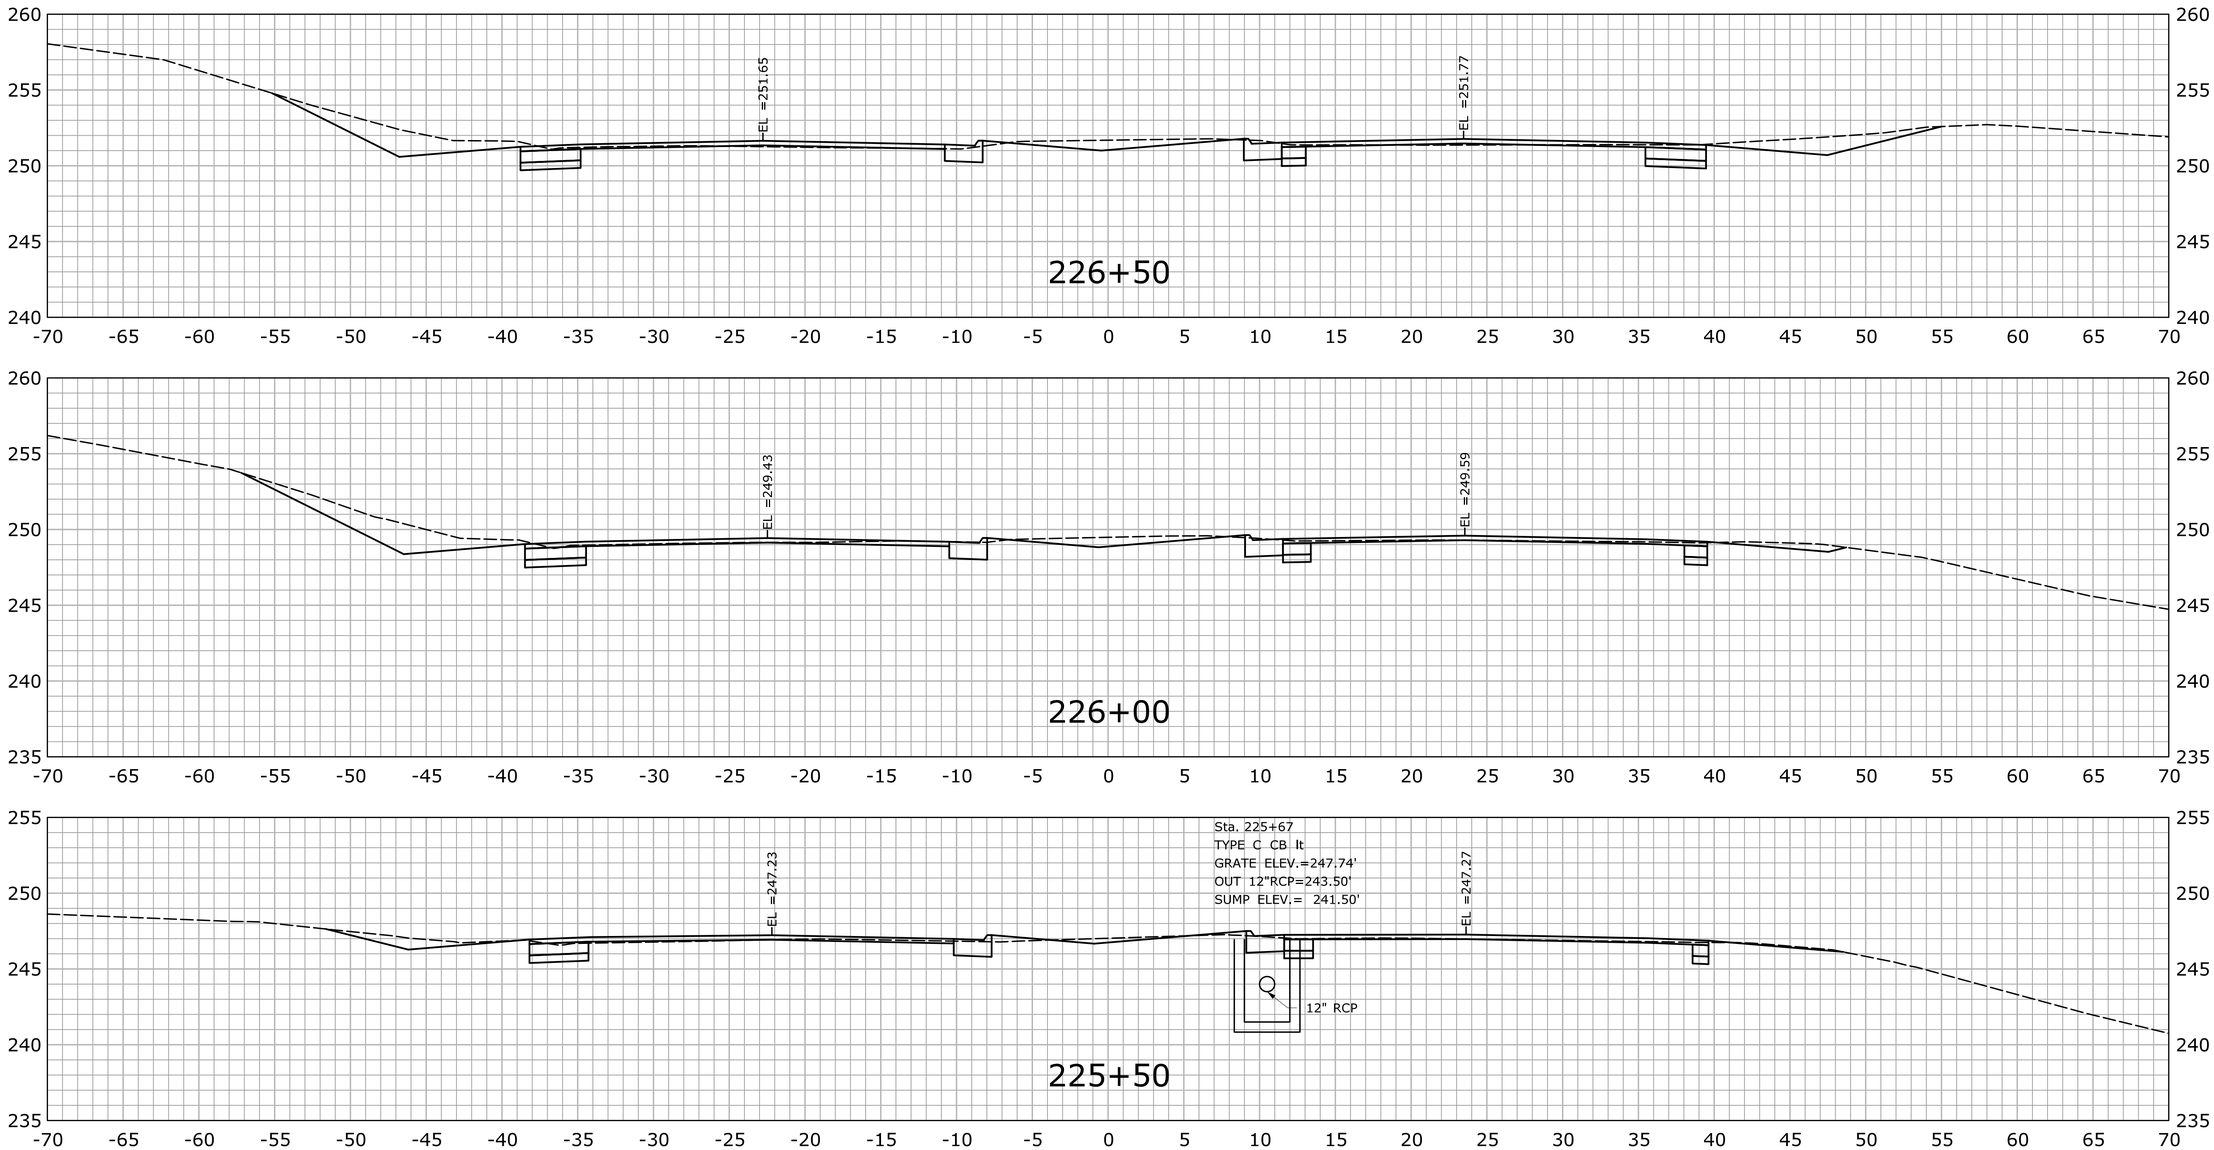

REV.	DATE	REVISION DESCRIPTION	SHEET NO.
-	-	-	-
-	-	-	-
-	-	-	-
-	-	-	-
-	-	-	-
-	-	-	-

THE INFORMATION, INCLUDING ESTIMATED QUANTITIES OF WORK, SHOWN ON THESE SHEETS IS BASED ON LIMITED INVESTIGATIONS BY THE STATE AND IS IN NO WAY WARRANTED TO INDICATE THE CONDITIONS OF ACTUAL QUANTITIES OF WORK WHICH WILL BE REQUIRED.

Plotted Date: 2/19/2013

DESIGNER/DRAFTER: **SN**

CHECKED BY: **MSC**

SCALE IN FEET 0 5 10

SCALE 1" = 5'

STATE OF CONNECTICUT
DEPARTMENT OF TRANSPORTATION

Filename: ...\HW_MSH_0135_0270_XSC-04_192+00_265+50.dgn

SIGNATURE/ BLOCK:

OFFICE OF ENGINEERING

APPROVED BY: DATE:

PROJECT TITLE:

MERRITT PARKWAY (ROUTE 15)
SAFETY IMPROVEMENTS, RESURFACING
ENHANCEMENTS AND BRIDGE IMPROVEMENTS

TOWN: **STAMFORD NEW CANAAN**

DRAWING TITLE: **CROSS SECTIONS**

PROJECT NO. **135-270**

DRAWING NO. **XSC-186**

SHEET NO. 01.06.088

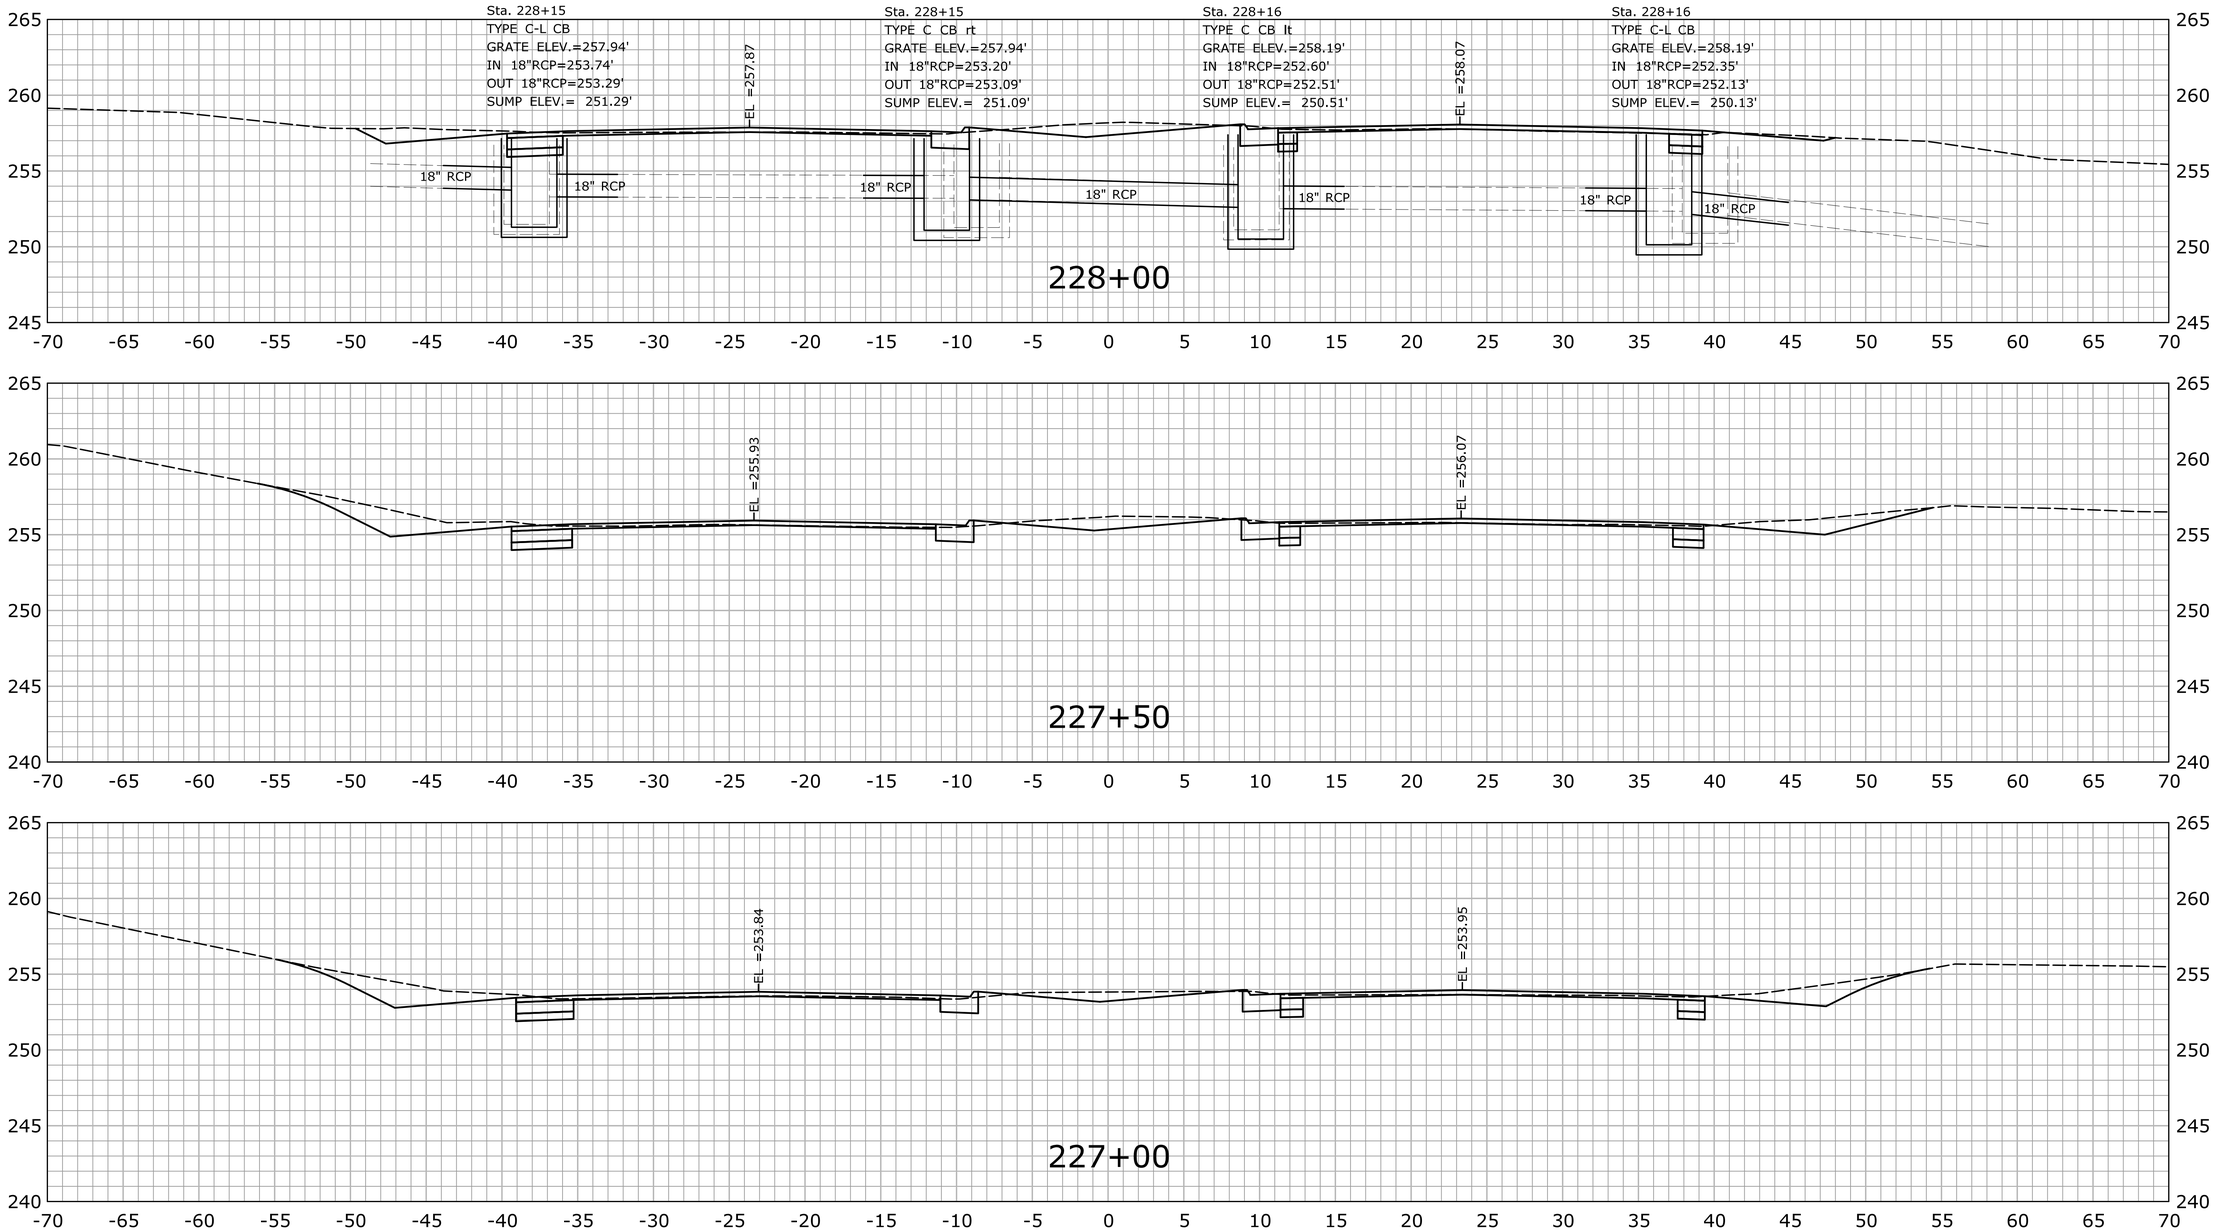

REV.	DATE	REVISION DESCRIPTION	SHEET NO.
-	-	-	-
-	-	-	-
-	-	-	-
-	-	-	-
-	-	-	-
-	-	-	-

THE INFORMATION, INCLUDING ESTIMATED QUANTITIES OF WORK, SHOWN ON THESE SHEETS IS BASED ON LIMITED INVESTIGATIONS BY THE STATE AND IS IN NO WAY WARRANTED TO INDICATE THE CONDITIONS OF ACTUAL QUANTITIES OF WORK WHICH WILL BE REQUIRED.

Plotted Date: 2/19/2013

DESIGNER/DRAFTER: **SN**

CHECKED BY: **MSC**

SCALE IN FEET 0 5 10

SCALE 1" = 5'

STATE OF CONNECTICUT
DEPARTMENT OF TRANSPORTATION

Filename: ...\HW_MSH_0135_0270_XSC-04_192+00_265+50.dgn

SIGNATURE/ BLOCK:

OFFICE OF ENGINEERING

APPROVED BY: DATE:

PROJECT TITLE:

MERRITT PARKWAY (ROUTE 15)
SAFETY IMPROVEMENTS, RESURFACING
ENHANCEMENTS AND BRIDGE IMPROVEMENTS

TOWN: **STAMFORD**
NEW CANAAN

DRAWING TITLE: **CROSS SECTIONS**

PROJECT NO. **135-270**

DRAWING NO. **XSC-187**

SHEET NO. 01.06.089

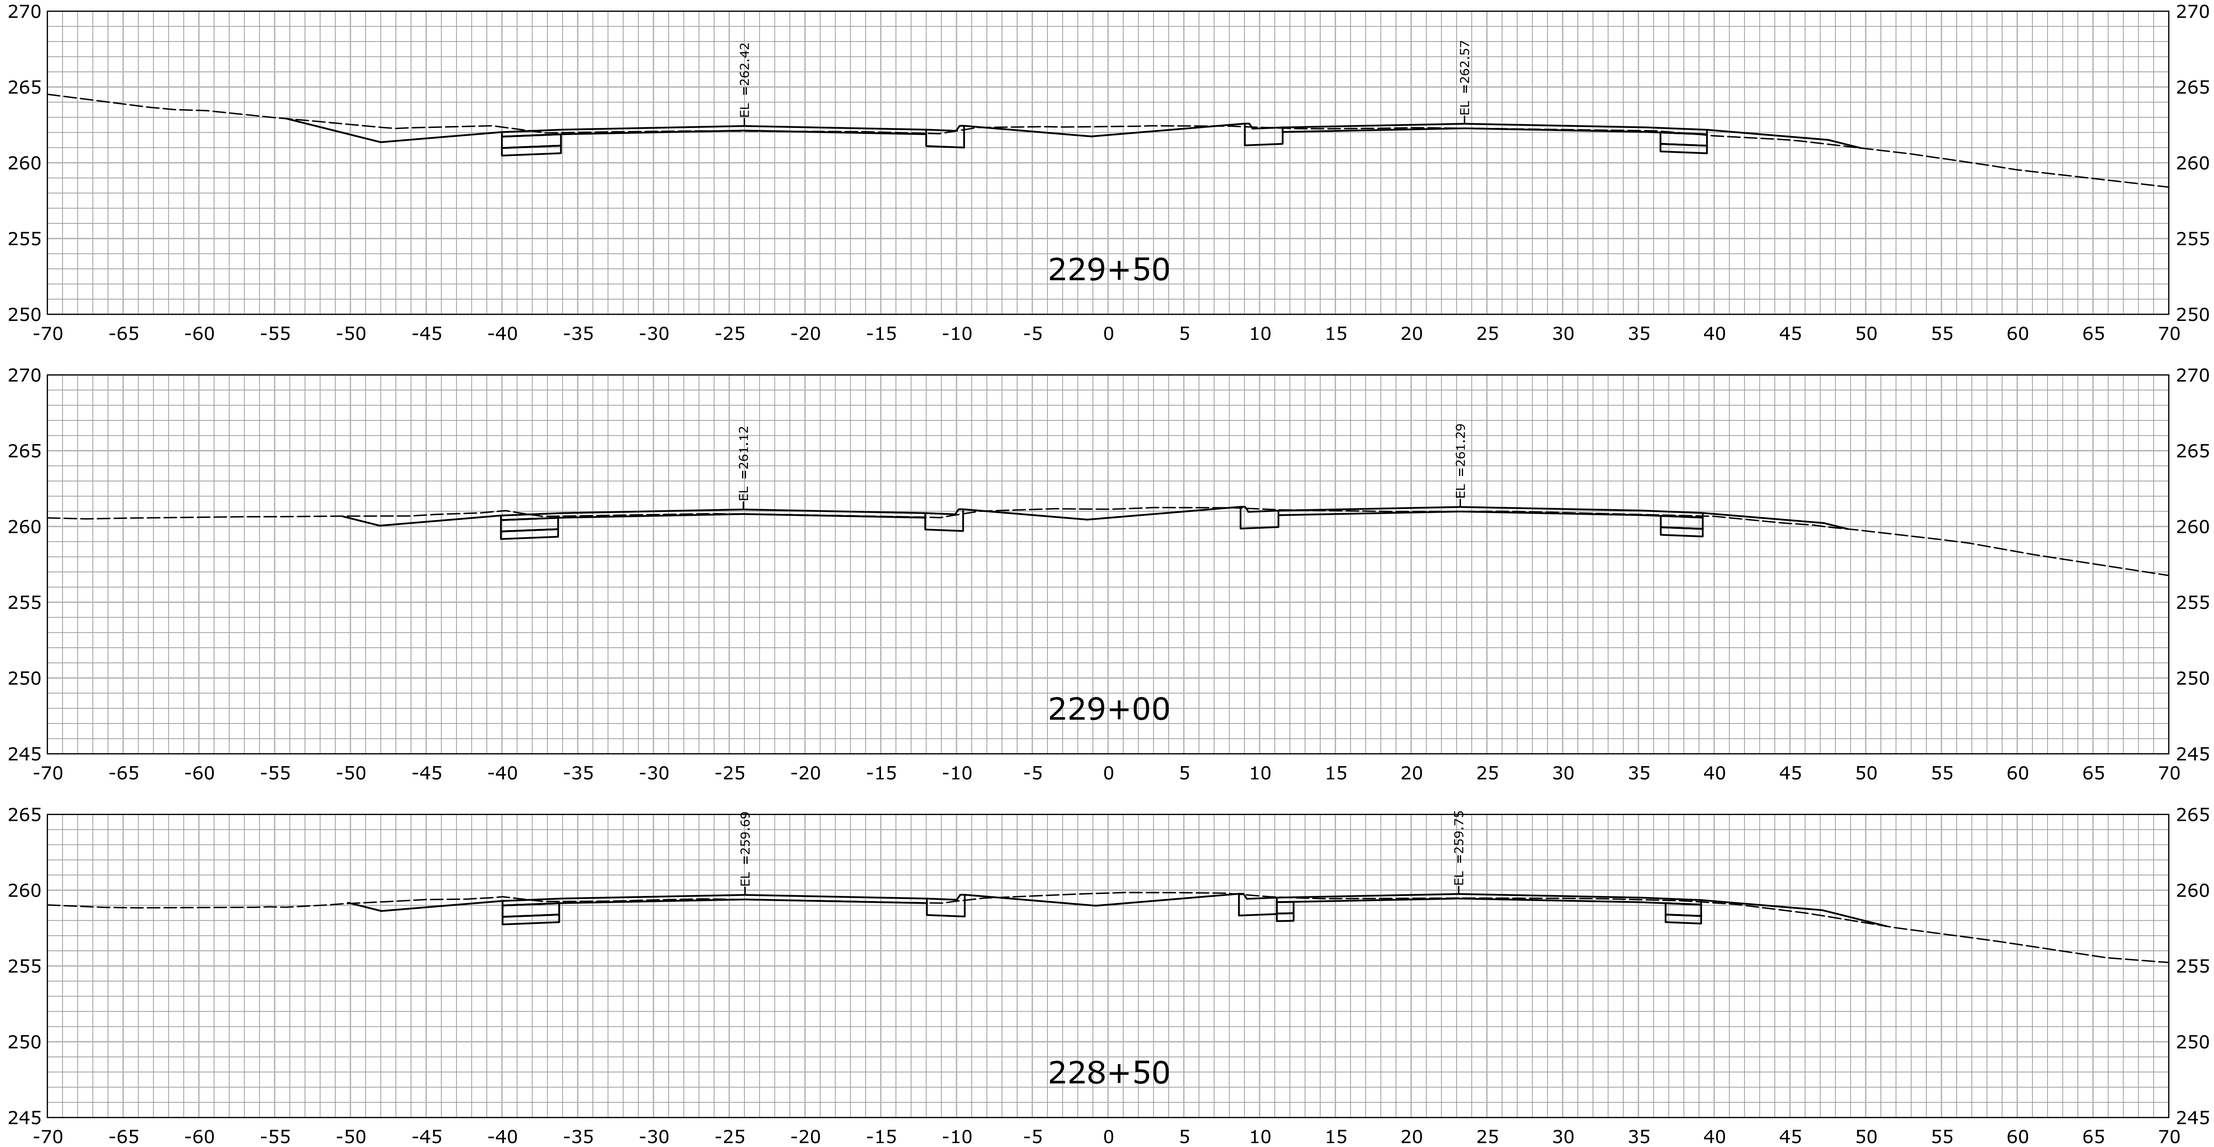

STA.228+50 TO STA.229+50

REV.	DATE	REVISION DESCRIPTION	SHEET NO.
-	-	-	-
-	-	-	-
-	-	-	-
-	-	-	-
-	-	-	-
-	-	-	-

THE INFORMATION, INCLUDING ESTIMATED QUANTITIES OF WORK, SHOWN ON THESE SHEETS IS BASED ON LIMITED INVESTIGATIONS BY THE STATE AND IS IN NO WAY WARRANTED TO INDICATE THE CONDITIONS OF ACTUAL QUANTITIES OF WORK WHICH WILL BE REQUIRED.

Plotted Date: 2/19/2013

DESIGNER/DRAFTER: SN

CHECKED BY: MSC

SCALE IN FEET 0 5 10

SCALE 1" = 5'

STATE OF CONNECTICUT
DEPARTMENT OF TRANSPORTATION

Filename: ...\HW_MSH_0135_0270_XSC-04_192+00_265+50.dgn

SIGNATURE/ BLOCK:

OFFICE OF ENGINEERING

APPROVED BY: DATE:

PROJECT TITLE:

MERRITT PARKWAY (ROUTE 15)
SAFETY IMPROVEMENTS, RESURFACING
ENHANCEMENTS AND BRIDGE IMPROVEMENTS

TOWN: STAMFORD NEW CANAAN

DRAWING TITLE: CROSS SECTIONS

PROJECT NO. 135-270

DRAWING NO. XSC-188

SHEET NO. 01.06.090

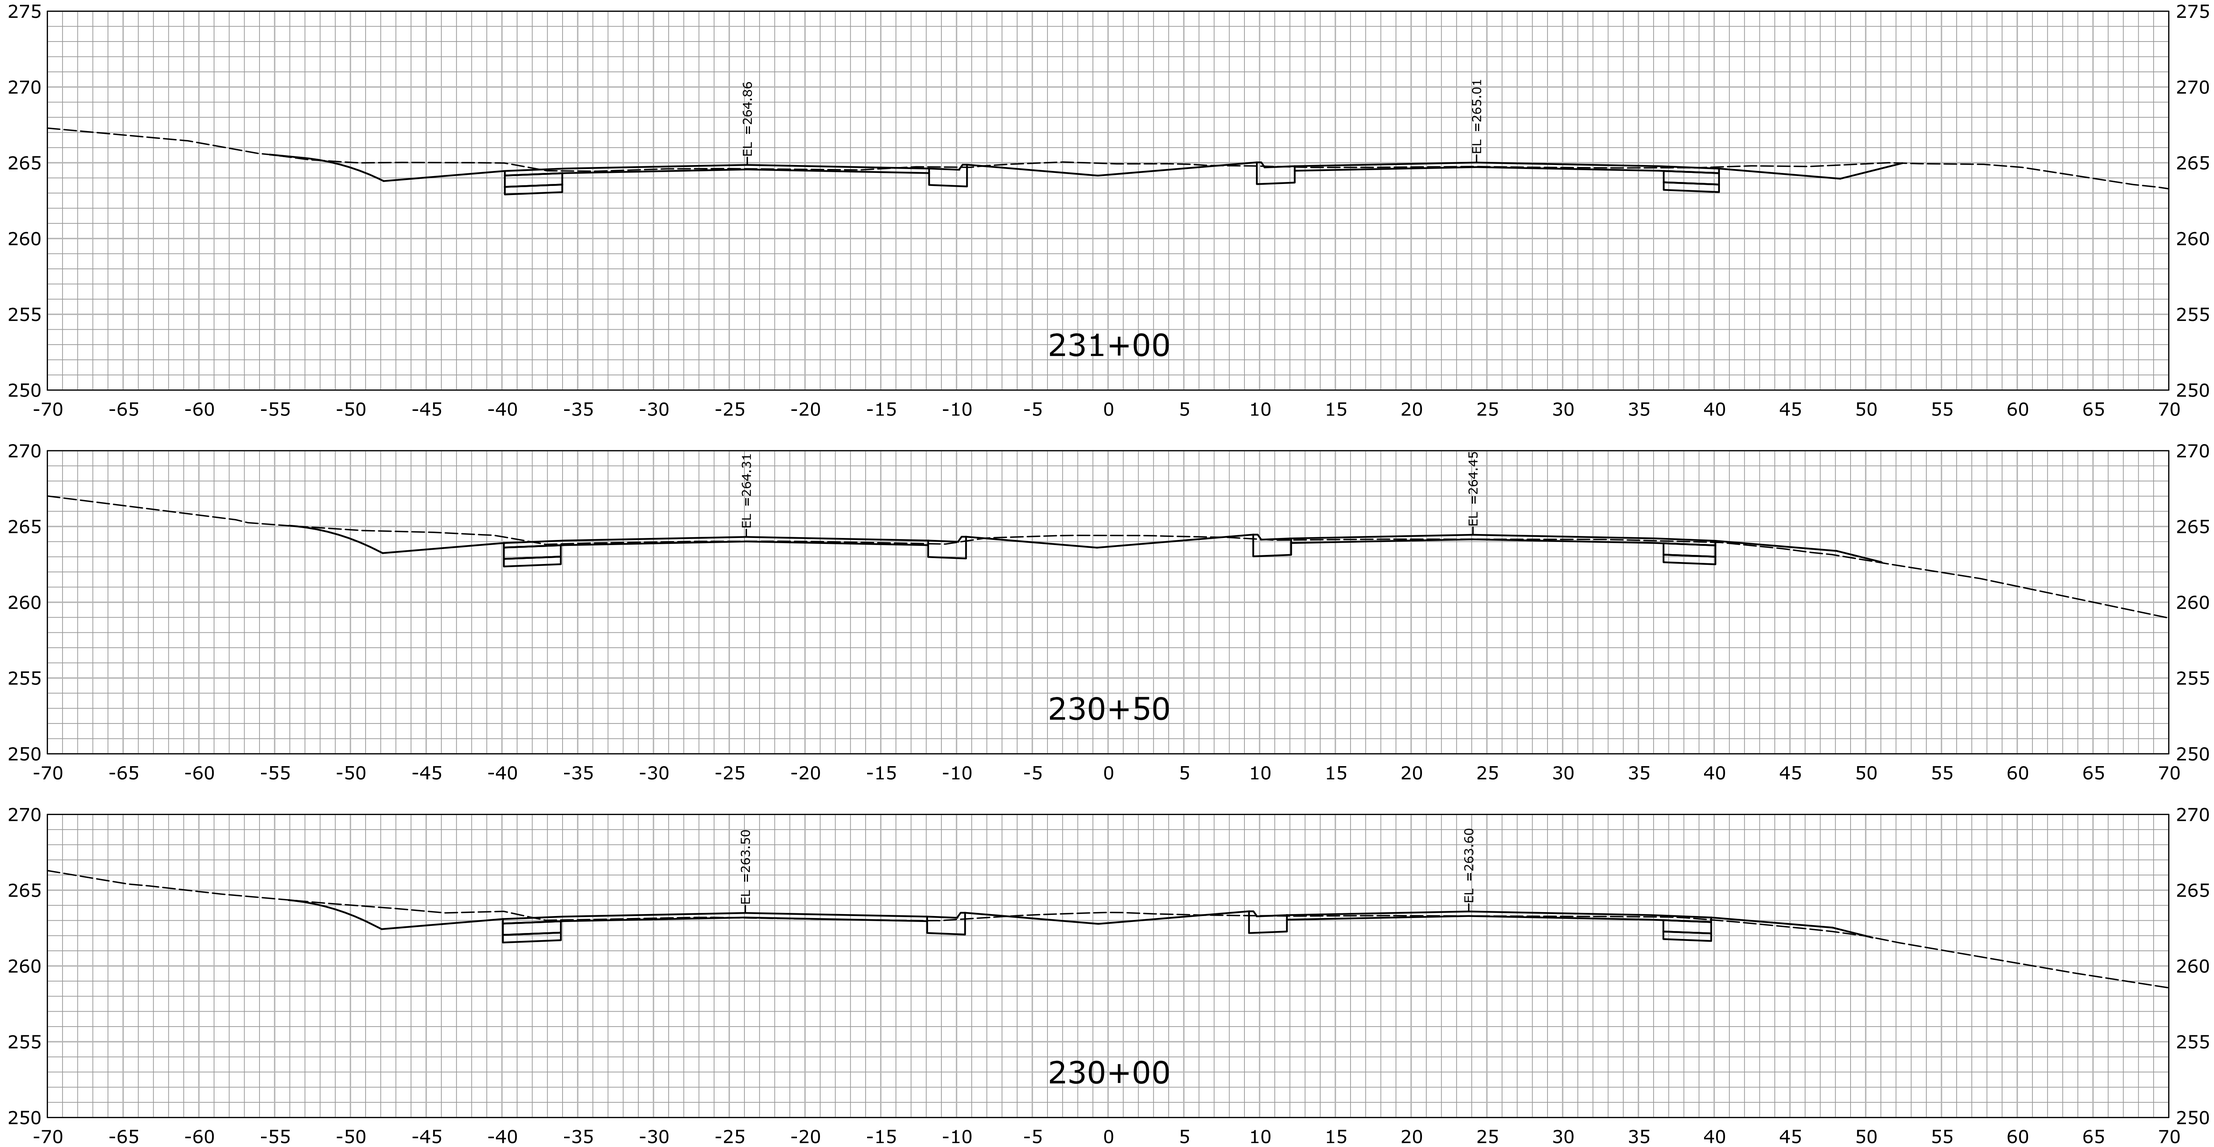

REV.	DATE	REVISION DESCRIPTION	SHEET NO.
-	-	-	-
-	-	-	-
-	-	-	-
-	-	-	-
-	-	-	-
-	-	-	-

THE INFORMATION, INCLUDING ESTIMATED QUANTITIES OF WORK, SHOWN ON THESE SHEETS IS BASED ON LIMITED INVESTIGATIONS BY THE STATE AND IS IN NO WAY WARRANTED TO INDICATE THE CONDITIONS OF ACTUAL QUANTITIES OF WORK WHICH WILL BE REQUIRED.

Plotted Date: 2/19/2013

DESIGNER/DRAFTER: **SN**

CHECKED BY: **MSC**

SCALE IN FEET 0 5 10

SCALE 1" = 5'

STATE OF CONNECTICUT
DEPARTMENT OF TRANSPORTATION

Filename: ...\HW_MSH_0135_0270_XSC-04_192+00_265+50.dgn

SIGNATURE/ BLOCK:

OFFICE OF ENGINEERING

APPROVED BY: DATE:

PROJECT TITLE:

MERRITT PARKWAY (ROUTE 15)
SAFETY IMPROVEMENTS, RESURFACING
ENHANCEMENTS AND BRIDGE IMPROVEMENTS

TOWN: **STAMFORD NEW CANAAN**

DRAWING TITLE: **CROSS SECTIONS**

PROJECT NO. **135-270**

DRAWING NO. **XSC-189**

SHEET NO. 01.06.091

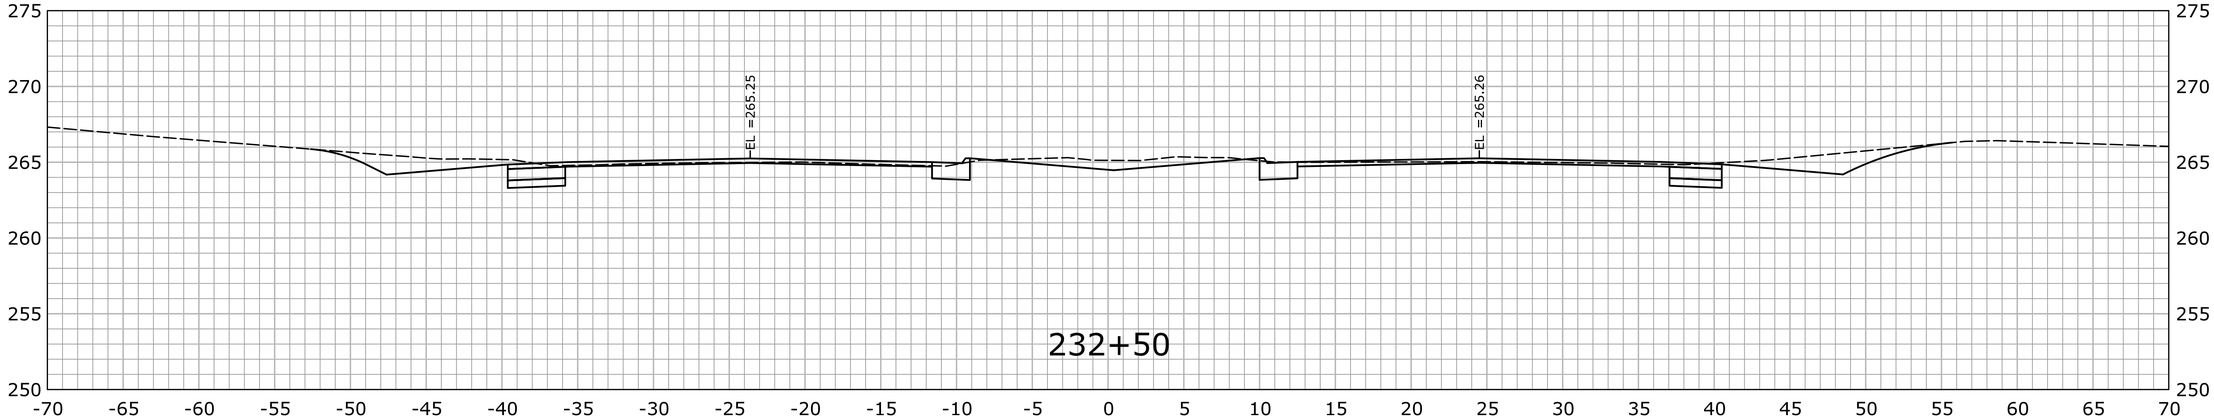

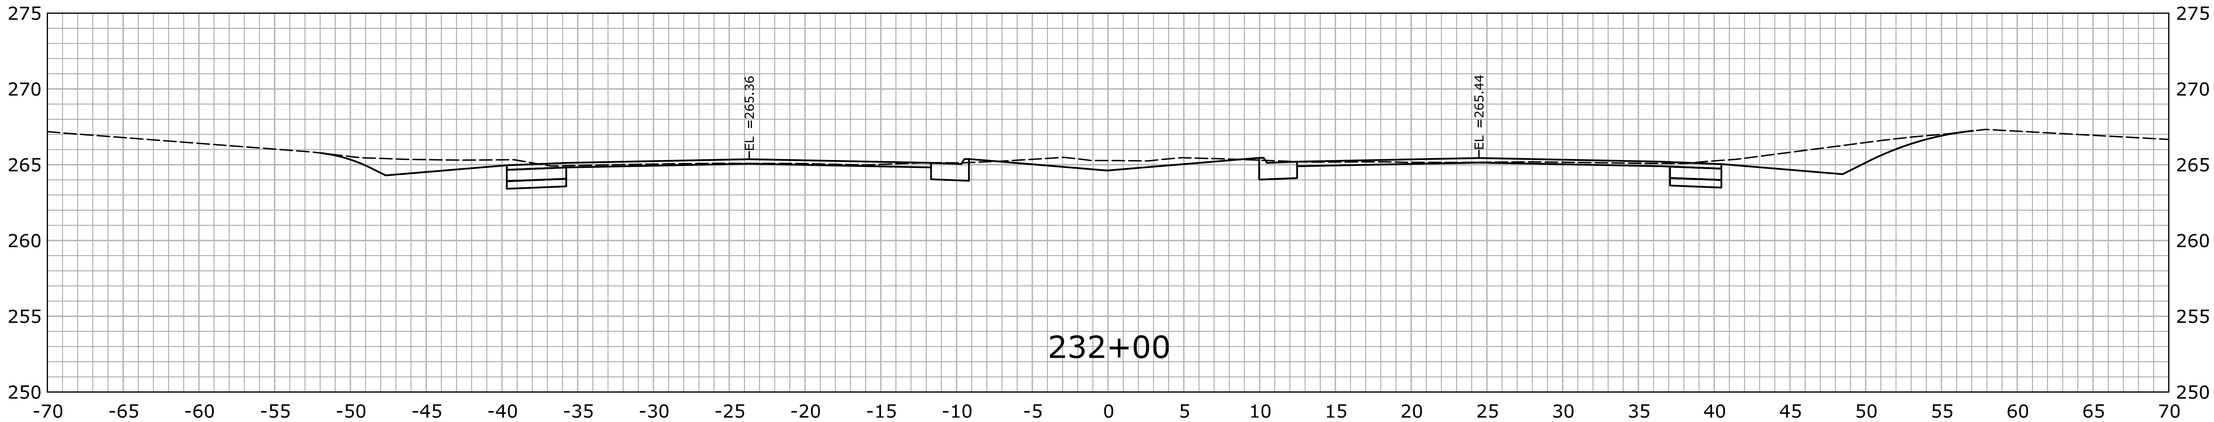

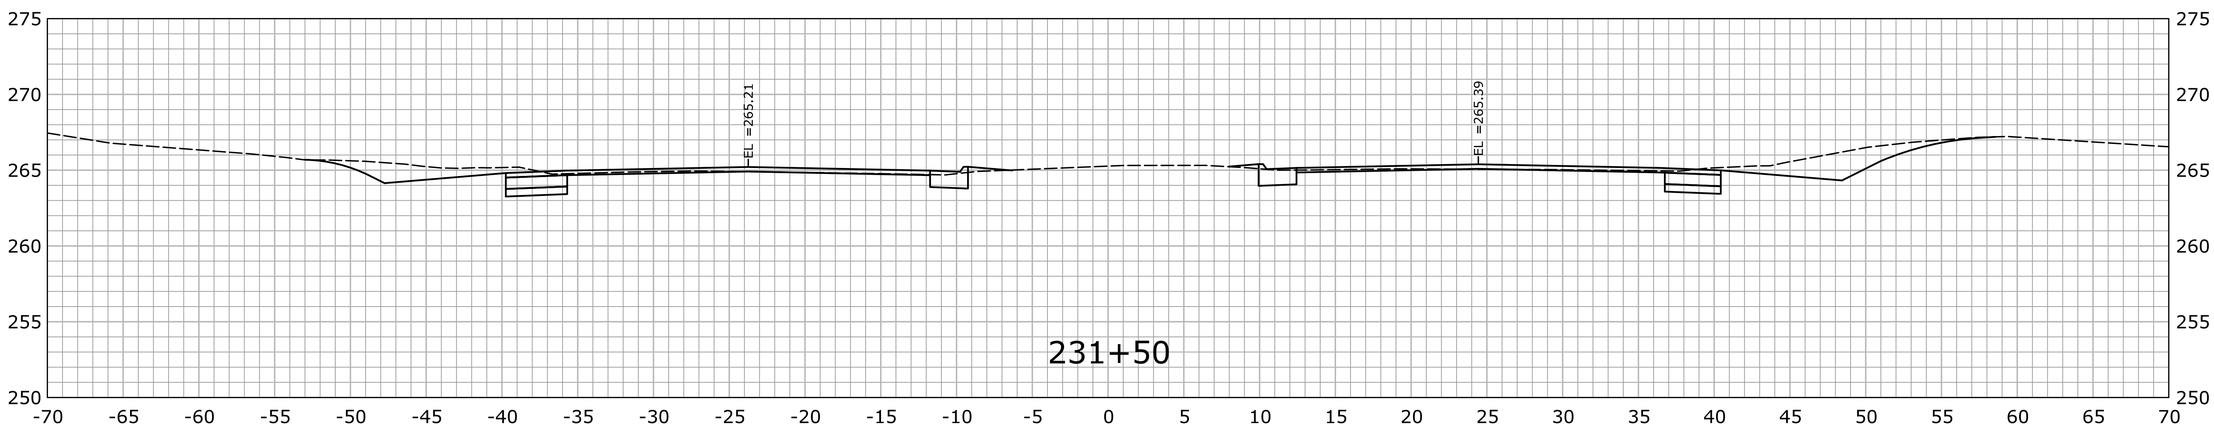

STA.231+50 TO STA.232+50

REV.	DATE	REVISION DESCRIPTION	SHEET NO.
-	-	-	-
-	-	-	-
-	-	-	-
-	-	-	-
-	-	-	-
-	-	-	-

THE INFORMATION, INCLUDING ESTIMATED QUANTITIES OF WORK, SHOWN ON THESE SHEETS IS BASED ON LIMITED INVESTIGATIONS BY THE STATE AND IS IN NO WAY WARRANTED TO INDICATE THE CONDITIONS OF ACTUAL QUANTITIES OF WORK WHICH WILL BE REQUIRED.

Plotted Date: 2/19/2013

DESIGNER/DRAFTER: **SN**

CHECKED BY: **MSC**

SCALE IN FEET 0 5 10

SCALE 1" = 5'

STATE OF CONNECTICUT
DEPARTMENT OF TRANSPORTATION

Filename: ...\HW_MSH_0135_0270_XSC-04_192+00_265+50.dgn

SIGNATURE/ BLOCK:

OFFICE OF ENGINEERING

APPROVED BY: DATE:

PROJECT TITLE:

MERRITT PARKWAY (ROUTE 15)
SAFETY IMPROVEMENTS, RESURFACING
ENHANCEMENTS AND BRIDGE IMPROVEMENTS

TOWN: **STAMFORD NEW CANAAN**

DRAWING TITLE: **CROSS SECTIONS**

PROJECT NO. **135-270**

DRAWING NO. **XSC-190**

SHEET NO. 01.06.092

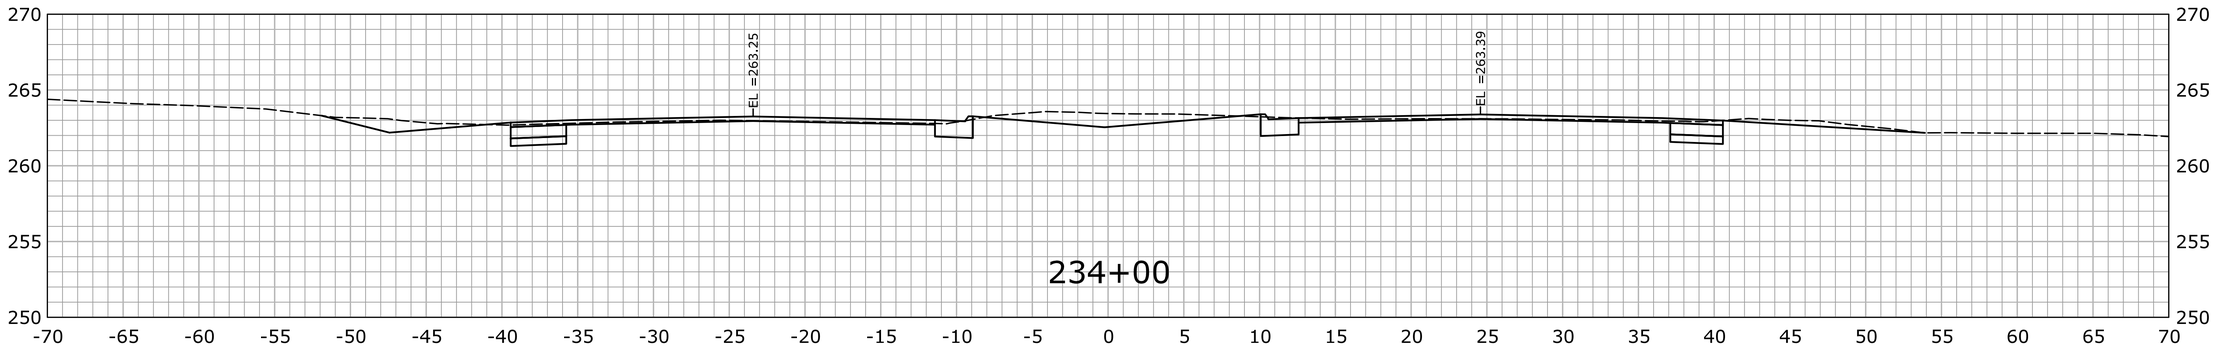

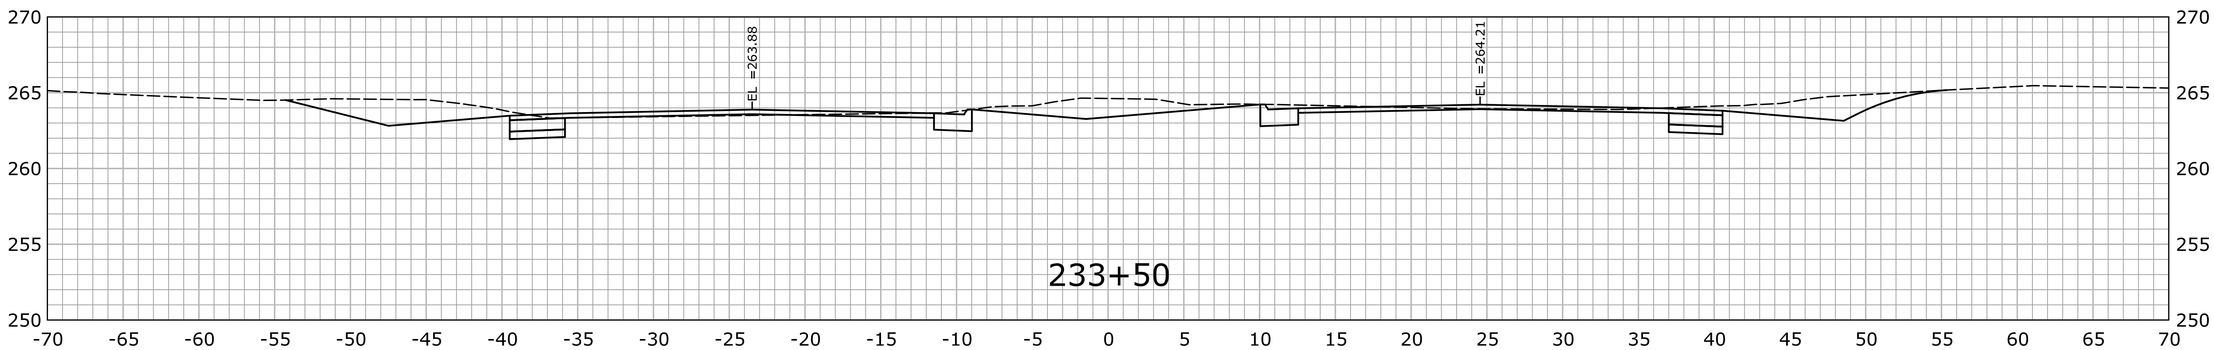

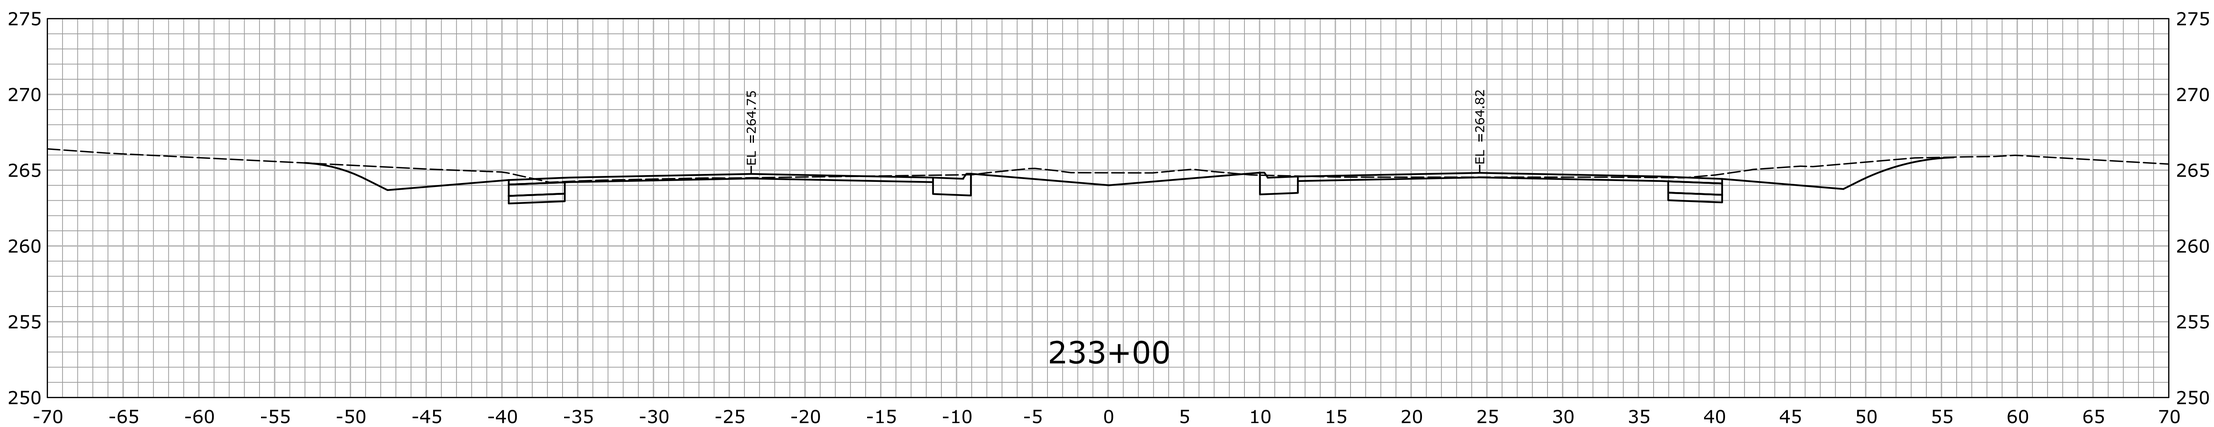

STA.233+00 TO STA.234+00

REV.	DATE	REVISION DESCRIPTION	SHEET NO.
-	-	-	-
-	-	-	-
-	-	-	-
-	-	-	-
-	-	-	-
-	-	-	-

THE INFORMATION, INCLUDING ESTIMATED QUANTITIES OF WORK, SHOWN ON THESE SHEETS IS BASED ON LIMITED INVESTIGATIONS BY THE STATE AND IS IN NO WAY WARRANTED TO INDICATE THE CONDITIONS OF ACTUAL QUANTITIES OF WORK WHICH WILL BE REQUIRED.

Plotted Date: 2/19/2013

DESIGNER/DRAFTER: **SN**

CHECKED BY: **MSC**

SCALE IN FEET

0 5 10

SCALE 1" = 5'

STATE OF CONNECTICUT
DEPARTMENT OF TRANSPORTATION

Filename: ...\HW_MSH_0135_0270_XSC-04_192+00_265+50.dgn

SIGNATURE/ BLOCK:

OFFICE OF ENGINEERING

APPROVED BY: DATE:

PROJECT TITLE:

MERRITT PARKWAY (ROUTE 15)
SAFETY IMPROVEMENTS, RESURFACING
ENHANCEMENTS AND BRIDGE IMPROVEMENTS

TOWN: **STAMFORD**
NEW CANAAN

DRAWING TITLE:

CROSS SECTIONS

PROJECT NO. **135-270**

DRAWING NO. **XSC-191**

SHEET NO. 01.06.093

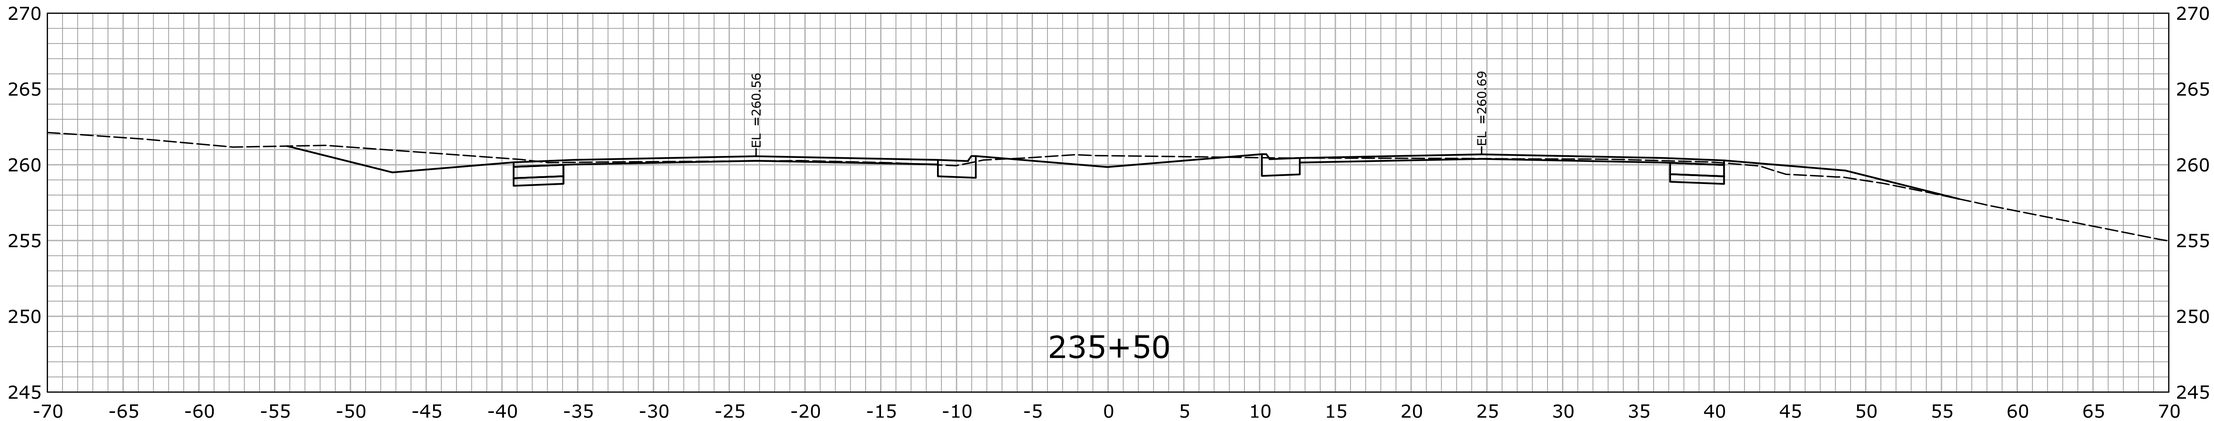

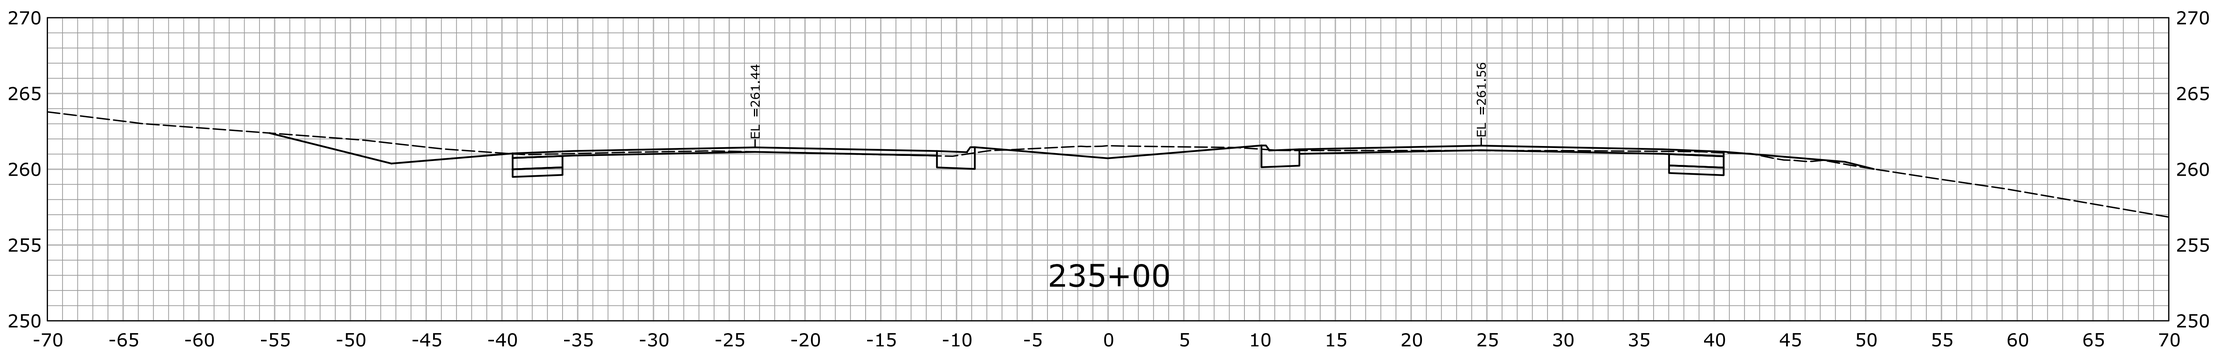

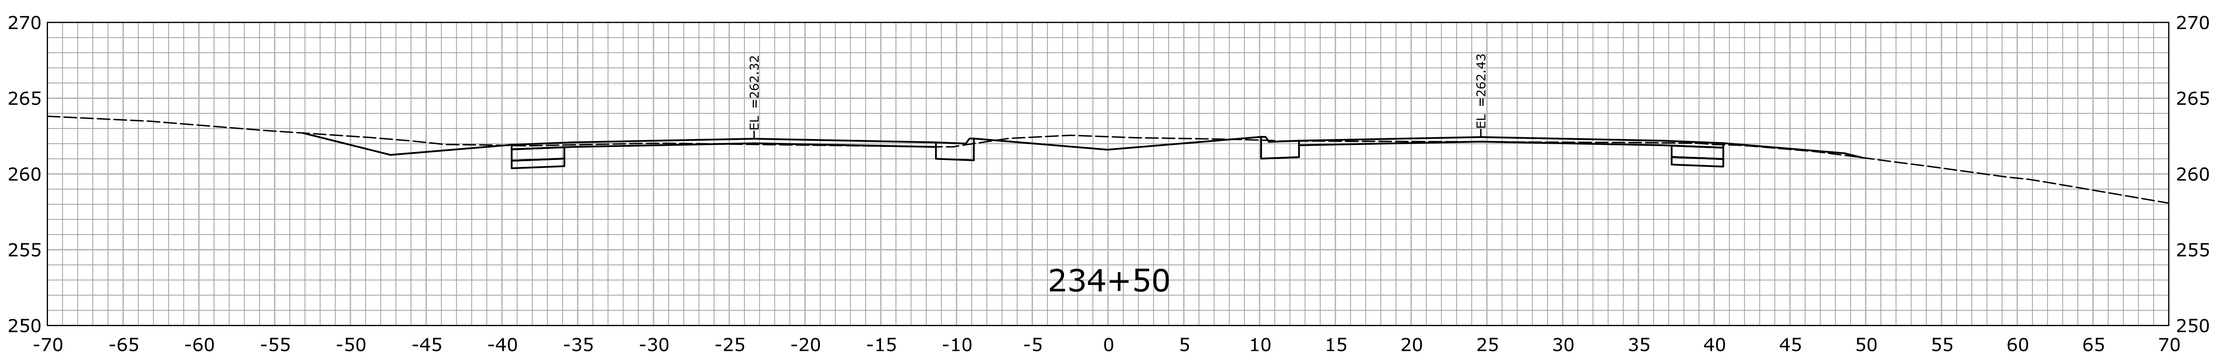

STA.234+50 TO STA.235+50

REV.	DATE	REVISION DESCRIPTION	SHEET NO.
-	-	-	-
-	-	-	-
-	-	-	-
-	-	-	-
-	-	-	-
-	-	-	-

THE INFORMATION, INCLUDING ESTIMATED QUANTITIES OF WORK, SHOWN ON THESE SHEETS IS BASED ON LIMITED INVESTIGATIONS BY THE STATE AND IS IN NO WAY WARRANTED TO INDICATE THE CONDITIONS OF ACTUAL QUANTITIES OF WORK WHICH WILL BE REQUIRED.

Plotted Date: 2/19/2013

DESIGNER/DRAFTER: SN

CHECKED BY: MSC

SCALE IN FEET 0 5 10

SCALE 1" = 5'

STATE OF CONNECTICUT
DEPARTMENT OF TRANSPORTATION

Filename: ...\HW_MSH_0135_0270_XSC-04_192+00_265+50.dgn

SIGNATURE/ BLOCK:

OFFICE OF ENGINEERING

APPROVED BY: DATE:

PROJECT TITLE:

MERRITT PARKWAY (ROUTE 15)
SAFETY IMPROVEMENTS, RESURFACING
ENHANCEMENTS AND BRIDGE IMPROVEMENTS

TOWN: STAMFORD NEW CANAAN

DRAWING TITLE: CROSS SECTIONS

PROJECT NO. 135-270

DRAWING NO. XSC-192

SHEET NO. 01.06.094

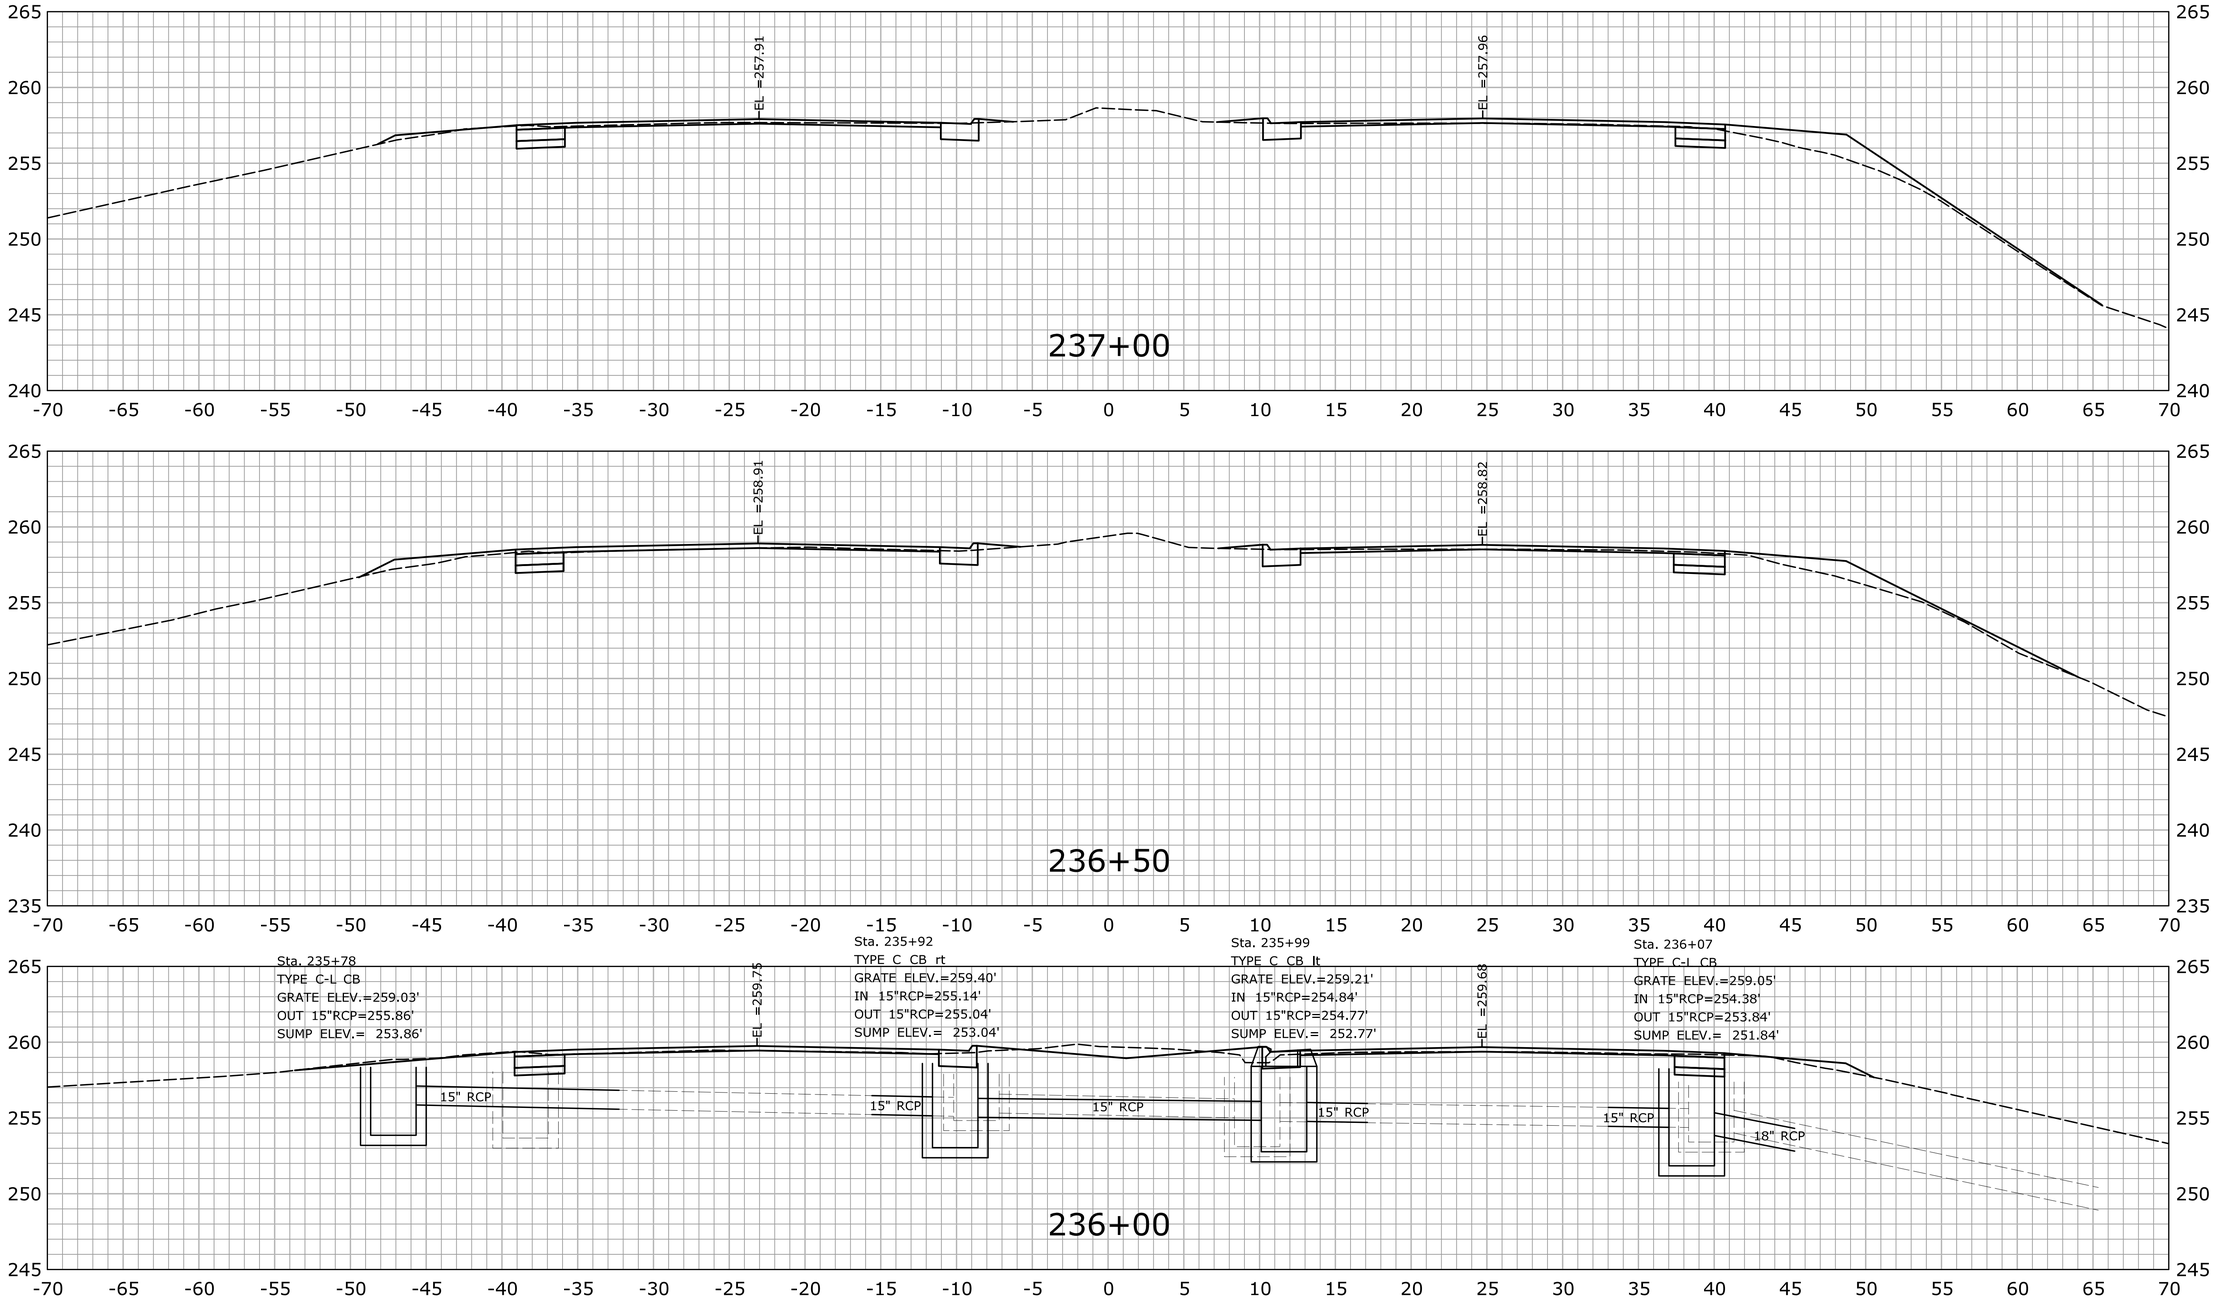

REV.	DATE	REVISION DESCRIPTION	SHEET NO.
-	-	-	-
-	-	-	-
-	-	-	-
-	-	-	-
-	-	-	-
-	-	-	-

THE INFORMATION, INCLUDING ESTIMATED QUANTITIES OF WORK, SHOWN ON THESE SHEETS IS BASED ON LIMITED INVESTIGATIONS BY THE STATE AND IS IN NO WAY WARRANTED TO INDICATE THE CONDITIONS OF ACTUAL QUANTITIES OF WORK WHICH WILL BE REQUIRED.

Plotted Date: 2/19/2013

DESIGNER/DRAFTER: **SN**

CHECKED BY: **MSC**

SCALE IN FEET

0 5 10

SCALE 1" = 5'

STATE OF CONNECTICUT
DEPARTMENT OF TRANSPORTATION

Filename: ...\HW_MSH_0135_0270_XSC-04_192+00_265+50.dgn

SIGNATURE/ BLOCK:

OFFICE OF ENGINEERING

APPROVED BY: DATE:

PROJECT TITLE:

MERRITT PARKWAY (ROUTE 15)
SAFETY IMPROVEMENTS, RESURFACING
ENHANCEMENTS AND BRIDGE IMPROVEMENTS

TOWN: **STAMFORD**
NEW CANAAN

DRAWING TITLE: **CROSS SECTIONS**

PROJECT NO. **135-270**

DRAWING NO. **XSC-193**

SHEET NO. 01.06.095

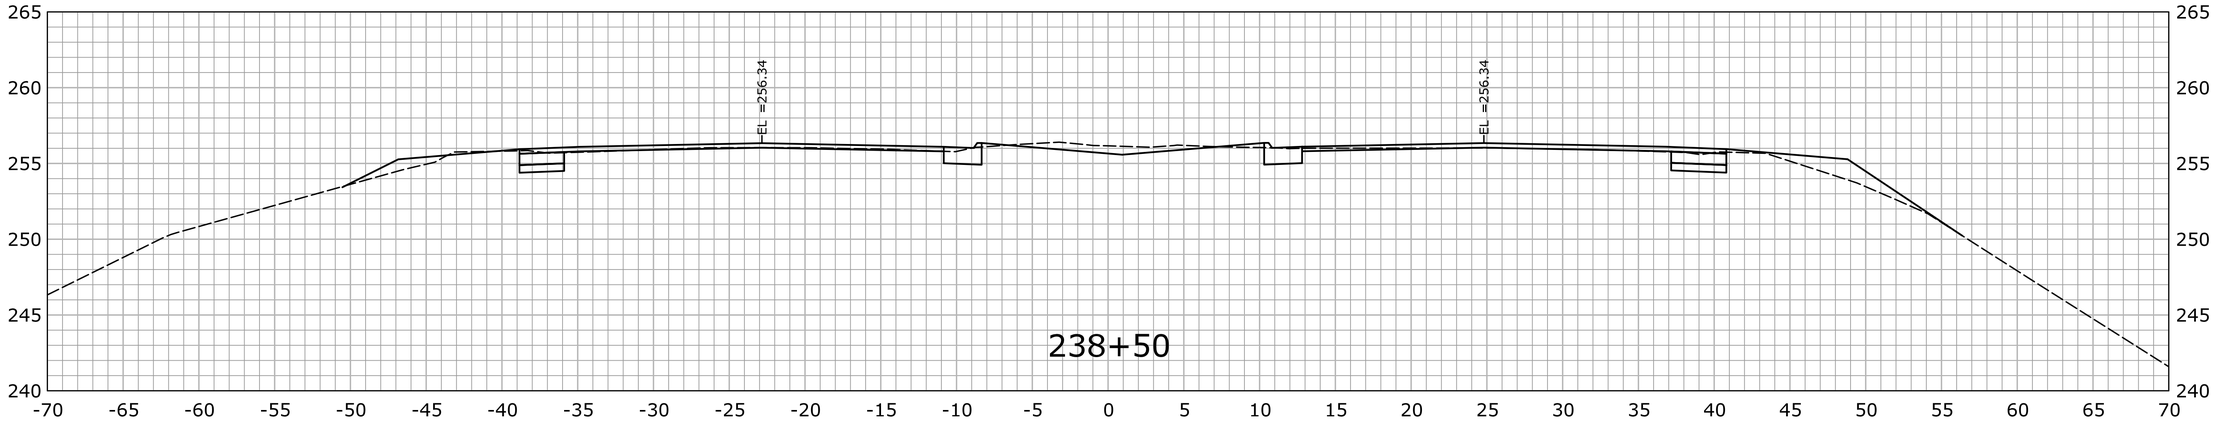

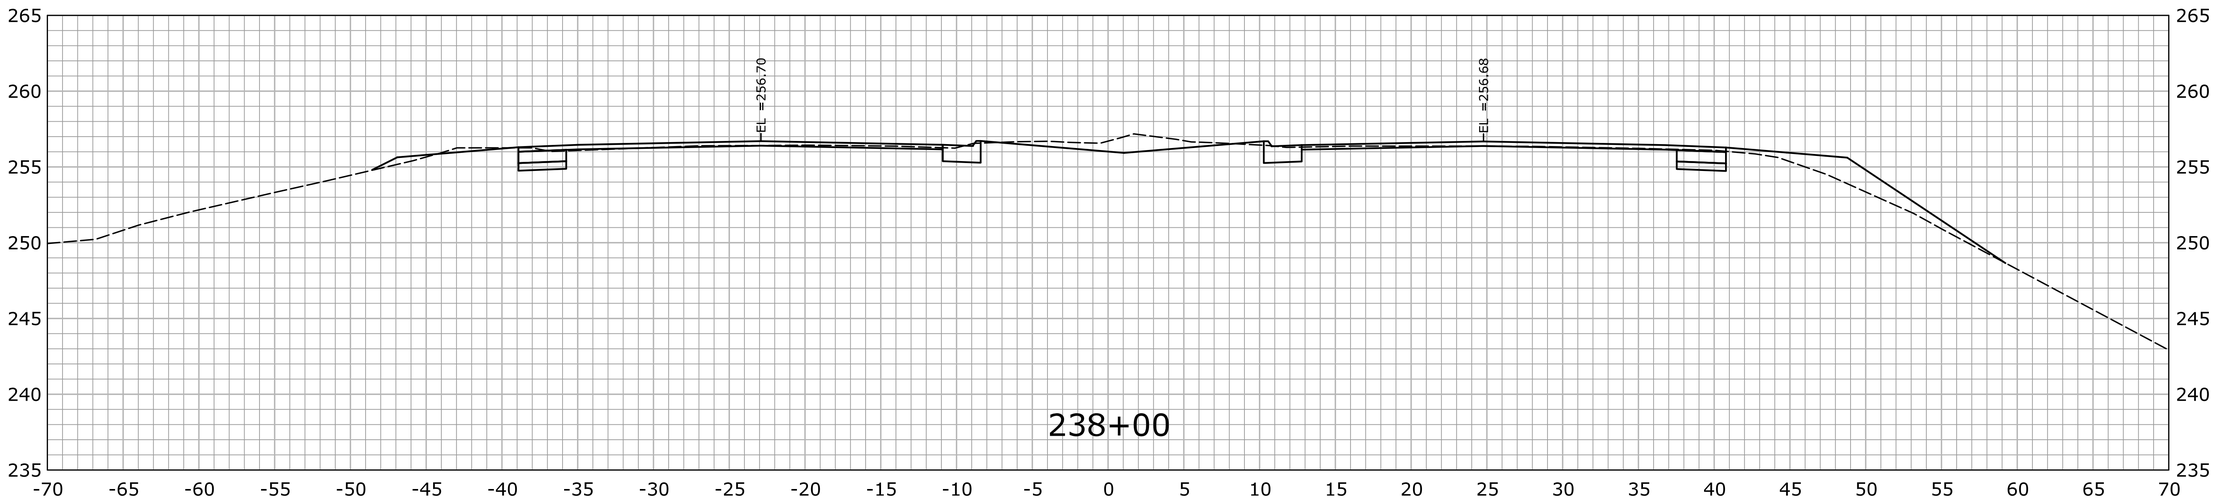

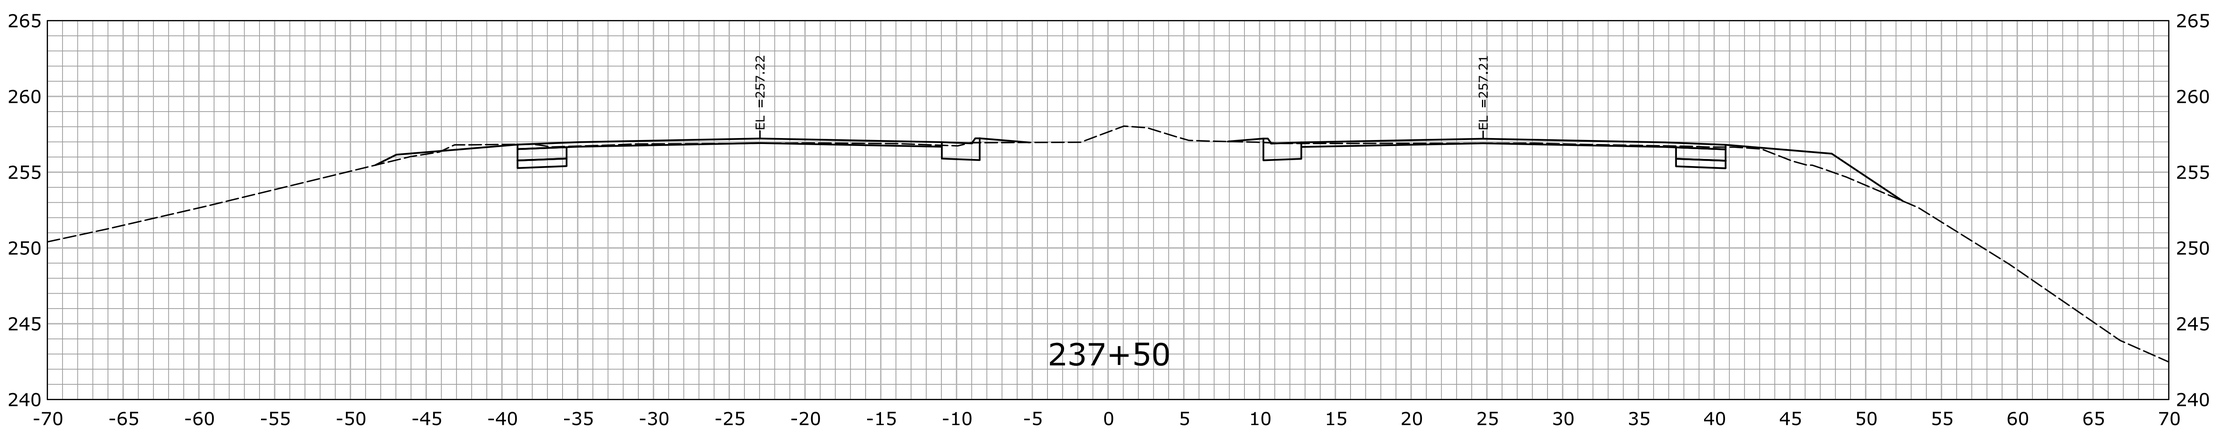

STA.237+50 TO STA.238+50

REV.	DATE	REVISION DESCRIPTION	SHEET NO.
-	-	-	-
-	-	-	-
-	-	-	-
-	-	-	-
-	-	-	-
-	-	-	-

THE INFORMATION, INCLUDING ESTIMATED QUANTITIES OF WORK, SHOWN ON THESE SHEETS IS BASED ON LIMITED INVESTIGATIONS BY THE STATE AND IS IN NO WAY WARRANTED TO INDICATE THE CONDITIONS OF ACTUAL QUANTITIES OF WORK WHICH WILL BE REQUIRED.

Plotted Date: 2/19/2013

DESIGNER/DRAFTER: **SN**

CHECKED BY: **MSC**

SCALE IN FEET 0 5 10

SCALE 1" = 5'

STATE OF CONNECTICUT
DEPARTMENT OF TRANSPORTATION

Filename: ...\HW_MSH_0135_0270_XSC-04_192+00_265+50.dgn

SIGNATURE/ BLOCK:

OFFICE OF ENGINEERING

APPROVED BY: DATE:

PROJECT TITLE:

MERRITT PARKWAY (ROUTE 15)
SAFETY IMPROVEMENTS, RESURFACING
ENHANCEMENTS AND BRIDGE IMPROVEMENTS

TOWN: **STAMFORD NEW CANAAN**

DRAWING TITLE: **CROSS SECTIONS**

PROJECT NO. **135-270**

DRAWING NO. **XSC-194**

SHEET NO. 01.06.096

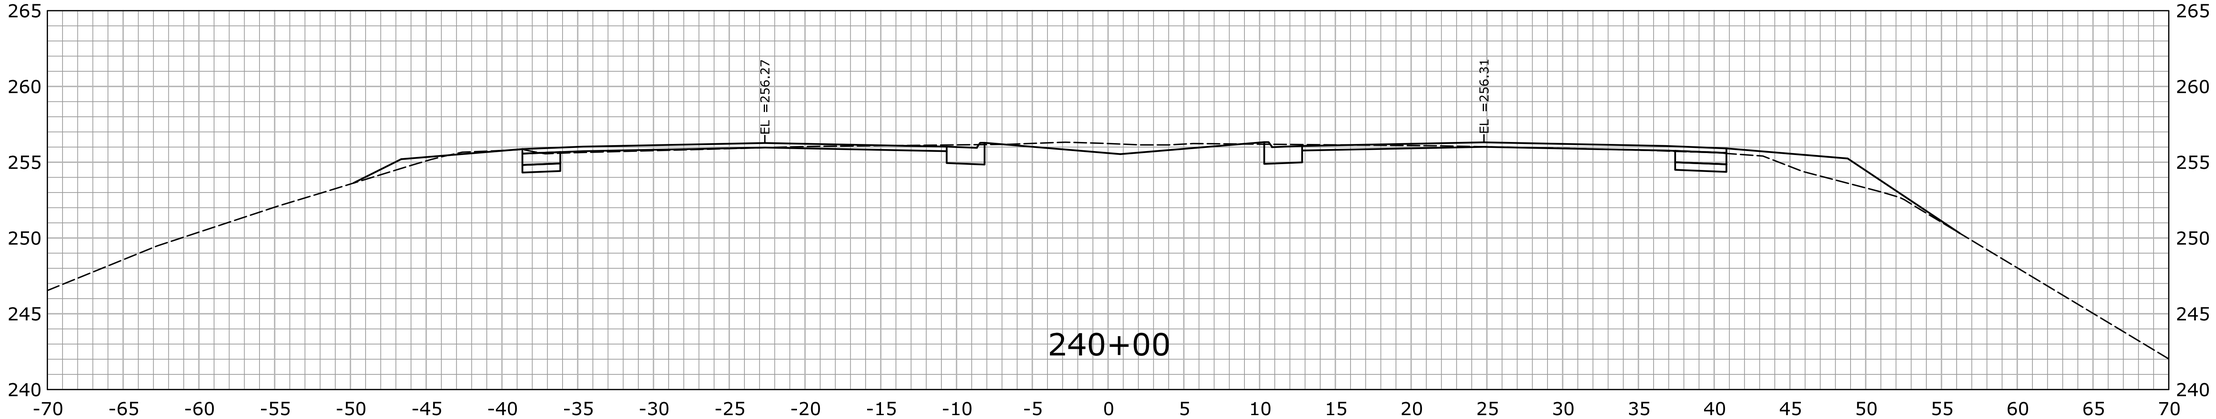

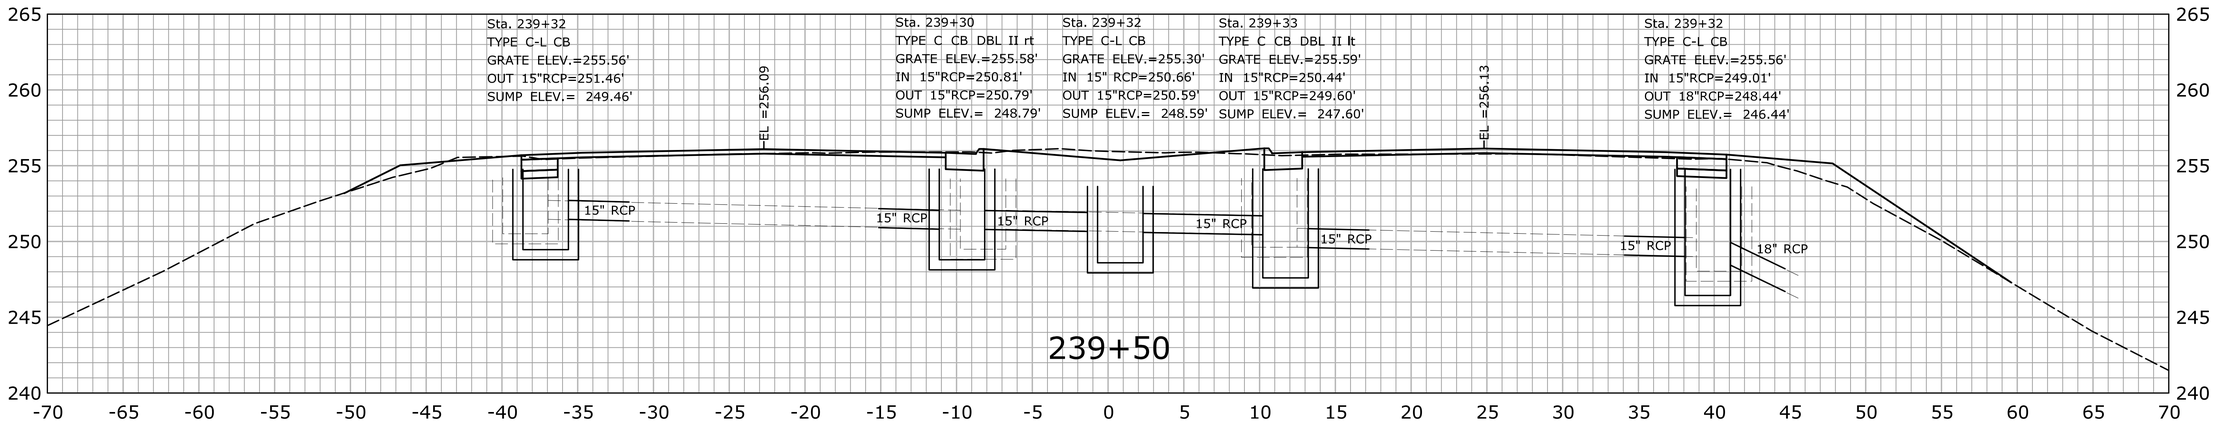

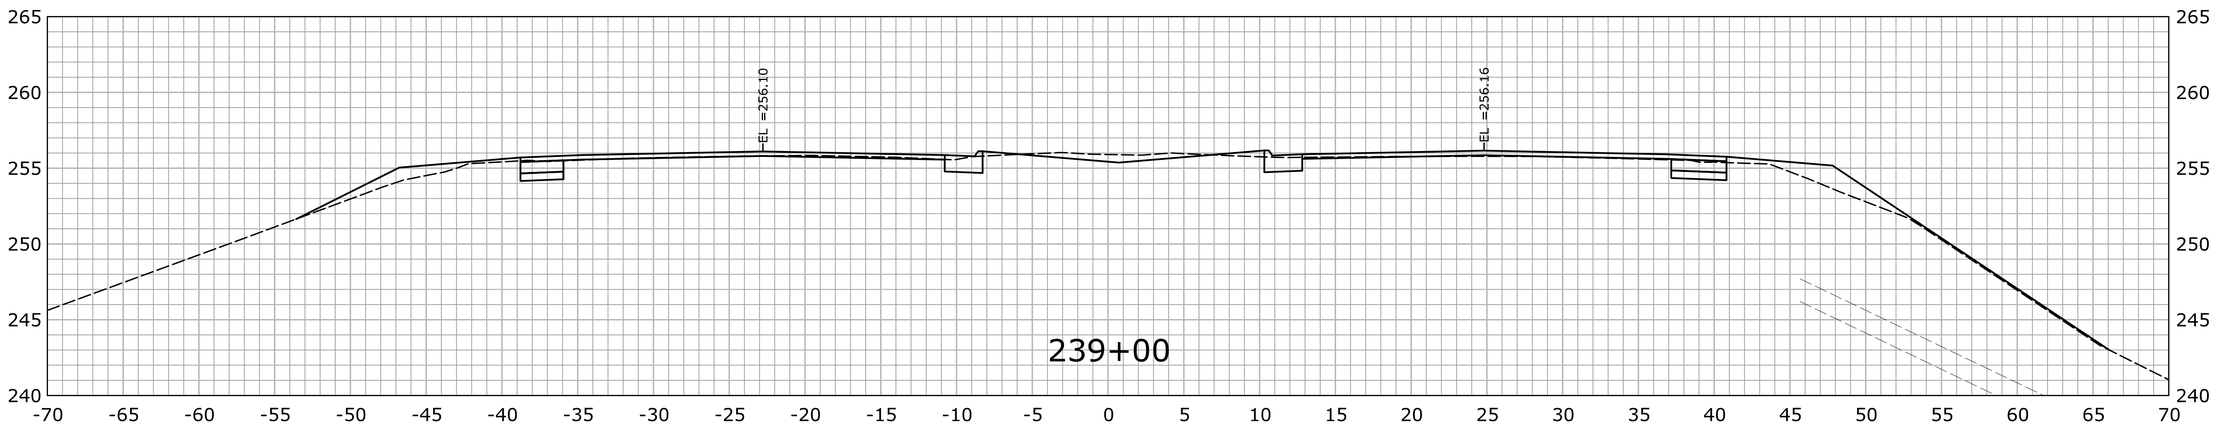

STA.239+00 TO STA.240+00

REV.	DATE	REVISION DESCRIPTION	SHEET NO.
-	-	-	-
-	-	-	-
-	-	-	-
-	-	-	-
-	-	-	-
-	-	-	-

THE INFORMATION, INCLUDING ESTIMATED QUANTITIES OF WORK, SHOWN ON THESE SHEETS IS BASED ON LIMITED INVESTIGATIONS BY THE STATE AND IS IN NO WAY WARRANTED TO INDICATE THE CONDITIONS OF ACTUAL QUANTITIES OF WORK WHICH WILL BE REQUIRED.

Plotted Date: 2/19/2013

DESIGNER/DRAFTER: **SN**

CHECKED BY: **MSC**

SCALE IN FEET 0 5 10

SCALE 1" = 5'

STATE OF CONNECTICUT
DEPARTMENT OF TRANSPORTATION

Filename: ...\HW_MSH_0135_0270_XSC-04_192+00_265+50.dgn

SIGNATURE/ BLOCK:

OFFICE OF ENGINEERING

APPROVED BY: DATE:

PROJECT TITLE:

MERRITT PARKWAY (ROUTE 15)
SAFETY IMPROVEMENTS, RESURFACING
ENHANCEMENTS AND BRIDGE IMPROVEMENTS

TOWN: **STAMFORD NEW CANAAN**

DRAWING TITLE: **CROSS SECTIONS**

PROJECT NO. **135-270**

DRAWING NO. **XSC-195**

SHEET NO. 01.06.097

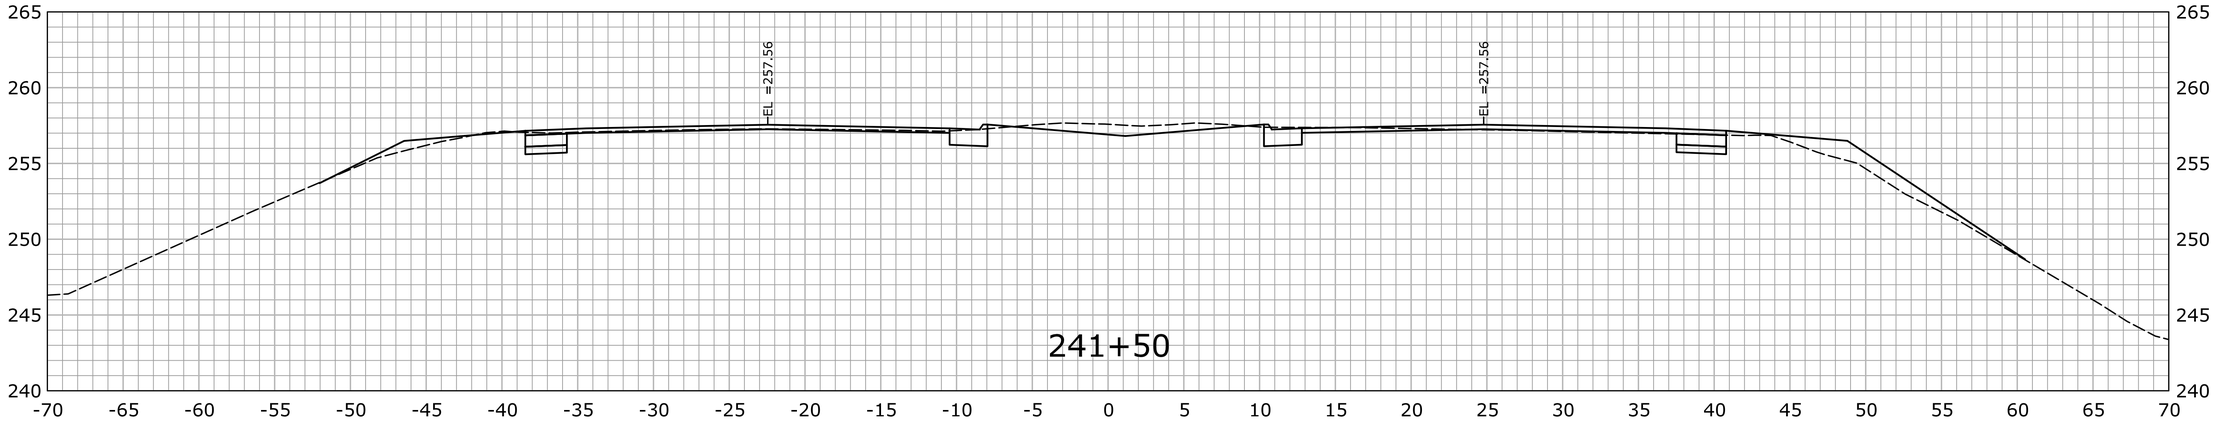

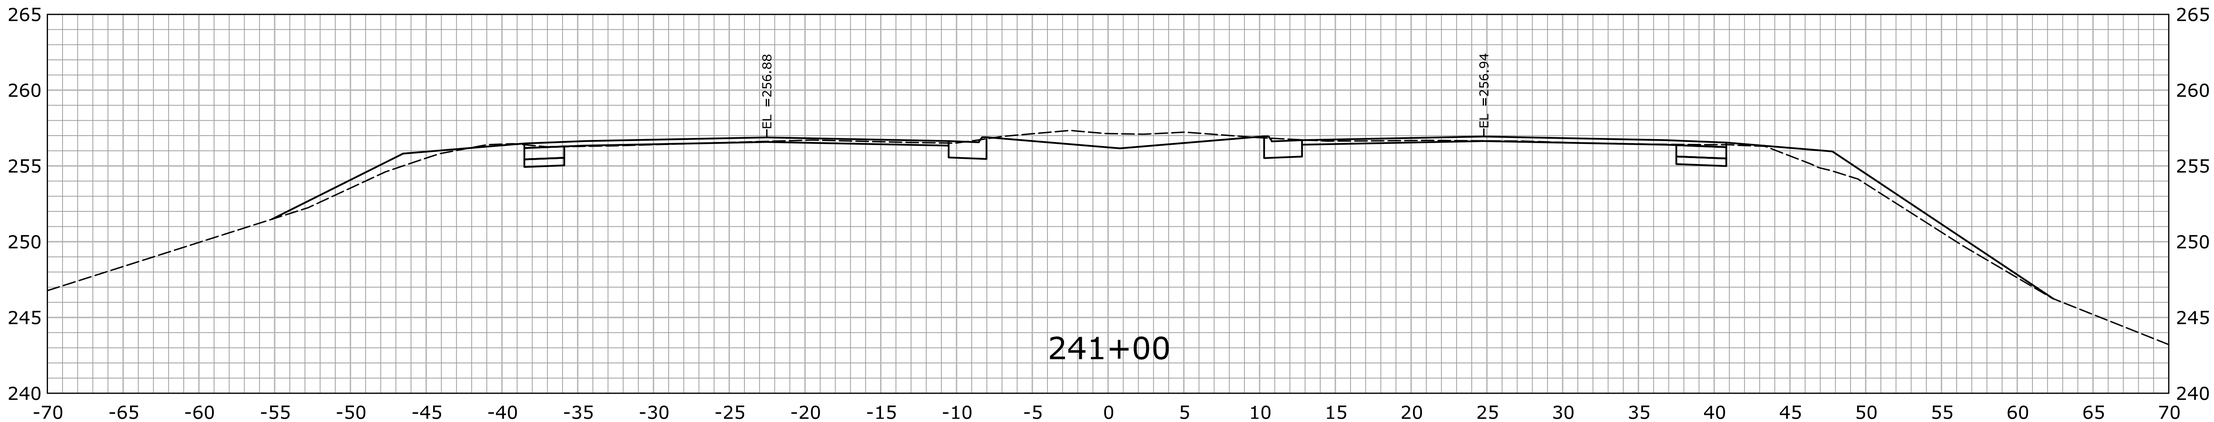

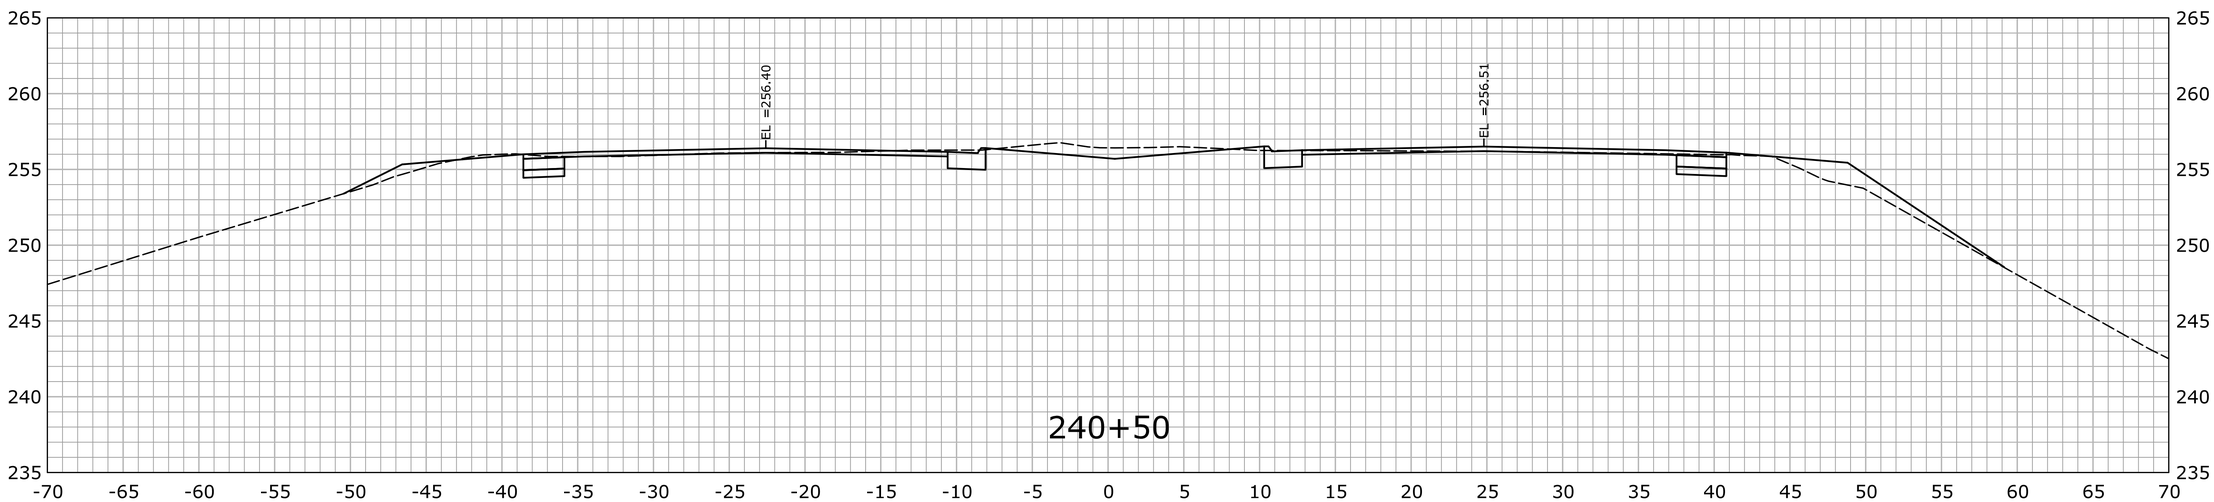

STA.241+50 TO STA.240+50

REV.	DATE	REVISION DESCRIPTION	SHEET NO.
-	-	-	-
-	-	-	-
-	-	-	-
-	-	-	-
-	-	-	-
-	-	-	-

THE INFORMATION, INCLUDING ESTIMATED QUANTITIES OF WORK, SHOWN ON THESE SHEETS IS BASED ON LIMITED INVESTIGATIONS BY THE STATE AND IS IN NO WAY WARRANTED TO INDICATE THE CONDITIONS OF ACTUAL QUANTITIES OF WORK WHICH WILL BE REQUIRED.

Plotted Date: 2/19/2013

DESIGNER/DRAFTER: **SN**

CHECKED BY: **MSC**

SCALE IN FEET 0 5 10

SCALE 1" = 5'

STATE OF CONNECTICUT
DEPARTMENT OF TRANSPORTATION

Filename: ...\HW_MSH_0135_0270_XSC-04_192+00_265+50.dgn

SIGNATURE/ BLOCK:

OFFICE OF ENGINEERING

APPROVED BY: DATE:

PROJECT TITLE:

MERRITT PARKWAY (ROUTE 15)
SAFETY IMPROVEMENTS, RESURFACING
ENHANCEMENTS AND BRIDGE IMPROVEMENTS

TOWN: **STAMFORD NEW CANAAN**

DRAWING TITLE: **CROSS SECTIONS**

PROJECT NO. **135-270**

DRAWING NO. **XSC-196**

SHEET NO. 01.06.098

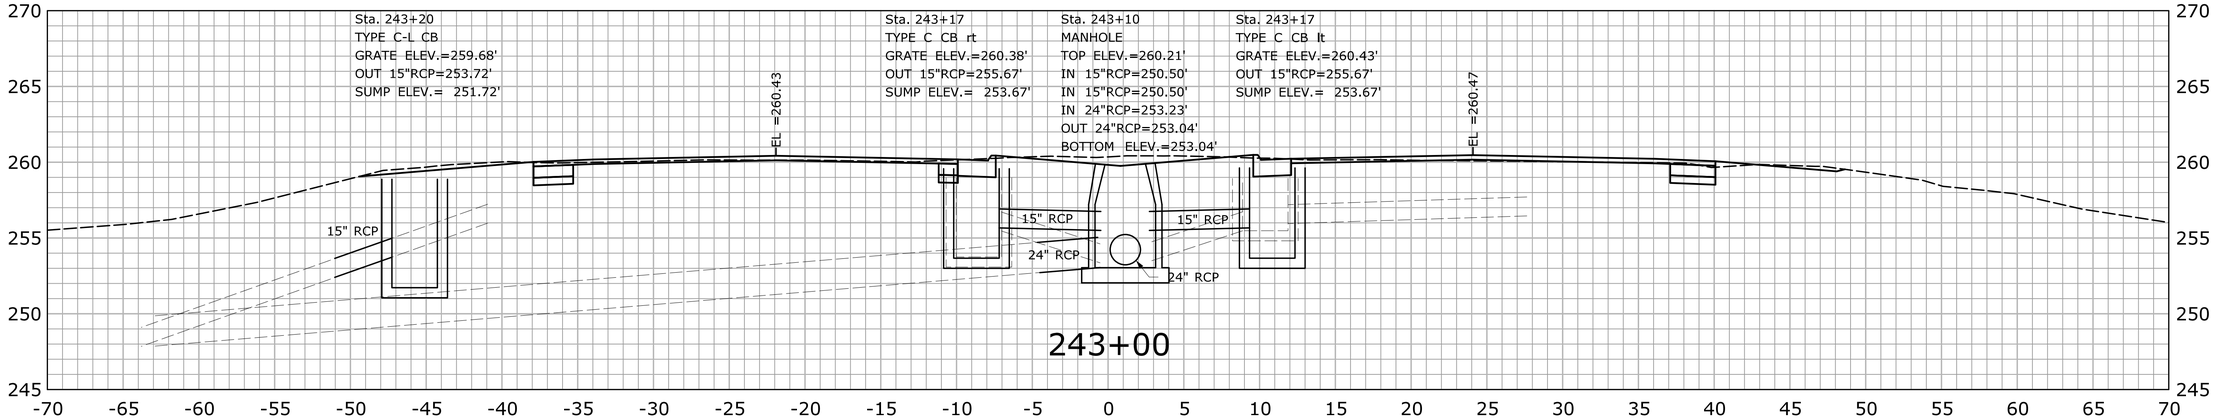

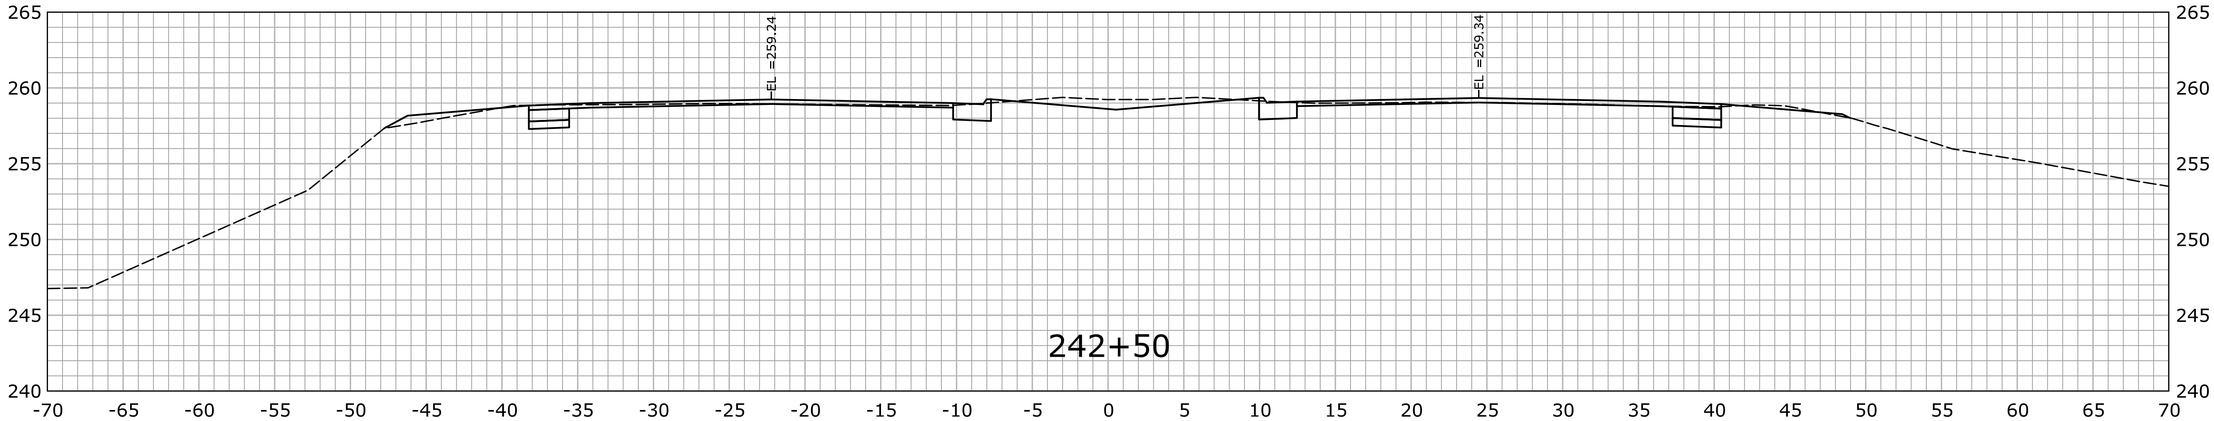

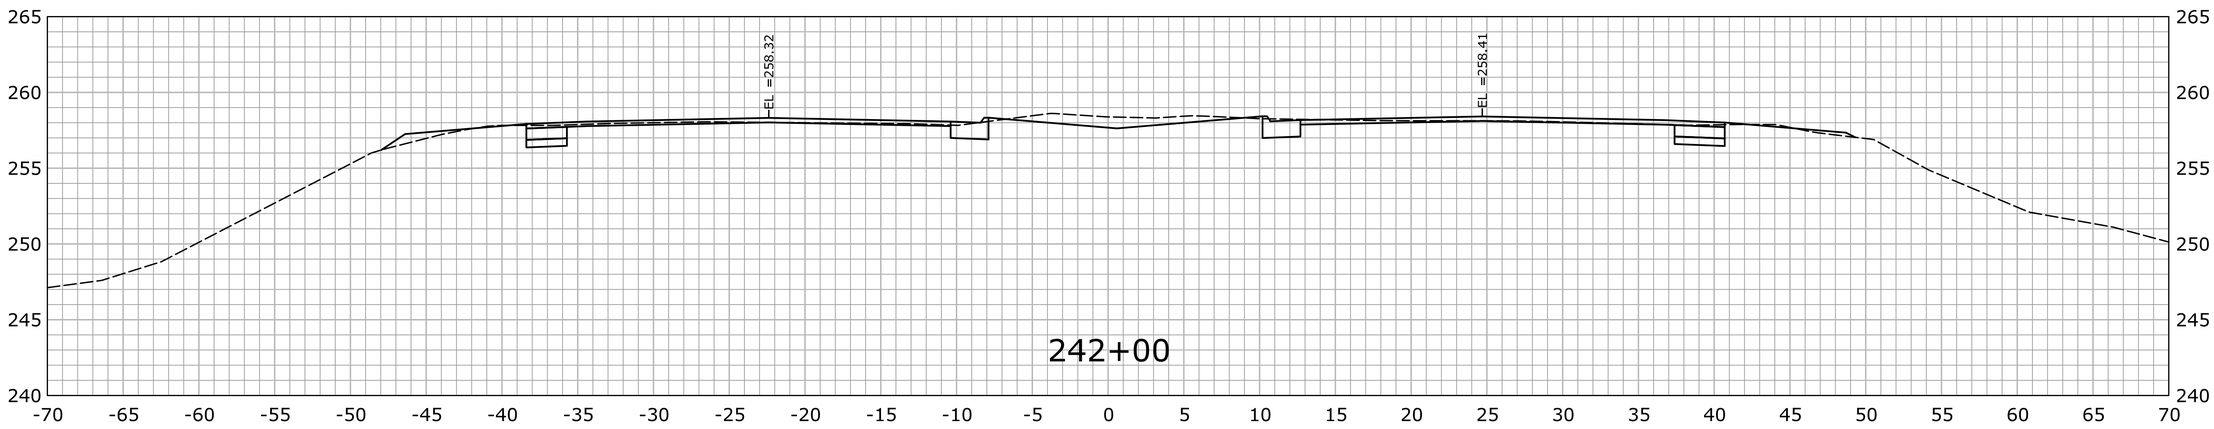

STA.242+00 TO STA.243+00

REV.	DATE	REVISION DESCRIPTION	SHEET NO.
-	-	-	-
-	-	-	-
-	-	-	-
-	-	-	-
-	-	-	-
-	-	-	-

THE INFORMATION, INCLUDING ESTIMATED QUANTITIES OF WORK, SHOWN ON THESE SHEETS IS BASED ON LIMITED INVESTIGATIONS BY THE STATE AND IS IN NO WAY WARRANTED TO INDICATE THE CONDITIONS OF ACTUAL QUANTITIES OF WORK WHICH WILL BE REQUIRED.

Plotted Date: 2/19/2013

DESIGNER/DRAFTER: SN
CHECKED BY: MSC
SCALE IN FEET 0 5 10
SCALE 1" = 5'

STATE OF CONNECTICUT
DEPARTMENT OF TRANSPORTATION

Filename: ...\HW_MSH_0135_0270_XSC-04_192+00_265+50.dgn

SIGNATURE/BLOCK:
OFFICE OF ENGINEERING
APPROVED BY: DATE:

PROJECT TITLE:
MERRITT PARKWAY (ROUTE 15)
SAFETY IMPROVEMENTS, RESURFACING
ENHANCEMENTS AND BRIDGE IMPROVEMENTS

TOWN: STAMFORD
NEW CANAAN

DRAWING TITLE:
CROSS SECTIONS

PROJECT NO. 135-270
DRAWING NO. XSC-197
SHEET NO. 01.06.099

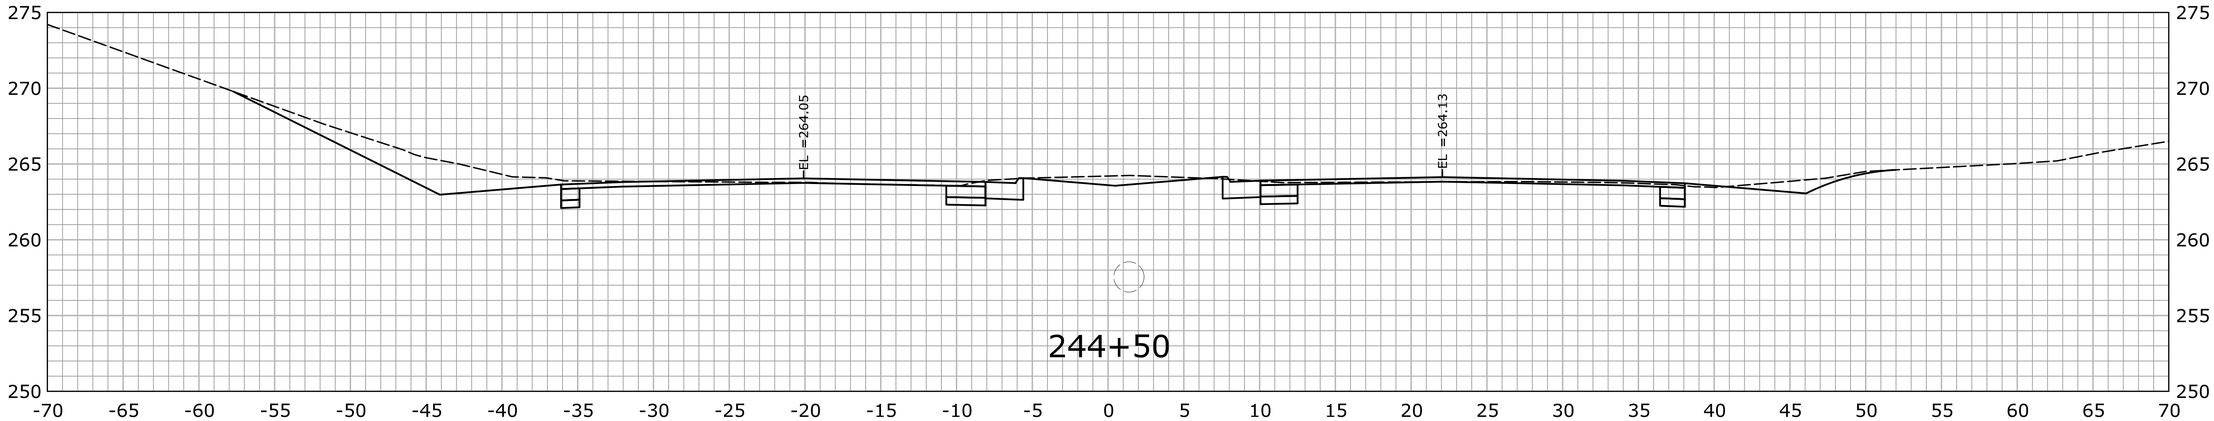

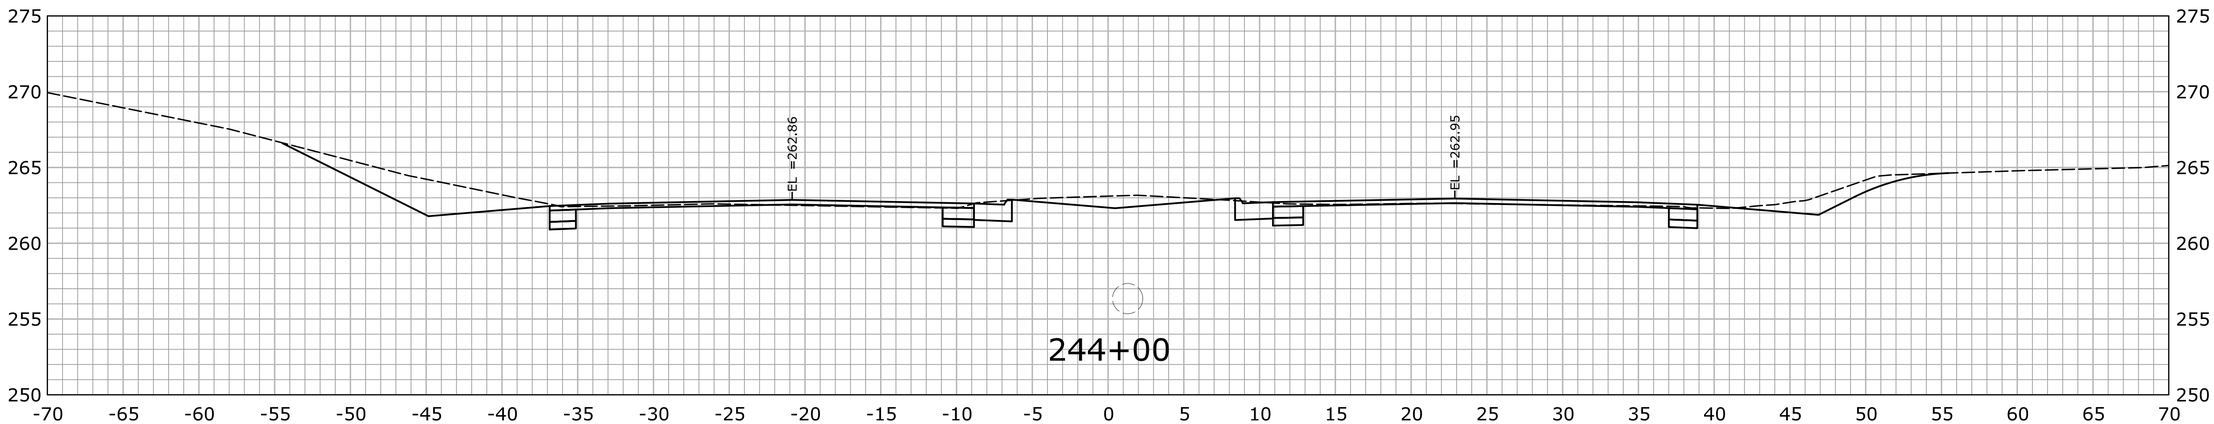

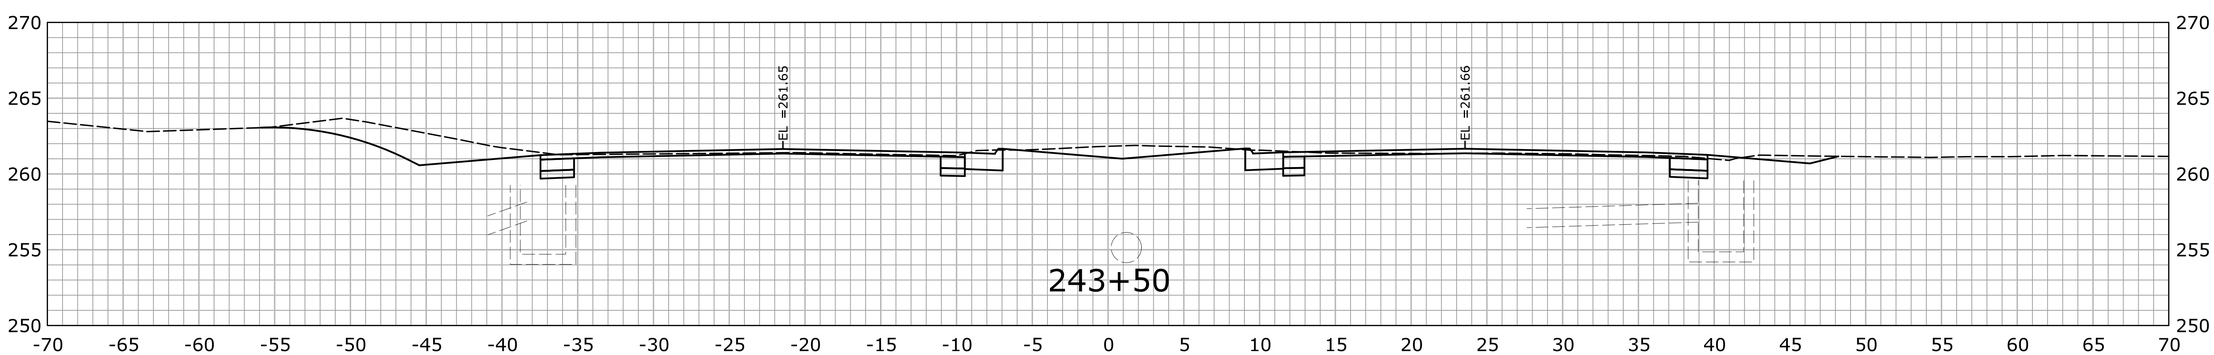

STA.243+50 TO STA.244+50

REV.	DATE	REVISION DESCRIPTION	SHEET NO.
-	-	-	-
-	-	-	-
-	-	-	-
-	-	-	-
-	-	-	-
-	-	-	-

THE INFORMATION, INCLUDING ESTIMATED QUANTITIES OF WORK, SHOWN ON THESE SHEETS IS BASED ON LIMITED INVESTIGATIONS BY THE STATE AND IS IN NO WAY WARRANTED TO INDICATE THE CONDITIONS OF ACTUAL QUANTITIES OF WORK WHICH WILL BE REQUIRED.

Plotted Date: 2/19/2013

DESIGNER/DRAFTER: SN

CHECKED BY: MSC

SCALE IN FEET 0 5 10

SCALE 1" = 5'

STATE OF CONNECTICUT
DEPARTMENT OF TRANSPORTATION

Filename: ...\HW_MSH_0135_0270_XSC-04_192+00_265+50.dgn

SIGNATURE/ BLOCK:

OFFICE OF ENGINEERING

APPROVED BY: DATE:

PROJECT TITLE:

MERRITT PARKWAY (ROUTE 15)
SAFETY IMPROVEMENTS, RESURFACING
ENHANCEMENTS AND BRIDGE IMPROVEMENTS

TOWN: STAMFORD NEW CANAAN

DRAWING TITLE: CROSS SECTIONS

PROJECT NO. 135-270

DRAWING NO. XSC-198

SHEET NO. 01.06.100

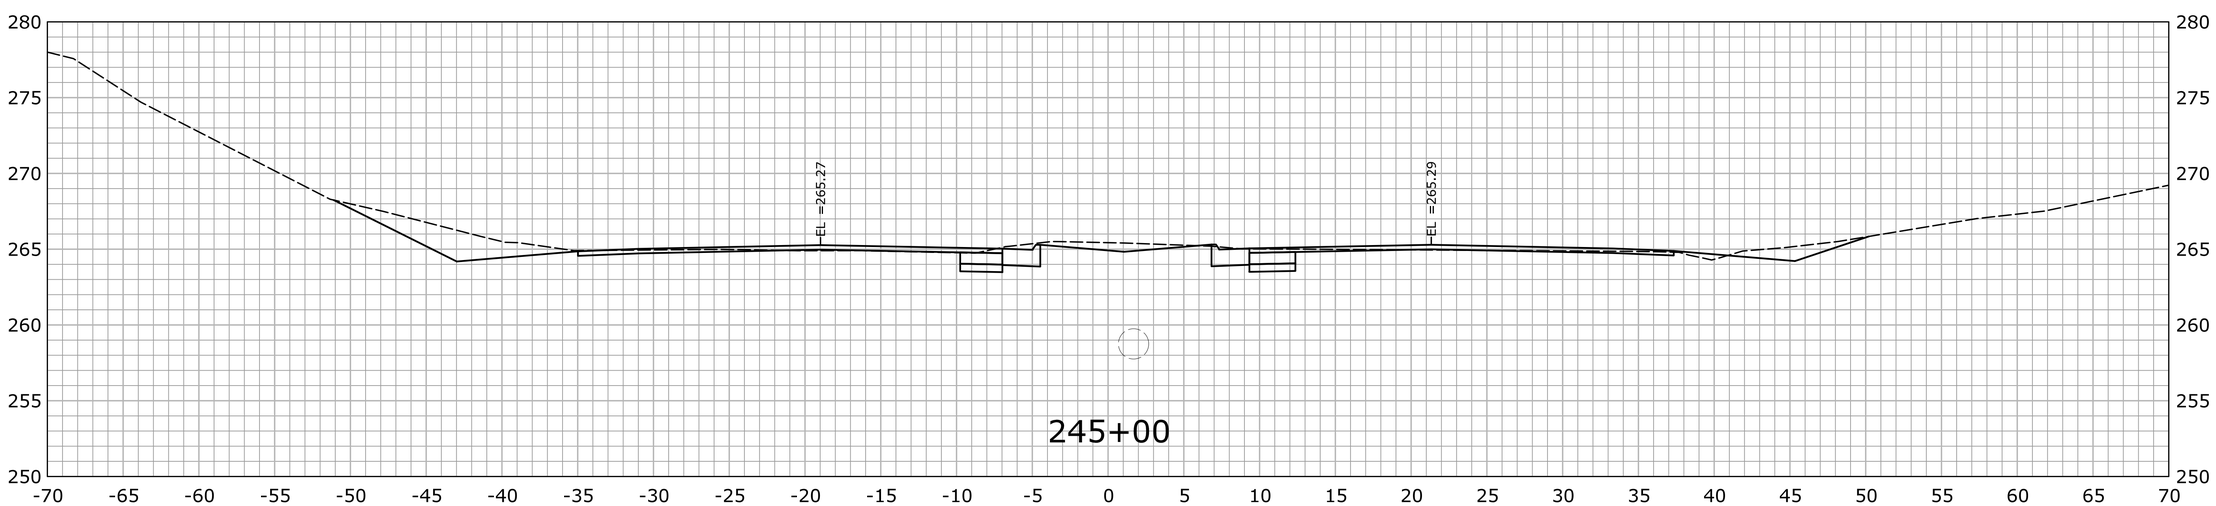

STA.245+00 TO STA.245+50

REV.	DATE	REVISION DESCRIPTION	SHEET NO.
-	-	-	-
-	-	-	-
-	-	-	-
-	-	-	-
-	-	-	-
-	-	-	-

THE INFORMATION, INCLUDING ESTIMATED QUANTITIES OF WORK, SHOWN ON THESE SHEETS IS BASED ON LIMITED INVESTIGATIONS BY THE STATE AND IS IN NO WAY WARRANTED TO INDICATE THE CONDITIONS OF ACTUAL QUANTITIES OF WORK WHICH WILL BE REQUIRED.

Plotted Date: 2/19/2013

DESIGNER/DRAFTER: SN

CHECKED BY: MSC

SCALE IN FEET 0 5 10

SCALE 1" = 5'

STATE OF CONNECTICUT
DEPARTMENT OF TRANSPORTATION

Filename: ...\HW_MSH_0135_0270_XSC-04_192+00_265+50.dgn

SIGNATURE/ BLOCK:

OFFICE OF ENGINEERING

APPROVED BY: DATE:

PROJECT TITLE:

MERRITT PARKWAY (ROUTE 15)
SAFETY IMPROVEMENTS, RESURFACING
ENHANCEMENTS AND BRIDGE IMPROVEMENTS

TOWN: STAMFORD NEW CANAAN

DRAWING TITLE: CROSS SECTIONS

PROJECT NO. 135-270

DRAWING NO. XSC-199

SHEET NO. 01.06.101