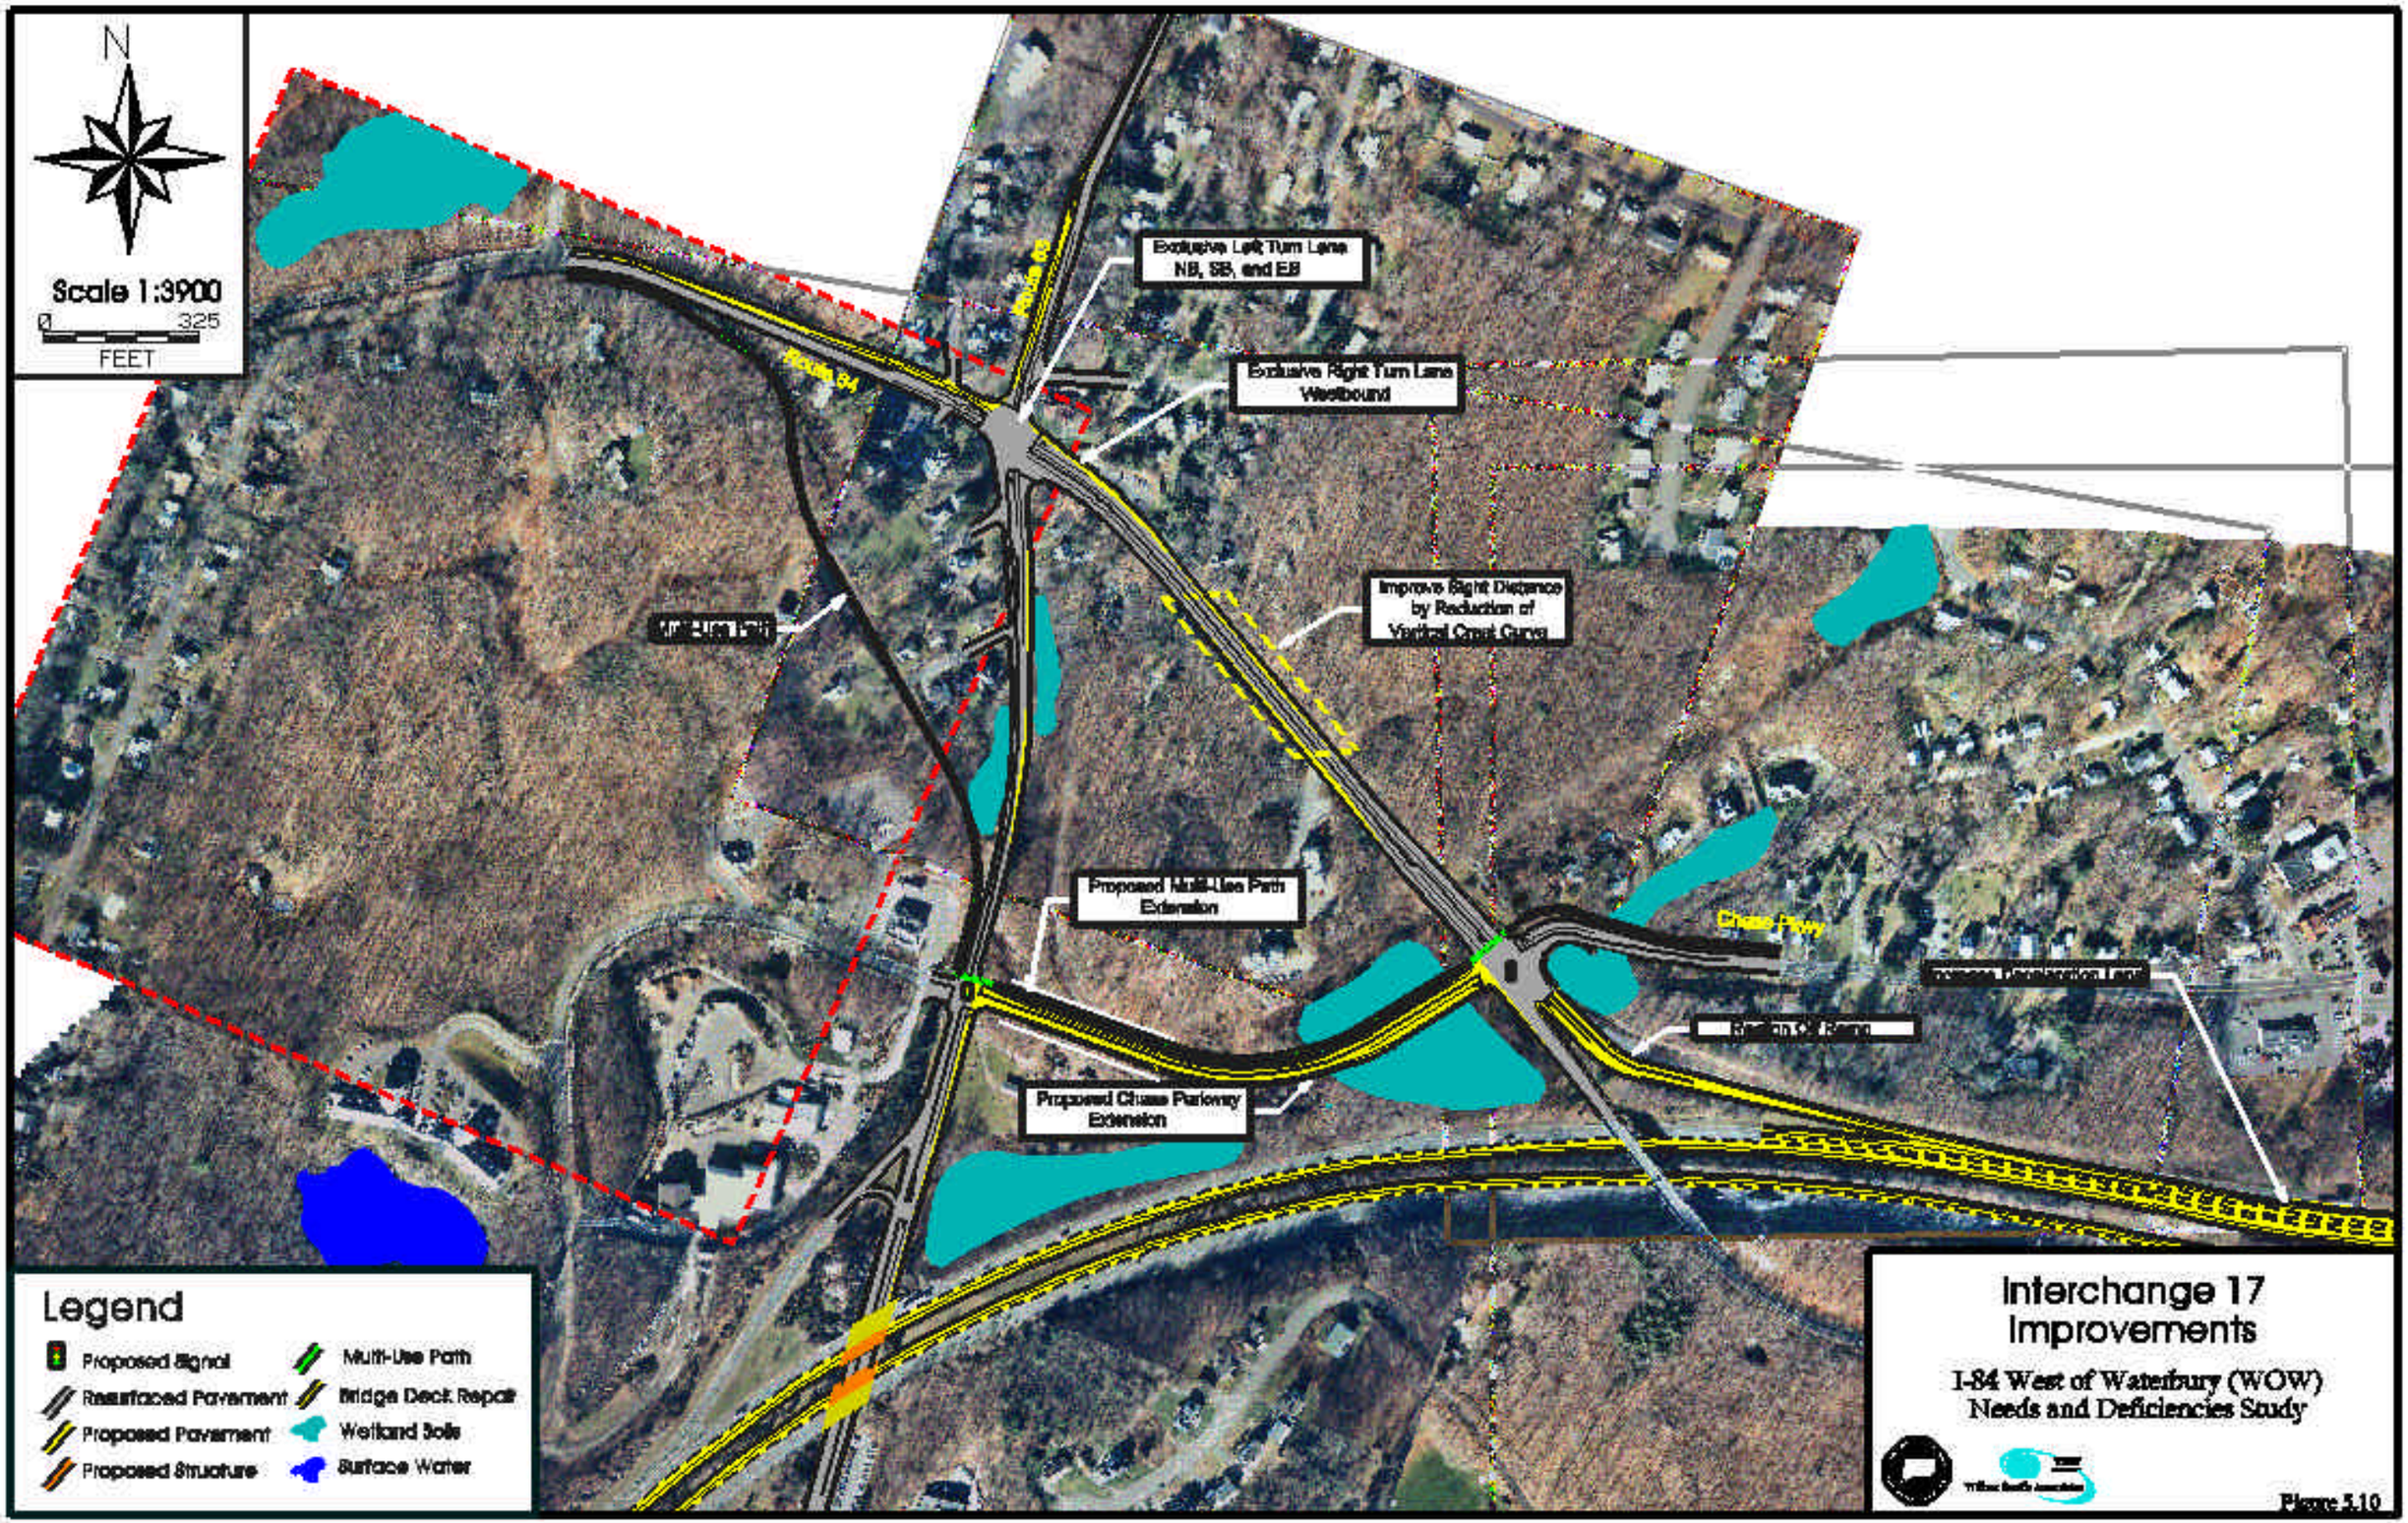
N
Scale 1:3900
0
325
FEET
Route 64
Route 63
Exclusive Left Turn Lane
NB, SB, and EB
Exclusive Right Turn Lane
Westbound
Improve Sight Distance
by Reduction of
Vertical Crest Curve
Proposed Multi-Use Path
Extension
Chase Pkwy
Proposed Chase Parkway
Extension
Legend
Proposed Signal
Resurfaced Pavement
Proposed Pavement
Proposed Structure
Multi-Use Path
Bridge Deck Repair
Wetland Soils
Surface Water
Interchange 17
Improvements
I-84 West of Waterbury (WOW)
Needs and Deficiencies Study
Figure 5.10