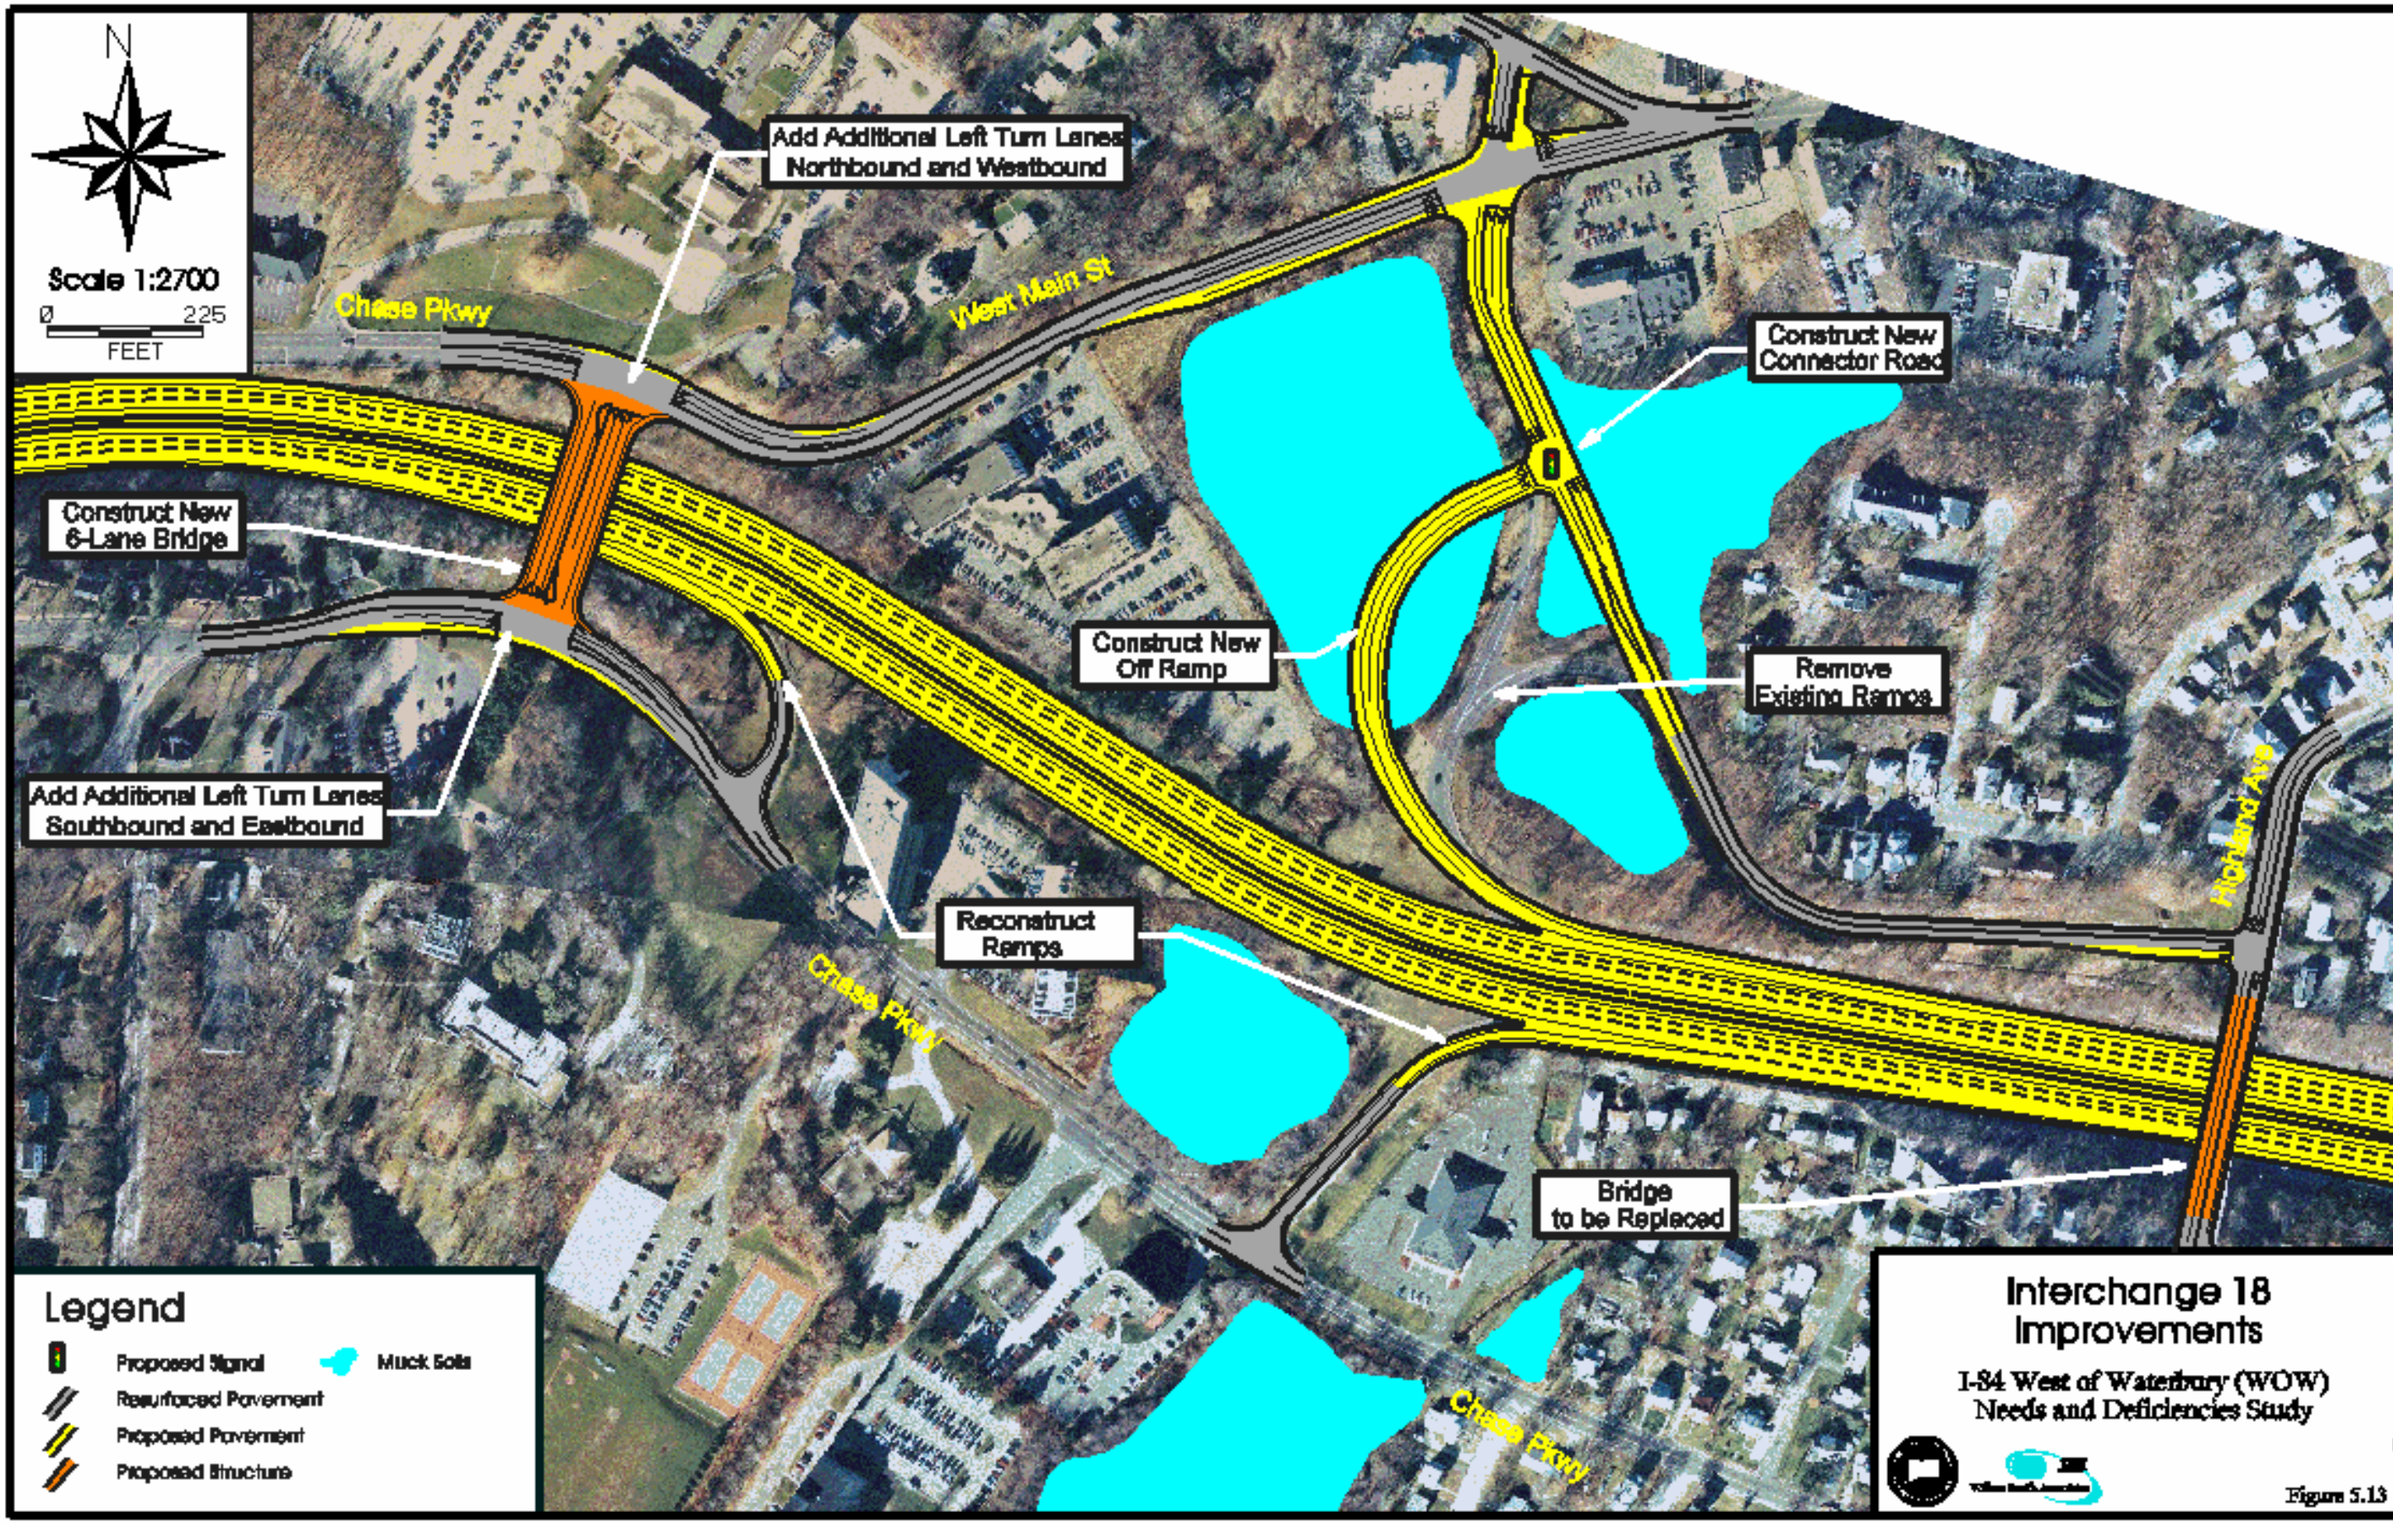
N
Scale 1:2700
0
225
FEET
Add Additional Left Turn Lanes
Northbound and Westbound
Chase Pkwy
West Main St
Construct New
Connector Road
Construct New
6-Lane Bridge
Construct New
Off Ramp
Remove
Existing Ramps
Add Additional Left Turn Lanes
Southbound and Eastbound
Reconstruct
Ramps
Highland Ave
Chase Pkwy
Bridge
to be Replaced
Chase Pkwy
Legend
Proposed Signal
Muck Soils
Resurfaced Pavement
Proposed Pavement
Proposed Structure
Interchange 18
Improvements
I-84 West of Waterbury (WOW)
Needs and Deficiencies Study
Figure 5.13