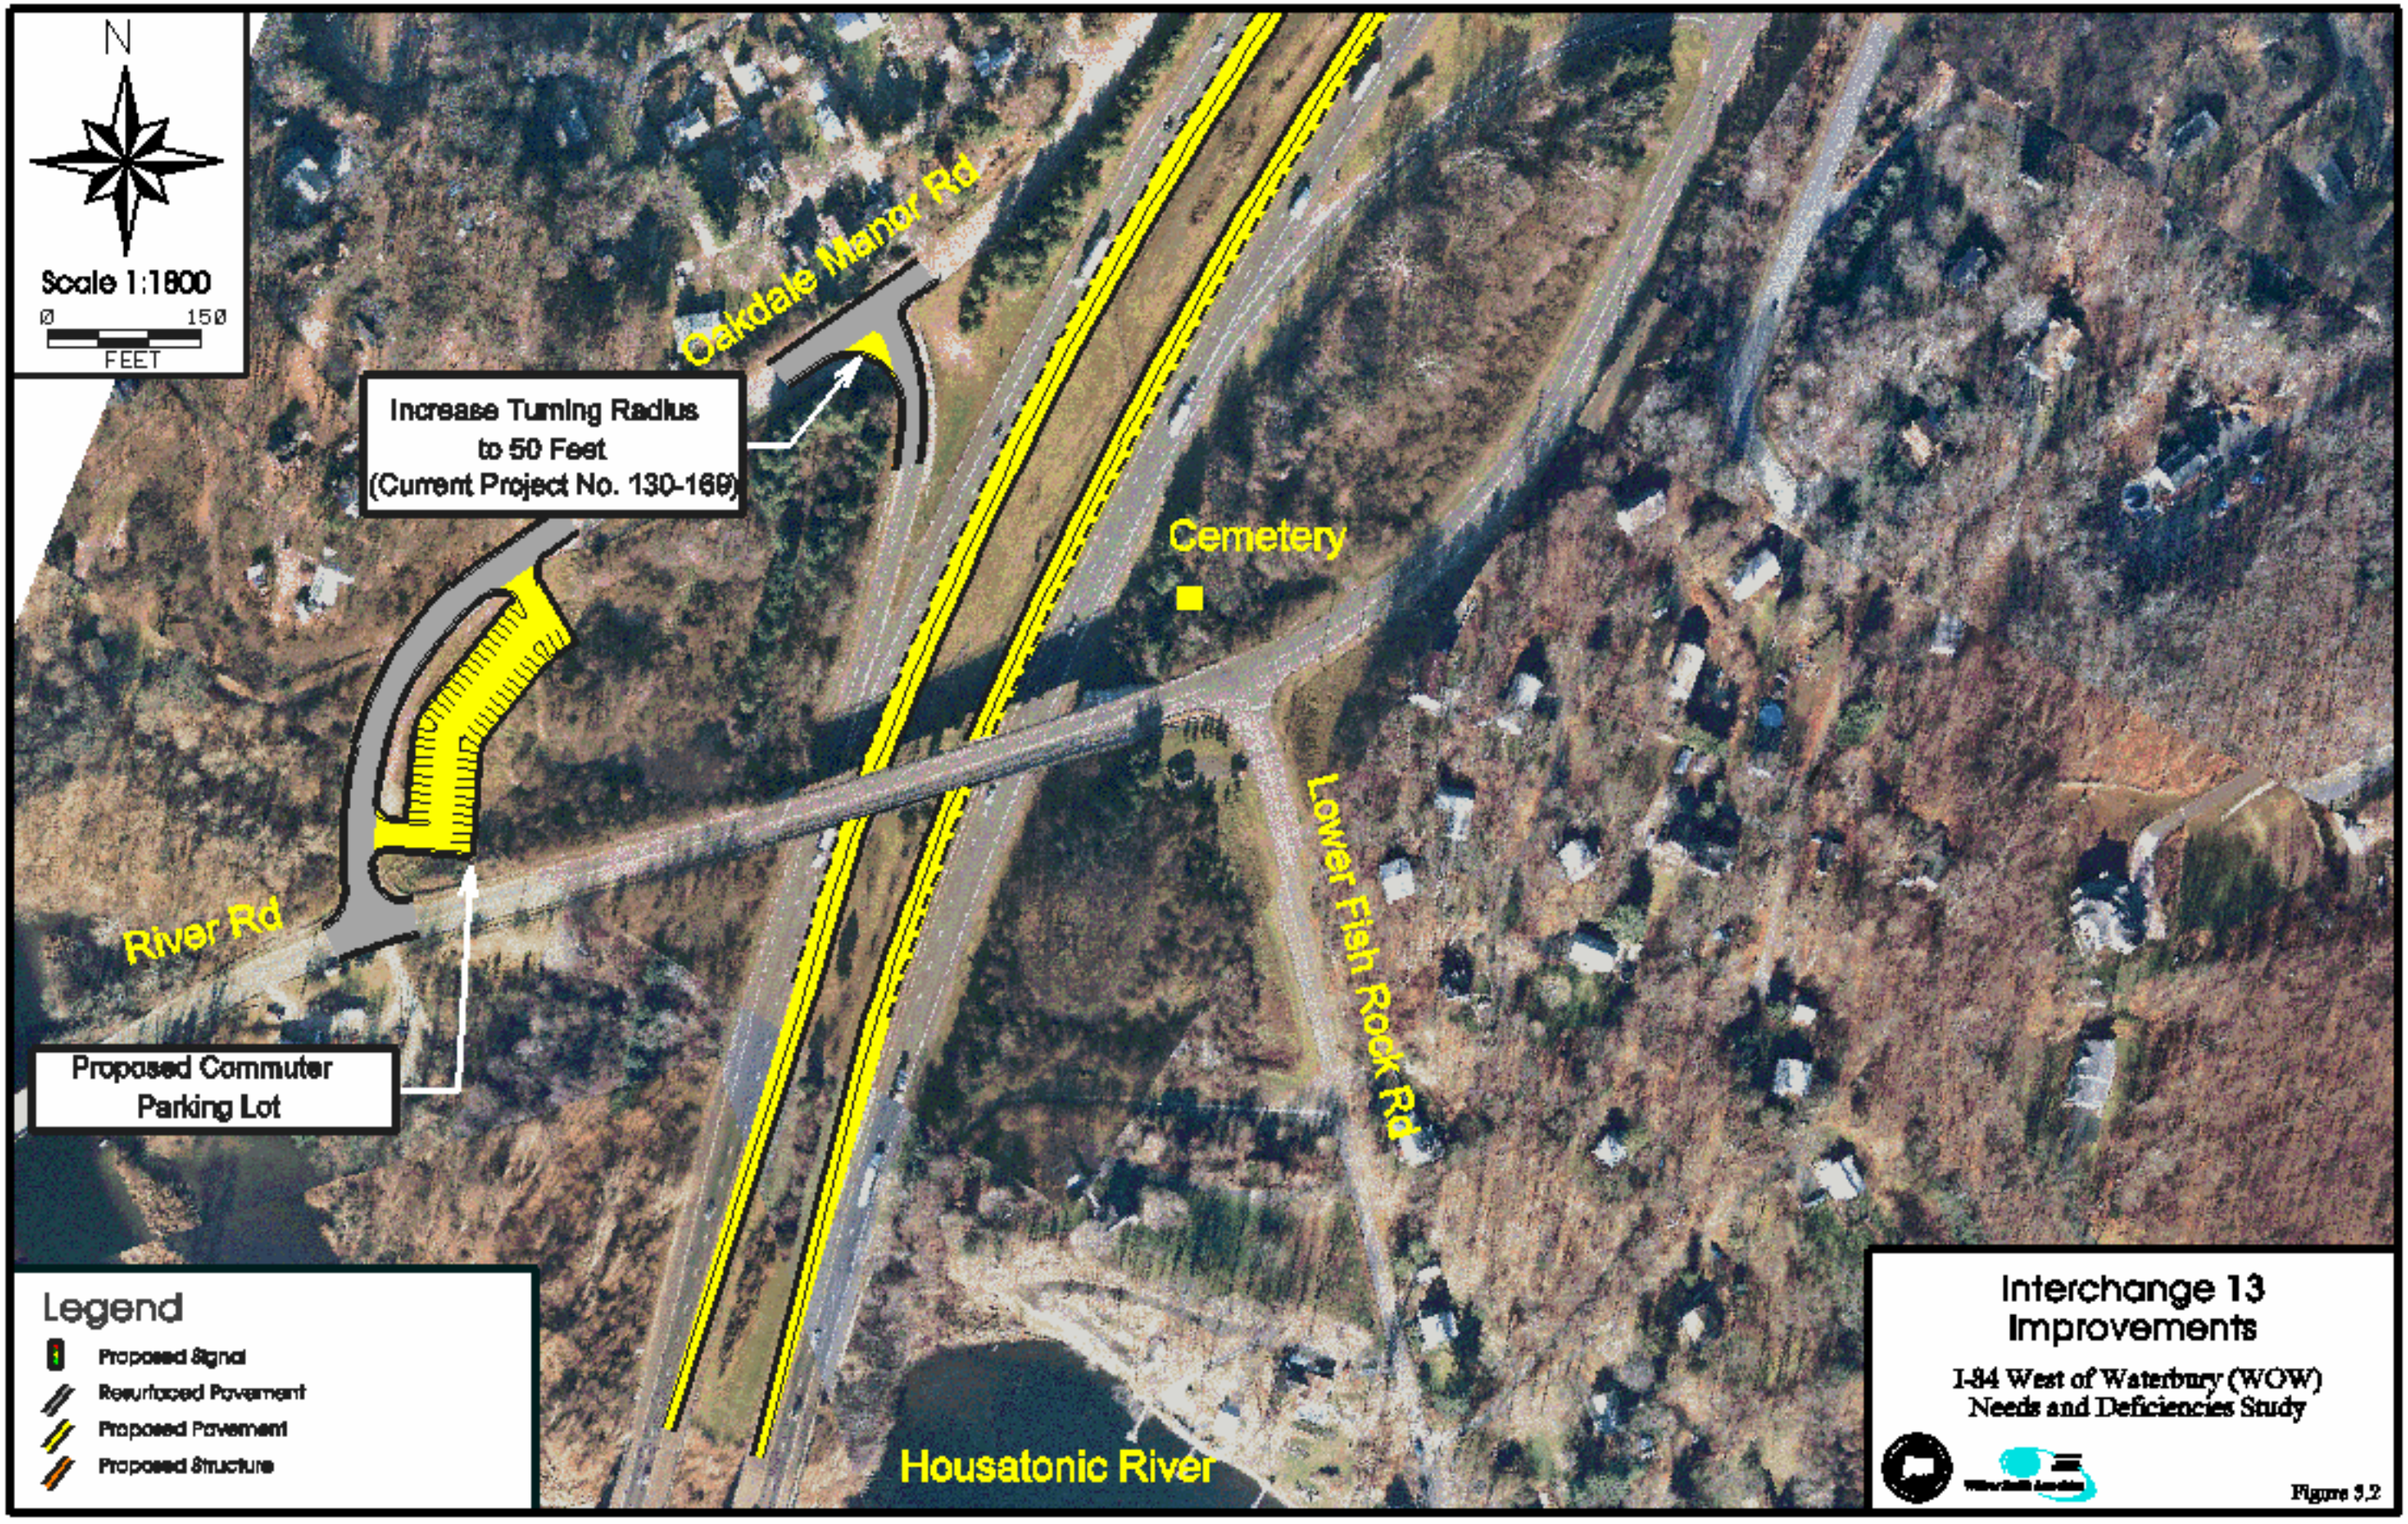
N
Scale 1:1800
0
150
FEET
Oakdale Manor Rd
Increase Turning Radius
to 50 Feet
(Current Project No. 130-169)
Cemetery
River Rd
Lower Fish Rock Rd
Proposed Commuter
Parking Lot
Housatonic River
Legend
Proposed Signal
Resurfaced Pavement
Proposed Pavement
Proposed Structure
Interchange 13
Improvements
I-84 West of Waterbury (WOW)
Needs and Deficiencies Study
Figure 5.2