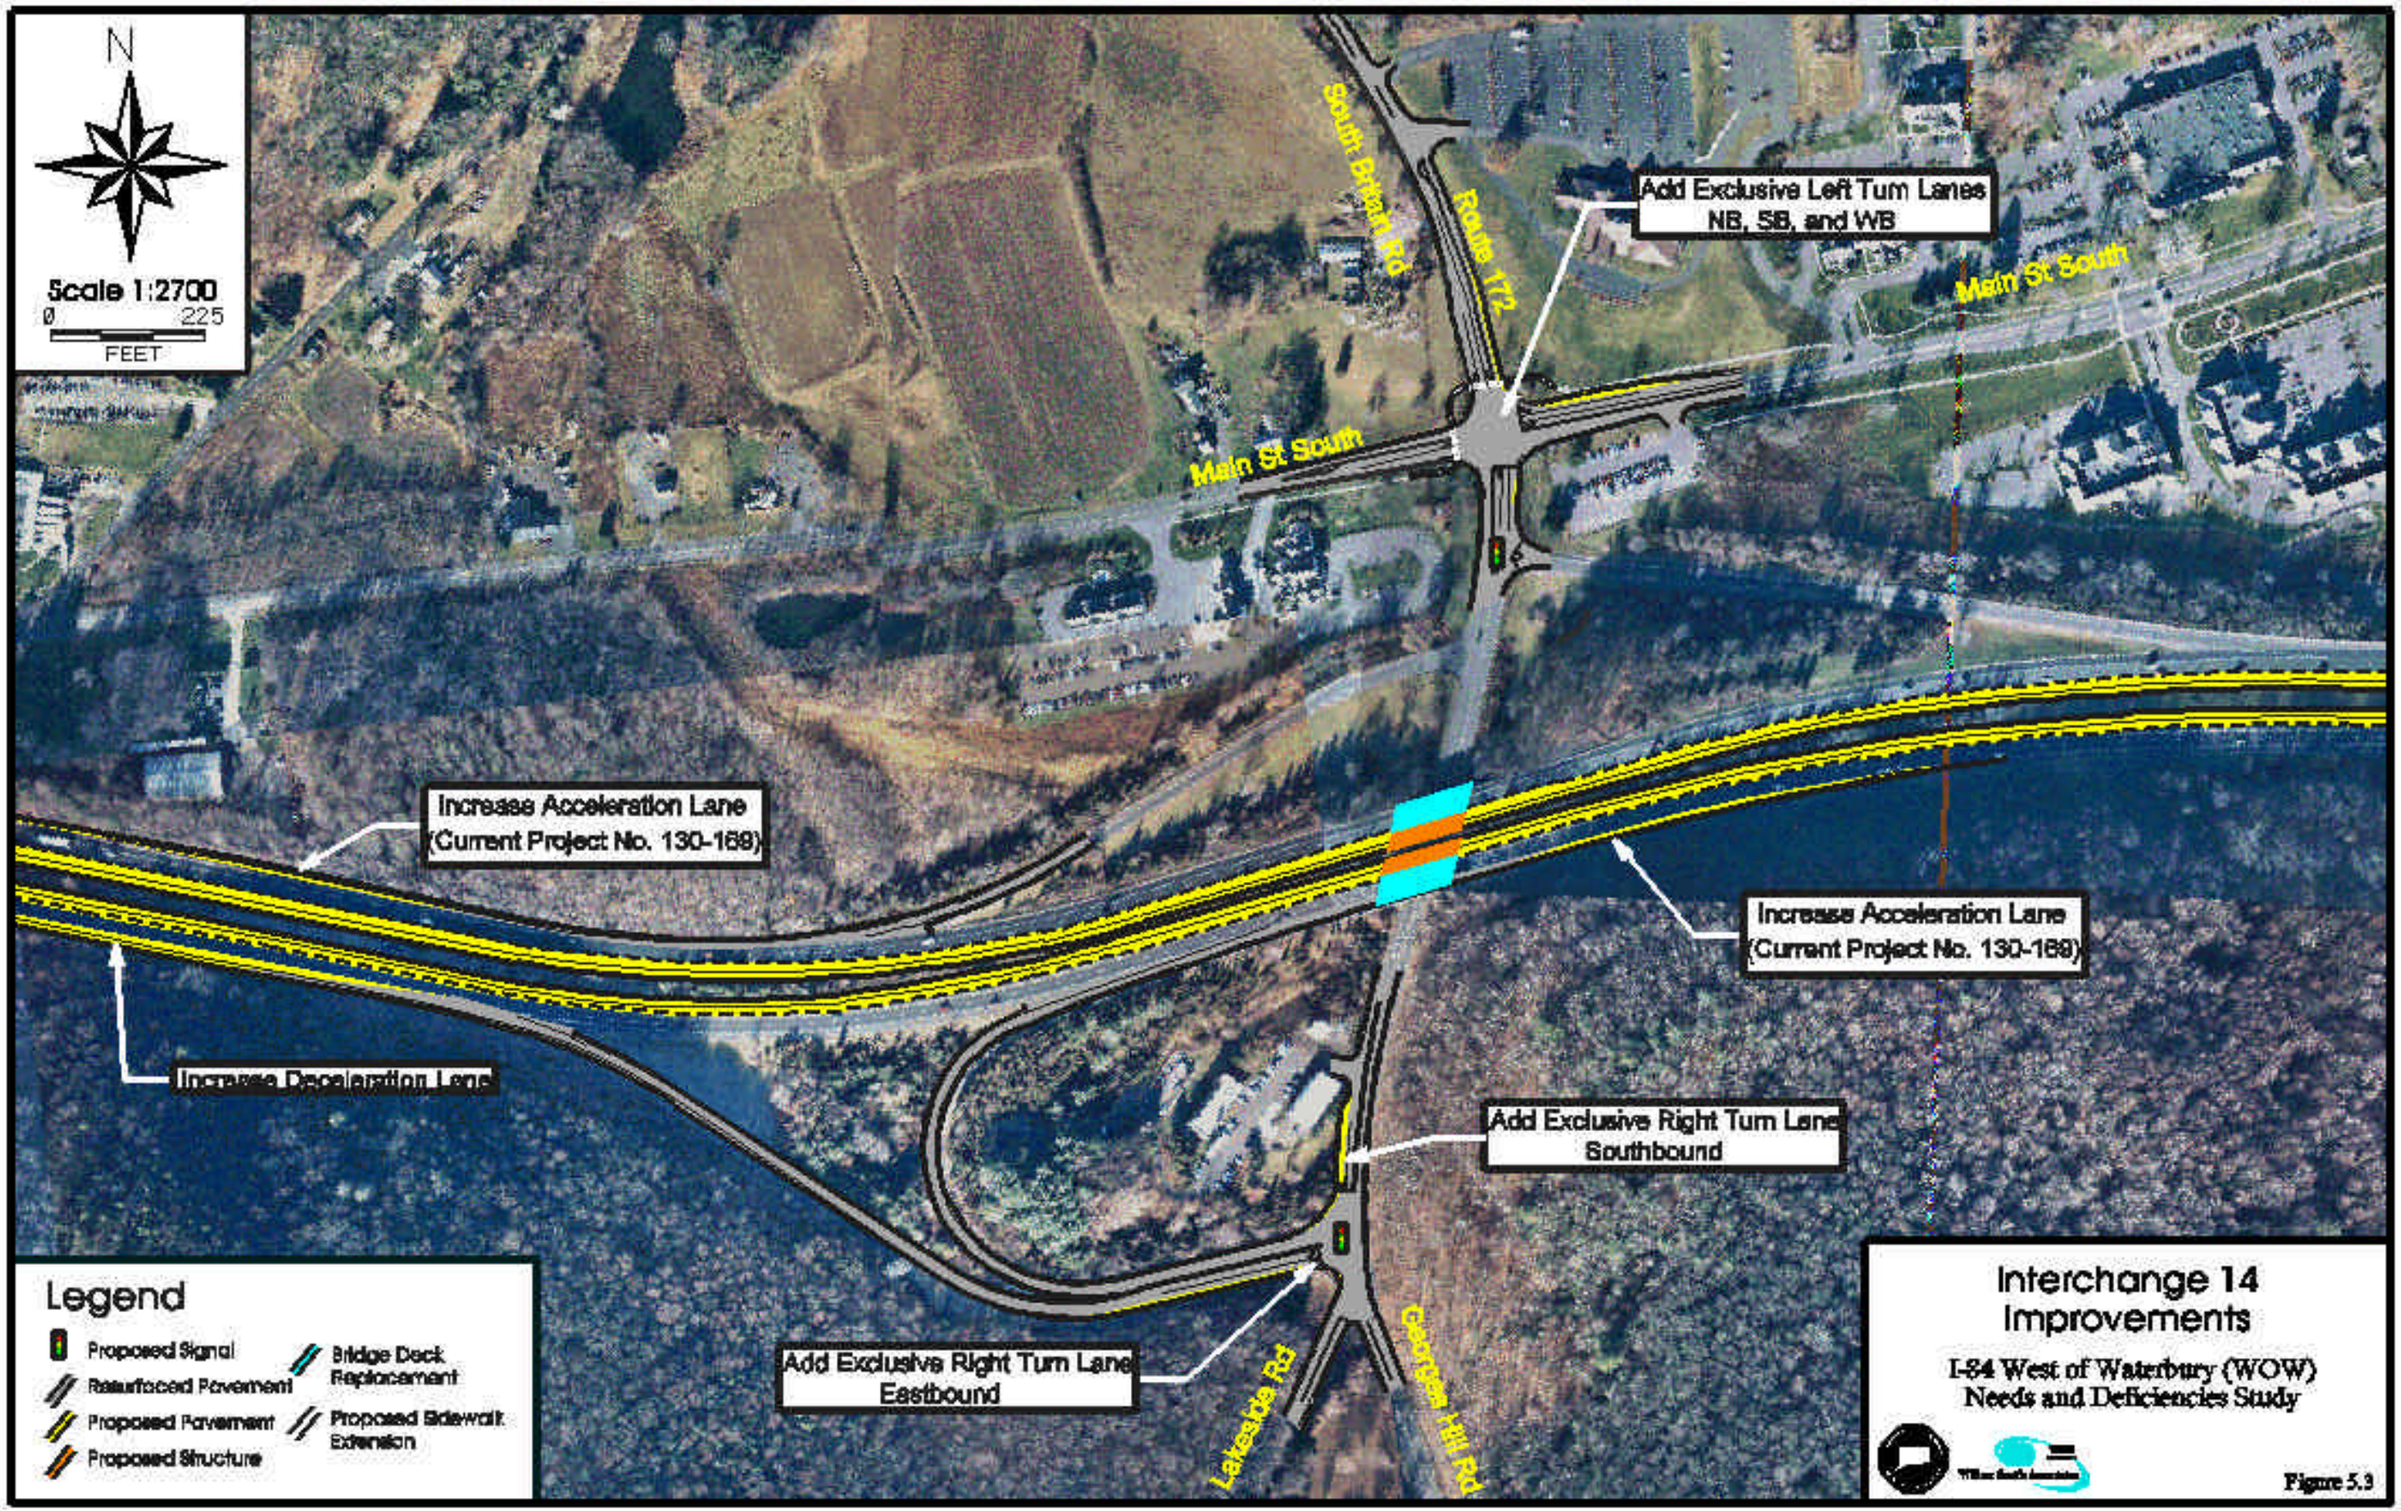
N
Scale 1:2700
0 225
FEET
South Britain Rd
Route 172
Add Exclusive Left Turn Lanes
NB, SB, and WB
Main St South
Main St South
Increase Acceleration Lane
(Current Project No. 130-169)
Increase Acceleration Lane
(Current Project No. 130-169)
Increase Deceleration Lane
Add Exclusive Right Turn Lane
Southbound
Add Exclusive Right Turn Lane
Eastbound
Lakeside Rd
Georgian Hill Rd
Legend
Proposed Signal
Resurfaced Pavement
Proposed Pavement
Proposed Structure
Bridge Deck Replacement
Proposed Sidewalk Extension
Interchange 14
Improvements
I-84 West of Waterbury (WOW)
Needs and Deficiencies Study
Figure 5.3