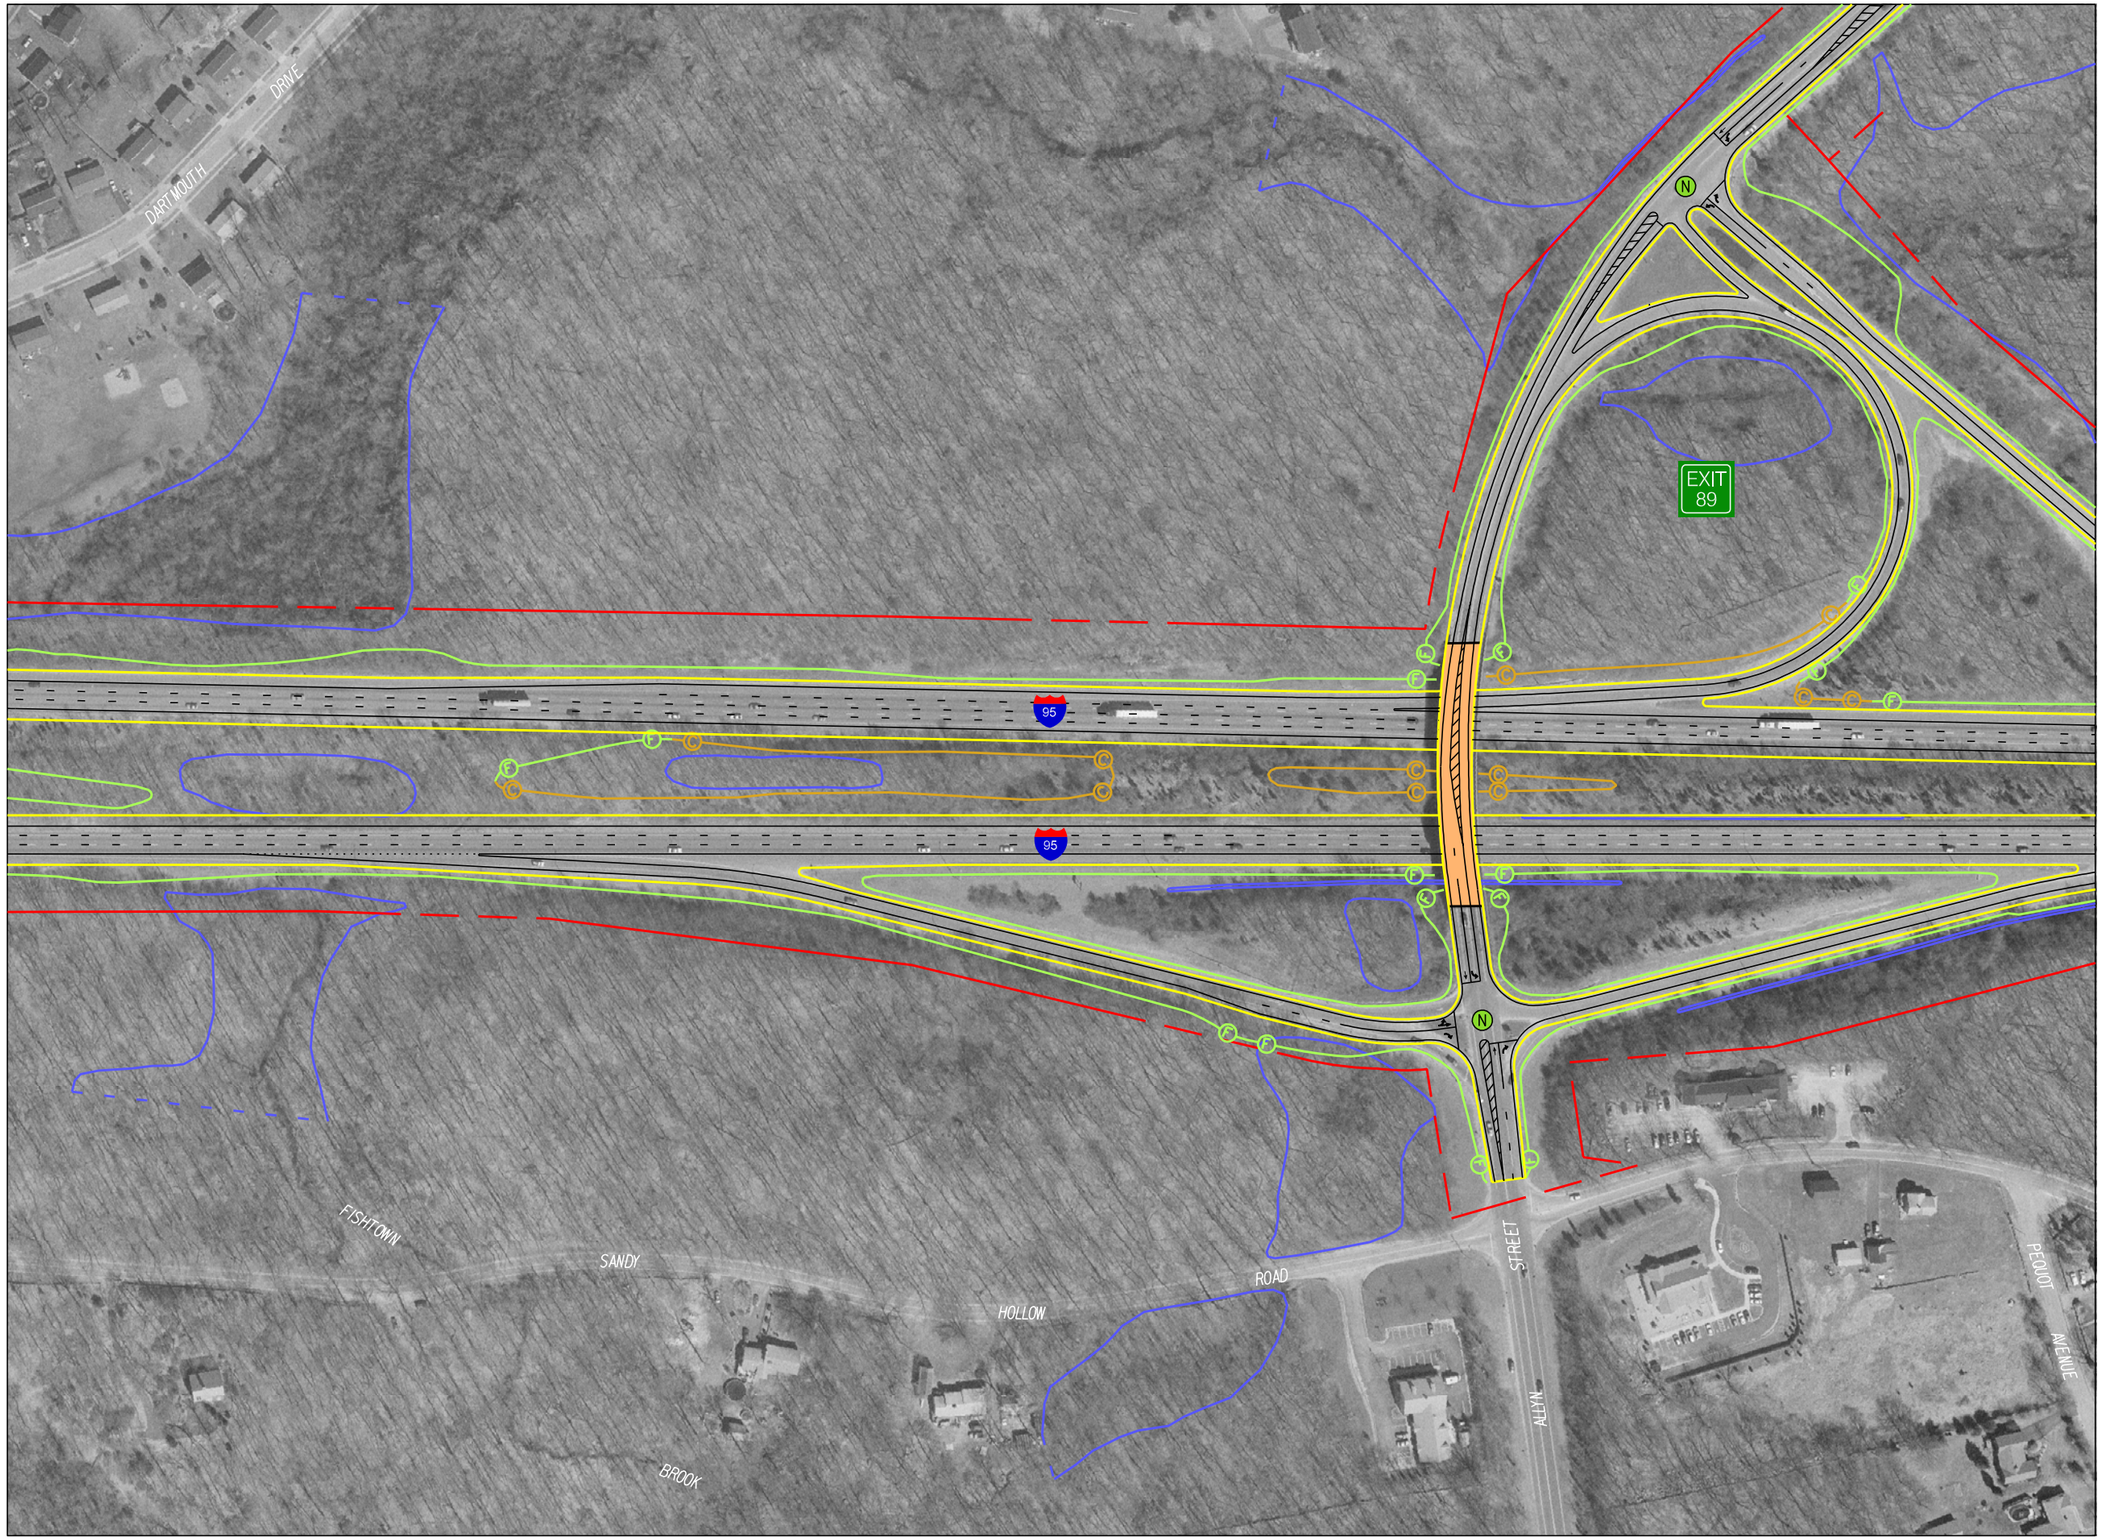

LEGEND

- EXISTING R.O.W.
- WETLAND BOUNDARY
- EDGES OF PAVEMENT/LANES
- NEW/RECONSTRUCTED BRIDGE
- RETAINING WALL
- APPROXIMATE CUT LIMIT
- APPROXIMATE FILL LIMIT
- PAVEMENT REMOVAL
- POTENTIAL BUILDING IMPACT

NEW SIGNALIZED INTERSECTIONS
- N LOS A/B
- N LOS C/D
- N LOS E/F

MODIFIED SIGNALIZED INTERSECTIONS
- M LOS A/B
- M LOS C/D
- M LOS E/F

POTENTIAL NOISE-SENSITIVE AREA
- NSA

0 100 200 Feet

INTERSTATE 95
I-95 CORRIDOR
FEASIBILITY STUDY

BRANFORD
TO
RHODE ISLAND

Figure 5-2
(Sheet 100 of 124)

Corridor Improvement Concepts

CONNECTICUT
DEPARTMENT OF TRANSPORTATION

i:\11530\cad files\preliminary alternatives\report graphics\corridor\Section 3\Area 3-sht12.dgn
1/4/2005

CLOUGH, HARBOUR & ASSOCIATES LLP
ENGINEERS, SURVEYORS, PLANNERS & LANDSCAPE ARCHITECTS