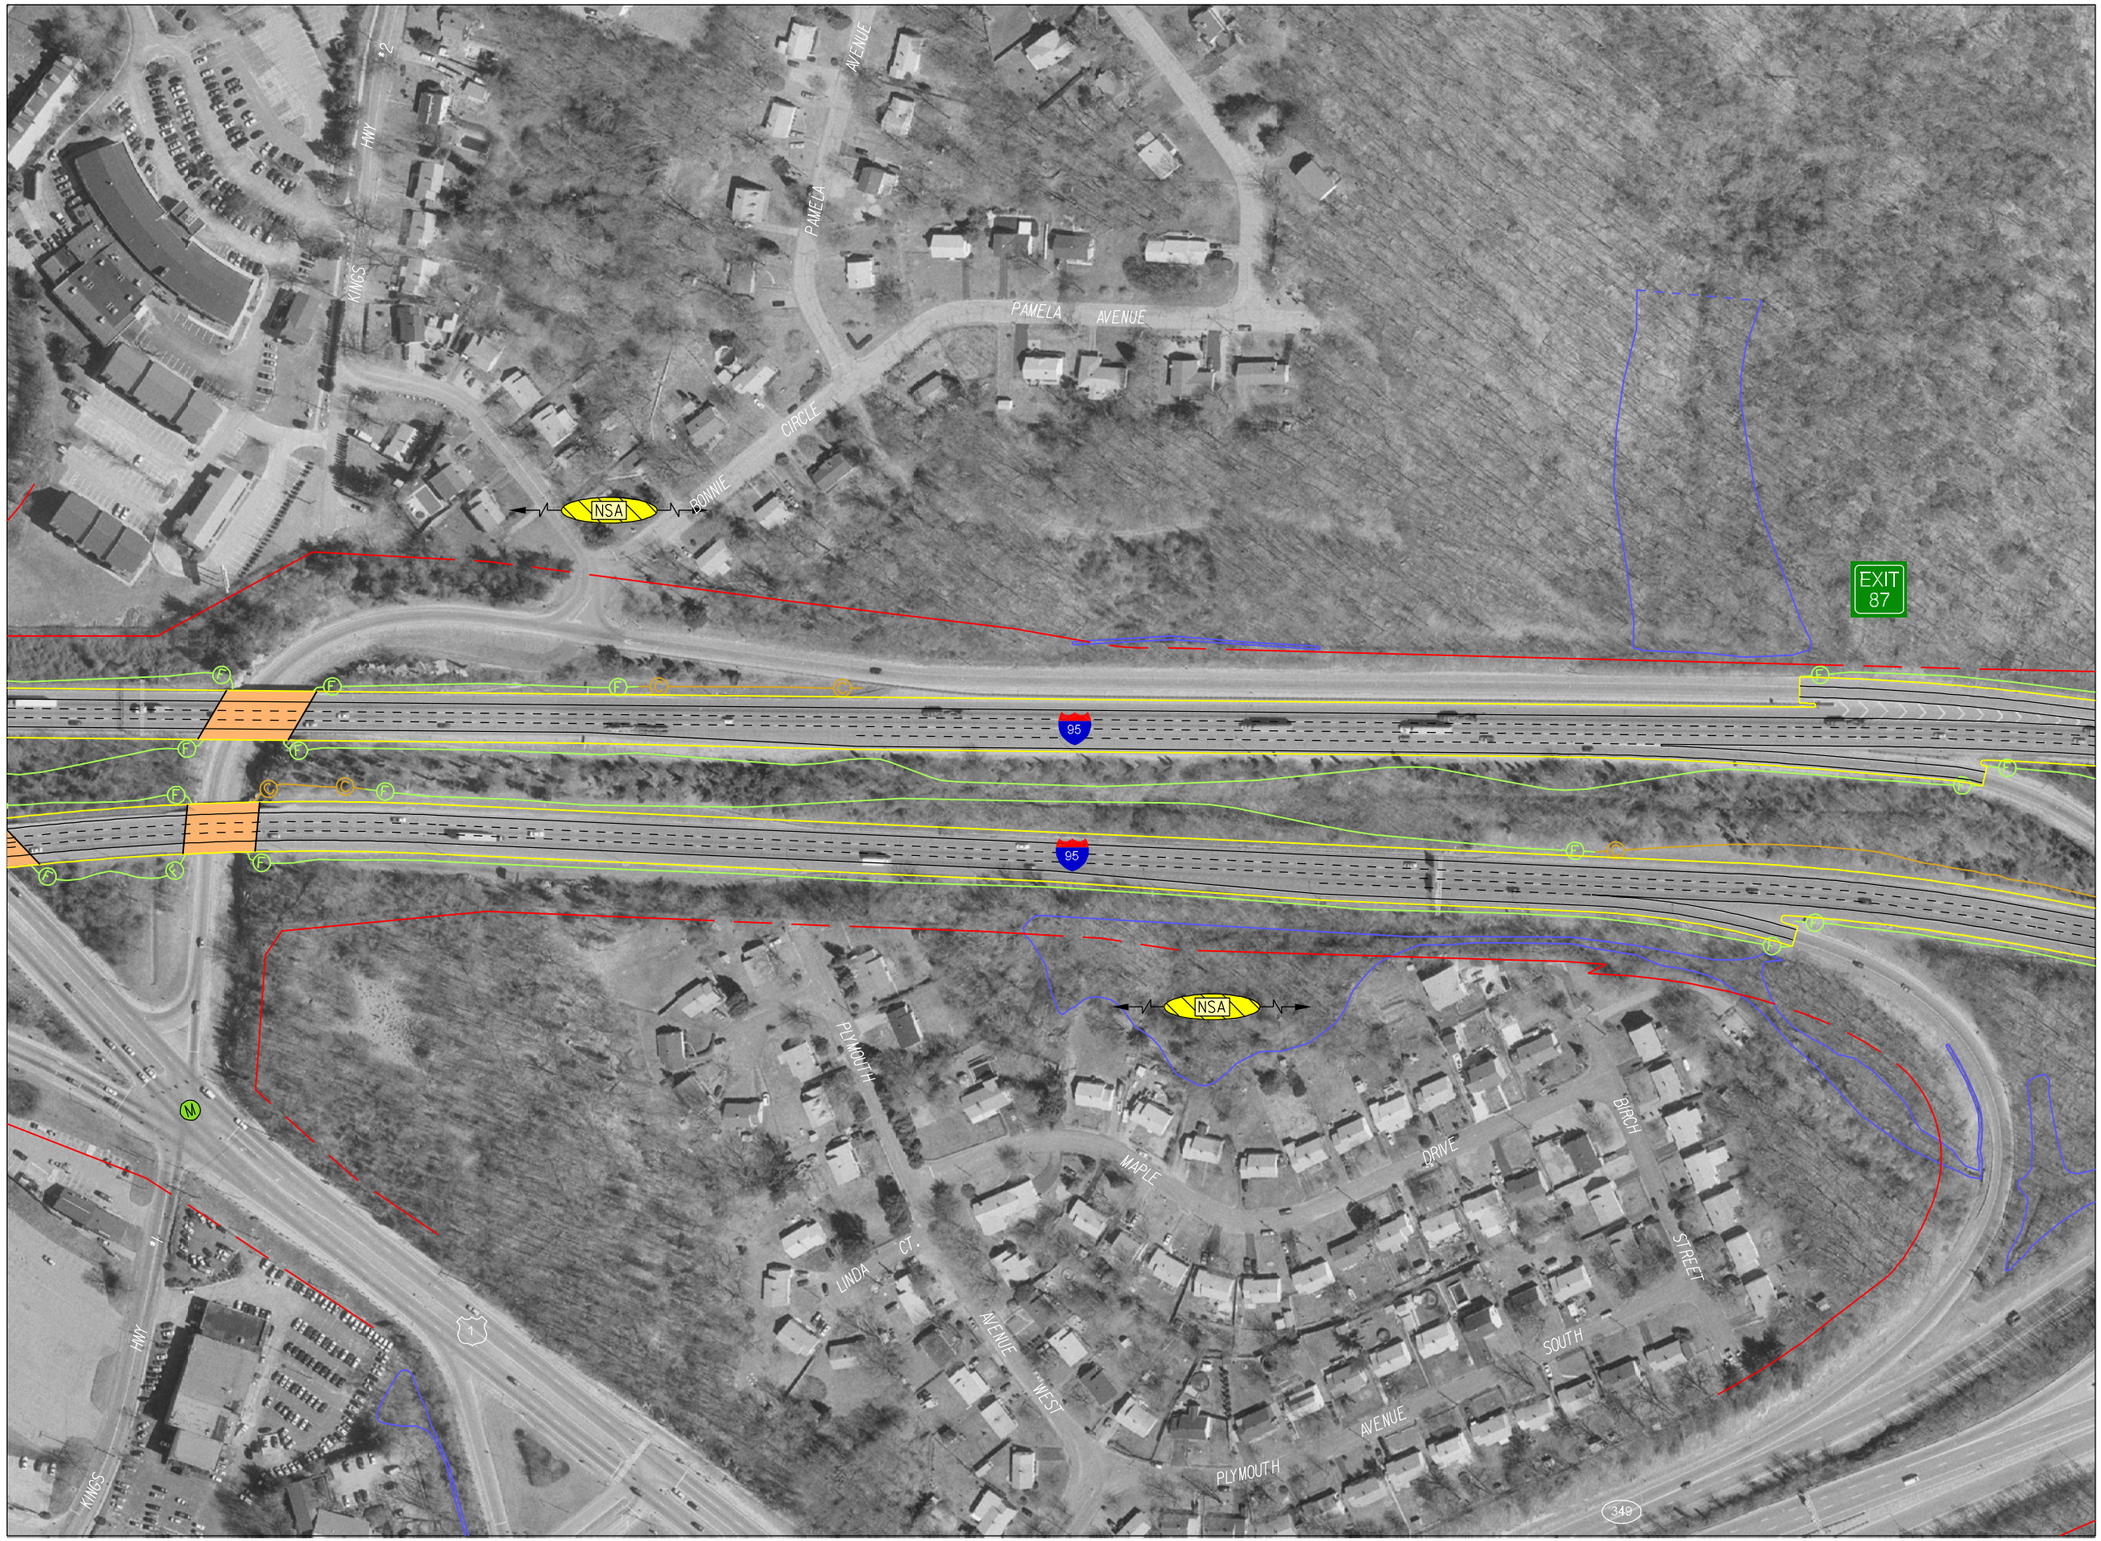

LEGEND

- EXISTING R.O.W.
- WETLAND BOUNDARY
- EDGES OF PAVEMENT/LANES
- NEW/RECONSTRUCTED BRIDGE
- RETAINING WALL
- APPROXIMATE CUT LIMIT
- APPROXIMATE FILL LIMIT
- PAVEMENT REMOVAL
- POTENTIAL BUILDING IMPACT
- NEW SIGNALIZED INTERSECTIONS
  - N LOS A/B
  - N LOS C/D
  - N LOS E/F
- MODIFIED SIGNALIZED INTERSECTIONS
  - M LOS A/B
  - M LOS C/D
  - M LOS E/F
- POTENTIAL NOISE-SENSITIVE AREA
  - NSA

0 100 200 Feet

I-95 CORRIDOR FEASIBILITY STUDY

BRANFORD TO RHODE ISLAND

Figure 5-2
(Sheet 91 of 124)

Corridor Improvement Concepts

CONNECTICUT DEPARTMENT OF TRANSPORTATION

CLOUGH, HARBOUR & ASSOCIATES LLP
ENGINEERS, SURVEYORS, PLANNERS & LANDSCAPE ARCHITECTS