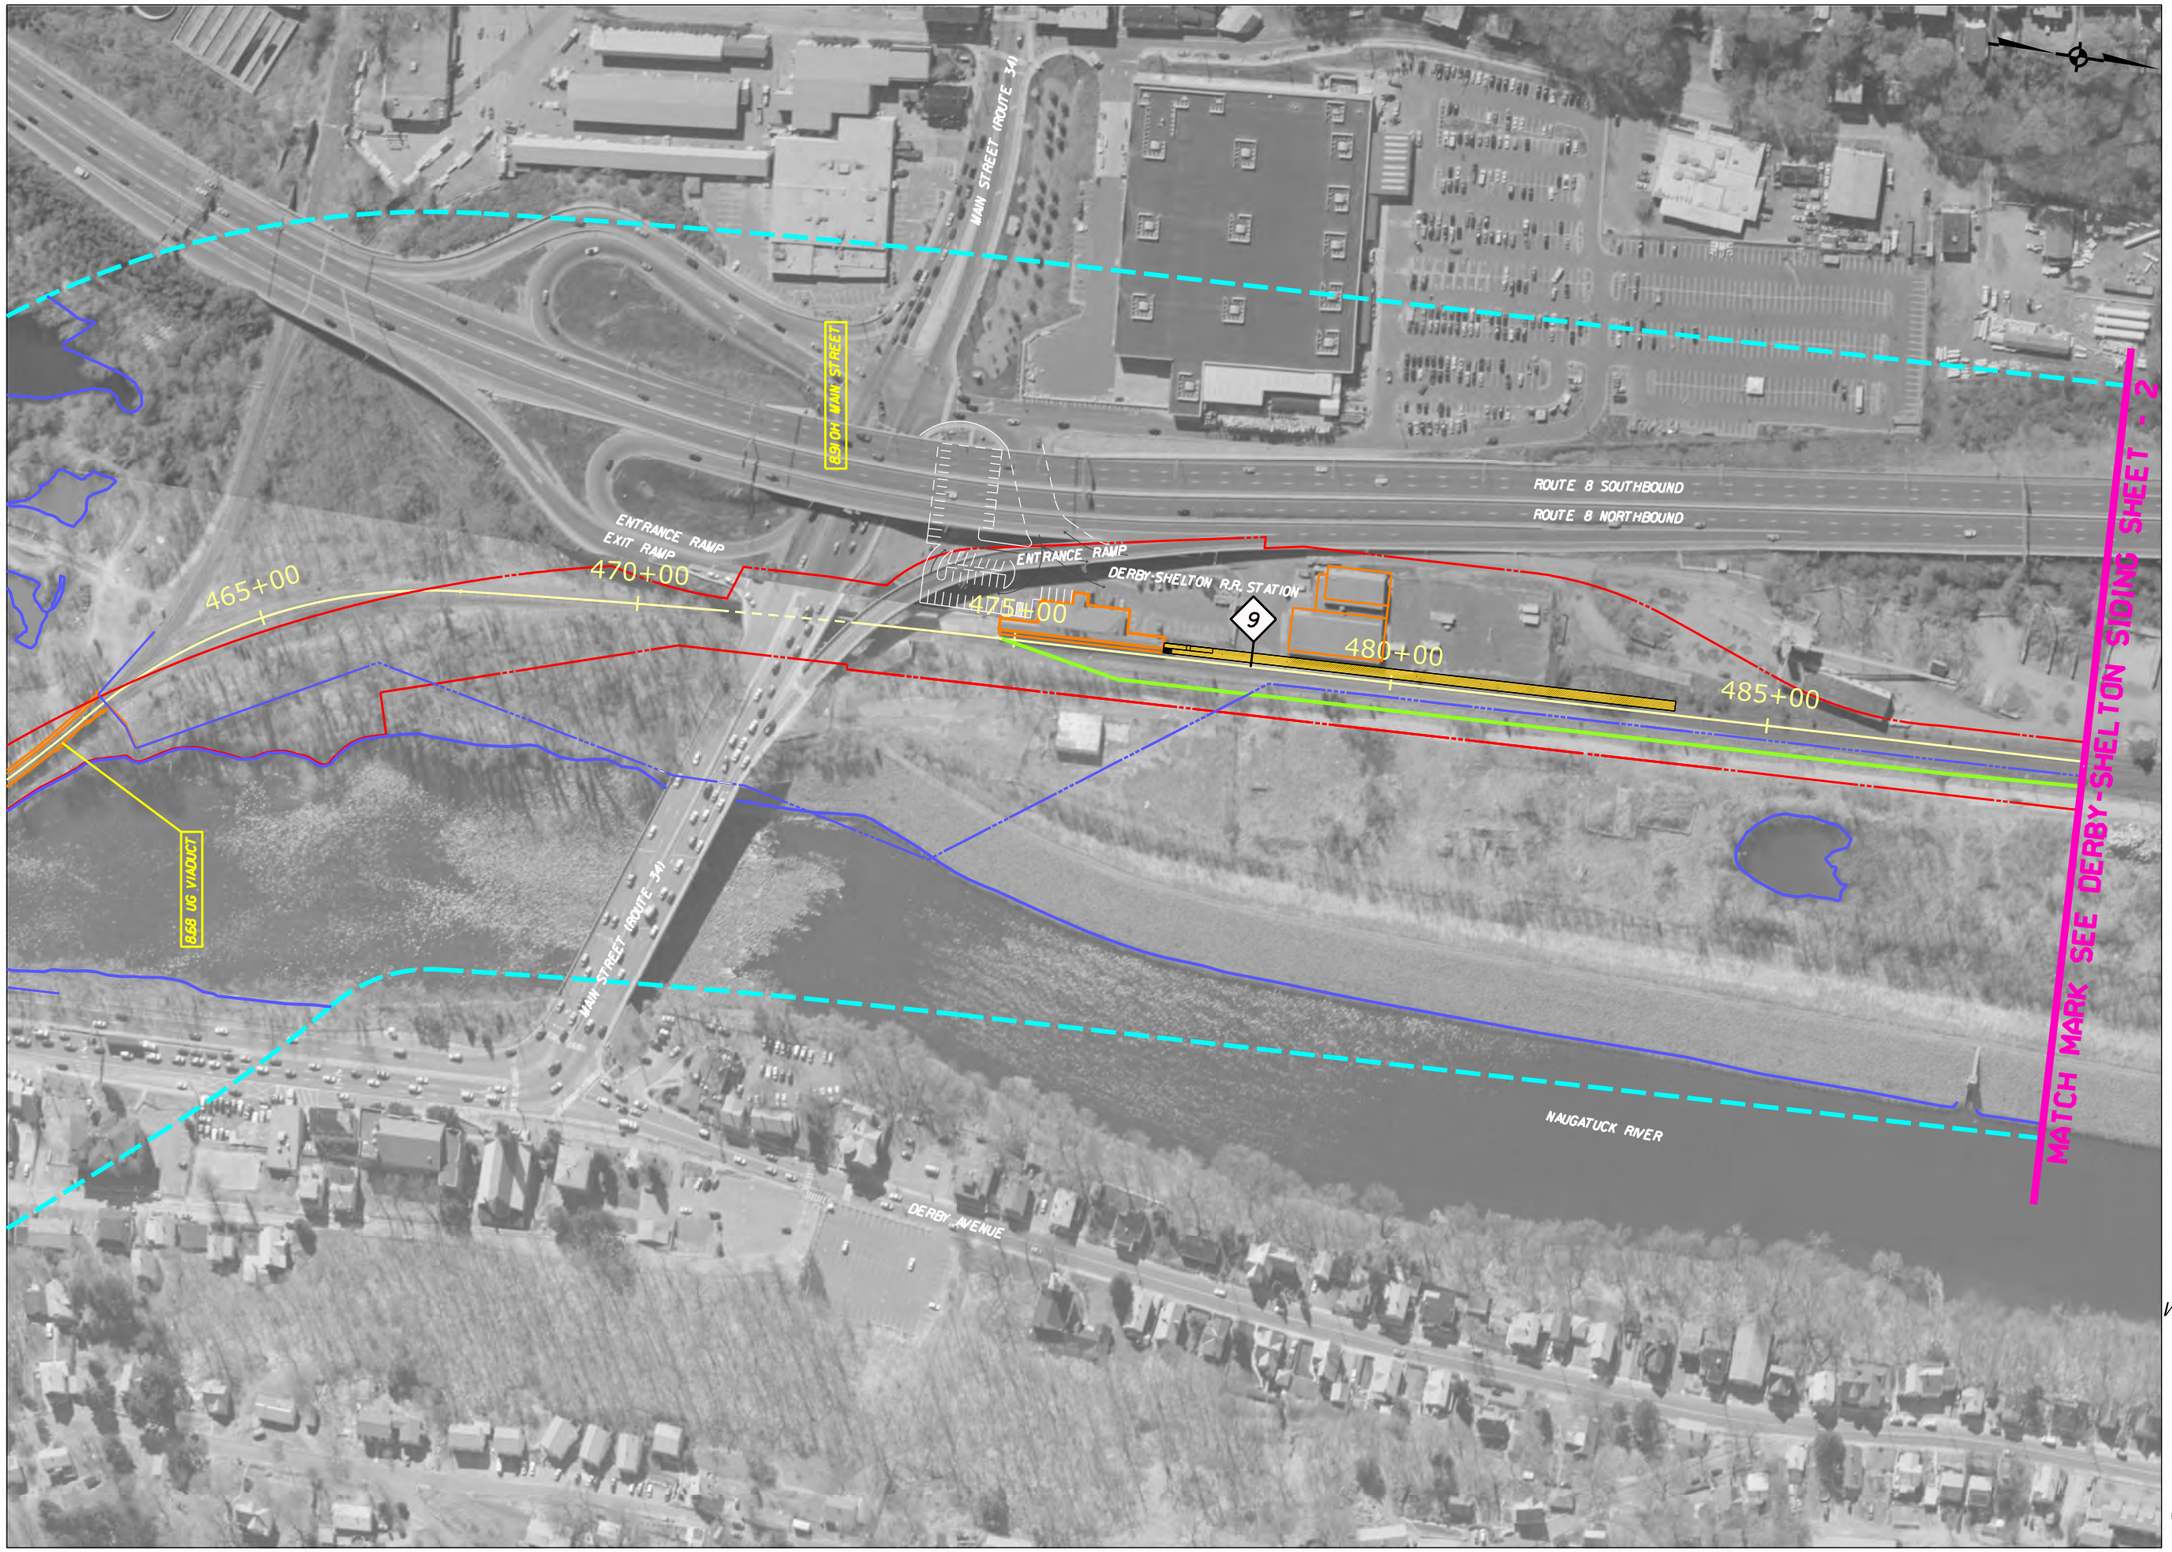

LEGEND

- EXISTING R.R. TRACK
- R.O.W.
- RAIL STUDY CORRIDOR
- XX — MILE POST MARKER
- R.R. STRUCTURES, PLATFORMS
- WATERCOURSE
- CHANNEL ENCROACHMENT LINE
- R.R. STATION PARKING
- SIDING/NEW R.R. TRACK

CROSSING DATA

MILE — CROSSING STREET/FEATURE

6J6 UG STAMFORD RD. OD

OPEN DECK

AG - AT GRADE
UG - UNDERGRADE
OH - OVERHEAD

SCALE IN FEET
0 100 200

WATERBURY AND NEW CANAAN BRANCH LINES
NEEDS & FEASIBILITY STUDY
PROJECT NO. 170-2562

WATERBURY BRANCH LINE
DERBY-SHELTON SIDING
475+00 TO 523+00
SHEET - 1

CONNECTICUT DEPARTMENT OF TRANSPORTATION

PARSONS

LEGEND

- EXISTING R.R. TRACK
- R.O.W.
- RAIL STUDY CORRIDOR
- XX — MILE POST MARKER
- R.R. STRUCTURES, PLATFORMS
- WATERCOURSE
- CHANNEL ENCROACHMENT LINE
- R.R. STATION PARKING
- SIDING/NEW R.R. TRACK

CROSSING DATA

MILE — CROSSING STREET/FEATURE

6J6 UG STAMFORD RD. OD

AG - AT GRADE
UG - UNDERGRADE
OH - OVERHEAD

OPEN DECK

SCALE IN FEET
0 100 200

WATERBURY AND NEW CANAAN BRANCH LINES
NEEDS & FEASIBILITY STUDY
PROJECT NO. 170-2562

WATERBURY BRANCH LINE
DERBY-SHELTON SIDING
475+00 TO 523+00
SHEET - 2

CONNECTICUT DEPARTMENT OF TRANSPORTATION

PARSONS

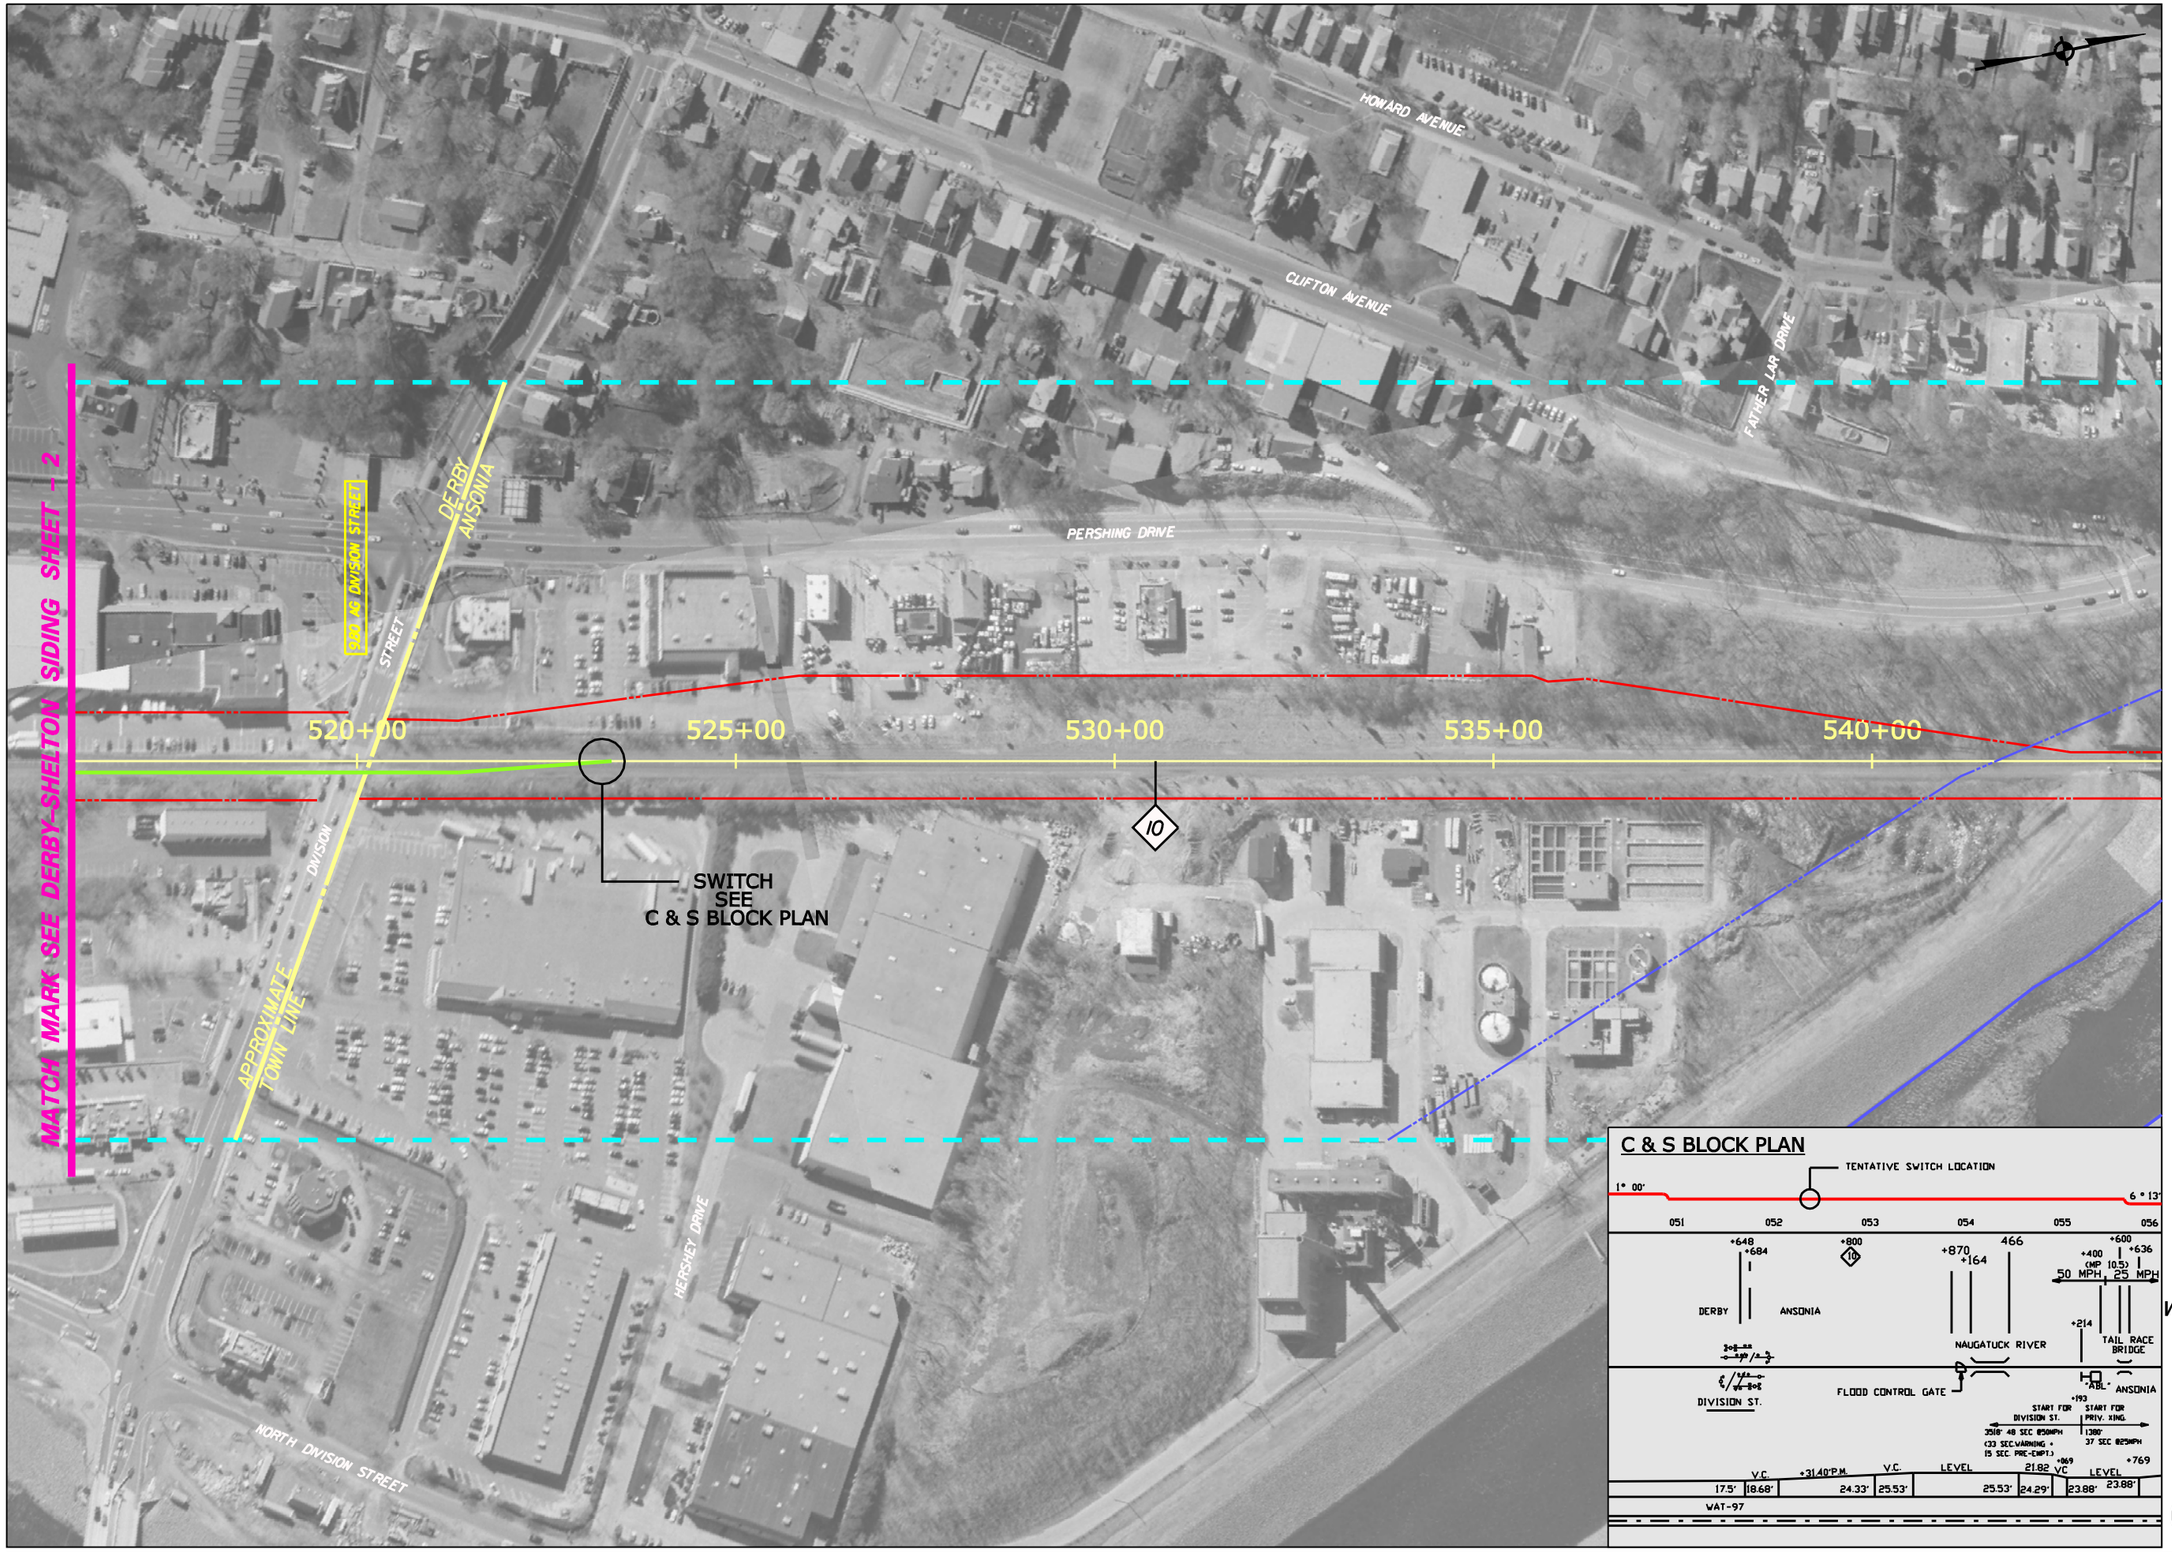

LEGEND

- EXISTING R.R. TRACK
- R.O.W.
- RAIL STUDY CORRIDOR
- XX — MILE POST MARKER
- R.R. STRUCTURES, PLATFORMS
- WATERCOURSE
- CHANNEL ENCROACHMENT LINE
- R.R. STATION PARKING
- SIDING/NEW R.R. TRACK

CROSSING DATA

MILE — CROSSING STREET/FEATURE

6J6 UG STAMFORD RD. OD

OPEN DECK

AG - AT GRADE
UG - UNDERGRADE
OH - OVERHEAD

SCALE IN FEET
0 100 200

WATERBURY AND NEW CANAAN BRANCH LINES
NEEDS & FEASIBILITY STUDY
PROJECT NO. 170-2562

WATERBURY BRANCH LINE
DERBY-SHELTON SIDING
475+00 TO 523+00
SHEET - 3

CONNECTICUT DEPARTMENT OF TRANSPORTATION

PARSONS