BRIDGE NO. 00773

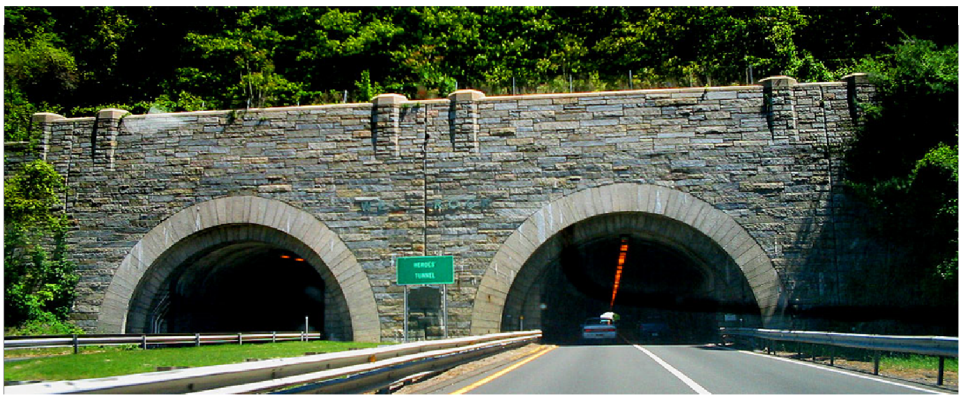

LOCATION MAP

NOT TO SCALE

STATE PROJECT NO.: 0167-0108 CITY/TOWN: WOODBRIDGE, HAMDEN, NEW HAVEN	STATE OF CONNECTICUT DEPARTMENT OF TRANSPORTATION BRIDGE NO. 00773 WESTROCK RIDGE OVER ROUTE 15 HEROES TUNNEL	OFFICE OF ENGINEERING	DATE: 02/18/2016
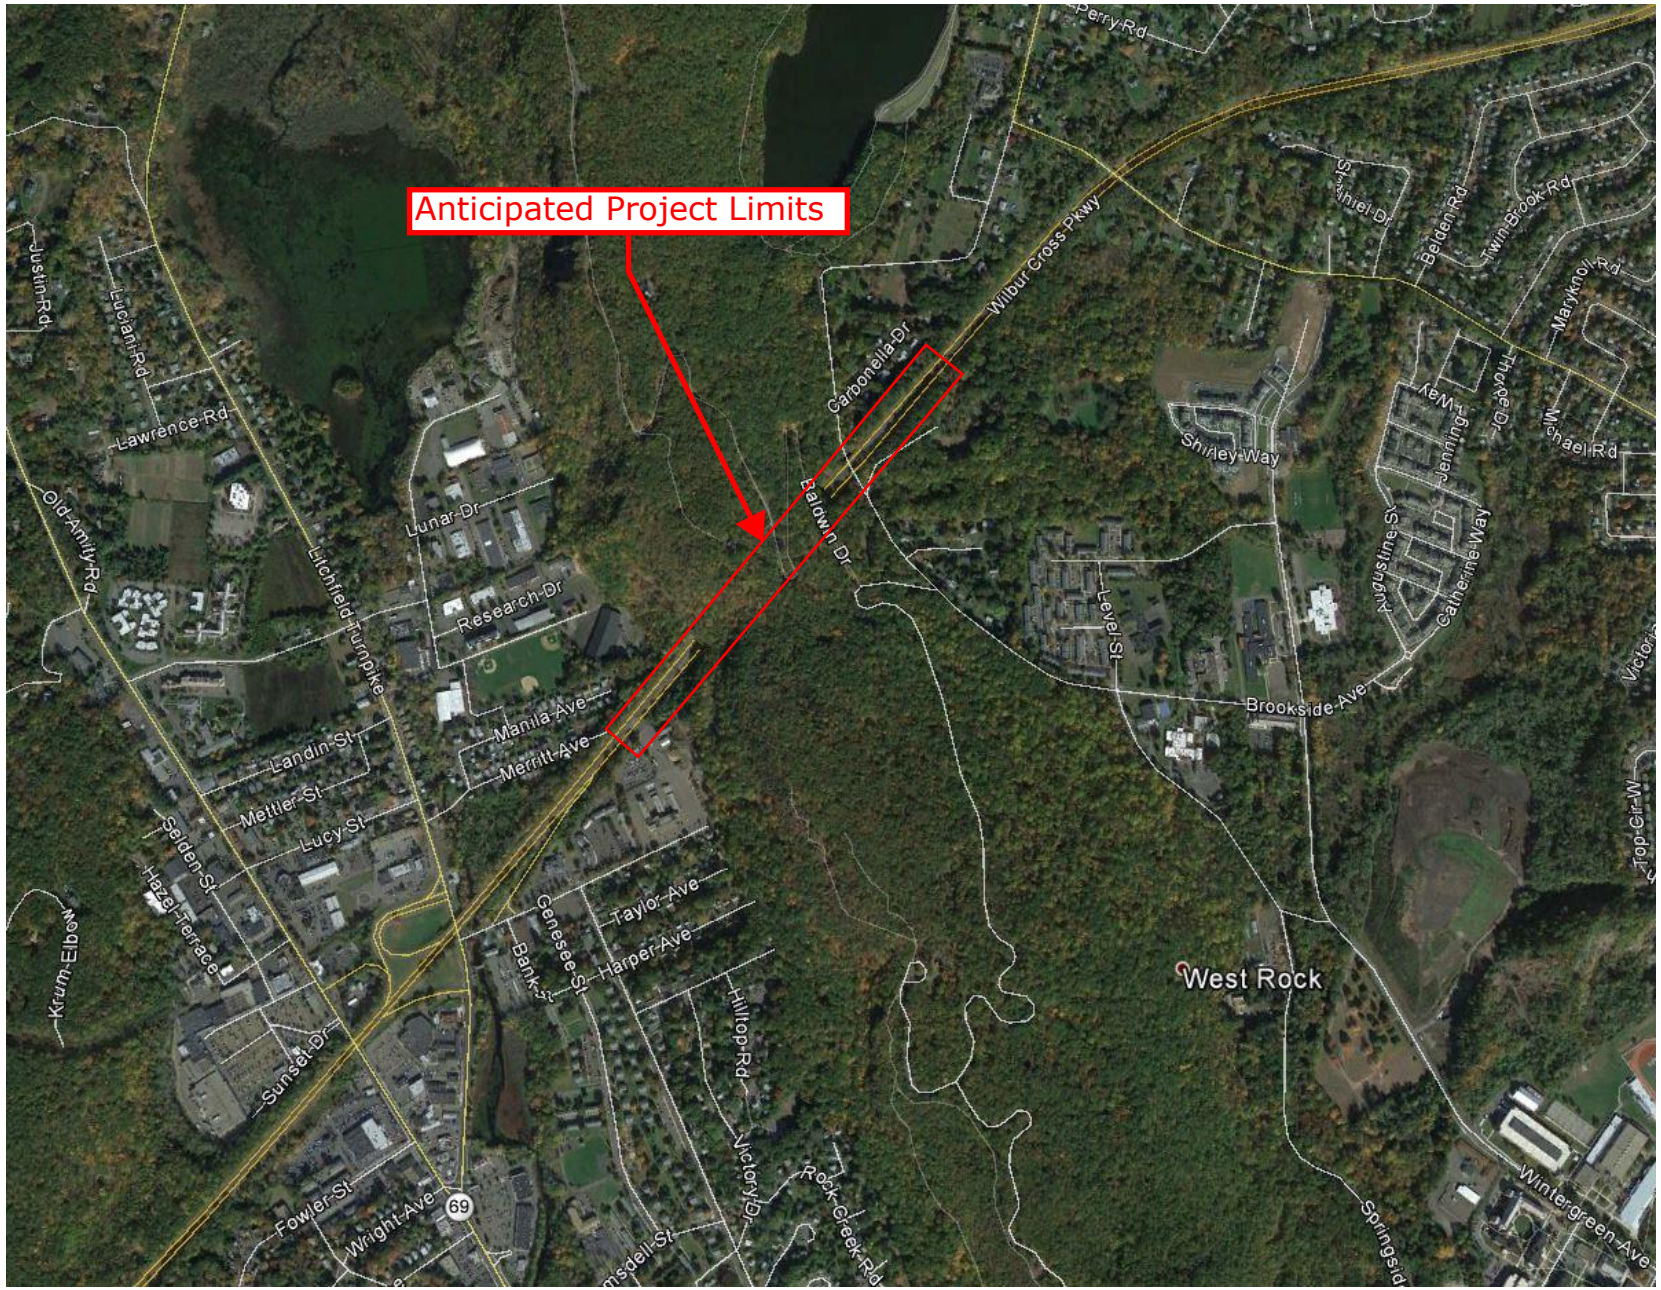
Project No. 167-108
Heroes Tunnel
Woodbridge, New Haven, & Hamden