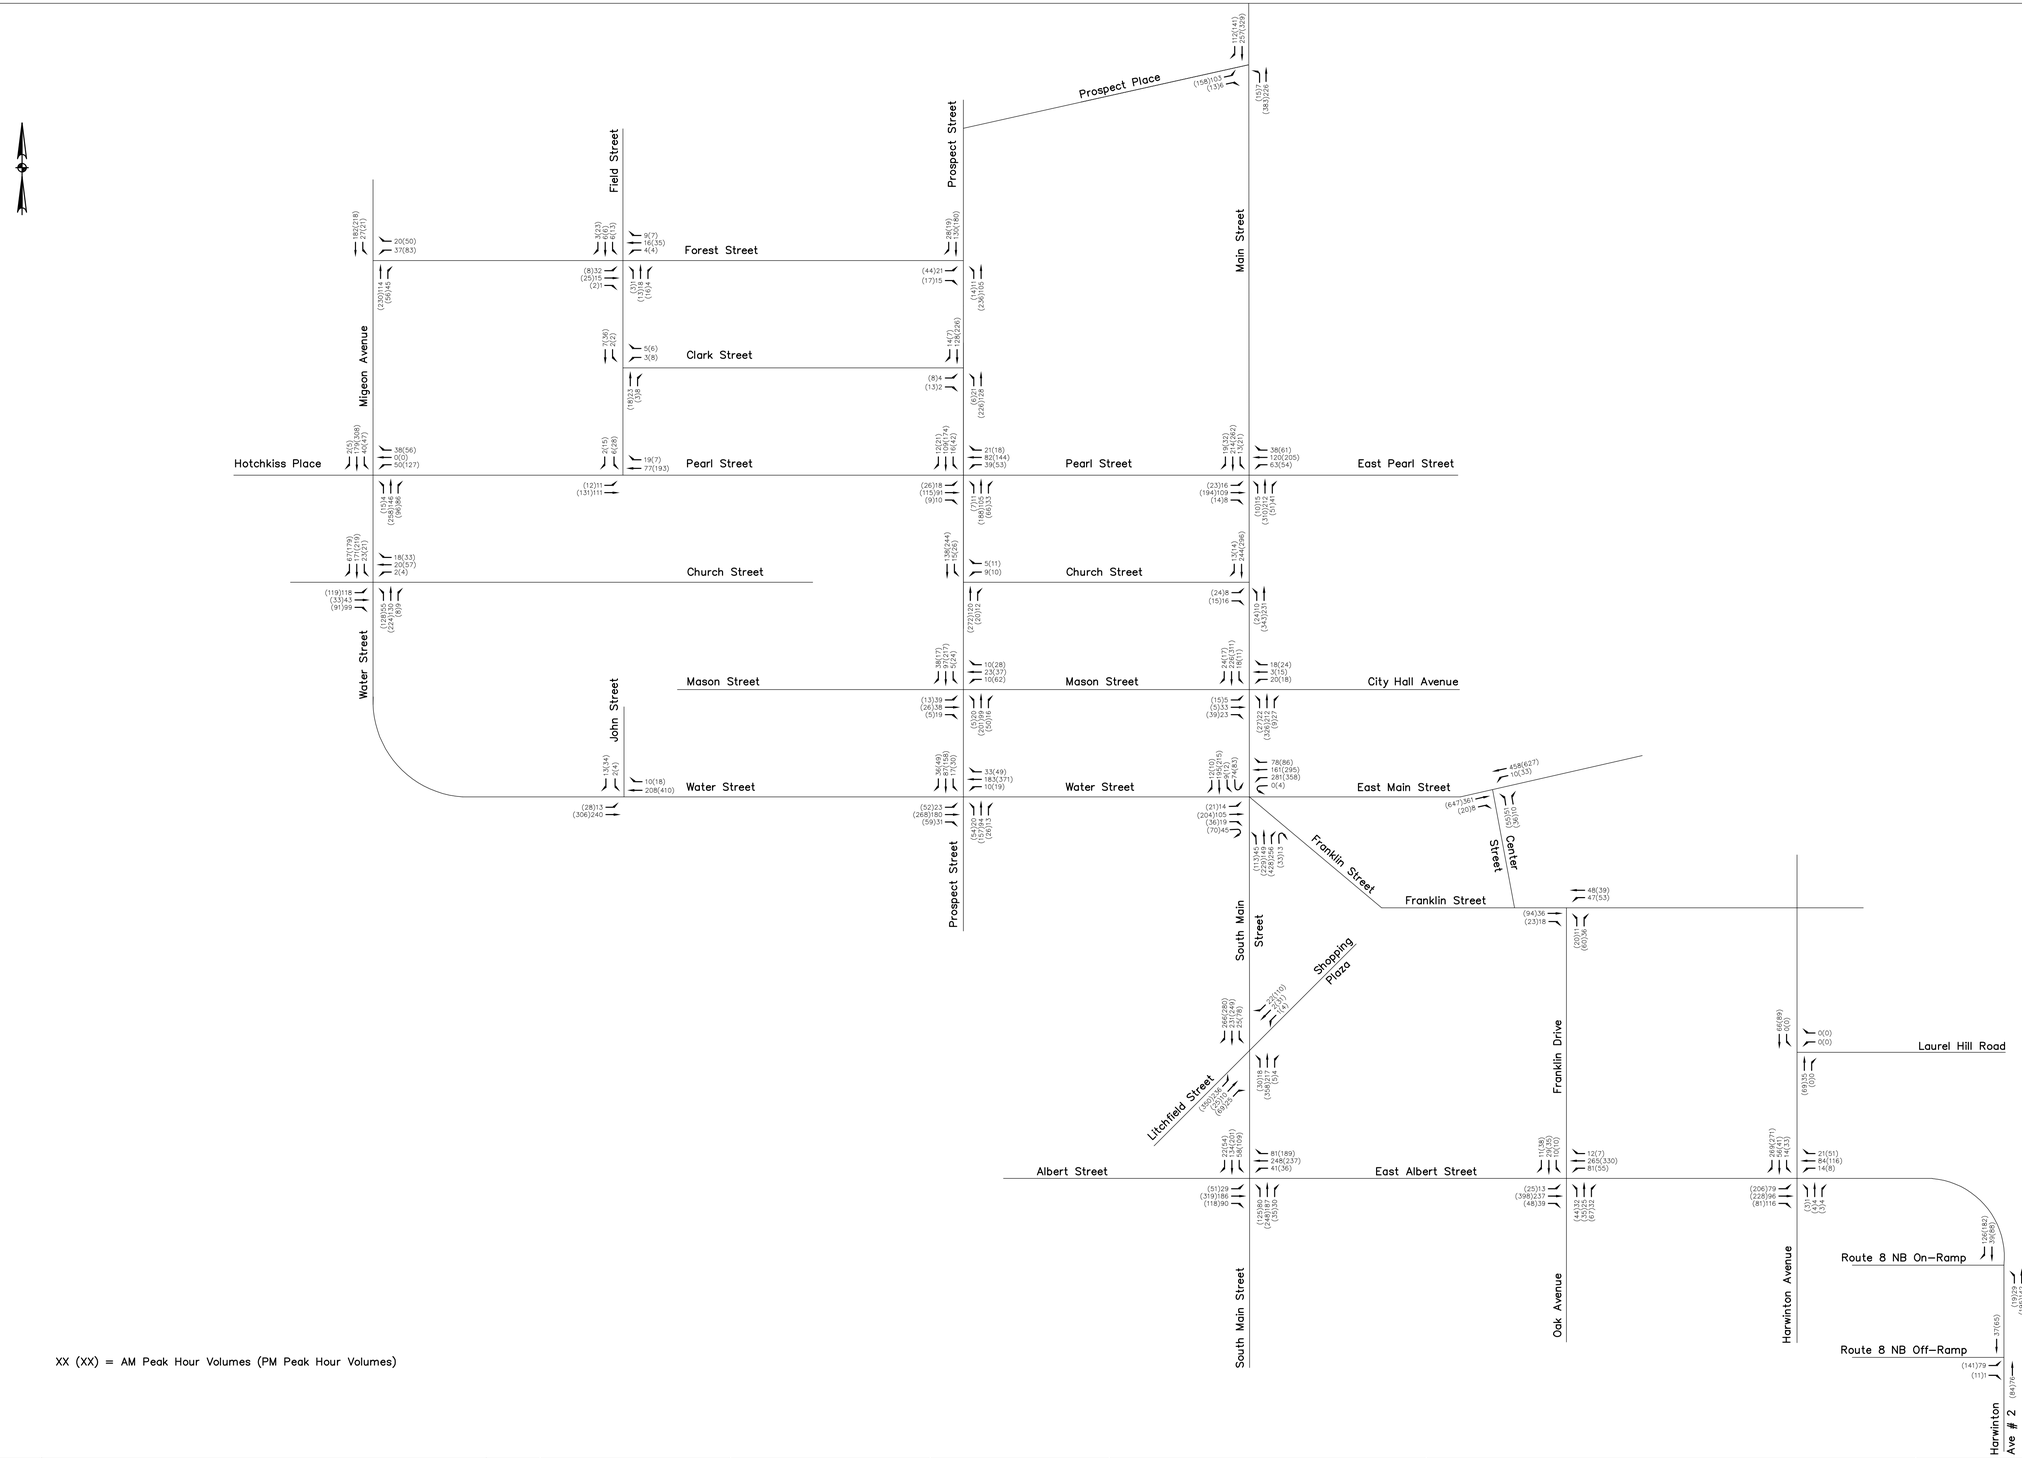

XX (XX) = AM Peak Hour Volumes (PM Peak Hour Volumes)

FILE NAME: 00212mds1.dwg 06/24/05 09:12 sulman

REV.	DATE	DESCRIPTION	SHEET NO.
		REVISIONS	

MANUAL REVISIONS TO THIS DOCUMENT ARE PROHIBITED. ALL REVISIONS MUST BE DONE TO ELECTRONIC MEDIA.

NOT TO SCALE

DESIGNER: R.M.
DRAFTER: R.M.
CHECKED BY: S.U.
DATE CHECKED: 9 / 05

PURCELL ASSOCIATES
90 NATIONAL DRIVE
GLASTONBURY CONNECTICUT

PROJECT TITLE: Litchfield Judicial District Courthouse Environmental Impact Evaluation

CADD Torrington tdf.dwg | PLOTTED

TOWN: Torrington, Connecticut

DRAWING TITLE: Traffic Flow Diagram 2005 Existing Volumes

PROJECT NO.:

DRAWING NO.: TFD-1

SHEET NO.:

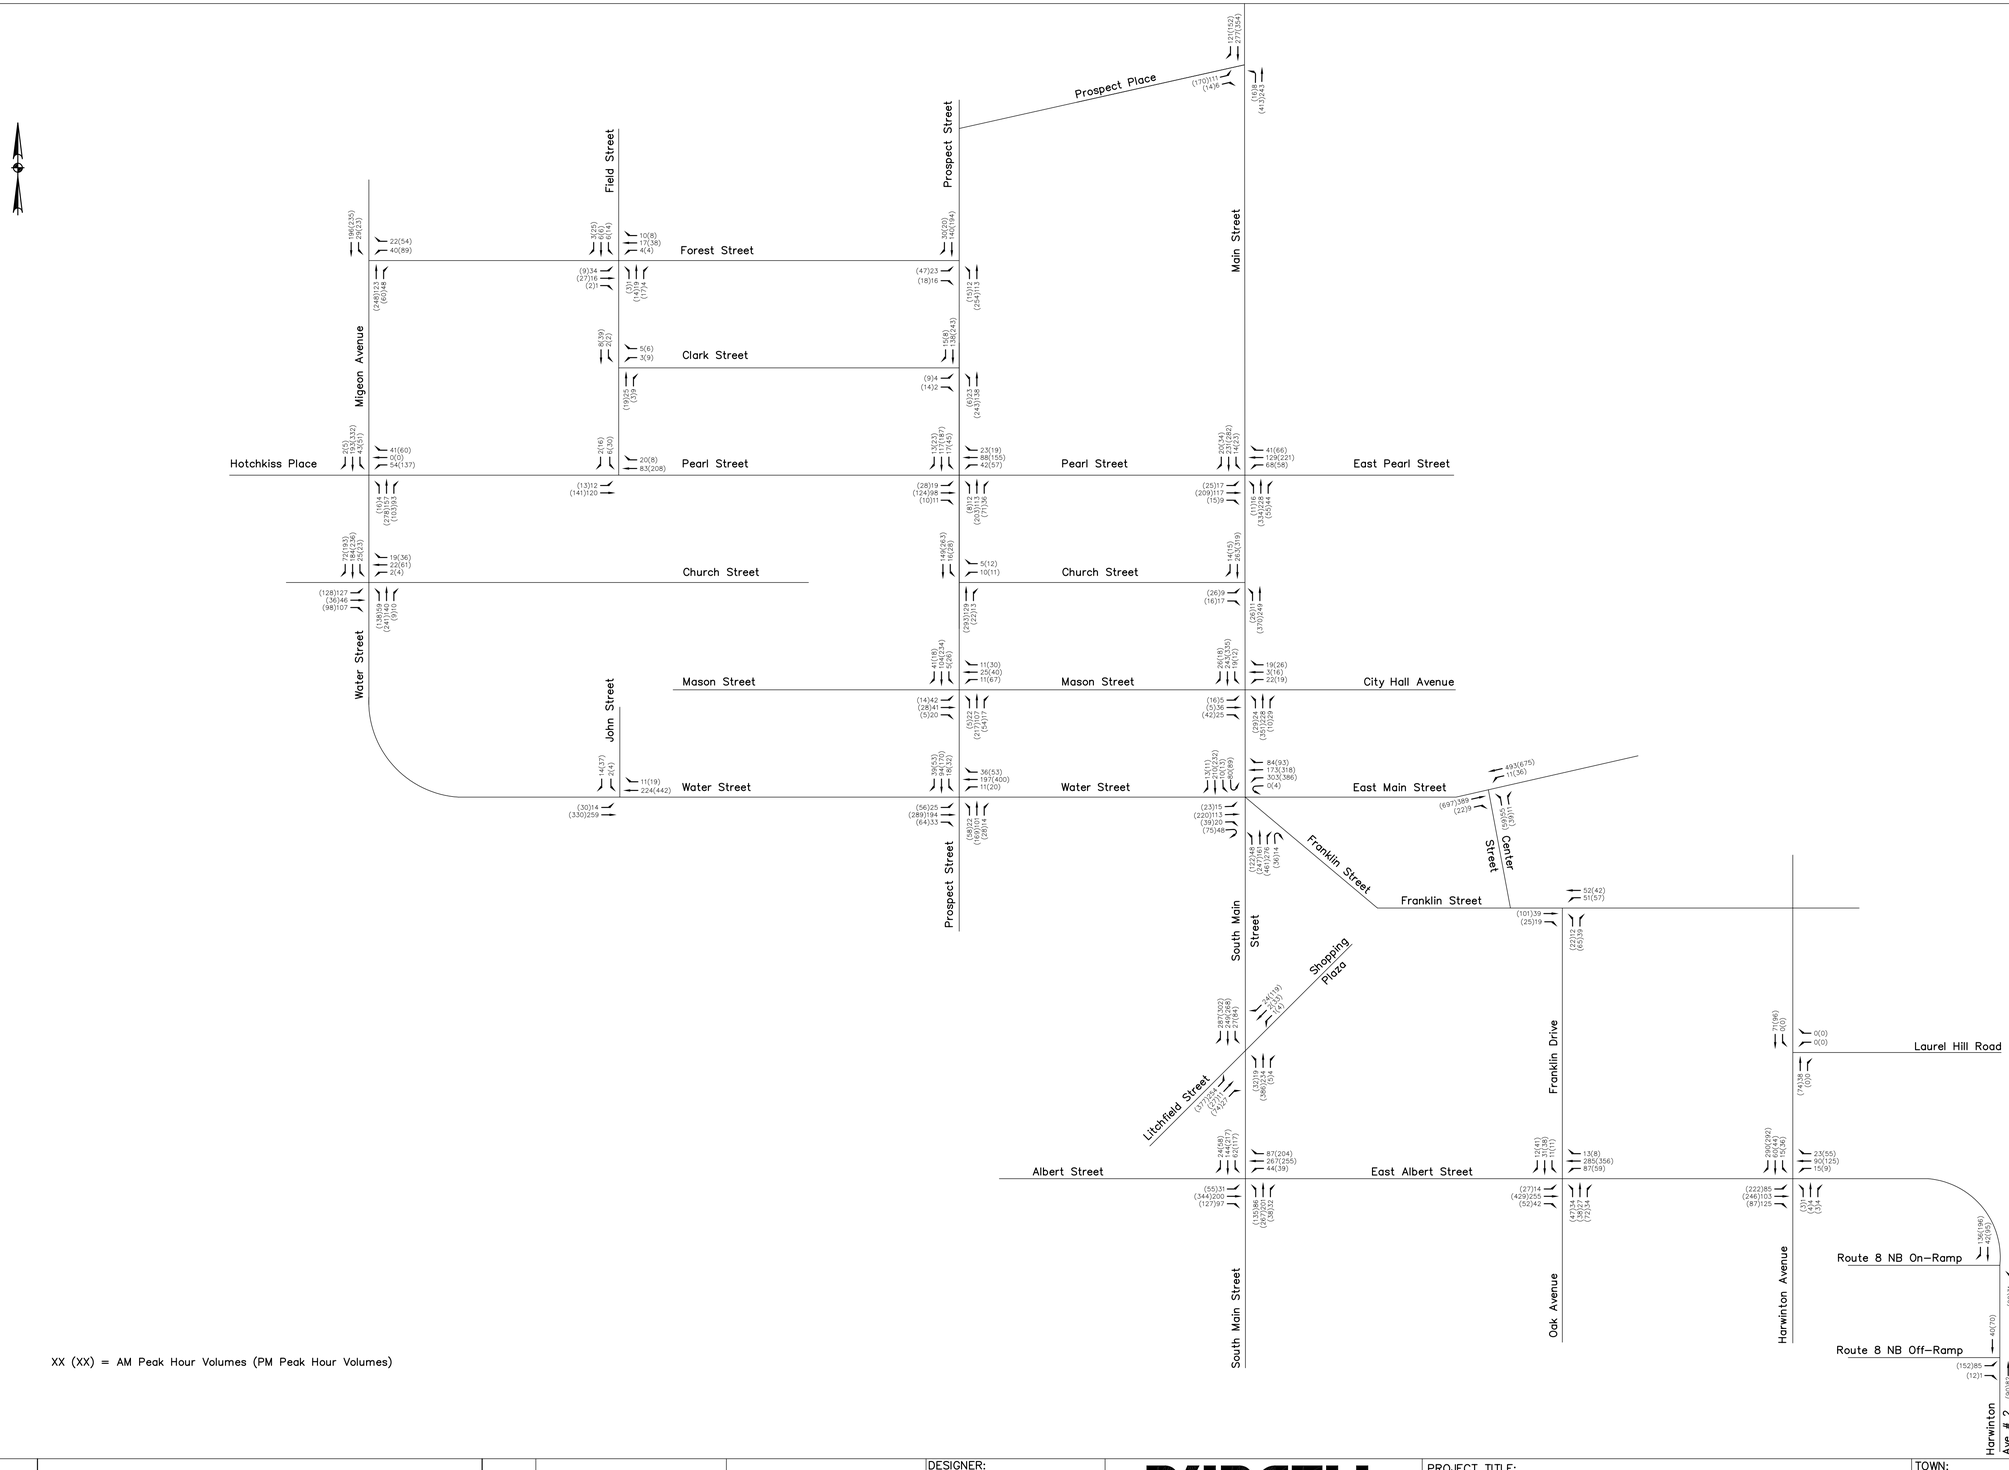

XX (XX) = AM Peak Hour Volumes (PM Peak Hour Volumes)

REV.	DATE	DESCRIPTION	SHEET NO.
		REVISIONS	

MANUAL REVISIONS TO THIS DOCUMENT ARE PROHIBITED. ALL REVISIONS MUST BE DONE TO ELECTRONIC MEDIA.

NOT TO SCALE

DESIGNER: R.M.
DRAFTER: R.M.
CHECKED BY: S.U.
DATE CHECKED: 9 / 05

PURCELL ASSOCIATES
90 NATIONAL DRIVE
GLASTONBURY CONNECTICUT

PROJECT TITLE: Litchfield Judicial District Courthouse Environmental Impact Evaluation

CADD Torrington tdf.dwg | PLOTTED

TOWN: Torrington, Connecticut

DRAWING TITLE: Traffic Flow Diagram 2010 Background Volumes

PROJECT NO.:
DRAWING NO.: TFD-2
SHEET NO.:

FILE NAME: 00212mds1.dwg 06/24/05 09:12 sulman

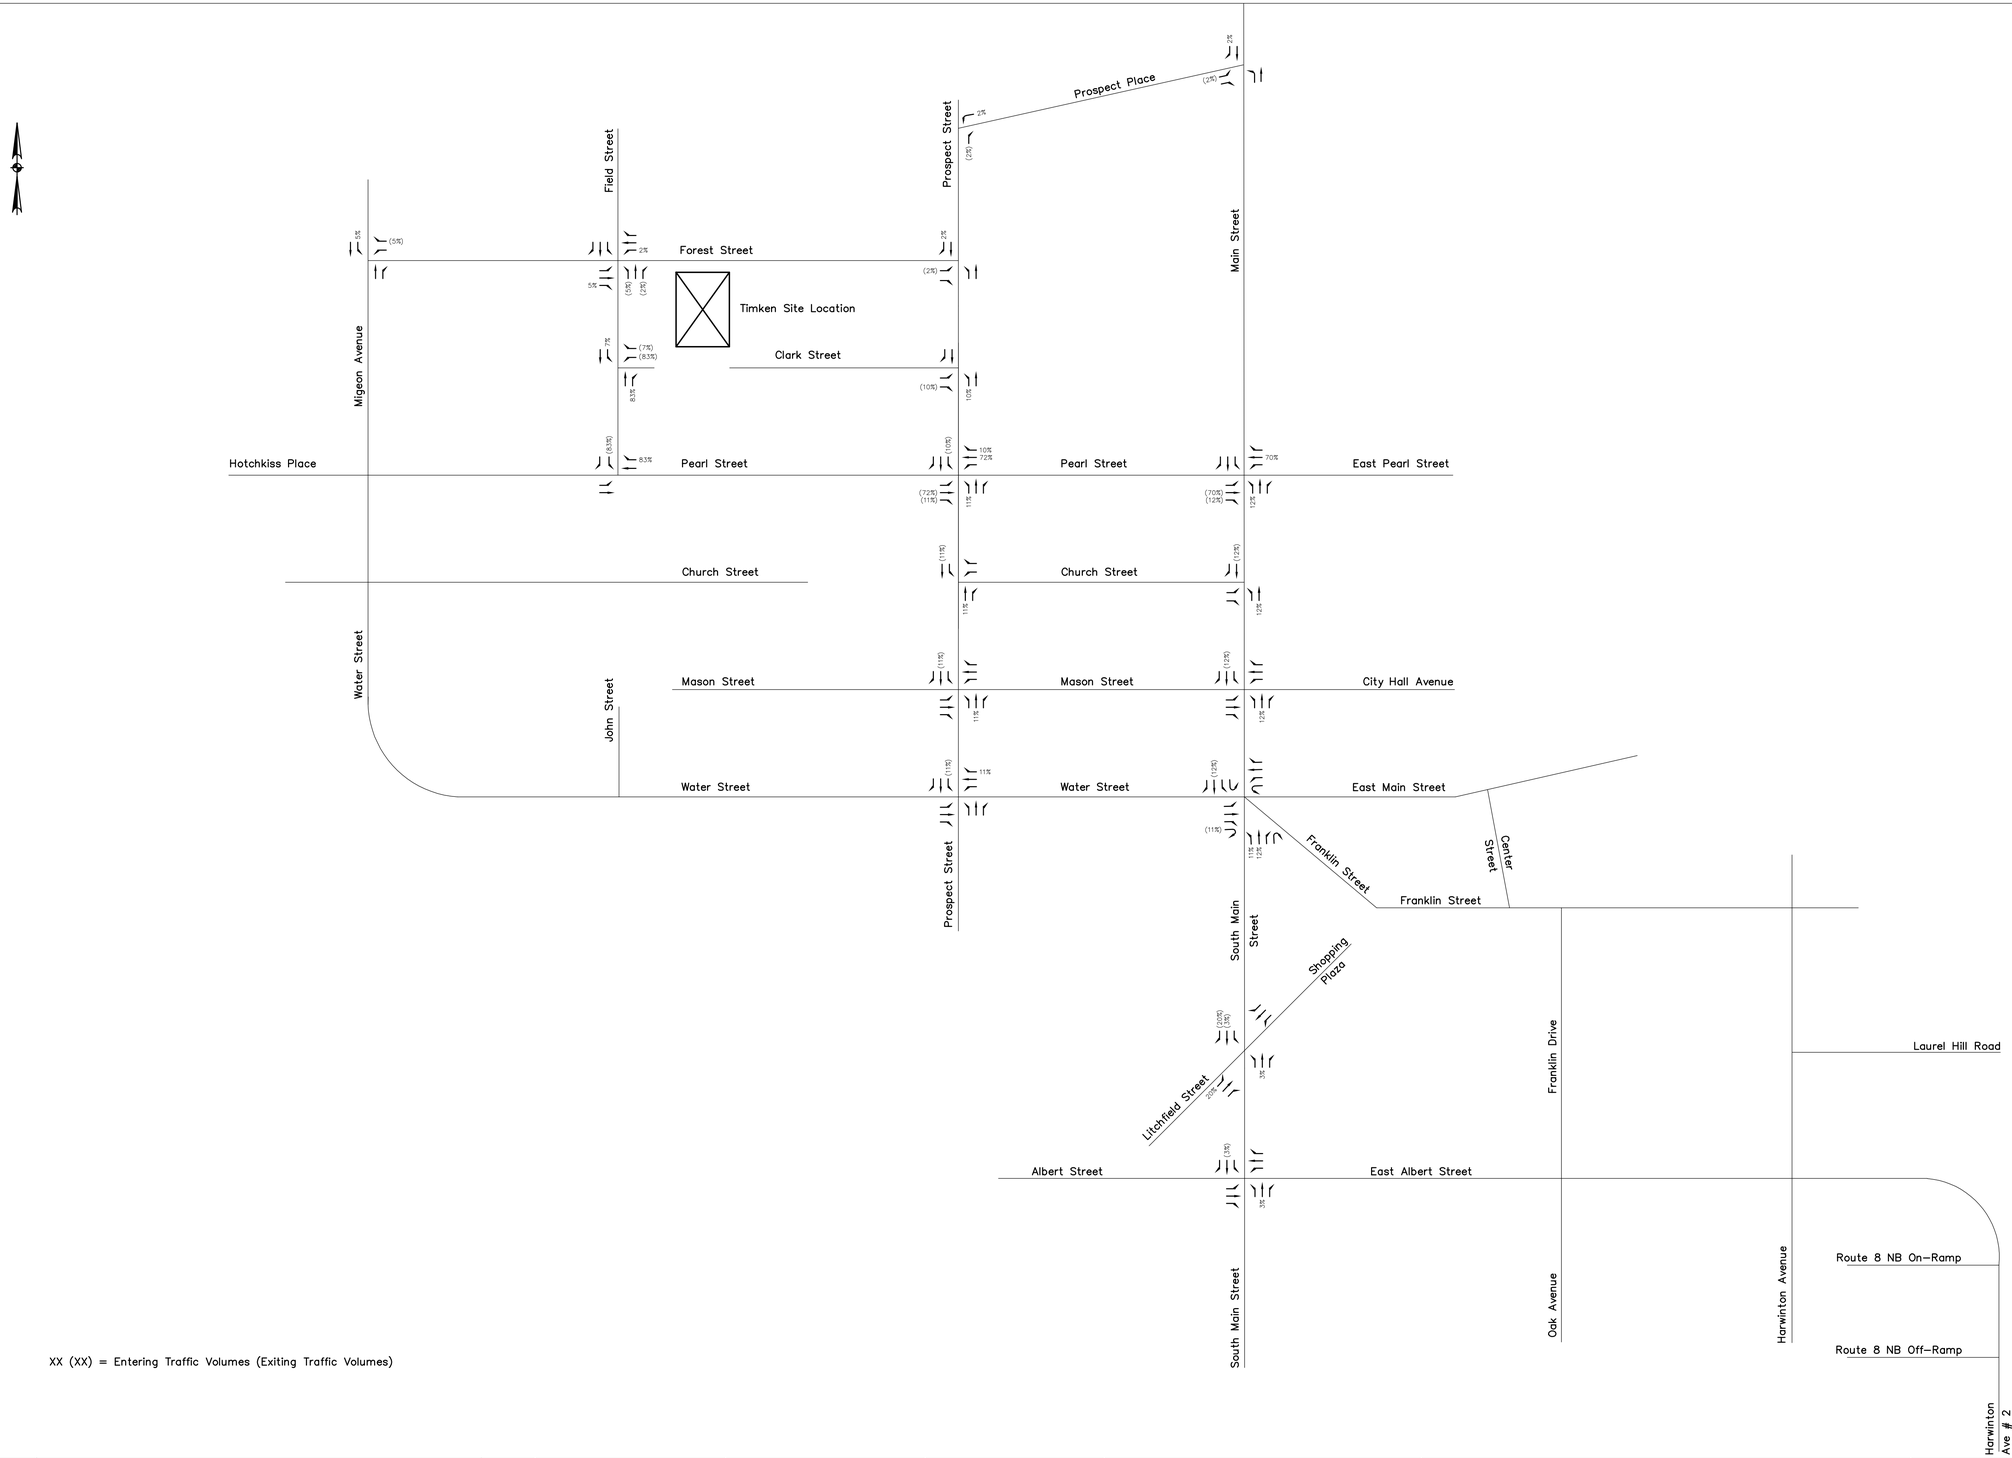

XX (XX) = Entering Traffic Volumes (Exiting Traffic Volumes)

FILE NAME: 00212mds1.dwg 06/24/05 09:12 sulman

REV.	DATE	DESCRIPTION	SHEET NO.
		REVISIONS	

MANUAL REVISIONS TO THIS DOCUMENT ARE PROHIBITED. ALL REVISIONS MUST BE DONE TO ELECTRONIC MEDIA.

NOT TO SCALE

DESIGNER: R.M.
DRAFTER: R.M.
CHECKED BY: S.U.
DATE CHECKED: 8 / 02

PURCELL ASSOCIATES
90 NATIONAL DRIVE
GLASTONBURY CONNECTICUT

PROJECT TITLE: Litchfield Judicial District Courthouse Environmental Impact Evaluation

CADD Torrington tdf.dwg | PLOTTED

TOWN: Torrington, Connecticut

DRAWING TITLE: Traffic Flow Diagram Timken Site Generated AM and PM Peak Hour Percentages

PROJECT NO.:

DRAWING NO.: TFD-3

SHEET NO.:

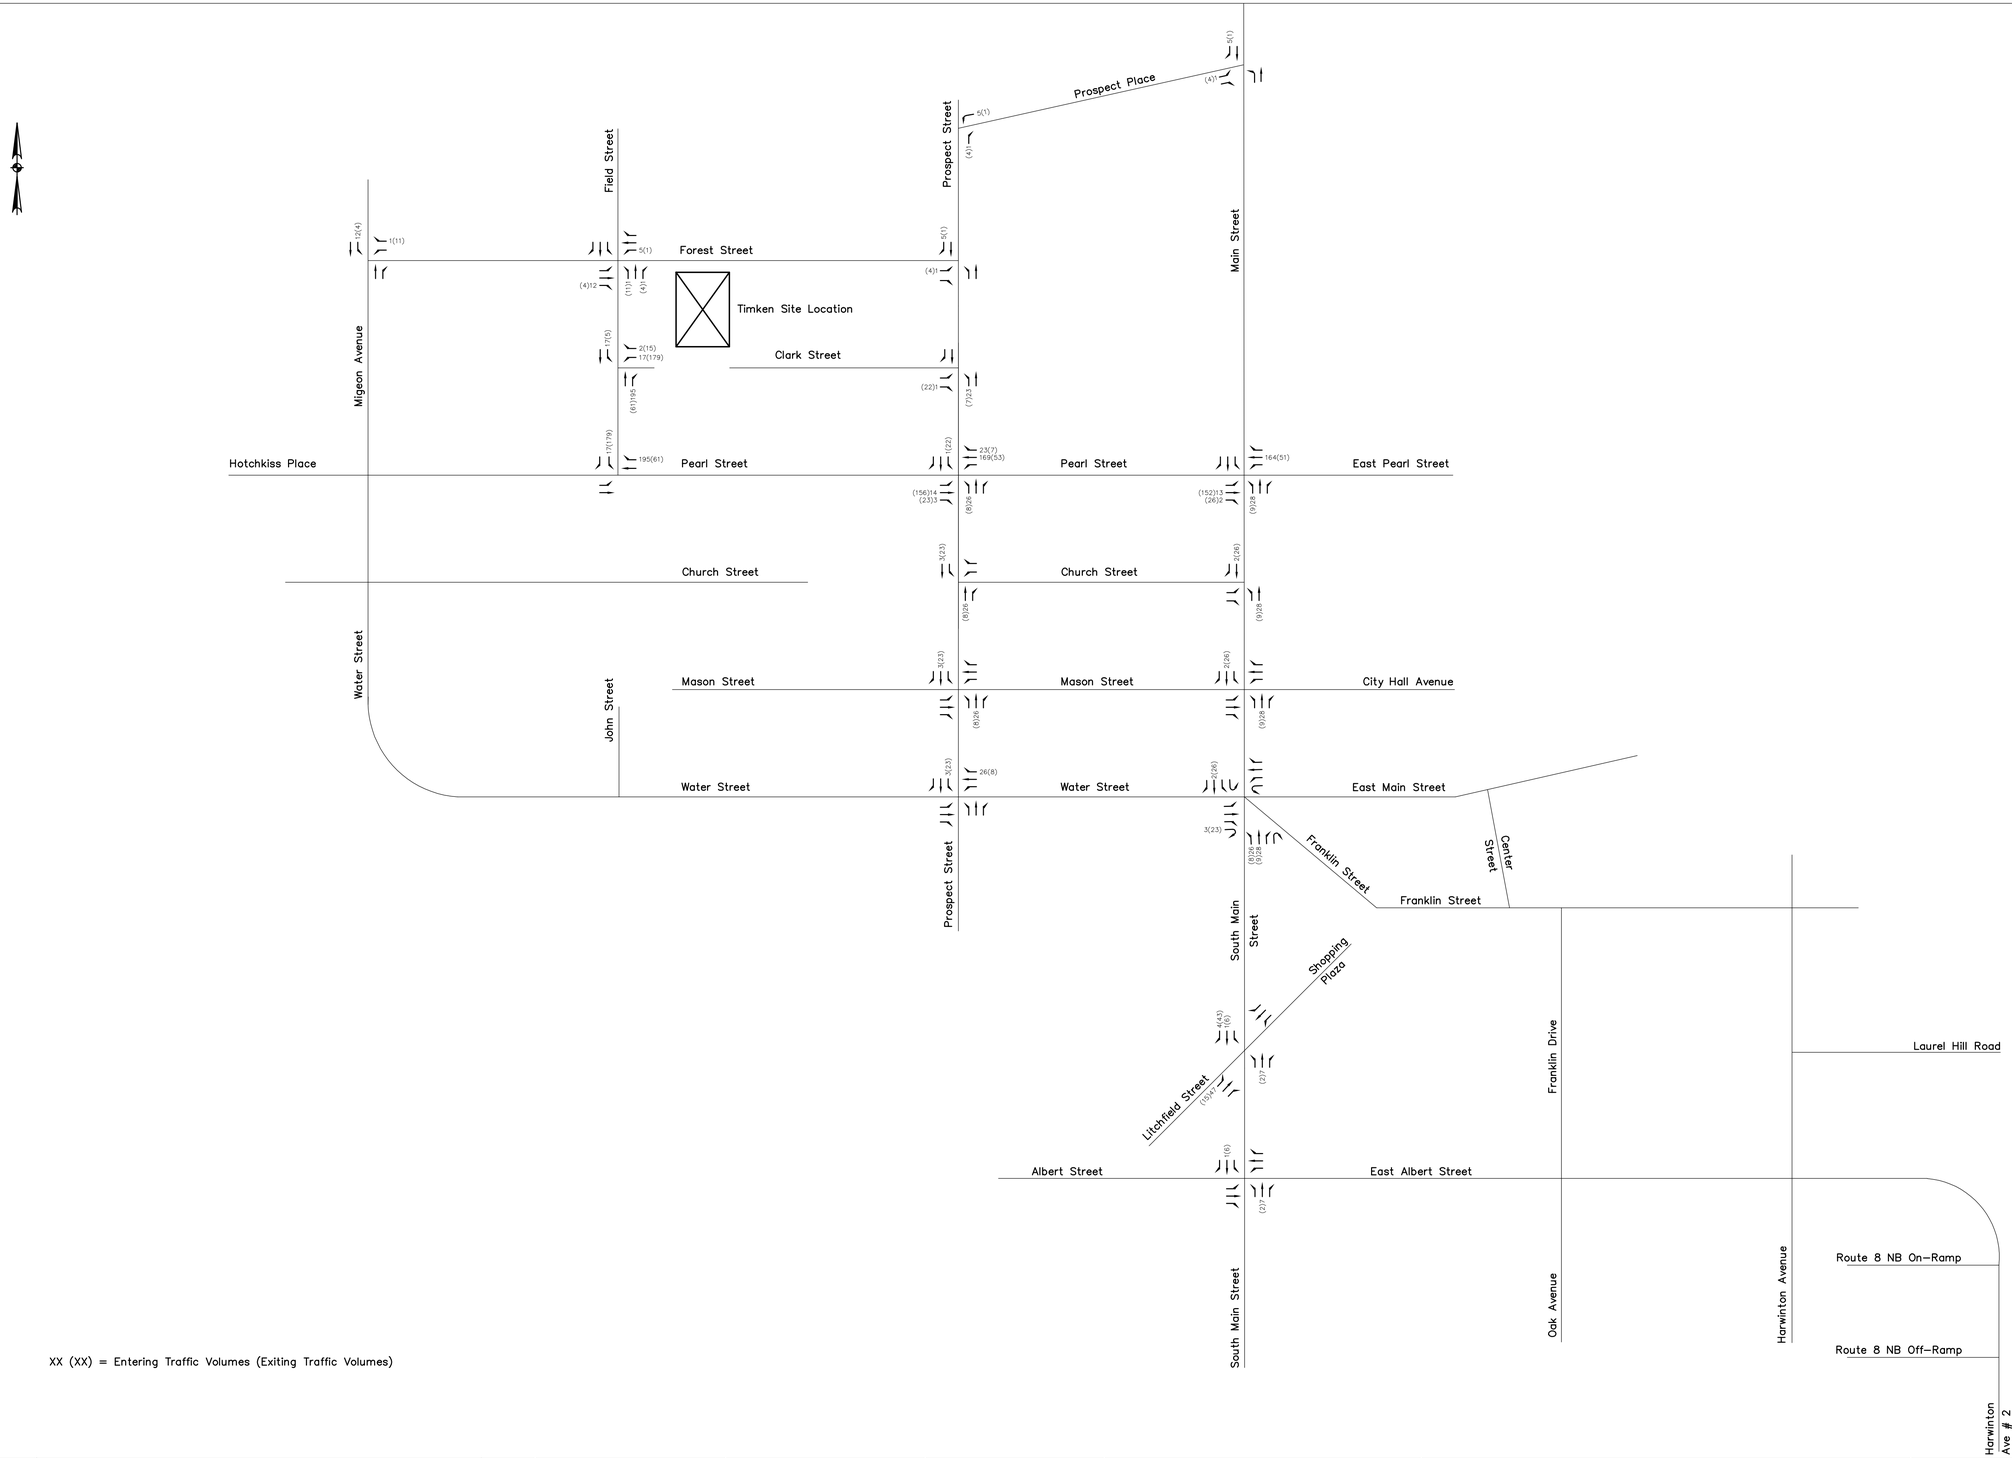

XX (XX) = Entering Traffic Volumes (Exiting Traffic Volumes)

FILE NAME: 00212mds1.dwg 06/24/05 09:12 sulman

REV.	DATE	DESCRIPTION	SHEET NO.
		REVISIONS	

MANUAL REVISIONS TO THIS DOCUMENT ARE PROHIBITED. ALL REVISIONS MUST BE DONE TO ELECTRONIC MEDIA.

NOT TO SCALE

DESIGNER: R.M.
DRAFTER: R.M.
CHECKED BY: S.U.
DATE CHECKED: 9 / 05

PURCELL ASSOCIATES
90 NATIONAL DRIVE
GLASTONBURY CONNECTICUT

PROJECT TITLE: Litchfield Judicial District Courthouse Environmental Impact Evaluation

CADD Torrington tdf.dwg | PLOTTED

TOWN: Torrington, Connecticut

DRAWING TITLE: Traffic Flow Diagram Timken Site Generated AM and PM Peak Hour Volumes

PROJECT NO.:

DRAWING NO.: TFD-4

SHEET NO.:

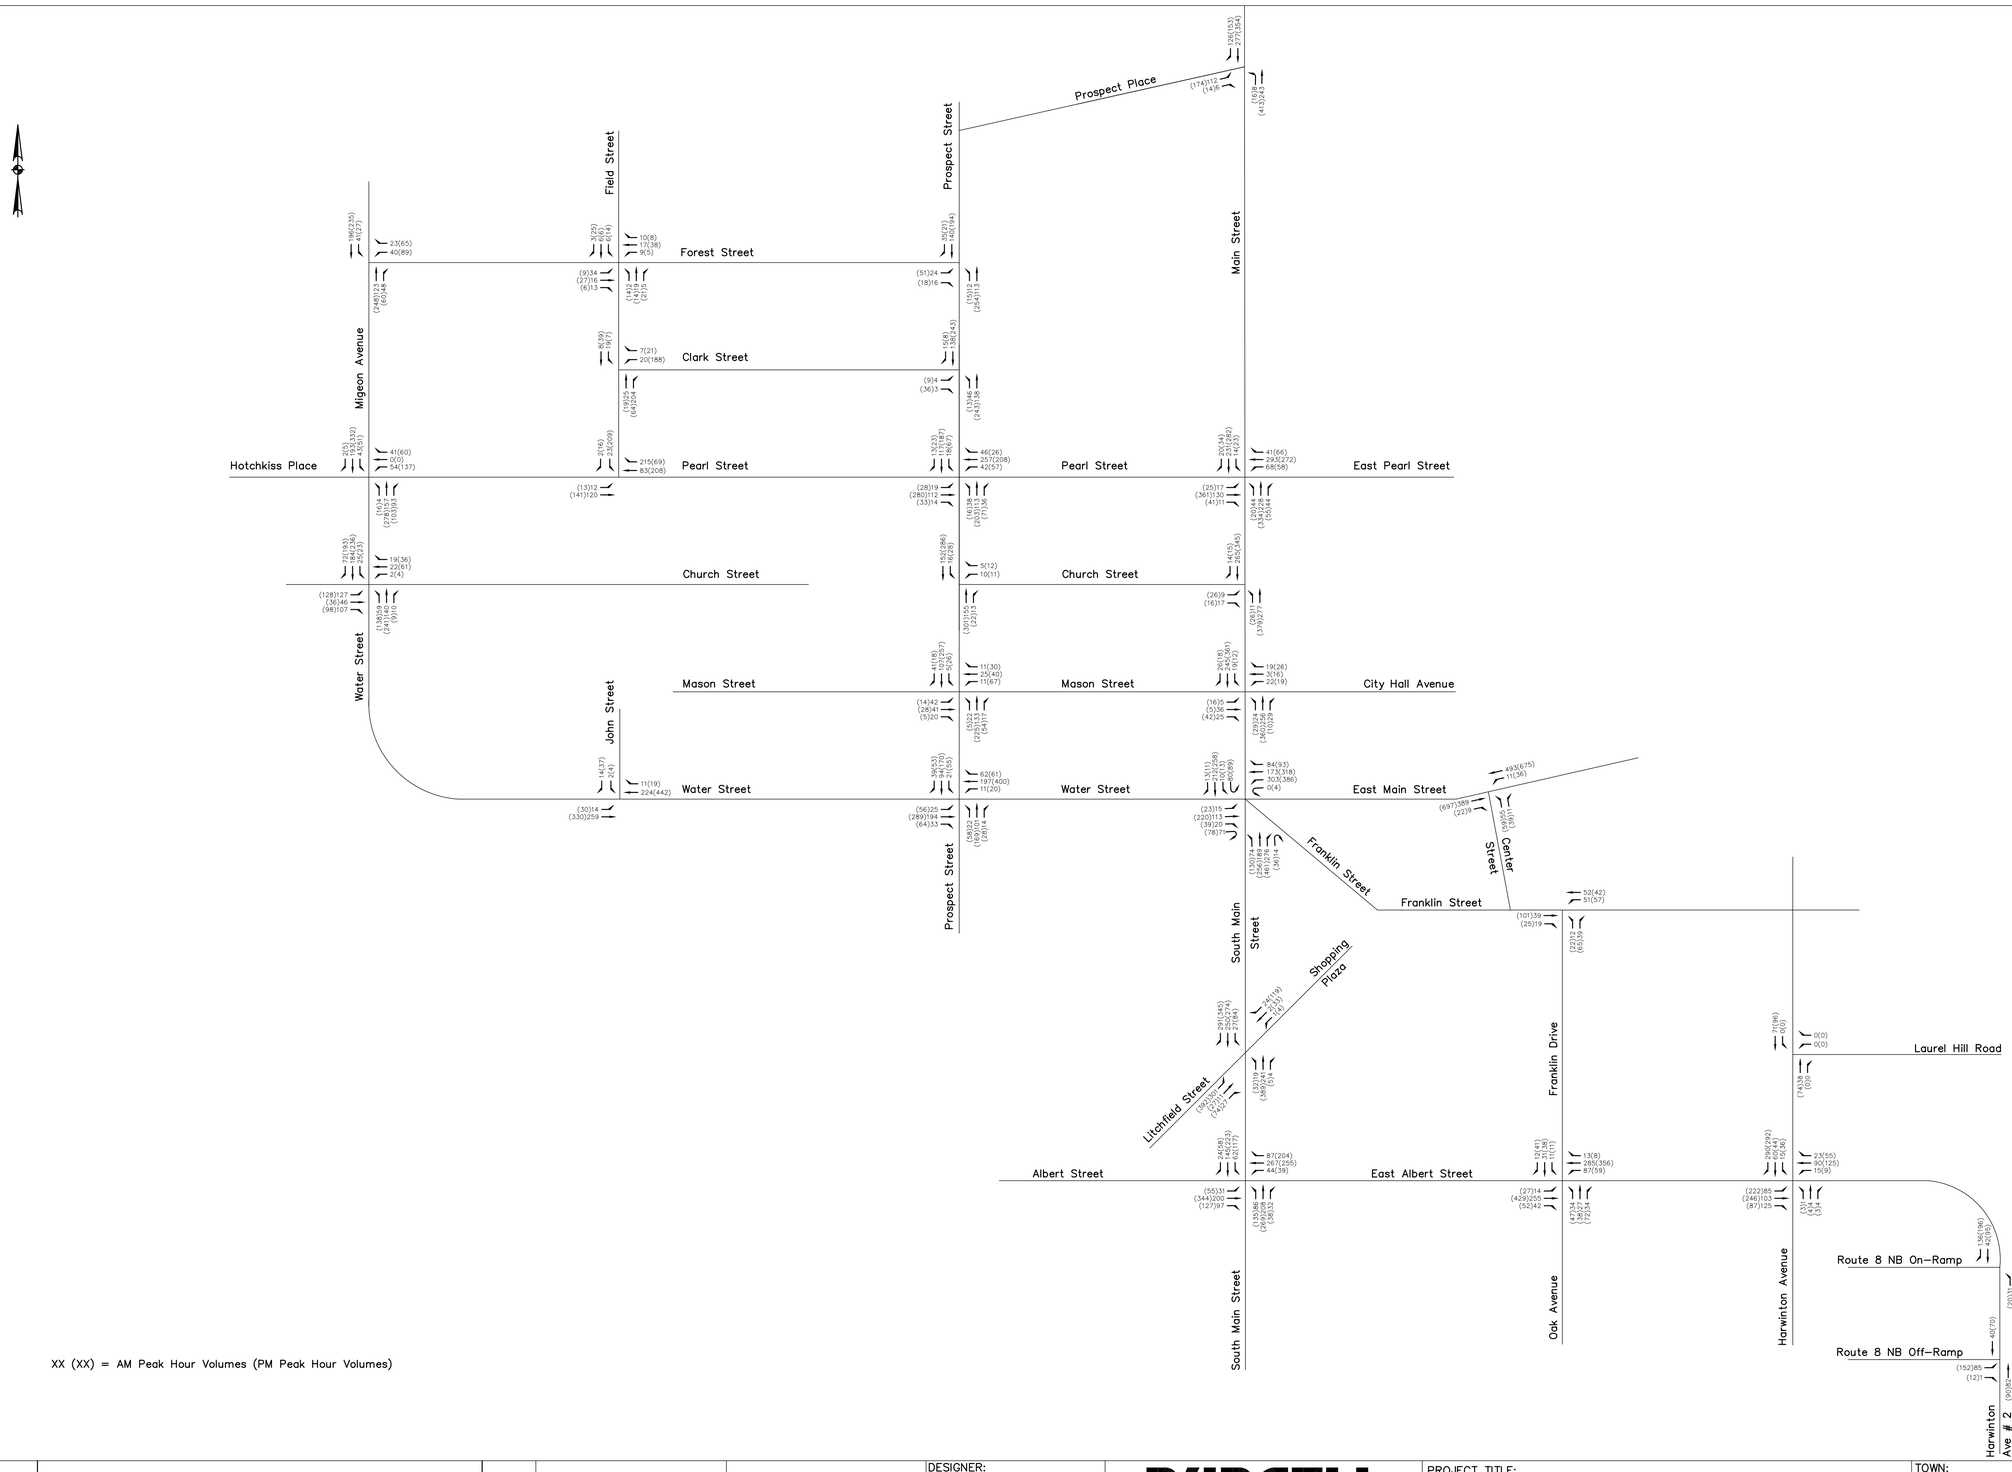

XX (XX) = AM Peak Hour Volumes (PM Peak Hour Volumes)

FILE NAME: 00212mds1.dwg 06/24/05 09:12 sulman

REV.	DATE	DESCRIPTION	SHEET NO.
		REVISIONS	

MANUAL REVISIONS TO THIS DOCUMENT ARE PROHIBITED. ALL REVISIONS MUST BE DONE TO ELECTRONIC MEDIA.

NOT TO SCALE

DESIGNER: R.M.
DRAFTER: R.M.
CHECKED BY: S.U.
DATE CHECKED: 9 / 05

PURCELL ASSOCIATES
90 NATIONAL DRIVE
GLASTONBURY CONNECTICUT

PROJECT TITLE: Litchfield Judicial District Courthouse Environmental Impact Evaluation

CADD Torrington tdf.dwg | PLOTTED

TOWN: Torrington, Connecticut

DRAWING TITLE: Traffic Flow Diagram Timken Site 2010 Combined Conditions

PROJECT NO.:
DRAWING NO.: TFD-5
SHEET NO.:

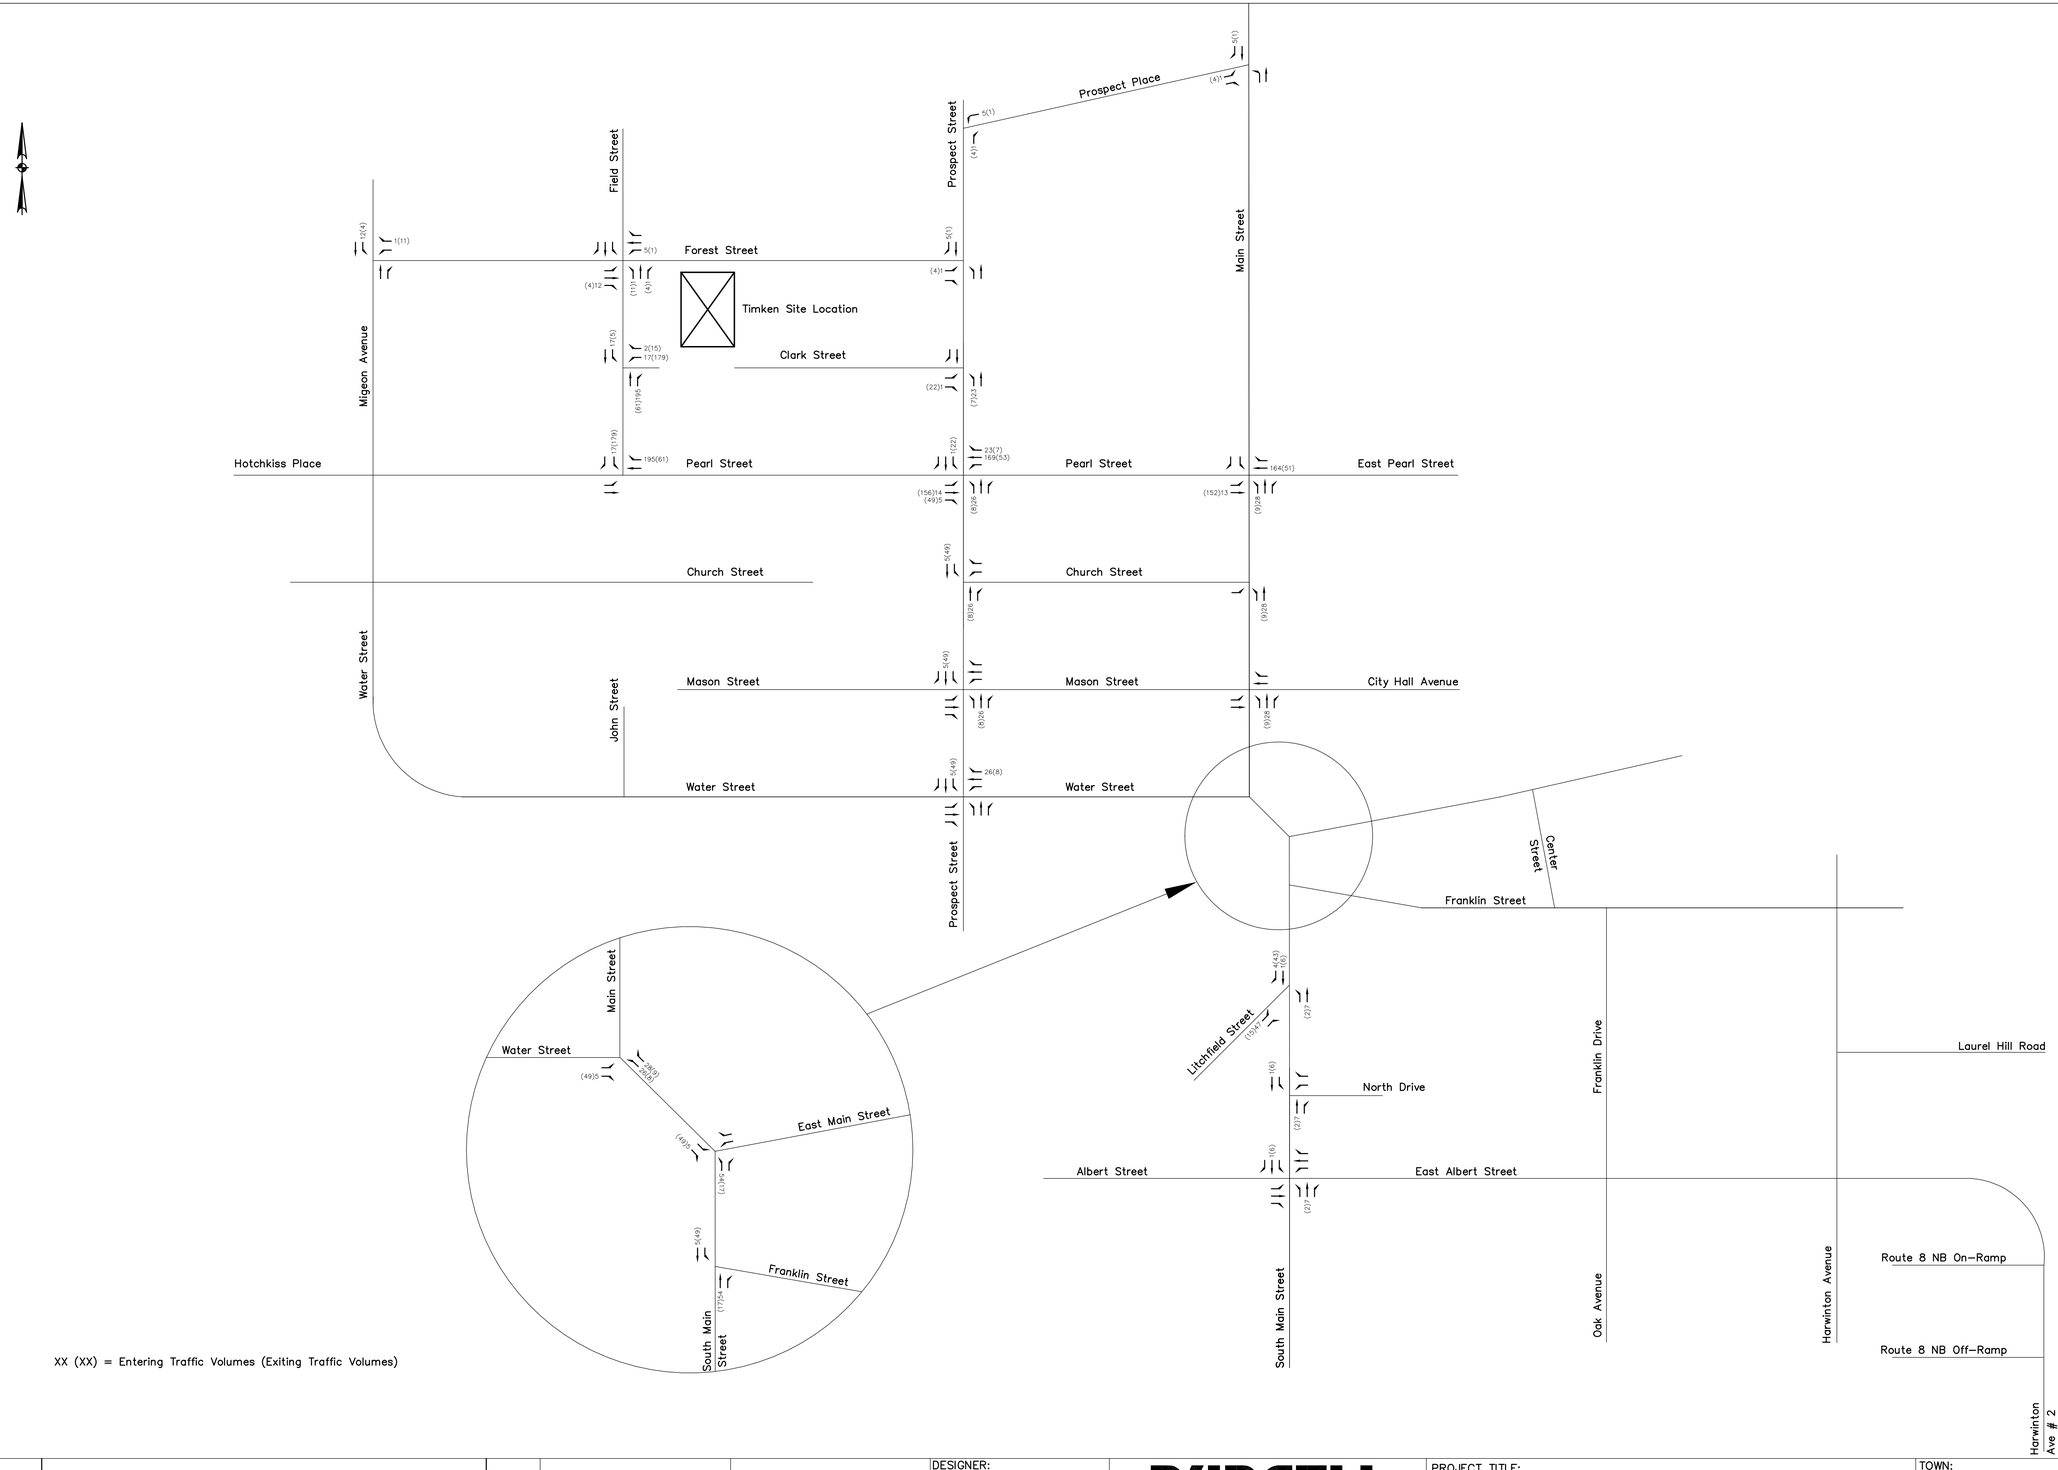

XX (XX) = Entering Traffic Volumes (Exiting Traffic Volumes)

FILE NAME: 00212mds1.dwg 06/24/05 09:12 sulman

REV.	DATE	DESCRIPTION	SHEET NO.
		REVISIONS	

MANUAL REVISIONS TO THIS DOCUMENT ARE PROHIBITED. ALL REVISIONS MUST BE DONE TO ELECTRONIC MEDIA.

NOT TO SCALE

DESIGNER: R.M.
DRAFTER: R.M.
CHECKED BY: S.U.
DATE CHECKED: 9 / 05

PURCELL ASSOCIATES
90 NATIONAL DRIVE
GLASTONBURY CONNECTICUT

PROJECT TITLE: Litchfield Judicial District Courthouse Environmental Impact Evaluation

CADD Torrington tdf.dwg | PLOTTED

TOWN: Torrington, Connecticut

DRAWING TITLE: Traffic Flow Diagram Timken Site Generated AM and PM Peak Hour Volumes

PROJECT NO.:

DRAWING NO.: TFD-6

SHEET NO.:

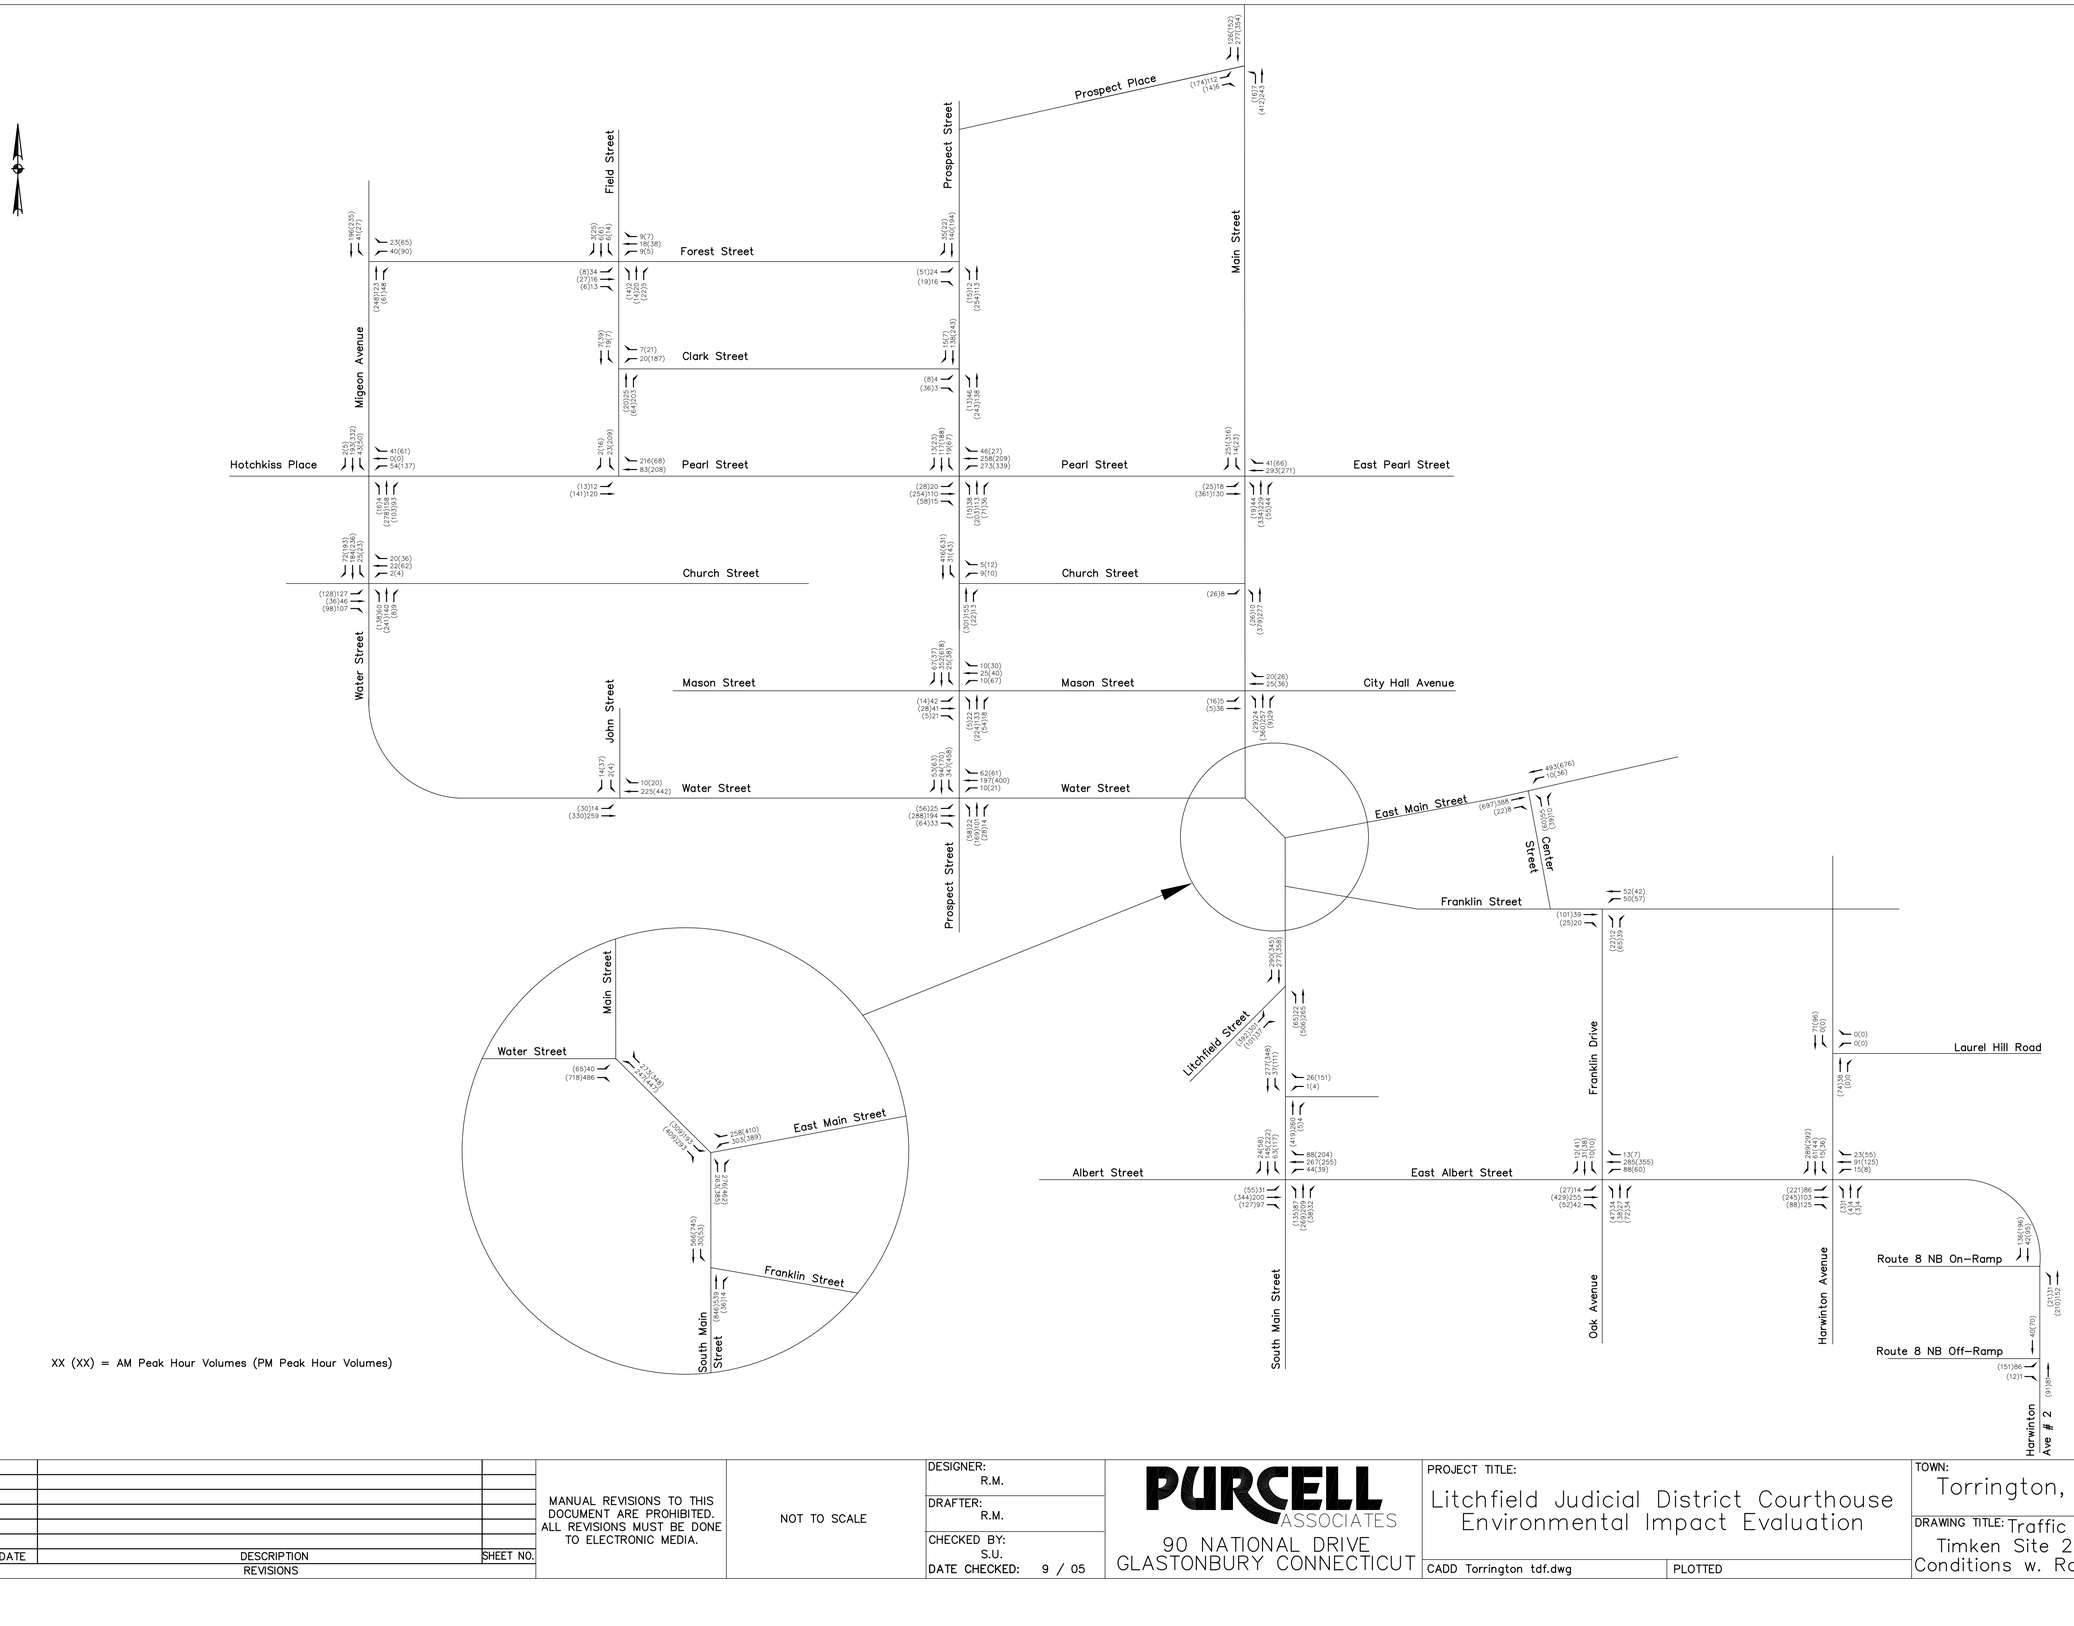

XX (XX) = AM Peak Hour Volumes (PM Peak Hour Volumes)

FILE NAME: 00212mds1.dwg 06/24/05 09:12 sulman

REV.	DATE	DESCRIPTION	SHEET NO.
		REVISIONS	

MANUAL REVISIONS TO THIS DOCUMENT ARE PROHIBITED. ALL REVISIONS MUST BE DONE TO ELECTRONIC MEDIA.

NOT TO SCALE

DESIGNER: R.M.
DRAFTER: R.M.
CHECKED BY: S.U.
DATE CHECKED: 9 / 05

PURCELL ASSOCIATES
90 NATIONAL DRIVE
GLASTONBURY CONNECTICUT

PROJECT TITLE: Litchfield Judicial District Courthouse Environmental Impact Evaluation

CADD Torrington tdf.dwg | PLOTTED

TOWN: Torrington, Connecticut

DRAWING TITLE: Traffic Flow Diagram Timken Site 2010 Combined Conditions w. Rdwy Improvements

PROJECT NO.:

DRAWING NO.: TFD-7

SHEET NO.:

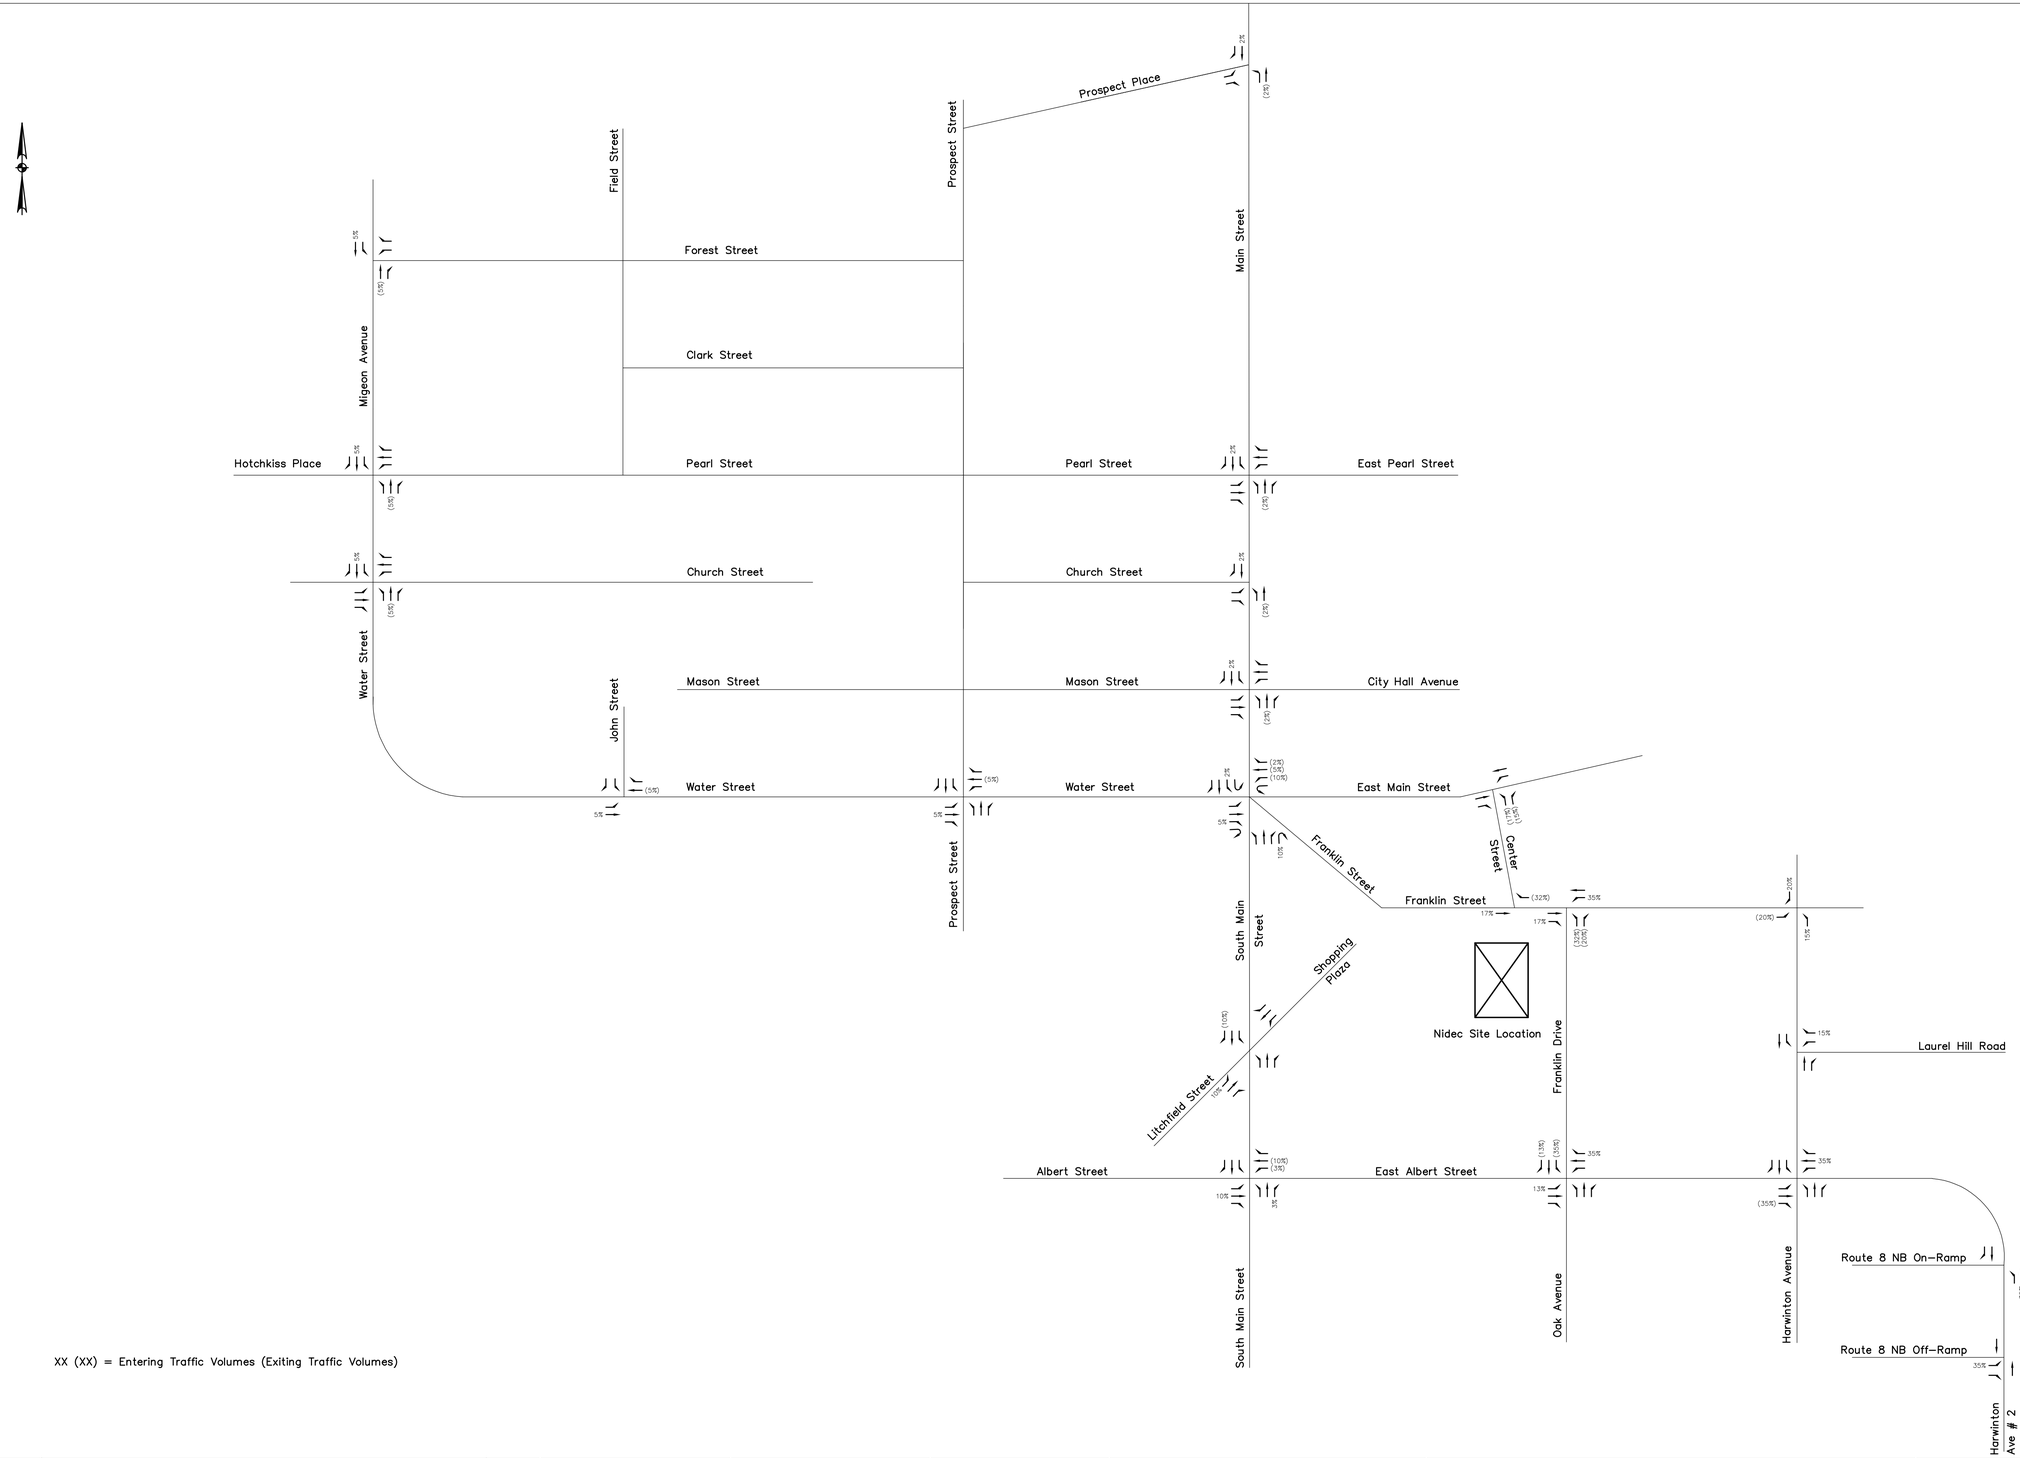

XX (XX) = Entering Traffic Volumes (Exiting Traffic Volumes)

FILE NAME: 00212mds1.dwg 06/24/05 09:12 sulman

REV.	DATE	DESCRIPTION	SHEET NO.
		REVISIONS	

MANUAL REVISIONS TO THIS DOCUMENT ARE PROHIBITED. ALL REVISIONS MUST BE DONE TO ELECTRONIC MEDIA.

NOT TO SCALE

DESIGNER: R.M.
DRAFTER: R.M.
CHECKED BY: S.U.
DATE CHECKED: 9 / 05

PURCELL ASSOCIATES
90 NATIONAL DRIVE
GLASTONBURY CONNECTICUT

PROJECT TITLE: Litchfield Judicial District Courthouse Environmental Impact Evaluation

CADD Torrington tdf.dwg | PLOTTED

TOWN: Torrington, Connecticut

DRAWING TITLE: Traffic Flow Diagram Nidec Site Generated AM and PM Peak Hour Percentages

PROJECT NO.:

DRAWING NO.: TFD-8

SHEET NO.:

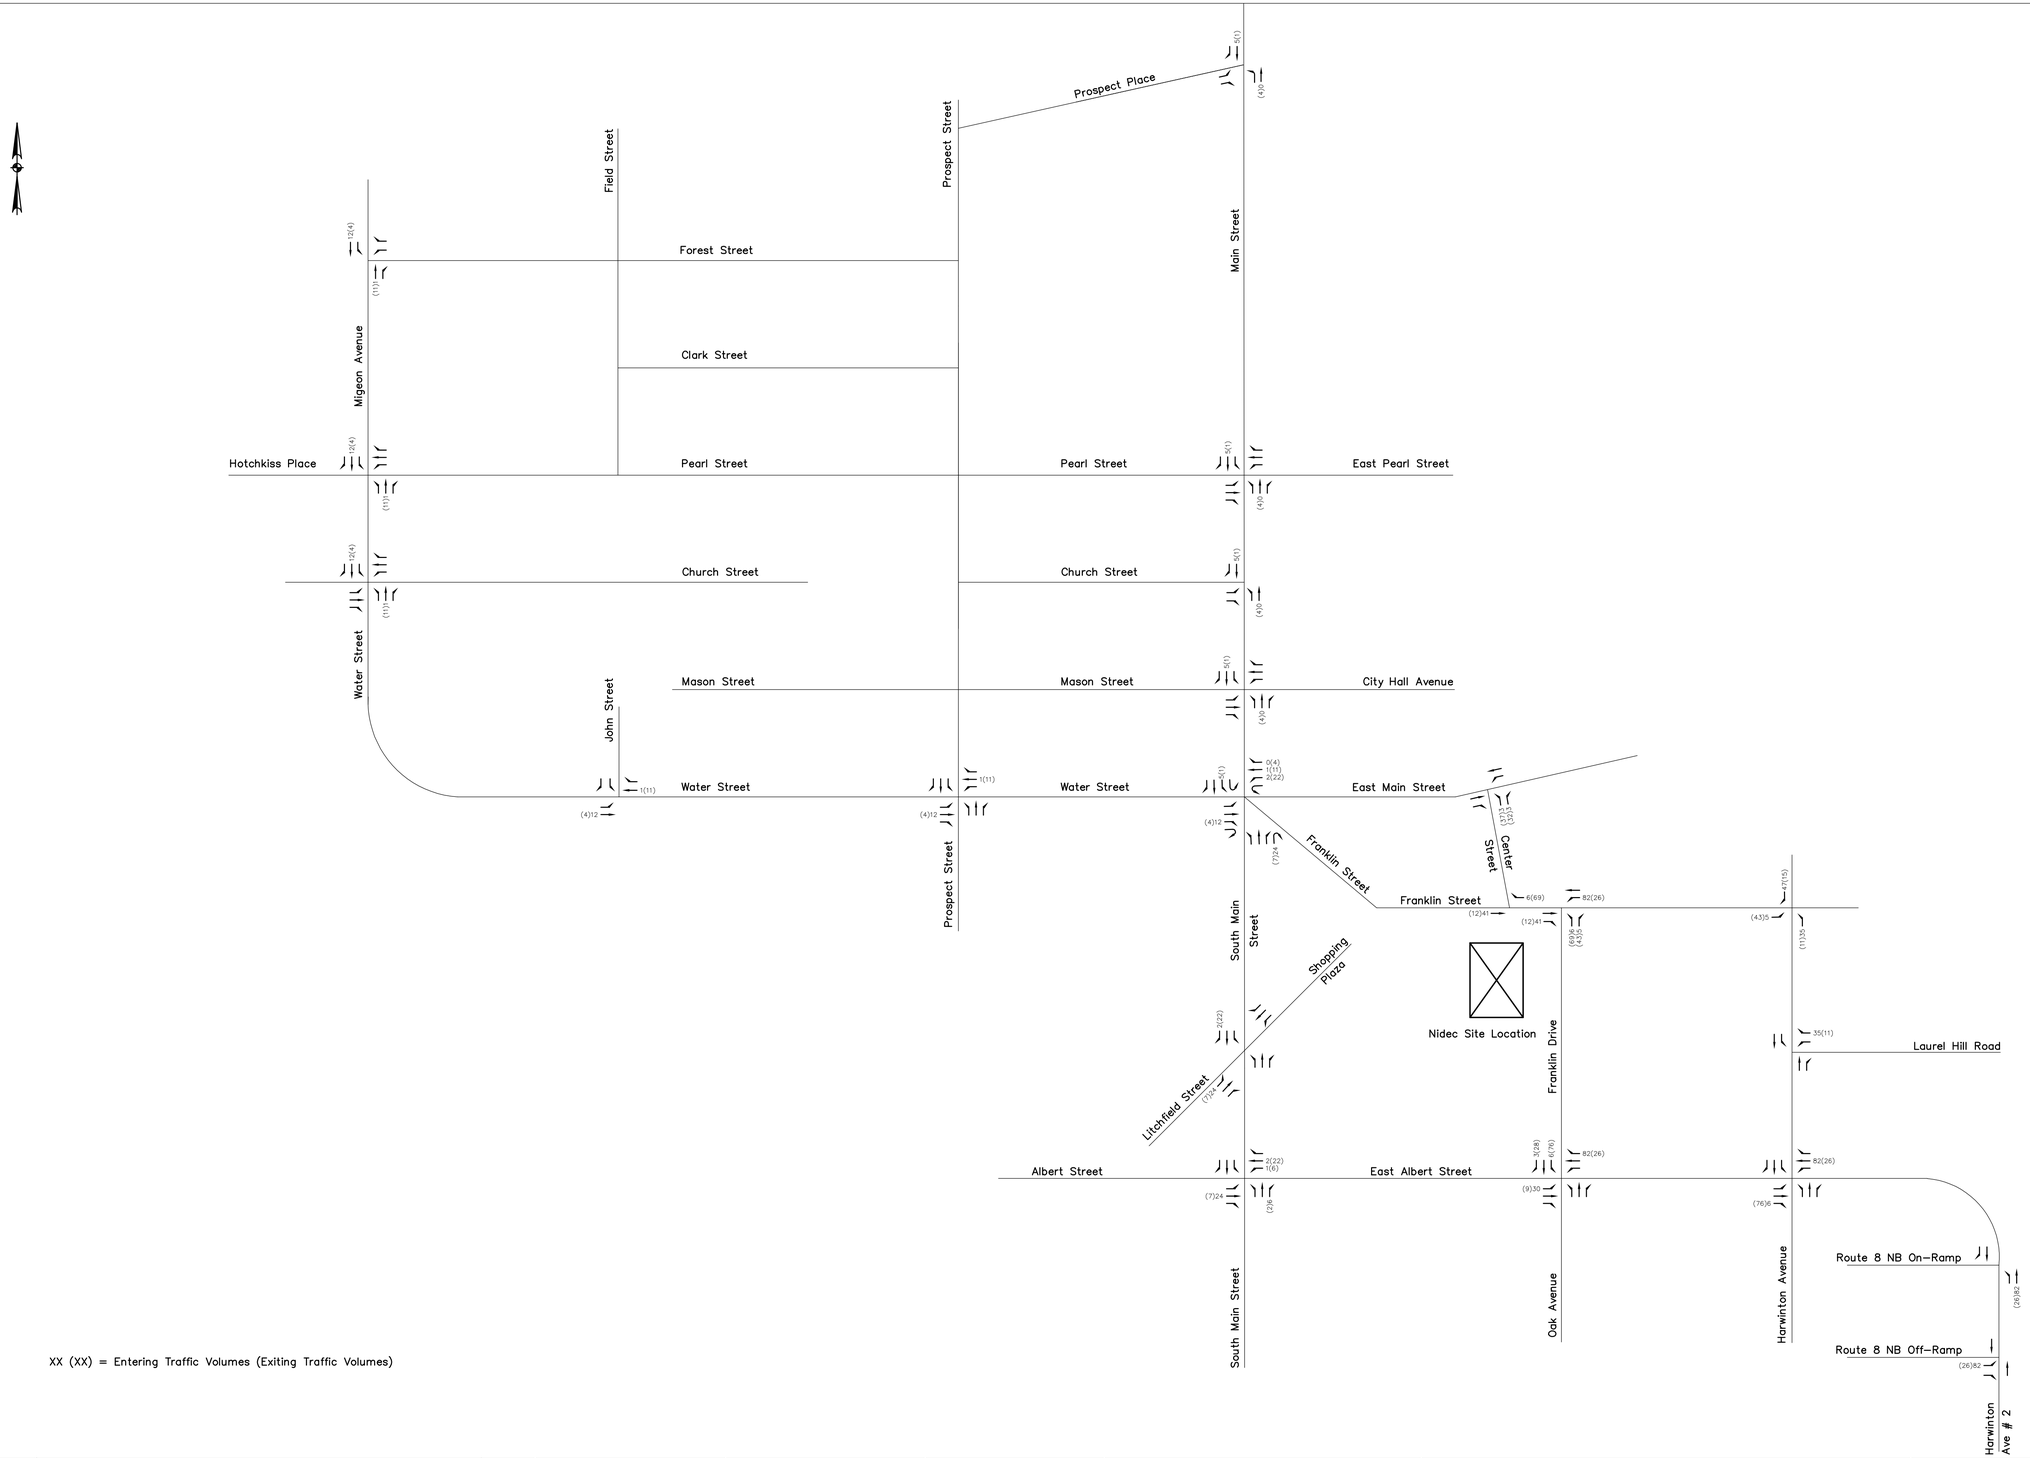

XX (XX) = Entering Traffic Volumes (Exiting Traffic Volumes)

FILE NAME: 00212mds1.dwg 06/24/05 09:12 sulman

REV.	DATE	DESCRIPTION	SHEET NO.
		REVISIONS	

MANUAL REVISIONS TO THIS DOCUMENT ARE PROHIBITED. ALL REVISIONS MUST BE DONE TO ELECTRONIC MEDIA.

NOT TO SCALE

DESIGNER: R.M.
DRAFTER: R.M.
CHECKED BY: S.U.
DATE CHECKED: 9 / 05

PURCELL ASSOCIATES
90 NATIONAL DRIVE
GLASTONBURY CONNECTICUT

PROJECT TITLE: Litchfield Judicial District Courthouse Environmental Impact Evaluation

CADD Torrington tdf.dwg | PLOTTED

TOWN: Torrington, Connecticut

DRAWING TITLE: Traffic Flow Diagram Nidec Site Generated AM and PM Peak Hour Volumes

PROJECT NO.:

DRAWING NO.: TFD-9

SHEET NO.:

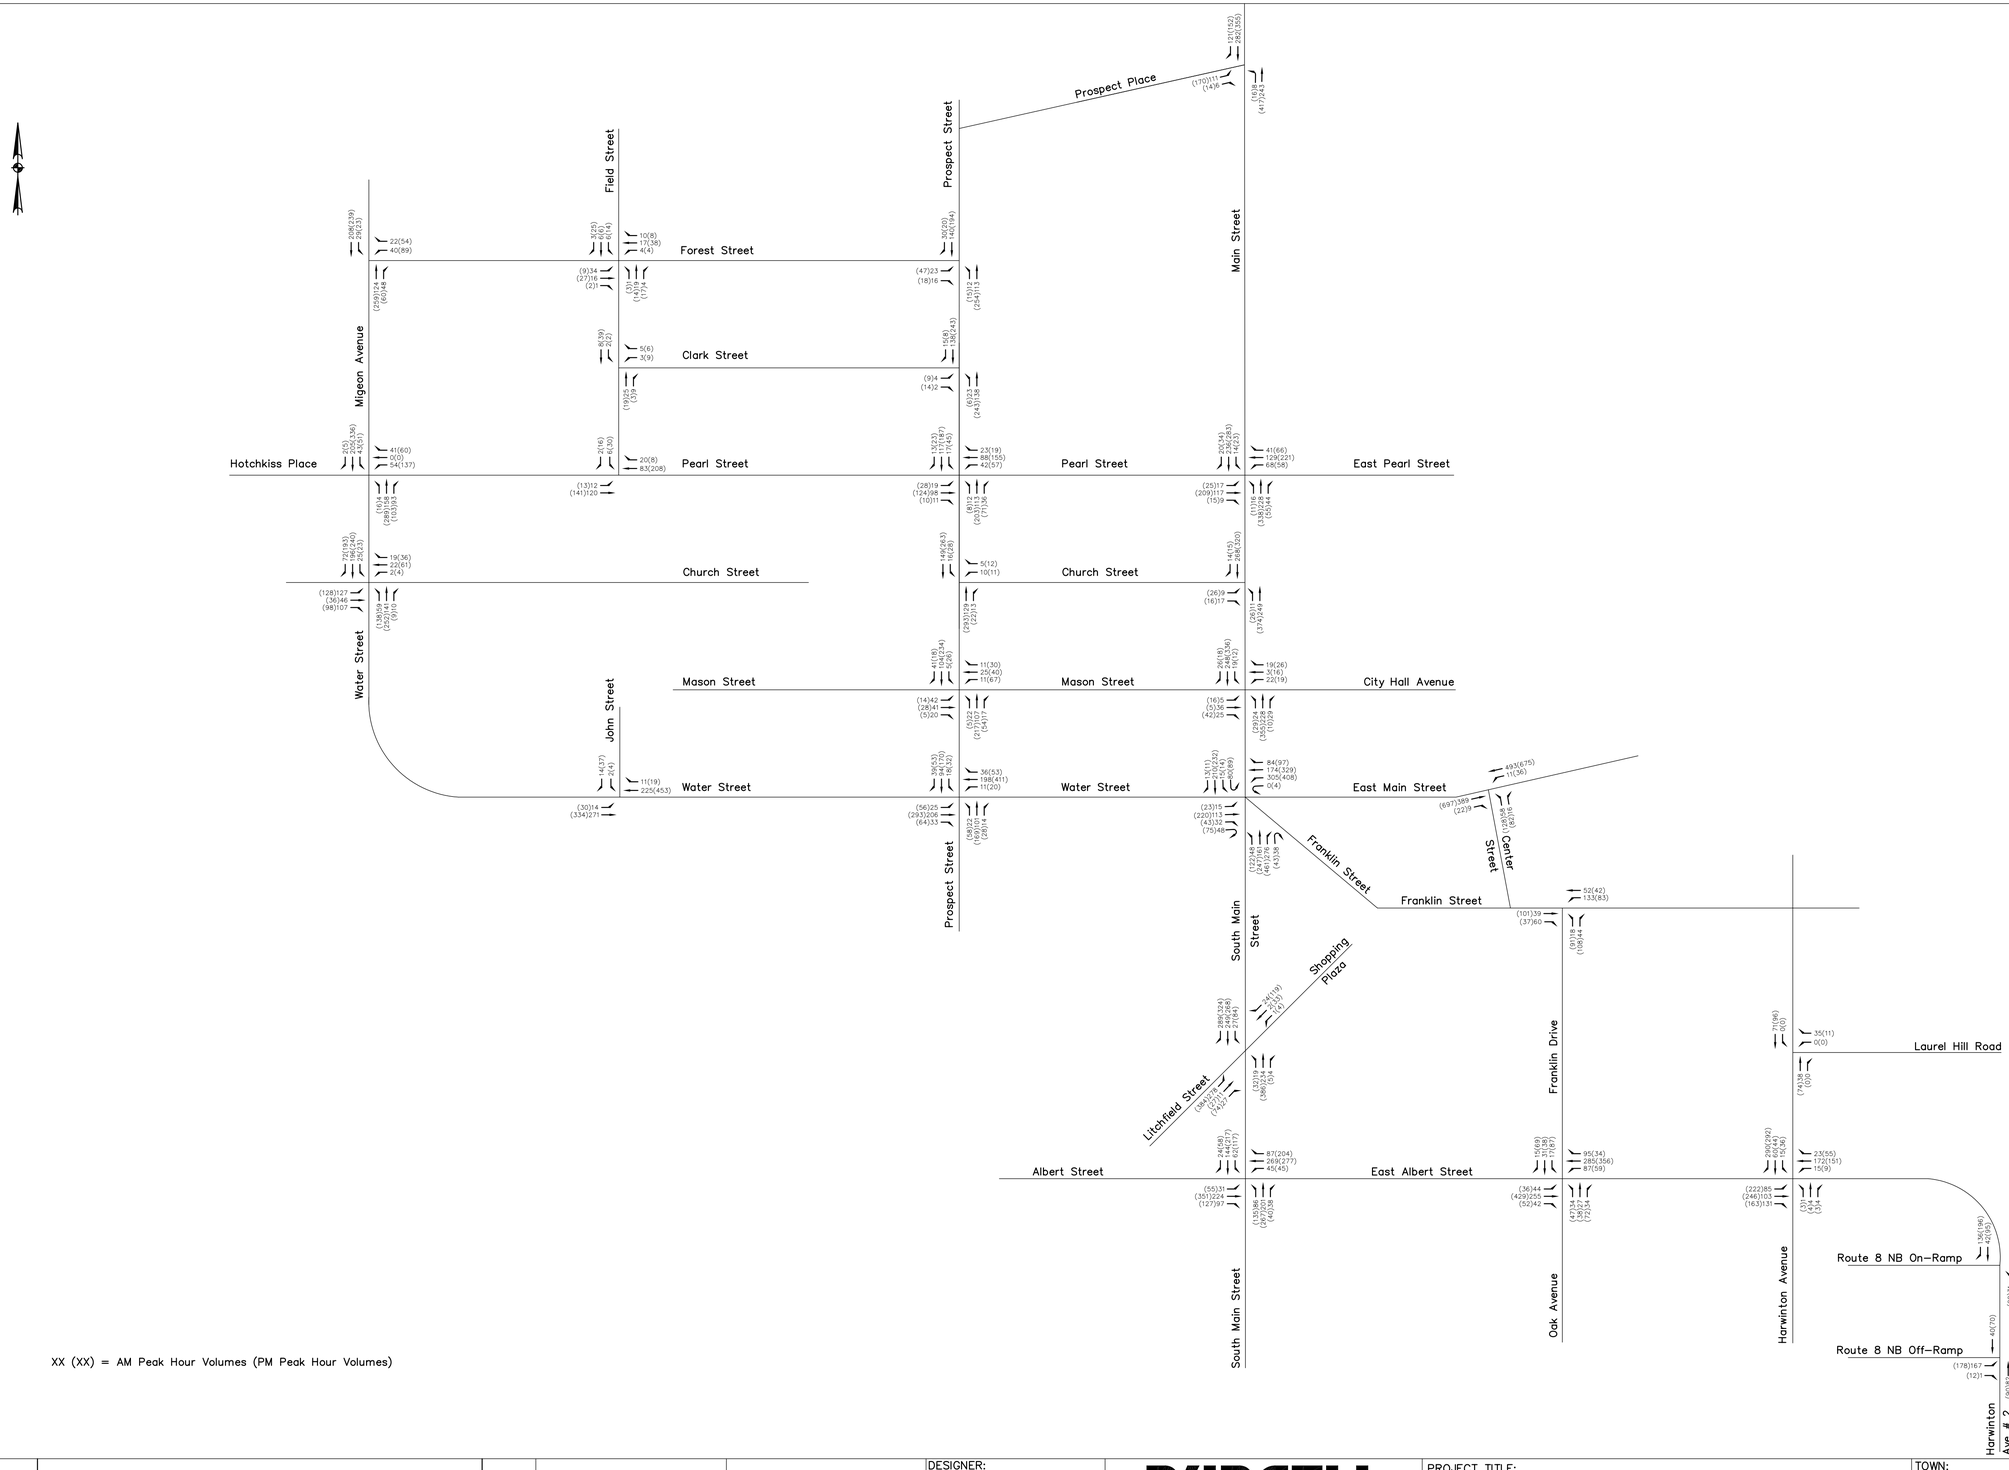

XX (XX) = AM Peak Hour Volumes (PM Peak Hour Volumes)

REV.	DATE	DESCRIPTION	SHEET NO.
		REVISIONS	

MANUAL REVISIONS TO THIS DOCUMENT ARE PROHIBITED. ALL REVISIONS MUST BE DONE TO ELECTRONIC MEDIA.

NOT TO SCALE

DESIGNER: R.M.
DRAFTER: R.M.
CHECKED BY: S.U.
DATE CHECKED: 9 / 05

PURCELL ASSOCIATES
90 NATIONAL DRIVE
GLASTONBURY CONNECTICUT

PROJECT TITLE: Litchfield Judicial District Courthouse Environmental Impact Evaluation

CADD Torrington tdf.dwg | PLOTTED

TOWN: Torrington, Connecticut

DRAWING TITLE: Traffic Flow Diagram Nidec Site 2008 Combined Conditions

PROJECT NO.:
DRAWING NO.: TFD-10
SHEET NO.:

FILE NAME: 00212mds1.dwg 06/24/05 09:12 sulman

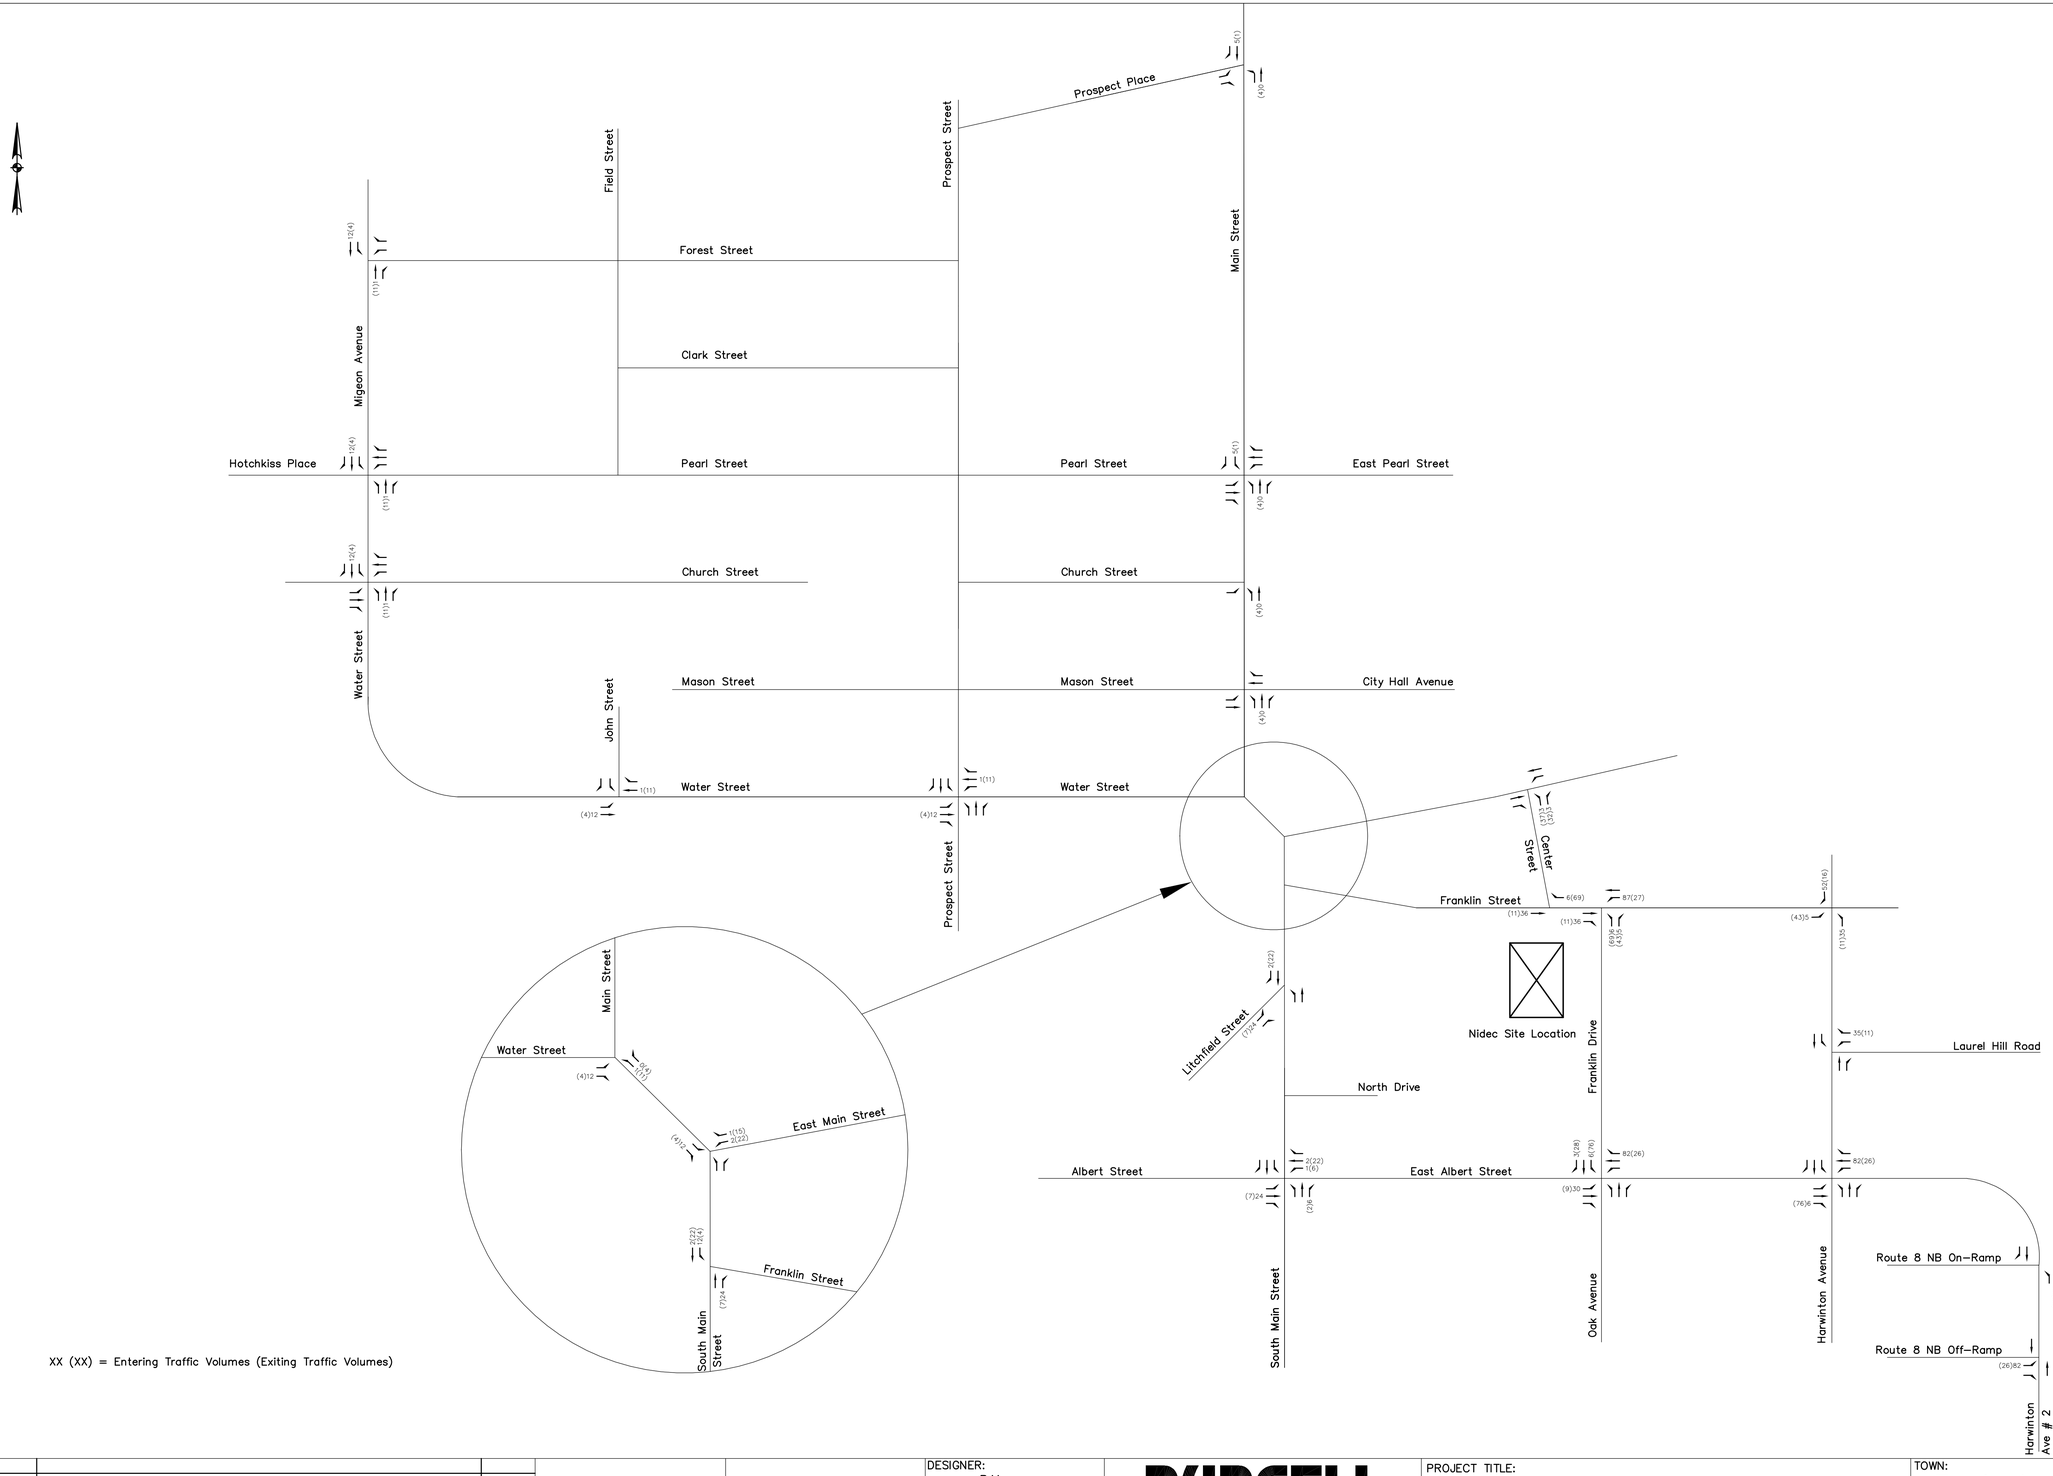

XX (XX) = Entering Traffic Volumes (Exiting Traffic Volumes)

REV.	DATE	DESCRIPTION	SHEET NO.

REVISIONS

MANUAL REVISIONS TO THIS DOCUMENT ARE PROHIBITED. ALL REVISIONS MUST BE DONE TO ELECTRONIC MEDIA.

NOT TO SCALE

DESIGNER: R.M.
DRAFTER: R.M.
CHECKED BY: S.U.
DATE CHECKED: 9 / 05

PURCELL ASSOCIATES
90 NATIONAL DRIVE
GLASTONBURY CONNECTICUT

PROJECT TITLE:
Litchfield Judicial District Courthouse
Environmental Impact Evaluation

CADD Torrington tdf.dwg | PLOTTED

TOWN: Torrington, Connecticut

DRAWING TITLE: Traffic Flow Diagram
Nidec Site Generated
AM and PM Peak Hour Volumes

PROJECT NO.:
DRAWING NO.: TFD-11
SHEET NO.:

FILE NAME: 00212mds1.dwg 06/24/05 09:12 sulman

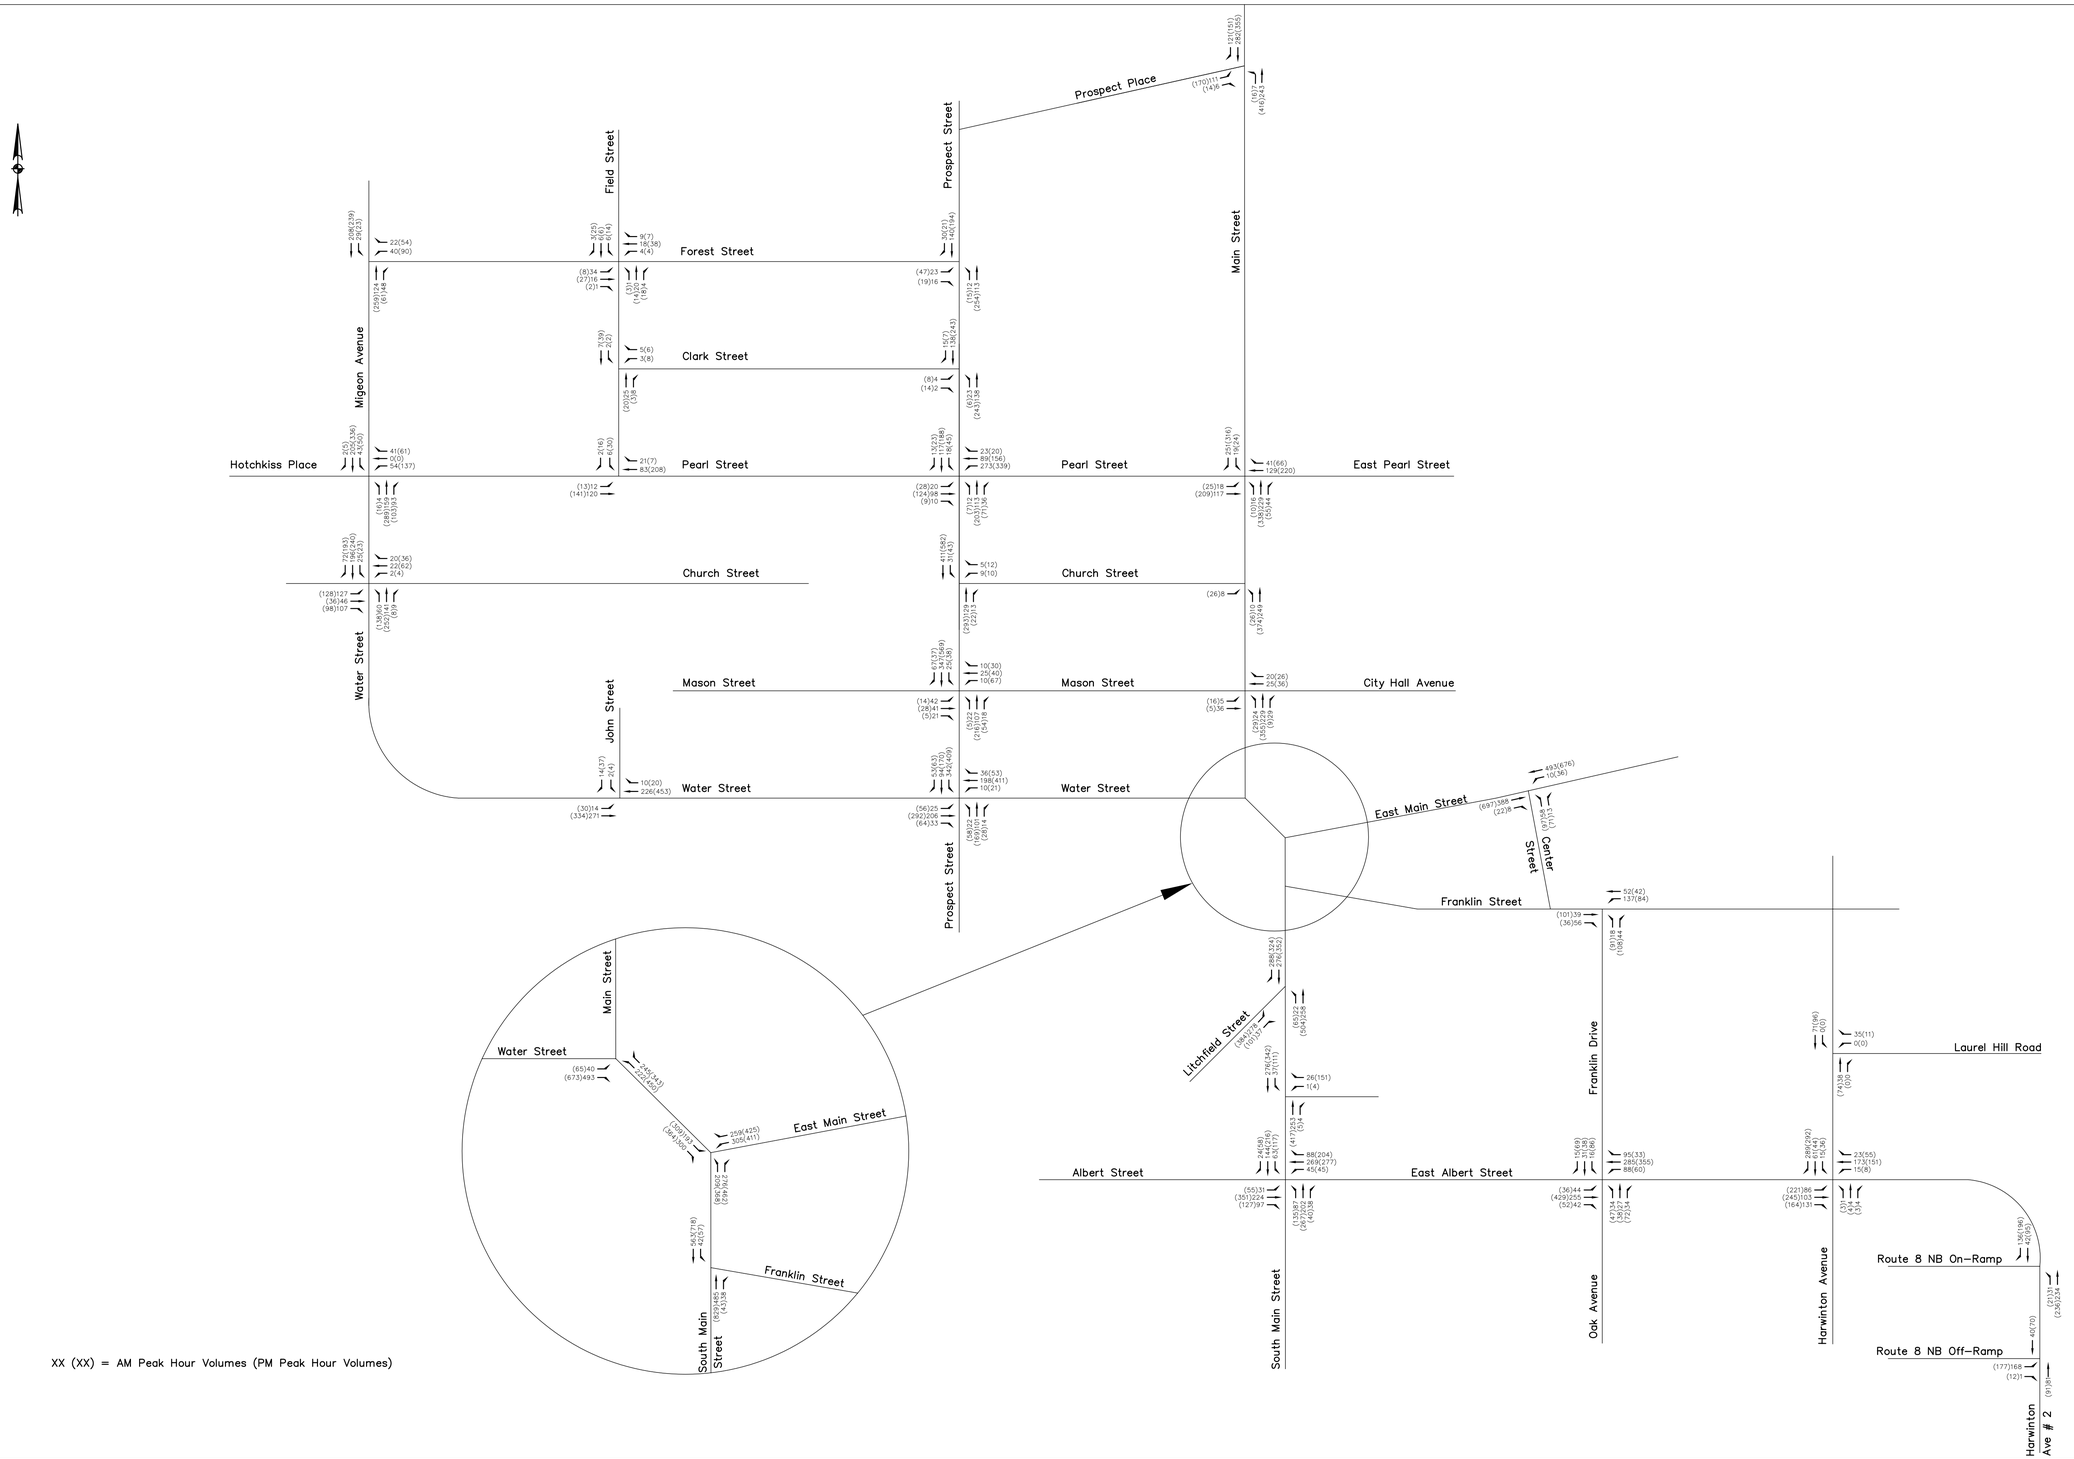

FILE NAME: 00212mds1.dwg 06/24/05 09:12 sulman

REV.	DATE	DESCRIPTION	SHEET NO.
		REVISIONS	

MANUAL REVISIONS TO THIS DOCUMENT ARE PROHIBITED. ALL REVISIONS MUST BE DONE TO ELECTRONIC MEDIA.

NOT TO SCALE

DESIGNER: R.M.
DRAFTER: R.M.
CHECKED BY: S.U.
DATE CHECKED: 9 / 05

PURCELL ASSOCIATES
90 NATIONAL DRIVE
GLASTONBURY CONNECTICUT

PROJECT TITLE: Litchfield Judicial District Courthouse Environmental Impact Evaluation

CADD Torrington tdf.dwg | PLOTTED

TOWN: Torrington, Connecticut

DRAWING TITLE: Traffic Flow Diagram Nidec Site 2010 Combined Conditions w. Rdwy Improvements

PROJECT NO.:
DRAWING NO.: TFD-12
SHEET NO.:

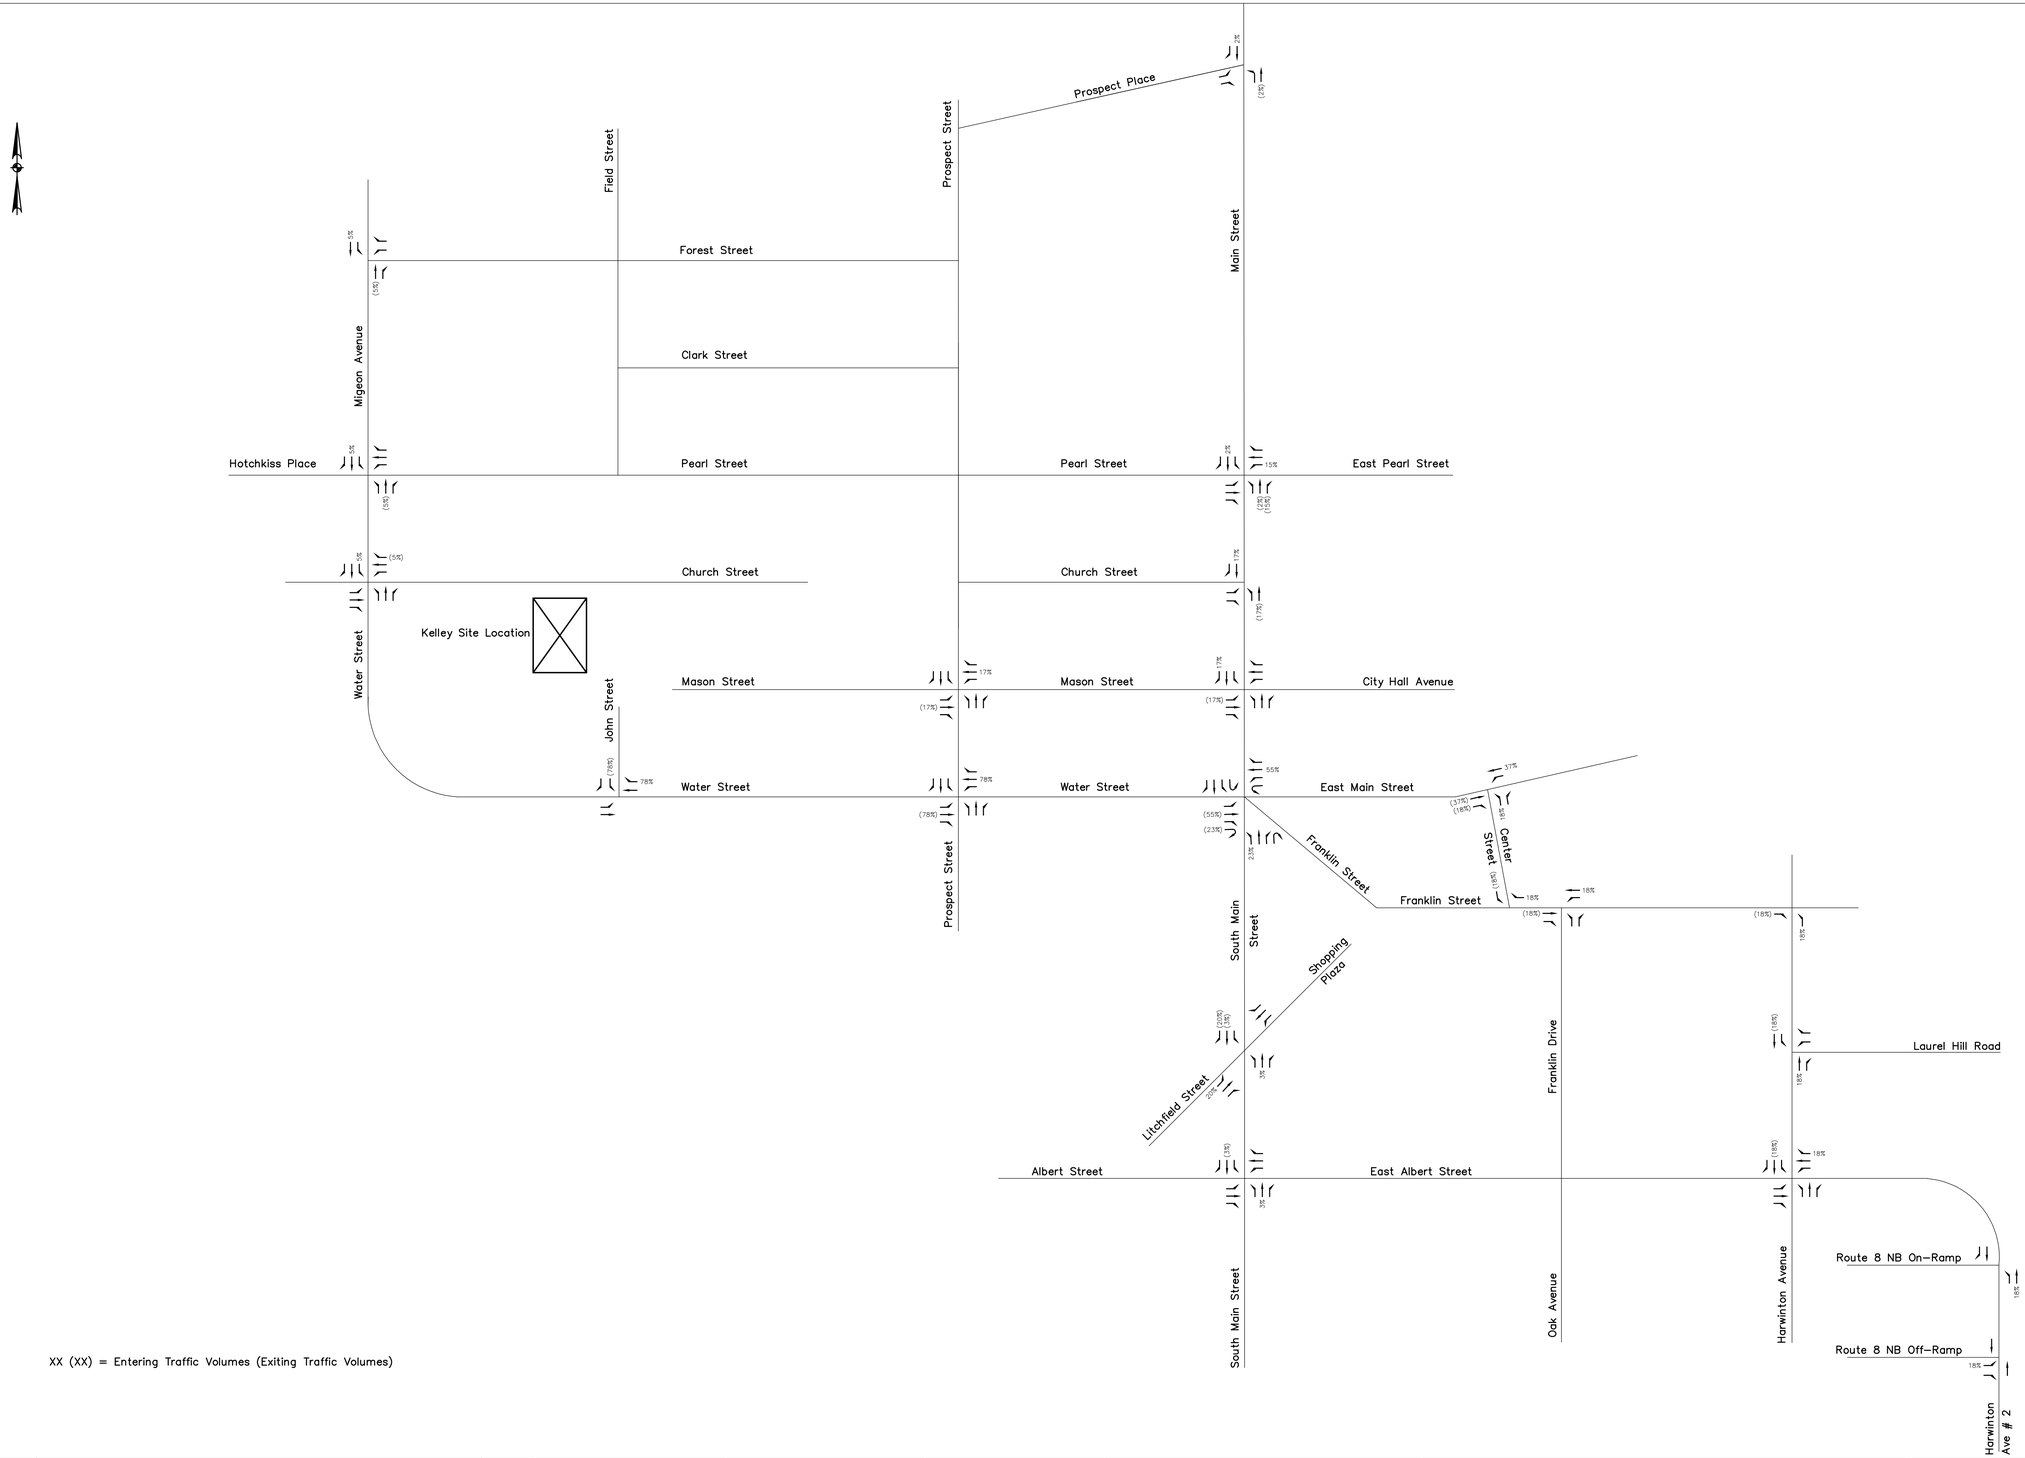

XX (XX) = Entering Traffic Volumes (Exiting Traffic Volumes)

FILE NAME: 00212mds1.dwg 06/24/05 09:12 sulman

REV.	DATE	DESCRIPTION	SHEET NO.

REVISIONS

MANUAL REVISIONS TO THIS DOCUMENT ARE PROHIBITED. ALL REVISIONS MUST BE DONE TO ELECTRONIC MEDIA.

NOT TO SCALE

DESIGNER: R.M.
DRAFTER: R.M.
CHECKED BY: S.U.
DATE CHECKED: 9 / 05

PURCELL ASSOCIATES
90 NATIONAL DRIVE
GLASTONBURY CONNECTICUT

PROJECT TITLE: Litchfield Judicial District Courthouse Environmental Impact Evaluation

CADD Torrington tdf.dwg | PLOTTED

TOWN: Torrington, Connecticut

DRAWING TITLE: Traffic Flow Diagram Kelley Site Generated AM and PM Peak Hour Percentages

PROJECT NO.:

DRAWING NO.: TFD-13

SHEET NO.:

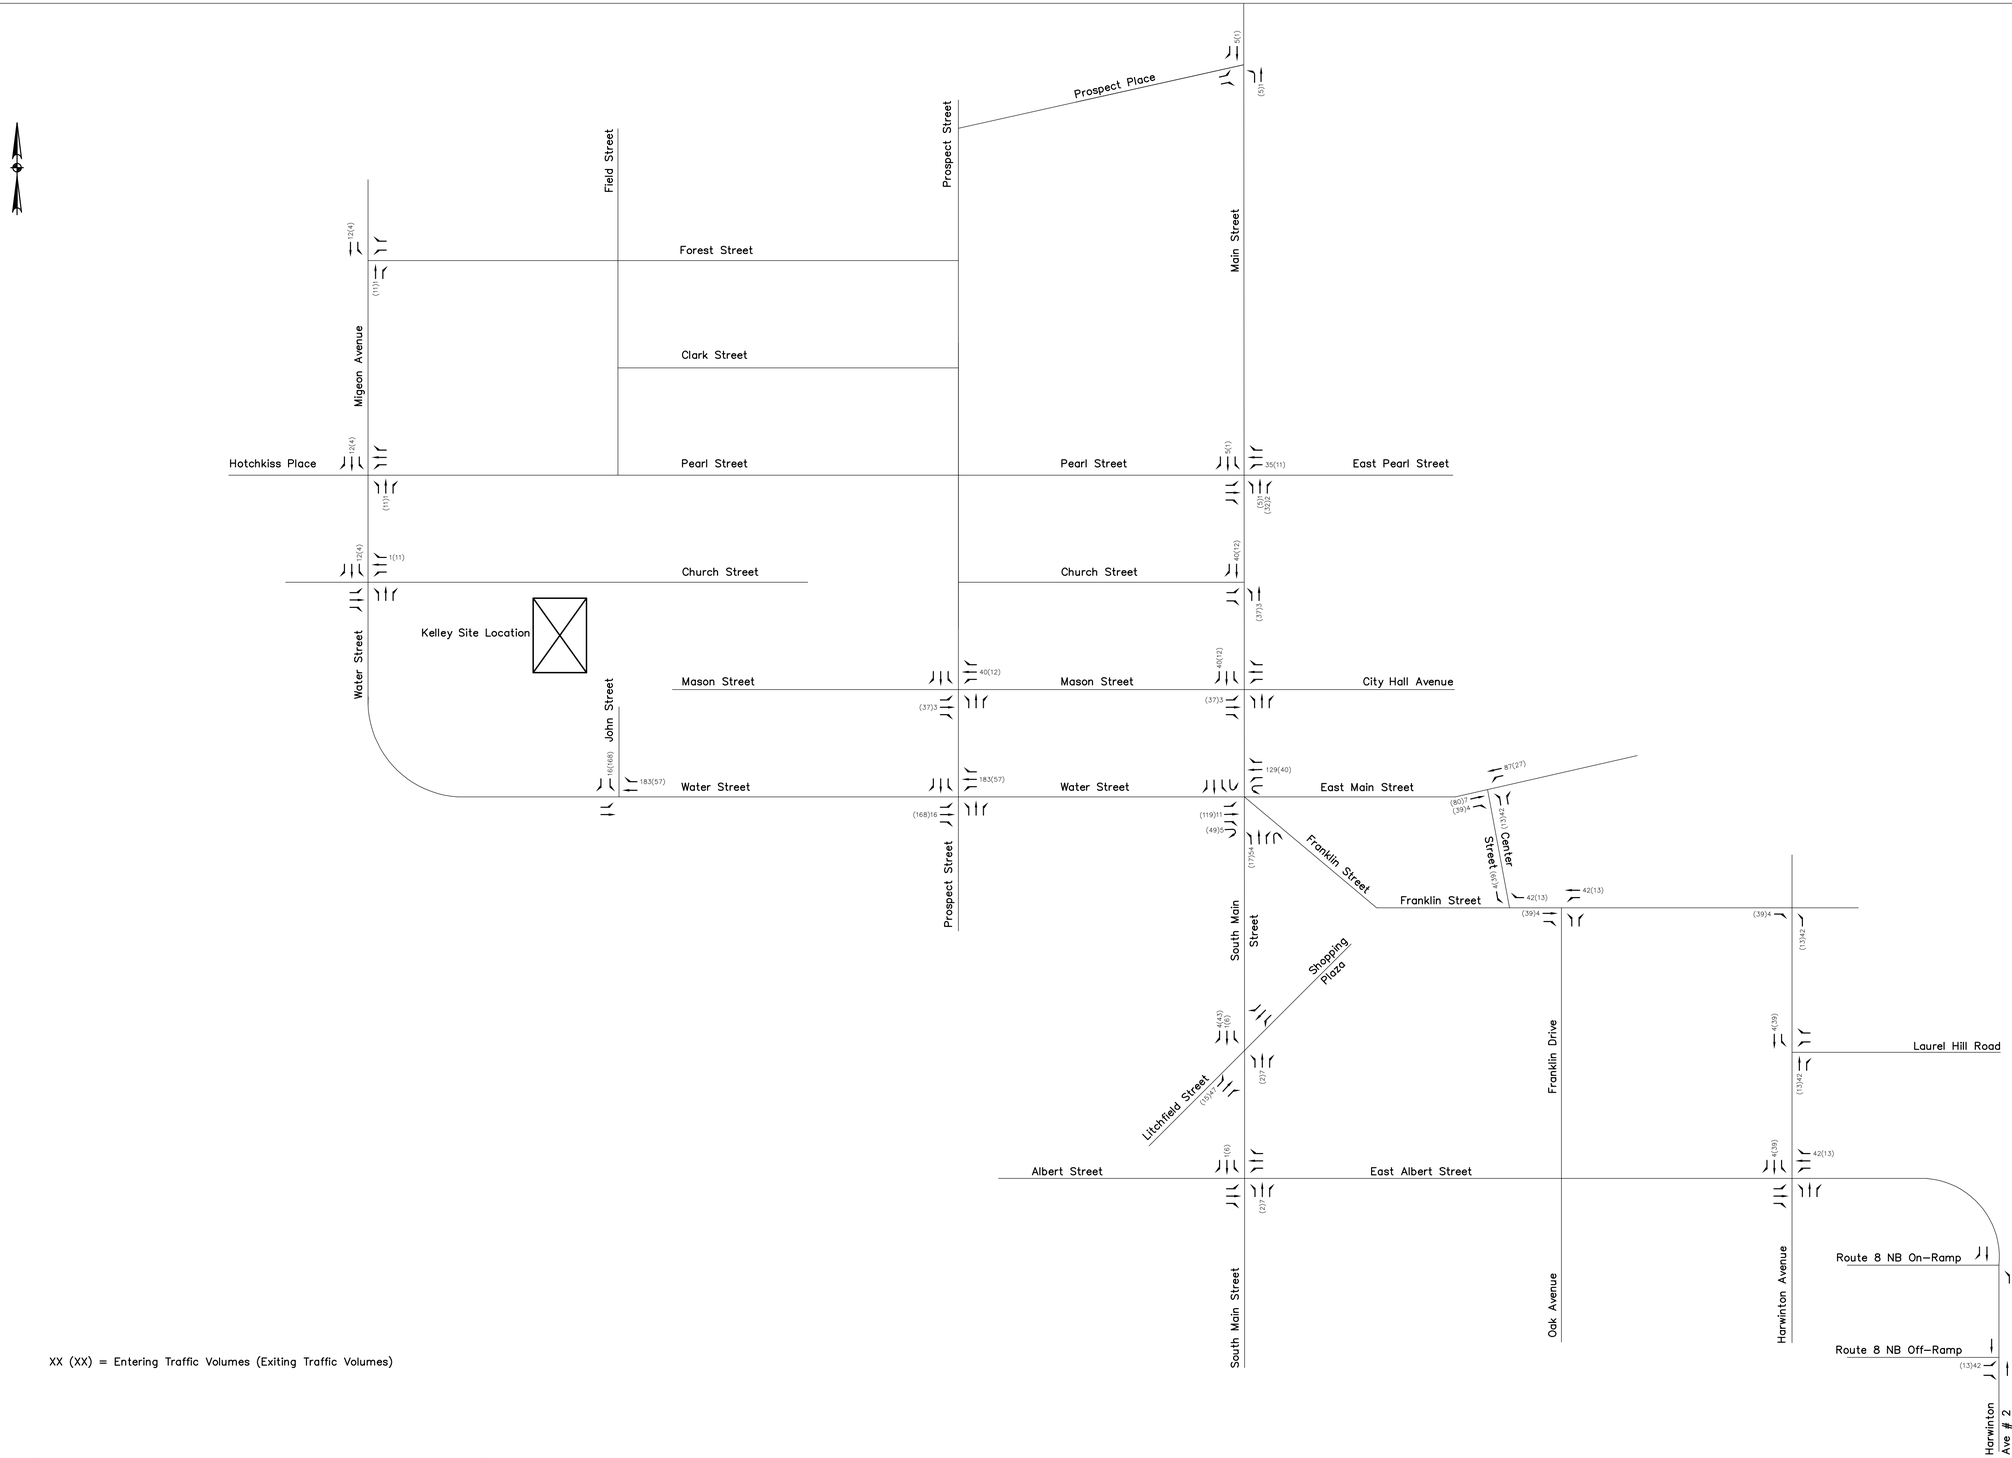

XX (XX) = Entering Traffic Volumes (Exiting Traffic Volumes)

FILE NAME: 0212rnds1.dwg 06/24/05 09:12 sulmon

REV.	DATE	DESCRIPTION	SHEET NO.
		REVISIONS	

MANUAL REVISIONS TO THIS DOCUMENT ARE PROHIBITED. ALL REVISIONS MUST BE DONE TO ELECTRONIC MEDIA.

NOT TO SCALE

DESIGNER: R.M.
DRAFTER: R.M.
CHECKED BY: S.U.
DATE CHECKED: 9 / 05

PURCELL ASSOCIATES
90 NATIONAL DRIVE
GLASTONBURY CONNECTICUT

PROJECT TITLE: Litchfield Judicial District Courthouse Environmental Impact Evaluation

CADD Torrington tdf.dwg | PLOTTED

TOWN: Torrington, Connecticut

DRAWING TITLE: Traffic Flow Diagram Kelley Site Generated AM and PM Peak Hour Volumes

PROJECT NO.:

DRAWING NO.: TFD-14

SHEET NO.:

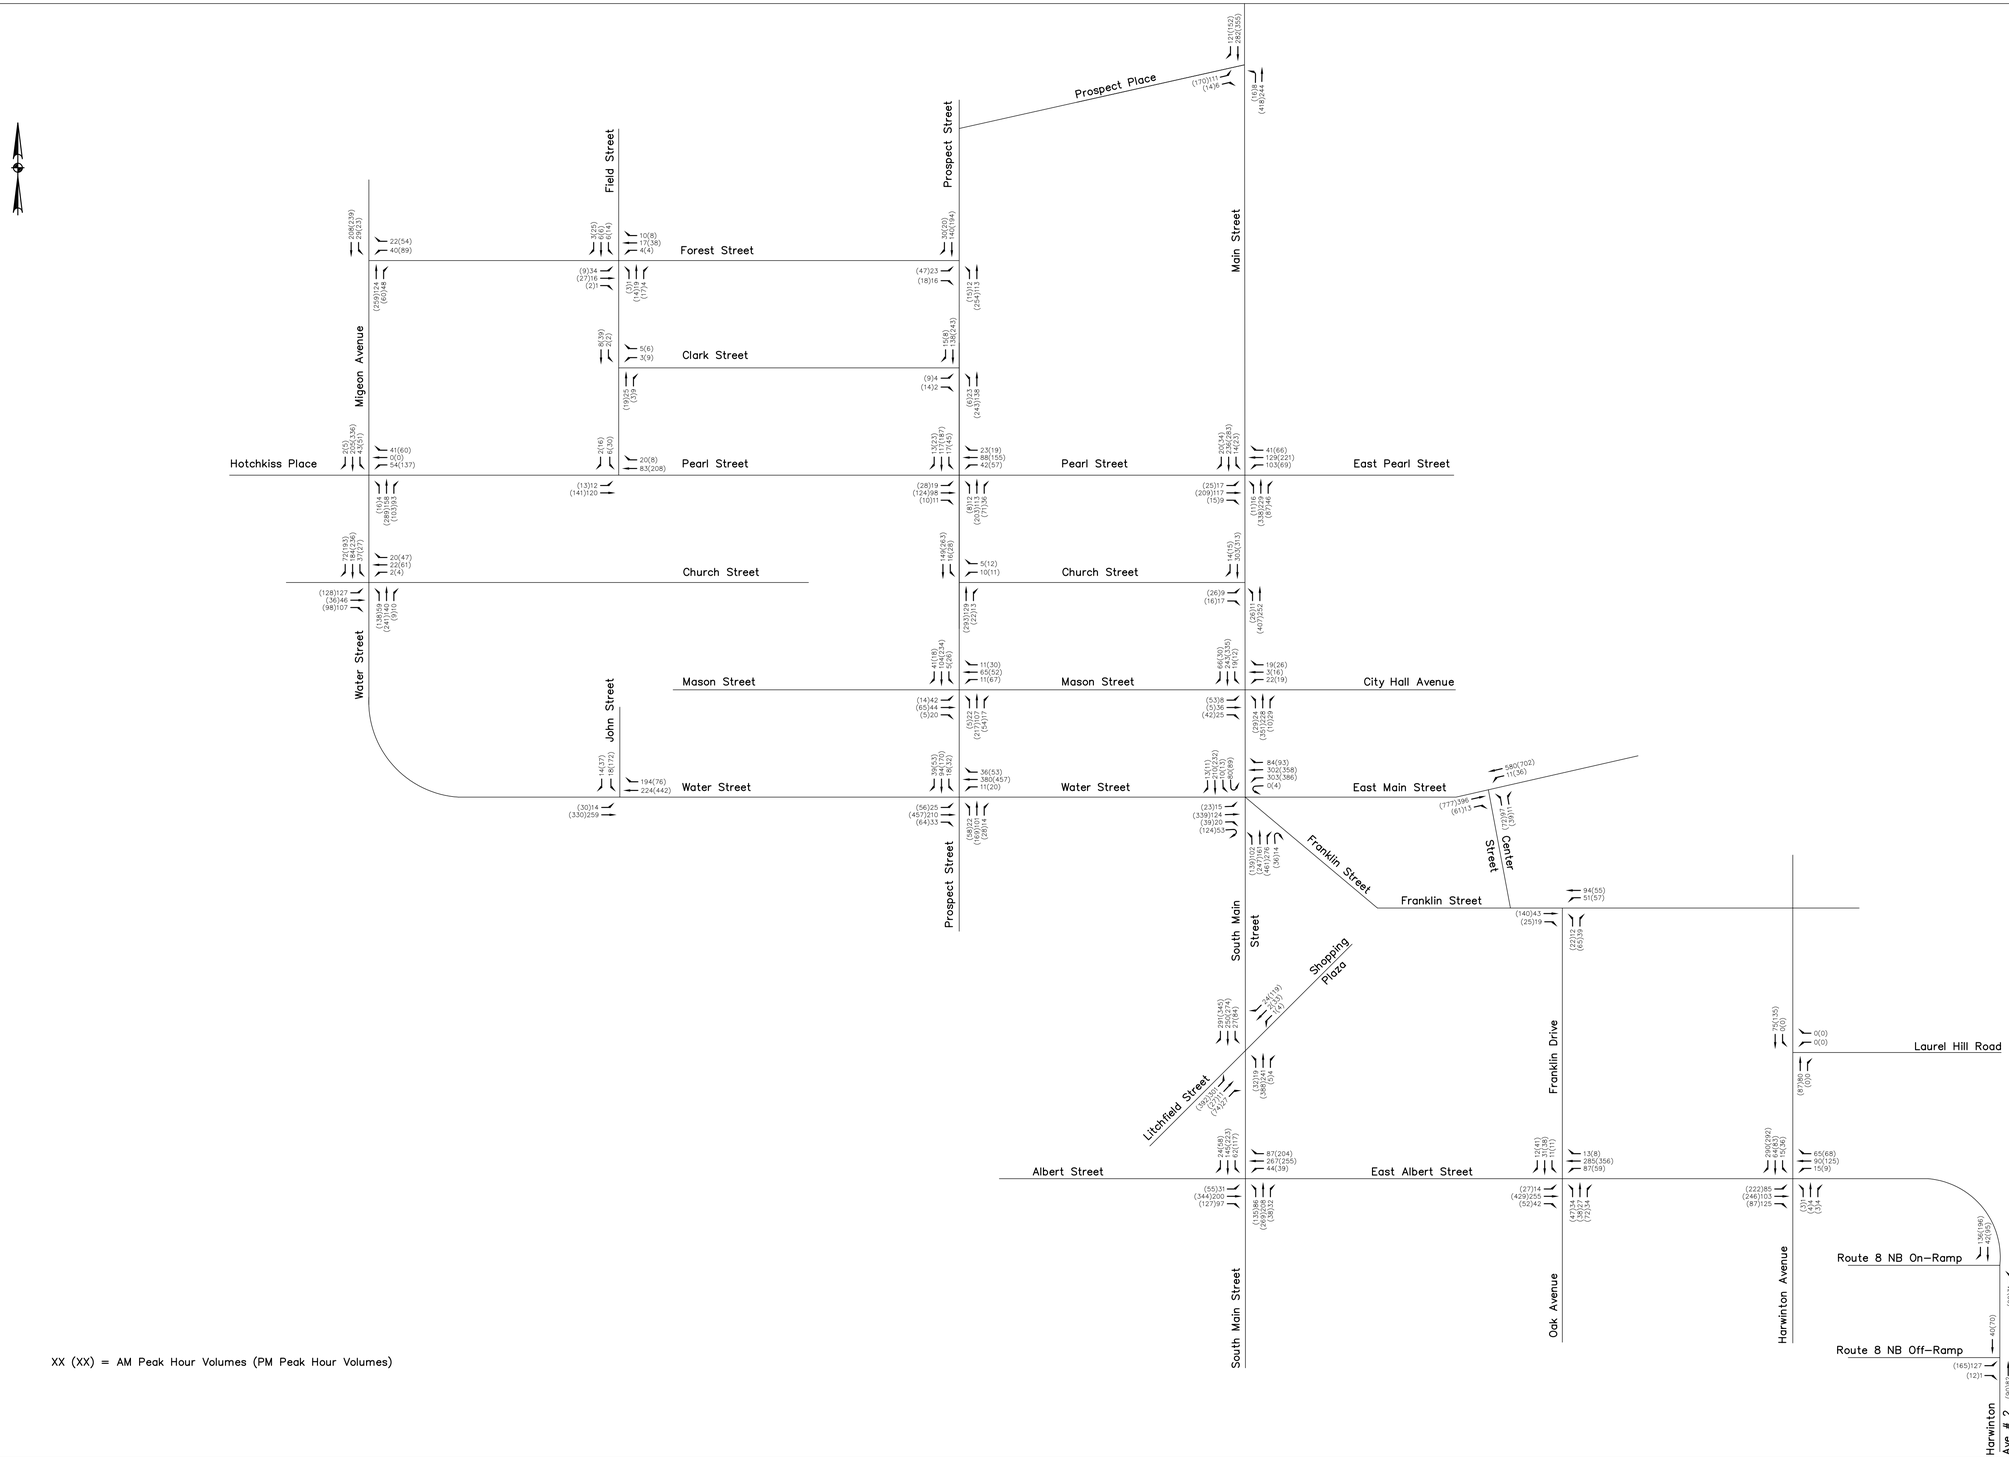

XX (XX) = AM Peak Hour Volumes (PM Peak Hour Volumes)

FILE NAME: 00212mds1.dwg 06/24/05 09:12 sulman

REV.	DATE	DESCRIPTION	SHEET NO.
		REVISIONS	

MANUAL REVISIONS TO THIS DOCUMENT ARE PROHIBITED. ALL REVISIONS MUST BE DONE TO ELECTRONIC MEDIA.

NOT TO SCALE

DESIGNER: R.M.
DRAFTER: R.M.
CHECKED BY: S.U.
DATE CHECKED: 9 / 05

PURCELL ASSOCIATES
90 NATIONAL DRIVE
GLASTONBURY CONNECTICUT

PROJECT TITLE: Litchfield Judicial District Courthouse Environmental Impact Evaluation

CADD Torrington tdf.dwg | PLOTTED

TOWN: Torrington, Connecticut

DRAWING TITLE: Traffic Flow Diagram Kelley Site 2008 Combined Conditions

PROJECT NO.:

DRAWING NO.: TFD-15

SHEET NO.:

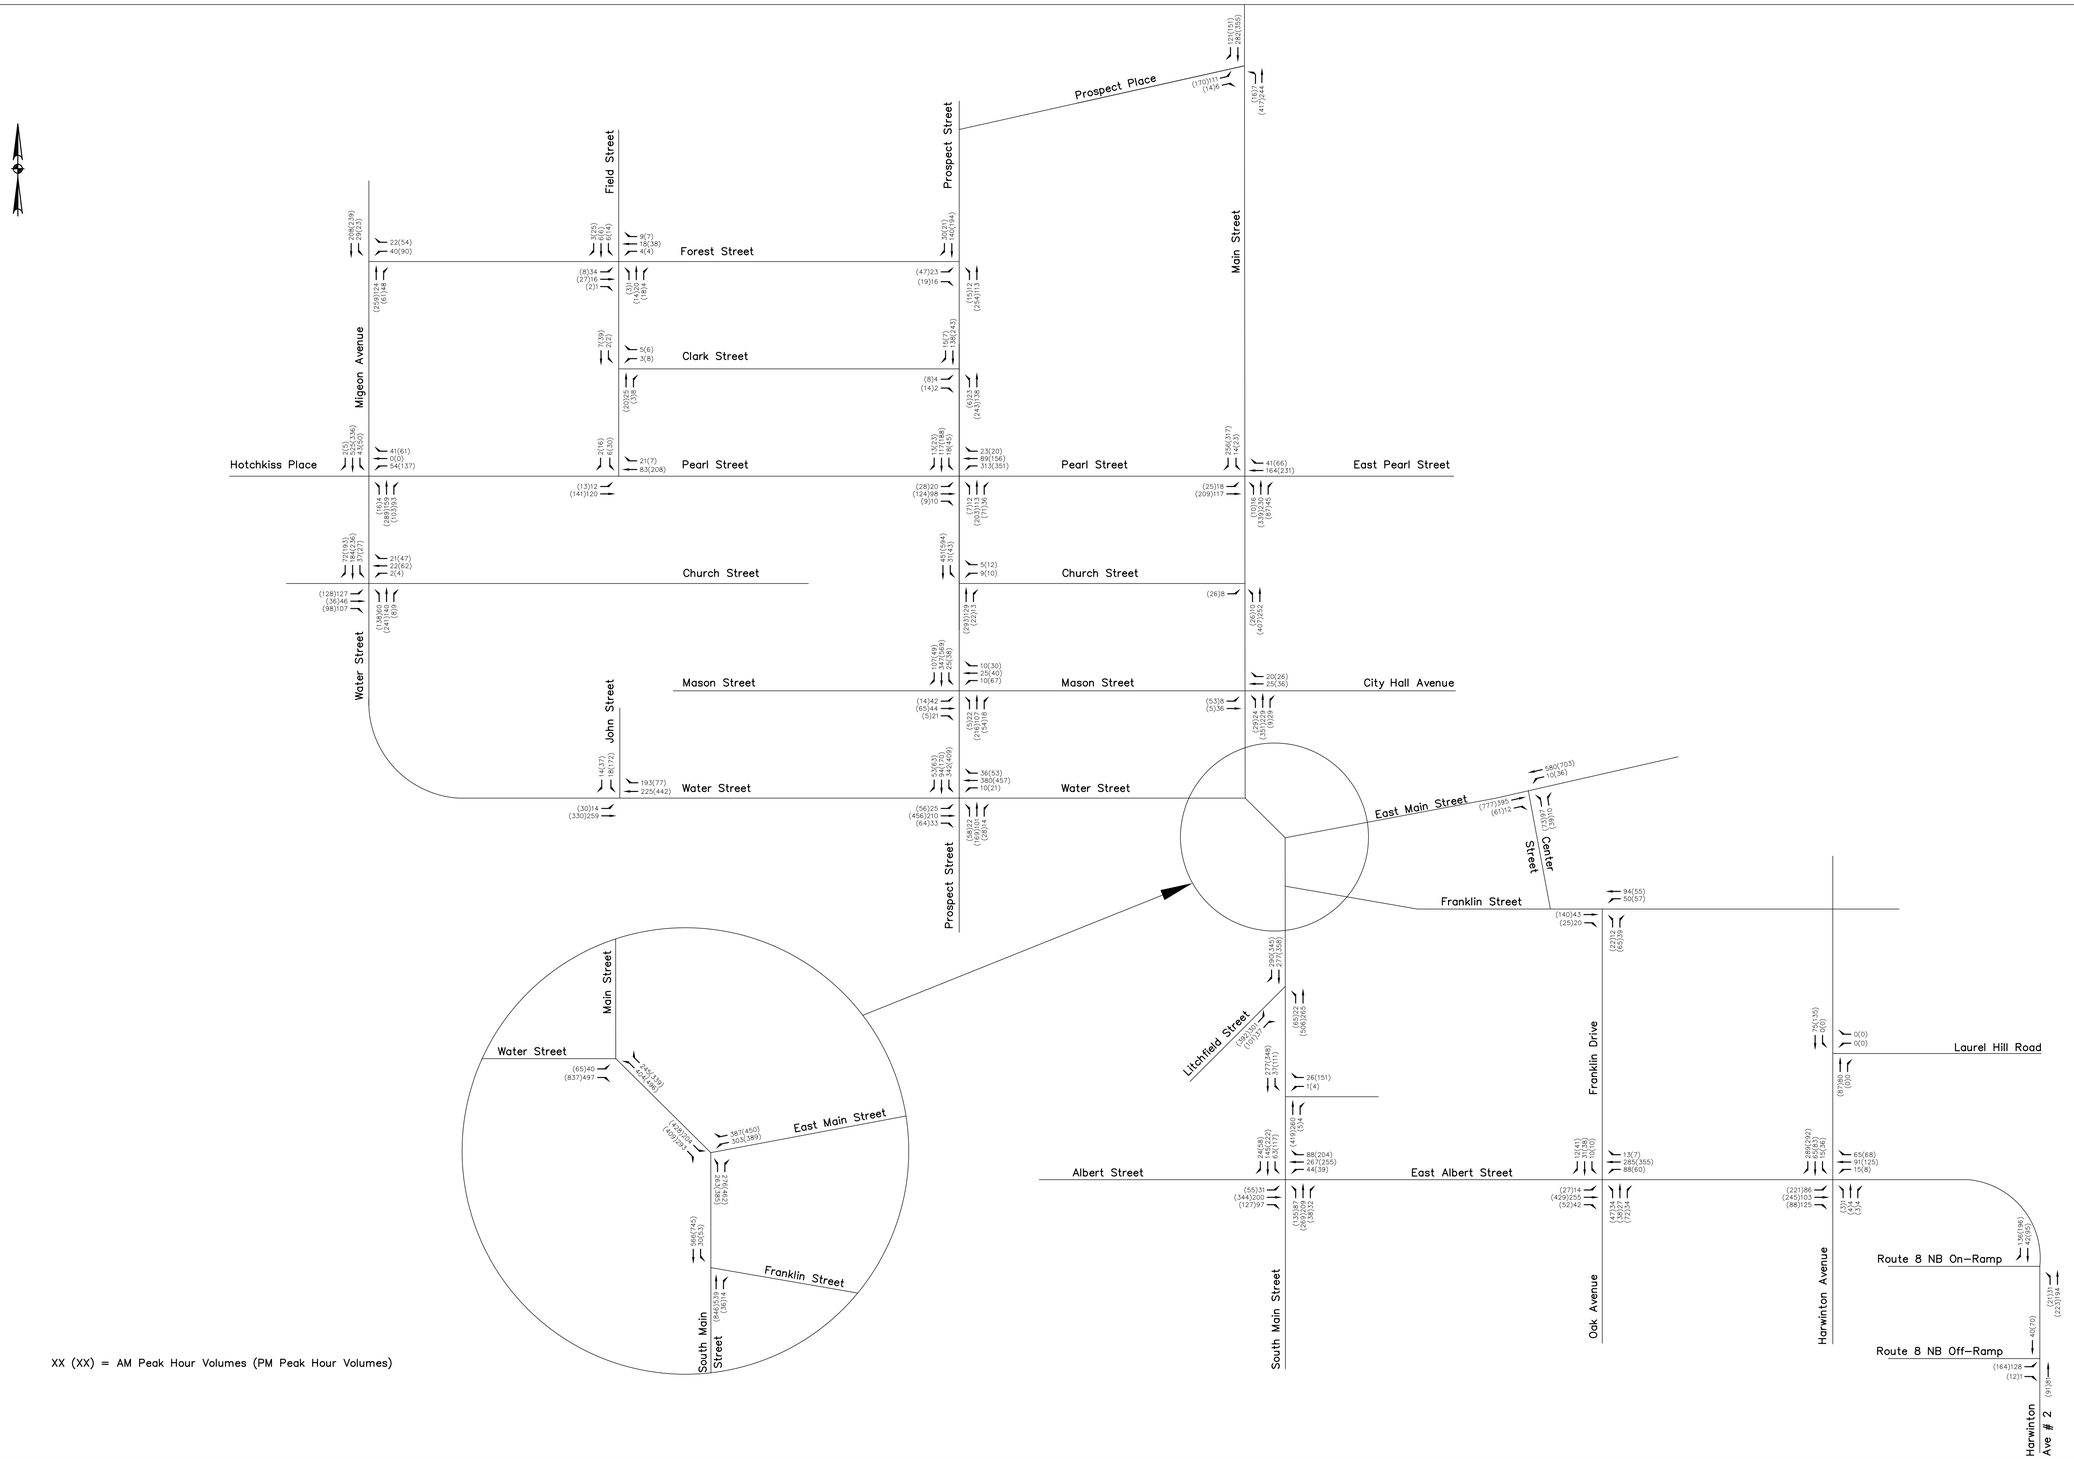

XX (XX) = AM Peak Hour Volumes (PM Peak Hour Volumes)

FILE NAME: 00212mds1.dwg 06/24/05 09:12 sulman

REV.	DATE	DESCRIPTION	SHEET NO.
		REVISIONS	

MANUAL REVISIONS TO THIS DOCUMENT ARE PROHIBITED. ALL REVISIONS MUST BE DONE TO ELECTRONIC MEDIA.

NOT TO SCALE

DESIGNER: R.M.
DRAFTER: R.M.
CHECKED BY: S.U.
DATE CHECKED: 9 / 05

PURCELL ASSOCIATES
90 NATIONAL DRIVE
GLASTONBURY CONNECTICUT

PROJECT TITLE: Litchfield Judicial District Courthouse Environmental Impact Evaluation

CADD Torrington tdf.dwg | PLOTTED

TOWN: Torrington, Connecticut

DRAWING TITLE: Traffic Flow Diagram Kelley Site 2010 Combined Conditions w. Rdwy Improvements

PROJECT NO.:

DRAWING NO.: TFD-17

SHEET NO.:

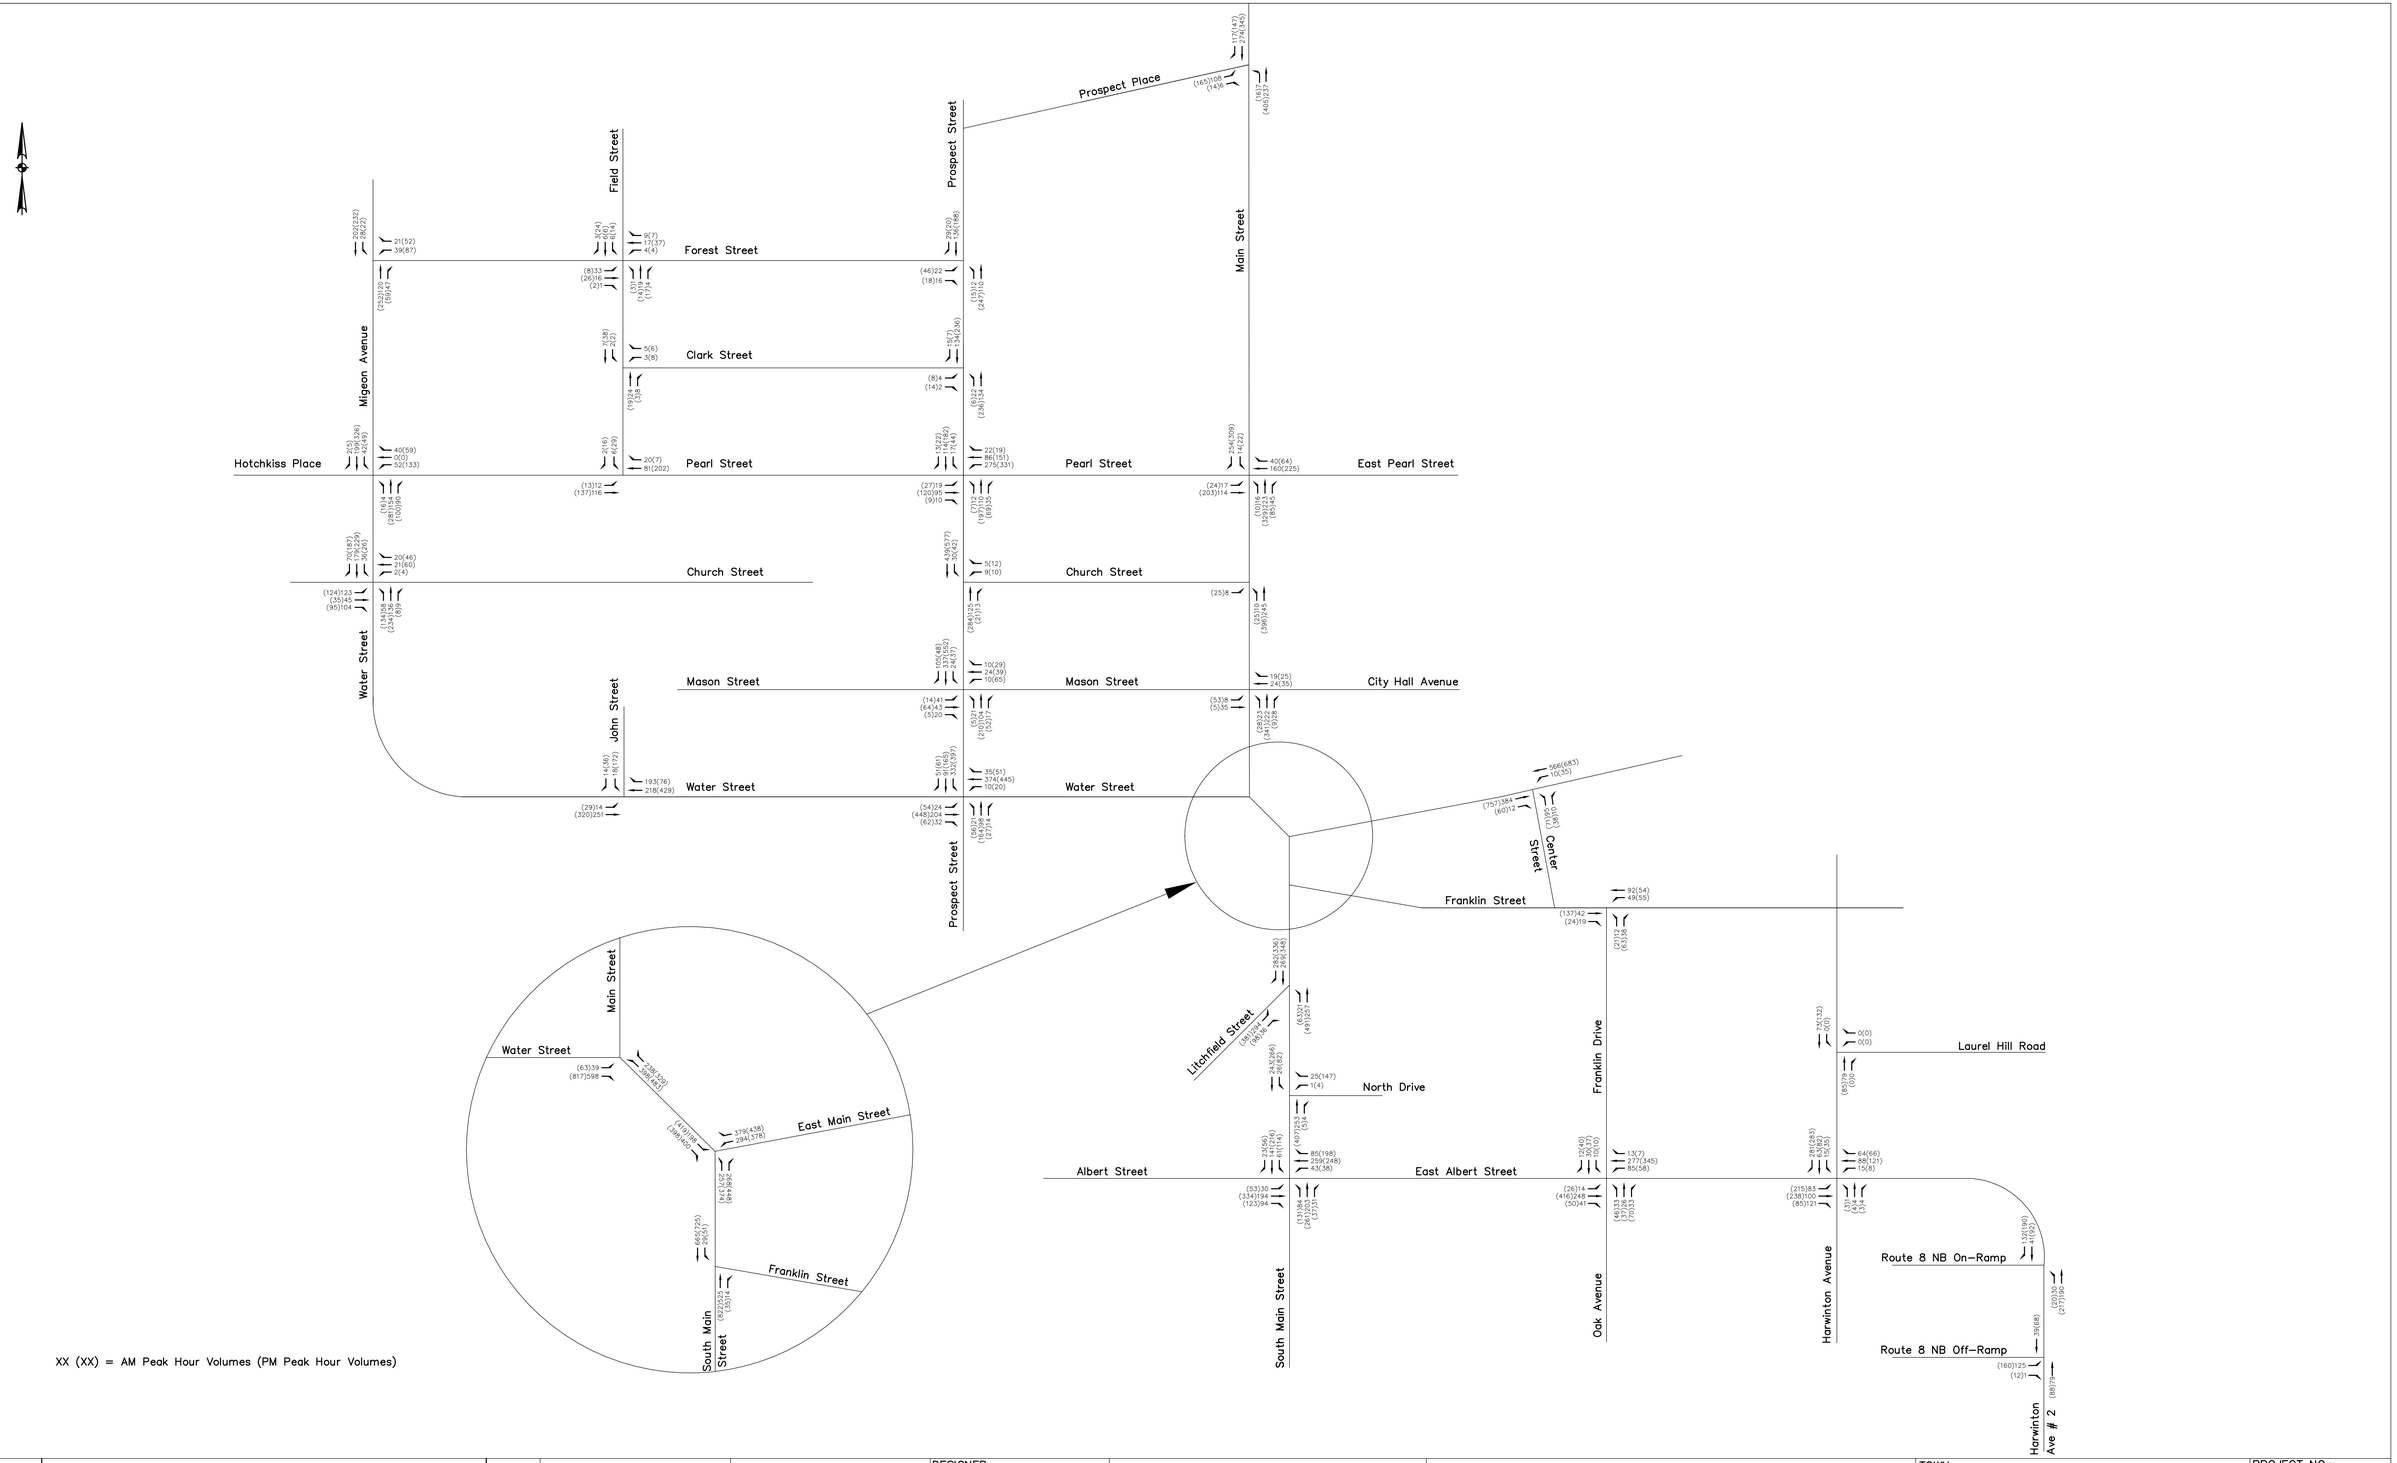

FILE NAME: 00212mds1.dwg 06/24/05 09:12 sulman

REV.	DATE	DESCRIPTION	SHEET NO.
		REVISIONS	

MANUAL REVISIONS TO THIS DOCUMENT ARE PROHIBITED. ALL REVISIONS MUST BE DONE TO ELECTRONIC MEDIA.

NOT TO SCALE

DESIGNER: R.M.
DRAFTER: R.M.
CHECKED BY: S.U.
DATE CHECKED: 9 / 05

PURCELL ASSOCIATES
90 NATIONAL DRIVE
GLASTONBURY CONNECTICUT

PROJECT TITLE: Litchfield Judicial District Courthouse Environmental Impact Evaluation

CADD Torrington tdf.dwg | PLOTTED

TOWN: Torrington, Connecticut

DRAWING TITLE: Traffic Flow Diagram Kelley Site 2008 Combined Conditions w. Rdwy Improvements

PROJECT NO.:

DRAWING NO.: TFD-17

SHEET NO.: