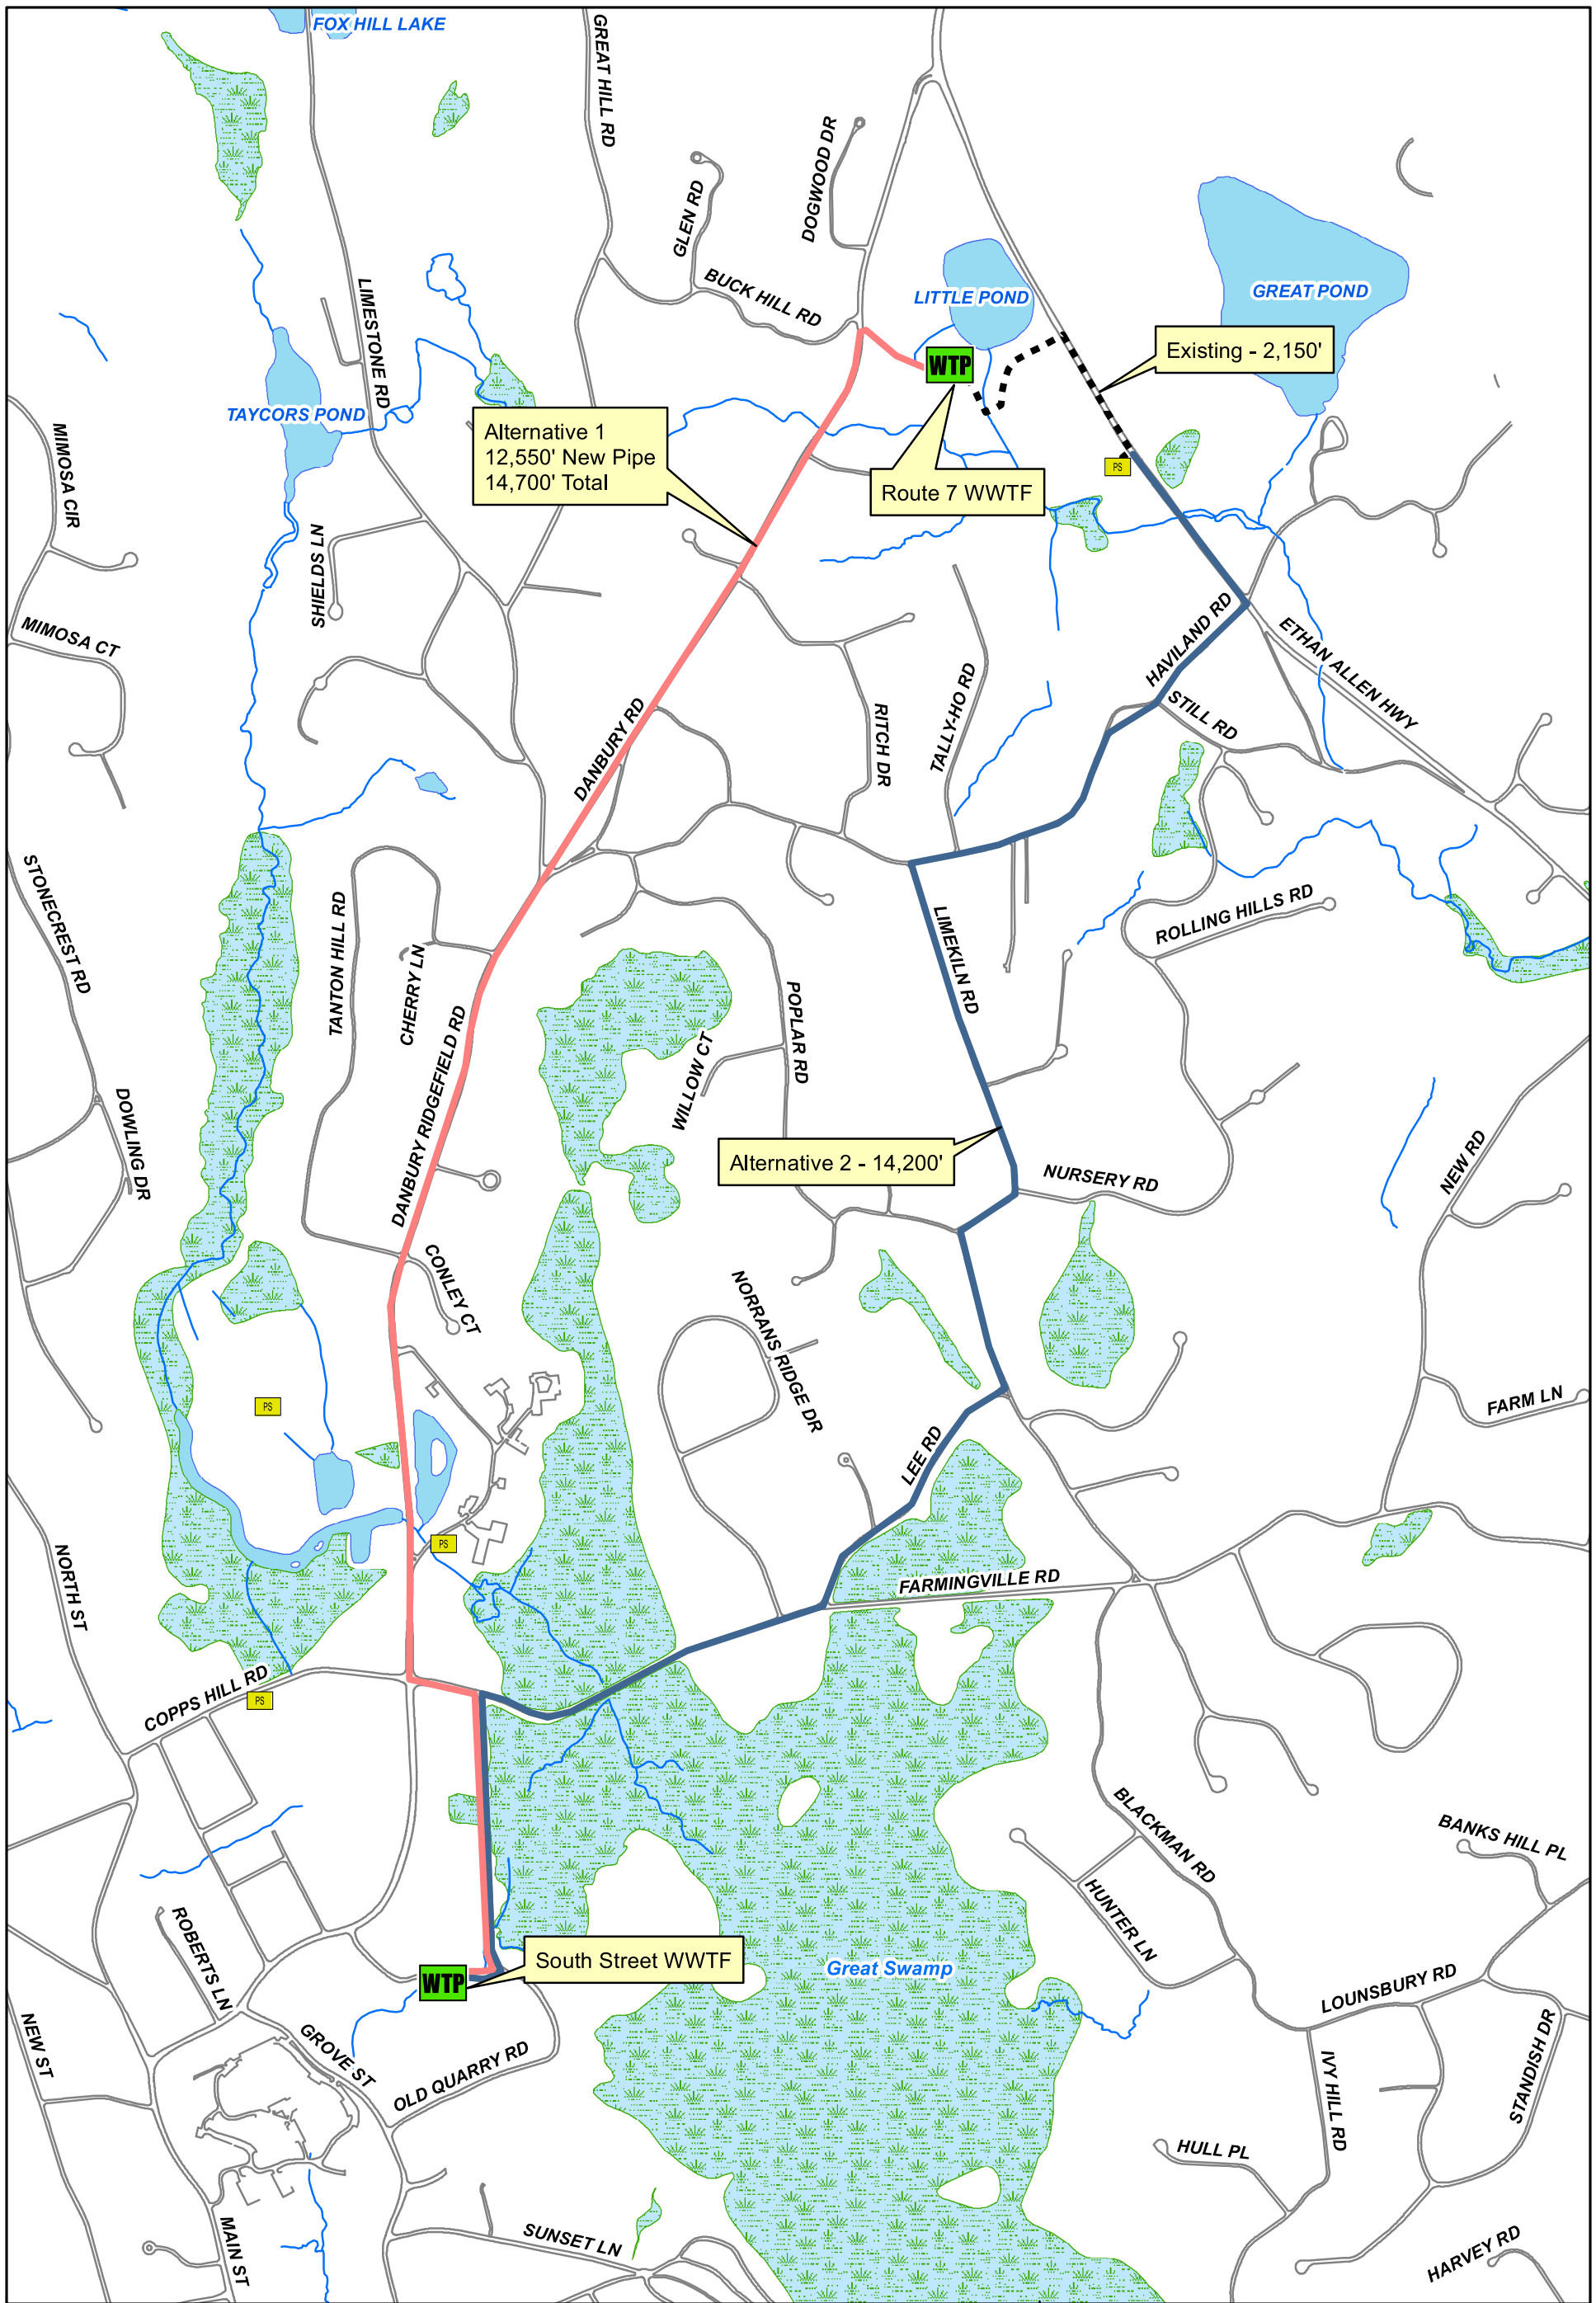

AECOM

Drawn:	JM	1/9/2017
Approved:	MR	1/9/2017

Map Location

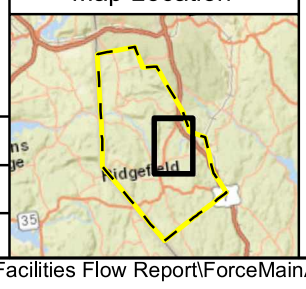

Legend

- WTP WWTP
- PS Pump Station
- Road Edge
- Streams
- Waterbodies
- Swamps

Route 7 Force Main
- Alternative 1
- Alternative 2
- Existing

0 200 400 800 Feet

N

FIGURE 10-2

ROUTE 7 DECOMMISIONING
PUMP TO SOUTH STREET
FORCE MAIN ALTERNATIVES

PHASE 2 WASTEWATER FACILITIES PLAN
RIDGEFIELD, CT

G:\Projects\MUNI\60299267RID\Maps\Facilities Flow Report\ForceMainAlternatives.mxd