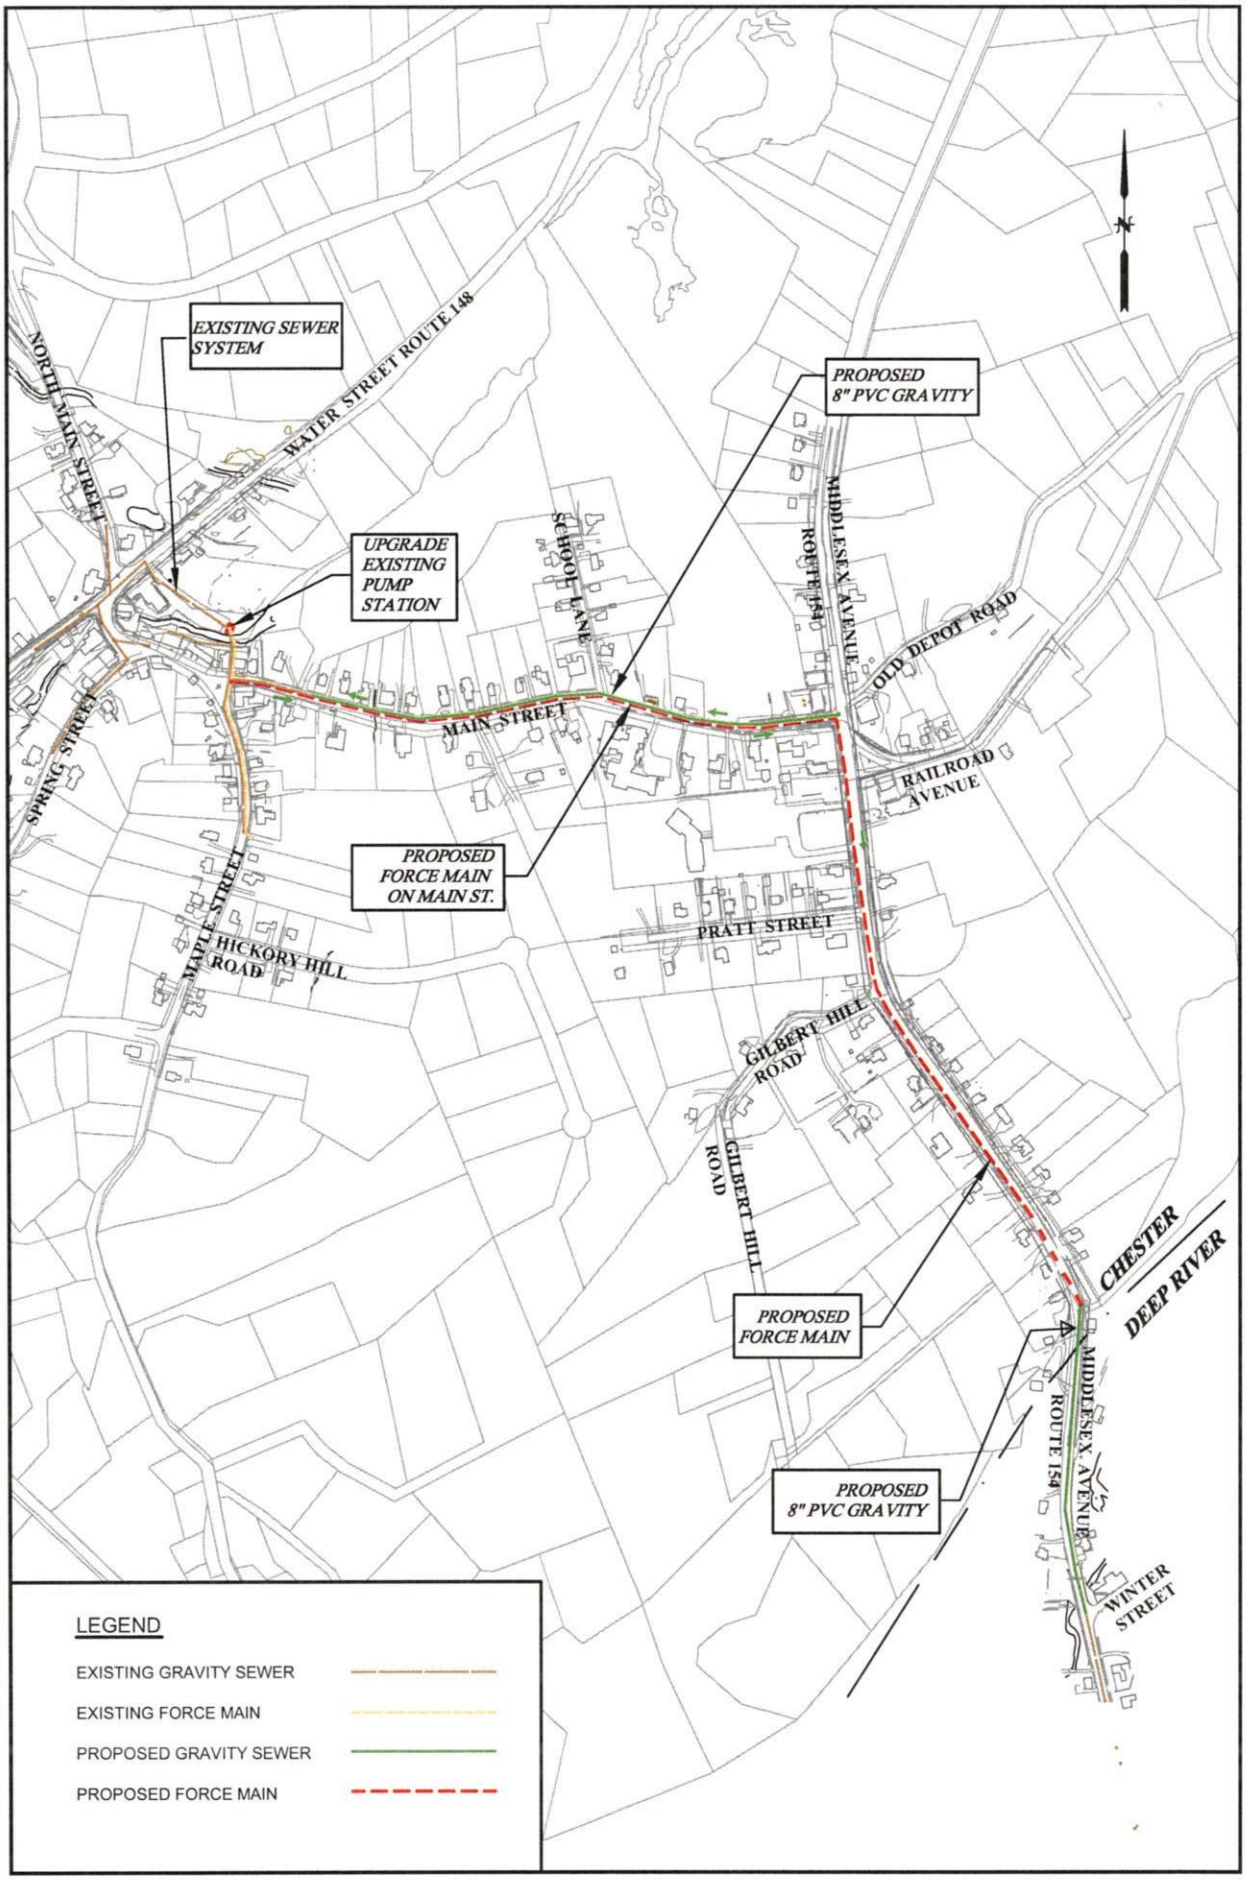

SCALE: HORZ: 1" = 400' VERT:
DATUM: HORZ: VERT:
0 200 400
GRAPHIC SCALE

FUSS & O'NEILL
Discipline: to Deliver
146 HARTFORD ROAD, MANCHESTER, CONNECTICUT 06040
860.646.2469 www.FussO.com

CHESTER WPCA

RECOMMENDED SEWER ROUTE FOR PROPOSED PROJECT

PROJ. No.:
DATE:

FIGURE 6