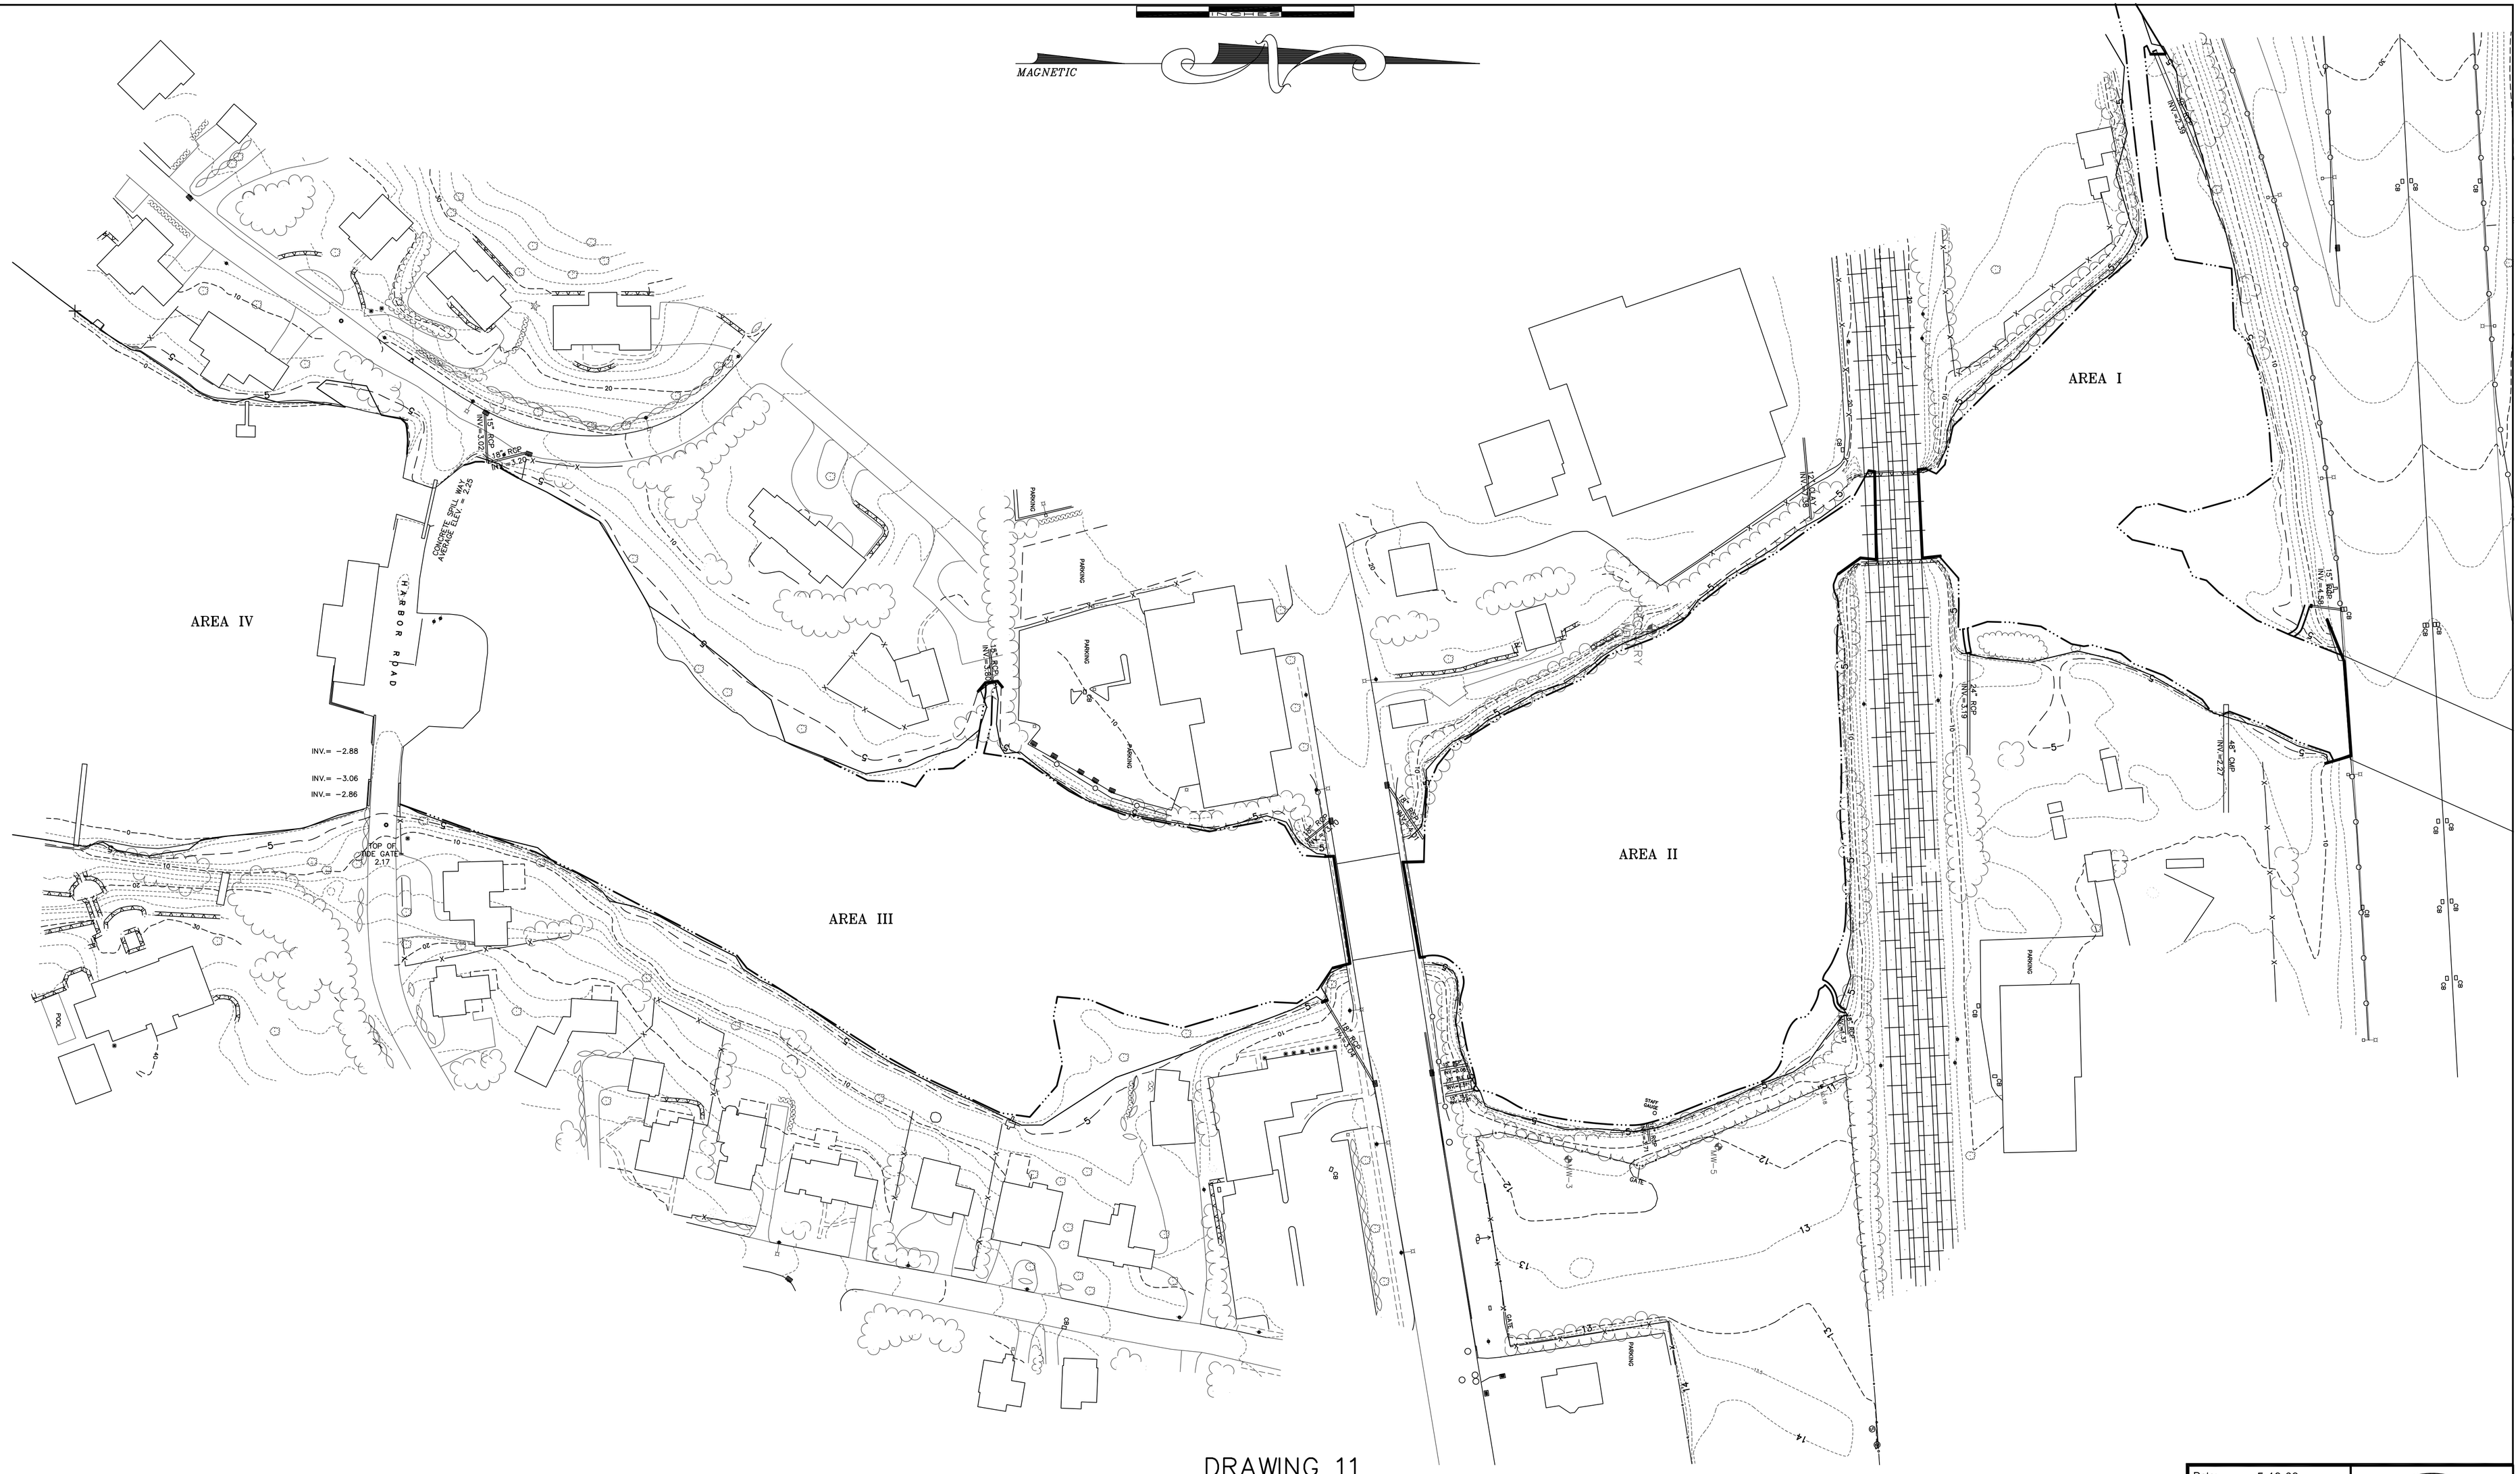

DRAWING 11
EDGE OF MILL RIVER SURVEY
STUDY AREAS I–IV
SHOWING FEDERAL WETLANDS
THE FORMER EXIDE BATTERY FACILITY PROJECT
2190 BOSTON POST ROAD, FAIRFIELD, CONNECTICUT

NOTES:
– ALL EXISTING PHYSICAL FEATURES SHOWN HEREON AS PER GOLDEN AERIAL SURVEYORS DATED APR, 2003

WETLANDS DELINEATED BY ENVIRONMENTAL PLANNING SERVICES, MARCH 2009

EDGE OF WATER PER FIELD SURVEY BY CCA LLC JAN, 2009

EXISTING CONTOURS ---------- 8 ----------

Date:	5-18-09
Scale:	1"=60'
Proj. No.:	98-8014
File No.:	2048
Acad No.:	988014-SURV
Sheet:	11

© COPYRIGHT
ALL RIGHTS RESERVED

CCA LLC
ENVIRONMENTAL · CIVIL · ENGINEERING · SURVEYING

40 Old New Milford Road
Brookfield, CT 06804
(203)775-6207

33 Village Green Drive
Litchfield, CT 06759
(860)567-3179

U:\ENVIRONMENTAL\8014 - Exide\Drawings\Final SedRap\SED-RAP.dwg