SET 3 OF 4 FLATBUSH TO SIGOURNEY
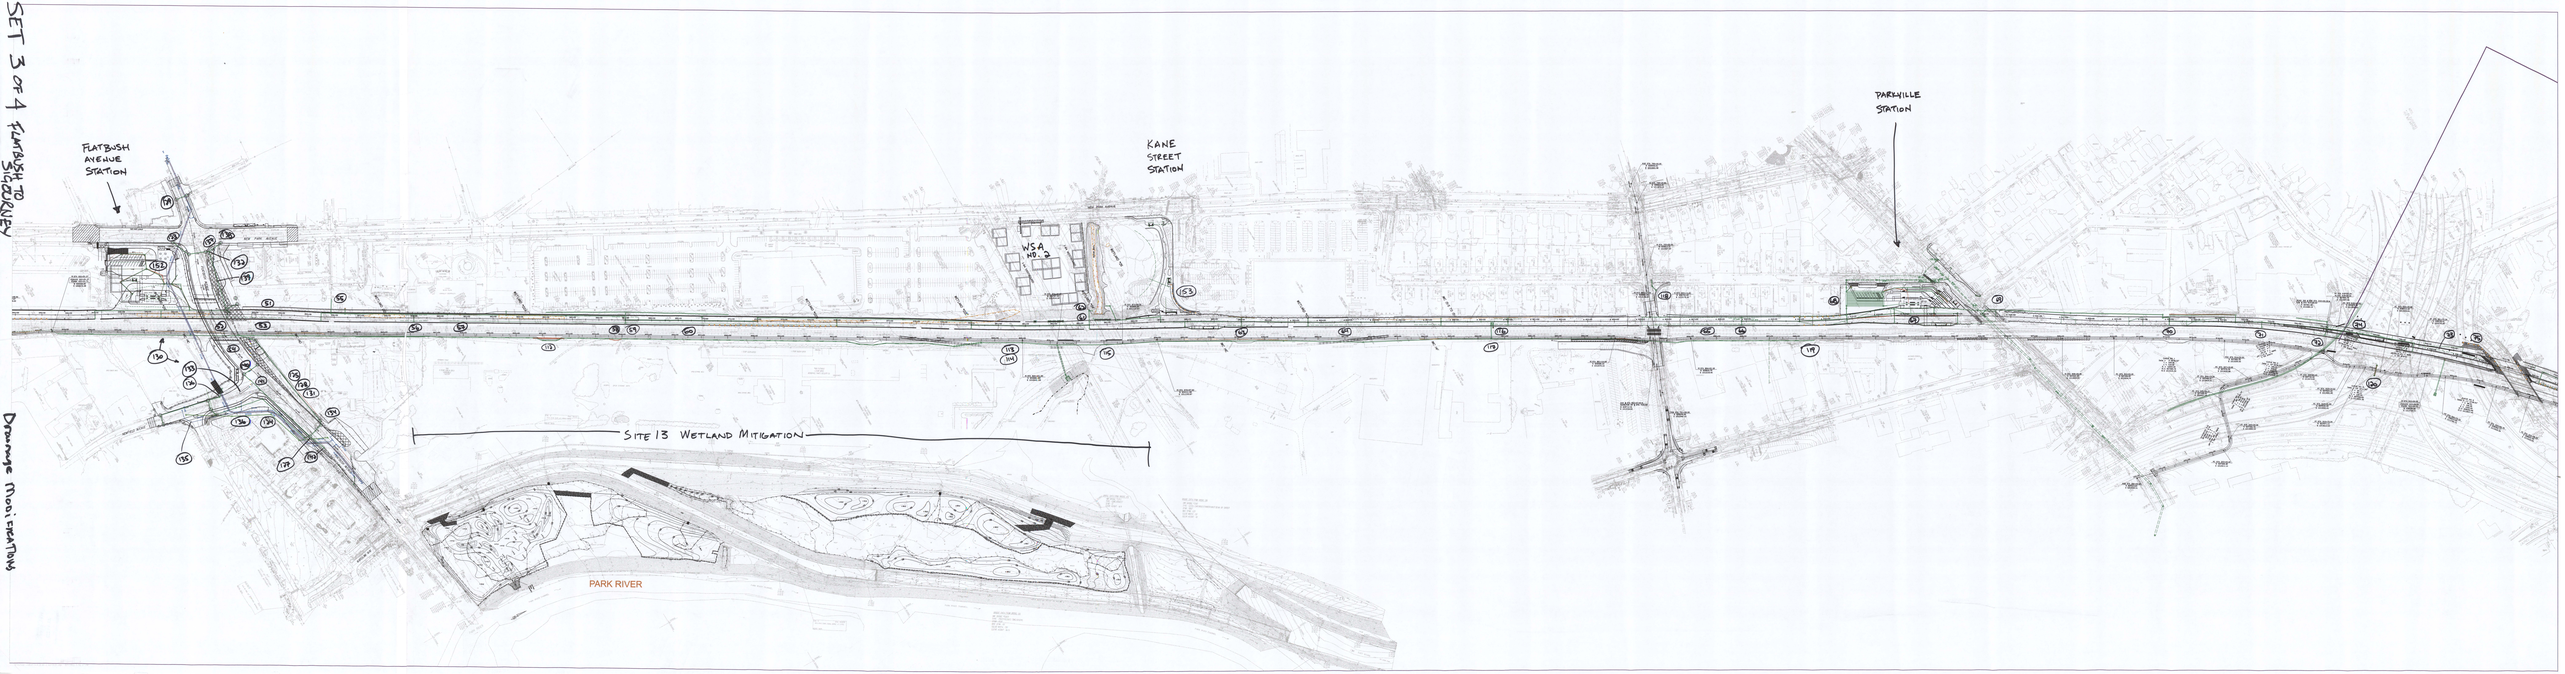
Drainage Modifications