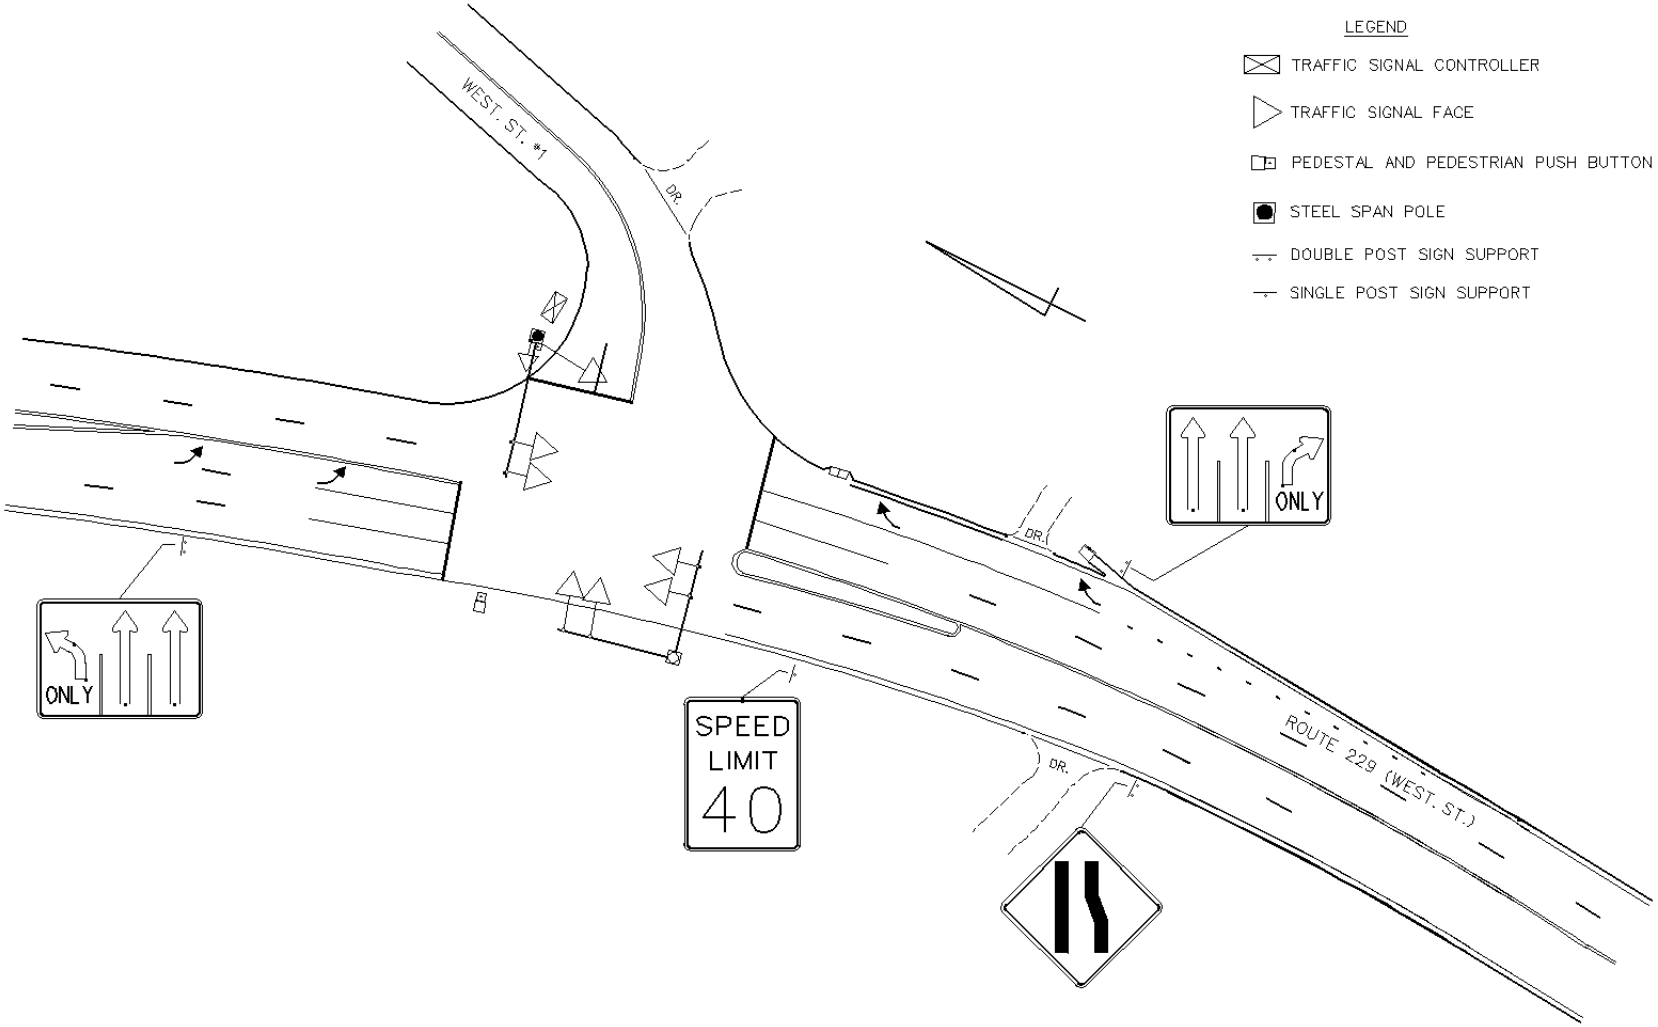
LEGEND
TRAFFIC SIGNAL CONTROLLER
TRAFFIC SIGNAL FACE
PEDESTAL AND PEDESTRIAN PUSH BUTTON
STEEL SPAN POLE
DOUBLE POST SIGN SUPPORT
SINGLE POST SIGN SUPPORT
WEST. ST. #1
DR.
DR.
DR.
ONLY
ONLY
SPEED
LIMIT
40
ROUTE 229 (WEST. ST.)