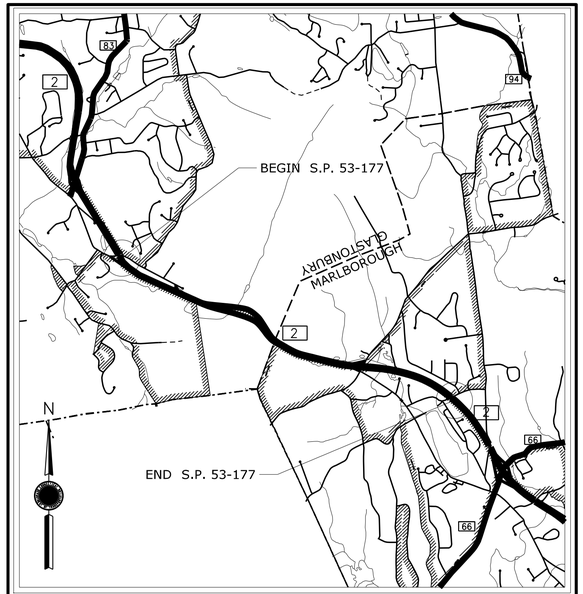

LOCATION PLAN
SCALE IN FEET
4000 0 4000 8000

CONNECTICUT DEPARTMENT OF TRANSPORTATION PLAN

FOR

RESURFACING, BRIDGE, AND SAFETY IMPROVEMENTS ON ROUTE 2

IN THE TOWN(S) OF
GLASTONBURY &
MARLBOROUGH

FROM STA.	458+00	TO STA.	654+00	LENGTH	19,600 ft.
FROM STA.		TO STA.		LENGTH	ft.
FROM STA.		TO STA.		LENGTH	ft.

DESIGN SCALES
- PLAN 1 in. = 40 ft.
- PROFILE HOR. 1 in. = - ft. VERT. 1 in. = - ft.
- CROSS SECTIONS 1 in. = - ft.
- OTHER SCALES AS NOTED -

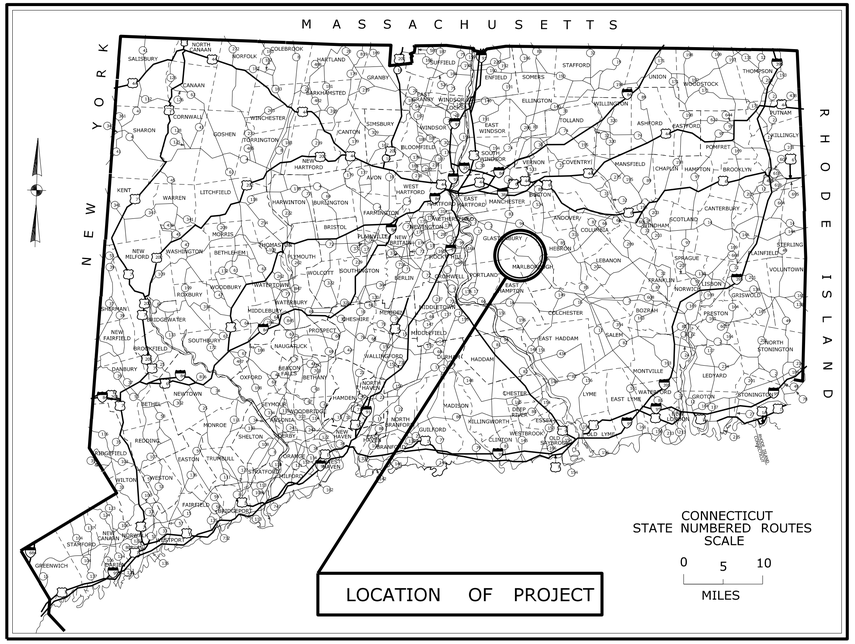

2004 SPECIFICATIONS, FORM 816 GOVERN INCLUDING SUPPLEMENT THERETO DATED JULY 2012
ALL ELEVATIONS ON THIS PROJECT BASED ON NGVD OF 1929
COORDINATES BASED ON CONNECTICUT COORDINATE SYSTEM NAD 1983

FEDERAL AID PROJECT NO. - TO BE MAINTAINED BY STATE OF CONNECTICUT STATE PROJECT NO. 53-177

HIGHWAY CLASSIFICATION: RURAL EXPRESSWAY
DESIGN SPEED: 70 MPH

DESIGN STANDARDS:
AASHTO "A POLICY ON GEOMETRIC DESIGN OF HIGHWAYS AND STREETS, 2004"
CONNECTICUT DEPARTMENT OF TRANSPORTATION
"HIGHWAY DESIGN MANUAL, 2003"
"HIGHWAY CAPACITY MANUAL, 2000"

LIST OF DISCIPLINE SUBSETS

SUBSET NO.	SUBSET TITLE
01	GENERAL
02	REVISION SHEET
03	HIGHWAY
04	STRUCTURES
05	CTDOT TRAFFIC GUIDE SHEETS
-	CTDOT HIGHWAY STANDARD SHEETS
-	CTDOT TRAFFIC STANDARD SHEETS
-	-
-	-
-	-
-	-
-	-

CONNECTICUT DEPARTMENT OF TRANSPORTATION BIDDING AND OTHER INFORMATION AND DOCUMENTS WHICH ARE OBTAINED THROUGH THE INTERNET WORLD WIDE WEB SITES OR OTHER SOURCES ARE NOT TO BE CONSTRUED TO BE OFFICIAL INFORMATION FOR THE PURPOSES OF BIDDING OR CONDUCTING OTHER BUSINESS WITH THE DEPARTMENT.

IT IS THE RESPONSIBILITY OF EACH BIDDER AND ALL OTHER INTERESTED PARTIES TO OBTAIN ALL BIDDING RELATED INFORMATION AND DOCUMENTS FROM OFFICIAL SOURCES WITHIN THE DEPARTMENT.

PERSONS AND/OR ENTITIES WHICH REPRODUCE AND/OR MAKE SUCH INFORMATION AVAILABLE BY ANY MEANS ARE NOT AUTHORIZED BY THE DEPARTMENT TO DO SO AND MAY BE LIABLE FOR CLAIMS RESULTING FROM THE DISSEMINATION OF UNOFFICIAL, INCOMPLETE AND/OR INACCURATE INFORMATION.

LIST OF DRAWINGS IN SUBSET 01-GENERAL

DRAWING NO.	TITLE
--	TITLE SHEET
GEN-01	DETAILED ESTIMATE 1
GEN-02	DETAILED ESTIMATE 2
GEN-03	DETAILED ESTIMATE 3
GEN-04	DETAILED ESTIMATE 4

STANDARD EXISTNG CONVENTIONS

Hedge Row
North Arrow W/No. Coor.
Edge Of Road
Dirt Road
BCLC
Granite Curb
Guide Rail
Concrete Median Barrier
Bit. Walk
Conc. Sidewalk
Railroad Tracks
Chain Link Fence
Rustic Fence
Pipe Fence
Board Fence
Water Edge
Stream
Ditch
TOWN LINE
Grid Arrow
Limit Of Marsh
Stone Wall
Ledge Outcrop
Inland Wetland Limits
STATE LINE
Power Line
Easement Line
Swamp
Building
Transmission Tower
Riprap
Tree Line
Shrub
Evergreen Tree
Deciduous Tree
Retaining Wall
Highway Line
Street Line
Property Line
Lot Line

Border VERSION 10/19/07

SIGNATURE/
BLOCK:

Weston&Sampson
273 Dividend Road, Rocky Hill, CT 06067
(860) 513-1473 (800) SAMPSON
www.westonandsampson.com

DESIGNED BY:
CONSULTANT COMPANY NAME

Weston&Sampson
273 Dividend Road, Rocky Hill, CT 06067
(860) 513-1473 (800) SAMPSON
www.westonandsampson.com

FINAL DESIGN REVIEW

F.H.W.A. REGION NO.	STATE	TOWN	FED. AID PROJ. NO.	PROJ. NO.	YEAR	ROUTE NO.	SHEET NO.	TOTAL SHEETS
1	CT	GLASTONBURY/MARLBOROUGH	-	53-177	2012	2	--	--

EARTHWORK	EXCAVATION						DRAINAGE																			
ITEM NUMBER	0202000	P	0205001 P	0205002 P	0205003 P	0205004 P	P	0507001 P	0507006 P	0507222 P	0507701 P	0507791A P	0600000 P	0651001 P	0651012 P	0651013 P	0651274 P	0651837 P	0651840 P	0651846 P	0651850 P	0652110 P	0653001 P	0653100 P	0653101 P
ITEM	EARTH EXCAVATION		TRENCH EXCAVATION 0'-4' DEEP	ROCK IN TRENCH EXCAVATION 0'-4' DEEP	TRENCH EXCAVATION 0'-10' DEEP	ROCK IN TRENCH EXCAVATION 0'-10' DEEP		TYPE "C" CATCH BASIN	TYPE "C" CATCH BASIN TOP	TYPE "C-1" CATCH BASIN DOUBLE GRATE - TYPE II	RESET TYPE "C" CATCH BASIN	REBUILT CATCH BASIN	CLASS "A" CONCRETE	BEDDING MATERIAL	15 " R.C. PIPE	18" R.C. PIPE	15" C.C.M. PIPE ELBOW	15" C.C.M. PIPE	18" C.C.M. PIPE	24" C.C.M. PIPE	30" C.C.M. PIPE	15" METAL CULVERT END	CLEAN EXISTING CATCH BASIN	CLEAN EXISTING CULVERT 12" TO 42" DIAMETER	CLEAN EXISTING CULVERT GREATER THAN 42" DIAMETER
UNIT	C.Y.		C.Y.	C.Y.	C.Y.	C.Y.		EA.	EA.	EA.	EA.	EA.	C.Y.	C.Y.	L.F.	L.F.	L.F.	L.F.	L.F.	L.F.	L.F.	EA.	EA.	L.F.	L.F.
458+50 TO 501+50	218		27	2	124	54		2	13	7	5	8	1.5	6	12	8		24	12	12			22	2007	308
501+50 TO 573+50	104		3		24	9		1	2	1	2			1	4			4					19	5300	380
573+50 TO 654+00	1918		252		301	7		5	26	1	10	16	3	24	12		18	181			63	1	50	4461	290
EB ON RAMP-WASSUC RD																									
WB OFF RAMP-TOLL GATE RD	16								1		1														
EB OFF RAMP-WEST ST																									
WB ON RAMP-WEST ST	13								1			1													
ROADWAY SUBTOTAL	2269																								
LESS SHRINKAGE (3%)	68																								
AVAILABE FOR FILL	2201																								
ROADWAY TOTAL	2269																								
SUBTOTAL	2269		282	2	449	70		8	43	9	18	25	4.5	31	28	8	18	209	12	12	63	1	91	11768	978
UNASSIGNED	111		28	1	21	4								2											
TOTAL	2380		310	3	470	74		8	43	9	18	25	4.5	33	28	8	18	209	12	12	63	1	91	11768	978

P = FEDERAL AID PARTICIPATING
NP= FEDERAL AID NON PARTICIPATING
=FOR INTERNAL USE ONLY
NOT A LEGAL DEFINITION

REV.	DATE	REVISION DESCRIPTION	SHEET NO.
-	-	-	-
-	-	-	-
-	-	-	-
-	-	-	-
-	-	-	-
-	-	-	-

THE INFORMATION, INCLUDING ESTIMATED QUANTITIES OF WORK, SHOWN ON THESE SHEETS IS BASED ON LIMITED INVESTIGATIONS BY THE STATE AND IS IN NO WAY WARRANTED TO INDICATE THE CONDITIONS OF ACTUAL QUANTITIES OF WORK WHICH WILL BE REQUIRED.

Plotted Date: 3/11/2013

DESIGNER/DRAFTER: E.B.
CHECKED BY: A.L.N.

STATE OF CONNECTICUT
DEPARTMENT OF TRANSPORTATION

Filename: ...\HW_MST_0053_0177_01_01_WSE.dgn

SIGNATURE/BLOCK:
Weston & Sampson
273 Dividend Road, Rocky Hill, CT 06067
(860) 513-1473 (800) SAMPSON
www.westonandsampson.com

PROJECT TITLE:
RESURFACING, BRIDGE AND SAFETY IMPROVEMENTS ON ROUTE 2

TOWN:
GLASTONBURY AND MARLBOROUGH

DRAWING TITLE:
DETAILED ESTIMATE SHEET

PROJECT NO. **53-177**
DRAWING NO. **GEN-01**
SHEET NO.

Border Version: 11/14/08

MISCELLANEOUS

ITEM NUMBER	0201001	0202501	0202502	0202529	0202XXXA	0209001	0209004	0210820	0212000	0213100	0218001	0304002	0401157A	0406170	0406171	0406172	0406236	0406267A	0406268A	0406287A	0406288A	0406289A	0406320A	0406999A	0703012	0726015A	0753600A	0759001A	0759021A	0803000	0804038	0815053	0822001	0822002	0910087	0910194	0910195	0910891	0919125	0919127	0919128	0912403	0912449	0912503	0912538	0912615	0925201	
ITEM	CLEARING AND GRUBBING	CUT CONCRETE PAVEMENT	REMOVAL OF CONCRETE PAVEMENT	CUT BITUMINOUS CONCRETE PAVEMENT	REMOVAL OF DURACAL SLABS	FORMATION OF SUBGRADE	RUBBLIZATION OF PORTLAND CEMENT CONCRETE PAVEMENT	WATER POLLUTION CONTROL	SUBBASE	GRANULAR FILL	SEDIMENTATION CONTROL SYSTEM	PROCESSED AGGREGATE BASE	REMOVAL AND REPLACEMENT OF UNSUITABLE MATERIAL FROM CONCRETE PAVEMENT	HMA S1	HMA S0.5	HMA S0.375	MATERIAL FOR TACK COAT	MILLING OF HMS (0 TO 4 INCHES)	MILLING OF HMS (4 TO 8 INCHES)	RUMBLE STRIPS AUTOMATED	RUMBLE STRIPS MANUAL	REMOVEL OF RUMBLE STRIPS	REMOVAL OF METAL DELINEATORS	ASPHALT ADJUSTMENT COST (ESTIMATED COST)	MODIFIED RIPRAP	NO.67 STONE	4" EDGEDRAIN	4" OUTLET FOR EDGEDRAIN	CONCRETE HEADWALL AND APRON	PAVED DITCH	RESET GRANITE STONE TRANSITION CURBING	BITUMINOUS CONCRETE PARK CURBING	TEMPORARY PRECAST CONCRETE BARRIER CURB	RELOCATE TEMPORARY PRECAST CONCRETE BARRIER CURB	R-B 350 BRIDGE ATTACHMENT - TRAILING END - 10 GA.	METAL BEAM RAIL (TYPE R-B 350) - 10 GA.	METAL BEAM RAIL (TYPE R-B 350 SYSTEM 5) - 10 GA.	R-B 350 BRIDGE ATTACHMENT - SAFETY SHAPE PARAPET - 10 GA.	R-B CONCRETE END ANCHORAGE (TYPE 1) - 10 GA.	ANCHOR IN EARTH CUT SLOPE - 10 GA.	ANCHOR IN ROCK CUT SLOPE - 10 GA.	DRILLING HOLE FOR DUDCRAL POST	REMOVE CABLE GUIDE RAILING	REMOVE METAL BEAM RAIL	RESET RAIL ANCHORAGE	RESET THREE CABLE GUIDE RAILING (I-BEAM POST)	PAVEMENT FOR RAILING	
UNIT	L.S.	L.F.	S.Y.	L.F.	S.Y.	S.Y.	L.F.	EST.	C.Y.	C.Y.	L.F.	C.Y.	C.Y.	TON	TON	TON	GAL.	S.Y.	S.Y.	L.F.	L.F.	L.F.	EA.	EST.	C.Y.	C.Y.	L.F.	L.F.	EA.	C.Y.	L.F.	L.F.	L.F.	L.F.	EA.	L.F.	L.F.	EA.	EA.	EA.	EA.	EA.	L.F.	L.F.	EA.	L.F.	S.Y.	
458+50 TO 501+50		14					24415			1	380	452		9009	9009	2873	4271		42711	6817	8600	3320			2		11607	97	21	654		5799													11	6316	116	
501+50 TO 573+50							38400				48	1255		14893	14893	4657	6480		64796	14450	14450	9700					19965	472	27	96		2842				7704	1111		4	2				5269	14	8124		
573+50 TO 654+00		124	9714	80		9714	34983		1619	12		1155		19396	17556	5510	6622		66217	14264	15722	10617			23		13180	344	15		120	6103			1	7840	125	4	2		3		983	5010	13	8205	214	
EB ON RAMP-WASSUC RD		80	124	126			1603							400	443	414	366	3656																														
WB OFF RAMP-TOLL GATE RD		80	124	110			450					18		149	183	168	174	1742														444				248			1						2			
EB OFF RAMP-WEST ST		80	124	94			902							250	268	254	230	2300														340													4	418		
WB ON RAMP-WEST ST		80	124	114			924							293	385	342	328	3284																											1	507		
BRIDGE RECONSTRUCTION																																	800	2400														
SUBTOTAL	L.S.	458	10210	524	110	9714	10677	1	1619	13	428	2880	2940	44390	42737	14218	18471	10982	173724	35531	38772	23637	978	1	25	7	44752	913	63	750	120	15528	800	2400	1	15792	1236	4	7	2	3	265	983	10279	45	23570	330	
UNASSIGNED		12	300	11		971	1523		81	2	22			890	853	282									2					20																			
TOTAL	L.S.	470	10510	535	110	10685	103200	1	1700	15	450	2880	2940	45280	43590	14500	18471	10982	173724	35531	38772	23637	978	1	27	7	44752	913	63	770	120	15528	800	2400	1	15792	1236	4	7	2	3	265	983	10279	45	23570	330	

P = FEDERAL AID PARTICIPATING
NP= FEDERAL AID NON PARTICIPATING
=FOR INTERNAL USE ONLY
NOT A LEGAL DEFINITION

REV.	DATE	REVISION DESCRIPTION	SHEET NO.
-	-	-	-
-	-	-	-
-	-	-	-
-	-	-	-
-	-	-	-
-	-	-	-

THE INFORMATION, INCLUDING ESTIMATED QUANTITIES OF WORK, SHOWN ON THESE SHEETS IS BASED ON LIMITED INVESTIGATIONS BY THE STATE AND IS IN NO WAY WARRANTED TO INDICATE THE CONDITIONS OF ACTUAL QUANTITIES OF WORK WHICH WILL BE REQUIRED.

Plotted Date: 3/11/2013

DESIGNER/DRAFTER: **E.B.**
CHECKED BY: **A.L.N.**

STATE OF CONNECTICUT
DEPARTMENT OF TRANSPORTATION

Filename: ...\HW_MST_0053_0177_01_02_WSE.dgn

SIGNATURE/BLOCK:
Weston & Sampson
273 Dividend Road, Rocky Hill, CT 06067
(860) 513-1473 (800) SAMPSON
www.westonandsampson.com

PROJECT TITLE:
RESURFACING, BRIDGE AND SAFETY IMPROVEMENTS ON ROUTE 2

TOWN:
GLASTONBURY AND MARLBOROUGH

DRAWING TITLE:
DETAILED ESTIMATE SHEET

PROJECT NO. **53-177**
DRAWING NO. **GEN-02**
SHEET NO.

Border Version: 11/14/08

MISCELLANEOUS

ITEM NUMBER	0943001	0944000	0953005	0969000A	0969063A	0971001A	0973002	0976002	0978002	0980001	0981100	1130000	1131001A	1205207	1205209	1205214	1208928	1209114	1209124	1209126	1209128	1209512A	1210101	1210102	1210104	1210105	1220013A	8031070A	8031071A	8066200	8070100	8070101	8070102	8070103	8070104	8070701
ITEM	WATER FOR DUST CONTROL	FURNISHING AND PLACING TOPSOIL	TURF ESTABLISHMENT	PROJECT COORDINATOR	CONSTRUCTION FIELD OFFICE MEDIUM	MAINTENANCE AND PROTECTION OF TRAFFIC	MOBILIZATION	BARRICADE WARNING LIGHTS-HIGH INTENSITY	TRAFFIC DRUM	CONSTRUCTION SIGNING	42 INCH TRAFFIC CONE	HIGH MOUNTED INTERNALLY ILLUMINATED FLASHING ARROW	CHANGEABLE MESSAGE SIGN	TYPE DE - 7 DELINEATOR	TYPE DE - 9 DELINEATOR	TYPE DE - 7A DELINEATOR	SIGN FACE - SHEET ALUMINUM TYPE III REFLECTIVE SHEETING	HOT APPLIED PAINTED PAVEMENT MARKINGS 4 " YELLOW	HOT APPLIED PAINTED PAVEMENT MARKINGS 4 " WHITE	HOT APPLIED PAINTED PAVEMENT MARKINGS 6 " WHITE	HOT APPLIED PAINTED PAVEMENT MARKINGS 8 " WHITE	6 " WHITE PREFORMED PLASTIC PAVEMENT MARKINGS (CLASS 1)	4" WHITE EPOXY RESIN PAVEMENT MARKINGS	4" YELLOW EPOXY RESIN PAVEMENT MARKINGS	8" WHITE EPOXY RESIN PAVEMENT MARKINGS	EPOXY RESIN PAVEMENT MARKINGS, SYMBOLS AND LEGENDS	CONSTRUCTION SIGN - BRIGHT FLUORESCENT SHEETING	TYPE B IMPACT ATTENUATION SYSTEM (FLARED)	TYPE B IMPACT ATTENUATION SYSTEM (TANGENTIAL)	TYPE D PORTABLE IMPACT ATTENUATION SYSTEM	TEMPORARY IMPACT ATTENUATION SYSTEM TYPE A MODULE (200")	TEMPORARY IMPACT ATTENUATION SYSTEM TYPE A MODULE (400")	TEMPORARY IMPACT ATTENUATION SYSTEM TYPE A MODULE (700")	TEMPORARY IMPACT ATTENUATION SYSTEM TYPE A MODULE (1400")	TEMPORARY IMPACT ATTENUATION SYSTEM TYPE A MODULE (2100")	RELOCATED TEMPORARY IMPACT ATTENUATION SYSTEM (TYPE A)
UNIT	M GAL.	S.Y.	S.Y.	L.S.	MO.	L.S.	L.S.	DAY	EA.	L.S.	EA.	DAY	DAY	EA.	EA.	EA.	S.F.	L.F.	L.F.	L.F.	L.F.	L.F.	L.F.	L.F.	L.F.	S.F.	S.F.	EA.	EA.	HRS.	EA.	EA.	EA.	EA.	EA.	EA.
458+50 TO 501+50		20862	20862														6	8600	8395	2250	205	3750	8395	8600	205											
501+50 TO 573+50		31113	31113															14450	14450	4513		5981	14450	14450												
573+50 TO 654+00		31764	31764														6	16050	15431	4825	283	6094	15431	16050	283			1	1							
EB ON RAMP-WASSUC RD																		1028	1306		262		1306	1028	262											
WB OFF RAMP-TOLL GATE RD																		373	624		251		624	373	251	117		1								
EB OFF RAMP-WEST ST																		497	824		327		824	497	327	100										
WB ON RAMP-WEST ST																		1272	1020		226		1020	1272	226											
BRIDGE RECONSTRUCTION																															8	4	12	16	8	12
SUBTOTAL	12930	83739	83739	L.S.	25	L.S.	L.S.	1800	150	L.S.	75	350	350	20	2	20	12	42270	42050	11558	1554	15825	42050	42270	1554	217	550	2	1	700	8	4	12	16	8	12
UNASSIGNED	325	211	211																																	
TOTAL	13255	83950	83950	L.S.	25	L.S.	L.S.	1800	150	L.S.	75	350	350	20	2	20	12	42270	42050	11558	1554	15825	42050	42270	1554	217	550	2	1	700	8	4	12	16	8	12

P = FEDERAL AID PARTICIPATING
NP= FEDERAL AID NON PARTICIPATING
=FOR INTERNAL USE ONLY
NOT A LEGAL DEFINITION

REV.	DATE	REVISION DESCRIPTION	SHEET NO.
-	-	-	-
-	-	-	-
-	-	-	-
-	-	-	-
-	-	-	-
-	-	-	-

THE INFORMATION, INCLUDING ESTIMATED QUANTITIES OF WORK, SHOWN ON THESE SHEETS IS BASED ON LIMITED INVESTIGATIONS BY THE STATE AND IS IN NO WAY WARRANTED TO INDICATE THE CONDITIONS OF ACTUAL QUANTITIES OF WORK WHICH WILL BE REQUIRED.

Plotted Date: 3/11/2013

DESIGNER/DRAFTER: E.B.
CHECKED BY: A.L.N.

STATE OF CONNECTICUT
DEPARTMENT OF TRANSPORTATION

Filename: ...\HW_MST_0053_0177_01_03_WSE.dgn

SIGNATURE/BLOCK:
Weston & Sampson
273 Dividend Road, Rocky Hill, CT 06067
(860) 513-1473 (800) SAMPSON
www.westonandsampson.com

PROJECT TITLE:
RESURFACING, BRIDGE AND SAFETY IMPROVEMENTS ON ROUTE 2

TOWN:
GLASTONBURY AND MARLBOROUGH

DRAWING TITLE:
DETAILED ESTIMATE SHEET

PROJECT NO. 53-177
DRAWING NO. GEN-03
SHEET NO.

Border Version: 11/14/08

STRUCTURES

ITEM NUMBER	0202473A	0406172	0406173	0520036A	0600039A	0601270A	0601318A	0601609A	0603253A	0603444A	0707009A	0822005A	0822006A	0913956A	0974000	0974005A
ITEM	REMOVAL OF HMA WEARING SURFACE	HMA 50.375	HMA 50.25	ASPHALTIC PLUG EXPANSION JOINT SYSTEM	MODIFY BRIDGE PARAPET	FULL DEPTH PATCH (HIGH EARLY STRENGTH CONCRETE)	PARTIAL DEPTH PATCH	REMOVE CONCRETE HEADERS	DISPOSAL OF LEAD DEBRIS	LEAD HEALTH PROTECTION PROGRAM (LHPP)	MEMBRANE WATERPROOFING (COLD LIQUID ELASTOMER)	TEMPORARY PRECAST CONCRETE BARRIER CURB (STRUCTURE)	RELOCATED TEMPORARY PRECAST CONCRETE BARRIER CURB (STRUCTURE)	PROTECTIVE FENCE (6' HIGH)	REMOVAL OF EXISTING MASONRY	CONCRETE HAUNCH REMOVAL
UNIT	S.Y.	TON	TON	C.F.	L.F.	C.Y.	C.F.	L.F.	BBL.	L.S.	S.Y.	L.F.	L.F.	L.F.	C.F.	L.F.
BRIDGE NO. 01708	619	54	36	58	283	3	650	83			619	120	120		19	
BRIDGE NO. 03374	624	54	36	58	281	3	650	83			624	120	120		19	
BRIDGE NO. 01710														518		930
SUBTOTAL	1243	108	72	116	564	20	1300	166			1243	240	240	518	38	930
UNASSIGNED						2	115		2	L.S.					6	50
TOTAL	1243	108	72	116	564	22	1415	166	2	L.S.	1243	240	240	518	44	980

P = FEDERAL AID PARTICIPATING
NP= FEDERAL AID NON PARTICIPATING
=FOR INTERNAL USE ONLY
NOT A LEGAL DEFINITION

REV.	DATE	REVISION DESCRIPTION	SHEET NO.
-	-	-	-
-	-	-	-
-	-	-	-
-	-	-	-
-	-	-	-
-	-	-	-

THE INFORMATION, INCLUDING ESTIMATED QUANTITIES OF WORK, SHOWN ON THESE SHEETS IS BASED ON LIMITED INVESTIGATIONS BY THE STATE AND IS IN NO WAY WARRANTED TO INDICATE THE CONDITIONS OF ACTUAL QUANTITIES OF WORK WHICH WILL BE REQUIRED.

Plotted Date: 3/11/2013

DESIGNER/DRAFTER: E.B.
CHECKED BY: A.L.N.

STATE OF CONNECTICUT
DEPARTMENT OF TRANSPORTATION

Filename: ...\HW_MST_0053_0177_01_04_WSE.dgn

SIGNATURE/ BLOCK:
Weston & Sampson
273 Dividend Road, Rocky Hill, CT 06067
(860) 513-1473 (800) SAMPSON
www.westonandsampson.com

PROJECT TITLE:
RESURFACING, BRIDGE AND SAFETY IMPROVEMENTS ON ROUTE 2

TOWN:
GLASTONBURY AND MARLBOROUGH

DRAWING TITLE:
DETAILED ESTIMATE SHEET

PROJECT NO. **53-177**
DRAWING NO. **GEN-04**
SHEET NO.

Border Version: 11/14/08