LOUIS & ALICE M. SCARONA

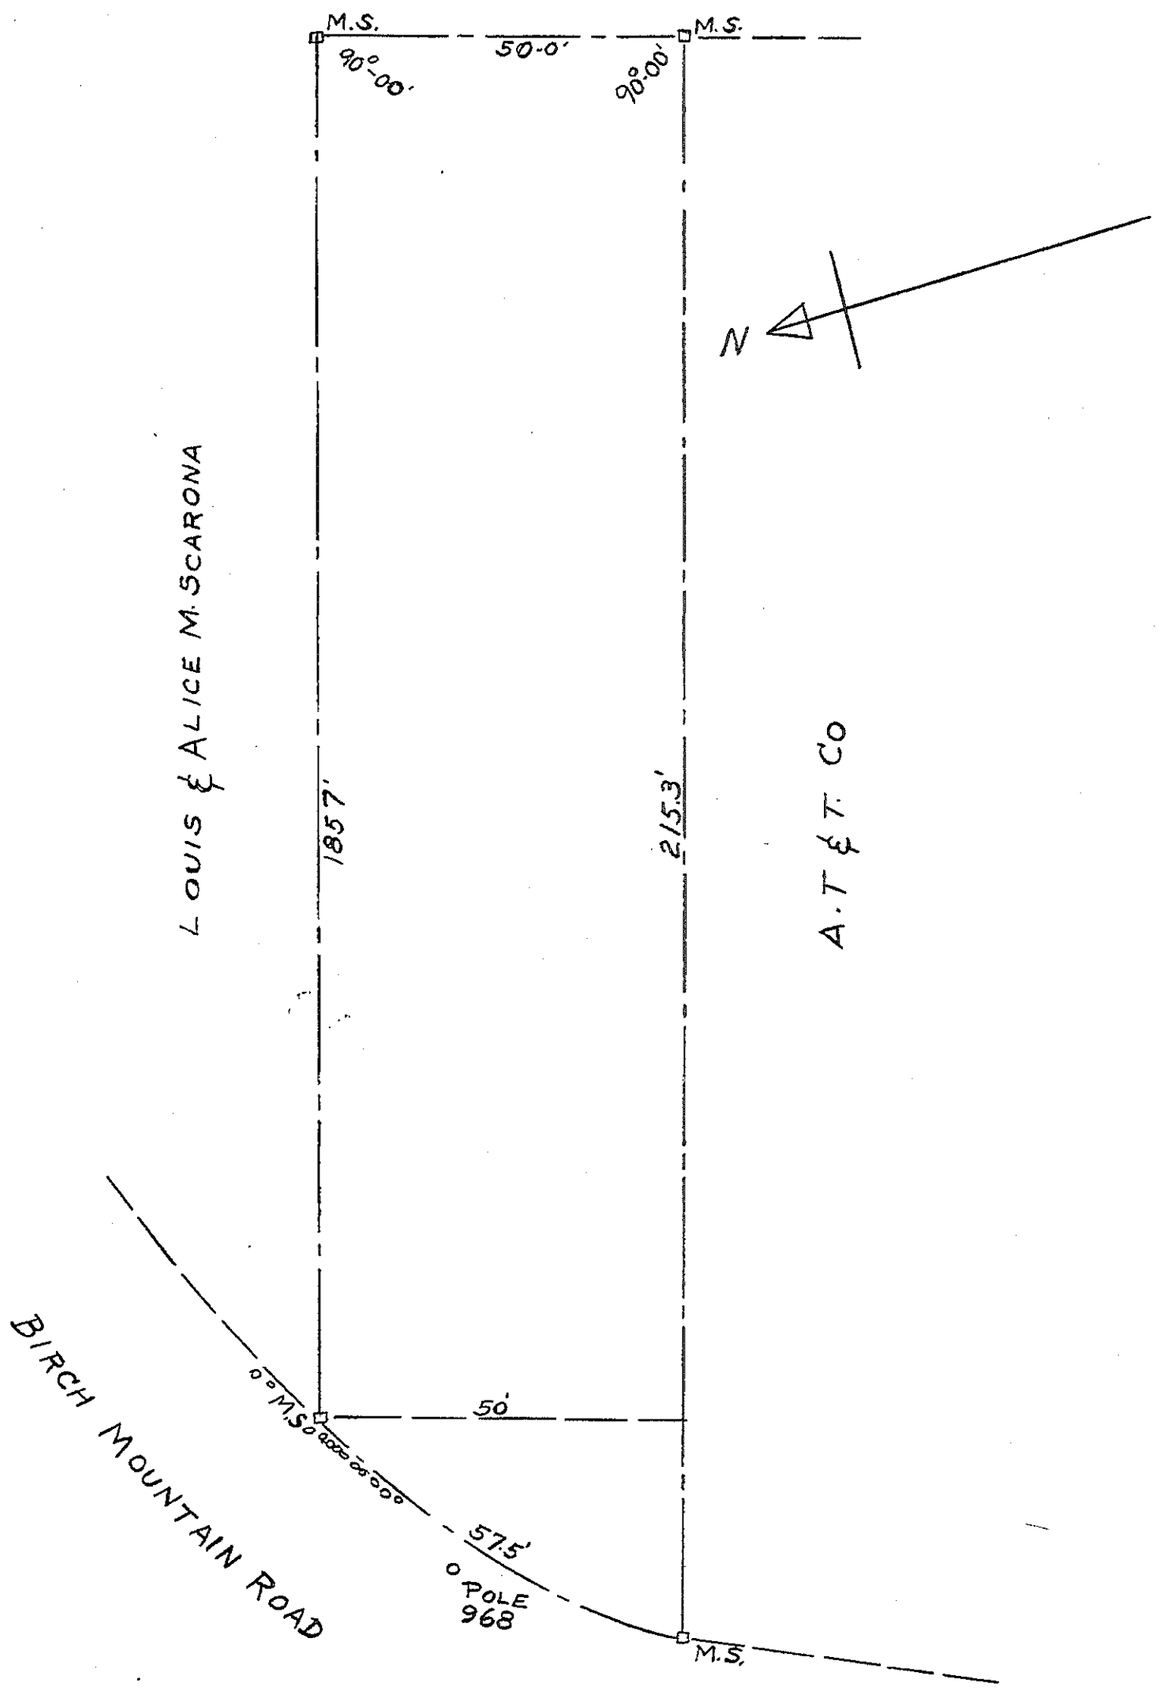

CONNECTICUT
STATE HIGHWAY DEPARTMENT
SURVEY

THAT PARCEL OF LAND ON BIRCH MOUNTAIN ROAD, TOWN OF GLASTONBURY, CONN. TO BE CONVEYED BY LOUIS & ALICE M. SCARONA TO MOTOROLA C & E, INC.

SCALE 1"=20' MAY 20, 1958

SURVEY BY ERNEST L. DESHEFY, NEW LONDON, CONN.

REVISIONS		
NO.	DATE	DESCRIPTION

DESIGNED BY

SCALES

TRACED ~~MADE~~ BY G.F.C. DATE 10/14/63

CHECKED BY DATE

PROJECT NO.

SHEET NO

TOWN NO. 53
PROJECT NO. MISC.
SERIAL NO. 60
SHEET 1 OF 1