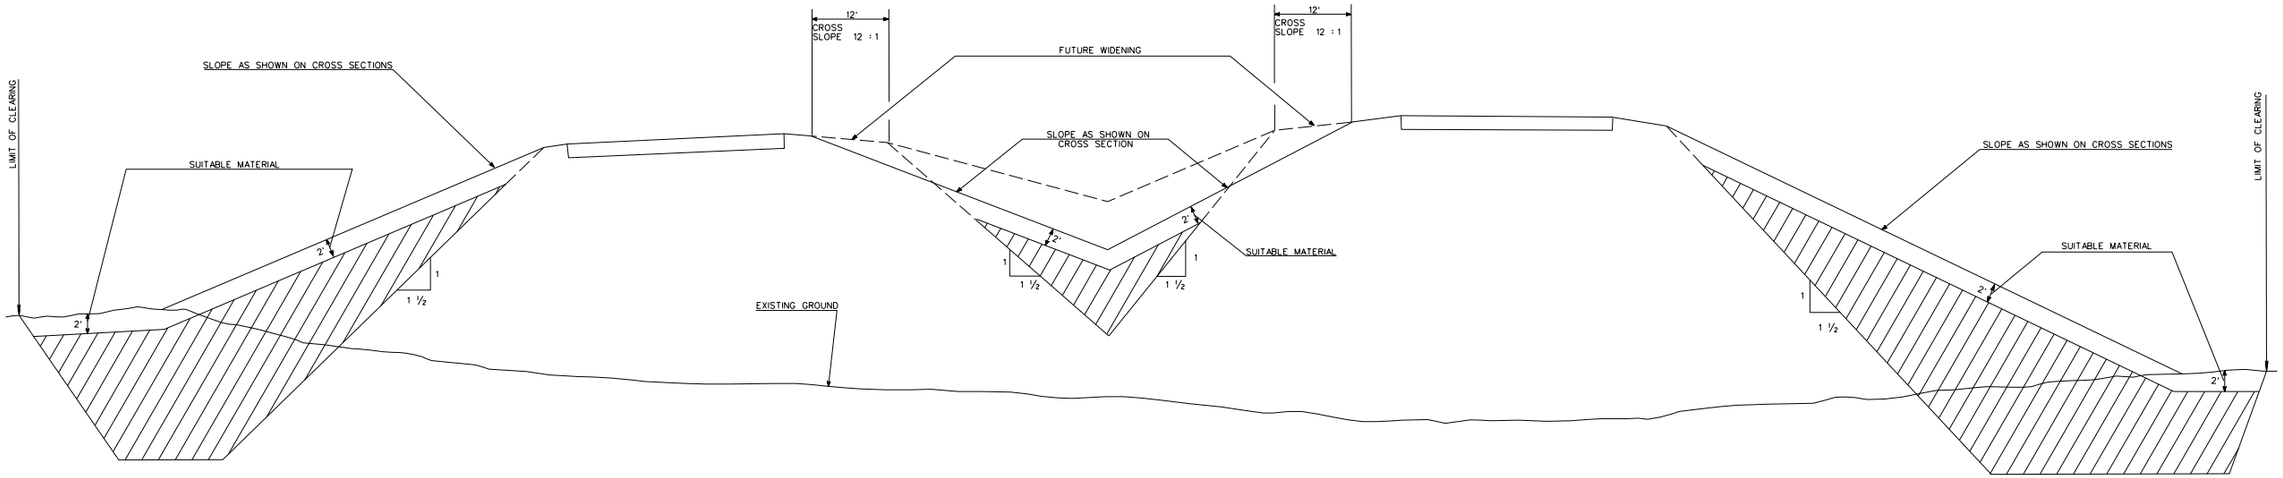

GUIDE LINE SECTION SHOWING LOCATION OF DISPOSAL AREAS FOR UNSUITABLE MATERIAL

AREAS IN WHICH UNSUITABLE MATERIAL FROM EXCAVATION MAY BE PLACED WITH PERMISSION OF THE ENGINEER. ALL DISPOSED MATERIAL SHALL BE CLEAN FILL ONLY, AS DEFINED BY STATE LAW AND SHALL BE IN ACCORDANCE WITH ALL OTHER STATE AND FEDERAL LAWS.

UNSUITABLE MATERIAL SHALL NOT BE PLACED IN AREAS SUBJECT TO FLOODING, IMMERSION OR THE ACTION OF FLOWING STREAMS. UNSUITABLE MATERIAL MAY BE PLACED IN AREAS CONTRIBUTING WATER TO A PUBLIC WATER SUPPLY ONLY IF THE MATERIAL CAN BE SHOWN TO HAVE NO DELETERIOUS EFFECT ON THE WATER.

DISPOSAL OF UNSUITABLE MATERIAL

SPECIAL STUDIES	10-88
GLENN L. ARTZ	2-14-89
M. BURNS	5-1-99
D. GLADOWSKI	5-1-99
B. J. SMITH	

CONNECTICUT DOT OFFICE OF ENGINEERING COMPUTER AIDED DESIGN