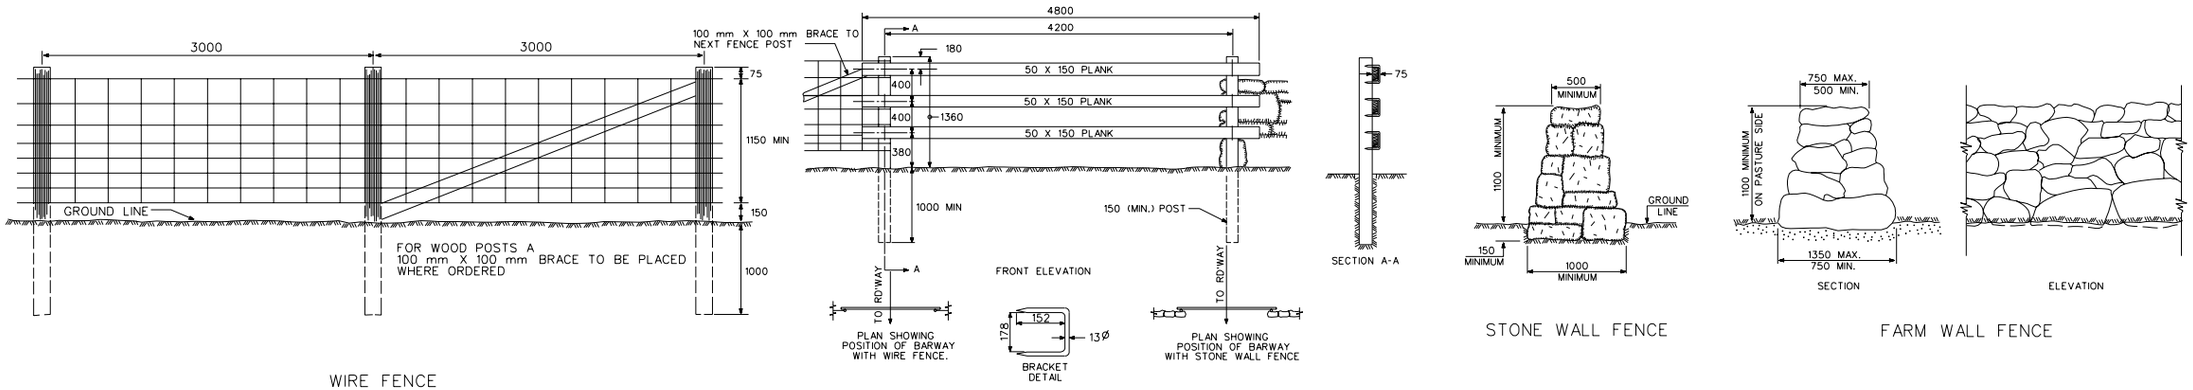

WIRE FENCE

BARWAYS

ALL DIMENSIONS ARE NOMINAL.

STONE WALL FENCE

FARM WALL FENCE

ALL DIMENSIONS ARE IN MILLIMETERS (mm) EXCEPT AS NOTED.

FENCES AND BARWAYS

CONN. DEPT. OF TRANSPORTATION 8/95
CONN. DEPT. OF TRANSPORTATION 8/95

MANUAL REVISIONS TO THIS DOCUMENT ARE PROHIBITED. ALL REVISIONS MUST BE PERFORMED ON
Cadd File: QSA2:(200,200)9058A.DGN

CONNECTICUT D.O.T. OFFICE OF ENGINEERING COMPUTER AIDED DESIGN

M905-8A